SCS ENGINEERS

15 de septiembre de 2026

Karen Gork
Jefa Especialista en Salud Ambiental
Agencia de Cumplimiento Local del Condado de Los Ángeles
5050 Commerce Drive
Baldwin Park, California 91706

Asunto: Informe Mensual de Agosto de 2026 Conforme a los Objetivos 1A-3 y 5 de la Orden de Cumplimiento de la LEA del 6 de junio de 2024 y a la Carta del 30 de julio de 2024, Vertedero de Chiquita Canyon, Castaic, California

Estimada Sra. Gork:

SCS Engineers (SCS), en nombre de Chiquita Canyon, LLC (Chiquita), mediante el presente le proporciona al Programa de Gestión de Desechos Sólidos del Departamento de Salud Pública del Condado de Los Ángeles, que actúa como Agencia de Cumplimiento Local (LEA), un informe mensual, en cumplimiento con los Objetivos 1A-3 y 5 de la Orden de Cumplimiento de la LEA con fecha 6 de junio de 2024 (Orden de Cumplimiento) y la correspondencia posterior relacionada recibida de la LEA. Este informe abarca el período mensual de agosto de 2026.

Chiquita Canyon Landfill (CCL o el Vertedero) es un vertedero/centro de disposición de desechos sólidos, ubicado en 29201 Henry Mayo Drive en Castaic, California. Con relación al Vertedero, Chiquita opera un sistema de recolección y control de biogás. SCS elaboró y presentó el Informe Resumido sobre las Lecturas de Monóxido de Carbono e Hidrógeno (Informe Resumido) a la LEA el 6 de junio de 2024 en nombre de Chiquita, en respuesta a las directivas indicadas en las cartas de la LEA con fecha 5 de abril de 2024 y 28 de mayo de 2024, sobre la toma de datos de biogás y conforme al Objetivo 1A-2 de la Orden de Cumplimiento. La LEA, en colaboración con el Departamento de Recursos, Reciclaje y Recuperación de California (CalRecycle), revisó el Informe Resumido y determinó que cumplía con el Objetivo 1A-2. La LEA estableció varios requerimientos nuevos para que Chiquita cumpliera con el Objetivo 1A-3 en la correspondencia de seguimiento con fecha 30 de julio de 2024.

Este informe fue elaborado según los Objetivos 1A-3 y 5 de la Orden de Cumplimiento, la correspondencia de seguimiento de la LEA con fecha 30 de julio de 2024, la carta de Chiquita con fecha 3 de septiembre de 2024, la reunión del 12 de septiembre de 2024 con la LEA y la correspondencia de seguimiento de la LEA con fecha 19 y 27 de noviembre y 3 de diciembre de 2024.

Puntos de Cumplimiento con el Objetivo 1A-3

1. Presentar los resultados de los análisis de laboratorio de las muestras mensuales de monóxido de carbono (CO) e hidrógeno (H2) tomadas de un set de pozos de biogás (LFG) seleccionados por la LEA. Consulte en la Tabla 1 las columnas rotuladas "CO" y "H2".

Los resultados de los pozos monitoreados se muestran en el **Adjunto A**.[1] Los datos se están presentando a la LEA en un informe independiente firmado por un ingeniero matriculado, conforme al Objetivo 1A-3 de la Orden de Cumplimiento. Como se indicó en correspondencias previas de Chiquita y en los informes mensuales, este informe no incluye datos de los pozos CV-100, CV-103, CV-1420, CV-1423, CV-1532, CV-2202, H-1403W, H-1560S, H-1774S, SC-2001W, TC-2383S, TC-2385A y TC-2385S, ya que esos pozos fueron abandonados, ni tampoco del pozo CV-2332, ya que no se instaló nunca. Todos los demás pozos se evaluaron durante el mes de agosto de 2026.

Como se trató en la reunión del 12 de septiembre de 2024 y como se informó previamente, los gráficos que muestran las tendencias de CO y H2 se proporcionan en el **Adjunto D** y se tratan en mayor detalle a continuación.

2. Proporcionar datos de lecturas de gases fijos (CH4, O2 y CO2) de un set de pozos de LFG seleccionados por la LEA. Consulte en la Tabla 1 la columna rotulada "Gas Fijo CH4, O2, CO2".

Los resultados de los pozos monitoreados se proporcionan en el **Adjunto A**.

3. Tomar temperaturas pozo abajo en 34 pozos, para confirmar las lecturas de las temperaturas de los cabezales de los pozos de gas según el requerimiento de los Estándares de Rendimiento de Fuentes Nuevas (NSPS). Consulte en la Tabla 1 la columna rotulada "Monitoreo de Temperatura Pozo Abajo".

Chiquita entiende de la correspondencia de la LEA del 27 de noviembre de 2024 y como se indica en los informes mensuales previos, que en este momento solo debe tomar muestras de los pozos a la frecuencia anual indicada en los protocolos NSPS, pero que la LEA podrá requerir monitoreos más frecuentes de hasta diez (10) pozos seleccionados por la LEA. Chiquita está a la espera de la selección de la LEA de esos pozos.

Chiquita proporciona de todos modos en el **Adjunto B** los gráficos de las temperaturas pozo abajo[2] relacionados con los siguientes pozos, desde lugares fijos, que contienen el Sistema de Bombeo Lorentz con los sensores de temperatura integrales mientras estaban en operación durante agosto de 2026: CV-2302, CV-2303, CV-24017, CV-24065 y CV-24095.

Se debe tener en cuenta que las siguientes ubicaciones, CV-2301, CV-2350 y CV-2352, ya no tienen gráficos disponibles debido a varios problemas relacionados con los equipos, que incluyen revestimientos dañados. (Consulte la Lista de Monitoreos del **Adjunto B**).

[1] Los laboratorios informaron datos de otros pozos de LFG fuera de los seleccionados por la LEA para la toma de muestras; los datos adicionales están relacionados con requerimientos de informes separados del Distrito de Gestión de la Calidad del Aire de la Costa Sur (AQMD de la Costa Sur) y por lo tanto pueden desestimarse para los propósitos de este informe.
[2] Cada gráfico indica un punto de datos de temperatura único debido a cambios en el software.

SCS continuará tomando las temperaturas pozo abajo todos los años e informará los resultados a medida que vaya obteniendo datos de cada lugar. SCS ha realizado el monitoreo anual de las temperaturas pozo abajo en 23 ubicaciones hasta fines de agosto de 2026 (Los resultados se muestran en el **Adjunto B**). Los seis (6) pozos restantes se van a monitorear según los requerimientos anuales y a medida que se vayan reparando o cambiando las bombas (Consulte en el **Adjunto B** las fechas y los lugares restantes de los monitoreos de los pozos).

4. Tomar muestras de los 40 pozos seleccionados para analizar VOCs utilizando el método TO-15. Consulte en la Tabla 1 la columna rotulada "VOC (TO-15)".

Los resultados de los pozos monitoreados se proporcionan en el **Adjunto A**.[3] Se debe tener en cuenta que durante agosto de 2026 se testearon 31 ubicaciones de toma de muestras de VOC. No se tomaron muestras en nueve ubicaciones (CV-100, CV-103, CV-1532, CV-2202, H-1403W, H-1560S, H-1758N, H-1774S y TC-2385A) ya que fueron abandonadas.

5. Continuar tomando muestras y monitoreando los 6 pozos horizontales indicados en el Adjunto 1 donde los números de los pozos están resaltados en amarillo. En este momento podrán liberarse 42 pozos horizontales de las tomas de muestras continuas, pero estos pozos podrán ser incluidos más adelante, dependiendo de las futuras presentaciones de datos. Consulte en la Tabla 1 los números de pozo resaltados en azul.

Como se indicó en la carta del 3 de septiembre de 2024 y se informó en los informes mensuales previos, dos (2) de los seis (6) pozos horizontales (H-1774S y H-1560S) fueron abandonados cuando se instalaron los nuevos pozos de extracción vertical. Además, desde ese momento se abandonó H-1403W. Por lo tanto, no están incluidos los datos de esos pozos. Los datos de los otros tres (3) pozos horizontales están en el **Adjunto A**.

6. Agregar 20 pozos verticales a los protocolos de toma de muestras mensuales de temperatura en el cabezal y de LFG. Consulte la Tabla 1.

Como lo transmitió la LEA durante nuestra reunión del 12 de septiembre de 2024 y se volvió a indicar en nuestros informes mensuales previos, comprendemos que la LEA está requiriendo datos analíticos de laboratorio para gases fijos, CO y H2, como también datos de campo. Los resultados del laboratorio están en el **Adjunto A**. Los datos de campo con las temperaturas del gas en el cabezal del pozo se muestran en la Tabla 2 en el **Adjunto A**.

Comprendemos de la correspondencia de la LEA del 27 de noviembre de 2024 que se requerirán datos analíticos del laboratorio para los gases fijos especificados.

Como se indicó en los informes de los meses previos, no se tomaron muestras en los siguientes pozos en agosto de 2026 por los motivos identificados a continuación:

CV-1420 – Abandonado durante la Expansión del GCCS en 2024 debido a la reducción de los flujos de gas.
CV-2202 – Abandonado durante la Expansión del GCCS en 2024 debido a la reducción de los flujos de gas.

[3] El Pozo CV-24142 aparece dos veces en la Tabla 1 de la carta de la LEA del 30 de julio de 2024 – uno requiere tomas de muestras de VOC y el otro no. Chiquita tomó muestras de este pozo para analizar los VOCs.

CV-2332 – Este pozo no existe. Este pozo fue propuesto para instalación en otoño de 2023, pero se instalaron otros pozos en la zona en lugar del CV-2332 cuando la cantidad de pozos aumentó según la Orden de Depuración Estipulada (la Orden Estipulada) del Distrito de Gestión de la Calidad del Aire de la Costa Sur (AQMD de la Costa Sur).

7. Trazar en el mapa del sitio denominado "Mapa de GCCS Existentes – Pozos de Extracción Vertical de LFG" con fecha 06/06/2024 las ubicaciones de los siguientes 19 pozos: CV-24002, CV-24003, CV-24007, CV-24017, CV-24053, CV-24055, CV-24065, CV-24071, CV-24075, CV-24077, CV-24079, CV-24082, CV-24083, CV-24088, CV-24095, CV-24096, CV-24097, CV-24098 y H-1403W. Para el pozo H-1403W, proporcionar la ubicación horizontal de las tuberías y un estimativo sobre dónde es más probable que esté ocurriendo la temperatura elevada (195 °F). Consulte en la Tabla 1 los números de pozo resaltados en rojo y H-1403W (resaltado en amarillo).

Las ubicaciones de los pozos arriba identificados se muestran en el Mapa en el **Adjunto C**.[4]

8. Incluir en el informe mensual un mapa del asentamiento/calor como se muestra a continuación, comenzando con los datos del mapa de calor más antiguos disponibles para cada mes hasta el presente. Si es posible, los mapas topográficos deberán mostrar intervalos de contornos de 2 pies.

La LEA le indicó a Chiquita el 2 de junio de 2025 que presente mapas isopáquicos mensualmente para cumplir con esta solicitud. Para facilidad de referencia, estamos presentando como **Adjunto F** una copia del mapa isopáquico de agosto de 2026, que se presentó inicialmente a la LEA con los registros de cubiertas semanales el 8 de septiembre de 2026.

9. Proporcionar los resultados de las tomas de muestras en un informe independiente con el análisis apropiado, tablas, QA/QC, métodos y firmado por un profesional registrado, etc., como se describe en los Objetivos 1A-2 y 1A-3 de la Orden de Cumplimiento.

CCL ha proporcionado la información arriba solicitada y los datos crudos en el **Adjunto A**, como también una figura con los datos de asentamientos (consulte el **Adjunto F**). Se proporcionan los gráficos de las temperaturas de los pozos con bombas Lorentz (5 lugares).

Se debe tener en cuenta que además de los pozos indicados en respuesta a la solicitud con fecha 30 de julio de 2024 (en la Tabla 1) que no pudieron ser testeados, tampoco pudieron testearse los siguientes pozos que solo requerían datos analíticos, como se informó previamente, porque fueron abandonados durante la expansión del GCCS de 2024 y 2025 debido a la reducción de flujos de gas, conforme a los requerimientos de los NSPS: CV-100, CV-103, CV-1420, CV-1423, CV-1532, CV-2202, H-1403W, H-1560S, H-1774S, SC-2001W, TC-2383S, TC-2385A y TC-2385S. Finalmente, como también se informó previamente, nunca se instaló el CV-2332.

[4] La LEA reconoció en su correspondencia del 20 de noviembre de 2024 que no están ocurriendo temperaturas altas en el pozo H-1403W. Por lo tanto, no trazamos la temperatura máxima en el pozo H-1403W.

Procedimientos para la Toma de Muestras

Se tomaron muestras de gas utilizando bolsas Tedlar o Mylar, como se describe en la carta de Chiquita del 3 de septiembre de 2024 y en los informes mensuales previos, y luego se entregaron a laboratorios certificados para su análisis. Todos los datos de gases permanentes (CH4, CO2, O2, N2, CO y H2) fueron analizados dentro de las 24 horas solicitadas desde la toma de las muestras. SCS continúa creyendo que el uso del tiempo de retención de 72 horas aprobado por la EPA para estas muestras sería apropiado y correcto. Sin embargo, en respuesta a la correspondencia de la LEA del 17 de marzo de 2025, SCS continuará solicitando tiempos de retención de 24 horas para todos los gases fijos, que incluyen CO, H2 y VOCs tomados utilizando bolsas Mylar o Tedlar. No obstante, si se requieren más muestras o si los laboratorios tienen un cambio en la carga de trabajo, este tiempo de retención podrá cambiar, caso en el que se le informará a la LEA como corresponda. Durante agosto de 2026, se testearon los VOCs de todos los pozos (método TO-15 de la EPA) y los gases permanentes (métodos 1946 y Alt-144 de la EPA) dentro de las 24 horas, proporcionándole al laboratorio muestras en bolsas duplicadas según fuera necesario para el análisis de VOC.

Se tomaron otros datos de los gases y las presiones utilizando un Medidor de Gas Envision Irwin o un dispositivo de monitoreo de Gases Landtec GEM 5000. Estos instrumentos miden las concentraciones de gas combustible en el aire, directamente en una de dos escalas: la primera, como un porcentaje por volumen del límite explosivo inferior (LEL) de gas metano en el aire (0 a 5 por ciento) y la otra, como un porcentaje por volumen (0 a 100 por ciento) en el gas tomado como muestra. El límite de detección de estos instrumentos es de aproximadamente 0.10 por ciento por volumen.

Los procedimientos para testear el monitoreo de gases fueron los siguientes:

- Conectar la tubería de toma de muestras, abrir la válvula de prueba, observar la presión y registrar los datos.
- Encender la bomba de las muestras, purgar un mínimo de un volumen de la sonda y observar y registrar las concentraciones de metano, oxígeno y dióxido de carbono en el gas cuando se hayan estabilizado las lecturas.
- Cerrar la válvula de prueba, desconectar los instrumentos de toma de muestras y resguardar la ubicación de la muestra.

Conclusiones del Objetivo 1A-3

En agosto de 2026 se realizó el vigésimo quinto monitoreo en cumplimiento con el Objetivo 1A-3 de la Orden de Cumplimiento. Los datos tomados en agosto de 2026 y evaluados para este informe son consistentes con los datos tomados los meses anteriores desde agosto de 2024 hasta julio de 2026, como también con los datos tomados y evaluados por peritos técnicos de Chiquita en cumplimiento con la Orden de Depuración Estipulada (SOFA) para evaluar la Zona de Mitigación de Reacciones, que incluyen los datos de agosto de 2026 más recientemente evaluados el 10 de septiembre de 2026 como lo requieren las Condiciones 9(a) y 9(b) de la Orden Estipulada, modificada más recientemente el 3 de junio de 2026. (Consulte el **Adjunto E**.)

Por los motivos descritos en la determinación del límite de la Zona de Mitigación de Reacciones adjunta, presentada el 10 de septiembre de 2026 y en cumplimiento con la Condición No. 9(b) de la

Orden Estipulada, se ajustó la Zona de Mitigación de Reacciones para incluir los siguientes cambios:

- La Cuadrícula No. 169 está rodeada por las Cuadrículas No. 168, 170, 174 y 203, todas ellas incluidas en el límite de la Zona de Mitigación de Reacciones del mes pasado, en base a los datos de julio, además de la Cuadrícula No. 169. Durante agosto, los datos de monitoreo demostraron que solo dos parámetros cumplían con los criterios, que fueron concentraciones de metano de menos del 30 por ciento, además de relaciones de Metano - Dióxido de Carbono (CH_4:CO_2) de menos de 1.0 en los pozos CV-2341 y CV-24050. Por lo tanto, la Cuadrícula No. 169 se excluyó del límite de la Zona de Mitigación de Reacciones en base a los datos de agosto.

- La Cuadrícula No. 33 está posicionada al norte de la Cuadrícula No. 34 y al sudeste de la Cuadrícula No. 82 y las dos fueron incluidas en el límite de la Zona de Mitigación de Reacciones del mes pasado en base a los datos de julio. La cuadrícula contiene dos colectores horizontales (H-1806B y H-1956B) que exhibieron concentraciones de metano de menos del 30 por ciento junto con relaciones de $CH4:CO_2$ menores a 1.0. La Cuadrícula No. 33 también contiene TP-37 que exhibió una temperatura mayor a 170 grados Fahrenheit por más de tres semanas. Por lo tanto, la Cuadrícula No. 33 se incluyó en el límite de la Zona de Mitigación de Reacciones en base a los datos de agosto como cuadrícula de superficie contigua.

- La Cuadrícula No. 37 está posicionada al oeste de la Cuadrícula No. 41, al norte de la Cuadrícula No. 38 y al noreste de la Cuadrícula No. 34 y todas ellas fueron incluidas en el límite de la Zona de Mitigación de Reacciones del mes pasado en base a los datos de julio. La cuadrícula contiene tres pozos y colectores horizontales (CV-95, CV-24220 y H-1958S) que exhibieron concentraciones de metano de menos del 30 por ciento junto con relaciones de $CH4:CO_2$ menores a 1.0. Por lo tanto, la Cuadrícula No. 37 se incluyó en el límite de la Zona de Mitigación de Reacciones en base a los datos de agosto como cuadrícula de superficie contigua.

- La Cuadrícula No. 79 está rodeada por las Cuadrículas No. 72, 73, 74, 75 y 78 y ninguna de ellas fue incluida en el límite de la Zona de Mitigación de Reacciones del mes pasado en base a los datos de julio. La cuadrícula contiene cuatro colectores horizontales (H-01, H-02, H-03 y H-04), tres de los cuales exhibieron concentraciones de metano de menos del 30 por ciento junto con relaciones de CH4:CO2 menores a 1.0. El 25 de agosto de 2026 se realizaron pruebas de campo para medir las concentraciones de CO y H2 en cumplimiento con la Condición No. 9(b) de la SOFA. Como las concentraciones de H2 excedieron el límite de detección inferior de la instrumentación del campo en los cuatro cabezales de pozos, se obtuvieron muestras de LFG que estuvieron sujetas a análisis de laboratorio. En base a las muestras de laboratorio para concentraciones de CO y H2 realizadas en estos cabezales de pozos, estos cuatro colectores exhibieron concentraciones de H2 mayores al 2 por ciento por volumen. Por lo tanto, la Cuadrícula No. 79 se está incluyendo en el límite de la Zona de Mitigación de Reacciones en base a los datos de agosto como cuadrícula de superficie no contigua.

Como los niveles de líquido se reducen debido al reinicio e instalación actual de varias Bombas Eléctricas y Neumáticas Lorentz, lo que ha aumentado la remoción de líquido en general, hemos observado que los porcentajes de los Gases Permanentes, del Monóxido de Carbono y del Hidrógeno, así como las temperaturas, cambian a medida que estos gases van moviéndose hacia los pozos de extracción para su remoción. Esto se continúa

demostrando en los gráficos de los pozos a varias escalas en el Adjunto D, que incluyen gráficos de los gases permanentes, temperatura y otras tendencias en un período de doce (12) meses. Se debe tener en cuenta que los gráficos fueron creados utilizando resultados de equipos de monitoreo de biogás estándar y los resultados no contienen datos de laboratorio. SCS también incluyó gráficos de Hidrógeno y Monóxido de Carbono separados utilizando los resultados del laboratorio, para su uso y revisión de cada pozo.

Además, la instalación de tuberías de mayor diámetro ha mejorado la recolección de otros gases de todo el Vertedero. Desde marzo de 2025, los índices de flujo de biogás que queman los dispositivos de depuración han variado de 13,500 cfm a 17,500 cfm. Durante agosto de 2026, la extracción de gas general del Vertedero fue de aproximadamente 742,363,200 pies cúbicos. El índice de extracción de biogás diario de agosto fue el más alto hasta la fecha debido a mejoras en el sistema de recolección y control de gases, a un aumento en la remoción de líquidos y al funcionamiento de 8 dispositivos de depuración (tres (3) antorchas y cinco (5) oxidadores térmicos). Podrán ocurrir futuros aumentos en este índice de extracción; sin embargo, el Vertedero se está acercando a los índices de generación de gas máximos teóricos. SCS continuará maximizando la extracción de gas y calor a medida que los sistemas de recolección continúen expandiéndose y a medida que vaya cambiando la composición del gas de los pozos en la Zona de Mitigación de Reacciones, ya que más vacío, más remoción de líquido y el consiguiente movimiento de gas permiten extraer más gas de reacción y biogás normal.

Chiquita continuará evaluando los datos en futuros informes mensuales, a medida que se vayan tomando más datos.

<u>Puntos de Cumplimiento con el Objetivo 5</u>

Este informe incluye en el **Adjunto D** mapas individuales superpuestos con los siguientes datos para agosto de 2026, en un formato fácil de comprender, conforme al Objetivo 5 de la Orden de Cumplimiento:

- Zona de Mitigación de Reacciones Definida;
- Expansión de la Zona de Mitigación de Reacciones, si hubiera;
- Datos semanales de TMP; y
- Datos de LFG que incluyen, de forma enunciativa mas no limitativa, datos de CH4, CO2, O2, Temperatura, CO y H2.

El Objetivo 5 además requiere “asentamiento con mapas de calor”, pero como se analizó al principio de este informe y conforme a la correspondencia de la LEA con fecha 27 de noviembre y 3 de diciembre de 2024, este requerimiento se cumple con la presentación por parte de Chiquita de sus mapas isopáquicos mensuales a la LEA, la cual se realizó el 8 de septiembre de 2026. Para practicidad de la LEA, el mapa isopáquico de agosto de 2026 se incluye aquí como **Adjunto F**.

Los abajo firmantes son un profesional matriculado, el gerente de proyectos del sitio y un Gerente Regional, Vicepresidente de SCS Engineers.

Atentamente,

Rachelle Huber
Gerente de Proyectos
SCS Engineers

Arthur E Jones Jr
Vicepresidente
SCS Engineers

Jenny Kim, P.E.
Gerente de Proyectos
SCS Engineers

Adjuntos:

Adjunto A – Análisis de Laboratorio y Datos de Instrumentos y de Temperatura de los Pozos de Extracción de LFG
Adjunto B – Temperaturas Pozo Abajo y Lista de Pozos para Monitoreo
Adjunto C – Punto 7 - Mapa de Ubicación de Pozos
Adjunto D – Datos de Cumplimiento con el Objetivo 5
Adjunto E – Informe de la Zona de Mitigación de Reacciones del 10 de septiembre de 2026
Adjunto F – Mapa Isopáquico de agosto de 2026

Los Datos Electrónicos de los Resultados del Laboratorio y los datos de los Pozos de Extracción están en formato Excel, con PDFs adicionales para los datos de los pozos de gas.

cc: John Perkey, Chiquita Canyon
Kevin Green, Chiquita Canyon
William Haley, Chiquita Canyon
Dylan Smith, Chiquita Canyon
Sarah Phillips, Chiquita Canyon
Pat Sullivan, SCS Engineers
Liza Frias, Departamento de Salud Pública del Condado de Los Ángeles
Nichole Quick, M.D., Departamento de Salud Pública del Condado de Los Ángeles

Beverly Tway, LEA del Condado de Los Ángeles
Eric Morofuji, LEA del Condado de Los Ángeles
Renee Jensen, Asesor de la LEA
Blaine McPhillips, Asesor Suplente Sénior del Condado
Emiko Thompson, Departamento de Obras Públicas del Condado de Los Ángeles
Alex Garcia, Departamento de Planificación Regional del Condado de Los Ángeles
Phillip Chen, Departamento de Planificación Regional del Condado de Los Ángeles
Steven Jareb, Departamento de Planificación Regional del Condado de Los Ángeles
Wes Mindermann, CalRecycle
Todd Thalhamer, CalRecycle
Emel Wadhwani, CalRecycle
Lor Xiong, CalRecycle
Jeff Linberg, Junta de Recursos de Aire de California
Nancy Fletcher, Junta de Recursos de Aire de California
Jack Cheng, Consejo de Gestión de la Calidad del Aire de la Costa Sur
Larry Israel, Consejo de Gestión de la Calidad del Aire de la Costa Sur
Enrique Casas, Junta Regional de Control de Calidad del Agua de Los Ángeles
Joshua Wirtschafter, Agencia de Protección Ambiental de Estados Unidos
Laura Friedli, Agencia de Protección Ambiental de Estados Unidos
Tyler Holybee, Agencia de Protección Ambiental de Estados Unidos
Mark Anthony Relon, Agencia de Protección Ambiental de Estados Unidos
Gregory Schaffer, Departamento de Control de Sustancias Tóxicas
Natasha DiPietro, Departamento de Control de Sustancias Tóxicas
Gregory Gentile, Departamento de Control de Sustancias Tóxicas

Attachment A

Laboratory Analysis

And

LFG Extraction Well Instrument and Temperature Data

LA Cert #04140
EPA Methods TO3, TO14A, TO15, 25C/3C, ASTM D1946, RSK-175
TX Cert T104704450-14-6
EPA Methods TO14A, TO15
ALASKA CS-LAP 24-002
EPA Methods TO14A, TO15

August 13, 2026

SCS Field Services
ATTN: Cornelius Fong
3900 Kilroy Airport Way, Suite 100
Long Beach, CA 90806

LABORATORY TEST RESULTS

Project Reference: Chiquita Canyon Landfill
Project Number: 07224200.24 Task 1
Lab Number: T080303-01/10

Enclosed are the results for sample(s) received 8/3/26 by SGS North America, Inc. Samples were received intact. Analyses were performed according to specifications on the chain of custody provided with the sample(s).

Report Narrative:

- Modifications to EPA TO-15 – samples were collected in Mylar bags. Quadratic regression calibration was required for IPA, n-hexane, ethyl acetate, tetrahydrofuran, MTBE, 2-hexanone, styrene, and 1,2,4-trichlorobenzene.
- Samples T080303-06 and T080303-07 were not reported for TO-15. The analytical system stopped due to loss of coolant. The samples were not re-analyzed due to the expired 24-hr holding-time.
- Unless otherwise noted in the report, sample analyses were performed within method performance criteria and meet all requirements of the TNI Standards.
- The enclosed results relate only to the sample(s).

Preliminary results were e-mailed to Cornelius Fong, Zain Khan, Art Jones and Ali Ferrara on 8/12/26.

SGS appreciates the opportunity to provide testing services to your company. If you have any questions regarding these results, please call me at (626) 964-4032.

Sincerely,

Mark Johnson
Operations Manager
Mark.Johnson2@sgs.com

Note: The cover letter is an integral part of this analytical report.

AirTECHNOLOGY Laboratories, Inc.
18501 E. Gale Ave., Suite 130
City of Industry, CA 91748
Ph: 626-964-4032
Fx: 626-964-5832

CHAIN OF CUSTODY RECORD

TURNAROUND TIME				DELIVERABLES		PAGE: 1 OF
Standard	■	48 hours	☐	EDD	■	Condition upon receipt:
Same Day	☐	72 hours	☐	EDF	☐	Sealed Yes ☐ No ☐
24 hours	☐	96 hours	☐	Level 3	☐	Intact Yes ☐ No ☐
Other:				Level 4	☐	Chilled _____ deg C

Project No.:	07224200.24 Task 1
Project Name:	Chiquita Canyon Landfill
Report To:	Cornelius Fong
Company:	SCS Engineers
Street:	3900 Kilroy Airport Way, Suite 300
City/State/Zip:	Long Beach, CA 90806-6816
Phone& Fax:	562-743-7895
e-mail:	cfong@scsengineers.com

BILLING

P.O. No.:	
Bill to:	07FSAccountspayable@scsengineers.com
	3900 Kilroy Airport Way, Suite 300
	Long Beach, CA 90806-6816

ANALYSIS REQUEST

LAB USE ONLY	SAMPLE IDENTIFICATION	SAMPLE DATE	SAMPLE TIME	CONTAINER QTY/TYPE	MATRIX	PRESERVATION	CH4, CO2, O2, N2 ASTM D1946	Carbon Monoxide EPA ALT-144	Hydrogen ASTM D1946	VOCs EPA TO-15		
T080303-01	CV-2351	08/03/26	~~7:45AM~~ 7:50 (no equip.)	2-1L	Gas	N	X	X	X	X		
-02	CV-24143	08/03/26	7:50AM	2-1L	Gas	N	X	X	X	X		
-03	CV-2352	08/03/26	7:55AM	1L	Gas	N	X	X	X			
-04	CV-24140	08/03/26	~~8:50AM~~ 8:55	2-1L	Gas	N	X	X	X	X		
-05	CV-24139	08/03/26	9:00AM	2-1L	Gas	N	X	X	X	X		
-06	CV-24138	08/03/26	9:05AM	2-1L	Gas	N	X	X	X	X		
-07	CV-24142	08/03/26	9:10AM	2-1L	Gas	N	X	X	X	X		
-08	CV-2354	08/03/26	9:15AM	1L	Gas	N	X	X	X			
-09	CV-2349	08/03/26	9:20AM	1L	Gas	N	X	X	X			
-10	CV-24144	08/03/26	9:30AM	1L	Gas	N	X					

AUTHORIZATION TO PERFORM WORK	COMPANY	DATE/TIME	
SAMPLED BY: Antonio Arabiz	COMPANY: SCS	DATE/TIME: 8-3-26	
RELINQUISHED BY: Antonio Arabiz	DATE/TIME: 8/3/26 10:55	RECEIVED BY: Fabian G	DATE/TIME: 8/3/26 10:55 AM
RELINQUISHED BY: Fabian G	DATE/TIME: 8/3/26 12:15	RECEIVED BY: [signature]	DATE/TIME: 8/3/26 1215
RELINQUISHED BY	DATE/TIME	RECEIVED BY	DATE/TIME

COMMENTS
Report full list of TO-15 compounds
Raw landfill gas samples
FLAMMABLE

METHOD OF TRANSPORT (circle one): Walk-In FedEx UPS **Courier** ATLI Other_____

DISTRIBUTION: White & Yellow - Lab Copies / Pink - Customer Copy

Preservation: **H**=HCl **N**=None / Container: **B**=Bag **C**=Can **V**=VOA **O**=Other *Rev. 03 - 5/7/09*

Client: SCS Engineers
Attn: Cornelius Fong
Project Name: Chiquita Canyon Landfill
Project No.: 07224200.24 Task 1
Date Received: 08/03/26
Matrix: Air
Reporting Units: ppbv

EPA Method TO-15

Lab No.:	T080303-01		T080303-02		T080303-04		T080303-05	
Client Sample I.D.:	CV-2351		CV-24143		CV-24140		CV-24139	
Date/Time Sampled:	8/3/26 7:50		8/3/26 7:50		8/3/26 8:55		8/3/26 9:00	
Date/Time Analyzed:	8/3/26 17:49		8/3/26 18:29		8/3/26 19:09		8/3/26 19:50	
QC Batch No.:	260803MS2A1		260803MS2A1		260803MS2A1		260803MS2A1	
Analyst Initials:	VM		VM		VM		VM	
Dilution Factor:	2,000		5,000		5,000		2,500	
ANALYTE	Result ppbv	RL ppbv	Result ppbv	RL ppbv	Result ppbv	RL ppbv	Result ppbv	RL ppbv
Dichlorodifluoromethane (12)	ND	2,000	ND	5,000	ND	5,000	ND	2,500
Chloromethane	ND	2,000	ND	5,000	32,000	5,000	ND	2,500
1,2-Cl-1,1,2,2-F ethane (114)	ND	2,000	ND	5,000	ND	5,000	ND	2,500
Vinyl Chloride	ND	2,000	ND	5,000	ND	5,000	ND	2,500
Bromomethane	ND	2,000	ND	5,000	ND	5,000	ND	2,500
Chloroethane	ND	2,000	ND	5,000	ND	5,000	ND	2,500
Trichlorofluoromethane (11)	ND	2,000	ND	5,000	ND	5,000	ND	2,500
1,1-Dichloroethene	ND	2,000	ND	5,000	ND	5,000	ND	2,500
Carbon Disulfide	3,600	2,000	20,000	5,000	12,000	5,000	ND	2,500
1,1,2-Cl 1,2,2-F ethane (113)	ND	2,000	ND	5,000	ND	5,000	ND	2,500
Acetone	110,000	2,000	1,700,000 E	5,000	1,600,000 E	5,000	130,000	2,500
Methylene Chloride	ND	2,000	ND	5,000	ND	5,000	ND	2,500
t-1,2-Dichloroethene	ND	2,000	ND	5,000	ND	5,000	ND	2,500
1,1-Dichloroethane	ND	2,000	ND	5,000	ND	5,000	ND	2,500
Vinyl Acetate	ND	2,000	ND	5,000	ND	5,000	ND	2,500
c-1,2-Dichloroethene	ND	2,000	ND	5,000	ND	5,000	ND	2,500
2-Butanone	100,000	4,000	2,200,000 E	10,000	2,000,000 E	10,000	87,000	5,000
t-Butyl Methyl Ether (MTBE)	ND	2,000	11,000	5,000	9,600	5,000	ND	2,500
Chloroform	ND	2,000	ND	5,000	ND	5,000	ND	2,500
1,1,1-Trichloroethane	ND	2,000	ND	5,000	ND	5,000	ND	2,500
Carbon Tetrachloride	ND	2,000	ND	5,000	ND	5,000	ND	2,500
Benzene	54,000	2,000	490,000	5,000	640,000	5,000	23,000	2,500
1,2-Dichloroethane	ND	2,000	ND	5,000	ND	5,000	ND	2,500
Trichloroethene	ND	2,000	ND	5,000	ND	5,000	ND	2,500
1,2-Dichloropropane	ND	2,000	ND	5,000	ND	5,000	ND	2,500
Bromodichloromethane	ND	2,000	ND	5,000	ND	5,000	ND	2,500
c-1,3-Dichloropropene	ND	2,000	ND	5,000	ND	5,000	ND	2,500
4-Methyl-2-Pentanone	2,400	2,000	25,000	5,000	40,000	5,000	ND	2,500
Toluene	2,500	2,000	18,000	5,000	31,000	5,000	ND	2,500
t-1,3-Dichloropropene	ND	2,000	ND	5,000	ND	5,000	ND	2,500
1,1,2-Trichloroethane	ND	2,000	ND	5,000	ND	5,000	ND	2,500
Tetrachloroethene	ND	2,000	ND	5,000	ND	5,000	ND	2,500
2-Hexanone	ND	2,000	ND	5,000	5,000	5,000	ND	2,500
Dibromochloromethane	ND	2,000	ND	5,000	ND	5,000	ND	2,500

Client: SCS Engineers
Attn: Cornelius Fong
Project Name: Chiquita Canyon Landfill
Project No.: 07224200.24 Task 1
Date Received: 08/03/26
Matrix: Air
Reporting Units: ppbv

EPA Method TO-15

Lab No.:	T080303-01		T080303-02		T080303-04		T080303-05	
Client Sample I.D.:	CV-2351		CV-24143		CV-24140		CV-24139	
Date/Time Sampled:	8/3/26 7:50		8/3/26 7:50		8/3/26 8:55		8/3/26 9:00	
Date/Time Analyzed:	8/3/26 17:49		8/3/26 18:29		8/3/26 19:09		8/3/26 19:50	
QC Batch No.:	260803MS2A1		260803MS2A1		260803MS2A1		260803MS2A1	
Analyst Initials:	VM		VM		VM		VM	
Dilution Factor:	2,000		5,000		5,000		2,500	
ANALYTE	Result ppbv	RL ppbv	Result ppbv	RL ppbv	Result ppbv	RL ppbv	Result ppbv	RL ppbv
1,2-Dibromoethane	ND	2,000	ND	5,000	ND	5,000	ND	2,500
Chlorobenzene	ND	2,000	ND	5,000	ND	5,000	ND	2,500
Ethylbenzene	ND	2,000	ND	5,000	5,000	5,000	ND	2,500
p,&m-Xylene	ND	2,000	ND	5,000	ND	5,000	ND	2,500
o-Xylene	ND	2,000	ND	5,000	ND	5,000	ND	2,500
Styrene	ND	2,000	ND	5,000	ND	5,000	ND	2,500
Bromoform	ND	2,000	ND	5,000	ND	5,000	ND	2,500
1,1,2,2-Tetrachloroethane	ND	2,000	ND	5,000	ND	5,000	ND	2,500
Benzyl Chloride	ND Q	2,000	ND Q	5,000	ND Q	5,000	ND Q	2,500
4-Ethyl Toluene	ND	2,000	ND	5,000	ND	5,000	ND	2,500
1,3,5-Trimethylbenzene	ND	2,000	ND	5,000	ND	5,000	ND	2,500
1,2,4-Trimethylbenzene	ND	2,000	ND	5,000	ND	5,000	ND	2,500
1,3-Dichlorobenzene	ND	2,000	ND	5,000	ND	5,000	ND	2,500
1,4-Dichlorobenzene	ND	2,000	ND	5,000	ND	5,000	ND	2,500
1,2-Dichlorobenzene	ND	2,000	ND	5,000	ND	5,000	ND	2,500
1,2,4-Trichlorobenzene	ND Q	2,000	ND Q	5,000	ND Q	5,000	ND Q	2,500
Hexachlorobutadiene	ND Q	2,000	ND Q	5,000	ND Q	5,000	ND Q	2,500
1,3-Butadiene	ND	10,000	42,000	25,000	41,000	25,000	ND	13,000
Isopropanol	18,000	10,000	160,000	25,000	520,000	25,000	20,000	13,000
n-Hexane	ND	10,000	26,000	25,000	29,000	25,000	ND	13,000
Ethyl Acetate	ND	10,000	120,000	25,000	150,000	25,000	ND	13,000
Tetrahydrofuran	110,000	10,000	ND	25,000	ND	25,000	68,000	13,000
Cyclohexane	ND	10,000	ND	25,000	ND	25,000	ND	13,000
Heptane	ND	10,000	71,000	25,000	70,000	25,000	ND	13,000
1,4-Dioxane	ND	10,000	ND	25,000	61,000	25,000	ND	13,000

RL = Reporting Limit
ND = Not Detected (below RL)
Q = Analyte exhibited low recovery in the continuing calibration verification indicating possible low bias
E = Estimated. Result exceeded uppper calibration range.

Reviewed/Approved By: _____ Date 8/4/26
Mark Johnson
Operations Manager

The cover letter is an integral part of this analytical report

Client: SCS Engineers
Attn: Cornelius Fong
Project Name: Chiquita Canyon Landfill
Project No.: 07224200.24 Task 1
Date Received: 08/03/26
Matrix: Air
Reporting Units: ppbv

EPA Method TO-15

Lab No.:	METHOD BLANK
Client Sample I.D.:	-
Date/Time Sampled:	-
Date/Time Analyzed:	8/3/26 14:29
QC Batch No.:	260803MS2A1
Analyst Initials:	VM
Dilution Factor:	0.20

ANALYTE	Result ppbv	RL ppbv
Dichlorodifluoromethane (12)	ND	0.20
Chloromethane	ND	0.20
1,2-Cl-1,1,2,2-F ethane (114)	ND	0.20
Vinyl Chloride	ND	0.20
Bromomethane	ND	0.20
Chloroethane	ND	0.20
Trichlorofluoromethane (11)	ND	0.20
1,1-Dichloroethene	ND	0.20
Carbon Disulfide	ND	0.20
1,1,2-Cl 1,2,2-F ethane (113)	ND	0.20
Acetone	0.34	0.20
Methylene Chloride	ND	0.20
t-1,2-Dichloroethene	ND	0.20
1,1-Dichloroethane	ND	0.20
Vinyl Acetate	ND	0.20
c-1,2-Dichloroethene	ND	0.20
2-Butanone	ND	0.40
t-Butyl Methyl Ether (MTBE)	ND	0.20
Chloroform	ND	0.20
1,1,1-Trichloroethane	ND	0.20
Carbon Tetrachloride	ND	0.20
Benzene	ND	0.20
1,2-Dichloroethane	ND	0.20
Trichloroethene	ND	0.20
1,2-Dichloropropane	ND	0.20
Bromodichloromethane	ND	0.20
c-1,3-Dichloropropene	ND	0.20
4-Methyl-2-Pentanone	ND	0.20
Toluene	ND	0.20
t-1,3-Dichloropropene	ND	0.20
1,1,2-Trichloroethane	ND	0.20
Tetrachloroethene	ND	0.20
2-Hexanone	ND	0.20
Dibromochloromethane	ND	0.20

Client: SCS Engineers
Attn: Cornelius Fong
Project Name: Chiquita Canyon Landfill
Project No.: 07224200.24 Task 1
Date Received: 08/03/26
Matrix: Air
Reporting Units: ppbv

EPA Method TO-15

Lab No.:	METHOD BLANK							
Client Sample I.D.:	-							
Date/Time Sampled:	-							
Date/Time Analyzed:	8/3/26 14:29							
QC Batch No.:	260803MS2A1							
Analyst Initials:	VM							
Dilution Factor:	0.20							

ANALYTE	Result ppbv		RL ppbv						
1,2-Dibromoethane	ND		0.20						
Chlorobenzene	ND		0.20						
Ethylbenzene	ND		0.20						
p,&m-Xylene	ND		0.20						
o-Xylene	ND		0.20						
Styrene	ND		0.20						
Bromoform	ND		0.20						
1,1,2,2-Tetrachloroethane	ND		0.20						
Benzyl Chloride	ND	Q	0.20						
4-Ethyl Toluene	ND		0.20						
1,3,5-Trimethylbenzene	ND		0.20						
1,2,4-Trimethylbenzene	ND		0.20						
1,3-Dichlorobenzene	ND		0.20						
1,4-Dichlorobenzene	ND		0.20						
1,2-Dichlorobenzene	ND		0.20						
1,2,4-Trichlorobenzene	ND	Q	0.20						
Hexachlorobutadiene	ND	Q	0.20						
1,3-Butadiene	ND		1.0						
Isopropanol	ND		1.0						
n-Hexane	ND		1.0						
Ethyl Acetate	ND		1.0						
Tetrahydrofuran	ND		1.0						
Cyclohexane	ND		1.0						
Heptane	ND		1.0						
1,4-Dioxane	ND		1.0						

RL = Reporting Limit
ND = Not Detected (below RL)
Q = Analyte exhibited low recovery in the continuing calibration verification indicating possible low bias

Reviewed/Approved By: _____ Date _____
Mark Johnson
Operations Manager

The cover letter is an integral part of this analytical report

LCS/LCSD Recovery and RPD Summary Report

QC Batch #: 260803MS2A1

Matrix: Air

Reporting Units: ppbv

EPA Method TO-15
LABORATORY CONTROL SAMPLE SUMMARY

Lab No.:	METHOD BLANK			LCS		LCSD					
Date/Time Analyzed:	8/3/26 14:29			8/3/26 13:11		8/3/26 13:50					
Analyst Initials:	VM			VM		VM					
Dilution Factor:	0.20			1.0		1.0					
ANALYTE	Result ppbv	RL ppbv	AMT. ppbv	Result ppbv	% Rec.	Result ppbv	% Rec.	RPD	Low %Rec	High %Rec	Max. RPD
1,1-Dichloroethene	ND	0.20	10	10.9	109	10.7	107	1.6	70	130	30
Methylene Chloride	ND	0.20	10	9.92	99	9.88	99	0.4	70	130	30
Trichloroethene	ND	0.20	10	9.83	98	9.65	97	1.8	70	130	30
Toluene	ND	0.20	10	9.42	94	9.42	94	0.1	70	130	30
1,1,2,2-Tetrachloroethane	ND	0.20	10	8.24	82	8.32	83	1.0	70	130	30

ND = Not Detected (below RL)
RL = Reporting Limit

Reviewed/Approved By: _____ Date: 8/12/26
Annika Sotelo-Sanchez
Lab Manager

The cover letter is an integral part of this analytical report

Client: SCS Engineers
Attn: Cornelius Fong
Project Name: Chiquita Canyon Landfill
Project No.: 07224200.24 Task 1
Date Received: 08/03/26
Matrix: Air
Reporting Units: ppmv

EPA ALT-144 (CO by FID)

Lab No.:	T080303-01		T080303-02		T080303-03		T080303-04	
Client Sample I.D.:	CV-2351		CV-24143		CV-2352		CV-24140	
Date/Time Sampled:	8/3/26 7:50		8/3/26 7:50		8/3/26 7:55		8/3/26 8:55	
Date/Time Analyzed:	8/3/26 15:02		8/3/26 15:17		8/3/26 15:31		8/3/26 15:46	
QC Batch No.:	260803GC8A1		260803GC8A1		260803GC8A1		260803GC8A1	
Analyst Initials:	KD		KD		KD		KD	
Dilution Factor:	1.0		1.0		1.0		1.0	
ANALYTE	Result ppmv	RL ppmv	Result ppmv	RL ppmv	Result ppmv	RL ppmv	Result ppmv	RL ppmv
Carbon Monoxide	440	10	610	10	97	10	850	10

Results normalized including non-methane hydrocarbons

ND = Not Detected (below RL)
RL = Reporting Limit

Reviewed/Approved By: _____ Date 8-12-26

Mark Johnson
Operations Manager

The cover letter is an integral part of this analytical report

Client: SCS Engineers
Attn: Cornelius Fong
Project Name: Chiquita Canyon Landfill
Project No.: 07224200.24 Task 1
Date Received: 08/03/26
Matrix: Air
Reporting Units: ppmv

EPA ALT-144 (CO by FID)

Lab No.:	T080303-05		T080303-06		T080303-07		T080303-08	
Client Sample I.D.:	CV-24139		CV-24138		CV-24142		CV-2354	
Date/Time Sampled:	8/3/26 9:00		8/3/26 9:05		8/3/26 9:10		8/3/26 9:15	
Date/Time Analyzed:	8/3/26 16:00		8/3/26 16:15		8/3/26 16:29		8/3/26 16:44	
QC Batch No.:	260803GC8A1		260803GC8A1		260803GC8A1		260803GC8A1	
Analyst Initials:	KD		KD		KD		KD	
Dilution Factor:	1.0		1.0		1.0		1.0	
ANALYTE	Result ppmv	RL ppmv	Result ppmv	RL ppmv	Result ppmv	RL ppmv	Result ppmv	RL ppmv
Carbon Monoxide	190	10	560	10	790	10	720	10

Results normalized including non-methane hydrocarbons

ND = Not Detected (below RL)
RL = Reporting Limit

Reviewed/Approved By: _____ Date 8-12-26
Mark Johnson
Operations Manager

The cover letter is an integral part of this analytical report

Client: SCS Engineers
Attn: Cornelius Fong
Project Name: Chiquita Canyon Landfill
Project No.: 07224200.24 Task 1
Date Received: 08/03/26
Matrix: Air
Reporting Units: ppmv

EPA ALT-144 (CO by FID)

Lab No.:	**T080303-09**							
Client Sample I.D.:	**CV-2349**							
Date/Time Sampled:	**8/3/26 9:20**							
Date/Time Analyzed:	**8/3/26 16:59**							
QC Batch No.:	**260803GC8A1**							
Analyst Initials:	**KD**							
Dilution Factor:	**1.0**							
ANALYTE	**Result ppmv**	**RL ppmv**						
Carbon Monoxide	580	10						

Results normalized including non-methane hydrocarbons

ND = Not Detected (below RL)
RL = Reporting Limit

Reviewed/Approved By: _____ **Date** 8-12-26

Mark Johnson
Operations Manager

The cover letter is an integral part of this analytical report

SGS North America Inc. | 18501 Gale Ave, Ste 130, City Of Industry, CA 91748 t +1 (626) 964-4032 www.sgs.com
Member of the SGS Group (SGS SA)

QC Batch No: 260803GC8A1
Matrix: Air
Reporting Units: ppmv

EPA ALT-144 (CO by FID)
LABORATORY CONTROL SAMPLE SUMMARY

Lab No.:	METHOD BLANK			LCS		LCSD					
Date Analyzed:	8/3/26 13:55			8/3/26 13:12		8/3/26 13:26					
Analyst Initials:	KD			KD		KD					
Dilution Factor:	1.0			1.0		1.0			Limits		
ANALYTE	Result ppmv	RL ppmv	SPIKE AMT. ppmv	Result ppmv	% Rec.	Result ppmv	% Rec.	RPD %	Low %Rec	High %Rec	Max. RPD
Carbon Monoxide	ND	10	1,010	1,010	100	1,000	99	0.6	70	130	30

ND = Not Detected (below RL)
RL = Reporting Limit

Reviewed/Approved By: _____ **Date** 8-12-26

Mark Johnson
Operations Manager

The cover letter is an integral part of this analytical report

Client: SCS Engineers
Attn: Cornelius Fong
Project Name: Chiquita Canyon Landfill
Project No.: 07224200.24 Task 1
Date Received: 08/03/26
Matrix: Air
Reporting Units: % v/v

ASTM D1946

Lab No.:	T080303-01			T080303-02			T080303-03			T080303-04		
Client Sample I.D.:	CV-2351			CV-24143			CV-2352			CV-24140		
Date/Time Sampled:	8/3/26 7:50			8/3/26 7:50			8/3/26 7:55			8/3/26 8:55		
Date/Time Analyzed:	8/3/26 15:02			8/3/26 15:17			8/3/26 15:31			8/3/26 15:46		
QC Batch No.:	260803GC8A1			260803GC8A1			260803GC8A1			260803GC8A1		
Analyst Initials:	KD			KD			KD			KD		
Dilution Factor:	1.0			1.0			1.0			1.0		
ANALYTE	Result % v/v	RL % v/v	MDL % v/v	Result % v/v	RL % v/v	MDL % v/v	Result % v/v	RL % v/v	MDL % v/v	Result % v/v	RL % v/v	MDL % v/v
Hydrogen	5.8	1.0	0.059	8.7	1.0	0.059	1.5	1.0	0.059	13	1.0	0.059

Results normalized including non-methane hydrocarbons

MDL = Method Detection Limit
ND= Not Detected (below MDL)
RL = Reporting Limit
J = Trace amount. Analyte concentration between RL and MDL.

Reviewed/Approved By: _____ Date 8-12-26
Mark Johnson
Operations Manager

The cover letter is an integral part of this analytical report

SGS North America Inc. | 18501 Gale Ave, Ste 130, City Of Industry, CA 91748 t +1 (626) 964-4032 www.sgs.com
Member of the SGS Group (SGS SA)

Client: SCS Engineers
Attn: Cornelius Fong
Project Name: Chiquita Canyon Landfill
Project No.: 07224200.24 Task 1
Date Received: 08/03/26
Matrix: Air
Reporting Units: % v/v

ASTM D1946

Lab No.:	T080303-05			T080303-06			T080303-07			T080303-08		
Client Sample I.D.:	CV-24139			CV-24138			CV-24142			CV-2354		
Date/Time Sampled:	8/3/26 9:00			8/3/26 9:05			8/3/26 9:10			8/3/26 9:15		
Date/Time Analyzed:	8/3/26 16:00			8/3/26 16:15			8/3/26 16:29			8/3/26 16:44		
QC Batch No.:	260803GC8A1			260803GC8A1			260803GC8A1			260803GC8A1		
Analyst Initials:	KD			KD			KD			KD		
Dilution Factor:	1.0			1.0			1.0			1.0		
ANALYTE	Result % v/v	RL % v/v	MDL % v/v	Result % v/v	RL % v/v	MDL % v/v	Result % v/v	RL % v/v	MDL % v/v	Result % v/v	RL % v/v	MDL % v/v
Hydrogen	5.6	1.0	0.059	18	1.0	0.059	13	1.0	0.059	8.1	1.0	0.059

Results normalized including non-methane hydrocarbons

MDL = Method Detection Limit
ND= Not Detected (below MDL)
RL = Reporting Limit
J = Trace amount. Analyte concentration between RL and MDL.

Reviewed/Approved By: _____ Date 8-12-26
Mark Johnson
Operations Manager

The cover letter is an integral part of this analytical report

Client: SCS Engineers
Attn: Cornelius Fong
Project Name: Chiquita Canyon Landfill
Project No.: 07224200.24 Task 1
Date Received: 08/03/26
Matrix: Air
Reporting Units: % v/v

ASTM D1946

Lab No.:	T080303-09		
Client Sample I.D.:	CV-2349		
Date/Time Sampled:	8/3/26 9:20		
Date/Time Analyzed:	8/3/26 16:59		
QC Batch No.:	260803GC8A1		
Analyst Initials:	KD		
Dilution Factor:	1.0		

ANALYTE	Result % v/v	RL % v/v	MDL % v/v
Hydrogen	4.5	1.0	0.059

Results normalized including non-methane hydrocarbons

MDL = Method Detection Limit
ND= Not Detected (below MDL)
RL = Reporting Limit
J = Trace amount. Analyte concentration between RL and MDL.

Reviewed/Approved By: _____ Date 8-12-26
Mark Johnson
Operations Manager

The cover letter is an integral part of this analytical report

QC Batch No: 260803GC8A1
Matrix: Air
Reporting Units: % v/v

ASTM D1946
LABORATORY CONTROL SAMPLE SUMMARY

Lab No.:	METHOD BLANK				LCS		LCSD					
Date Analyzed:	8/3/26 13:55				8/3/26 13:12		8/3/26 13:26					
Analyst Initials:	KD				KD		KD					
Dilution Factor:	1.0				1.0		1.0			Limits		
ANALYTE	Result % v/v	RL % v/v	MDL % v/v	SPIKE AMT. % v/v	Result % v/v	% Rec.	Result % v/v	% Rec.	RPD %	Low %Rec	High %Rec	Max. RPD
Hydrogen	0.11 J	1.0	0.059	5.0	5.86	116	5.76	114	1.8	70	130	30

MDL = Method Detection Limit
ND= Not Detected (below MDL)
RL = Reporting Limit
J = Trace amount. Analyte concentration between RL and MDL.

Reviewed/Approved By: _____ **Date** 8-12-26
Mark Johnson
Operations Manager

The cover letter is an integral part of this analytical report

Client: SCS Engineers
Attn: Cornelius Fong
Project Name: Chiquita Canyon Landfill
Project No.: 07224200.24 Task 1
Date Received: 08/03/26
Matrix: Air
Reporting Units: % v/v

ASTM D1946

Lab No.:	T080303-01		T080303-02		T080303-03		T080303-04	
Client Sample I.D.:	CV-2351		CV-24143		CV-2352		CV-24140	
Date/Time Sampled:	8/3/26 7:50		8/3/26 7:50		8/3/26 7:55		8/3/26 8:55	
Date/Time Analyzed:	8/3/26 15:02		8/3/26 15:17		8/3/26 15:31		8/3/26 15:46	
QC Batch No.:	260803GC8A1		260803GC8A1		260803GC8A1		260803GC8A1	
Analyst Initials:	KD		KD		KD		KD	
Dilution Factor:	1.0		1.0		1.0		1.0	
ANALYTE	Result % v/v	RL % v/v	Result % v/v	RL % v/v	Result % v/v	RL % v/v	Result % v/v	RL % v/v
Carbon Dioxide	24	0.010	33	0.010	5.0	0.010	40	0.010
Oxygen/Argon	13	0.50	12	0.50	20	0.50	9.6	0.50
Nitrogen	52	1.0	45	1.0	74	1.0	36	1.0
Methane	4.4	0.0010	0.90	0.0010	0.12	0.0010	0.94	0.0010

Results normalized including non-methane hydrocarbons

ND = Not Detected (below RL)
RL = Reporting Limit

Reviewed/Approved By: _____ Date 8-12-26
Mark Johnson
Operations Manager

The cover letter is an integral part of this analytical report

SGS North America Inc. | 18501 Gale Ave, Ste 130, City Of Industry, CA 91748 t +1 (626) 964-4032 www.sgs.com
Member of the SGS Group (SGS SA)

Client: SCS Engineers
Attn: Cornelius Fong
Project Name: Chiquita Canyon Landfill
Project No.: 07224200.24 Task 1
Date Received: 08/03/26
Matrix: Air
Reporting Units: % v/v

ASTM D1946

Lab No.:	T080303-05		T080303-06		T080303-07		T080303-08	
Client Sample I.D.:	CV-24139		CV-24138		CV-24142		CV-2354	
Date/Time Sampled:	8/3/26 9:00		8/3/26 9:05		8/3/26 9:10		8/3/26 9:15	
Date/Time Analyzed:	8/3/26 16:00		8/3/26 16:15		8/3/26 16:29		8/3/26 16:44	
QC Batch No.:	260803GC8A1		260803GC8A1		260803GC8A1		260803GC8A1	
Analyst Initials:	KD		KD		KD		KD	
Dilution Factor:	1.0		1.0		1.0		1.0	
ANALYTE	Result % v/v	RL % v/v	Result % v/v	RL % v/v	Result % v/v	RL % v/v	Result % v/v	RL % v/v
Carbon Dioxide	14	0.010	48	0.010	35	0.010	28	0.010
Oxygen/Argon	17	0.50	6.6	0.50	11	0.50	13	0.50
Nitrogen	63	1.0	25	1.0	40	1.0	48	1.0
Methane	0.54	0.0010	1.5	0.0010	1.4	0.0010	1.7	0.0010

Results normalized including non-methane hydrocarbons

ND = Not Detected (below RL)
RL = Reporting Limit

Reviewed/Approved By: _____ Date 8-12-26
Mark Johnson
Operations Manager

The cover letter is an integral part of this analytical report

SGS North America Inc. | 18501 Gale Ave, Ste 130, City Of Industry, CA 91748 t +1 (626) 964-4032 www.sgs.com
Member of the SGS Group (SGS SA)

Client: SCS Engineers
Attn: Cornelius Fong
Project Name: Chiquita Canyon Landfill
Project No.: 07224200.24 Task 1
Date Received: 08/03/26
Matrix: Air
Reporting Units: % v/v

ASTM D1946

Lab No.:	T080303-09		T080303-10					
Client Sample I.D.:	CV-2349		CV-24144					
Date/Time Sampled:	8/3/26 9:20		8/3/26 9:30					
Date/Time Analyzed:	8/3/26 16:59		8/3/26 17:13					
QC Batch No.:	260803GC8A1		260803GC8A1					
Analyst Initials:	KD		KD					
Dilution Factor:	1.0		1.0					
ANALYTE	**Result % v/v**	**RL % v/v**	**Result % v/v**	**RL % v/v**				
Carbon Dioxide	16	0.010	42	0.010				
Oxygen/Argon	16	0.50	0.66	0.50				
Nitrogen	62	1.0	2.7	1.0				
Methane	0.47	0.0010	53	0.0010				

Results normalized including non-methane hydrocarbons

ND = Not Detected (below RL)
RL = Reporting Limit

Reviewed/Approved By: _____ Date 8-12-26

Mark Johnson
Operations Manager

The cover letter is an integral part of this analytical report

SGS North America Inc. | 18501 Gale Ave, Ste 130, City Of Industry, CA 91748 t +1 (626) 964-4032 www.sgs.com
Member of the SGS Group (SGS SA)

QC Batch No: 260803GC8A1
Matrix: Air
Reporting Units: % v/v

ASTM D1946
LABORATORY CONTROL SAMPLE SUMMARY

Lab No.:	METHOD BLANK			LCS		LCSD					
Date Analyzed:	8/3/26 13:55			8/3/26 13:12		8/3/26 13:26					
Analyst Initials:	KD			KD		KD					
Dilution Factor:	1.0			1.0		1.0			Limits		
ANALYTE	Result % v/v	RL % v/v	SPIKE AMT. % v/v	Result % v/v	% Rec.	Result % v/v	% Rec.	RPD %	Low %Rec	High %Rec	Max. RPD
Carbon Dioxide	ND	0.010	10	10.1	101	10.1	101	0.1	70	130	30
Oxygen/Argon	ND	0.50	15	15.0	100	15.0	100	0.0	70	130	30
Nitrogen	ND	1.0	70	73.4	105	73.4	105	0.0	70	130	30
Methane	0.0012	0.0010	0.10	0.0956	93	0.0951	93	0.6	70	130	30

ND = Not Detected (below RL)
RL = Reporting Limit

Reviewed/Approved By: _____ **Date** 8-12-26

Mark Johnson
Operations Manager

The cover letter is an integral part of this analytical report

SGS

LA Cert #04140
EPA Methods TO3, TO14A, TO15, 25C/3C, ASTM D1946, RSK-175
TX Cert T104704450-14-6
EPA Methods TO14A, TO15
ALASKA CS-LAP 24-002
EPA Methods TO14A, TO15

August 17, 2026

SCS Field Services
ATTN: Cornelius Fong
3900 Kilroy Airport Way, Suite 100
Long Beach, CA 90806

LABORATORY TEST RESULTS

Project Reference: Chiquita Canyon Landfill
Project Number: 07224200.24 Task 1
Lab Number: T080404-01/10

Enclosed are the results for sample(s) received 8/4/26 by SGS North America, Inc. Samples were received intact. Analyses were performed according to specifications on the chain of custody provided with the sample(s).

Report Narrative:

- Modifications to EPA TO-15 – samples were collected in Mylar bags. Quadratic regression calibration was required for IPA, n-hexane, ethyl acetate, tetrahydrofuran, MTBE, 2-hexanone, styrene, and 1,2,4-trichlorobenzene.
- Unless otherwise noted in the report, sample analyses were performed within method performance criteria and meet all requirements of the TNI Standards.
- The enclosed results relate only to the sample(s).

Preliminary results were e-mailed to Cornelius Fong, Zain Khan, Art Jones and Ali Ferrara on 8/14/26.

SGS appreciates the opportunity to provide testing services to your company. If you have any questions regarding these results, please call me at (626) 964-4032.

Sincerely,

Annika Sotelo-Sanchez
Lab Manager
Annika.sotelo-sanchez@sgs.com

Note: The cover letter is an integral part of this analytical report.

AirTECHNOLOGY Laboratories, Inc.
18501 E. Gale Ave., Suite 130
City of Industry, CA 91748
Ph: 626-964-4032
Fx: 626-964-5832

CHAIN OF CUSTODY RECORD

TURNAROUND TIME				DELIVERABLES		PAGE: 1 OF
Standard	■	48 hours	☐	EDD	■	Condition upon receipt:
Same Day	☐	72 hours	☐	EDF	☐	Sealed Yes ☐ No ☐
24 hours	☐	96 hours	☐	Level 3	☐	Intact Yes ☐ No ☐
Other:				Level 4	☐	Chilled _____ deg C

Project No.:	07224200.24 Task 1
Project Name:	Chiquita Canyon Landfill
Report To:	Cornelius Fong
Company:	SCS Engineers
Street:	3900 Kilroy Airport Way, Suite 300
City/State/Zip:	Long Beach, CA 90806-6816
Phone& Fax:	562-743-7895
e-mail:	cfong@scsengineers.com

BILLING

P.O. No.:

Bill to:

07FSAccountspayable@scsengineers.com
3900 Kilroy Airport Way, Suite 300
Long Beach, CA 90806-6816

ANALYSIS REQUEST

LAB USE ONLY	SAMPLE IDENTIFICATION	SAMPLE DATE	SAMPLE TIME	CONTAINER QTY/TYPE	MATRIX	PRESERVATION	CH4, CO2, O2, N2 ASTM D1946	Carbon Monoxide EPA ALT-144	Hydrogen ASTM D1946	VOCs EPA TO-15		
T080404-61	CV-2348	08/04/26	7:20AM	1L	Gas	N	X	X	X			
-62	CV-2347	08/04/26	7:25AM	1L	Gas	N	X	X	X			
-63	CV-2346	08/04/26	7:30AM	1L	Gas	N	X	X	X			
-64	CV-2345	08/04/26	7:35AM	1L	Gas	N	X	X	X			
-65	CV-2344	08/04/26	7:40AM	1L	Gas	N	X	X	X			
-66	CV-2350	08/04/26	7:45AM	2-1L	Gas	N	X	X	X	X		
-67	CV-108-52	08/04/26	7:50AM	2-1L	Gas	N	X	X	X	X		
-68	CV-1532A	08/04/26	7:55AM	2-1L	Gas	N	X	X	X	X		
-69	CV-24095	08/04/26	8:05AM	2-1L	Gas	N	X	X	X	X		
-70	CV-24101	08/04/26	8:15AM	2-1L	Gas	N	X	X	X	X		

AUTHORIZATION TO PERFORM WORK	COMPANY SCS	DATE/TIME 8-4-26 9:00	
SAMPLED BY	COMPANY SCS	DATE/TIME 8-4-26 9:00	
RELINQUISHED BY	DATE/TIME 8-4-26 9:00	RECEIVED BY	DATE/TIME 8/4/26 9:05
RELINQUISHED BY	DATE/TIME 8/4/26 11:28	RECEIVED BY	DATE/TIME 8/4/26 1128
RELINQUISHED BY	DATE/TIME	RECEIVED BY	DATE/TIME

METHOD OF TRANSPORT (circle one): Walk-In FedEx UPS **Courier** ATLI Other_____

COMMENTS
Report full list of TO-15 compounds
Raw landfill gas samples
FLAMMABLE

DISTRIBUTION: White & Yellow - Lab Copies / Pink - Customer Copy

Preservation: **H**=HCl **N**=None / Container: **B**=Bag **C**=Can **V**=VOA **O**=Other *Rev. 03 - 5/7/09*

AirTECHNOLOGY Laboratories, Inc.
18501 E. Gale Ave., Suite 130
City of Industry, CA 91748
Ph: 626-964-4032
Fx: 626-964-5832

CHAIN OF CUSTODY RECORD

TURNAROUND TIME: Standard ■ 48 hours ☐ | Same Day ☐ 72 hours ☐ | 24 hours ☐ 96 hours ☐ | Other:

DELIVERABLES: EDD ■ | EDF ☐ | Level 3 ☐ | Level 4 ☐

PAGE: 1 OF

Condition upon receipt: Sealed Yes ☐ No ☐ | Intact Yes ☐ No ☐ | Chilled _____ deg C

Project No.:	07224200.24 Task 1
Project Name:	Chiquita Canyon Landfill
Report To:	Cornelius Fong
Company:	SCS Engineers
Street:	3900 Kilroy Airport Way, Suite 300
City/State/Zip:	Long Beach, CA 90806-6816
Phone& Fax:	562-743-7895
e-mail:	cfong@scsengineers.com

BILLING

P.O. No.:
Bill to:
07FSAccountspayable@scsengineers.com
3900 Kilroy Airport Way, Suite 300
Long Beach, CA 90806-6816

LAB USE ONLY	SAMPLE IDENTIFICATION	SAMPLE DATE	SAMPLE TIME	CONTAINER QTY/TYPE	MATRIX	PRESERVATION	ANALYSIS REQUEST: CH4, CO2, O2, N2 ASTM D1946	Carbon Monoxide EPA ALT-144	Hydrogen ASTM D1946	VOCs EPA TO-15		
T080404-01	CV-2348	08/04/26	7:20AM	1L	Gas	N	X	X	X			
-02	CV-2347	08/04/26	7:25AM	1L	Gas	N	X	X	X			
-03	CV-2346	08/04/26	7:30AM	1L	Gas	N	X	X	X			
-04	CV-2345	08/04/26	7:35AM	1L	Gas	N	X	X	X			
-05	CV-2344	08/04/26	7:40AM	1L	Gas	N	X	X	X			
-06	CV-2350	08/04/26	7:45AM	2-1L	Gas	N	X	X	X	X		
-07	CV-108-52	08/04/26	7:50AM	2-1L	Gas	N	X	X	X	X		
-08	CV-1532A	08/04/26	7:55AM	2-1L	Gas	N	X	X	X	X		
-09	CV-24095	08/04/26	8:05AM	2-1L	Gas	N	X	X	X	X		
-10	CV-24101	08/04/26	8:15AM	2-1L	Gas	N	X	X	X	X		

AUTHORIZATION TO PERFORM WORK	COMPANY SCS	DATE/TIME 8-4-26 9:00	
SAMPLED BY	COMPANY SCS	DATE/TIME 8-4-26 9:00	
RELINQUISHED BY	DATE/TIME 8-4-26 9:00	RECEIVED BY	DATE/TIME 8/4/26 9:05
RELINQUISHED BY	DATE/TIME 8/4/26 11:28	RECEIVED BY	DATE/TIME 8/4/26 1128
RELINQUISHED BY	DATE/TIME	RECEIVED BY	DATE/TIME

COMMENTS
Report full list of TO-15 compounds
Raw landfill gas samples
FLAMMABLE

METHOD OF TRANSPORT (circle one): Walk-In FedEx UPS **Courier** ATLI Other_____

DISTRIBUTION: White & Yellow - Lab Copies / Pink - Customer Copy

Preservation: H=HCl N=None / Container: B=Bag C=Can V=VOA O=Other

Client: SCS Engineers
Attn: Cornelius Fong
Project Name: Chiquita Canyon Landfill
Project No.: 07224200.24 Task 1
Date Received: 01/00/00
Matrix: Air
Reporting Units: ppbv

EPA Method TO-15

Lab No.:	T080404-06		T080404-07		T080404-08		T080404-09	
Client Sample I.D.:	CV-2350		CV-108-52		CV-1532A		CV-24095	
Date/Time Sampled:	8/4/26 7:45		8/4/26 7:50		8/4/26 7:55		8/4/26 8:05	
Date/Time Analyzed:	8/4/26 17:49		8/4/26 18:28		8/4/26 19:06		8/4/26 19:45	
QC Batch No.:	260804MS2A1		260804MS2A1		260804MS2A1		260804MS2A1	
Analyst Initials:	VM		VM		VM		VM	
Dilution Factor:	1,500		1,500		20,000		25,000	
ANALYTE	Result ppbv	RL ppbv	Result ppbv	RL ppbv	Result ppbv	RL ppbv	Result ppbv	RL ppbv
Dichlorodifluoromethane (12)	ND	1,500	ND	1,500	ND	20,000	ND	25,000
Chloromethane	ND	1,500	ND	1,500	26,000	20,000	ND	25,000
1,2-Cl-1,1,2,2-F ethane (114)	ND	1,500	ND	1,500	ND	20,000	ND	25,000
Vinyl Chloride	ND	1,500	ND	1,500	ND	20,000	ND	25,000
Bromomethane	ND	1,500	ND	1,500	ND	20,000	ND	25,000
Chloroethane	ND	1,500	ND	1,500	ND	20,000	ND	25,000
Trichlorofluoromethane (11)	ND	1,500	ND	1,500	ND	20,000	ND	25,000
1,1-Dichloroethene	ND	1,500	ND	1,500	ND	20,000	ND	25,000
Carbon Disulfide	4,000	1,500	ND	1,500	ND	20,000	ND	25,000
1,1,2-Cl 1,2,2-F ethane (113)	ND	1,500	ND	1,500	ND	20,000	ND	25,000
Acetone	100,000	1,500	88,000	1,500	1,200,000	20,000	1,500,000	25,000
Methylene Chloride	ND	1,500	ND	1,500	ND	20,000	ND	25,000
t-1,2-Dichloroethene	ND	1,500	ND	1,500	ND	20,000	ND	25,000
1,1-Dichloroethane	ND	1,500	ND	1,500	ND	20,000	ND	25,000
Vinyl Acetate	ND	1,500	ND	1,500	ND	20,000	ND	25,000
c-1,2-Dichloroethene	ND	1,500	ND	1,500	ND	20,000	ND	25,000
2-Butanone	83,000	3,000	68,000	3,000	1,100,000	40,000	1,000,000	50,000
t-Butyl Methyl Ether (MTBE)	ND	1,500	ND	1,500	ND	20,000	ND	25,000
Chloroform	ND	1,500	ND	1,500	ND	20,000	ND	25,000
1,1,1-Trichloroethane	ND	1,500	ND	1,500	ND	20,000	ND	25,000
Carbon Tetrachloride	ND	1,500	ND	1,500	ND	20,000	ND	25,000
Benzene	96,000	1,500	49,000	1,500	440,000	20,000	350,000	25,000
1,2-Dichloroethane	ND	1,500	ND	1,500	ND	20,000	ND	25,000
Trichloroethene	ND	1,500	ND	1,500	ND	20,000	ND	25,000
1,2-Dichloropropane	ND	1,500	ND	1,500	ND	20,000	ND	25,000
Bromodichloromethane	ND	1,500	ND	1,500	ND	20,000	ND	25,000
c-1,3-Dichloropropene	ND	1,500	ND	1,500	ND	20,000	ND	25,000
4-Methyl-2-Pentanone	2,100	1,500	ND	1,500	26,000	20,000	ND	25,000
Toluene	3,000	1,500	2,600	1,500	24,000	20,000	ND	25,000
t-1,3-Dichloropropene	ND	1,500	ND	1,500	ND	20,000	ND	25,000
1,1,2-Trichloroethane	ND	1,500	ND	1,500	ND	20,000	ND	25,000
Tetrachloroethene	ND	1,500	ND	1,500	ND	20,000	ND	25,000
2-Hexanone	ND	1,500	ND	1,500	ND	20,000	ND	25,000
Dibromochloromethane	ND	1,500	ND	1,500	ND	20,000	ND	25,000

Client: SCS Engineers
Attn: Cornelius Fong
Project Name: Chiquita Canyon Landfill
Project No.: 07224200.24 Task 1
Date Received: 01/00/00
Matrix: Air
Reporting Units: ppbv

EPA Method TO-15

Lab No.:	T080404-06		T080404-07		T080404-08		T080404-09	
Client Sample I.D.:	CV-2350		CV-108-52		CV-1532A		CV-24095	
Date/Time Sampled:	8/4/26 7:45		8/4/26 7:50		8/4/26 7:55		8/4/26 8:05	
Date/Time Analyzed:	8/4/26 17:49		8/4/26 18:28		8/4/26 19:06		8/4/26 19:45	
QC Batch No.:	260804MS2A1		260804MS2A1		260804MS2A1		260804MS2A1	
Analyst Initials:	VM		VM		VM		VM	
Dilution Factor:	1,500		1,500		20,000		25,000	
ANALYTE	Result ppbv	RL ppbv	Result ppbv	RL ppbv	Result ppbv	RL ppbv	Result ppbv	RL ppbv
1,2-Dibromoethane	ND	1,500	ND	1,500	ND	20,000	ND	25,000
Chlorobenzene	ND	1,500	ND	1,500	ND	20,000	ND	25,000
Ethylbenzene	ND	1,500	ND	1,500	ND	20,000	ND	25,000
p,&m-Xylene	ND	1,500	ND	1,500	ND	20,000	ND	25,000
o-Xylene	ND	1,500	ND	1,500	ND	20,000	ND	25,000
Styrene	ND	1,500	ND	1,500	ND	20,000	ND	25,000
Bromoform	ND	1,500	ND	1,500	ND	20,000	ND	25,000
1,1,2,2-Tetrachloroethane	ND	1,500	ND	1,500	ND	20,000	ND	25,000
Benzyl Chloride	ND Q	1,500	ND Q	1,500	ND Q	20,000	ND Q	25,000
4-Ethyl Toluene	ND	1,500	ND	1,500	ND	20,000	ND	25,000
1,3,5-Trimethylbenzene	ND	1,500	ND	1,500	ND	20,000	ND	25,000
1,2,4-Trimethylbenzene	ND	1,500	ND	1,500	ND	20,000	ND	25,000
1,3-Dichlorobenzene	ND	1,500	ND	1,500	ND	20,000	ND	25,000
1,4-Dichlorobenzene	ND	1,500	ND	1,500	ND	20,000	ND	25,000
1,2-Dichlorobenzene	ND Q	1,500	ND Q	1,500	ND Q	20,000	ND Q	25,000
1,2,4-Trichlorobenzene	ND Q	1,500	ND Q	1,500	ND Q	20,000	ND Q	25,000
Hexachlorobutadiene	ND Q	1,500	ND Q	1,500	ND Q	20,000	ND Q	25,000
1,3-Butadiene	ND	7,500	ND	7,500	ND	100,000	ND	130,000
Isopropanol	46,000	7,500	99,000	7,500	370,000	100,000	330,000	130,000
n-Hexane	ND	7,500	ND	7,500	ND	100,000	ND	130,000
Ethyl Acetate	ND	7,500	ND	7,500	110,000	100,000	ND	130,000
Tetrahydrofuran	130,000	7,500	71,000	7,500	550,000	100,000	840,000	130,000
Cyclohexane	ND	7,500	ND	7,500	ND	100,000	ND	130,000
Heptane	ND	7,500	ND	7,500	ND	100,000	ND	130,000
1,4-Dioxane	ND	7,500	ND	7,500	ND	100,000	ND	130,000

RL = Reporting Limit
ND = Not Detected (below RL)
Q = Analyte exhibited low recovery in the continuing calibration verification indicating possible low bias

Reviewed/Approved By: _____ Date 8/13/21
Annika Sotelo-Sanchez
Lab Manager

The cover letter is an integral part of this analytical report

Client: SCS Engineers
Attn: Cornelius Fong
Project Name: Chiquita Canyon Landfill
Project No.: 07224200.24 Task 1
Date Received: 01/00/00
Matrix: Air
Reporting Units: ppbv

EPA Method TO-15

Lab No.:	T080404-10
Client Sample I.D.:	CV-24101
Date/Time Sampled:	8/4/26 8:15
Date/Time Analyzed:	8/4/26 20:24
QC Batch No.:	260804MS2A1
Analyst Initials:	VM
Dilution Factor:	2,500

ANALYTE	Result ppbv	RL ppbv
Dichlorodifluoromethane (12)	ND	2,500
Chloromethane	ND	2,500
1,2-Cl-1,1,2,2-F ethane (114)	ND	2,500
Vinyl Chloride	ND	2,500
Bromomethane	ND	2,500
Chloroethane	ND	2,500
Trichlorofluoromethane (11)	ND	2,500
1,1-Dichloroethene	ND	2,500
Carbon Disulfide	ND	2,500
1,1,2-Cl 1,2,2-F ethane (113)	ND	2,500
Acetone	120,000	2,500
Methylene Chloride	ND	2,500
t-1,2-Dichloroethene	ND	2,500
1,1-Dichloroethane	ND	2,500
Vinyl Acetate	ND	2,500
c-1,2-Dichloroethene	ND	2,500
2-Butanone	90,000	5,000
t-Butyl Methyl Ether (MTBE)	ND	2,500
Chloroform	ND	2,500
1,1,1-Trichloroethane	ND	2,500
Carbon Tetrachloride	ND	2,500
Benzene	14,000	2,500
1,2-Dichloroethane	ND	2,500
Trichloroethene	ND	2,500
1,2-Dichloropropane	ND	2,500
Bromodichloromethane	ND	2,500
c-1,3-Dichloropropene	ND	2,500
4-Methyl-2-Pentanone	ND	2,500
Toluene	ND	2,500
t-1,3-Dichloropropene	ND	2,500
1,1,2-Trichloroethane	ND	2,500
Tetrachloroethene	ND	2,500
2-Hexanone	ND	2,500
Dibromochloromethane	ND	2,500

Client: SCS Engineers
Attn: Cornelius Fong
Project Name: Chiquita Canyon Landfill
Project No.: 07224200.24 Task 1
Date Received: 01/00/00
Matrix: Air
Reporting Units: ppbv

EPA Method TO-15

Lab No.:	T080404-10	
Client Sample I.D.:	CV-24101	
Date/Time Sampled:	8/4/26 8:15	
Date/Time Analyzed:	8/4/26 20:24	
QC Batch No.:	260804MS2A1	
Analyst Initials:	VM	
Dilution Factor:	2,500	

ANALYTE	Result ppbv		RL ppbv
1,2-Dibromoethane	ND		2,500
Chlorobenzene	ND		2,500
Ethylbenzene	ND		2,500
p,&m-Xylene	ND		2,500
o-Xylene	ND		2,500
Styrene	ND		2,500
Bromoform	ND		2,500
1,1,2,2-Tetrachloroethane	ND		2,500
Benzyl Chloride	ND	Q	2,500
4-Ethyl Toluene	ND		2,500
1,3,5-Trimethylbenzene	ND		2,500
1,2,4-Trimethylbenzene	ND		2,500
1,3-Dichlorobenzene	ND		2,500
1,4-Dichlorobenzene	ND		2,500
1,2-Dichlorobenzene	ND	Q	2,500
1,2,4-Trichlorobenzene	ND	Q	2,500
Hexachlorobutadiene	ND	Q	2,500
1,3-Butadiene	ND		13,000
Isopropanol	120,000		13,000
n-Hexane	ND		13,000
Ethyl Acetate	ND		13,000
Tetrahydrofuran	51,000		13,000
Cyclohexane	ND		13,000
Heptane	ND		13,000
1,4-Dioxane	ND		13,000

RL = Reporting Limit
ND = Not Detected (below RL)
Q = Analyte exhibited low recovery in the continuing calibration verification indicating possible low bias

Reviewed/Approved By: _____ **Date** 8/13/26
Annika Sotelo-Sanchez
Lab Manager

The cover letter is an integral part of this analytical report

Client: SCS Engineers
Attn: Cornelius Fong
Project Name: Chiquita Canyon Landfill
Project No.: 07224200.24 Task 1
Date Received: 01/00/00
Matrix: Air
Reporting Units: ppbv

EPA Method TO-15

Lab No.:	METHOD BLANK							
Client Sample I.D.:	-							
Date/Time Sampled:	-							
Date/Time Analyzed:	8/4/26 14:09							
QC Batch No.:	260804MS2A1							
Analyst Initials:	VM							
Dilution Factor:	0.20							

ANALYTE	Result ppbv	RL ppbv						
Dichlorodifluoromethane (12)	ND	0.20						
Chloromethane	ND	0.20						
1,2-Cl-1,1,2,2-F ethane (114)	ND	0.20						
Vinyl Chloride	ND	0.20						
Bromomethane	ND	0.20						
Chloroethane	ND	0.20						
Trichlorofluoromethane (11)	ND	0.20						
1,1-Dichloroethene	ND	0.20						
Carbon Disulfide	ND	0.20						
1,1,2-Cl 1,2,2-F ethane (113)	ND	0.20						
Acetone	ND	0.20						
Methylene Chloride	ND	0.20						
t-1,2-Dichloroethene	ND	0.20						
1,1-Dichloroethane	ND	0.20						
Vinyl Acetate	ND	0.20						
c-1,2-Dichloroethene	ND	0.20						
2-Butanone	ND	0.40						
t-Butyl Methyl Ether (MTBE)	ND	0.20						
Chloroform	ND	0.20						
1,1,1-Trichloroethane	ND	0.20						
Carbon Tetrachloride	ND	0.20						
Benzene	ND	0.20						
1,2-Dichloroethane	ND	0.20						
Trichloroethene	ND	0.20						
1,2-Dichloropropane	ND	0.20						
Bromodichloromethane	ND	0.20						
c-1,3-Dichloropropene	ND	0.20						
4-Methyl-2-Pentanone	ND	0.20						
Toluene	ND	0.20						
t-1,3-Dichloropropene	ND	0.20						
1,1,2-Trichloroethane	ND	0.20						
Tetrachloroethene	ND	0.20						
2-Hexanone	ND	0.20						
Dibromochloromethane	ND	0.20						

Client: SCS Engineers
Attn: Cornelius Fong
Project Name: Chiquita Canyon Landfill
Project No.: 07224200.24 Task 1
Date Received: 01/00/00
Matrix: Air
Reporting Units: ppbv

EPA Method TO-15

Lab No.:	METHOD BLANK							
Client Sample I.D.:	-							
Date/Time Sampled:	-							
Date/Time Analyzed:	8/4/26 14:09							
QC Batch No.:	260804MS2A1							
Analyst Initials:	VM							
Dilution Factor:	0.20							
ANALYTE	Result ppbv	RL ppbv						
1,2-Dibromoethane	ND	0.20						
Chlorobenzene	ND	0.20						
Ethylbenzene	ND	0.20						
p,&m-Xylene	ND	0.20						
o-Xylene	ND	0.20						
Styrene	ND	0.20						
Bromoform	ND	0.20						
1,1,2,2-Tetrachloroethane	ND	0.20						
Benzyl Chloride	ND Q	0.20						
4-Ethyl Toluene	ND	0.20						
1,3,5-Trimethylbenzene	ND	0.20						
1,2,4-Trimethylbenzene	ND	0.20						
1,3-Dichlorobenzene	ND	0.20						
1,4-Dichlorobenzene	ND	0.20						
1,2-Dichlorobenzene	ND Q	0.20						
1,2,4-Trichlorobenzene	ND Q	0.20						
Hexachlorobutadiene	ND Q	0.20						
1,3-Butadiene	ND	1.0						
Isopropanol	ND	1.0						
n-Hexane	ND	1.0						
Ethyl Acetate	ND	1.0						
Tetrahydrofuran	ND	1.0						
Cyclohexane	ND	1.0						
Heptane	ND	1.0						
1,4-Dioxane	ND	1.0						

RL = Reporting Limit
ND = Not Detected (below RL)
Q = Analyte exhibited low recovery in the continuing calibration verification indicating possible low bias

Reviewed/Approved By: _____ **Date** 8/13/26
Annika Sotelo-Sanchez
Lab Manager

The cover letter is an integral part of this analytical report

LCS/LCSD Recovery and RPD Summary Report

QC Batch #: 260804MS2A1

Matrix: Air

Reporting Units: ppbv

EPA Method TO-15
LABORATORY CONTROL SAMPLE SUMMARY

Lab No.:	METHOD BLANK			LCS		LCSD					
Date/Time Analyzed:	8/4/26 14:09			8/4/26 12:54		8/4/26 13:31					
Analyst Initials:	VM			VM		VM					
Dilution Factor:	0.20			1.0		1.0					
ANALYTE	Result ppbv	RL ppbv	AMT. ppbv	Result ppbv	% Rec.	Result ppbv	% Rec.	RPD	Low %Rec	High %Rec	Max. RPD
1,1-Dichloroethene	ND	0.20	10	10.1	101	10.4	104	3.0	70	130	30
Methylene Chloride	ND	0.20	10	9.64	96	9.82	98	1.8	70	130	30
Trichloroethene	ND	0.20	10	9.64	96	9.39	94	2.6	70	130	30
Toluene	ND	0.20	10	8.89	89	9.00	90	1.3	70	130	30
1,1,2,2-Tetrachloroethane	ND	0.20	10	7.82	78	8.20	82	4.8	70	130	30

ND = Not Detected (below RL)
RL = Reporting Limit

Reviewed/Approved By: _____ **Date:** 8/13/26
Annika Sotelo-Sanchez
Lab Manager

The cover letter is an integral part of this analytical report

Client: SCS Engineers
Attn: Cornelius Fong
Project Name: Chiquita Canyon Landfill
Project No.: 07224200.24 Task 1
Date Received: 08/04/26
Matrix: Air
Reporting Units: ppmv

EPA ALT-144 (CO by FID)

Lab No.:	T080404-01		T080404-02		T080404-03		T080404-04	
Client Sample I.D.:	CV-2348		CV-2347		CV-2346		CV-2345	
Date/Time Sampled:	8/4/26 7:20		8/4/26 7:25		8/4/26 7:30		8/4/26 7:35	
Date/Time Analyzed:	8/4/26 14:19		8/4/26 14:34		8/4/26 14:48		8/4/26 15:03	
QC Batch No.:	260804GC8A1		260804GC8A1		260804GC8A1		260804GC8A1	
Analyst Initials:	KD		KD		KD		KD	
Dilution Factor:	1.0		1.0		1.0		1.0	
ANALYTE	Result ppmv	RL ppmv	Result ppmv	RL ppmv	Result ppmv	RL ppmv	Result ppmv	RL ppmv
Carbon Monoxide	28	10	250	10	630	10	180	10

Results normalized including non-methane hydrocarbons

ND = Not Detected (below RL)
RL = Reporting Limit

Reviewed/Approved By: _____ Date 8/14/26
Annika Sotelo-Sanchez
Lab Manager

The cover letter is an integral part of this analytical report

Client: SCS Engineers
Attn: Cornelius Fong
Project Name: Chiquita Canyon Landfill
Project No.: 07224200.24 Task 1
Date Received: 08/04/26
Matrix: Air
Reporting Units: ppmv

EPA ALT-144 (CO by FID)

Lab No.:	T080404-05		T080404-06		T080404-07		T080404-08	
Client Sample I.D.:	CV-2344		CV-2350		CV-108-52		CV-1532A	
Date/Time Sampled:	8/4/26 7:40		8/4/26 7:45		8/4/26 7:50		8/4/26 7:55	
Date/Time Analyzed:	8/4/26 15:17		8/4/26 15:32		8/4/26 15:46		8/4/26 16:01	
QC Batch No.:	260804GC8A1		260804GC8A1		260804GC8A1		260804GC8A1	
Analyst Initials:	KD		KD		KD		KD	
Dilution Factor:	1.0		1.0		1.0		1.0	
ANALYTE	Result ppmv	RL ppmv	Result ppmv	RL ppmv	Result ppmv	RL ppmv	Result ppmv	RL ppmv
Carbon Monoxide	210	10	1,600	10	160	10	1,200	10

Results normalized including non-methane hydrocarbons

ND = Not Detected (below RL)
RL = Reporting Limit

Reviewed/Approved By: _____ Date 8/11/26
Annika Sotelo-Sanchez
Lab Manager

The cover letter is an integral part of this analytical report

Client: SCS Engineers
Attn: Cornelius Fong
Project Name: Chiquita Canyon Landfill
Project No.: 07224200.24 Task 1
Date Received: 08/04/26
Matrix: Air
Reporting Units: ppmv

EPA ALT-144 (CO by FID)

Lab No.:	T080404-09		T080404-10					
Client Sample I.D.:	CV-24095		CV-24101					
Date/Time Sampled:	8/4/26 8:05		8/4/26 8:15					
Date/Time Analyzed:	8/4/26 16:15		8/4/26 16:30					
QC Batch No.:	260804GC8A1		260804GC8A1					
Analyst Initials:	KD		KD					
Dilution Factor:	1.0		1.0					
ANALYTE	Result ppmv	RL ppmv	Result ppmv	RL ppmv				
Carbon Monoxide	1,400	10	ND	10				

Results normalized including non-methane hydrocarbons

ND = Not Detected (below RL)
RL = Reporting Limit

Reviewed/Approved By: _____ Date 8/14/26
Annika Sotelo-Sanchez
Lab Manager

The cover letter is an integral part of this analytical report

QC Batch No: 260804GC8A1
Matrix: Air
Reporting Units: ppmv

EPA ALT-144 (CO by FID)
LABORATORY CONTROL SAMPLE SUMMARY

Lab No.:	METHOD BLANK			LCS		LCSD					
Date Analyzed:	8/4/26 10:56			8/4/26 9:08		8/4/26 9:23					
Analyst Initials:	KD			KD		KD					
Dilution Factor:	1.0			1.0		1.0			Limits		
ANALYTE	Result ppmv	RL ppmv	SPIKE AMT. ppmv	Result ppmv	% Rec.	Result ppmv	% Rec.	RPD %	Low %Rec	High %Rec	Max. RPD
Carbon Monoxide	ND	10	1,010	1,030	102	1,030	102	0.0	70	130	30

ND = Not Detected (below RL)
RL = Reporting Limit

Reviewed/Approved By: _____ **Date** 8/14/26
Annika Sotelo-Sanchez
Lab Manager

The cover letter is an integral part of this analytical report

Client: SCS Engineers
Attn: Cornelius Fong
Project Name: Chiquita Canyon Landfill
Project No.: 07224200.24 Task 1
Date Received: 08/04/26
Matrix: Air
Reporting Units: % v/v

ASTM D1946

Lab No.:	T080404-01			T080404-02			T080404-03			T080404-04		
Client Sample I.D.:	CV-2348			CV-2347			CV-2346			CV-2345		
Date/Time Sampled:	8/4/26 7:20			8/4/26 7:25			8/4/26 7:30			8/4/26 7:35		
Date/Time Analyzed:	8/4/26 14:19			8/4/26 14:34			8/4/26 14:48			8/4/26 15:03		
QC Batch No.:	260804GC8A1			260804GC8A1			260804GC8A1			260804GC8A1		
Analyst Initials:	KD			KD			KD			KD		
Dilution Factor:	1.0			1.0			1.0			1.0		
ANALYTE	Result % v/v	RL % v/v	MDL % v/v	Result % v/v	RL % v/v	MDL % v/v	Result % v/v	RL % v/v	MDL % v/v	Result % v/v	RL % v/v	MDL % v/v
Hydrogen	0.39 J	1.0	0.059	2.1	1.0	0.059	6.1	1.0	0.059	1.6	1.0	0.059

Results normalized including non-methane hydrocarbons

MDL = Method Detection Limit
ND= Not Detected (below MDL)
RL = Reporting Limit
J = Trace amount. Analyte concentration between RL and MDL.

Reviewed/Approved By: _____ **Date** 8/14/26
Annika Sotelo-Sanchez
Lab Manager

The cover letter is an integral part of this analytical report

Client: SCS Engineers
Attn: Cornelius Fong
Project Name: Chiquita Canyon Landfill
Project No.: 07224200.24 Task 1
Date Received: 08/04/26
Matrix: Air
Reporting Units: % v/v

ASTM D1946

Lab No.:	T080404-05			T080404-06			T080404-07			T080404-08		
Client Sample I.D.:	CV-2344			CV-2350			CV-108-52			CV-1532A		
Date/Time Sampled:	8/4/26 7:40			8/4/26 7:45			8/4/26 7:50			8/4/26 7:55		
Date/Time Analyzed:	8/4/26 15:17			8/4/26 15:32			8/4/26 15:46			8/4/26 16:01		
QC Batch No.:	260804GC8A1			260804GC8A1			260804GC8A1			260804GC8A1		
Analyst Initials:	KD			KD			KD			KD		
Dilution Factor:	1.0			1.0			1.0			1.0		
ANALYTE	Result % v/v	RL % v/v	MDL % v/v	Result % v/v	RL % v/v	MDL % v/v	Result % v/v	RL % v/v	MDL % v/v	Result % v/v	RL % v/v	MDL % v/v
Hydrogen	1.6	1.0	0.059	8.8	1.0	0.059	0.94 J	1.0	0.059	14	1.0	0.059

Results normalized including non-methane hydrocarbons

MDL = Method Detection Limit
ND= Not Detected (below MDL)
RL = Reporting Limit
J = Trace amount. Analyte concentration between RL and MDL.

Reviewed/Approved By: _____ Date 8/14/26
Annika Sotelo-Sanchez
Lab Manager

The cover letter is an integral part of this analytical report

Client: SCS Engineers
Attn: Cornelius Fong
Project Name: Chiquita Canyon Landfill
Project No.: 07224200.24 Task 1
Date Received: 08/04/26
Matrix: Air
Reporting Units: % v/v

ASTM D1946

Lab No.:	T080404-09			T080404-10								
Client Sample I.D.:	CV-24095			CV-24101								
Date/Time Sampled:	8/4/26 8:05			8/4/26 8:15								
Date/Time Analyzed:	8/4/26 16:15			8/4/26 16:30								
QC Batch No.:	260804GC8A1			260804GC8A1								
Analyst Initials:	KD			KD								
Dilution Factor:	1.0			1.0								
ANALYTE	**Result % v/v**	**RL % v/v**	**MDL % v/v**	**Result % v/v**	**RL % v/v**	**MDL % v/v**						
Hydrogen	11	1.0	0.059	0.17 J	1.0	0.059						

Results normalized including non-methane hydrocarbons

MDL = Method Detection Limit
ND= Not Detected (below MDL)
RL = Reporting Limit
J = Trace amount. Analyte concentration between RL and MDL.

Reviewed/Approved By: _____ **Date** 8/14/26
Annika Sotelo-Sanchez
Lab Manager

The cover letter is an integral part of this analytical report

QC Batch No: 260804GC8A1
Matrix: Air
Reporting Units: % v/v

ASTM D1946
LABORATORY CONTROL SAMPLE SUMMARY

Lab No.:	METHOD BLANK				LCS		LCSD					
Date Analyzed:	8/4/26 10:56				8/4/26 9:08		8/4/26 9:23					
Analyst Initials:	KD				KD		KD					
Dilution Factor:	1.0				1.0		1.0			Limits		
ANALYTE	Result % v/v	RL % v/v	MDL % v/v	SPIKE AMT. % v/v	Result % v/v	% Rec.	Result % v/v	% Rec.	RPD %	Low %Rec	High %Rec	Max. RPD
Hydrogen	ND	1.0	0.059	5.0	5.39	108	5.34	107	0.9	70	130	30

MDL = Method Detection Limit
ND= Not Detected (below MDL)
RL = Reporting Limit
J = Trace amount. Analyte concentration between RL and MDL.

Reviewed/Approved By: _____ Date 8/14/26
Annika Sotelo-Sanchez
Lab Manager

The cover letter is an integral part of this analytical report

Client: SCS Engineers
Attn: Cornelius Fong
Project Name: Chiquita Canyon Landfill
Project No.: 07224200.24 Task 1
Date Received: 08/04/26
Matrix: Air
Reporting Units: % v/v

ASTM D1946

Lab No.:	T080404-01		T080404-02		T080404-03		T080404-04	
Client Sample I.D.:	CV-2348		CV-2347		CV-2346		CV-2345	
Date/Time Sampled:	8/4/26 7:20		8/4/26 7:25		8/4/26 7:30		8/4/26 7:35	
Date/Time Analyzed:	8/4/26 14:19		8/4/26 14:34		8/4/26 14:48		8/4/26 15:03	
QC Batch No.:	260804GC8A1		260804GC8A1		260804GC8A1		260804GC8A1	
Analyst Initials:	KD		KD		KD		KD	
Dilution Factor:	1.0		1.0		1.0		1.0	
ANALYTE	Result % v/v	RL % v/v	Result % v/v	RL % v/v	Result % v/v	RL % v/v	Result % v/v	RL % v/v
Carbon Dioxide	3.1	0.010	21	0.010	23	0.010	17	0.010
Oxygen/Argon	20	0.50	11	0.50	15	0.50	16	0.50
Nitrogen	76	1.0	58	1.0	55	1.0	62	1.0
Methane	1.3	0.0010	7.3	0.0010	0.39	0.0010	4.1	0.0010

Results normalized including non-methane hydrocarbons

ND = Not Detected (below RL)
RL = Reporting Limit

Reviewed/Approved By: _____ Date 8/4/26

Annika Sotelo-Sanchez
Lab Manager

The cover letter is an integral part of this analytical report

Client: SCS Engineers
Attn: Cornelius Fong
Project Name: Chiquita Canyon Landfill
Project No.: 07224200.24 Task 1
Date Received: 08/04/26
Matrix: Air
Reporting Units: % v/v

ASTM D1946

Lab No.:	T080404-05		T080404-06		T080404-07		T080404-08	
Client Sample I.D.:	CV-2344		CV-2350		CV-108-52		CV-1532A	
Date/Time Sampled:	8/4/26 7:40		8/4/26 7:45		8/4/26 7:50		8/4/26 7:55	
Date/Time Analyzed:	8/4/26 15:17		8/4/26 15:32		8/4/26 15:46		8/4/26 16:01	
QC Batch No.:	260804GC8A1		260804GC8A1		260804GC8A1		260804GC8A1	
Analyst Initials:	KD		KD		KD		KD	
Dilution Factor:	1.0		1.0		1.0		1.0	
ANALYTE	Result % v/v	RL % v/v	Result % v/v	RL % v/v	Result % v/v	RL % v/v	Result % v/v	RL % v/v
Carbon Dioxide	8.8	0.010	33	0.010	35	0.010	47	0.010
Oxygen/Argon	18	0.50	12	0.50	6.6	0.50	5.4	0.50
Nitrogen	70	1.0	44	1.0	25	1.0	28	1.0
Methane	1.2	0.0010	1.8	0.0010	33	0.0010	4.4	0.0010

Results normalized including non-methane hydrocarbons

ND = Not Detected (below RL)
RL = Reporting Limit

Reviewed/Approved By: _____ Date 8/14/26
Annika Sotelo-Sanchez
Lab Manager

The cover letter is an integral part of this analytical report

Client: SCS Engineers
Attn: Cornelius Fong
Project Name: Chiquita Canyon Landfill
Project No.: 07224200.24 Task 1
Date Received: 08/04/26
Matrix: Air
Reporting Units: % v/v

ASTM D1946

Lab No.:	T080404-09		T080404-10					
Client Sample I.D.:	CV-24095		CV-24101					
Date/Time Sampled:	8/4/26 8:05		8/4/26 8:15					
Date/Time Analyzed:	8/4/26 16:15		8/4/26 16:30					
QC Batch No.:	260804GC8A1		260804GC8A1					
Analyst Initials:	KD		KD					
Dilution Factor:	1.0		1.0					
ANALYTE	**Result % v/v**	**RL % v/v**	**Result % v/v**	**RL % v/v**				
Carbon Dioxide	43	0.010	29	0.010				
Oxygen/Argon	9.1	0.50	9.9	0.50				
Nitrogen	34	1.0	37	1.0				
Methane	1.8	0.0010	24	0.0010				

Results normalized including non-methane hydrocarbons

ND = Not Detected (below RL)
RL = Reporting Limit

Reviewed/Approved By: _____ Date 8/14/26
Annika Sotelo-Sanchez
Lab Manager

The cover letter is an integral part of this analytical report

QC Batch No: 260804GC8A1
Matrix: Air
Reporting Units: % v/v

ASTM D1946
LABORATORY CONTROL SAMPLE SUMMARY

Lab No.:	METHOD BLANK			LCS		LCSD					
Date Analyzed:	8/4/26 10:56			8/4/26 9:08		8/4/26 9:23					
Analyst Initials:	KD			KD		KD					
Dilution Factor:	1.0			1.0		1.0			Limits		
ANALYTE	Result % v/v	RL % v/v	SPIKE AMT. % v/v	Result % v/v	% Rec.	Result % v/v	% Rec.	RPD %	Low %Rec	High %Rec	Max. RPD
Carbon Dioxide	ND	0.010	10	9.80	98	9.83	98	0.4	70	130	30
Oxygen/Argon	ND	0.50	15	15.0	100	15.0	100	0.1	70	130	30
Nitrogen	ND	1.0	70	73.0	105	73.3	105	0.3	70	130	30
Methane	ND	0.0010	0.10	0.0954	94	0.0955	95	0.1	70	130	30

ND = Not Detected (below RL)
RL = Reporting Limit

Reviewed/Approved By: _____ **Date** 8/14/26
Annika Sotelo-Sanchez
Lab Manager

The cover letter is an integral part of this analytical report

SGS

LA Cert #04140
EPA Methods TO3, TO14A, TO15, 25C/3C, ASTM D1946, RSK-175
TX Cert T104704450-14-6
EPA Methods TO14A, TO15
ALASKA CS-LAP 24-002
EPA Methods TO14A, TO15

August 15, 2026

SCS Field Services
ATTN: Cornelius Fong
3900 Kilroy Airport Way, Suite 100
Long Beach, CA 90806

LABORATORY TEST RESULTS

Project Reference: Chiquita Canyon Landfill
Project Number: 07224200.24 Task 1
Lab Number: T080503-01/10

Enclosed are the results for sample(s) received 8/5/26 by SGS North America, Inc. Samples were received intact. Analyses were performed according to specifications on the chain of custody provided with the sample(s).

Report Narrative:

- EPA TO-15 is not reported due to an instrumentation error that caused the bags to miss the 24-Hour holding time.
- Unless otherwise noted in the report, sample analyses were performed within method performance criteria and meet all requirements of the TNI Standards.
- The enclosed results relate only to the sample(s).

Preliminary results were e-mailed to Cornelius Fong, Zain Khan, Art Jones and Ali Ferrara on 8/14/26.

SGS appreciates the opportunity to provide testing services to your company. If you have any questions regarding these results, please call me at (626) 964-4032.

Sincerely,

Annika Sotelo-Sanchez
Lab Manager
Annika.sotelo-sanchez@sgs.com

Note: The cover letter is an integral part of this analytical report.

AirTECHNOLOGY Laboratories, Inc.
18501 E. Gale Ave., Suite 130
City of Industry, CA 91748
Ph: 626-964-4032
Fx: 626-964-5832

CHAIN OF CUSTODY RECORD

TURNAROUND TIME				DELIVERABLES		PAGE: 1 OF
Standard	■	48 hours	☐	EDD	■	Condition upon receipt:
Same Day	☐	72 hours	☐	EDF	☐	Sealed Yes ☐ No ☐
24 hours	☐	96 hours	☐	Level 3	☐	Intact Yes ☐ No ☐
Other:				Level 4	☐	Chilled _____ deg C

Project No.:	07224200.24 Task 1
Project Name:	Chiquita Canyon Landfill
Report To:	Cornelius Fong
Company:	SCS Engineers
Street:	3900 Kilroy Airport Way, Suite 300
City/State/Zip:	Long Beach, CA 90806-6816
Phone& Fax:	562-743-7895
e-mail:	cfong@scsengineers.com

BILLING

P.O. No.:	
Bill to:	
	07FSAccountspayable@scsengineers.com
	3900 Kilroy Airport Way, Suite 300
	Long Beach, CA 90806-6816

ANALYSIS REQUEST

LAB USE ONLY	SAMPLE IDENTIFICATION	SAMPLE DATE	SAMPLE TIME	CONTAINER QTY/TYPE	MATRIX	PRESERVATION	CH4, CO2, O2, N2 ASTM D1946	Carbon Monoxide EPA ALT-144	Hydrogen ASTM D1946	VOCs EPA TO-15		
T080503-01	CV-24102	08/05/26	7:00am	1L	Gas	N	X					
-02	H-2273W	08/05/26	7:10AM	2-1L	Gas	N	X	X	X	X		
-03	CV-2001	08/05/26	7:15AM	2-1L	Gas	N	X	X	X	X		
-04	CV-24099	08/05/26	7:30AM	1L	Gas	N	X					
-05	CV-2002	08/05/26	7:35AM	2-1L	Gas	N	X	X	X	X		
-06	CV-24142	08/05/26	7:45AM	2-1L	Gas	N	X	X	X	X		
-07	CV-24138	08/05/26	7:50AM	2-1L	Gas	N	X	X	X	X		
-08	CV-24100	08/05/26	7:20AM	1L	Gas	N	X	X	X			
-09	CV-24141	08/05/26	7:55AM	1L	Gas	N	X	X	X			
-10	CV-2353	08/05/26	8:05AM	1L	Gas	N	X	X	X			

	COMPANY	DATE/TIME
AUTHORIZATION TO PERFORM WORK		
SAMPLED BY: Victor Araya	COMPANY: SCS	DATE/TIME: 8/5/26 6:05AM
RELINQUISHED BY: Victor Araya	DATE/TIME: 8/5/26 9:15	RECEIVED BY: Jubeen G 8/5/26 9:05AM
RELINQUISHED BY: Jubeen G	DATE/TIME: 8/5/26 11:39	RECEIVED BY: [illegible] 8/5/26 1139
RELINQUISHED BY	DATE/TIME	RECEIVED BY: DATE/TIME

METHOD OF TRANSPORT (circle one): Walk-In FedEx UPS **Courier** ATLI Other_____

COMMENTS
Report full list of TO-15 compounds
Raw landfill gas samples
FLAMMABLE

DISTRIBUTION: White & Yellow - Lab Copies / Pink - Customer Copy

Preservation: **H**=HCl **N**=None / Container: **B**=Bag **C**=Can **V**=VOA **O**=Other *Rev. 03 - 5/7/09*

Client: SCS Engineers
Attn: Cornelius Fong
Project Name: Chiquita Canyon Landfill
Project No.: 07224200.24 Task 1
Date Received: 08/05/26
Matrix: Air
Reporting Units: ppmv

EPA ALT-144 (CO by FID)

Lab No.:	T080503-02		T080503-03		T080503-05		T080503-06	
Client Sample I.D.:	H-2273W		CV-2001		CV-2002		CV-24142	
Date/Time Sampled:	8/5/26 7:10		8/5/26 7:15		8/5/26 7:35		8/5/26 7:45	
Date/Time Analyzed:	8/5/26 17:54		8/5/26 18:08		8/5/26 18:37		8/5/26 18:52	
QC Batch No.:	260805GC8A2		260805GC8A2		260805GC8A2		260805GC8A2	
Analyst Initials:	KD		KD		KD		KD	
Dilution Factor:	1.0		1.0		1.0		1.0	
ANALYTE	Result ppmv	RL ppmv	Result ppmv	RL ppmv	Result ppmv	RL ppmv	Result ppmv	RL ppmv
Carbon Monoxide	42	10	170	10	1,600	10	1,100	10

Results normalized including non-methane hydrocarbons

ND = Not Detected (below RL)
RL = Reporting Limit

Reviewed/Approved By: _____ Date 8/14/26
Annika Sotelo-Sanchez
Lab Manager

The cover letter is an integral part of this analytical report

Client: SCS Engineers
Attn: Cornelius Fong
Project Name: Chiquita Canyon Landfill
Project No.: 07224200.24 Task 1
Date Received: 08/05/26
Matrix: Air
Reporting Units: ppmv

EPA ALT-144 (CO by FID)

Lab No.:	T080503-07		T080503-08		T080503-09		T080503-10	
Client Sample I.D.:	CV-24138		CV-24100		CV-24141		CV-2353	
Date/Time Sampled:	8/5/26 7:50		8/5/26 7:20		8/5/26 7:55		8/5/26 8:05	
Date/Time Analyzed:	8/5/26 19:06		8/5/26 19:21		8/5/26 19:36		8/5/26 19:50	
QC Batch No.:	260805GC8A2		260805GC8A2		260805GC8A2		260805GC8A2	
Analyst Initials:	KD		KD		KD		KD	
Dilution Factor:	1.0		1.0		1.0		1.0	
ANALYTE	Result ppmv	RL ppmv	Result ppmv	RL ppmv	Result ppmv	RL ppmv	Result ppmv	RL ppmv
Carbon Monoxide	630	10	40	10	26	10	330	10

Results normalized including non-methane hydrocarbons

ND = Not Detected (below RL)
RL = Reporting Limit

Reviewed/Approved By: _____ Date 8/14/26
Annika Sotelo-Sanchez
Lab Manager

The cover letter is an integral part of this analytical report

QC Batch No: 260805GC8A2
Matrix: Air
Reporting Units: ppmv

EPA ALT-144 (CO by FID)
LABORATORY CONTROL SAMPLE SUMMARY

Lab No.:	METHOD BLANK			LCS		LCSD					
Date Analyzed:	8/5/26 17:25			8/5/26 16:41		8/5/26 16:56					
Analyst Initials:	KD			KD		KD					
Dilution Factor:	1.0			1.0		1.0			Limits		
ANALYTE	Result ppmv	RL ppmv	SPIKE AMT. ppmv	Result ppmv	% Rec.	Result ppmv	% Rec.	RPD %	Low %Rec	High %Rec	Max. RPD
Carbon Monoxide	ND	10	1,010	1,020	101	1,020	101	0.5	70	130	30

ND = Not Detected (below RL)
RL = Reporting Limit

Reviewed/Approved By: _____ **Date** 8/14/26
Annika Sotelo-Sanchez
Lab Manager

The cover letter is an integral part of this analytical report

Client: SCS Engineers
Attn: Cornelius Fong
Project Name: Chiquita Canyon Landfill
Project No.: 07224200.24 Task 1
Date Received: 08/05/26
Matrix: Air
Reporting Units: % v/v

ASTM D1946

Lab No.:	T080503-02			T080503-03			T080503-05			T080503-06		
Client Sample I.D.:	H-2273W			CV-2001			CV-2002			CV-24142		
Date/Time Sampled:	8/5/26 7:10			8/5/26 7:15			8/5/26 7:35			8/5/26 7:45		
Date/Time Analyzed:	8/5/26 17:54			8/5/26 18:08			8/5/26 18:37			8/5/26 18:52		
QC Batch No.:	260805GC8A2			260805GC8A2			260805GC8A2			260805GC8A2		
Analyst Initials:	KD			KD			KD			KD		
Dilution Factor:	1.0			1.0			1.0			1.0		
ANALYTE	Result % v/v	RL % v/v	MDL % v/v	Result % v/v	RL % v/v	MDL % v/v	Result % v/v	RL % v/v	MDL % v/v	Result % v/v	RL % v/v	MDL % v/v
Hydrogen	0.61 J	1.0	0.059	1.6	1.0	0.059	7.9	1.0	0.059	15	1.0	0.059

Results normalized including non-methane hydrocarbons

MDL = Method Detection Limit
ND= Not Detected (below MDL)
RL = Reporting Limit
J = Trace amount. Analyte concentration between RL and MDL.

Reviewed/Approved By: _____ **Date** 8/14/26
Annika Sotelo-Sanchez
Lab Manager

The cover letter is an integral part of this analytical report

Client: SCS Engineers
Attn: Cornelius Fong
Project Name: Chiquita Canyon Landfill
Project No.: 07224200.24 Task 1
Date Received: 08/05/26
Matrix: Air
Reporting Units: % v/v

ASTM D1946

Lab No.:	T080503-07			T080503-08			T080503-09			T080503-10		
Client Sample I.D.:	CV-24138			CV-24100			CV-24141			CV-2353		
Date/Time Sampled:	8/5/26 7:50			8/5/26 7:20			8/5/26 7:55			8/5/26 8:05		
Date/Time Analyzed:	8/5/26 19:06			8/5/26 19:21			8/5/26 19:36			8/5/26 19:50		
QC Batch No.:	260805GC8A2			260805GC8A2			260805GC8A2			260805GC8A2		
Analyst Initials:	KD			KD			KD			KD		
Dilution Factor:	1.0			1.0			1.0			1.0		
ANALYTE	Result % v/v	RL % v/v	MDL % v/v	Result % v/v	RL % v/v	MDL % v/v	Result % v/v	RL % v/v	MDL % v/v	Result % v/v	RL % v/v	MDL % v/v
Hydrogen	19	1.0	0.059	0.66 J	1.0	0.059	0.74 J	1.0	0.059	13	1.0	0.059

Results normalized including non-methane hydrocarbons

MDL = Method Detection Limit
ND= Not Detected (below MDL)
RL = Reporting Limit
J = Trace amount. Analyte concentration between RL and MDL.

Reviewed/Approved By: _____ **Date** 8/14/26
Annika Sotelo-Sanchez
Lab Manager

The cover letter is an integral part of this analytical report

QC Batch No: 260805GC8A2
Matrix: Air
Reporting Units: % v/v

ASTM D1946
LABORATORY CONTROL SAMPLE SUMMARY

Lab No.:	METHOD BLANK				LCS		LCSD					
Date Analyzed:	8/5/26 17:25				8/5/26 16:41		8/5/26 16:56					
Analyst Initials:	KD				KD		KD					
Dilution Factor:	1.0				1.0		1.0			Limits		
ANALYTE	Result % v/v	RL % v/v	MDL % v/v	SPIKE AMT. % v/v	Result % v/v	% Rec.	Result % v/v	% Rec.	RPD %	Low %Rec	High %Rec	Max. RPD
Hydrogen	ND	1.0	0.059	5.0	4.76	96	4.64	93	2.5	70	130	30

MDL = Method Detection Limit
ND= Not Detected (below MDL)
RL = Reporting Limit
J = Trace amount. Analyte concentration between RL and MDL.

Reviewed/Approved By: _____ **Date** 8/14/26
Annika Sotelo-Sanchez
Lab Manager

The cover letter is an integral part of this analytical report

Client: SCS Engineers
Attn: Cornelius Fong
Project Name: Chiquita Canyon Landfill
Project No.: 07224200.24 Task 1
Date Received: 08/05/26
Matrix: Air
Reporting Units: % v/v

ASTM D1946

Lab No.:	T080503-01		T080503-02		T080503-03		T080503-04	
Client Sample I.D.:	CV-24102		H-2273W		CV-2001		CV-24099	
Date/Time Sampled:	8/5/26 7:00		8/5/26 7:10		8/5/26 7:15		8/5/26 7:30	
Date/Time Analyzed:	8/5/26 17:39		8/5/26 17:54		8/5/26 18:08		8/5/26 18:23	
QC Batch No.:	260805GC8A2		260805GC8A2		260805GC8A2		260805GC8A2	
Analyst Initials:	KD		KD		KD		KD	
Dilution Factor:	1.0		1.0		1.0		1.0	
ANALYTE	Result % v/v	RL % v/v	Result % v/v	RL % v/v	Result % v/v	RL % v/v	Result % v/v	RL % v/v
Carbon Dioxide	29	0.010	24	0.010	33	0.010	5.3	0.010
Oxygen/Argon	8.6	0.50	7.9	0.50	13	0.50	19	0.50
Nitrogen	33	1.0	57	1.0	48	1.0	73	1.0
Methane	29	0.0010	11	0.0010	3.7	0.0010	2.2	0.0010

Results normalized including non-methane hydrocarbons

ND = Not Detected (below RL)
RL = Reporting Limit

Reviewed/Approved By: _____ Date 8/14/26
Annika Sotelo-Sanchez
Lab Manager

The cover letter is an integral part of this analytical report

Client: SCS Engineers
Attn: Cornelius Fong
Project Name: Chiquita Canyon Landfill
Project No.: 07224200.24 Task 1
Date Received: 08/05/26
Matrix: Air
Reporting Units: % v/v

ASTM D1946

Lab No.:	T080503-05		T080503-06		T080503-07		T080503-08	
Client Sample I.D.:	CV-2002		CV-24142		CV-24138		CV-24100	
Date/Time Sampled:	8/5/26 7:35		8/5/26 7:45		8/5/26 7:50		8/5/26 7:20	
Date/Time Analyzed:	8/5/26 18:37		8/5/26 18:52		8/5/26 19:06		8/5/26 19:21	
QC Batch No.:	260805GC8A2		260805GC8A2		260805GC8A2		260805GC8A2	
Analyst Initials:	KD		KD		KD		KD	
Dilution Factor:	1.0		1.0		1.0		1.0	
ANALYTE	Result % v/v	RL % v/v	Result % v/v	RL % v/v	Result % v/v	RL % v/v	Result % v/v	RL % v/v
Carbon Dioxide	39	0.010	43	0.010	51	0.010	56	0.010
Oxygen/Argon	8.3	0.50	8.1	0.50	5.7	0.50	5.7	0.50
Nitrogen	32	1.0	30	1.0	22	1.0	22	1.0
Methane	12	0.0010	2.2	0.0010	1.6	0.0010	15	0.0010

Results normalized including non-methane hydrocarbons

ND = Not Detected (below RL)
RL = Reporting Limit

Reviewed/Approved By: _____ Date 8/14/26
Annika Sotelo-Sanchez
Lab Manager

The cover letter is an integral part of this analytical report

Client: SCS Engineers
Attn: Cornelius Fong
Project Name: Chiquita Canyon Landfill
Project No.: 07224200.24 Task 1
Date Received: 08/05/26
Matrix: Air
Reporting Units: % v/v

ASTM D1946

Lab No.:	T080503-09		T080503-10					
Client Sample I.D.:	CV-24141		CV-2353					
Date/Time Sampled:	8/5/26 7:55		8/5/26 8:05					
Date/Time Analyzed:	8/5/26 19:36		8/5/26 19:50					
QC Batch No.:	260805GC8A2		260805GC8A2					
Analyst Initials:	KD		KD					
Dilution Factor:	1.0		1.0					
ANALYTE	**Result % v/v**	**RL % v/v**	**Result % v/v**	**RL % v/v**				
Carbon Dioxide	2.7	0.010	36	0.010				
Oxygen/Argon	20	0.50	10	0.50				
Nitrogen	76	1.0	39	1.0				
Methane	0.36	0.0010	1.3	0.0010				

Results normalized including non-methane hydrocarbons

ND = Not Detected (below RL)
RL = Reporting Limit

Reviewed/Approved By: _____ Date 8/4/26
Annika Sotelo-Sanchez
Lab Manager

The cover letter is an integral part of this analytical report

QC Batch No: 260805GC8A2
Matrix: Air
Reporting Units: % v/v

ASTM D1946
LABORATORY CONTROL SAMPLE SUMMARY

Lab No.:	METHOD BLANK			LCS		LCSD					
Date Analyzed:	8/5/26 17:25			8/5/26 16:41		8/5/26 16:56					
Analyst Initials:	KD			KD		KD					
Dilution Factor:	1.0			1.0		1.0			Limits		
ANALYTE	Result % v/v	RL % v/v	SPIKE AMT. % v/v	Result % v/v	% Rec.	Result % v/v	% Rec.	RPD %	Low %Rec	High %Rec	Max. RPD
Carbon Dioxide	ND	0.010	10	9.45	94	9.45	94	0.0	70	130	30
Oxygen/Argon	ND	0.50	15	15.2	101	15.3	101	0.3	70	130	30
Nitrogen	ND	1.0	70	73.5	105	73.5	105	0.0	70	130	30
Methane	ND	0.0010	0.10	0.0945	94	0.0943	93	0.2	70	130	30

ND = Not Detected (below RL)
RL = Reporting Limit

Reviewed/Approved By: _____ **Date** 8/14/26
Annika Sotelo-Sanchez
Lab Manager

The cover letter is an integral part of this analytical report

August 18, 2026

LA Cert #04140
EPA Methods TO3, TO14A, TO15, 25C/3C, ASTM D1946, RSK-175
TX Cert T104704450-14-6
EPA Methods TO14A, TO15
ALASKA CS-LAP 24-002
EPA Methods TO14A, TO15

SCS Field Services
ATTN: Cornelius Fong
3900 Kilroy Airport Way, Suite 100
Long Beach, CA 90806

LABORATORY TEST RESULTS

Project Reference: Chiquita Canyon Landfill
Project Number: 07224200.24 Task 1
Lab Number: T080608-01/10

Enclosed are the results for sample(s) received 8/6/26 by SGS North America, Inc. Samples were received intact. Analyses were performed according to specifications on the chain of custody provided with the sample(s).

Report Narrative:

- Modifications to EPA TO-15 – samples were collected in Mylar bags. Quadratic regression calibration was required for IPA, n-hexane, ethyl acetate, tetrahydrofuran, MTBE, 2-hexanone, styrene, and 1,2,4-trichlorobenzene.
- Unless otherwise noted in the report, sample analyses were performed within method performance criteria and meet all requirements of the TNI Standards.
- The enclosed results relate only to the sample(s).

Preliminary results were e-mailed to Cornelius Fong, Zain Khan, Art Jones and Ali Ferrara on 8/17/26.

SGS appreciates the opportunity to provide testing services to your company. If you have any questions regarding these results, please call me at (626) 964-4032.

Sincerely,

Annika Sotelo-Sanchez
Lab Manager
Annika.sotelo-sanchez@sgs.com

Note: The cover letter is an integral part of this analytical report.

AirTECHNOLOGY Laboratories, Inc.
18501 E. Gale Ave., Suite 130
City of Industry, CA 91748
Ph: 626-964-4032
Fx: 626-964-5832

CHAIN OF CUSTODY RECORD

TURNAROUND TIME				DELIVERABLES		PAGE: 1 OF
Standard	■	48 hours	☐	EDD	■	Condition upon receipt:
Same Day	☐	72 hours	☐	EDF	☐	Sealed Yes ☐ No ☐
24 hours	☐	96 hours	☐	Level 3	☐	Intact Yes ☐ No ☐
Other:				Level 4	☐	Chilled _____ deg C

Project No.:	07224200.24 Task 1
Project Name:	Chiquita Canyon Landfill
Report To:	Cornelius Fong
Company:	SCS Engineers
Street:	3900 Kilroy Airport Way, Suite 300
City/State/Zip:	Long Beach, CA 90806-6816
Phone& Fax:	562-743-7895
e-mail:	cfong@scsengineers.com

BILLING

P.O. No.:	
Bill to:	
	07FSAccountspayable@scsengineers.com
	3900 Kilroy Airport Way, Suite 300
	Long Beach, CA 90806-6816

LAB USE ONLY	SAMPLE IDENTIFICATION	SAMPLE DATE	SAMPLE TIME	CONTAINER QTY/TYPE	MATRIX	PRESERVATION	ANALYSIS REQUEST: CH4, CO2, O2, N2 ASTM D1946	Carbon Monoxide EPA ALT-144	Hydrogen ASTM D1946	VOCs EPA TO-15		
T080608-01	CV-24007	08/06/26	7:50AM	2-1L	Gas	N	X	X	X	X		
-02	CV-2333	08/06/26	8:00AM	1L	Gas	N	X	X	X			
-03	CV-114	08/06/26	8:05AM	1L	Gas	N	X	X	X			
-04	CV-2334	08/06/26	8:10AM	1L	Gas	N	X	X	X			
-05	CV-24128	08/06/26	8:15AM	1L	Gas	N	X	X	X			
-06	CV-24127	08/06/26	8:20AM	2-1L	Gas	N	X	X	X	X		
-07	CV-24126	08/06/26	8:25AM	1L	Gas	N	X					
-08	CV-2007	08/06/26	8:30AM	2-1L	Gas	N	X	X	X	X		
-09	CV-24065	08/06/26	8:35AM	2-1L	Gas	N	X	X	X	X		
-10	CV-2315	08/06/26	8:40AM	2-1L	Gas	N	X	X	X	X		

AUTHORIZATION TO PERFORM WORK	COMPANY SCS	DATE/TIME 8-6-26 9:12	
	COMPANY SCS	DATE/TIME 8-6-26 9:12	
RELINQUISHED BY	DATE/TIME 8-6-26 9:12	RECEIVED BY Ruben G	DATE/TIME 8/6/26 9:14
RELINQUISHED BY Ruben G	DATE/TIME 8/6/26 1:17	RECEIVED BY	DATE/TIME 8/6/26 13:17
RELINQUISHED BY	DATE/TIME	RECEIVED BY	DATE/TIME

METHOD OF TRANSPORT (circle one): Walk-In FedEx UPS **Courier** ATLI Other_____

COMMENTS
Report full list of TO-15 compounds
Raw landfill gas samples
FLAMMABLE

DISTRIBUTION: White & Yellow - Lab Copies / Pink - Customer Copy

Preservation: **H**=HCl **N**=None / Container: **B**=Bag **C**=Can **V**=VOA **O**=Other *Rev. 03 - 5/7/09*

Client: SCS Engineers
Attn: Cornelius Fong
Project Name: Chiquita Canyon Landfill
Project No.: 07224200.24 Task 1
Date Received: 08/06/26
Matrix: Air
Reporting Units: ppbv

EPA Method TO-15

Lab No.:	T080608-01		T080608-06		T080608-08		T080608-09	
Client Sample I.D.:	CV-24007		CV-24127		CV-2007		CV-24065	
Date/Time Sampled:	8/6/26 7:50		8/6/26 8:20		8/6/26 8:30		8/6/26 8:35	
Date/Time Analyzed:	8/6/26 20:01		8/6/26 20:41		8/6/26 21:21		8/6/26 22:01	
QC Batch No.:	260806MS2A1		260806MS2A1		260806MS2A1		260806MS2A1	
Analyst Initials:	VM/GD		VM/GD		VM/GD		VM/GD	
Dilution Factor:	5,000		10,000		2,000		2,000	
ANALYTE	Result ppbv	RL ppbv	Result ppbv	RL ppbv	Result ppbv	RL ppbv	Result ppbv	RL ppbv
Dichlorodifluoromethane (12)	ND	5,000	ND	10,000	ND	2,000	ND	2,000
Chloromethane	ND	5,000	19,000	10,000	ND	2,000	ND	2,000
1,2-Cl-1,1,2,2-F ethane (114)	ND	5,000	ND	10,000	ND	2,000	ND	2,000
Vinyl Chloride	ND	5,000	ND	10,000	ND	2,000	ND	2,000
Bromomethane	ND	5,000	ND	10,000	ND	2,000	ND	2,000
Chloroethane	ND	5,000	ND	10,000	ND	2,000	ND	2,000
Trichlorofluoromethane (11)	ND	5,000	ND	10,000	ND	2,000	ND	2,000
1,1-Dichloroethene	ND	5,000	ND	10,000	ND	2,000	ND	2,000
Carbon Disulfide	8,800	5,000	ND	10,000	6,200	2,000	2,900	2,000
1,1,2-Cl 1,2,2-F ethane (113)	ND	5,000	ND	10,000	ND	2,000	ND	2,000
Acetone	270,000	5,000	520,000	10,000	170,000	2,000	51,000	2,000
Methylene Chloride	ND	5,000	ND	10,000	ND	2,000	ND	2,000
t-1,2-Dichloroethene	ND	5,000	ND	10,000	ND	2,000	ND	2,000
1,1-Dichloroethane	ND	5,000	ND	10,000	ND	2,000	ND	2,000
Vinyl Acetate	ND	5,000	ND	10,000	ND	2,000	ND	2,000
c-1,2-Dichloroethene	ND	5,000	ND	10,000	ND	2,000	ND	2,000
2-Butanone	210,000	10,000	400,000	20,000	130,000	4,000	44,000	4,000
t-Butyl Methyl Ether (MTBE)	ND	5,000	ND	10,000	ND	2,000	ND	2,000
Chloroform	ND	5,000	ND	10,000	ND	2,000	ND	2,000
1,1,1-Trichloroethane	ND	5,000	ND	10,000	ND	2,000	ND	2,000
Carbon Tetrachloride	ND	5,000	ND	10,000	ND	2,000	ND	2,000
Benzene	100,000	5,000	110,000	10,000	74,000	2,000	27,000	2,000
1,2-Dichloroethane	ND	5,000	ND	10,000	ND	2,000	ND	2,000
Trichloroethene	ND	5,000	ND	10,000	ND	2,000	ND	2,000
1,2-Dichloropropane	ND	5,000	ND	10,000	ND	2,000	ND	2,000
Bromodichloromethane	ND	5,000	ND	10,000	ND	2,000	ND	2,000
c-1,3-Dichloropropene	ND	5,000	ND	10,000	ND	2,000	ND	2,000
4-Methyl-2-Pentanone	ND	5,000	ND	10,000	3,200	2,000	ND	2,000
Toluene	ND	5,000	ND	10,000	4,000	2,000	ND	2,000
t-1,3-Dichloropropene	ND	5,000	ND	10,000	ND	2,000	ND	2,000
1,1,2-Trichloroethane	ND	5,000	ND	10,000	ND	2,000	ND	2,000
Tetrachloroethene	ND	5,000	ND	10,000	ND	2,000	ND	2,000
2-Hexanone	ND	5,000	ND	10,000	ND	2,000	ND	2,000
Dibromochloromethane	ND	5,000	ND	10,000	ND	2,000	ND	2,000

Client: SCS Engineers
Attn: Cornelius Fong
Project Name: Chiquita Canyon Landfill
Project No.: 07224200.24 Task 1
Date Received: 08/06/26
Matrix: Air
Reporting Units: ppbv

EPA Method TO-15

Lab No.:	T080608-01		T080608-06		T080608-08		T080608-09	
Client Sample I.D.:	CV-24007		CV-24127		CV-2007		CV-24065	
Date/Time Sampled:	8/6/26 7:50		8/6/26 8:20		8/6/26 8:30		8/6/26 8:35	
Date/Time Analyzed:	8/6/26 20:01		8/6/26 20:41		8/6/26 21:21		8/6/26 22:01	
QC Batch No.:	260806MS2A1		260806MS2A1		260806MS2A1		260806MS2A1	
Analyst Initials:	VM/GD		VM/GD		VM/GD		VM/GD	
Dilution Factor:	5,000		10,000		2,000		2,000	
ANALYTE	Result ppbv	RL ppbv	Result ppbv	RL ppbv	Result ppbv	RL ppbv	Result ppbv	RL ppbv
1,2-Dibromoethane	ND	5,000	ND	10,000	ND	2,000	ND	2,000
Chlorobenzene	ND	5,000	ND	10,000	ND	2,000	ND	2,000
Ethylbenzene	ND	5,000	ND	10,000	ND	2,000	ND	2,000
p,&m-Xylene	ND	5,000	ND	10,000	ND	2,000	ND	2,000
o-Xylene	ND	5,000	ND	10,000	ND	2,000	ND	2,000
Styrene	ND	5,000	ND	10,000	ND	2,000	ND	2,000
Bromoform	ND	5,000	ND	10,000	ND	2,000	ND	2,000
1,1,2,2-Tetrachloroethane	ND	5,000	ND	10,000	ND	2,000	ND	2,000
Benzyl Chloride	ND	5,000	ND	10,000	ND	2,000	ND	2,000
4-Ethyl Toluene	ND	5,000	ND	10,000	ND	2,000	ND	2,000
1,3,5-Trimethylbenzene	ND	5,000	ND	10,000	ND	2,000	ND	2,000
1,2,4-Trimethylbenzene	ND	5,000	ND	10,000	ND	2,000	ND	2,000
1,3-Dichlorobenzene	ND	5,000	ND	10,000	ND	2,000	ND	2,000
1,4-Dichlorobenzene	ND	5,000	ND	10,000	ND	2,000	ND	2,000
1,2-Dichlorobenzene	ND	5,000	ND	10,000	ND	2,000	ND	2,000
1,2,4-Trichlorobenzene	ND Q	5,000	ND Q	10,000	ND Q	2,000	ND Q	2,000
Hexachlorobutadiene	ND Q	5,000	ND Q	10,000	ND Q	2,000	ND Q	2,000
1,3-Butadiene	ND	25,000	ND	50,000	ND	10,000	ND	10,000
Isopropanol	110,000	25,000	150,000	50,000	150,000	10,000	58,000	10,000
n-Hexane	ND	25,000	ND	50,000	ND	10,000	ND	10,000
Ethyl Acetate	ND	25,000	ND	50,000	17,000	10,000	ND	10,000
Tetrahydrofuran	260,000	25,000	210,000	50,000	120,000	10,000	25,000	10,000
Cyclohexane	ND	25,000	ND	50,000	ND	10,000	ND	10,000
Heptane	ND	25,000	ND	50,000	ND	10,000	ND	10,000
1,4-Dioxane	ND	25,000	ND	50,000	ND	10,000	ND	10,000

RL = Reporting Limit
ND = Not Detected (below RL)
Q = Analyte exhibited low recovery in the continuing calibration verification indicating possible low bias

Reviewed/Approved By: _____ Date 8/14/26
Annika Sotelo-Sanchez
Lab Manager

The cover letter is an integral part of this analytical report

Client: SCS Engineers
Attn: Cornelius Fong
Project Name: Chiquita Canyon Landfill
Project No.: 07224200.24 Task 1
Date Received: 08/06/26
Matrix: Air
Reporting Units: ppbv

EPA Method TO-15

Lab No.:	T080608-10
Client Sample I.D.:	CV-2315
Date/Time Sampled:	8/6/26 8:40
Date/Time Analyzed:	8/6/26 22:41
QC Batch No.:	260806MS2A1
Analyst Initials:	VM/GD
Dilution Factor:	13,000

ANALYTE	Result ppbv	RL ppbv
Dichlorodifluoromethane (12)	ND	13,000
Chloromethane	ND	13,000
1,2-Cl-1,1,2,2-F ethane (114)	ND	13,000
Vinyl Chloride	47,000	13,000
Bromomethane	ND	13,000
Chloroethane	ND	13,000
Trichlorofluoromethane (11)	ND	13,000
1,1-Dichloroethene	ND	13,000
Carbon Disulfide	21,000	13,000
1,1,2-Cl 1,2,2-F ethane (113)	ND	13,000
Acetone	580,000	13,000
Methylene Chloride	ND	13,000
t-1,2-Dichloroethene	ND	13,000
1,1-Dichloroethane	ND	13,000
Vinyl Acetate	ND	13,000
c-1,2-Dichloroethene	ND	13,000
2-Butanone	400,000	26,000
t-Butyl Methyl Ether (MTBE)	ND	13,000
Chloroform	ND	13,000
1,1,1-Trichloroethane	ND	13,000
Carbon Tetrachloride	ND	13,000
Benzene	150,000	13,000
1,2-Dichloroethane	ND	13,000
Trichloroethene	ND	13,000
1,2-Dichloropropane	ND	13,000
Bromodichloromethane	ND	13,000
c-1,3-Dichloropropene	ND	13,000
4-Methyl-2-Pentanone	ND	13,000
Toluene	58,000	13,000
t-1,3-Dichloropropene	ND	13,000
1,1,2-Trichloroethane	ND	13,000
Tetrachloroethene	ND	13,000
2-Hexanone	ND	13,000
Dibromochloromethane	ND	13,000

Client: SCS Engineers
Attn: Cornelius Fong
Project Name: Chiquita Canyon Landfill
Project No.: 07224200.24 Task 1
Date Received: 08/06/26
Matrix: Air
Reporting Units: ppbv

EPA Method TO-15

Lab No.:	T080608-10
Client Sample I.D.:	CV-2315
Date/Time Sampled:	8/6/26 8:40
Date/Time Analyzed:	8/6/26 22:41
QC Batch No.:	260806MS2A1
Analyst Initials:	VM/GD
Dilution Factor:	13,000

ANALYTE	Result ppbv	RL ppbv
1,2-Dibromoethane	ND	13,000
Chlorobenzene	170,000	13,000
Ethylbenzene	91,000	13,000
p,&m-Xylene	130,000	13,000
o-Xylene	45,000	13,000
Styrene	ND	13,000
Bromoform	ND	13,000
1,1,2,2-Tetrachloroethane	ND	13,000
Benzyl Chloride	ND	13,000
4-Ethyl Toluene	45,000	13,000
1,3,5-Trimethylbenzene	29,000	13,000
1,2,4-Trimethylbenzene	100,000	13,000
1,3-Dichlorobenzene	ND	13,000
1,4-Dichlorobenzene	ND	13,000
1,2-Dichlorobenzene	23,000	13,000
1,2,4-Trichlorobenzene	ND Q	13,000
Hexachlorobutadiene	ND Q	13,000
1,3-Butadiene	ND	65,000
Isopropanol	170,000	65,000
n-Hexane	76,000	65,000
Ethyl Acetate	ND	65,000
Tetrahydrofuran	290,000	65,000
Cyclohexane	ND	65,000
Heptane	66,000	65,000
1,4-Dioxane	ND	65,000

RL = Reporting Limit
ND = Not Detected (below RL)
Q = Analyte exhibited low recovery in the continuing calibration verification indicating possible low bias

Reviewed/Approved By: _____ Date 8/14/26
Annika Sotelo-Sanchez
Lab Manager

The cover letter is an integral part of this analytical report

Client: SCS Engineers
Attn: Cornelius Fong
Project Name: Chiquita Canyon Landfill
Project No.: 07224200.24 Task 1
Date Received: 08/06/26
Matrix: Air
Reporting Units: ppbv

EPA Method TO-15

Lab No.:	METHOD BLANK							
Client Sample I.D.:	-							
Date/Time Sampled:	-							
Date/Time Analyzed:	8/6/26 6:20							
QC Batch No.:	260806MS2A1							
Analyst Initials:	VM/GD							
Dilution Factor:	0.20							

ANALYTE	Result ppbv	RL ppbv						
Dichlorodifluoromethane (12)	ND	0.20						
Chloromethane	ND	0.20						
1,2-Cl-1,1,2,2-F ethane (114)	ND	0.20						
Vinyl Chloride	ND	0.20						
Bromomethane	ND	0.20						
Chloroethane	ND	0.20						
Trichlorofluoromethane (11)	ND	0.20						
1,1-Dichloroethene	ND	0.20						
Carbon Disulfide	ND	0.20						
1,1,2-Cl 1,2,2-F ethane (113)	ND	0.20						
Acetone	0.40	0.20						
Methylene Chloride	ND	0.20						
t-1,2-Dichloroethene	ND	0.20						
1,1-Dichloroethane	ND	0.20						
Vinyl Acetate	ND	0.20						
c-1,2-Dichloroethene	ND	0.20						
2-Butanone	ND	0.40						
t-Butyl Methyl Ether (MTBE)	ND	0.20						
Chloroform	ND	0.20						
1,1,1-Trichloroethane	ND	0.20						
Carbon Tetrachloride	ND	0.20						
Benzene	ND	0.20						
1,2-Dichloroethane	ND	0.20						
Trichloroethene	ND	0.20						
1,2-Dichloropropane	ND	0.20						
Bromodichloromethane	ND	0.20						
c-1,3-Dichloropropene	ND	0.20						
4-Methyl-2-Pentanone	ND	0.20						
Toluene	ND	0.20						
t-1,3-Dichloropropene	ND	0.20						
1,1,2-Trichloroethane	ND	0.20						
Tetrachloroethene	ND	0.20						
2-Hexanone	ND	0.20						
Dibromochloromethane	ND	0.20						

Client: SCS Engineers
Attn: Cornelius Fong
Project Name: Chiquita Canyon Landfill
Project No.: 07224200.24 Task 1
Date Received: 08/06/26
Matrix: Air
Reporting Units: ppbv

EPA Method TO-15

Lab No.:	METHOD BLANK							
Client Sample I.D.:	-							
Date/Time Sampled:	-							
Date/Time Analyzed:	8/6/26 6:20							
QC Batch No.:	260806MS2A1							
Analyst Initials:	VM/GD							
Dilution Factor:	0.20							

ANALYTE	Result ppbv	RL ppbv						
1,2-Dibromoethane	ND	0.20						
Chlorobenzene	ND	0.20						
Ethylbenzene	ND	0.20						
p,&m-Xylene	ND	0.20						
o-Xylene	ND	0.20						
Styrene	ND	0.20						
Bromoform	ND	0.20						
1,1,2,2-Tetrachloroethane	ND	0.20						
Benzyl Chloride	ND	0.20						
4-Ethyl Toluene	ND	0.20						
1,3,5-Trimethylbenzene	ND	0.20						
1,2,4-Trimethylbenzene	ND	0.20						
1,3-Dichlorobenzene	ND	0.20						
1,4-Dichlorobenzene	ND	0.20						
1,2-Dichlorobenzene	ND	0.20						
1,2,4-Trichlorobenzene	ND Q	0.20						
Hexachlorobutadiene	ND Q	0.20						
1,3-Butadiene	ND	1.0						
Isopropanol	ND	1.0						
n-Hexane	ND	1.0						
Ethyl Acetate	ND	1.0						
Tetrahydrofuran	ND	1.0						
Cyclohexane	ND	1.0						
Heptane	ND	1.0						
1,4-Dioxane	ND	1.0						

RL = Reporting Limit
ND = Not Detected (below RL)
Q = Analyte exhibited low recovery in the continuing calibration verification indicating possible low bias

Reviewed/Approved By: _____ Date 8/14/26
Annika Sotelo-Sanchez
Lab Manager

The cover letter is an integral part of this analytical report

LCS/LCSD Recovery and RPD Summary Report

QC Batch #: 260806MS2A1

Matrix: Air

Reporting Units: ppbv

EPA Method TO-15
LABORATORY CONTROL SAMPLE SUMMARY

Lab No.:	METHOD BLANK			LCS		LCSD					
Date/Time Analyzed:	8/6/26 6:20			8/6/26 5:04		8/6/26 5:43					
Analyst Initials:	VM/GD			VM/GD		VM/GD					
Dilution Factor:	0.20			1.0		1.0					
ANALYTE	Result ppbv	RL ppbv	AMT. ppbv	Result ppbv	% Rec.	Result ppbv	% Rec.	RPD	Low %Rec	High %Rec	Max. RPD
1,1-Dichloroethene	ND	0.20	10	9.95	99	9.70	97	2.6	70	130	30
Methylene Chloride	ND	0.20	10	9.44	94	9.18	92	2.8	70	130	30
Trichloroethene	ND	0.20	10	9.06	91	8.81	88	2.8	70	130	30
Toluene	ND	0.20	10	8.83	88	8.72	87	1.3	70	130	30
1,1,2,2-Tetrachloroethane	ND	0.20	10	7.96	80	7.93	79	0.3	70	130	30

ND = Not Detected (below RL)
RL = Reporting Limit

Reviewed/Approved By: _____ **Date:** 8/14/26
Annika Sotelo-Sanchez
Lab Manager

The cover letter is an integral part of this analytical report

Client: SCS Engineers
Attn: Cornelius Fong
Project Name: Chiquita Canyon Landfill
Project No.: 07224200.24 Task 1
Date Received: 08/06/26
Matrix: Air
Reporting Units: ppmv

EPA ALT-144 (CO by FID)

Lab No.:	T080608-01		T080608-02		T080608-03		T080608-04	
Client Sample I.D.:	CV-24007		CV-2333		CV-114		CV-2334	
Date/Time Sampled:	8/6/26 7:50		8/6/26 8:00		8/6/26 8:05		8/6/26 8:10	
Date/Time Analyzed:	8/6/26 18:47		8/6/26 19:01		8/6/26 19:16		8/6/26 19:30	
QC Batch No.:	260806GC8A2		260806GC8A2		260806GC8A2		260806GC8A2	
Analyst Initials:	KD		KD		KD		KD	
Dilution Factor:	1.0		1.0		1.0		1.0	
ANALYTE	Result ppmv	RL ppmv	Result ppmv	RL ppmv	Result ppmv	RL ppmv	Result ppmv	RL ppmv
Carbon Monoxide	820	10	1,700	10	1,800	10	950	10

Results normalized including non-methane hydrocarbons

ND = Not Detected (below RL)
RL = Reporting Limit

Reviewed/Approved By: _____
Annika Sotelo-Sanchez
Lab Manager

Date 8/17/26

The cover letter is an integral part of this analytical report

Client: SCS Engineers
Attn: Cornelius Fong
Project Name: Chiquita Canyon Landfill
Project No.: 07224200.24 Task 1
Date Received: 08/06/26
Matrix: Air
Reporting Units: ppmv

EPA ALT-144 (CO by FID)

Lab No.:	T080608-05		T080608-06		T080608-08		T080608-09	
Client Sample I.D.:	CV-24128		CV-24127		CV-2007		CV-24065	
Date/Time Sampled:	8/6/26 8:15		8/6/26 8:20		8/6/26 8:30		8/6/26 8:35	
Date/Time Analyzed:	8/6/26 19:45		8/6/26 19:59		8/6/26 20:28		8/6/26 20:43	
QC Batch No.:	260806GC8A2		260806GC8A2		260806GC8A2		260806GC8A2	
Analyst Initials:	KD		KD		KD		KD	
Dilution Factor:	1.0		1.0		1.0		1.0	
ANALYTE	Result ppmv	RL ppmv	Result ppmv	RL ppmv	Result ppmv	RL ppmv	Result ppmv	RL ppmv
Carbon Monoxide	1,700	10	1,500	10	300	10	180	10

Results normalized including non-methane hydrocarbons

ND = Not Detected (below RL)
RL = Reporting Limit

Reviewed/Approved By: _____ Date 8/17/26
Annika Sotelo-Sanchez
Lab Manager

The cover letter is an integral part of this analytical report

Client: SCS Engineers
Attn: Cornelius Fong
Project Name: Chiquita Canyon Landfill
Project No.: 07224200.24 Task 1
Date Received: 08/06/26
Matrix: Air
Reporting Units: ppmv

EPA ALT-144 (CO by FID)

Lab No.:	T080608-10							
Client Sample I.D.:	CV-2315							
Date/Time Sampled:	8/6/26 8:40							
Date/Time Analyzed:	8/6/26 20:57							
QC Batch No.:	260806GC8A2							
Analyst Initials:	KD							
Dilution Factor:	1.0							
ANALYTE	**Result ppmv**	**RL ppmv**						
Carbon Monoxide	1,100	10						

Results normalized including non-methane hydrocarbons

ND = Not Detected (below RL)
RL = Reporting Limit

Reviewed/Approved By: _____ Date 8/7/26
Annika Sotelo-Sanchez
Lab Manager

The cover letter is an integral part of this analytical report

QC Batch No: 260806GC8A2
Matrix: Air
Reporting Units: ppmv

EPA ALT-144 (CO by FID)
LABORATORY CONTROL SAMPLE SUMMARY

Lab No.:	METHOD BLANK			LCS		LCSD					
Date Analyzed:	8/6/26 18:32			8/6/26 17:34		8/6/26 17:48					
Analyst Initials:	KD			KD		KD					
Dilution Factor:	1.0			1.0		1.0			Limits		
ANALYTE	Result ppmv	RL ppmv	SPIKE AMT. ppmv	Result ppmv	% Rec.	Result ppmv	% Rec.	RPD %	Low %Rec	High %Rec	Max. RPD
Carbon Monoxide	ND	10	1,010	1,030	102	1,030	102	0.4	70	130	30

ND = Not Detected (below RL)
RL = Reporting Limit

Reviewed/Approved By: _____ **Date** 8/7/26
Annika Sotelo-Sanchez
Lab Manager

The cover letter is an integral part of this analytical report

Client: SCS Engineers
Attn: Cornelius Fong
Project Name: Chiquita Canyon Landfill
Project No.: 07224200.24 Task 1
Date Received: 08/06/26
Matrix: Air
Reporting Units: % v/v

ASTM D1946

Lab No.:	T080608-01			T080608-02			T080608-03			T080608-04		
Client Sample I.D.:	CV-24007			CV-2333			CV-114			CV-2334		
Date/Time Sampled:	8/6/26 7:50			8/6/26 8:00			8/6/26 8:05			8/6/26 8:10		
Date/Time Analyzed:	8/6/26 18:47			8/6/26 19:01			8/6/26 19:16			8/6/26 19:30		
QC Batch No.:	260806GC8A2			260806GC8A2			260806GC8A2			260806GC8A2		
Analyst Initials:	KD			KD			KD			KD		
Dilution Factor:	1.0			1.0			1.0			1.0		
ANALYTE	Result % v/v	RL % v/v	MDL % v/v	Result % v/v	RL % v/v	MDL % v/v	Result % v/v	RL % v/v	MDL % v/v	Result % v/v	RL % v/v	MDL % v/v
Hydrogen	9.9	1.0	0.059	11	1.0	0.059	12	1.0	0.059	6.0	1.0	0.059

Results normalized including non-methane hydrocarbons

MDL = Method Detection Limit
ND= Not Detected (below MDL)
RL = Reporting Limit
J = Trace amount. Analyte concentration between RL and MDL.

Reviewed/Approved By: _____ **Date** 8/17/26
Annika Sotelo-Sanchez
Lab Manager

The cover letter is an integral part of this analytical report

Client: SCS Engineers
Attn: Cornelius Fong
Project Name: Chiquita Canyon Landfill
Project No.: 07224200.24 Task 1
Date Received: 08/06/26
Matrix: Air
Reporting Units: % v/v

ASTM D1946

Lab No.:	T080608-05			T080608-06			T080608-08			T080608-09		
Client Sample I.D.:	CV-24128			CV-24127			CV-2007			CV-24065		
Date/Time Sampled:	8/6/26 8:15			8/6/26 8:20			8/6/26 8:30			8/6/26 8:35		
Date/Time Analyzed:	8/6/26 19:45			8/6/26 19:59			8/6/26 20:28			8/6/26 20:43		
QC Batch No.:	260806GC8A2			260806GC8A2			260806GC8A2			260806GC8A2		
Analyst Initials:	KD			KD			KD			KD		
Dilution Factor:	1.0			1.0			1.0			1.0		
ANALYTE	**Result % v/v**	**RL % v/v**	**MDL % v/v**	**Result % v/v**	**RL % v/v**	**MDL % v/v**	**Result % v/v**	**RL % v/v**	**MDL % v/v**	**Result % v/v**	**RL % v/v**	**MDL % v/v**
Hydrogen	7.3	1.0	0.059	9.9	1.0	0.059	2.1	1.0	0.059	0.93 J	1.0	0.059

Results normalized including non-methane hydrocarbons

MDL = Method Detection Limit
ND= Not Detected (below MDL)
RL = Reporting Limit
J = Trace amount. Analyte concentration between RL and MDL.

Reviewed/Approved By: _____ **Date** 8/17/26
Annika Sotelo-Sanchez
Lab Manager

The cover letter is an integral part of this analytical report

Client: SCS Engineers
Attn: Cornelius Fong
Project Name: Chiquita Canyon Landfill
Project No.: 07224200.24 Task 1
Date Received: 08/06/26
Matrix: Air
Reporting Units: % v/v

ASTM D1946

Lab No.:	T080608-10		
Client Sample I.D.:	CV-2315		
Date/Time Sampled:	8/6/26 8:40		
Date/Time Analyzed:	8/6/26 20:57		
QC Batch No.:	260806GC8A2		
Analyst Initials:	KD		
Dilution Factor:	1.0		

ANALYTE	Result % v/v	RL % v/v	MDL % v/v
Hydrogen	8.5	1.0	0.059

Results normalized including non-methane hydrocarbons

MDL = Method Detection Limit
ND= Not Detected (below MDL)
RL = Reporting Limit
J = Trace amount. Analyte concentration between RL and MDL.

Reviewed/Approved By: _____
Annika Sotelo-Sanchez
Lab Manager

Date 8/17/26

The cover letter is an integral part of this analytical report

QC Batch No: 260806GC8A2
Matrix: Air
Reporting Units: % v/v

ASTM D1946
LABORATORY CONTROL SAMPLE SUMMARY

Lab No.:	METHOD BLANK				LCS		LCSD					
Date Analyzed:	8/6/26 18:32				8/6/26 17:34		8/6/26 17:48					
Analyst Initials:	KD				KD		KD					
Dilution Factor:	1.0				1.0		1.0			Limits		
ANALYTE	Result % v/v	RL % v/v	MDL % v/v	SPIKE AMT. % v/v	Result % v/v	% Rec.	Result % v/v	% Rec.	RPD %	Low %Rec	High %Rec	Max. RPD
Hydrogen	ND	1.0	0.059	5.0	4.00	81	4.12	83	2.8	70	130	30

MDL = Method Detection Limit
ND= Not Detected (below MDL)
RL = Reporting Limit
J = Trace amount. Analyte concentration between RL and MDL.

Reviewed/Approved By: _____ **Date** 8/17/26
Annika Sotelo-Sanchez
Lab Manager

The cover letter is an integral part of this analytical report

Client: SCS Engineers
Attn: Cornelius Fong
Project Name: Chiquita Canyon Landfill
Project No.: 07224200.24 Task 1
Date Received: 08/06/26
Matrix: Air
Reporting Units: % v/v

ASTM D1946

Lab No.:	T080608-01		T080608-02		T080608-03		T080608-04	
Client Sample I.D.:	CV-24007		CV-2333		CV-114		CV-2334	
Date/Time Sampled:	8/6/26 7:50		8/6/26 8:00		8/6/26 8:05		8/6/26 8:10	
Date/Time Analyzed:	8/6/26 18:47		8/6/26 19:01		8/6/26 19:16		8/6/26 19:30	
QC Batch No.:	260806GC8A2		260806GC8A2		260806GC8A2		260806GC8A2	
Analyst Initials:	KD		KD		KD		KD	
Dilution Factor:	1.0		1.0		1.0		1.0	
ANALYTE	Result % v/v	RL % v/v	Result % v/v	RL % v/v	Result % v/v	RL % v/v	Result % v/v	RL % v/v
Carbon Dioxide	46	0.010	37	0.010	40	0.010	32	0.010
Oxygen/Argon	7.1	0.50	11	0.50	10.0	0.50	12	0.50
Nitrogen	29	1.0	41	1.0	37	1.0	46	1.0
Methane	6.9	0.0010	0.31	0.0010	0.33	0.0010	2.3	0.0010

Results normalized including non-methane hydrocarbons

ND = Not Detected (below RL)
RL = Reporting Limit

Reviewed/Approved By: _____ Date 8/17/26
Annika Sotelo-Sanchez
Lab Manager

The cover letter is an integral part of this analytical report

Client: SCS Engineers
Attn: Cornelius Fong
Project Name: Chiquita Canyon Landfill
Project No.: 07224200.24 Task 1
Date Received: 08/06/26
Matrix: Air
Reporting Units: % v/v

ASTM D1946

Lab No.:	T080608-05		T080608-06		T080608-07		T080608-08	
Client Sample I.D.:	CV-24128		CV-24127		CV-24126		CV-2007	
Date/Time Sampled:	8/6/26 8:15		8/6/26 8:20		8/6/26 8:25		8/6/26 8:30	
Date/Time Analyzed:	8/6/26 19:45		8/6/26 19:59		8/6/26 20:14		8/6/26 20:28	
QC Batch No.:	260806GC8A2		260806GC8A2		260806GC8A2		260806GC8A2	
Analyst Initials:	KD		KD		KD		KD	
Dilution Factor:	1.0		1.0		1.0		1.0	
ANALYTE	Result % v/v	RL % v/v	Result % v/v	RL % v/v	Result % v/v	RL % v/v	Result % v/v	RL % v/v
Carbon Dioxide	54	0.010	47	0.010	0.66	0.010	37	0.010
Oxygen/Argon	3.1	0.50	4.4	0.50	21	0.50	4.5	0.50
Nitrogen	18	1.0	27	1.0	78	1.0	39	1.0
Methane	18	0.0010	10	0.0010	0.055	0.0010	17	0.0010

Results normalized including non-methane hydrocarbons

ND = Not Detected (below RL)
RL = Reporting Limit

Reviewed/Approved By: _____ Date 8/17/26
Annika Sotelo-Sanchez
Lab Manager

The cover letter is an integral part of this analytical report

Client: SCS Engineers
Attn: Cornelius Fong
Project Name: Chiquita Canyon Landfill
Project No.: 07224200.24 Task 1
Date Received: 08/06/26
Matrix: Air
Reporting Units: % v/v

ASTM D1946

Lab No.:	T080608-09		T080608-10					
Client Sample I.D.:	CV-24065		CV-2315					
Date/Time Sampled:	8/6/26 8:35		8/6/26 8:40					
Date/Time Analyzed:	8/6/26 20:43		8/6/26 20:57					
QC Batch No.:	260806GC8A2		260806GC8A2					
Analyst Initials:	KD		KD					
Dilution Factor:	1.0		1.0					
ANALYTE	Result % v/v	RL % v/v	Result % v/v	RL % v/v				
Carbon Dioxide	27	0.010	48	0.010				
Oxygen/Argon	10	0.50	6.6	0.50				
Nitrogen	54	1.0	32	1.0				
Methane	7.7	0.0010	3.7	0.0010				

Results normalized including non-methane hydrocarbons

ND = Not Detected (below RL)
RL = Reporting Limit

Reviewed/Approved By: _____ Date _____
Annika Sotelo-Sanchez
Lab Manager

The cover letter is an integral part of this analytical report

QC Batch No: 260806GC8A2
Matrix: Air
Reporting Units: % v/v

ASTM D1946
LABORATORY CONTROL SAMPLE SUMMARY

Lab No.:	METHOD BLANK			LCS		LCSD					
Date Analyzed:	8/6/26 18:32			8/6/26 17:34		8/6/26 17:48					
Analyst Initials:	KD			KD		KD					
Dilution Factor:	1.0			1.0		1.0			Limits		
ANALYTE	Result % v/v	RL % v/v	SPIKE AMT. % v/v	Result % v/v	% Rec.	Result % v/v	% Rec.	RPD %	Low %Rec	High %Rec	Max. RPD
Carbon Dioxide	ND	0.010	10	8.96	89	9.00	90	0.4	70	130	30
Oxygen/Argon	ND	0.50	15	15.2	101	15.3	102	0.4	70	130	30
Nitrogen	ND	1.0	70	71.6	103	71.9	103	0.4	70	130	30
Methane	ND	0.0010	0.10	0.0952	94	0.0948	94	0.4	70	130	30

ND = Not Detected (below RL)
RL = Reporting Limit

Reviewed/Approved By: _____ **Date** 8/7/26
Annika Sotelo-Sanchez
Lab Manager

The cover letter is an integral part of this analytical report

August 21, 2026

LA Cert #04140
EPA Methods TO3, TO14A, TO15, 25C/3C, ASTM D1946, RSK-175
TX Cert T104704450-14-6
EPA Methods TO14A, TO15
ALASKA CS-LAP 24-002
EPA Methods TO14A, TO15

SCS Field Services
ATTN: Cornelius Fong
3900 Kilroy Airport Way, Suite 100
Long Beach, CA 90806

LABORATORY TEST RESULTS

Project Reference: Chiquita Canyon Landfill
Project Number: 07224200.24 Task 1
Lab Number: T081002-01/10

Enclosed are the results for sample(s) received 8/10/26 by SGS North America, Inc. Samples were received intact. Analyses were performed according to specifications on the chain of custody provided with the sample(s).

Report Narrative:

- Results for EPA TO-15 are not reported due to an instrumentation error that caused the samples to miss the 24-hour holding time.
- Unless otherwise noted in the report, sample analyses were performed within method performance criteria and meet all requirements of the TNI Standards.
- The enclosed results relate only to the sample(s).

Preliminary results were e-mailed to Cornelius Fong, Zain Khan, Art Jones and Ali Ferrara on 8/20/26

SGS appreciates the opportunity to provide testing services to your company. If you have any questions regarding these results, please call me at (626) 964-4032.

Sincerely,

Annika Sotelo-Sanchez
Lab Manager
Annika.sotelo-sanchez@sgs.com

Note: The cover letter is an integral part of this analytical report.

AirTECHNOLOGY Laboratories, Inc.
18501 E. Gale Ave., Suite 130
City of Industry, CA 91748
Ph: 626-964-4032
Fx: 626-964-5832

CHAIN OF CUSTODY RECORD

TURNAROUND TIME				DELIVERABLES		PAGE: 1 OF
Standard	■	48 hours	☐	EDD	■	Condition upon receipt:
Same Day	☐	72 hours	☐	EDF	☐	Sealed Yes ☐ No ☐
24 hours	☐	96 hours	☐	Level 3	☐	Intact Yes ☐ No ☐
Other:				Level 4	☐	Chilled _____ deg C

Project No.:	07224200.24 Task 1
Project Name:	Chiquita Canyon Landfill
Report To:	Cornelius Fong
Company:	SCS Engineers
Street:	3900 Kilroy Airport Way, Suite 300
City/State/Zip:	Long Beach, CA 90806-6816
Phone& Fax:	562-743-7895
e-mail:	cfong@scsengineers.com

BILLING

P.O. No.:	
Bill to:	07FSAccountspayable@scsengineers.com
	3900 Kilroy Airport Way, Suite 300
	Long Beach, CA 90806-6816

ANALYSIS REQUEST

LAB USE ONLY	SAMPLE IDENTIFICATION	SAMPLE DATE	SAMPLE TIME	CONTAINER QTY/TYPE	MATRIX	PRESERVATION	CH4, CO2, O2, N2 ASTM D1946	Carbon Monoxide EPA ALT-144	Hydrogen ASTM D1946	VOCs EPA TO-15		
T081002-01	CV-24123	08/10/26	7:50AM	1L	Gas	N	X					
-02	CV-24122	08/10/26	7:55AM	2-1L	Gas	N	X	X	X	X		
-03	CV-113	08/10/26	8:00AM	2-1L	Gas	N	X	X	X	X		
-04	CV-24121	08/10/26	8:05AM	1L	Gas	N	X	X	X			
-05	CV-24125	08/10/26	8:10AM	1L	Gas	N	X	X	X			
-06	CV-99	08/10/26	8:15AM	1L	Gas	N	X	X	X			
-07	CV-24134	08/10/26	8:25AM	1L	Gas	N	X					
-08	CV-24055	08/10/26	8:30AM	1L	Gas	N	X	X	X			
-09	CV-24049	08/10/26	8:35AM	1L	Gas	N	X	X	X			
-10	CV-24064	08/10/26	8:45AM	1L	Gas	N	X	X	X			

AUTHORIZATION TO PERFORM WORK	COMPANY	DATE/TIME		COMPANY	DATE/TIME
Antonio Ambriz		8-10-26 9:15am	RELINQUISHED BY	SCS	8-10-26
RELINQUISHED BY		DATE/TIME 8-10-26 9:15 am	RECEIVED BY		DATE/TIME 8/10/26 9:15
RELINQUISHED BY		DATE/TIME 8/10/26 11:41	RECEIVED BY		DATE/TIME 8/10/26 11:41
RELINQUISHED BY		DATE/TIME	RECEIVED BY		DATE/TIME

METHOD OF TRANSPORT (circle one): Walk-In FedEx UPS **Courier** ATLI Other_____

DISTRIBUTION: White & Yellow - Lab Copies / Pink - Customer Copy

COMMENTS
Report full list of TO-15 compounds
Raw landfill gas samples
FLAMMABLE

Preservation: H=HCl N=None / Container: B=Bag C=Can V=VOA O=Other *Rev. 03 - 5/7/09*

Client: SCS Engineers
Attn: Cornelius Fong
Project Name: Chiquita Canyon Landfill
Project No.: 07224200.24 Task 1
Date Received: 08/10/26
Matrix: Air
Reporting Units: ppmv

EPA ALT-144 (CO by FID)

Lab No.:	T081002-02		T081002-03		T081002-04		T081002-05	
Client Sample I.D.:	CV-24122		CV-113		CV-24121		CV-24125	
Date/Time Sampled:	8/10/26 7:55		8/10/26 8:00		8/10/26 8:05		8/10/26 8:10	
Date/Time Analyzed:	8/10/26 20:06		8/10/26 20:20		8/10/26 20:35		8/10/26 20:49	
QC Batch No.:	260810GC8A2		260810GC8A2		260810GC8A2		260810GC8A2	
Analyst Initials:	KD		KD		KD		KD	
Dilution Factor:	1.0		1.0		1.0		1.0	
ANALYTE	Result ppmv	RL ppmv	Result ppmv	RL ppmv	Result ppmv	RL ppmv	Result ppmv	RL ppmv
Carbon Monoxide	ND	10	35	10	12	10	ND	10

Results normalized including non-methane hydrocarbons

ND = Not Detected (below RL)
RL = Reporting Limit

Reviewed/Approved By: _____ Date 8/10/26
Annika Sotelo-Sanchez
Lab Manager

The cover letter is an integral part of this analytical report

Client: SCS Engineers
Attn: Cornelius Fong
Project Name: Chiquita Canyon Landfill
Project No.: 07224200.24 Task 1
Date Received: 08/10/26
Matrix: Air
Reporting Units: ppmv

EPA ALT-144 (CO by FID)

Lab No.:	T081002-06		T081002-08		T081002-09		T081002-10	
Client Sample I.D.:	CV-99		CV-24055		CV-24049		CV-24064	
Date/Time Sampled:	8/10/26 8:15		8/10/26 8:30		8/10/26 8:35		8/10/26 8:45	
Date/Time Analyzed:	8/10/26 21:04		8/10/26 21:33		8/10/26 21:48		8/10/26 22:02	
QC Batch No.:	260810GC8A2		260810GC8A2		260810GC8A2		260810GC8A2	
Analyst Initials:	KD		KD		KD		KD	
Dilution Factor:	1.0		1.0		1.0		1.0	
ANALYTE	Result ppmv	RL ppmv	Result ppmv	RL ppmv	Result ppmv	RL ppmv	Result ppmv	RL ppmv
Carbon Monoxide	ND	10	1,000	10	1,800	10	1,500	10

Results normalized including non-methane hydrocarbons

ND = Not Detected (below RL)
RL = Reporting Limit

Reviewed/Approved By: _____ Date 8/10/26
Annika Sotelo-Sanchez
Lab Manager

The cover letter is an integral part of this analytical report

QC Batch No: 260810GC8A2
Matrix: Air
Reporting Units: ppmv

EPA ALT-144 (CO by FID)
LABORATORY CONTROL SAMPLE SUMMARY

Lab No.:	METHOD BLANK			LCS		LCSD					
Date Analyzed:	8/10/26 19:22			8/10/26 18:38		8/10/26 18:53					
Analyst Initials:	KD			KD		KD					
Dilution Factor:	1.0			1.0		1.0			Limits		
ANALYTE	Result ppmv	RL ppmv	SPIKE AMT. ppmv	Result ppmv	% Rec.	Result ppmv	% Rec.	RPD %	Low %Rec	High %Rec	Max. RPD
Carbon Monoxide	ND	10	1,010	1,010	100	1,010	100	0.6	70	130	30

ND = Not Detected (below RL)
RL = Reporting Limit

Reviewed/Approved By: _____ **Date** 8/10/26

Annika Sotelo-Sanchez
Lab Manager

The cover letter is an integral part of this analytical report

Client: SCS Engineers
Attn: Cornelius Fong
Project Name: Chiquita Canyon Landfill
Project No.: 07224200.24 Task 1
Date Received: 08/10/26
Matrix: Air
Reporting Units: % v/v

ASTM D1946

Lab No.:	T081002-02			T081002-03			T081002-04			T081002-05		
Client Sample I.D.:	CV-24122			CV-113			CV-24121			CV-24125		
Date/Time Sampled:	8/10/26 7:55			8/10/26 8:00			8/10/26 8:05			8/10/26 8:10		
Date/Time Analyzed:	8/10/26 20:06			8/10/26 20:20			8/10/26 20:35			8/10/26 20:49		
QC Batch No.:	260810GC8A2			260810GC8A2			260810GC8A2			260810GC8A2		
Analyst Initials:	KD			KD			KD			KD		
Dilution Factor:	1.0			1.0			1.0			1.0		
ANALYTE	**Result % v/v**	**RL % v/v**	**MDL % v/v**	**Result % v/v**	**RL % v/v**	**MDL % v/v**	**Result % v/v**	**RL % v/v**	**MDL % v/v**	**Result % v/v**	**RL % v/v**	**MDL % v/v**
Hydrogen	ND	1.0	0.059	ND	1.0	0.059	0.28 J	1.0	0.059	ND	1.0	0.059

Results normalized including non-methane hydrocarbons

MDL = Method Detection Limit
ND= Not Detected (below MDL)
RL = Reporting Limit
J = Trace amount. Analyte concentration between RL and MDL.

Reviewed/Approved By: _____ Date 8/20/26
Annika Sotelo-Sanchez
Lab Manager

The cover letter is an integral part of this analytical report

Client: SCS Engineers
Attn: Cornelius Fong
Project Name: Chiquita Canyon Landfill
Project No.: 07224200.24 Task 1
Date Received: 08/10/26
Matrix: Air
Reporting Units: % v/v

ASTM D1946

Lab No.:	T081002-06			T081002-08			T081002-09			T081002-10		
Client Sample I.D.:	CV-99			CV-24055			CV-24049			CV-24064		
Date/Time Sampled:	8/10/26 8:15			8/10/26 8:30			8/10/26 8:35			8/10/26 8:45		
Date/Time Analyzed:	8/10/26 21:04			8/10/26 21:33			8/10/26 21:48			8/10/26 22:02		
QC Batch No.:	260810GC8A2			260810GC8A2			260810GC8A2			260810GC8A2		
Analyst Initials:	KD			KD			KD			KD		
Dilution Factor:	1.0			1.0			1.0			1.0		
ANALYTE	Result % v/v	RL % v/v	MDL % v/v	Result % v/v	RL % v/v	MDL % v/v	Result % v/v	RL % v/v	MDL % v/v	Result % v/v	RL % v/v	MDL % v/v
Hydrogen	ND	1.0	0.059	6.2	1.0	0.059	16	1.0	0.059	13	1.0	0.059

Results normalized including non-methane hydrocarbons

MDL = Method Detection Limit
ND= Not Detected (below MDL)
RL = Reporting Limit
J = Trace amount. Analyte concentration between RL and MDL.

Reviewed/Approved By: _____
Annika Sotelo-Sanchez
Lab Manager

Date 8/10/26

The cover letter is an integral part of this analytical report

QC Batch No: 260810GC8A2
Matrix: Air
Reporting Units: % v/v

ASTM D1946
LABORATORY CONTROL SAMPLE SUMMARY

Lab No.:	METHOD BLANK				LCS		LCSD					
Date Analyzed:	8/10/26 19:22				8/10/26 18:38		8/10/26 18:53					
Analyst Initials:	KD				KD		KD					
Dilution Factor:	1.0				1.0		1.0			Limits		
ANALYTE	Result % v/v	RL % v/v	MDL % v/v	SPIKE AMT. % v/v	Result % v/v	% Rec.	Result % v/v	% Rec.	RPD %	Low %Rec	High %Rec	Max. RPD
Hydrogen	ND	1.0	0.059	5.0	4.20	84	4.27	86	1.7	70	130	30

MDL = Method Detection Limit
ND= Not Detected (below MDL)
RL = Reporting Limit
J = Trace amount. Analyte concentration between RL and MDL.

Reviewed/Approved By: _____ **Date** 8/20/26

Annika Sotelo-Sanchez
Lab Manager

The cover letter is an integral part of this analytical report

Client: SCS Engineers
Attn: Cornelius Fong
Project Name: Chiquita Canyon Landfill
Project No.: 07224200.24 Task 1
Date Received: 08/10/26
Matrix: Air
Reporting Units: % v/v

ASTM D1946

Lab No.:	T081002-01		T081002-02		T081002-03		T081002-04	
Client Sample I.D.:	CV-24123		CV-24122		CV-113		CV-24121	
Date/Time Sampled:	8/10/26 7:50		8/10/26 7:55		8/10/26 8:00		8/10/26 8:05	
Date/Time Analyzed:	8/10/26 19:51		8/10/26 20:06		8/10/26 20:20		8/10/26 20:35	
QC Batch No.:	260810GC8A2		260810GC8A2		260810GC8A2		260810GC8A2	
Analyst Initials:	KD		KD		KD		KD	
Dilution Factor:	1.0		1.0		1.0		1.0	
ANALYTE	Result % v/v	RL % v/v	Result % v/v	RL % v/v	Result % v/v	RL % v/v	Result % v/v	RL % v/v
Carbon Dioxide	50	0.010	25	0.010	47	0.010	3.8	0.010
Oxygen/Argon	1.5	0.50	11	0.50	4.1	0.50	20	0.50
Nitrogen	5.6	1.0	41	1.0	20	1.0	75	1.0
Methane	42	0.0010	24	0.0010	28	0.0010	1.5	0.0010

Results normalized including non-methane hydrocarbons

ND = Not Detected (below RL)
RL = Reporting Limit

Reviewed/Approved By: _____ Date 8/10/26
Annika Sotelo-Sanchez
Lab Manager

The cover letter is an integral part of this analytical report

Client: SCS Engineers
Attn: Cornelius Fong
Project Name: Chiquita Canyon Landfill
Project No.: 07224200.24 Task 1
Date Received: 08/10/26
Matrix: Air
Reporting Units: % v/v

ASTM D1946

Lab No.:	T081002-05		T081002-06		T081002-07		T081002-08	
Client Sample I.D.:	CV-24125		CV-99		CV-24134		CV-24055	
Date/Time Sampled:	8/10/26 8:10		8/10/26 8:15		8/10/26 8:25		8/10/26 8:30	
Date/Time Analyzed:	8/10/26 20:49		8/10/26 21:04		8/10/26 21:18		8/10/26 21:33	
QC Batch No.:	260810GC8A2		260810GC8A2		260810GC8A2		260810GC8A2	
Analyst Initials:	KD		KD		KD		KD	
Dilution Factor:	1.0		1.0		1.0		1.0	
ANALYTE	Result % v/v	RL % v/v	Result % v/v	RL % v/v	Result % v/v	RL % v/v	Result % v/v	RL % v/v
Carbon Dioxide	52	0.010	2.0	0.010	64	0.010	44	0.010
Oxygen/Argon	2.4	0.50	20	0.50	1.9	0.50	4.6	0.50
Nitrogen	12	1.0	76	1.0	7.3	1.0	38	1.0
Methane	33	0.0010	1.1	0.0010	13	0.0010	5.9	0.0010

Results normalized including non-methane hydrocarbons

ND = Not Detected (below RL)
RL = Reporting Limit

Reviewed/Approved By: _____ Date 8/28/26
Annika Sotelo-Sanchez
Lab Manager

The cover letter is an integral part of this analytical report

Client: SCS Engineers
Attn: Cornelius Fong
Project Name: Chiquita Canyon Landfill
Project No.: 07224200.24 Task 1
Date Received: 08/10/26
Matrix: Air
Reporting Units: % v/v

ASTM D1946

Lab No.:	T081002-09		T081002-10					
Client Sample I.D.:	CV-24049		CV-24064					
Date/Time Sampled:	8/10/26 8:35		8/10/26 8:45					
Date/Time Analyzed:	8/10/26 21:48		8/10/26 22:02					
QC Batch No.:	260810GC8A2		260810GC8A2					
Analyst Initials:	KD		KD					
Dilution Factor:	1.0		1.0					
ANALYTE	Result % v/v	RL % v/v	Result % v/v	RL % v/v				
Carbon Dioxide	73	0.010	75	0.010				
Oxygen/Argon	1.2	0.50	2.1	0.50				
Nitrogen	5.5	1.0	7.8	1.0				
Methane	2.4	0.0010	1.2	0.0010				

Results normalized including non-methane hydrocarbons

ND = Not Detected (below RL)
RL = Reporting Limit

Reviewed/Approved By: _____ Date 8/10/26
Annika Sotelo-Sanchez
Lab Manager

The cover letter is an integral part of this analytical report

QC Batch No: 260810GC8A2
Matrix: Air
Reporting Units: % v/v

ASTM D1946
LABORATORY CONTROL SAMPLE SUMMARY

Lab No.:	METHOD BLANK			LCS		LCSD					
Date Analyzed:	8/10/26 19:22			8/10/26 18:38		8/10/26 18:53					
Analyst Initials:	KD			KD		KD					
Dilution Factor:	1.0			1.0		1.0			Limits		
ANALYTE	Result % v/v	RL % v/v	SPIKE AMT. % v/v	Result % v/v	% Rec.	Result % v/v	% Rec.	RPD %	Low %Rec	High %Rec	Max. RPD
Carbon Dioxide	ND	0.010	10	9.09	91	9.13	91	0.5	70	130	30
Oxygen/Argon	ND	0.50	15	15.2	101	15.3	102	0.3	70	130	30
Nitrogen	ND	1.0	70	72.0	103	72.3	104	0.3	70	130	30
Methane	ND	0.0010	0.10	0.0928	92	0.0924	92	0.4	70	130	30

ND = Not Detected (below RL)
RL = Reporting Limit

Reviewed/Approved By: _____ **Date** 8/26/26
Annika Sotelo-Sanchez
Lab Manager

The cover letter is an integral part of this analytical report

August 24, 2026

LA Cert #04140
EPA Methods TO3, TO14A, TO15, 25C/3C,
ASTM D1946, RSK-175

TX Cert T104704450-14-6
EPA Methods TO14A, TO15

ALASKA CS-LAP 24-002
EPA Methods TO14A, TO15

SCS Field Services
ATTN: Cornelius Fong
3900 Kilroy Airport Way, Suite 100
Long Beach, CA 90806

LABORATORY TEST RESULTS

Project Reference: Chiquita Canyon Landfill
Project Number: 07224200.24 Task 1
Lab Number: T081102-01/10

Enclosed are the results for sample(s) received 8/11/26 by SGS North America, Inc. Samples were received intact. Analyses were performed according to specifications on the chain of custody provided with the sample(s).

Report Narrative:

- Results for EPA TO-15 are not reported due to an instrumentation error that caused the samples to miss the 24-hour holding time.
- Unless otherwise noted in the report, sample analyses were performed within method performance criteria and meet all requirements of the TNI Standards.
- The enclosed results relate only to the sample(s).

Preliminary results were e-mailed to Cornelius Fong, Zain Khan, Art Jones and Ali Ferrara on 8/21/26.

SGS appreciates the opportunity to provide testing services to your company. If you have any questions regarding these results, please call me at (626) 964-4032.

Sincerely,

Annika Sotelo-Sanchez
Lab Manager
Annika.sotelo-sanchez@sgs.com

Note: The cover letter is an integral part of this analytical report.

AirTECHNOLOGY Laboratories, Inc.
18501 E. Gale Ave., Suite 130
City of Industry, CA 91748
Ph: 626-964-4032
Fx: 626-964-5832

CHAIN OF CUSTODY RECORD

TURNAROUND TIME				DELIVERABLES		PAGE: 1 OF
Standard	■	48 hours	☐	EDD	■	Condition upon receipt:
Same Day	☐	72 hours	☐	EDF	☐	Sealed Yes ☐ No ☐
24 hours	☐	96 hours	☐	Level 3	☐	Intact Yes ☐ No ☐
Other:				Level 4	☐	Chilled _____ deg C

Project No.:	07224200.24 Task 1
Project Name:	Chiquita Canyon Landfill
Report To:	Cornelius Fong
Company:	SCS Engineers
Street:	3900 Kilroy Airport Way, Suite 300
City/State/Zip:	Long Beach, CA 90806-6816
Phone& Fax:	562-743-7895
e-mail:	cfong@scsengineers.com

BILLING

P.O. No.:	
Bill to:	07FSAccountspayable@scsengineers.com
	3900 Kilroy Airport Way, Suite 300
	Long Beach, CA 90806-6816

ANALYSIS REQUEST

LAB USE ONLY	SAMPLE IDENTIFICATION	SAMPLE DATE	SAMPLE TIME	CONTAINER QTY/TYPE	MATRIX	PRESERVATION	CH4, CO2, O2, N2 ASTM D1946	Carbon Monoxide EPA ALT-144	Hydrogen ASTM D1946	VOCs EPA TO-15		
T081102-01	CV-24138	08/11/26	7:40AM	2-1L	Gas	N	X	X	X	X		
-02	CV-24142	08/11/26	7:45AM	2-1L	Gas	N	X	X	X	X		
-03	CV-2002	08/11/26	8:30AM	2-1L	Gas	N	X	X	X	X		
-04	CV-2001	08/11/26	8:35AM	2-1L	Gas	N	X	X	X	X		
-05	H-2273W	08/11/26	8:45AM	2-1L	Gas	N	X	X	X	X		
-06	CV-2328	08/11/26	8:55AM	1L	Gas	N	X	X	X			
-07	CV-24062	08/11/26	9:00AM	1L	Gas	N	X	X	X			
-08	CV-24063	08/11/26	9:10AM	1L	Gas	N	X	X	X			
-09	CV-24084	08/11/26	9:20AM	1L	Gas	N	X					
-10	CV-24071	08/11/26	9:25AM	1L	Gas	N	X	X	X			

	COMPANY	DATE/TIME		DATE/TIME
AUTHORIZATION TO PERFORM WORK				
SAMPLED BY: Trevor Hayes	SCS	8-11-26		8-11-26 10:10 AM
RELINQUISHED BY: Trevor Hayes	DATE/TIME: 8-11-26		RECEIVED BY: Eubens Jo	DATE/TIME: 8/11/26 11:48 AM
RELINQUISHED BY: Eubens Jo	DATE/TIME: 8/11/26 13:03		RECEIVED BY:	DATE/TIME: 8/11/26 1303
RELINQUISHED BY:	DATE/TIME:		RECEIVED BY:	DATE/TIME:

METHOD OF TRANSPORT (circle one): Walk-In FedEx UPS **Courier** ATLI Other_____

COMMENTS
Report full list of TO-15 compounds
Raw landfill gas samples
FLAMMABLE

DISTRIBUTION: White & Yellow - Lab Copies / Pink - Customer Copy

Preservation: H=HCl N=None / Container: B=Bag C=Can V=VOA O=Other *Rev. 03 - 5/7/09*

Client: SCS Engineers
Attn: Cornelius Fong
Project Name: Chiquita Canyon Landfill
Project No.: 07224200.24 Task 1
Date Received: 08/11/26
Matrix: Air
Reporting Units: ppmv

EPA ALT-144 (CO by FID)

Lab No.:	T081102-01		T081102-02		T081102-03		T081102-04	
Client Sample I.D.:	CV-24138		CV-24142		CV-2002		CV-2001	
Date/Time Sampled:	8/11/26 7:40		8/11/26 7:45		8/11/26 8:30		8/11/26 8:35	
Date/Time Analyzed:	8/11/26 16:28		8/11/26 16:43		8/11/26 16:57		8/11/26 17:12	
QC Batch No.:	260811GC8A2		260811GC8A2		260811GC8A2		260811GC8A2	
Analyst Initials:	KD		KD		KD		KD	
Dilution Factor:	1.0		1.0		1.0		1.0	
ANALYTE	Result ppmv	RL ppmv	Result ppmv	RL ppmv	Result ppmv	RL ppmv	Result ppmv	RL ppmv
Carbon Monoxide	340	10	490	10	3,500	10	660	10

Results normalized including non-methane hydrocarbons

ND = Not Detected (below RL)
RL = Reporting Limit

Reviewed/Approved By: _____ Date 8/21/26
Annika Sotelo-Sanchez
Lab Manager

The cover letter is an integral part of this analytical report

Client: SCS Engineers
Attn: Cornelius Fong
Project Name: Chiquita Canyon Landfill
Project No.: 07224200.24 Task 1
Date Received: 08/11/26
Matrix: Air
Reporting Units: ppmv

EPA ALT-144 (CO by FID)

Lab No.:	T081102-05		T081102-06		T081102-07		T081102-08	
Client Sample I.D.:	H-2273W		CV-2328		CV-24062		CV-24063	
Date/Time Sampled:	8/11/26 8:45		8/11/26 8:55		8/11/26 9:00		8/11/26 9:10	
Date/Time Analyzed:	8/11/26 17:26		8/11/26 17:41		8/11/26 17:55		8/11/26 18:10	
QC Batch No.:	260811GC8A2		260811GC8A2		260811GC8A2		260811GC8A2	
Analyst Initials:	KD		KD		KD		KD	
Dilution Factor:	1.0		1.0		1.0		1.0	
ANALYTE	Result ppmv	RL ppmv	Result ppmv	RL ppmv	Result ppmv	RL ppmv	Result ppmv	RL ppmv
Carbon Monoxide	71	10	1,200	10	800	10	1,400	10

Results normalized including non-methane hydrocarbons

ND = Not Detected (below RL)
RL = Reporting Limit

Reviewed/Approved By: _____ Date 8/21/26
Annika Sotelo-Sanchez
Lab Manager

The cover letter is an integral part of this analytical report

SGS North America Inc. | 18501 Gale Ave, Ste 130, City Of Industry, CA 91748 t +1 (626) 964-4032 www.sgs.com
Member of the SGS Group (SGS SA)

Client: SCS Engineers
Attn: Cornelius Fong
Project Name: Chiquita Canyon Landfill
Project No.: 07224200.24 Task 1
Date Received: 08/11/26
Matrix: Air
Reporting Units: ppmv

EPA ALT-144 (CO by FID)

Lab No.:	T081102-10							
Client Sample I.D.:	CV-24071							
Date/Time Sampled:	8/11/26 9:25							
Date/Time Analyzed:	8/11/26 18:39							
QC Batch No.:	260811GC8A2							
Analyst Initials:	KD							
Dilution Factor:	1.0							
ANALYTE	**Result ppmv**	**RL ppmv**						
Carbon Monoxide	620	10						

Results normalized including non-methane hydrocarbons

ND = Not Detected (below RL)
RL = Reporting Limit

Reviewed/Approved By: _____ Date 8/12/26
Annika Sotelo-Sanchez
Lab Manager

The cover letter is an integral part of this analytical report

QC Batch No: 260811GC8A2
Matrix: Air
Reporting Units: ppmv

EPA ALT-144 (CO by FID)
LABORATORY CONTROL SAMPLE SUMMARY

Lab No.:	METHOD BLANK			LCS		LCSD					
Date Analyzed:	8/11/26 16:14			8/11/26 15:30		8/11/26 15:45					
Analyst Initials:	KD			KD		KD					
Dilution Factor:	1.0			1.0		1.0			Limits		
ANALYTE	Result ppmv	RL ppmv	SPIKE AMT. ppmv	Result ppmv	% Rec.	Result ppmv	% Rec.	RPD %	Low %Rec	High %Rec	Max. RPD
Carbon Monoxide	ND	10	1,010	1,020	101	1,010	100	0.4	70	130	30

ND = Not Detected (below RL)
RL = Reporting Limit

Reviewed/Approved By: _____ **Date** 8/12/26
Mark Johnson
Operations Manager

The cover letter is an integral part of this analytical report

Client: SCS Engineers
Attn: Cornelius Fong
Project Name: Chiquita Canyon Landfill
Project No.: 07224200.24 Task 1
Date Received: 08/11/26
Matrix: Air
Reporting Units: % v/v

ASTM D1946

Lab No.:	T081102-01			T081102-02			T081102-03			T081102-04		
Client Sample I.D.:	CV-24138			CV-24142			CV-2002			CV-2001		
Date/Time Sampled:	8/11/26 7:40			8/11/26 7:45			8/11/26 8:30			8/11/26 8:35		
Date/Time Analyzed:	8/11/26 16:28			8/11/26 16:43			8/11/26 16:57			8/11/26 17:12		
QC Batch No.:	260811GC8A2			260811GC8A2			260811GC8A2			260811GC8A2		
Analyst Initials:	KD			KD			KD			KD		
Dilution Factor:	1.0			1.0			1.0			1.0		
ANALYTE	Result % v/v	RL % v/v	MDL % v/v	Result % v/v	RL % v/v	MDL % v/v	Result % v/v	RL % v/v	MDL % v/v	Result % v/v	RL % v/v	MDL % v/v
Hydrogen	8.9	1.0	0.059	7.5	1.0	0.059	15	1.0	0.059	5.6	1.0	0.059

Results normalized including non-methane hydrocarbons

MDL = Method Detection Limit
ND= Not Detected (below MDL)
RL = Reporting Limit
J = Trace amount. Analyte concentration between RL and MDL.

Reviewed/Approved By: _____ Date 8/21/26
Annika Sotelo-Sanchez
Lab Manager

The cover letter is an integral part of this analytical report

Client: SCS Engineers
Attn: Cornelius Fong
Project Name: Chiquita Canyon Landfill
Project No.: 07224200.24 Task 1
Date Received: 08/11/26
Matrix: Air
Reporting Units: % v/v

ASTM D1946

Lab No.:	T081102-05			T081102-06			T081102-07			T081102-08		
Client Sample I.D.:	H-2273W			CV-2328			CV-24062			CV-24063		
Date/Time Sampled:	8/11/26 8:45			8/11/26 8:55			8/11/26 9:00			8/11/26 9:10		
Date/Time Analyzed:	8/11/26 17:26			8/11/26 17:41			8/11/26 17:55			8/11/26 18:10		
QC Batch No.:	260811GC8A2			260811GC8A2			260811GC8A2			260811GC8A2		
Analyst Initials:	KD			KD			KD			KD		
Dilution Factor:	1.0			1.0			1.0			1.0		
ANALYTE	Result % v/v	RL % v/v	MDL % v/v	Result % v/v	RL % v/v	MDL % v/v	Result % v/v	RL % v/v	MDL % v/v	Result % v/v	RL % v/v	MDL % v/v
Hydrogen	0.93 J	1.0	0.059	11	1.0	0.059	11	1.0	0.059	10	1.0	0.059

Results normalized including non-methane hydrocarbons

MDL = Method Detection Limit
ND= Not Detected (below MDL)
RL = Reporting Limit
J = Trace amount. Analyte concentration between RL and MDL.

Reviewed/Approved By: _____ Date 8/14/26
Annika Sotelo-Sanchez
Lab Manager

The cover letter is an integral part of this analytical report

Client: SCS Engineers
Attn: Cornelius Fong
Project Name: Chiquita Canyon Landfill
Project No.: 07224200.24 Task 1
Date Received: 08/11/26
Matrix: Air
Reporting Units: % v/v

ASTM D1946												
Lab No.:	T081102-10											
Client Sample I.D.:	CV-24071											
Date/Time Sampled:	8/11/26 9:25											
Date/Time Analyzed:	8/11/26 18:39											
QC Batch No.:	260811GC8A2											
Analyst Initials:	KD											
Dilution Factor:	1.0											
ANALYTE	Result % v/v	RL % v/v	MDL % v/v									
Hydrogen	7.4	1.0	0.059									

Results normalized including non-methane hydrocarbons

MDL = Method Detection Limit
ND= Not Detected (below MDL)
RL = Reporting Limit
J = Trace amount. Analyte concentration between RL and MDL.

Reviewed/Approved By: _____ Date 8/12/26
Annika Sotelo-Sanchez
Lab Manager

The cover letter is an integral part of this analytical report

QC Batch No: 260811GC8A2
Matrix: Air
Reporting Units: % v/v

ASTM D1946
LABORATORY CONTROL SAMPLE SUMMARY

Lab No.:	METHOD BLANK				LCS		LCSD					
Date Analyzed:	8/11/26 16:14				8/11/26 15:30		8/11/26 15:45					
Analyst Initials:	KD				KD		KD					
Dilution Factor:	1.0				1.0		1.0					
										Limits		
ANALYTE	Result % v/v	RL % v/v	MDL % v/v	SPIKE AMT. % v/v	Result % v/v	% Rec.	Result % v/v	% Rec.	RPD %	Low %Rec	High %Rec	Max. RPD
Hydrogen	ND	1.0	0.059	5.0	3.59	72	3.55	72	1.1	70	130	30

MDL = Method Detection Limit
ND= Not Detected (below MDL)
RL = Reporting Limit
J = Trace amount. Analyte concentration between RL and MDL

Reviewed/Approved By: _____ **Date** 8/11/26

Annika Sotelo-Sanchez
Lab Manager

The cover letter is an integral part of this analytical report

Client: SCS Engineers
Attn: Cornelius Fong
Project Name: Chiquita Canyon Landfill
Project No.: 07224200.24 Task 1
Date Received: 08/11/26
Matrix: Air
Reporting Units: % v/v

ASTM D1946

Lab No.:	T081102-01		T081102-02		T081102-03		T081102-04	
Client Sample I.D.:	CV-24138		CV-24142		CV-2002		CV-2001	
Date/Time Sampled:	8/11/26 7:40		8/11/26 7:45		8/11/26 8:30		8/11/26 8:35	
Date/Time Analyzed:	8/11/26 16:28		8/11/26 16:43		8/11/26 16:57		8/11/26 17:12	
QC Batch No.:	260811GC8A2		260811GC8A2		260811GC8A2		260811GC8A2	
Analyst Initials:	KD		KD		KD		KD	
Dilution Factor:	1.0		1.0		1.0		1.0	
ANALYTE	Result % v/v	RL % v/v	Result % v/v	RL % v/v	Result % v/v	RL % v/v	Result % v/v	RL % v/v
Carbon Dioxide	22	0.010	23	0.010	66	0.010	73	0.010
Oxygen/Argon	13	0.50	14	0.50	1.7	0.50	2.6	0.50
Nitrogen	52	1.0	53	1.0	6.4	1.0	9.7	1.0
Methane	3.6	0.0010	1.3	0.0010	9.1	0.0010	8.4	0.0010

Results normalized including non-methane hydrocarbons

ND = Not Detected (below RL)
RL = Reporting Limit

Reviewed/Approved By: _____ Date 8/12/26
Annika Sotelo-Sanchez
Lab Manager

The cover letter is an integral part of this analytical report

Client: SCS Engineers
Attn: Cornelius Fong
Project Name: Chiquita Canyon Landfill
Project No.: 07224200.24 Task 1
Date Received: 08/11/26
Matrix: Air
Reporting Units: % v/v

ASTM D1946

Lab No.:	T081102-05		T081102-06		T081102-07		T081102-08	
Client Sample I.D.:	H-2273W		CV-2328		CV-24062		CV-24063	
Date/Time Sampled:	8/11/26 8:45		8/11/26 8:55		8/11/26 9:00		8/11/26 9:10	
Date/Time Analyzed:	8/11/26 17:26		8/11/26 17:41		8/11/26 17:55		8/11/26 18:10	
QC Batch No.:	260811GC8A2		260811GC8A2		260811GC8A2		260811GC8A2	
Analyst Initials:	KD		KD		KD		KD	
Dilution Factor:	1.0		1.0		1.0		1.0	
ANALYTE	Result % v/v	RL % v/v	Result % v/v	RL % v/v	Result % v/v	RL % v/v	Result % v/v	RL % v/v
Carbon Dioxide	38	0.010	80	0.010	64	0.010	72	0.010
Oxygen/Argon	1.3	0.50	0.73	0.50	0.63	0.50	1.6	0.50
Nitrogen	42	1.0	3.9	1.0	2.2	1.0	5.9	1.0
Methane	17	0.0010	2.7	0.0010	20	0.0010	8.9	0.0010

Results normalized including non-methane hydrocarbons

ND = Not Detected (below RL)
RL = Reporting Limit

Reviewed/Approved By: _____ Date 8/12/26
Annika Sotelo-Sanchez
Lab Manager

The cover letter is an integral part of this analytical report

Client: SCS Engineers
Attn: Cornelius Fong
Project Name: Chiquita Canyon Landfill
Project No.: 07224200.24 Task 1
Date Received: 08/11/26
Matrix: Air
Reporting Units: % v/v

ASTM D1946

Lab No.:	T081102-09		T081102-10					
Client Sample I.D.:	CV-24084		CV-24071					
Date/Time Sampled:	8/11/26 9:20		8/11/26 9:25					
Date/Time Analyzed:	8/11/26 18:24		8/11/26 18:39					
QC Batch No.:	260811GC8A2		260811GC8A2					
Analyst Initials:	KD		KD					
Dilution Factor:	1.0		1.0					
ANALYTE	**Result % v/v**	**RL % v/v**	**Result % v/v**	**RL % v/v**				
Carbon Dioxide	78	0.010	55	0.010				
Oxygen/Argon	1.5	0.50	1.4	0.50				
Nitrogen	5.2	1.0	5.1	1.0				
Methane	1.0	0.0010	31	0.0010				

Results normalized including non-methane hydrocarbons

ND = Not Detected (below RL)
RL = Reporting Limit

Reviewed/Approved By: _____ Date 8/21/26
Annika Sotelo-Sanchez
Lab Manager

The cover letter is an integral part of this analytical report

QC Batch No: 260811GC8A2
Matrix: Air
Reporting Units: % v/v

ASTM D1946
LABORATORY CONTROL SAMPLE SUMMARY

Lab No.:	METHOD BLANK			LCS		LCSD					
Date Analyzed:	8/11/26 16:14			8/11/26 15:30		8/11/26 15:45					
Analyst Initials:	KD			KD		KD					
Dilution Factor:	1.0			1.0		1.0			Limits		
ANALYTE	Result % v/v	RL % v/v	SPIKE AMT. % v/v	Result % v/v	% Rec.	Result % v/v	% Rec.	RPD %	Low %Rec	High %Rec	Max. RPD
Carbon Dioxide	ND	0.010	10	8.69	87	8.66	86	0.3	70	130	30
Oxygen/Argon	ND	0.50	15	15.5	103	15.5	103	0.4	70	130	30
Nitrogen	ND	1.0	70	72.7	104	72.3	104	0.5	70	130	30
Methane	ND	0.0010	0.10	0.0931	92	0.0929	92	0.2	70	130	30

ND = Not Detected (below RL)
RL = Reporting Limit

Reviewed/Approved By: _____ **Date** 8/12/26
Annika Sotelo-Sanchez
Lab Manager

The cover letter is an integral part of this analytical report

SGS

LA Cert #04140
EPA Methods TO3, TO14A, TO15, 25C/3C,
ASTM D1946, RSK-175

TX Cert T104704450-14-6
EPA Methods TO14A, TO15

ALASKA CS-LAP 24-002
EPA Methods TO14A, TO15

September 3, 2026

SCS Field Services
ATTN: Cornelius Fong
3900 Kilroy Airport Way, Suite 100
Long Beach, CA 90806

LABORATORY TEST RESULTS

Project Reference: Chiquita Canyon Landfill
Project Number: 07224200.24 Task 1
Lab Number: T081206-01/09

Enclosed REVISED are the results for sample(s) received 8/12/26 by SGS North America, Inc. and replaces in its entirety the report dated 8/18/26. Samples were received intact. Analyses were performed according to specifications on the chain of custody provided with the sample(s).

Report Narrative:

- This revision corrects the sample ID for T081206-05 TO-15 analysis.
- Modification to EPA TO-15 – samples were collected in Mylar bags.
- Unless otherwise noted in the report, sample analyses were performed within method performance criteria and meet all requirements of the TNI Standards.
- The enclosed results relate only to the sample(s).

Preliminary results were e-mailed to Cornelius Fong, Zain Khan, Art Jones and Ali Ferrara on 8/17/26.

SGS appreciates the opportunity to provide testing services to your company. If you have any questions regarding these results, please call me at (626) 964-4032.

Sincerely,

Annika Sotelo-Sanchez
Lab Manager
Annika.sotelo-sanchez@sgs.com

Note: The cover letter is an integral part of this analytical report.

AirTECHNOLOGY Laboratories, Inc.
18501 E. Gale Ave., Suite 130
City of Industry, CA 91748
Ph: 626-964-4032
Fx: 626-964-5832

CHAIN OF CUSTODY RECORD

TURNAROUND TIME				DELIVERABLES		PAGE: 1 OF
Standard	■	48 hours	☐	EDD	■	Condition upon receipt:
Same Day	☐	72 hours	☐	EDF	☐	Sealed Yes ☐ No ☐
24 hours	☐	96 hours	☐	Level 3	☐	Intact Yes ☐ No ☐
Other:				Level 4	☐	Chilled _____ deg C

Project No.:	07224200.24 Task 1
Project Name:	Chiquita Canyon Landfill
Report To:	Cornelius Fong
Company:	SCS Engineers
Street:	3900 Kilroy Airport Way, Suite 300
City/State/Zip:	Long Beach, CA 90806-6816
Phone& Fax:	562-743-7895
e-mail:	cfong@scsengineers.com

BILLING

P.O. No.:	
Bill to:	07FSAccountspayable@scsengineers.com
	3900 Kilroy Airport Way, Suite 300
	Long Beach, CA 90806-6816

ANALYSIS REQUEST

LAB USE ONLY	SAMPLE IDENTIFICATION	SAMPLE DATE	SAMPLE TIME	CONTAINER QTY/TYPE	MATRIX	PRESERVATION	CH4, CO2, O2, N2 ASTM D1946	Carbon Monoxide EPA ALT-144	Hydrogen ASTM D1946	VOCs EPA TO-15		
T081206-01	CV-2302	08/12/26	8:30AM	2-1L	Gas	N	X	X	X	X		
-02	CV-2301	08/12/26	8:35AM	2-1L	Gas	N	X	X	X	X		
-03	CV-24069	08/12/26	8:40AM	1L	Gas	N	X	X	X			
-04	CV-24066	08/12/26	8:45AM	1L	Gas	N	X	X	X			
-05	CV-1902A	08/12/26	8:50AM	2-1L	Gas	N	X	X	X	X		
-06	CV-2341	08/12/26	8:55AM	1L	Gas	N	X	X	X			
-07	CV-2337	08/12/26	9:00AM	1L	Gas	N	X	X	X			
-08	CV-24070	08/12/26	9:05AM	1L	Gas	N	X	X	X			
-09	CV-2312	08/11/26	9:10AM	2-1L	Gas	N	X	X	X	X		
					Gas	N						

AUTHORIZATION TO PERFORM WORK	COMPANY SCS	DATE/TIME 8-12-26 9:37	
SAMPLED BY	COMPANY SCS	DATE/TIME 8-12-26 9:37	
RELINQUISHED BY	DATE/TIME 8-12-26 9:37	RECEIVED BY	DATE/TIME 8/12/26 9:37
RELINQUISHED BY	DATE/TIME 8/12/26 12:13	RECEIVED BY	DATE/TIME 8/12/26 12:13
RELINQUISHED BY	DATE/TIME	RECEIVED BY	DATE/TIME

METHOD OF TRANSPORT (circle one): Walk-In FedEx UPS **Courier** ATLI Other_____

COMMENTS
Report full list of TO-15 compounds
Raw landfill gas samples
FLAMMABLE

DISTRIBUTION: White & Yellow - Lab Copies / Pink - Customer Copy

Preservation: **H**=HCl **N**=None / Container: **B**=Bag **C**=Can **V**=VOA **O**=Other *Rev. 03 - 5/7/09*

Client: SCS Engineers
Attn: Cornelius Fong
Project Name: Chiquita Canyon Landfill
Project No.: 07224200.24 Task 1
Date Received: 08/12/26
Matrix: Air
Reporting Units: ppbv

EPA Method TO-15

Lab No.:	T081206-01		T081206-02		T081206-05		T081206-09	
Client Sample I.D.:	CV-2302		CV-2301		CV-1902A		CV-2312	
Date/Time Sampled:	8/12/26 8:30		8/12/26 8:35		8/12/26 8:50		8/12/26 9:10	
Date/Time Analyzed:	8/12/26 16:01		8/12/26 16:37		8/12/26 17:14		8/12/26 17:50	
QC Batch No.:	260812MS2A1		260812MS2A1		260812MS2A1		260812MS2A1	
Analyst Initials:	VM/GD		VM/GD		VM/GD		VM/GD	
Dilution Factor:	2,000		20,000		30,000		12,000	
ANALYTE	Result ppbv	RL ppbv	Result ppbv	RL ppbv	Result ppbv	RL ppbv	Result ppbv	RL ppbv
Dichlorodifluoromethane (12)	ND	2,000	ND	20,000	ND	30,000	ND	12,000
Chloromethane	ND	2,000	ND	20,000	ND	30,000	ND	12,000
1,2-Cl-1,1,2,2-F ethane (114)	ND	2,000	ND	20,000	ND	30,000	ND	12,000
Vinyl Chloride	ND	2,000	ND	20,000	ND	30,000	ND	12,000
Bromomethane	ND	2,000	ND	20,000	ND	30,000	ND	12,000
Chloroethane	ND	2,000	ND	20,000	ND	30,000	ND	12,000
Trichlorofluoromethane (11)	ND	2,000	ND	20,000	ND	30,000	ND	12,000
1,1-Dichloroethene	ND	2,000	ND	20,000	ND	30,000	ND	12,000
Carbon Disulfide	2,300	2,000	ND	20,000	ND	30,000	ND	12,000
1,1,2-Cl 1,2,2-F ethane (113)	ND	2,000	ND	20,000	ND	30,000	ND	12,000
Acetone	72,000	2,000	680,000	20,000	960,000	30,000	440,000	12,000
Methylene Chloride	ND	2,000	ND	20,000	ND	30,000	ND	12,000
t-1,2-Dichloroethene	ND	2,000	ND	20,000	ND	30,000	ND	12,000
1,1-Dichloroethane	ND	2,000	ND	20,000	ND	30,000	ND	12,000
Vinyl Acetate	ND	2,000	ND	20,000	ND	30,000	ND	12,000
c-1,2-Dichloroethene	ND	2,000	ND	20,000	ND	30,000	ND	12,000
2-Butanone	62,000	4,000	460,000	40,000	710,000	60,000	290,000	24,000
t-Butyl Methyl Ether (MTBE)	ND	2,000	ND	20,000	ND	30,000	ND	12,000
Chloroform	ND	2,000	ND	20,000	ND	30,000	ND	12,000
1,1,1-Trichloroethane	ND	2,000	ND	20,000	ND	30,000	ND	12,000
Carbon Tetrachloride	ND	2,000	ND	20,000	ND	30,000	ND	12,000
Benzene	23,000	2,000	110,000	20,000	150,000	30,000	85,000	12,000
1,2-Dichloroethane	ND	2,000	ND	20,000	ND	30,000	ND	12,000
Trichloroethene	ND	2,000	ND	20,000	ND	30,000	ND	12,000
1,2-Dichloropropane	ND	2,000	ND	20,000	ND	30,000	ND	12,000
Bromodichloromethane	ND	2,000	ND	20,000	ND	30,000	ND	12,000
c-1,3-Dichloropropene	ND	2,000	ND	20,000	ND	30,000	ND	12,000
4-Methyl-2-Pentanone	ND	2,000	ND	20,000	ND	30,000	ND	12,000
Toluene	ND	2,000	ND	20,000	ND	30,000	ND	12,000
t-1,3-Dichloropropene	ND	2,000	ND	20,000	ND	30,000	ND	12,000
1,1,2-Trichloroethane	ND	2,000	ND	20,000	ND	30,000	ND	12,000
Tetrachloroethene	ND	2,000	ND	20,000	ND	30,000	ND	12,000
2-Hexanone	ND	2,000	ND	20,000	ND	30,000	ND	12,000
Dibromochloromethane	ND	2,000	ND	20,000	ND	30,000	ND	12,000

Client: SCS Engineers
Attn: Cornelius Fong
Project Name: Chiquita Canyon Landfill
Project No.: 07224200.24 Task 1
Date Received: 08/12/26
Matrix: Air
Reporting Units: ppbv

EPA Method TO-15

Lab No.:	T081206-01		T081206-02		T081206-05		T081206-09	
Client Sample I.D.:	CV-2302		CV-2301		CV-1902A		CV-2312	
Date/Time Sampled:	8/12/26 8:30		8/12/26 8:35		8/12/26 8:50		8/12/26 9:10	
Date/Time Analyzed:	8/12/26 16:01		8/12/26 16:37		8/12/26 17:14		8/12/26 17:50	
QC Batch No.:	260812MS2A1		260812MS2A1		260812MS2A1		260812MS2A1	
Analyst Initials:	VM/GD		VM/GD		VM/GD		VM/GD	
Dilution Factor:	2,000		20,000		30,000		12,000	
ANALYTE	Result ppbv	RL ppbv	Result ppbv	RL ppbv	Result ppbv	RL ppbv	Result ppbv	RL ppbv
1,2-Dibromoethane	ND	2,000	ND	20,000	ND	30,000	ND	12,000
Chlorobenzene	ND	2,000	ND	20,000	ND	30,000	ND	12,000
Ethylbenzene	ND	2,000	ND	20,000	ND	30,000	ND	12,000
p,&m-Xylene	ND	2,000	ND	20,000	ND	30,000	ND	12,000
o-Xylene	ND	2,000	ND	20,000	ND	30,000	ND	12,000
Styrene	ND	2,000	ND	20,000	ND	30,000	ND	12,000
Bromoform	ND	2,000	ND	20,000	ND	30,000	ND	12,000
1,1,2,2-Tetrachloroethane	ND	2,000	ND	20,000	ND	30,000	ND	12,000
Benzyl Chloride	ND	2,000	ND	20,000	ND	30,000	ND	12,000
4-Ethyl Toluene	ND	2,000	ND	20,000	ND	30,000	ND	12,000
1,3,5-Trimethylbenzene	ND	2,000	ND	20,000	ND	30,000	ND	12,000
1,2,4-Trimethylbenzene	ND	2,000	ND	20,000	ND	30,000	ND	12,000
1,3-Dichlorobenzene	ND	2,000	ND	20,000	ND	30,000	ND	12,000
1,4-Dichlorobenzene	ND	2,000	ND	20,000	ND	30,000	ND	12,000
1,2-Dichlorobenzene	ND	2,000	ND	20,000	ND	30,000	ND	12,000
1,2,4-Trichlorobenzene	ND	2,000	ND	20,000	ND	30,000	ND	12,000
Hexachlorobutadiene	ND	2,000	ND	20,000	ND	30,000	ND	12,000
1,3-Butadiene	ND Q	10,000	ND Q	100,000	ND Q	150,000	ND Q	60,000
Isopropanol	71,000	10,000	130,000	100,000	240,000	150,000	250,000	60,000
n-Hexane	ND	10,000	ND	100,000	ND	150,000	ND	60,000
Ethyl Acetate	ND	10,000	ND	100,000	ND	150,000	ND	60,000
Tetrahydrofuran	37,000	10,000	220,000	100,000	380,000	150,000	180,000	60,000
Cyclohexane	ND	10,000	ND	100,000	ND	150,000	ND	60,000
Heptane	ND	10,000	ND	100,000	ND	150,000	ND	60,000
1,4-Dioxane	ND	10,000	ND	100,000	ND	150,000	ND	60,000

RL = Reporting Limit
ND = Not Detected (below RL)
Q = Analyte exhibited low recovery in the continuing calibration verification indicating possible low bias

Reviewed/Approved By: _____ **Date** 9/2/26
Annika Sotelo-Sanchez
Lab Manager

The cover letter is an integral part of this analytical report

Client: SCS Engineers
Attn: Cornelius Fong
Project Name: Chiquita Canyon Landfill
Project No.: 07224200.24 Task 1
Date Received: 08/12/26
Matrix: Air
Reporting Units: ppbv

EPA Method TO-15

Lab No.:	METHOD BLANK							
Client Sample I.D.:	-							
Date/Time Sampled:	-							
Date/Time Analyzed:	8/12/26 14:11							
QC Batch No.:	260812MS2A1							
Analyst Initials:	VM/GD							
Dilution Factor:	0.20							
ANALYTE	Result ppbv	RL ppbv						
Dichlorodifluoromethane (12)	ND	0.20						
Chloromethane	ND	0.20						
1,2-Cl-1,1,2,2-F ethane (114)	ND	0.20						
Vinyl Chloride	ND	0.20						
Bromomethane	ND	0.20						
Chloroethane	ND	0.20						
Trichlorofluoromethane (11)	ND	0.20						
1,1-Dichloroethene	ND	0.20						
Carbon Disulfide	ND	0.20						
1,1,2-Cl 1,2,2-F ethane (113)	ND	0.20						
Acetone	0.46	0.20						
Methylene Chloride	ND	0.20						
t-1,2-Dichloroethene	ND	0.20						
1,1-Dichloroethane	ND	0.20						
Vinyl Acetate	ND	0.20						
c-1,2-Dichloroethene	ND	0.20						
2-Butanone	ND	0.40						
t-Butyl Methyl Ether (MTBE)	ND	0.20						
Chloroform	ND	0.20						
1,1,1-Trichloroethane	ND	0.20						
Carbon Tetrachloride	ND	0.20						
Benzene	ND	0.20						
1,2-Dichloroethane	ND	0.20						
Trichloroethene	ND	0.20						
1,2-Dichloropropane	ND	0.20						
Bromodichloromethane	ND	0.20						
c-1,3-Dichloropropene	ND	0.20						
4-Methyl-2-Pentanone	ND	0.20						
Toluene	ND	0.20						
t-1,3-Dichloropropene	ND	0.20						
1,1,2-Trichloroethane	ND	0.20						
Tetrachloroethene	ND	0.20						
2-Hexanone	ND	0.20						
Dibromochloromethane	ND	0.20						

Client: SCS Engineers
Attn: Cornelius Fong
Project Name: Chiquita Canyon Landfill
Project No.: 07224200.24 Task 1
Date Received: 08/12/26
Matrix: Air
Reporting Units: ppbv

EPA Method TO-15

Lab No.:	METHOD BLANK							
Client Sample I.D.:	-							
Date/Time Sampled:	-							
Date/Time Analyzed:	8/12/26 14:11							
QC Batch No.:	260812MS2A1							
Analyst Initials:	VM/GD							
Dilution Factor:	0.20							
ANALYTE	Result ppbv	RL ppbv						
Dichlorodifluoromethane (12)	ND	0.20						
Chloromethane	ND	0.20						
1,2-Cl-1,1,2,2-F ethane (114)	ND	0.20						
Vinyl Chloride	ND	0.20						
Bromomethane	ND	0.20						
Chloroethane	ND	0.20						
Trichlorofluoromethane (11)	ND	0.20						
1,1-Dichloroethene	ND	0.20						
Carbon Disulfide	ND	0.20						
1,1,2-Cl 1,2,2-F ethane (113)	ND	0.20						
Acetone	0.46	0.20						
Methylene Chloride	ND	0.20						
t-1,2-Dichloroethene	ND	0.20						
1,1-Dichloroethane	ND	0.20						
Vinyl Acetate	ND	0.20						
c-1,2-Dichloroethene	ND	0.20						
2-Butanone	ND	0.40						
t-Butyl Methyl Ether (MTBE)	ND	0.20						
Chloroform	ND	0.20						
1,1,1-Trichloroethane	ND	0.20						
Carbon Tetrachloride	ND	0.20						
Benzene	ND	0.20						
1,2-Dichloroethane	ND	0.20						
Trichloroethene	ND	0.20						
1,2-Dichloropropane	ND	0.20						
Bromodichloromethane	ND	0.20						
c-1,3-Dichloropropene	ND	0.20						
4-Methyl-2-Pentanone	ND	0.20						
Toluene	ND	0.20						
t-1,3-Dichloropropene	ND	0.20						
1,1,2-Trichloroethane	ND	0.20						
Tetrachloroethene	ND	0.20						
2-Hexanone	ND	0.20						
Dibromochloromethane	ND	0.20						

Client: SCS Engineers
Attn: Cornelius Fong
Project Name: Chiquita Canyon Landfill
Project No.: 07224200.24 Task 1
Date Received: 08/12/26
Matrix: Air
Reporting Units: ppbv

EPA Method TO-15

Lab No.:	METHOD BLANK							
Client Sample I.D.:	-							
Date/Time Sampled:	-							
Date/Time Analyzed:	8/12/26 14:11							
QC Batch No.:	260812MS2A1							
Analyst Initials:	VM/GD							
Dilution Factor:	0.20							
ANALYTE	**Result ppbv**	**RL ppbv**						
1,2-Dibromoethane	ND	0.20						
Chlorobenzene	ND	0.20						
Ethylbenzene	ND	0.20						
p,&m-Xylene	ND	0.20						
o-Xylene	ND	0.20						
Styrene	ND	0.20						
Bromoform	ND	0.20						
1,1,2,2-Tetrachloroethane	ND	0.20						
Benzyl Chloride	ND	0.20						
4-Ethyl Toluene	ND	0.20						
1,3,5-Trimethylbenzene	ND	0.20						
1,2,4-Trimethylbenzene	ND	0.20						
1,3-Dichlorobenzene	ND	0.20						
1,4-Dichlorobenzene	ND	0.20						
1,2-Dichlorobenzene	ND	0.20						
1,2,4-Trichlorobenzene	ND	0.20						
Hexachlorobutadiene	ND	0.20						
1,3-Butadiene	ND Q	1.0						
Isopropanol	ND	1.0						
n-Hexane	ND	1.0						
Ethyl Acetate	ND	1.0						
Tetrahydrofuran	ND	1.0						
Cyclohexane	ND	1.0						
Heptane	ND	1.0						
1,4-Dioxane	ND	1.0						

RL = Reporting Limit
ND = Not Detected (below RL)
Q = Analyte exhibited low recovery in the continuing calibration verification indicating possible low bias

Reviewed/Approved By: _____ Date 8/17/26
Annika Sotelo-Sanchez
Lab Manager

The cover letter is an integral part of this analytical report

LCS/LCSD Recovery and RPD Summary Report

QC Batch #: 260812MS2A1

Matrix: Air

Reporting Units: ppbv

EPA Method TO-15
LABORATORY CONTROL SAMPLE SUMMARY

Lab No.:	METHOD BLANK			LCS		LCSD					
Date/Time Analyzed:	8/12/26 14:11			8/12/26 12:57		8/12/26 13:33					
Analyst Initials:	VM/GD			VM/GD		VM/GD					
Dilution Factor:	0.20			1.0		1.0					
ANALYTE	Result ppbv	RL ppbv	AMT. ppbv	Result ppbv	% Rec.	Result ppbv	% Rec.	RPD	Low %Rec	High %Rec	Max. RPD
1,1-Dichloroethene	ND	0.20	10	11.1	111	11.1	111	0.1	70	130	30
Methylene Chloride	ND	0.20	10	10.3	103	10.3	103	0.6	70	130	30
Trichloroethene	ND	0.20	10	10.6	106	10.5	105	1.3	70	130	30
Toluene	ND	0.20	10	10.1	101	10.1	101	0.0	70	130	30
1,1,2,2-Tetrachloroethane	ND	0.20	10	9.90	99	9.83	98	0.7	70	130	30

ND = Not Detected (below RL)
RL = Reporting Limit

Reviewed/Approved By: _____ **Date:** 8/17/26
Annika Sotelo-Sanchez
Lab Manager

The cover letter is an integral part of this analytical report

Client: SCS Engineers
Attn: Cornelius Fong
Project Name: Chiquita Canyon Landfill
Project No.: 07224200.24 Task 1
Date Received: 08/12/26
Matrix: Air
Reporting Units: ppmv

EPA ALT-144 (CO by FID)

Lab No.:	T081206-01		T081206-02		T081206-03		T081206-04	
Client Sample I.D.:	CV-2302		CV-2301		CV-24069		CV-24066	
Date/Time Sampled:	8/12/26 8:30		8/12/26 8:35		8/12/26 8:40		8/12/26 8:45	
Date/Time Analyzed:	8/12/26 14:34		8/12/26 14:48		8/12/26 15:03		8/12/26 15:17	
QC Batch No.:	260812GC8A2		260812GC8A2		260812GC8A2		260812GC8A2	
Analyst Initials:	KD		KD		KD		KD	
Dilution Factor:	1.0		1.0		1.0		1.0	
ANALYTE	Result ppmv	RL ppmv	Result ppmv	RL ppmv	Result ppmv	RL ppmv	Result ppmv	RL ppmv
Carbon Monoxide	150	10	1,600	10	680	10	130	10

Results normalized including non-methane hydrocarbons

ND = Not Detected (below RL)
RL = Reporting Limit

Reviewed/Approved By: _____ Date 8/17/26
Annika Sotelo-Sanchez
Lab Manager

The cover letter is an integral part of this analytical report

Client: SCS Engineers
Attn: Cornelius Fong
Project Name: Chiquita Canyon Landfill
Project No.: 07224200.24 Task 1
Date Received: 08/12/26
Matrix: Air
Reporting Units: ppmv

EPA ALT-144 (CO by FID)

Lab No.:	T081206-05		T081206-06		T081206-07		T081206-08	
Client Sample I.D.:	CV-1902A		CV-2341		CV-2337		CV-24070	
Date/Time Sampled:	8/12/26 8:50		8/12/26 8:55		8/12/26 9:00		8/12/26 9:05	
Date/Time Analyzed:	8/12/26 15:32		8/12/26 15:46		8/12/26 16:01		8/12/26 16:15	
QC Batch No.:	260812GC8A2		260812GC8A2		260812GC8A2		260812GC8A2	
Analyst Initials:	KD		KD		KD		KD	
Dilution Factor:	1.0		1.0		1.0		1.0	
ANALYTE	Result ppmv	RL ppmv	Result ppmv	RL ppmv	Result ppmv	RL ppmv	Result ppmv	RL ppmv
Carbon Monoxide	1,100	10	ND	10	2,000	10	1,000	10

Results normalized including non-methane hydrocarbons

ND = Not Detected (below RL)
RL = Reporting Limit

Reviewed/Approved By: _____ Date 8/17/26
Annika Sotelo-Sanchez
Lab Manager

The cover letter is an integral part of this analytical report

Client: SCS Engineers
Attn: Cornelius Fong
Project Name: Chiquita Canyon Landfill
Project No.: 07224200.24 Task 1
Date Received: 08/12/26
Matrix: Air
Reporting Units: ppmv

EPA ALT-144 (CO by FID)

Lab No.:	T081206-09							
Client Sample I.D.:	CV-2312							
Date/Time Sampled:	8/12/26 9:10							
Date/Time Analyzed:	8/12/26 16:29							
QC Batch No.:	260812GC8A2							
Analyst Initials:	KD							
Dilution Factor:	1.0							
ANALYTE	Result ppmv	RL ppmv						
Carbon Monoxide	2,800	10						

Results normalized including non-methane hydrocarbons

ND = Not Detected (below RL)
RL = Reporting Limit

Reviewed/Approved By: _____ Date 8/17/26
Annika Sotelo-Sanchez
Lab Manager

The cover letter is an integral part of this analytical report

QC Batch No: 260812GC8A2
Matrix: Air
Reporting Units: ppmv

EPA ALT-144 (CO by FID)
LABORATORY CONTROL SAMPLE SUMMARY

Lab No.:	METHOD BLANK			LCS		LCSD					
Date Analyzed:	8/12/26 13:50			8/12/26 14:05		8/12/26 14:19					
Analyst Initials:	KD			KD		KD					
Dilution Factor:	1.0			1.0		1.0			Limits		
ANALYTE	Result ppmv	RL ppmv	SPIKE AMT. ppmv	Result ppmv	% Rec.	Result ppmv	% Rec.	RPD %	Low %Rec	High %Rec	Max. RPD
Carbon Monoxide	ND	10	1,010	1,090	108	1,080	107	0.5	70	130	30

ND = Not Detected (below RL)
RL = Reporting Limit

Reviewed/Approved By: _____ **Date** 8/17/26
Annika Sotelo-Sanchez
Lab Manager

The cover letter is an integral part of this analytical report

Client: SCS Engineers
Attn: Cornelius Fong
Project Name: Chiquita Canyon Landfill
Project No.: 07224200.24 Task 1
Date Received: 08/12/26
Matrix: Air
Reporting Units: % v/v

ASTM D1946

Lab No.:	T081206-01			T081206-02			T081206-03			T081206-04		
Client Sample I.D.:	CV-2302			CV-2301			CV-24069			CV-24066		
Date/Time Sampled:	8/12/26 8:30			8/12/26 8:35			8/12/26 8:40			8/12/26 8:45		
Date/Time Analyzed:	8/12/26 14:34			8/12/26 14:48			8/12/26 15:03			8/12/26 15:17		
QC Batch No.:	260812GC8A2			260812GC8A2			260812GC8A2			260812GC8A2		
Analyst Initials:	KD			KD			KD			KD		
Dilution Factor:	1.0			1.0			1.0			1.0		
ANALYTE	Result % v/v	RL % v/v	MDL % v/v	Result % v/v	RL % v/v	MDL % v/v	Result % v/v	RL % v/v	MDL % v/v	Result % v/v	RL % v/v	MDL % v/v
Hydrogen	3.1	1.0	0.059	9.7	1.0	0.059	6.1	1.0	0.059	1.5	1.0	0.059

Results normalized including non-methane hydrocarbons

MDL = Method Detection Limit
ND= Not Detected (below MDL)
RL = Reporting Limit
J = Trace amount. Analyte concentration between RL and MDL.

Reviewed/Approved By: _____ **Date** 8/17/26
Annika Sotelo-Sanchez
Lab Manager

The cover letter is an integral part of this analytical report

Client: SCS Engineers
Attn: Cornelius Fong
Project Name: Chiquita Canyon Landfill
Project No.: 07224200.24 Task 1
Date Received: 08/12/26
Matrix: Air
Reporting Units: % v/v

ASTM D1946

Lab No.:	T081206-05			T081206-06			T081206-07			T081206-08		
Client Sample I.D.:	CV-1902A			CV-2341			CV-2337			CV-24070		
Date/Time Sampled:	8/12/26 8:50			8/12/26 8:55			8/12/26 9:00			8/12/26 9:05		
Date/Time Analyzed:	8/12/26 15:32			8/12/26 15:46			8/12/26 16:01			8/12/26 16:15		
QC Batch No.:	260812GC8A2			260812GC8A2			260812GC8A2			260812GC8A2		
Analyst Initials:	KD			KD			KD			KD		
Dilution Factor:	1.0			1.0			1.0			1.0		
ANALYTE	Result % v/v	RL % v/v	MDL % v/v	Result % v/v	RL % v/v	MDL % v/v	Result % v/v	RL % v/v	MDL % v/v	Result % v/v	RL % v/v	MDL % v/v
Hydrogen	19	1.0	0.059	0.21 J	1.0	0.059	9.2	1.0	0.059	7.4	1.0	0.059

Results normalized including non-methane hydrocarbons

MDL = Method Detection Limit
ND= Not Detected (below MDL)
RL = Reporting Limit
J = Trace amount. Analyte concentration between RL and MDL.

Reviewed/Approved By: _____ **Date** 8/17/26
Annika Sotelo-Sanchez
Lab Manager

The cover letter is an integral part of this analytical report

Client: SCS Engineers
Attn: Cornelius Fong
Project Name: Chiquita Canyon Landfill
Project No.: 07224200.24 Task 1
Date Received: 08/12/26
Matrix: Air
Reporting Units: % v/v

ASTM D1946

Lab No.:	T081206-09		
Client Sample I.D.:	CV-2312		
Date/Time Sampled:	8/12/26 9:10		
Date/Time Analyzed:	8/12/26 16:29		
QC Batch No.:	260812GC8A2		
Analyst Initials:	KD		
Dilution Factor:	1.0		

ANALYTE	Result % v/v	RL % v/v	MDL % v/v
Hydrogen	16	1.0	0.059

Results normalized including non-methane hydrocarbons

MDL = Method Detection Limit
ND= Not Detected (below MDL)
RL = Reporting Limit
J = Trace amount. Analyte concentration between RL and MDL.

Reviewed/Approved By: _____ Date 8/17/26
Annika Sotelo-Sanchez
Lab Manager

The cover letter is an integral part of this analytical report

QC Batch No: 260812GC8A2
Matrix: Air
Reporting Units: % v/v

ASTM D1946
LABORATORY CONTROL SAMPLE SUMMARY

Lab No.:	METHOD BLANK				LCS		LCSD					
Date Analyzed:	8/12/26 13:50				8/12/26 14:05		8/12/26 14:19					
Analyst Initials:	KD				KD		KD					
Dilution Factor:	1.0				1.0		1.0			Limits		
ANALYTE	Result % v/v	RL % v/v	MDL % v/v	SPIKE AMT. % v/v	Result % v/v	% Rec.	Result % v/v	% Rec.	RPD %	Low %Rec	High %Rec	Max. RPD
Hydrogen	ND	1.0	0.059	5.0	5.56	112	5.63	113	1.3	70	130	30

MDL = Method Detection Limit
ND= Not Detected (below MDL)
RL = Reporting Limit
J = Trace amount. Analyte concentration between RL and MDL.

Reviewed/Approved By: _____ **Date** 8/17/26
Anmika Sotelo-Sanchez
Lab Manager

The cover letter is an integral part of this analytical report

Client: SCS Engineers
Attn: Cornelius Fong
Project Name: Chiquita Canyon Landfill
Project No.: 07224200.24 Task 1
Date Received: 08/12/26
Matrix: Air
Reporting Units: % v/v

ASTM D1946

Lab No.:	T081206-01		T081206-02		T081206-03		T081206-04	
Client Sample I.D.:	CV-2302		CV-2301		CV-24069		CV-24066	
Date/Time Sampled:	8/12/26 8:30		8/12/26 8:35		8/12/26 8:40		8/12/26 8:45	
Date/Time Analyzed:	8/12/26 14:34		8/12/26 14:48		8/12/26 15:03		8/12/26 15:17	
QC Batch No.:	260812GC8A2		260812GC8A2		260812GC8A2		260812GC8A2	
Analyst Initials:	KD		KD		KD		KD	
Dilution Factor:	1.0		1.0		1.0		1.0	
ANALYTE	Result % v/v	RL % v/v	Result % v/v	RL % v/v	Result % v/v	RL % v/v	Result % v/v	RL % v/v
Carbon Dioxide	40	0.010	67	0.010	40	0.010	20	0.010
Oxygen/Argon	2.5	0.50	3.4	0.50	1.7	0.50	11	0.50
Nitrogen	11	1.0	13	1.0	38	1.0	57	1.0
Methane	43	0.0010	5.0	0.0010	13	0.0010	9.6	0.0010

Results normalized including non-methane hydrocarbons

ND = Not Detected (below RL)
RL = Reporting Limit

Reviewed/Approved By: _____ Date 8/17/26
Annika Sotelo-Sanchez
Lab Manager

The cover letter is an integral part of this analytical report

Client: SCS Engineers
Attn: Cornelius Fong
Project Name: Chiquita Canyon Landfill
Project No.: 07224200.24 Task 1
Date Received: 08/12/26
Matrix: Air
Reporting Units: % v/v

ASTM D1946

Lab No.:	T081206-05		T081206-06		T081206-07		T081206-08	
Client Sample I.D.:	CV-1902A		CV-2341		CV-2337		CV-24070	
Date/Time Sampled:	8/12/26 8:50		8/12/26 8:55		8/12/26 9:00		8/12/26 9:05	
Date/Time Analyzed:	8/12/26 15:32		8/12/26 15:46		8/12/26 16:01		8/12/26 16:15	
QC Batch No.:	260812GC8A2		260812GC8A2		260812GC8A2		260812GC8A2	
Analyst Initials:	KD		KD		KD		KD	
Dilution Factor:	1.0		1.0		1.0		1.0	
ANALYTE	Result % v/v	RL % v/v	Result % v/v	RL % v/v	Result % v/v	RL % v/v	Result % v/v	RL % v/v
Carbon Dioxide	69	0.010	1.2	0.010	37	0.010	69	0.010
Oxygen/Argon	1.7	0.50	21	0.50	11	0.50	1.2	0.50
Nitrogen	6.0	1.0	77	1.0	41	1.0	4.6	1.0
Methane	1.3	0.0010	0.51	0.0010	1.3	0.0010	17	0.0010

Results normalized including non-methane hydrocarbons

ND = Not Detected (below RL)
RL = Reporting Limit

Reviewed/Approved By: _____ Date 8/17/26
Annika Sotelo-Sanchez
Lab Manager

The cover letter is an integral part of this analytical report

Client: SCS Engineers
Attn: Cornelius Fong
Project Name: Chiquita Canyon Landfill
Project No.: 07224200.24 Task 1
Date Received: 08/12/26
Matrix: Air
Reporting Units: % v/v

ASTM D1946

Lab No.:	T081206-09							
Client Sample I.D.:	CV-2312							
Date/Time Sampled:	8/12/26 9:10							
Date/Time Analyzed:	8/12/26 16:29							
QC Batch No.:	260812GC8A2							
Analyst Initials:	KD							
Dilution Factor:	1.0							
ANALYTE	**Result % v/v**	**RL % v/v**						
Carbon Dioxide	77	0.010						
Oxygen/Argon	1.1	0.50						
Nitrogen	3.9	1.0						
Methane	0.73	0.0010						

Results normalized including non-methane hydrocarbons

ND = Not Detected (below RL)
RL = Reporting Limit

Reviewed/Approved By: _____ Date 8/17/26
Annika Sotelo-Sanchez
Lab Manager

The cover letter is an integral part of this analytical report

QC Batch No: 260812GC8A2
Matrix: Air
Reporting Units: % v/v

ASTM D1946
LABORATORY CONTROL SAMPLE SUMMARY

Lab No.:	METHOD BLANK			LCS		LCSD					
Date Analyzed:	8/12/26 13:50			8/12/26 14:05		8/12/26 14:19					
Analyst Initials:	KD			KD		KD					
Dilution Factor:	1.0			1.0		1.0			Limits		
ANALYTE	Result % v/v	RL % v/v	SPIKE AMT. % v/v	Result % v/v	% Rec.	Result % v/v	% Rec.	RPD %	Low %Rec	High %Rec	Max. RPD
Carbon Dioxide	ND	0.010	10	9.76	97	9.74	97	0.2	70	130	30
Oxygen/Argon	ND	0.50	15	14.8	98	14.8	98	0.0	70	130	30
Nitrogen	ND	1.0	70	70.9	102	70.9	102	0.0	70	130	30
Methane	ND	0.0010	0.10	0.0997	99	0.0994	98	0.3	70	130	30

ND = Not Detected (below RL)
RL = Reporting Limit

Reviewed/Approved By: _____ **Date** 8/17/26
Annika Sotelo-Sanchez
Lab Manager

The cover letter is an integral part of this analytical report

August 27, 2026

LA Cert #04140
EPA Methods TO3, TO14A, TO15, 25C/3C,
ASTM D1946, RSK-175

TX Cert T104704450-14-6
EPA Methods TO14A, TO15

ALASKA CS-LAP 24-002
EPA Methods TO14A, TO15

SCS Field Services
ATTN: Cornelius Fong
3900 Kilroy Airport Way, Suite 100
Long Beach, CA 90806

LABORATORY TEST RESULTS

Project Reference: Chiquita Canyon Landfill
Project Number: 07224200.24 Task 1
Lab Number: T081305-01/10

Enclosed are the results for sample(s) received 8/13/26 by SGS North America, Inc. Samples were received intact. Analyses were performed according to specifications on the chain of custody provided with the sample(s).

Report Narrative:

- Unless otherwise noted in the report, sample analyses were performed within method performance criteria and meet all requirements of the TNI Standards.
- The enclosed results relate only to the sample(s).

Preliminary results were e-mailed to Cornelius Fong, Zain Khan, Art Jones and Ali Ferrara on 8/26/26.

SGS appreciates the opportunity to provide testing services to your company. If you have any questions regarding these results, please call me at (626) 964-4032.

Sincerely,

Annika Sotelo-Sanchez
Lab Manager
Annika.sotelo-sanchez@sgs.com

Note: The cover letter is an integral part of this analytical report.

AirTECHNOLOGY Laboratories, Inc.
18501 E. Gale Ave., Suite 130
City of Industry, CA 91748
Ph: 626-964-4032
Fx: 626-964-5832

CHAIN OF CUSTODY RECORD

TURNAROUND TIME				DELIVERABLES		PAGE: 1 OF
Standard	■	48 hours	☐	EDD	■	Condition upon receipt:
Same Day	☐	72 hours	☐	EDF	☐	Sealed Yes ☐ No ☐
24 hours	☐	96 hours	☐	Level 3	☐	Intact Yes ☐ No ☐
Other:				Level 4	☐	Chilled _____ deg C

Project No.:	07224200.24 Task 1
Project Name:	Chiquita Canyon Landfill
Report To:	Cornelius Fong
Company:	SCS Engineers
Street:	3900 Kilroy Airport Way, Suite 100
City/State/Zip:	Long Beach, CA 90806-6816
Phone& Fax:	562-743-7895
e-mail:	cfong@scsengineers.com

BILLING

P.O. No.:	07-SO05310
Bill to:	
	07FSAccountspayable@scsengineers.com
	3900 Kilroy Airport Way, Suite 100
	Long Beach, CA 90806-6816

ANALYSIS REQUEST

LAB USE ONLY	SAMPLE IDENTIFICATION	SAMPLE DATE	SAMPLE TIME	CONTAINER QTY/TYPE	MATRIX	PRESERVATION	CH4, CO2, O2, N2 ASTM D1946	Carbon Monoxide EPA ALT-144	Hydrogen ASTM D1946	VOCs EPA TO-15		
T081305-01	H-2273W	8/13/2026	8:40AM	1L	Gas	N				X		
-02	CV-2001	8/13/2026	8:50AM	1L	Gas	N				X		
-03	CV-2002	8/13/2026	8:55AM	1L	Gas	N				X		
-04	H-2165W	8/13/2026	9:00AM	2-1L	Gas	N	X	X	X	X		
-05	CV-24138	8/13/2026	9:10AM	1L	Gas	N				X		
-06	CV-24142	8/13/2026	9:15AM	1L	Gas	N				X		
-07	CV-1535	8/13/2026	9:30AM	2-1L	Gas	N	X	X	X	X		
-08	CV-24017	8/13/2026	9:40AM	2-1L	Gas	N	X	X	X	X		
-09	CV-2303	8/13/2026	9:50AM	2-1L	Gas	N	X	X	X	X		
-10	CV-24053	8/13/2026	10:00AM	2-1L	Gas	N	X	X	X	X		

AUTHORIZATION TO PERFORM WORK		COMPANY SCS	DATE/TIME 8-13-26 11:28	
SAMPLED BY	Erik Navarro	COMPANY SCS	DATE/TIME 8-13-26 11:28	
RELINQUISHED BY	Erik Navarro	DATE/TIME 8-13-26 11:28	RECEIVED BY Ruben G	DATE/TIME 8/13/26 11:28 AM
RELINQUISHED BY	Ruben G	DATE/TIME 8/13/26 1254	RECEIVED BY	DATE/TIME 8/13/26 12:54
RELINQUISHED BY		DATE/TIME	RECEIVED BY	DATE/TIME

METHOD OF TRANSPORT (circle one): Walk-In FedEx UPS **Courier** ATLI Other_____

COMMENTS
Report full list of TO-15 compounds
Raw landfill gas samples
FLAMMABLE

DISTRIBUTION: White & Yellow - Lab Copies / Pink - Customer Copy

Preservation: **H**=HCl **N**=None / Container: **B**=Bag **C**=Can **V**=VOA **O**=Other *Rev. 03 - 5/7/09*

Client: SCS Engineers
Attn: Cornelius Fong
Project Name: Chiquita Canyon Landfill
Project No.: 07224200.24 Task 1
Date Received: 08/13/26
Matrix: Air
Reporting Units: ppbv

EPA Method TO-15

Lab No.:	T081305-01		T081305-02		T081305-03		T081305-04	
Client Sample I.D.:	H-2273W		CV-2001		CV-2002		H-2165W	
Date/Time Sampled:	8/13/26 8:40		8/13/26 8:50		8/13/26 8:55		8/13/26 9:00	
Date/Time Analyzed:	8/13/26 16:05		8/13/26 16:42		8/13/26 17:20		8/13/26 17:57	
QC Batch No.:	260813MS2A1		260813MS2A1		260813MS2A1		260813MS2A1	
Analyst Initials:	VM/GD		VM/GD		VM/GD		VM/GD	
Dilution Factor:	1,000		6,000		7,000		1,000	
ANALYTE	Result ppbv	RL ppbv	Result ppbv	RL ppbv	Result ppbv	RL ppbv	Result ppbv	RL ppbv
Dichlorodifluoromethane (12)	ND	1,000	ND	6,000	ND	7,000	ND	1,000
Chloromethane	ND	1,000	ND	6,000	ND	7,000	ND	1,000
1,2-Cl-1,1,2,2-F ethane (114)	ND	1,000	ND	6,000	ND	7,000	ND	1,000
Vinyl Chloride	ND	1,000	ND	6,000	ND	7,000	ND	1,000
Bromomethane	ND	1,000	ND	6,000	ND	7,000	ND	1,000
Chloroethane	ND	1,000	ND	6,000	ND	7,000	ND	1,000
Trichlorofluoromethane (11)	ND	1,000	ND	6,000	ND	7,000	ND	1,000
1,1-Dichloroethene	ND	1,000	ND	6,000	ND	7,000	ND	1,000
Carbon Disulfide	ND	1,000	ND	6,000	ND	7,000	ND	1,000
1,1,2-Cl 1,2,2-F ethane (113)	ND	1,000	ND	6,000	ND	7,000	ND	1,000
Acetone	93,000	1,000	150,000	6,000	450,000	7,000	220,000	1,000
Methylene Chloride	ND	1,000	ND	6,000	ND	7,000	ND	1,000
t-1,2-Dichloroethene	ND	1,000	ND	6,000	ND	7,000	ND	1,000
1,1-Dichloroethane	ND	1,000	ND	6,000	ND	7,000	ND	1,000
Vinyl Acetate	ND	1,000	ND	6,000	ND	7,000	ND	1,000
c-1,2-Dichloroethene	ND	1,000	ND	6,000	ND	7,000	ND	1,000
2-Butanone	95,000	2,000	120,000	12,000	300,000	14,000	230,000	2,000
t-Butyl Methyl Ether (MTBE)	ND	1,000	ND	6,000	ND	7,000	1,100	1,000
Chloroform	ND	1,000	ND	6,000	ND	7,000	ND	1,000
1,1,1-Trichloroethane	ND	1,000	ND	6,000	ND	7,000	ND	1,000
Carbon Tetrachloride	ND	1,000	ND	6,000	ND	7,000	ND	1,000
Benzene	35,000	1,000	93,000	6,000	110,000	7,000	120,000	1,000
1,2-Dichloroethane	ND	1,000	ND	6,000	ND	7,000	ND	1,000
Trichloroethene	ND	1,000	ND	6,000	ND	7,000	ND	1,000
1,2-Dichloropropane	ND	1,000	ND	6,000	ND	7,000	ND	1,000
Bromodichloromethane	ND	1,000	ND	6,000	ND	7,000	ND	1,000
c-1,3-Dichloropropene	ND	1,000	ND	6,000	ND	7,000	ND	1,000
4-Methyl-2-Pentanone	1,900	1,000	ND	6,000	ND	7,000	4,200	1,000
Toluene	2,400	1,000	ND	6,000	ND	7,000	4,100	1,000
t-1,3-Dichloropropene	ND	1,000	ND	6,000	ND	7,000	ND	1,000
1,1,2-Trichloroethane	ND	1,000	ND	6,000	ND	7,000	ND	1,000
Tetrachloroethene	ND	1,000	ND	6,000	ND	7,000	ND	1,000
2-Hexanone	ND	1,000	ND	6,000	ND	7,000	ND	1,000
Dibromochloromethane	ND	1,000	ND	6,000	ND	7,000	ND	1,000

Client: SCS Engineers
Attn: Cornelius Fong
Project Name: Chiquita Canyon Landfill
Project No.: 07224200.24 Task 1
Date Received: 08/13/26
Matrix: Air
Reporting Units: ppbv

EPA Method TO-15

Lab No.:	T081305-01		T081305-02		T081305-03		T081305-04	
Client Sample I.D.:	H-2273W		CV-2001		CV-2002		H-2165W	
Date/Time Sampled:	8/13/26 8:40		8/13/26 8:50		8/13/26 8:55		8/13/26 9:00	
Date/Time Analyzed:	8/13/26 16:05		8/13/26 16:42		8/13/26 17:20		8/13/26 17:57	
QC Batch No.:	260813MS2A1		260813MS2A1		260813MS2A1		260813MS2A1	
Analyst Initials:	VM/GD		VM/GD		VM/GD		VM/GD	
Dilution Factor:	1,000		6,000		7,000		1,000	
ANALYTE	Result ppbv	RL ppbv	Result ppbv	RL ppbv	Result ppbv	RL ppbv	Result ppbv	RL ppbv
1,2-Dibromoethane	ND	1,000	ND	6,000	ND	7,000	ND	1,000
Chlorobenzene	ND	1,000	ND	6,000	ND	7,000	ND	1,000
Ethylbenzene	ND	1,000	ND	6,000	ND	7,000	ND	1,000
p,&m-Xylene	ND	1,000	ND	6,000	ND	7,000	ND	1,000
o-Xylene	ND	1,000	ND	6,000	ND	7,000	ND	1,000
Styrene	ND	1,000	ND	6,000	ND	7,000	ND	1,000
Bromoform	ND	1,000	ND	6,000	ND	7,000	ND	1,000
1,1,2,2-Tetrachloroethane	ND	1,000	ND	6,000	ND	7,000	ND	1,000
Benzyl Chloride	ND	1,000	ND	6,000	ND	7,000	ND	1,000
4-Ethyl Toluene	ND	1,000	ND	6,000	ND	7,000	ND	1,000
1,3,5-Trimethylbenzene	ND	1,000	ND	6,000	ND	7,000	ND	1,000
1,2,4-Trimethylbenzene	ND	1,000	ND	6,000	ND	7,000	ND	1,000
1,3-Dichlorobenzene	ND	1,000	ND	6,000	ND	7,000	ND	1,000
1,4-Dichlorobenzene	ND	1,000	ND	6,000	ND	7,000	ND	1,000
1,2-Dichlorobenzene	ND	1,000	ND	6,000	ND	7,000	ND	1,000
1,2,4-Trichlorobenzene	ND	1,000	ND	6,000	ND	7,000	ND	1,000
Hexachlorobutadiene	ND	1,000	ND	6,000	ND	7,000	ND	1,000
1,3-Butadiene	ND	5,000	ND	30,000	ND	35,000	ND	5,000
Isopropanol	74,000	5,000	93,000	30,000	210,000	35,000	100,000	5,000
n-Hexane	ND	5,000	ND	30,000	ND	35,000	ND	5,000
Ethyl Acetate	13,000	5,000	ND	30,000	ND	35,000	16,000	5,000
Tetrahydrofuran	67,000	5,000	90,000	30,000	250,000	35,000	ND	5,000
Cyclohexane	ND	5,000	ND	30,000	ND	35,000	ND	5,000
Heptane	ND	5,000	ND	30,000	ND	35,000	9,700	5,000
1,4-Dioxane	ND	5,000	ND	30,000	ND	35,000	ND	5,000

RL = Reporting Limit
ND = Not Detected (below RL)

Reviewed/Approved By: _____ Date 8/25/26
Annika Sotelo-Sanchez
Lab Manager

The cover letter is an integral part of this analytical report

Client: SCS Engineers
Attn: Cornelius Fong
Project Name: Chiquita Canyon Landfill
Project No.: 07224200.24 Task 1
Date Received: 08/13/26
Matrix: Air
Reporting Units: ppbv

EPA Method TO-15

Lab No.:	T081305-05		T081305-06		T081305-07		T081305-08	
Client Sample I.D.:	CV-24138		CV-24142		CV-1535		CV-24017	
Date/Time Sampled:	8/13/26 9:10		8/13/26 9:15		8/13/26 9:30		8/13/26 9:40	
Date/Time Analyzed:	8/13/26 18:35		8/13/26 19:14		8/13/26 19:54		8/13/26 20:34	
QC Batch No.:	260813MS2A1		260813MS2A1		260813MS2A1		260813MS2A1	
Analyst Initials:	VM/GD		VM/GD		VM/GD		VM/GD	
Dilution Factor:	5,600		10,000		1,000		15,000	
ANALYTE	Result ppbv	RL ppbv	Result ppbv	RL ppbv	Result ppbv	RL ppbv	Result ppbv	RL ppbv
Dichlorodifluoromethane (12)	ND	5,600	ND	10,000	ND	1,000	ND	15,000
Chloromethane	ND	5,600	ND	10,000	ND	1,000	ND	15,000
1,2-Cl-1,1,2,2-F ethane (114)	ND	5,600	ND	10,000	ND	1,000	ND	15,000
Vinyl Chloride	ND	5,600	ND	10,000	ND	1,000	ND	15,000
Bromomethane	ND	5,600	ND	10,000	ND	1,000	ND	15,000
Chloroethane	ND	5,600	ND	10,000	ND	1,000	ND	15,000
Trichlorofluoromethane (11)	ND	5,600	ND	10,000	ND	1,000	ND	15,000
1,1-Dichloroethene	ND	5,600	ND	10,000	ND	1,000	ND	15,000
Carbon Disulfide	ND	5,600	ND	10,000	ND	1,000	ND	15,000
1,1,2-Cl 1,2,2-F ethane (113)	ND	5,600	ND	10,000	ND	1,000	ND	15,000
Acetone	330,000	5,600	560,000	10,000	100,000	1,000	580,000	15,000
Methylene Chloride	ND	5,600	ND	10,000	ND	1,000	ND	15,000
t-1,2-Dichloroethene	ND	5,600	ND	10,000	ND	1,000	ND	15,000
1,1-Dichloroethane	ND	5,600	ND	10,000	ND	1,000	ND	15,000
Vinyl Acetate	ND	5,600	ND	10,000	ND	1,000	ND	15,000
c-1,2-Dichloroethene	ND	5,600	ND	10,000	ND	1,000	ND	15,000
2-Butanone	240,000	11,000	370,000	20,000	93,000	2,000	420,000	30,000
t-Butyl Methyl Ether (MTBE)	ND	5,600	ND	10,000	ND	1,000	ND	15,000
Chloroform	ND	5,600	ND	10,000	ND	1,000	ND	15,000
1,1,1-Trichloroethane	ND	5,600	ND	10,000	ND	1,000	ND	15,000
Carbon Tetrachloride	ND	5,600	ND	10,000	ND	1,000	ND	15,000
Benzene	39,000	5,600	85,000	10,000	48,000	1,000	130,000	15,000
1,2-Dichloroethane	ND	5,600	ND	10,000	ND	1,000	ND	15,000
Trichloroethene	ND	5,600	ND	10,000	ND	1,000	ND	15,000
1,2-Dichloropropane	ND	5,600	ND	10,000	ND	1,000	ND	15,000
Bromodichloromethane	ND	5,600	ND	10,000	ND	1,000	ND	15,000
c-1,3-Dichloropropene	ND	5,600	ND	10,000	ND	1,000	ND	15,000
4-Methyl-2-Pentanone	ND	5,600	ND	10,000	2,300	1,000	ND	15,000
Toluene	ND	5,600	ND	10,000	3,000	1,000	ND	15,000
t-1,3-Dichloropropene	ND	5,600	ND	10,000	ND	1,000	ND	15,000
1,1,2-Trichloroethane	ND	5,600	ND	10,000	ND	1,000	ND	15,000
Tetrachloroethene	ND	5,600	ND	10,000	ND	1,000	ND	15,000
2-Hexanone	ND	5,600	ND	10,000	ND	1,000	ND	15,000
Dibromochloromethane	ND	5,600	ND	10,000	ND	1,000	ND	15,000

Client: SCS Engineers
Attn: Cornelius Fong
Project Name: Chiquita Canyon Landfill
Project No.: 07224200.24 Task 1
Date Received: 08/13/26
Matrix: Air
Reporting Units: ppbv

EPA Method TO-15

Lab No.:	T081305-05		T081305-06		T081305-07		T081305-08	
Client Sample I.D.:	CV-24138		CV-24142		CV-1535		CV-24017	
Date/Time Sampled:	8/13/26 9:10		8/13/26 9:15		8/13/26 9:30		8/13/26 9:40	
Date/Time Analyzed:	8/13/26 18:35		8/13/26 19:14		8/13/26 19:54		8/13/26 20:34	
QC Batch No.:	260813MS2A1		260813MS2A1		260813MS2A1		260813MS2A1	
Analyst Initials:	VM/GD		VM/GD		VM/GD		VM/GD	
Dilution Factor:	5,600		10,000		1,000		15,000	
ANALYTE	Result ppbv	RL ppbv	Result ppbv	RL ppbv	Result ppbv	RL ppbv	Result ppbv	RL ppbv
1,2-Dibromoethane	ND	5,600	ND	10,000	ND	1,000	ND	15,000
Chlorobenzene	ND	5,600	ND	10,000	ND	1,000	ND	15,000
Ethylbenzene	ND	5,600	ND	10,000	ND	1,000	ND	15,000
p,&m-Xylene	ND	5,600	ND	10,000	ND	1,000	ND	15,000
o-Xylene	ND	5,600	ND	10,000	ND	1,000	ND	15,000
Styrene	ND	5,600	ND	10,000	ND	1,000	ND	15,000
Bromoform	ND	5,600	ND	10,000	ND	1,000	ND	15,000
1,1,2,2-Tetrachloroethane	ND	5,600	ND	10,000	ND	1,000	ND	15,000
Benzyl Chloride	ND	5,600	ND	10,000	ND	1,000	ND	15,000
4-Ethyl Toluene	ND	5,600	ND	10,000	ND	1,000	ND	15,000
1,3,5-Trimethylbenzene	ND	5,600	ND	10,000	ND	1,000	ND	15,000
1,2,4-Trimethylbenzene	ND	5,600	ND	10,000	ND	1,000	ND	15,000
1,3-Dichlorobenzene	ND	5,600	ND	10,000	ND	1,000	ND	15,000
1,4-Dichlorobenzene	ND	5,600	ND	10,000	ND	1,000	ND	15,000
1,2-Dichlorobenzene	ND	5,600	ND	10,000	ND	1,000	ND	15,000
1,2,4-Trichlorobenzene	ND	5,600	ND	10,000	ND	1,000	ND	15,000
Hexachlorobutadiene	ND	5,600	ND	10,000	ND	1,000	ND	15,000
1,3-Butadiene	ND	28,000	ND	50,000	ND	5,000	ND	75,000
Isopropanol	74,000	28,000	98,000	50,000	79,000	5,000	280,000	75,000
n-Hexane	ND	28,000	ND	50,000	ND	5,000	ND	75,000
Ethyl Acetate	ND	28,000	ND	50,000	5,500	5,000	ND	75,000
Tetrahydrofuran	160,000	28,000	270,000	50,000	73,000	5,000	290,000	75,000
Cyclohexane	ND	28,000	ND	50,000	ND	5,000	ND	75,000
Heptane	ND	28,000	ND	50,000	ND	5,000	ND	75,000
1,4-Dioxane	ND	28,000	ND	50,000	ND	5,000	ND	75,000

RL = Reporting Limit
ND = Not Detected (below RL)

Reviewed/Approved By: _____ Date 8/25/26
Annika Sotelo-Sanchez
Lab Manager

The cover letter is an integral part of this analytical report

Client: SCS Engineers
Attn: Cornelius Fong
Project Name: Chiquita Canyon Landfill
Project No.: 07224200.24 Task 1
Date Received: 08/13/26
Matrix: Air
Reporting Units: ppbv

EPA Method TO-15

Lab No.:	T081305-09		T081305-10					
Client Sample I.D.:	CV-2303		CV-24053					
Date/Time Sampled:	8/13/26 9:50		8/13/26 10:00					
Date/Time Analyzed:	8/13/26 21:14		8/13/26 21:53					
QC Batch No.:	260813MS2A1		260813MS2A1					
Analyst Initials:	VM/GD		VM/GD					
Dilution Factor:	16,000		1,000					
ANALYTE	Result ppbv	RL ppbv	Result ppbv	RL ppbv				
Dichlorodifluoromethane (12)	ND	16,000	ND	1,000				
Chloromethane	ND	16,000	ND	1,000				
1,2-Cl-1,1,2,2-F ethane (114)	ND	16,000	ND	1,000				
Vinyl Chloride	ND	16,000	ND	1,000				
Bromomethane	ND	16,000	ND	1,000				
Chloroethane	ND	16,000	ND	1,000				
Trichlorofluoromethane (11)	ND	16,000	ND	1,000				
1,1-Dichloroethene	ND	16,000	ND	1,000				
Carbon Disulfide	ND	16,000	1,100	1,000				
1,1,2-Cl 1,2,2-F ethane (113)	ND	16,000	ND	1,000				
Acetone	420,000	16,000	210,000	1,000				
Methylene Chloride	ND	16,000	ND	1,000				
t-1,2-Dichloroethene	ND	16,000	ND	1,000				
1,1-Dichloroethane	ND	16,000	ND	1,000				
Vinyl Acetate	ND	16,000	ND	1,000				
c-1,2-Dichloroethene	ND	16,000	ND	1,000				
2-Butanone	300,000	32,000	220,000	2,000				
t-Butyl Methyl Ether (MTBE)	ND	16,000	ND	1,000				
Chloroform	ND	16,000	ND	1,000				
1,1,1-Trichloroethane	ND	16,000	ND	1,000				
Carbon Tetrachloride	ND	16,000	ND	1,000				
Benzene	110,000	16,000	54,000	1,000				
1,2-Dichloroethane	ND	16,000	ND	1,000				
Trichloroethene	ND	16,000	ND	1,000				
1,2-Dichloropropane	ND	16,000	ND	1,000				
Bromodichloromethane	ND	16,000	ND	1,000				
c-1,3-Dichloropropene	ND	16,000	ND	1,000				
4-Methyl-2-Pentanone	ND	16,000	2,600	1,000				
Toluene	ND	16,000	2,900	1,000				
t-1,3-Dichloropropene	ND	16,000	ND	1,000				
1,1,2-Trichloroethane	ND	16,000	ND	1,000				
Tetrachloroethene	ND	16,000	ND	1,000				
2-Hexanone	ND	16,000	ND	1,000				
Dibromochloromethane	ND	16,000	ND	1,000				

Client: SCS Engineers
Attn: Cornelius Fong
Project Name: Chiquita Canyon Landfill
Project No.: 07224200.24 Task 1
Date Received: 08/13/26
Matrix: Air
Reporting Units: ppbv

EPA Method TO-15

Lab No.:	T081305-09		T081305-10					
Client Sample I.D.:	CV-2303		CV-24053					
Date/Time Sampled:	8/13/26 9:50		8/13/26 10:00					
Date/Time Analyzed:	8/13/26 21:14		8/13/26 21:53					
QC Batch No.:	260813MS2A1		260813MS2A1					
Analyst Initials:	VM/GD		VM/GD					
Dilution Factor:	16,000		1,000					
ANALYTE	**Result ppbv**	**RL ppbv**	**Result ppbv**	**RL ppbv**				
1,2-Dibromoethane	ND	16,000	ND	1,000				
Chlorobenzene	ND	16,000	ND	1,000				
Ethylbenzene	ND	16,000	ND	1,000				
p,&m-Xylene	ND	16,000	ND	1,000				
o-Xylene	ND	16,000	ND	1,000				
Styrene	ND	16,000	ND	1,000				
Bromoform	ND	16,000	ND	1,000				
1,1,2,2-Tetrachloroethane	ND	16,000	ND	1,000				
Benzyl Chloride	ND	16,000	ND	1,000				
4-Ethyl Toluene	ND	16,000	ND	1,000				
1,3,5-Trimethylbenzene	ND	16,000	ND	1,000				
1,2,4-Trimethylbenzene	ND	16,000	ND	1,000				
1,3-Dichlorobenzene	ND	16,000	ND	1,000				
1,4-Dichlorobenzene	ND	16,000	ND	1,000				
1,2-Dichlorobenzene	ND	16,000	ND	1,000				
1,2,4-Trichlorobenzene	ND	16,000	ND	1,000				
Hexachlorobutadiene	ND	16,000	ND	1,000				
1,3-Butadiene	ND	80,000	ND	5,000				
Isopropanol	150,000	80,000	81,000	5,000				
n-Hexane	ND	80,000	ND	5,000				
Ethyl Acetate	ND	80,000	8,700	5,000				
Tetrahydrofuran	180,000	80,000	ND	5,000				
Cyclohexane	ND	80,000	ND	5,000				
Heptane	ND	80,000	ND	5,000				
1,4-Dioxane	ND	80,000	ND	5,000				

RL = Reporting Limit
ND = Not Detected (below RL)

Reviewed/Approved By: _____ Date 8/25/26
Annika Sotelo-Sanchez
Lab Manager

The cover letter is an integral part of this analytical report

Client: SCS Engineers
Attn: Cornelius Fong
Project Name: Chiquita Canyon Landfill
Project No.: 07224200.24 Task 1
Date Received: 08/13/26
Matrix: Air
Reporting Units: ppbv

EPA Method TO-15

Lab No.:	METHOD BLANK			
Client Sample I.D.:	-			
Date/Time Sampled:	-			
Date/Time Analyzed:	8/13/26 4:51			
QC Batch No.:	260813MS2A1			
Analyst Initials:	VM/GD			
Dilution Factor:	0.20			

ANALYTE	Result ppbv	RL ppbv
Dichlorodifluoromethane (12)	ND	0.20
Chloromethane	ND	0.20
1,2-Cl-1,1,2,2-F ethane (114)	ND	0.20
Vinyl Chloride	ND	0.20
Bromomethane	ND	0.20
Chloroethane	ND	0.20
Trichlorofluoromethane (11)	ND	0.20
1,1-Dichloroethene	ND	0.20
Carbon Disulfide	ND	0.20
1,1,2-Cl 1,2,2-F ethane (113)	ND	0.20
Acetone	0.51	0.20
Methylene Chloride	ND	0.20
t-1,2-Dichloroethene	ND	0.20
1,1-Dichloroethane	ND	0.20
Vinyl Acetate	ND	0.20
c-1,2-Dichloroethene	ND	0.20
2-Butanone	ND	0.40
t-Butyl Methyl Ether (MTBE)	ND	0.20
Chloroform	ND	0.20
1,1,1-Trichloroethane	ND	0.20
Carbon Tetrachloride	ND	0.20
Benzene	ND	0.20
1,2-Dichloroethane	ND	0.20
Trichloroethene	ND	0.20
1,2-Dichloropropane	ND	0.20
Bromodichloromethane	ND	0.20
c-1,3-Dichloropropene	ND	0.20
4-Methyl-2-Pentanone	ND	0.20
Toluene	ND	0.20
t-1,3-Dichloropropene	ND	0.20
1,1,2-Trichloroethane	ND	0.20
Tetrachloroethene	ND	0.20
2-Hexanone	ND	0.20
Dibromochloromethane	ND	0.20

Client: SCS Engineers
Attn: Cornelius Fong
Project Name: Chiquita Canyon Landfill
Project No.: 07224200.24 Task 1
Date Received: 08/13/26
Matrix: Air
Reporting Units: ppbv

EPA Method TO-15

Lab No.:	METHOD BLANK
Client Sample I.D.:	-
Date/Time Sampled:	-
Date/Time Analyzed:	8/13/26 4:51
QC Batch No.:	260813MS2A1
Analyst Initials:	VM/GD
Dilution Factor:	0.20

ANALYTE	Result ppbv	RL ppbv
1,2-Dibromoethane	ND	0.20
Chlorobenzene	ND	0.20
Ethylbenzene	ND	0.20
p,&m-Xylene	ND	0.20
o-Xylene	ND	0.20
Styrene	ND	0.20
Bromoform	ND	0.20
1,1,2,2-Tetrachloroethane	ND	0.20
Benzyl Chloride	ND	0.20
4-Ethyl Toluene	ND	0.20
1,3,5-Trimethylbenzene	ND	0.20
1,2,4-Trimethylbenzene	ND	0.20
1,3-Dichlorobenzene	ND	0.20
1,4-Dichlorobenzene	ND	0.20
1,2-Dichlorobenzene	ND	0.20
1,2,4-Trichlorobenzene	ND	0.20
Hexachlorobutadiene	ND	0.20
1,3-Butadiene	ND	1.0
Isopropanol	ND	1.0
n-Hexane	ND	1.0
Ethyl Acetate	ND	1.0
Tetrahydrofuran	ND	1.0
Cyclohexane	ND	1.0
Heptane	ND	1.0
1,4-Dioxane	ND	1.0

RL = Reporting Limit
ND = Not Detected (below RL)

Reviewed/Approved By: _____ Date 8/13/26
Annika Sotelo-Sanchez
Lab Manager

The cover letter is an integral part of this analytical report

LCS/LCSD Recovery and RPD Summary Report

QC Batch #: 260813MS2A1

Matrix: Air

Reporting Units: ppbv

EPA Method TO-15
LABORATORY CONTROL SAMPLE SUMMARY

Lab No.:	METHOD BLANK			LCS		LCSD					
Date/Time Analyzed:	8/13/26 4:51			8/13/26 3:32		8/13/26 4:12					
Analyst Initials:	VM/GD			VM/GD		VM/GD					
Dilution Factor:	0.20			1.0		1.0					
ANALYTE	Result ppbv	RL ppbv	AMT. ppbv	Result ppbv	% Rec.	Result ppbv	% Rec.	RPD	Low %Rec	High %Rec	Max. RPD
1,1-Dichloroethene	ND	0.20	10	10.8	108	10.9	109	0.4	70	130	30
Methylene Chloride	ND	0.20	10	10.1	101	10.2	102	0.8	70	130	30
Trichloroethene	ND	0.20	10	10.4	104	10.3	103	0.5	70	130	30
Toluene	ND	0.20	10	9.93	99	9.95	100	0.2	70	130	30
1,1,2,2-Tetrachloroethane	ND	0.20	10	9.60	96	9.63	96	0.3	70	130	30

ND = Not Detected (below RL)
RL = Reporting Limit

Reviewed/Approved By: _____ **Date:** 8/25/26

Annika Sotelo-Sanchez
Lab Manager

The cover letter is an integral part of this analytical report

Client: SCS Engineers
Attn: Cornelius Fong
Project Name: Chiquita Canyon Landfill
Project No.: 07224200.24 Task 1
Date Received: 08/13/26
Matrix: Air
Reporting Units: ppmv

EPA ALT-144 (CO by FID)

Lab No.:	T081305-04		T081305-07		T081305-08		T081305-09	
Client Sample I.D.:	H-2165W		CV-1535		CV-24017		CV-2303	
Date/Time Sampled:	8/13/26 9:00		8/13/26 9:30		8/13/26 9:40		8/13/26 9:50	
Date/Time Analyzed:	8/13/26 16:09		8/13/26 16:23		8/13/26 16:38		8/13/26 16:52	
QC Batch No.:	260813GC8A1		260813GC8A1		260813GC8A1		260813GC8A1	
Analyst Initials:	KD		KD		KD		KD	
Dilution Factor:	1.0		1.0		1.0		1.0	
ANALYTE	Result ppmv	RL ppmv	Result ppmv	RL ppmv	Result ppmv	RL ppmv	Result ppmv	RL ppmv
Carbon Monoxide	870	10	55	10	1,300	10	1,900	10

Results normalized including non-methane hydrocarbons

ND = Not Detected (below RL)
RL = Reporting Limit

Reviewed/Approved By: _____ Date 8/14/26
Annika Sotelo-Sanchez
Lab Manager

The cover letter is an integral part of this analytical report

Client: SCS Engineers
Attn: Cornelius Fong
Project Name: Chiquita Canyon Landfill
Project No.: 07224200.24 Task 1
Date Received: 08/13/26
Matrix: Air
Reporting Units: ppmv

EPA ALT-144 (CO by FID)

Lab No.:	T081305-10							
Client Sample I.D.:	CV-24053							
Date/Time Sampled:	8/13/26 10:00							
Date/Time Analyzed:	8/13/26 17:07							
QC Batch No.:	260813GC8A1							
Analyst Initials:	KD							
Dilution Factor:	1.0							
ANALYTE	Result ppmv	RL ppmv						
Carbon Monoxide	65	10						

Results normalized including non-methane hydrocarbons

ND = Not Detected (below RL)
RL = Reporting Limit

Reviewed/Approved By: _____ Date 8/14/26
Annika Sotelo-Sanchez
Lab Manager

The cover letter is an integral part of this analytical report

QC Batch No: 260813GC8A1
Matrix: Air
Reporting Units: ppmv

EPA ALT-144 (CO by FID)
LABORATORY CONTROL SAMPLE SUMMARY

Lab No.:	METHOD BLANK			LCS		LCSD					
Date Analyzed:	8/13/26 10:46			8/13/26 10:03		8/13/26 10:18					
Analyst Initials:	AS			AS		AS					
Dilution Factor:	1.0			1.0		1.0			Limits		
ANALYTE	Result ppmv	RL ppmv	SPIKE AMT. ppmv	Result ppmv	% Rec.	Result ppmv	% Rec.	RPD %	Low %Rec	High %Rec	Max. RPD
Carbon Monoxide	ND	10	1,010	1,020	101	1,010	100	0.4	70	130	30

ND = Not Detected (below RL)
RL = Reporting Limit

Reviewed/Approved By: _____ **Date** 8/14/26

Annika Sotelo-Sanchez
Lab Manager

The cover letter is an integral part of this analytical report

Client: SCS Engineers
Attn: Cornelius Fong
Project Name: Chiquita Canyon Landfill
Project No.: 07224200.24 Task 1
Date Received: 08/13/26
Matrix: Air
Reporting Units: % v/v

ASTM D1946

Lab No.:	T081305-04			T081305-07			T081305-08			T081305-09		
Client Sample I.D.:	H-2165W			CV-1535			CV-24017			CV-2303		
Date/Time Sampled:	8/13/26 9:00			8/13/26 9:30			8/13/26 9:40			8/13/26 9:50		
Date/Time Analyzed:	8/13/26 16:09			8/13/26 16:23			8/13/26 16:38			8/13/26 16:52		
QC Batch No.:	260813GC8A1			260813GC8A1			260813GC8A1			260813GC8A1		
Analyst Initials:	KD			KD			KD			KD		
Dilution Factor:	1.0			1.0			1.0			1.0		
ANALYTE	Result % v/v	RL % v/v	MDL % v/v	Result % v/v	RL % v/v	MDL % v/v	Result % v/v	RL % v/v	MDL % v/v	Result % v/v	RL % v/v	MDL % v/v
Hydrogen	6.7	1.0	0.059	0.70 J	1.0	0.059	16	1.0	0.059	19	1.0	0.059

Results normalized including non-methane hydrocarbons

MDL = Method Detection Limit
ND= Not Detected (below MDL)
RL = Reporting Limit
J = Trace amount. Analyte concentration between RL and MDL.

Reviewed/Approved By: _____ **Date** 8/14/26
Annika Sotelo-Sanchez
Lab Manager

The cover letter is an integral part of this analytical report

Client: SCS Engineers
Attn: Cornelius Fong
Project Name: Chiquita Canyon Landfill
Project No.: 07224200.24 Task 1
Date Received: 08/13/26
Matrix: Air
Reporting Units: % v/v

ASTM D1946

Lab No.:	T081305-10											
Client Sample I.D.:	CV-24053											
Date/Time Sampled:	8/13/26 10:00											
Date/Time Analyzed:	8/13/26 17:07											
QC Batch No.:	260813GC8A1											
Analyst Initials:	KD											
Dilution Factor:	1.0											
ANALYTE	**Result % v/v**	**RL % v/v**	**MDL % v/v**									
Hydrogen	0.69 J	1.0	0.059									

Results normalized including non-methane hydrocarbons

MDL = Method Detection Limit
ND= Not Detected (below MDL)
RL = Reporting Limit
J = Trace amount. Analyte concentration between RL and MDL.

Reviewed/Approved By: _____ Date 8/14/26
Annika Sotelo-Sanchez
Lab Manager

The cover letter is an integral part of this analytical report

QC Batch No: 260813GC8A1
Matrix: Air
Reporting Units: % v/v

ASTM D1946
LABORATORY CONTROL SAMPLE SUMMARY

Lab No.:	METHOD BLANK				LCS		LCSD					
Date Analyzed:	8/13/26 10:46				8/13/26 10:03		8/13/26 10:18					
Analyst Initials:	AS				AS		AS					
Dilution Factor:	1.0				1.0		1.0			Limits		
ANALYTE	Result % v/v	RL % v/v	MDL % v/v	SPIKE AMT. % v/v	Result % v/v	% Rec.	Result % v/v	% Rec.	RPD %	Low %Rec	High %Rec	Max. RPD
Hydrogen	ND	1.0	0.059	5.0	4.98	100	4.89	98	1.8	70	130	30

MDL = Method Detection Limit
ND= Not Detected (below MDL)
RL = Reporting Limit
J = Trace amount. Analyte concentration between RL and MDL.

Reviewed/Approved By: _____ **Date** 8/14/26
Annika Sotelo-Sanchez
Lab Manager

The cover letter is an integral part of this analytical report

Client: SCS Engineers
Attn: Cornelius Fong
Project Name: Chiquita Canyon Landfill
Project No.: 07224200.24 Task 1
Date Received: 08/13/26
Matrix: Air
Reporting Units: % v/v

ASTM D1946

Lab No.:	T081305-04		T081305-07		T081305-08		T081305-09	
Client Sample I.D.:	H-2165W		CV-1535		CV-24017		CV-2303	
Date/Time Sampled:	8/13/26 9:00		8/13/26 9:30		8/13/26 9:40		8/13/26 9:50	
Date/Time Analyzed:	8/13/26 16:09		8/13/26 16:23		8/13/26 16:38		8/13/26 16:52	
QC Batch No.:	260813GC8A1		260813GC8A1		260813GC8A1		260813GC8A1	
Analyst Initials:	KD		KD		KD		KD	
Dilution Factor:	1.0		1.0		1.0		1.0	
ANALYTE	Result % v/v	RL % v/v	Result % v/v	RL % v/v	Result % v/v	RL % v/v	Result % v/v	RL % v/v
Carbon Dioxide	81	0.010	46	0.010	66	0.010	71	0.010
Oxygen/Argon	0.60	0.50	0.72	0.50	0.89	0.50	1.6	0.50
Nitrogen	2.2	1.0	3.1	1.0	3.3	1.0	5.6	1.0
Methane	8.3	0.0010	49	0.0010	12	0.0010	1.3	0.0010

Results normalized including non-methane hydrocarbons

ND = Not Detected (below RL)
RL = Reporting Limit

Reviewed/Approved By: _____ Date 8/14/26
Annika Sotelo-Sanchez
Lab Manager

The cover letter is an integral part of this analytical report

Client: SCS Engineers
Attn: Cornelius Fong
Project Name: Chiquita Canyon Landfill
Project No.: 07224200.24 Task 1
Date Received: 08/13/26
Matrix: Air
Reporting Units: % v/v

ASTM D1946

Lab No.:	**T081305-10**							
Client Sample I.D.:	**CV-24053**							
Date/Time Sampled:	**8/13/26 10:00**							
Date/Time Analyzed:	**8/13/26 17:07**							
QC Batch No.:	**260813GC8A1**							
Analyst Initials:	**KD**							
Dilution Factor:	**1.0**							
ANALYTE	**Result % v/v**	**RL % v/v**						
Carbon Dioxide	43	0.010						
Oxygen/Argon	1.7	0.50						
Nitrogen	25	1.0						
Methane	29	0.0010						

Results normalized including non-methane hydrocarbons

ND = Not Detected (below RL)
RL = Reporting Limit

Reviewed/Approved By: _____ **Date** 8/14/26
Annika Sotelo-Sanchez
Lab Manager

The cover letter is an integral part of this analytical report

QC Batch No: 260813GC8A1
Matrix: Air
Reporting Units: % v/v

ASTM D1946
LABORATORY CONTROL SAMPLE SUMMARY

Lab No.:	METHOD BLANK			LCS		LCSD					
Date Analyzed:	8/13/26 10:46			8/13/26 10:03		8/13/26 10:18					
Analyst Initials:	AS			AS		AS					
Dilution Factor:	1.0			1.0		1.0			Limits		
ANALYTE	Result % v/v	RL % v/v	SPIKE AMT. % v/v	Result % v/v	% Rec.	Result % v/v	% Rec.	RPD %	Low %Rec	High %Rec	Max. RPD
Carbon Dioxide	ND	0.010	10	9.45	94	9.44	94	0.1	70	130	30
Oxygen/Argon	ND	0.50	15	15.0	100	15.0	99	0.1	70	130	30
Nitrogen	ND	1.0	70	71.4	102	71.3	102	0.1	70	130	30
Methane	ND	0.0010	0.10	0.0973	96	0.0974	96	0.1	70	130	30

ND = Not Detected (below RL)
RL = Reporting Limit

Reviewed/Approved By: _____ **Date** 8/14/26
Annika Sotelo-Sanchez
Lab Manager

The cover letter is an integral part of this analytical report

SGS

LA Cert #04140
EPA Methods TO3, TO14A, TO15, 25C/3C, ASTM D1946, RSK-175

TX Cert T104704450-14-6
EPA Methods TO14A, TO15

ALASKA CS-LAP 24-002
EPA Methods TO14A, TO15

August 27, 2026

SCS Field Services
ATTN: Cornelius Fong
3900 Kilroy Airport Way, Suite 100
Long Beach, CA 90806

LABORATORY TEST RESULTS

Project Reference: Chiquita Canyon Landfill
Project Number: 07224200.24 Task 1
Lab Number: T081401-01/06

Enclosed are the results for sample(s) received 8/14/26 by SGS North America, Inc. Samples were received intact. Analyses were performed according to specifications on the chain of custody provided with the sample(s).

Report Narrative:

- Unless otherwise noted in the report, sample analyses were performed within method performance criteria and meet all requirements of the TNI Standards.
- The enclosed results relate only to the sample(s).

Preliminary results were e-mailed to Cornelius Fong, Zain Khan, Art Jones and Ali Ferrara on 8/26/26.

SGS appreciates the opportunity to provide testing services to your company. If you have any questions regarding these results, please call me at (626) 964-4032.

Sincerely,

Annika Sotelo-Sanchez
Lab Manager
Annika.sotelo-sanchez@sgs.com

Note: The cover letter is an integral part of this analytical report.

AirTECHNOLOGY Laboratories, Inc.
18501 E. Gale Ave., Suite 130
City of Industry, CA 91748
Ph: 626-964-4032
Fx: 626-964-5832

CHAIN OF CUSTODY RECORD

TURNAROUND TIME: Standard ■ 48 hours ☐ | Same Day ☐ 72 hours ☐ | 24 hours ☐ 96 hours ☐ | Other:

DELIVERABLES: EDD ■ | EDF ☐ | Level 3 ☐ | Level 4 ☐

PAGE: 1 **OF**

Condition upon receipt: Sealed Yes ☐ No ☐ | Intact Yes ☐ No ☐ | Chilled _____ deg C

Project No.:	07224200.24 Task 1
Project Name:	Chiquita Canyon Landfill
Report To:	Cornelius Fong
Company:	SCS Engineers
Street:	3900 Kilroy Airport Way, Suite 300
City/State/Zip:	Long Beach, CA 90806-6816
Phone& Fax:	562-743-7895
e-mail:	cfong@scsengineers.com

BILLING

P.O. No.:	
Bill to:	
	07FSAccountspayable@scsengineers.com
	3900 Kilroy Airport Way, Suite 300
	Long Beach, CA 90806-6816

LAB USE ONLY	SAMPLE IDENTIFICATION	SAMPLE DATE	SAMPLE TIME	CONTAINER QTY/TYPE	MATRIX	PRESERVATION	ANALYSIS REQUEST: CH4, CO2, O2, N2 ASTM D1946	Carbon Monoxide EPA ALT-144	Hydrogen ASTM D1946	VOCs EPA TO-15		
T081401-01	CV-2314	08/14/26	7:25AM	1L	Gas	N	X	X	X			
-02	CV-2305	08/14/26	7:40AM	1L	Gas	N	X	X	X			
-03	CV-24120	08/14/26	8:00AM	1L	Gas	N	X	X	X			
-04	CV-24122	08/14/26	8:05AM	2-1L	Gas	N	X	X	X	X		
-05	CV-113	08/14/26	8:10AM	2-1L	Gas	N	X	X	X	X		
-06	H-1770N	08/14/26	8:15AM	2-1L	Gas	N	X	X	X	X		
					Gas	N						
					Gas	N						
					Gas	N						
					Gas	N						

AUTHORIZATION TO PERFORM WORK	COMPANY SCS	DATE/TIME 8-14-26	
SAMPLED BY	COMPANY SCS	DATE/TIME 8-14-26	
RELINQUISHED BY	DATE/TIME 8-14-26 8:55	RECEIVED BY	DATE/TIME 8/14/26 8:55
RELINQUISHED BY Ruben G	DATE/TIME 8/14/26 11:30	RECEIVED BY	DATE/TIME 8/14/26 11:30
RELINQUISHED BY	DATE/TIME	RECEIVED BY	DATE/TIME

METHOD OF TRANSPORT (circle one): Walk-In FedEx UPS **Courier** ATLI Other_____

COMMENTS
Report full list of TO-15 compounds
Raw landfill gas samples
FLAMMABLE

DISTRIBUTION: White & Yellow - Lab Copies / Pink - Customer Copy

Preservation: **H**=HCl **N**=None / Container: **B**=Bag **C**=Can **V**=VOA **O**=Other *Rev. 03 - 5/7/09*

Client: SCS Engineers
Attn: Cornelius Fong
Project Name: Chiquita Canyon Landfill
Project No.: 07224200.24 Task 1
Date Received: 08/14/26
Matrix: Air
Reporting Units: ppbv

EPA Method TO-15

Lab No.:	T081401-04		T081401-05		T081401-06			
Client Sample I.D.:	CV-24122		CV-113		H-1770N			
Date/Time Sampled:	8/14/26 8:05		8/14/26 8:10		8/14/26 8:15			
Date/Time Analyzed:	8/14/26 13:38		8/14/26 14:16		8/14/26 14:54			
QC Batch No.:	260814MS2A1		260814MS2A1		260814MS2A1			
Analyst Initials:	VM/GD		VM/GD		VM/GD			
Dilution Factor:	1,200		3,200		2,000			
ANALYTE	Result ppbv	RL ppbv	Result ppbv	RL ppbv	Result ppbv	RL ppbv		
Dichlorodifluoromethane (12)	ND	1,200	ND	3,200	ND	2,000		
Chloromethane	ND	1,200	ND	3,200	ND	2,000		
1,2-Cl-1,1,2,2-F ethane (114)	ND	1,200	ND	3,200	ND	2,000		
Vinyl Chloride	ND	1,200	ND	3,200	ND	2,000		
Bromomethane	ND	1,200	ND	3,200	ND	2,000		
Chloroethane	ND	1,200	ND	3,200	ND	2,000		
Trichlorofluoromethane (11)	ND	1,200	ND	3,200	ND	2,000		
1,1-Dichloroethene	ND	1,200	ND	3,200	ND	2,000		
Carbon Disulfide	2,000	1,200	ND	3,200	ND	2,000		
1,1,2-Cl 1,2,2-F ethane (113)	ND	1,200	ND	3,200	ND	2,000		
Acetone	75,000	1,200	250,000	3,200	120,000	2,000		
Methylene Chloride	ND	1,200	ND	3,200	ND	2,000		
t-1,2-Dichloroethene	ND	1,200	ND	3,200	ND	2,000		
1,1-Dichloroethane	ND	1,200	ND	3,200	ND	2,000		
Vinyl Acetate	ND	1,200	ND	3,200	ND	2,000		
c-1,2-Dichloroethene	ND	1,200	ND	3,200	ND	2,000		
2-Butanone	55,000	2,400	160,000	6,400	110,000	4,000		
t-Butyl Methyl Ether (MTBE)	ND	1,200	ND	3,200	ND	2,000		
Chloroform	ND	1,200	ND	3,200	ND	2,000		
1,1,1-Trichloroethane	ND	1,200	ND	3,200	ND	2,000		
Carbon Tetrachloride	ND	1,200	ND	3,200	ND	2,000		
Benzene	11,000	1,200	25,000	3,200	120,000	2,000		
1,2-Dichloroethane	ND	1,200	ND	3,200	ND	2,000		
Trichloroethene	ND	1,200	ND	3,200	ND	2,000		
1,2-Dichloropropane	ND	1,200	ND	3,200	ND	2,000		
Bromodichloromethane	ND	1,200	ND	3,200	ND	2,000		
c-1,3-Dichloropropene	ND	1,200	ND	3,200	ND	2,000		
4-Methyl-2-Pentanone	ND	1,200	ND	3,200	2,600	2,000		
Toluene	ND	1,200	ND	3,200	5,200	2,000		
t-1,3-Dichloropropene	ND	1,200	ND	3,200	ND	2,000		
1,1,2-Trichloroethane	ND	1,200	ND	3,200	ND	2,000		
Tetrachloroethene	ND	1,200	ND	3,200	ND	2,000		
2-Hexanone	ND	1,200	ND	3,200	ND	2,000		
Dibromochloromethane	ND	1,200	ND	3,200	ND	2,000		

Client: SCS Engineers
Attn: Cornelius Fong
Project Name: Chiquita Canyon Landfill
Project No.: 07224200.24 Task 1
Date Received: 08/14/26
Matrix: Air
Reporting Units: ppbv

EPA Method TO-15

Lab No.:	T081401-04		T081401-05		T081401-06			
Client Sample I.D.:	CV-24122		CV-113		H-1770N			
Date/Time Sampled:	8/14/26 8:05		8/14/26 8:10		8/14/26 8:15			
Date/Time Analyzed:	8/14/26 13:38		8/14/26 14:16		8/14/26 14:54			
QC Batch No.:	260814MS2A1		260814MS2A1		260814MS2A1			
Analyst Initials:	VM/GD		VM/GD		VM/GD			
Dilution Factor:	1,200		3,200		2,000			
ANALYTE	Result ppbv	RL ppbv	Result ppbv	RL ppbv	Result ppbv	RL ppbv		
1,2-Dibromoethane	ND	1,200	ND	3,200	ND	2,000		
Chlorobenzene	ND	1,200	ND	3,200	ND	2,000		
Ethylbenzene	ND	1,200	ND	3,200	ND	2,000		
p,&m-Xylene	ND	1,200	ND	3,200	ND	2,000		
o-Xylene	ND	1,200	ND	3,200	ND	2,000		
Styrene	ND	1,200	ND	3,200	ND	2,000		
Bromoform	ND	1,200	ND	3,200	ND	2,000		
1,1,2,2-Tetrachloroethane	ND	1,200	ND	3,200	ND	2,000		
Benzyl Chloride	ND	1,200	ND	3,200	ND	2,000		
4-Ethyl Toluene	ND	1,200	ND	3,200	ND	2,000		
1,3,5-Trimethylbenzene	ND	1,200	ND	3,200	ND	2,000		
1,2,4-Trimethylbenzene	ND	1,200	ND	3,200	ND	2,000		
1,3-Dichlorobenzene	ND	1,200	ND	3,200	ND	2,000		
1,4-Dichlorobenzene	ND	1,200	ND	3,200	ND	2,000		
1,2-Dichlorobenzene	ND	1,200	ND	3,200	ND	2,000		
1,2,4-Trichlorobenzene	ND	1,200	ND	3,200	ND	2,000		
Hexachlorobutadiene	ND	1,200	ND	3,200	ND	2,000		
1,3-Butadiene	ND Q	6,000	ND Q	16,000	ND Q	10,000		
Isopropanol	62,000	6,000	50,000	16,000	130,000	10,000		
n-Hexane	ND	6,000	ND	16,000	ND	10,000		
Ethyl Acetate	ND	6,000	ND	16,000	ND	10,000		
Tetrahydrofuran	25,000	6,000	34,000	16,000	180,000	10,000		
Cyclohexane	ND	6,000	ND	16,000	ND	10,000		
Heptane	ND	6,000	ND	16,000	ND	10,000		
1,4-Dioxane	ND	6,000	ND	16,000	ND	10,000		

RL = Reporting Limit
ND = Not Detected (below RL)
Q = Analyte exhibited low recovery in the continuing calibration verification indicating possible low bias

Reviewed/Approved By: _____ **Date** 8/26/26
Annika Sotelo-Sanchez
Lab Manager

The cover letter is an integral part of this analytical report

Client: SCS Engineers
Attn: Cornelius Fong
Project Name: Chiquita Canyon Landfill
Project No.: 07224200.24 Task 1
Date Received: 08/14/26
Matrix: Air
Reporting Units: ppbv

EPA Method TO-15

Lab No.:	METHOD BLANK							
Client Sample I.D.:	-							
Date/Time Sampled:	-							
Date/Time Analyzed:	8/14/26 7:53							
QC Batch No.:	260814MS2A1							
Analyst Initials:	VM/GD							
Dilution Factor:	0.20							

ANALYTE	Result ppbv	RL ppbv						
Dichlorodifluoromethane (12)	ND	0.20						
Chloromethane	ND	0.20						
1,2-Cl-1,1,2,2-F ethane (114)	ND	0.20						
Vinyl Chloride	ND	0.20						
Bromomethane	ND	0.20						
Chloroethane	ND	0.20						
Trichlorofluoromethane (11)	ND	0.20						
1,1-Dichloroethene	ND	0.20						
Carbon Disulfide	ND	0.20						
1,1,2-Cl 1,2,2-F ethane (113)	ND	0.20						
Acetone	ND	0.20						
Methylene Chloride	ND	0.20						
t-1,2-Dichloroethene	ND	0.20						
1,1-Dichloroethane	ND	0.20						
Vinyl Acetate	ND	0.20						
c-1,2-Dichloroethene	ND	0.20						
2-Butanone	ND	0.40						
t-Butyl Methyl Ether (MTBE)	ND	0.20						
Chloroform	ND	0.20						
1,1,1-Trichloroethane	ND	0.20						
Carbon Tetrachloride	ND	0.20						
Benzene	ND	0.20						
1,2-Dichloroethane	ND	0.20						
Trichloroethene	ND	0.20						
1,2-Dichloropropane	ND	0.20						
Bromodichloromethane	ND	0.20						
c-1,3-Dichloropropene	ND	0.20						
4-Methyl-2-Pentanone	ND	0.20						
Toluene	ND	0.20						
t-1,3-Dichloropropene	ND	0.20						
1,1,2-Trichloroethane	ND	0.20						
Tetrachloroethene	ND	0.20						
2-Hexanone	ND	0.20						
Dibromochloromethane	ND	0.20						

Client: SCS Engineers
Attn: Cornelius Fong
Project Name: Chiquita Canyon Landfill
Project No.: 07224200.24 Task 1
Date Received: 08/14/26
Matrix: Air
Reporting Units: ppbv

EPA Method TO-15

Lab No.:	METHOD BLANK							
Client Sample I.D.:	-							
Date/Time Sampled:	-							
Date/Time Analyzed:	8/14/26 7:53							
QC Batch No.:	260814MS2A1							
Analyst Initials:	VM/GD							
Dilution Factor:	0.20							

ANALYTE	Result ppbv	RL ppbv						
1,2-Dibromoethane	ND	0.20						
Chlorobenzene	ND	0.20						
Ethylbenzene	ND	0.20						
p,&m-Xylene	ND	0.20						
o-Xylene	ND	0.20						
Styrene	ND	0.20						
Bromoform	ND	0.20						
1,1,2,2-Tetrachloroethane	ND	0.20						
Benzyl Chloride	ND	0.20						
4-Ethyl Toluene	ND	0.20						
1,3,5-Trimethylbenzene	ND	0.20						
1,2,4-Trimethylbenzene	ND	0.20						
1,3-Dichlorobenzene	ND	0.20						
1,4-Dichlorobenzene	ND	0.20						
1,2-Dichlorobenzene	ND	0.20						
1,2,4-Trichlorobenzene	ND	0.20						
Hexachlorobutadiene	ND	0.20						
1,3-Butadiene	ND Q	1.0						
Isopropanol	ND	1.0						
n-Hexane	ND	1.0						
Ethyl Acetate	ND	1.0						
Tetrahydrofuran	ND	1.0						
Cyclohexane	ND	1.0						
Heptane	ND	1.0						
1,4-Dioxane	ND	1.0						

RL = Reporting Limit
ND = Not Detected (below RL)
Q = Analyte exhibited low recovery in the continuing calibration verification indicating possible low bias

Reviewed/Approved By: _____ **Date** 8/26/26
Annika Sotelo-Sanchez
Lab Manager

The cover letter is an integral part of this analytical report

LCS/LCSD Recovery and RPD Summary Report

QC Batch #: 260814MS2A1

Matrix: Air

Reporting Units: ppbv

EPA Method TO-15
LABORATORY CONTROL SAMPLE SUMMARY

Lab No.:	METHOD BLANK			LCS		LCSD					
Date/Time Analyzed:	8/14/26 7:53			8/14/26 6:34		8/14/26 7:14					
Analyst Initials:	VM/GD			VM/GD		VM/GD					
Dilution Factor:	0.20			1.0		1.0					
ANALYTE	Result ppbv	RL ppbv	AMT. ppbv	Result ppbv	% Rec.	Result ppbv	% Rec.	RPD	Low %Rec	High %Rec	Max. RPD
1,1-Dichloroethene	ND	0.20	10	10.2	102	10.8	108	5.0	70	130	30
Methylene Chloride	ND	0.20	10	9.50	95	10.0	100	5.3	70	130	30
Trichloroethene	ND	0.20	10	9.44	94	9.41	94	0.3	70	130	30
Toluene	ND	0.20	10	8.94	89	8.96	90	0.2	70	130	30
1,1,2,2-Tetrachloroethane	ND	0.20	10	9.31	93	9.59	96	2.9	70	130	30

ND = Not Detected (below RL)
RL = Reporting Limit

Reviewed/Approved By: _____ **Date:** 8/26/26
Annika Sotelo-Sanchez
Lab Manager

The cover letter is an integral part of this analytical report

Client: SCS Engineers
Attn: Cornelius Fong
Project Name: Chiquita Canyon Landfill
Project No.: 07224200.24 Task 1
Date Received: 08/14/26
Matrix: Air
Reporting Units: ppmv

EPA ALT-144 (CO by FID)

Lab No.:	T081401-01		T081401-02		T081401-03		T081401-04	
Client Sample I.D.:	CV-2314		CV-2305		CV-24120		CV-24122	
Date/Time Sampled:	8/14/26 7:25		8/14/26 7:40		8/14/26 8:00		8/14/26 8:05	
Date/Time Analyzed:	8/14/26 12:45		8/14/26 13:00		8/14/26 13:14		8/14/26 13:29	
QC Batch No.:	260814GC8A1		260814GC8A1		260814GC8A1		260814GC8A1	
Analyst Initials:	AS		AS		AS		AS	
Dilution Factor:	1.0		1.0		1.0		1.0	
ANALYTE	Result ppmv	RL ppmv	Result ppmv	RL ppmv	Result ppmv	RL ppmv	Result ppmv	RL ppmv
Carbon Monoxide	3,200	10	1,400	10	440	10	ND	10

Results normalized including non-methane hydrocarbons

ND = Not Detected (below RL)
RL = Reporting Limit

Reviewed/Approved By: _____ Date 8/14/26
Annika Sotelo-Sanchez
Lab Manager

The cover letter is an integral part of this analytical report

Client: SCS Engineers
Attn: Cornelius Fong
Project Name: Chiquita Canyon Landfill
Project No.: 07224200.24 Task 1
Date Received: 08/14/26
Matrix: Air
Reporting Units: ppmv

EPA ALT-144 (CO by FID)

Lab No.:	T081401-05		T081401-06					
Client Sample I.D.:	CV-113		H-1770N					
Date/Time Sampled:	8/14/26 8:10		8/14/26 8:15					
Date/Time Analyzed:	8/14/26 13:43		8/14/26 13:58					
QC Batch No.:	260814GC8A1		260814GC8A1					
Analyst Initials:	AS		AS					
Dilution Factor:	1.0		1.0					
ANALYTE	Result ppmv	RL ppmv	Result ppmv	RL ppmv				
Carbon Monoxide	33	10	150	10				

Results normalized including non-methane hydrocarbons

ND = Not Detected (below RL)
RL = Reporting Limit

Reviewed/Approved By: _____ Date 8/14/26
Amika Sotelo-Sanchez
Val Mallari

The cover letter is an integral part of this analytical report

QC Batch No: 260814GC8A1
Matrix: Air
Reporting Units: ppmv

EPA ALT-144 (CO by FID)
LABORATORY CONTROL SAMPLE SUMMARY

Lab No.:	METHOD BLANK			LCS		LCSD					
Date Analyzed:	8/14/26 6:26			8/14/26 5:43		8/14/26 5:57					
Analyst Initials:	AS			AS		AS					
Dilution Factor:	1.0			1.0		1.0			Limits		
ANALYTE	Result ppmv	RL ppmv	SPIKE AMT. ppmv	Result ppmv	% Rec.	Result ppmv	% Rec.	RPD %	Low %Rec	High %Rec	Max. RPD
Carbon Monoxide	ND	10	1,010	1,020	101	1,010	100	0.4	70	130	30

ND = Not Detected (below RL)
RL = Reporting Limit

Reviewed/Approved By: _____ **Date** 8/24/26
Annika Sotelo-Sanchez
Lab Manager

The cover letter is an integral part of this analytical report

Client: SCS Engineers
Attn: Cornelius Fong
Project Name: Chiquita Canyon Landfill
Project No.: 07224200.24 Task 1
Date Received: 08/14/26
Matrix: Air
Reporting Units: % v/v

ASTM D1946

Lab No.:	T081401-01			T081401-02			T081401-03			T081401-04		
Client Sample I.D.:	CV-2314			CV-2305			CV-24120			CV-24122		
Date/Time Sampled:	8/14/26 7:25			8/14/26 7:40			8/14/26 8:00			8/14/26 8:05		
Date/Time Analyzed:	8/14/26 12:45			8/14/26 13:00			8/14/26 13:14			8/14/26 13:29		
QC Batch No.:	260814GC8A1			260814GC8A1			260814GC8A1			260814GC8A1		
Analyst Initials:	AS			AS			AS			AS		
Dilution Factor:	1.0			1.0			1.0			1.0		
ANALYTE	Result % v/v	RL % v/v	MDL % v/v	Result % v/v	RL % v/v	MDL % v/v	Result % v/v	RL % v/v	MDL % v/v	Result % v/v	RL % v/v	MDL % v/v
Hydrogen	12	1.0	0.059	5.8	1.0	0.20	3.5	1.0	0.059	0.21 J	1.0	0.20

Results normalized including non-methane hydrocarbons

MDL = Method Detection Limit
ND= Not Detected (below MDL)
RL = Reporting Limit
J = Trace amount. Analyte concentration between RL and MDL.

Reviewed/Approved By: _____ Date 8/24/26
Annika Sotelo-Sanchez
Lab Manager

The cover letter is an integral part of this analytical report

Client: SCS Engineers
Attn: Cornelius Fong
Project Name: Chiquita Canyon Landfill
Project No.: 07224200.24 Task 1
Date Received: 08/14/26
Matrix: Air
Reporting Units: % v/v

ASTM D1946

Lab No.:	T081401-05			T081401-06						
Client Sample I.D.:	CV-113			H-1770N						
Date/Time Sampled:	8/14/26 8:10			8/14/26 8:15						
Date/Time Analyzed:	8/14/26 13:43			8/14/26 13:58						
QC Batch No.:	260814GC8A1			260814GC8A1						
Analyst Initials:	AS			AS						
Dilution Factor:	1.0			1.0						
ANALYTE	Result % v/v	RL % v/v	MDL % v/v	Result % v/v	RL % v/v	MDL % v/v				
Hydrogen	0.15 J	1.0	0.059	1.8	1.0	0.059				

Results normalized including non-methane hydrocarbons

MDL = Method Detection Limit
ND= Not Detected (below MDL)
RL = Reporting Limit
J = Trace amount. Analyte concentration between RL and MDL.

Reviewed/Approved By: _____ **Date** 8/14/26
Angika Sotelo-Sanchez
Lab Manager

The cover letter is an integral part of this analytical report

QC Batch No: 260814GC8A1
Matrix: Air
Reporting Units: % v/v

ASTM D1946
LABORATORY CONTROL SAMPLE SUMMARY

Lab No.:	METHOD BLANK				LCS		LCSD					
Date Analyzed:	8/14/26 6:26				8/14/26 5:43		8/14/26 5:57					
Analyst Initials:	AS				AS		AS					
Dilution Factor:	1.0				1.0		1.0			Limits		
ANALYTE	Result % v/v	RL % v/v	MDL % v/v	SPIKE AMT. % v/v	Result % v/v	% Rec.	Result % v/v	% Rec.	RPD %	Low %Rec	High %Rec	Max. RPD
Hydrogen	ND	1.0	0.059	5.0	3.99	80	4.06	82	1.7	70	130	30

MDL = Method Detection Limit
ND= Not Detected (below MDL)
RL = Reporting Limit
J = Trace amount. Analyte concentration between RL and MDL.

Reviewed/Approved By: _____ **Date** _____

Annika Sotelo-Sanchez
Lab Manager

The cover letter is an integral part of this analytical report

Client: SCS Engineers
Attn: Cornelius Fong
Project Name: Chiquita Canyon Landfill
Project No.: 07224200.24 Task 1
Date Received: 08/14/26
Matrix: Air
Reporting Units: % v/v

ASTM D1946

Lab No.:	T081401-01		T081401-02		T081401-03		T081401-04	
Client Sample I.D.:	CV-2314		CV-2305		CV-24120		CV-24122	
Date/Time Sampled:	8/14/26 7:25		8/14/26 7:40		8/14/26 8:00		8/14/26 8:05	
Date/Time Analyzed:	8/14/26 12:45		8/14/26 13:00		8/14/26 13:14		8/14/26 13:29	
QC Batch No.:	260814GC8A1		260814GC8A1		260814GC8A1		260814GC8A1	
Analyst Initials:	AS		AS		AS		AS	
Dilution Factor:	1.0		1.0		1.0		1.0	
ANALYTE	Result % v/v	RL % v/v	Result % v/v	RL % v/v	Result % v/v	RL % v/v	Result % v/v	RL % v/v
Carbon Dioxide	80	0.010	55	0.010	36	0.010	26	0.010
Oxygen/Argon	ND	0.50	ND	0.50	12	0.50	10	0.50
Nitrogen	4.7	1.0	21	1.0	44	1.0	39	1.0
Methane	0.52	0.0010	17	0.0010	4.5	0.0010	25	0.0010

Results normalized including non-methane hydrocarbons

ND = Not Detected (below RL)
RL = Reporting Limit

Reviewed/Approved By: _____ Date 8/14/26
Annika Sotelo-Sanchez
Lab Manager

The cover letter is an integral part of this analytical report

Client: SCS Engineers
Attn: Cornelius Fong
Project Name: Chiquita Canyon Landfill
Project No.: 07224200.24 Task 1
Date Received: 08/14/26
Matrix: Air
Reporting Units: % v/v

ASTM D1946

Lab No.:	T081401-05		T081401-06					
Client Sample I.D.:	CV-113		H-1770N					
Date/Time Sampled:	8/14/26 8:10		8/14/26 8:15					
Date/Time Analyzed:	8/14/26 13:43		8/14/26 13:58					
QC Batch No.:	260814GC8A1		260814GC8A1					
Analyst Initials:	AS		AS					
Dilution Factor:	1.0		1.0					
ANALYTE	Result % v/v	RL % v/v	Result % v/v	RL % v/v				
Carbon Dioxide	39	0.010	56	0.010				
Oxygen/Argon	6.0	0.50	0.93	0.50				
Nitrogen	27	1.0	11	1.0				
Methane	27	0.0010	29	0.0010				

Results normalized including non-methane hydrocarbons

ND = Not Detected (below RL)
RL = Reporting Limit

Reviewed/Approved By: _____ for
Annika Sotelo-Sanchez
Lab Manager

Date 8/24/26

The cover letter is an integral part of this analytical report

QC Batch No: 260814GC8A1
Matrix: Air
Reporting Units: % v/v

ASTM D1946
LABORATORY CONTROL SAMPLE SUMMARY

Lab No.:	METHOD BLANK			LCS		LCSD					
Date Analyzed:	8/14/26 6:26			8/14/26 5:43		8/14/26 5:57					
Analyst Initials:	AS			AS		AS					
Dilution Factor:	1.0			1.0		1.0			Limits		
ANALYTE	Result % v/v	RL % v/v	SPIKE AMT. % v/v	Result % v/v	% Rec.	Result % v/v	% Rec.	RPD %	Low %Rec	High %Rec	Max. RPD
Carbon Dioxide	ND	0.010	10	9.10	91	9.12	91	0.1	70	130	30
Oxygen/Argon	ND	0.50	15	15.4	102	15.4	102	0.2	70	130	30
Nitrogen	ND	1.0	70	72.7	104	72.9	105	0.2	70	130	30
Methane	ND	0.0010	0.10	0.0927	92	0.0926	92	0.2	70	130	30

ND = Not Detected (below RL)
RL = Reporting Limit

Reviewed/Approved By: _____ **Date** 8/24/26
Annika Sotelo-Sanchez
Lab Manager

The cover letter is an integral part of this analytical report

All LFG Extraction Wells - August 2026
Chiquita Canyon Landfill

Point Name	Record Date	CH4 [%]	CO2 [%]	O2 [%]	Bal Gas [%]	CO Reading [ppmv]	H2 Reading [ppmv]	CH4:CO2	BalO2 [%]	Init Temp [ ]	Adj Temp [ ]
A-01	8/5/2026 7:45:50 AM	59.5	35.7	0.6	4.2			1.7	7.0	84.4	84.4
A-02	8/5/2026 7:52:54 AM	57.2	41.1	0.0	1.7			1.4	0.0	95.7	95.7
A-03	8/5/2026 7:55:16 AM	52.6	40.1	0.1	7.2			1.3	72.0	92.8	92.9
A-04	8/5/2026 7:57:37 AM	57.1	40.4	0.1	2.4			1.4	24.0	82.6	82.6
A-05	8/5/2026 8:00:43 AM	55.8	40.4	0.1	3.7			1.4	37.0	87.9	88.1
B-01	8/5/2026 10:11:56 AM	22.8	24.6	0.0	52.6			0.9	0.0	89.3	86.4
B-02R	8/5/2026 9:54:46 AM	42.0	32.8	1.0	24.2			1.3	25.0	94.0	83.8
B-02R	8/5/2026 10:05:18 AM	35.5	28.3	4.7	31.6			1.3	6.8	82.6	81.8
B-03R	8/5/2026 9:42:23 AM	34.5	33.5	0.0	32.1			1.0	0.0	87.5	88.5
B-05	8/5/2026 9:34:32 AM	26.5	32.3	0.2	41.0			0.8	170.8	94.3	94.3
B-06	8/20/2026 9:16:11 AM	26.3	27.9	0.0	45.8			0.9	0.0	83.7	83.7
B-06	8/25/2026 11:07:03 AM	26.4	28.6	0.0	45.0			0.9	0.0	81.5	81.5
B-07R	8/20/2026 8:55:48 AM	41.7	34.7	0.0	23.6			1.2	0.0	96.5	97.0
B-07R	8/25/2026 10:37:11 AM	43.9	35.0	0.0	21.1			1.3	0.0	91.3	91.5
B-08	8/20/2026 9:24:49 AM	0.2	2.3	18.1	79.4			0.1	4.4	93.6	94.6
B-08	8/20/2026 9:25:57 AM	0.1	1.8	17.8	80.3			0.1	4.5	95.3	95.3
B-08	8/25/2026 11:12:51 AM	0.0	0.8	21.2	78.0			0.0	3.7	84.6	84.8
B-09	8/20/2026 8:50:04 AM	34.5	33.1	0.0	32.4			1.0	0.0	96.8	96.8
B-09	8/25/2026 10:33:23 AM	36.0	33.9	0.0	30.1			1.1	0.0	94.6	94.6
B-10	8/20/2026 8:44:25 AM	27.3	31.0	0.0	41.7			0.9	0.0	92.6	92.7
B-10	8/25/2026 10:29:12 AM	29.4	28.9	0.0	41.7			1.0	0.0	92.6	92.7
B-11	8/3/2026 9:07:32 AM	41.4	35.5	0.0	23.1			1.2	0.0	98.3	98.4
B-12	8/20/2026 9:09:34 AM	18.7	27.6	1.4	52.3			0.7	37.4	96.5	97.0
B-12	8/25/2026 10:51:57 AM	19.2	26.7	1.6	52.5			0.7	32.8	94.4	95.9
B-12	8/25/2026 10:54:18 AM	21.3	28.6	0.0	50.1			0.7	0.0	95.8	96.2
B-13	8/20/2026 9:00:58 AM	34.8	33.8	0.0	31.4			1.0	0.0	91.2	91.2
B-13	8/25/2026 10:41:49 AM	36.4	31.3	0.0	32.3			1.2	0.0	90.9	90.9
B-14	8/3/2026 9:14:35 AM	36.3	33.4	0.0	30.3			1.1	0.0	99.4	99.7
C-03	8/5/2026 7:49:08 AM	51.5	37.0	1.5	10.0			1.4	6.7	73.1	74.2
C-07	8/28/2026 9:44:23 AM	50.9	40.8	0.2	8.1			1.2	40.5	100.7	100.7
C-08	8/17/2026 10:44:05 AM	10.0	9.5	15.0	65.5			1.1	4.4	105.2	107.1
C-08	8/20/2026 12:53:10 PM	8.8	8.6	15.0	67.6			1.0	4.5	111.6	114.4
C-10	8/5/2026 8:24:39 AM	54.3	39.2	0.6	5.9			1.4	9.8	88.0	88.0
C-11	8/17/2026 4:11:48 PM	58.7	35.1	0.0	6.2			1.7	0.0	112.9	113.0
C-11	8/21/2026 1:16:42 PM	57.3	42.7	0.0	0.0			1.3	0.0	113.0	113.0
C-12	8/17/2026 4:25:18 PM	58.7	37.3	0.0	4.0			1.6	0.0	102.7	103.7
C-12	8/19/2026 10:42:16 AM	54.6	43.3	0.0	2.1			1.3	0.0	105.5	106.0
C-15	8/17/2026 4:58:30 PM	56.1	36.9	0.0	7.0			1.5	0.0	104.6	101.6

All LFG Extraction Wells - August 2026
Chiquita Canyon Landfill

Point Name	Record Date	CH4 [%]	CO2 [%]	O2 [%]	Bal Gas [%]	CO Reading [ppmv]	H2 Reading [ppmv]	CH4:CO2	BalO2 [%]	Init Temp [ ]	Adj Temp [ ]
C-15	8/17/2026 4:59:41 PM	55.7	36.4	0.0	7.9			1.5	0.0	102.7	102.8
C-17B	8/18/2026 4:21:29 PM	56.5	38.3	0.0	5.2			1.5	0.0	110.6	110.6
C-18	8/25/2026 8:37:10 AM	56.3	40.6	0.0	3.1			1.4	0.0	95.8	96.0
C-19	8/18/2026 4:33:30 PM	56.4	38.2	0.0	5.4			1.5	0.0	111.6	111.7
C-20	8/25/2026 8:51:06 AM	56.0	41.2	0.0	2.8			1.4	0.0	101.9	104.2
C-24	8/18/2026 4:28:31 PM	1.7	1.1	19.3	77.9			1.5	4.0	122.0	122.0
C-25	8/18/2026 4:15:51 PM	49.8	33.3	0.0	16.9			1.5	0.0	116.1	116.1
C-26	8/18/2026 3:51:55 PM	56.9	25.3	2.9	14.9			2.2	5.1	120.0	120.0
C-27	8/17/2026 4:32:08 PM	0.6	3.7	19.8	75.9			0.2	3.8	103.8	104.3
C-28	8/26/2026 11:51:50 AM	47.9	49.6	0.0	2.5			1.0	0.0	108.3	105.2
C-28	8/26/2026 11:52:48 AM	47.5	46.7	0.0	5.8			1.0	0.0	105.3	105.4
C-29	8/5/2026 8:31:37 AM	44.1	49.7	0.1	6.1			0.9	61.0	109.1	109.3
C-30	8/17/2026 10:35:47 AM	55.0	38.9	0.0	6.1			1.4	0.0	128.0	128.0
CV-02	8/5/2026 8:15:36 AM	26.3	30.7	0.0	43.0			0.9	0.0	122.5	122.5
CV-03	8/5/2026 8:10:33 AM	38.1	35.6	0.0	26.3			1.1	0.0	117.3	118.9
CV-04	8/5/2026 8:07:49 AM	30.8	29.9	2.3	37.0			1.0	16.1	127.9	127.4
CV-05	8/5/2026 10:35:05 AM	55.0	42.7	0.0	2.3			1.3	0.0	108.1	108.0
CV-06	8/13/2026 1:22:51 PM	54.5	40.2	0.0	5.3			1.4	0.0	98.9	98.9
CV-108-52	8/4/2026 7:50:00 AM						9400				
CV-108-52	8/4/2026 7:50:00 AM					160					
CV-108-52	8/5/2026 8:14:59 AM	45.8	52.3	0.0	1.9			0.9	0.0	86.0	86.5
CV-108-52	8/17/2026 10:15:53 AM	17.9	69.8	0.0	12.3			0.3	0.0	103.0	103.3
CV-108-52	8/17/2026 10:16:18 AM	18.0	70.0	0.0	12.0			0.3	0.0	103.5	103.6
CV-113	8/10/2026 8:00:00 AM						0				
CV-113	8/10/2026 8:00:00 AM					35					
CV-113	8/11/2026 9:30:06 AM	28.0	48.2	4.0	19.8			0.6	5.0	102.8	103.2
CV-113	8/14/2026 8:10:00 AM						1500				
CV-113	8/14/2026 8:10:00 AM					33					
CV-113	8/18/2026 9:46:41 AM	31.1	41.2	4.4	23.3			0.8	5.3	110.0	110.0
CV-114	8/3/2026 8:11:24 AM	0.5	76.8	0.0	22.7			0.0	0.0	190.8	190.9
CV-114	8/3/2026 8:15:00 AM						158900				
CV-114	8/3/2026 8:15:00 AM					3090					
CV-114	8/6/2026 8:05:00 AM						120000				
CV-114	8/6/2026 8:05:00 AM					1800					
CV-114	8/10/2026 8:18:57 AM	1.1	74.5	0.0	24.4			0.0	0.0	190.9	190.9
CV-114	8/10/2026 8:25:00 AM					4420					
CV-114	8/17/2026 7:45:33 AM	3.1	79.9	0.0	17.0			0.0	0.0	190.3	190.6
CV-114	8/17/2026 7:50:00 AM					2570					
CV-114	8/24/2026 8:12:00 AM	3.7	81.3	0.0	15.0			0.0	0.0	191.4	191.4
CV-114	8/31/2026 7:59:29 AM	1.2	84.0	0.0	14.8			0.0	0.0	190.1	190.1
CV-1424	8/11/2026 1:54:10 PM	50.0	36.8	0.0	13.2			1.4	0.0	105.5	105.5
CV-1532A	8/4/2026 7:55:00 AM						140000				
CV-1532A	8/4/2026 7:55:00 AM					1200					

All LFG Extraction Wells - August 2026
Chiquita Canyon Landfill

Point Name	Record Date	CH4 [%]	CO2 [%]	O2 [%]	Bal Gas [%]	CO Reading [ppmv]	H2 Reading [ppmv]	CH4:CO2	BalO2 [%]	Init Temp [ ]	Adj Temp [ ]
CV-1532A	8/14/2026 8:47:40 AM	0.7	76.7	0.8	21.8			0.0	27.3	177.7	178.5
CV-1532A	8/14/2026 8:48:40 AM	0.7	81.4	0.2	17.7			0.0	88.5	179.2	179.6
CV-1532A	8/17/2026 9:54:52 AM	4.7	80.2	0.1	15.0			0.1	150.0	185.4	185.8
CV-1532A	8/17/2026 9:56:00 AM					1235					
CV-1532A	8/20/2026 10:40:38 AM	0.5	64.0	1.5	34.0			0.0	22.7	183.4	181.9
CV-1532A	8/25/2026 10:00:55 AM	19.7	68.9	0.4	11.0			0.3	27.5	133.2	132.2
CV-1532A	8/25/2026 10:03:58 AM	19.2	67.4	0.6	12.8			0.3	21.3	181.2	181.6
CV-1532A	8/25/2026 10:06:21 AM	23.2	70.6	0.1	6.1			0.3	61.0	183.1	183.1
CV-1534A-PI	8/14/2026 8:50:04 AM	1.8	82.3	0.0	15.9			0.0	0.0	148.8	148.9
CV-1534A-PI	8/14/2026 8:56:46 AM	1.7	82.9	0.0	15.4			0.0	0.0	146.0	150.5
CV-1534A-PI	8/17/2026 10:00:00 AM					1500					
CV-1534A-PI	8/17/2026 12:16:38 PM	12.5	82.6	0.7	4.2			0.2	6.0	152.0	149.9
CV-1534A-PI	8/25/2026 9:59:08 AM	19.3	75.3	0.0	5.4			0.3	0.0	145.5	144.9
CV-1535	8/5/2026 8:08:53 AM	43.4	49.3	0.0	7.3			0.9	0.0	121.5	121.4
CV-1535	8/13/2026 9:30:00 AM						7000				
CV-1535	8/13/2026 9:30:00 AM					55					
CV-1535	8/17/2026 10:19:00 AM	53.2	45.9	0.0	0.9			1.2	0.0	124.0	124.1
CV-1601D	8/11/2026 10:03:00 AM	55.3	42.6	0.0	2.1			1.3	0.0	116.0	116.4
CV-1601D	8/17/2026 10:00:38 AM	43.2	42.9	0.0	13.9			1.0	0.0	116.8	116.3
CV-1601D	8/17/2026 10:02:16 AM	42.6	43.3	0.0	14.1			1.0	0.0	116.3	116.2
CV-1601S	8/11/2026 9:58:27 AM	50.9	42.1	0.0	7.0			1.2	0.0	114.6	116.7
CV-1601S	8/17/2026 9:52:38 AM	42.2	41.4	0.0	16.4			1.0	0.0	116.9	116.4
CV-1601S	8/17/2026 9:54:50 AM	40.5	43.3	0.0	16.1			0.9	0.0	116.4	116.1
CV-1604	8/18/2026 9:59:44 AM	47.1	44.0	0.0	8.9			1.1	0.0	130.6	129.5
CV-1604	8/18/2026 10:00:04 AM	47.0	44.2	0.0	8.8			1.1	0.0	129.0	129.0
CV-1701D	8/20/2026 2:25:02 PM	25.0	65.5	0.9	8.6			0.4	9.6	122.5	124.1
CV-1701S	8/20/2026 2:20:25 PM	28.8	68.9	0.0	2.3			0.4	0.0	130.9	140.2
CV-1701S	8/20/2026 2:21:41 PM	28.5	69.1	0.0	2.4			0.4	0.0	142.1	142.1
CV-1901	8/3/2026 9:10:01 AM	24.7	67.4	0.3	7.6			0.4	25.3	121.2	119.8
CV-1901	8/17/2026 9:22:23 AM	22.4	70.5	0.1	7.0			0.3	70.0	119.7	118.4
CV-1902A	8/4/2026 1:45:00 PM						125500				
CV-1902A	8/4/2026 1:45:00 PM					850					

All LFG Extraction Wells - August 2026
Chiquita Canyon Landfill

Point Name	Record Date	CH4 [%]	CO2 [%]	O2 [%]	Bal Gas [%]	CO Reading [ppmv]	H2 Reading [ppmv]	CH4:CO2	BalO2 [%]	Init Temp [ ]	Adj Temp [ ]
CV-1902A	8/4/2026 1:45:01 PM	4.0	81.1	0.0	14.9			0.0	0.0	180.4	180.2
CV-1902A	8/4/2026 1:45:57 PM	2.0	76.7	0.0	21.3			0.0	0.0	179.2	179.4
CV-1902A	8/11/2026 1:30:00 PM					1720					
CV-1902A	8/11/2026 1:35:08 PM	8.6	74.5	0.0	16.9			0.1	0.0	179.1	178.4
CV-1902A	8/12/2026 8:50:00 AM						190000				
CV-1902A	8/12/2026 8:50:00 AM					1100					
CV-1902A	8/18/2026 1:39:43 PM	25.2	71.6	0.3	2.9			0.4	9.7	187.0	187.3
CV-1902A	8/18/2026 1:45:00 PM					1360					
CV-1902A	8/24/2026 1:33:07 PM	25.2	73.5	0.0	1.3			0.3	0.0	169.5	
CV-1902A	8/31/2026 1:58:14 PM	1.6	72.7	0.0	25.7			0.0	0.0	167.2	168.7
CV-1905	8/1/2026 10:04:36 AM	52.2	45.4	0.0	2.4			1.1	0.0	116.4	116.3
CV-1905	8/20/2026 9:52:54 AM	50.5	44.4	0.0	5.1			1.1	0.0	116.2	116.3
CV-2001	8/5/2026 7:15:00 AM						16000				
CV-2001	8/5/2026 7:15:00 AM					170					
CV-2001	8/5/2026 9:13:08 AM	10.3	75.9	2.2	11.6			0.1	5.3	82.1	82.1
CV-2001	8/11/2026 8:35:00 AM						56000				
CV-2001	8/11/2026 8:35:00 AM					660					
CV-2001	8/25/2026 1:44:30 PM	5.7	60.9	4.0	29.4			0.1	7.4	116.7	117.1
CV-2002	8/5/2026 7:35:00 AM						79000				
CV-2002	8/5/2026 7:35:00 AM					1600					
CV-2002	8/6/2026 8:11:00 AM						93100				
CV-2002	8/6/2026 8:11:00 AM					2865					
CV-2002	8/6/2026 9:37:47 AM	17.8	68.5	0.3	13.4			0.3	44.7	185.7	185.7
CV-2002	8/11/2026 8:30:00 AM						150000				
CV-2002	8/11/2026 8:30:00 AM					3500					
CV-2002	8/13/2026 7:57:34 AM	21.5	74.7	0.0	3.8			0.3	0.0	186.0	186.0
CV-2002	8/13/2026 8:05:00 AM					4725					
CV-2002	8/20/2026 10:08:08 AM	47.0	53.0	0.0	0.0			0.9	0.0	187.4	187.4
CV-2002	8/26/2026 2:16:28 PM	19.8	67.1	0.5	12.6			0.3	25.2	185.6	185.8
CV-2003	8/14/2026 9:04:38 AM	14.3	73.1	0.0	12.6			0.2	0.0	119.4	119.0
CV-2003	8/14/2026 9:06:34 AM	14.5	73.4	0.0	12.1			0.2	0.0	120.4	119.8
CV-2003	8/17/2026 10:12:34 AM	18.6	70.8	0.0	10.6			0.3	0.0	124.5	123.4
CV-2003	8/17/2026 10:12:58 AM	18.2	71.0	0.0	10.8			0.3	0.0	124.3	124.6
CV-2006	8/4/2026 1:52:43 PM	2.3	76.2	0.0	21.5			0.0	0.0	187.8	187.8
CV-2006	8/4/2026 2:10:00 PM						109200				
CV-2006	8/4/2026 2:10:00 PM					1930					
CV-2006	8/11/2026 1:39:57 PM	9.7	73.0	0.0	17.3			0.1	0.0	186.9	186.9

All LFG Extraction Wells - August 2026
Chiquita Canyon Landfill

Point Name	Record Date	CH4 [%]	CO2 [%]	O2 [%]	Bal Gas [%]	CO Reading [ppmv]	H2 Reading [ppmv]	CH4:CO2	BalO2 [%]	Init Temp [ ]	Adj Temp [ ]
CV-2006	8/18/2026 1:45:05 PM	27.5	72.4	0.1	0.0			0.4	0.0	187.2	187.2
CV-2006	8/18/2026 2:05:00 PM					3860					
CV-2006	8/24/2026 1:44:47 PM	24.4	74.8	0.0	0.8			0.3	0.0	187.7	187.6
CV-2006	8/31/2026 2:06:15 PM	2.9	71.3	0.0	25.8			0.0	0.0	186.8	186.9
CV-2007	8/6/2026 8:30:00 AM						21000				
CV-2007	8/6/2026 8:30:00 AM					300					
CV-2007	8/11/2026 10:26:06 AM	25.2	55.4	0.8	18.6			0.5	23.3	138.1	138.1
CV-2007	8/24/2026 11:27:05 AM	19.8	74.6	0.2	5.4			0.3	27.0	130.9	130.9
CV-2008	8/11/2026 10:30:29 AM	24.6	75.2	0.2	0.0			0.3	0.0	112.8	113.5
CV-2008	8/24/2026 11:30:36 AM	24.8	73.7	0.2	1.3			0.3	6.5	117.0	117.0
CV-2009	8/18/2026 11:41:11 AM	24.6	33.2	7.9	34.3			0.7	4.3	123.4	113.3
CV-2009	8/18/2026 11:47:57 AM	25.9	32.9	4.5	36.7			0.8	8.2	120.4	118.6
CV-2009A	8/3/2026 2:08:43 PM	34.5	56.4	0.0	9.1			0.6	0.0	141.7	141.6
CV-2010	8/11/2026 1:14:24 PM	45.9	42.4	0.0	11.7			1.1	0.0	122.3	120.4
CV-2010A	8/11/2026 1:11:50 PM	55.6	44.3	0.1	0.0			1.3	0.0	136.9	136.9
CV-2010A	8/11/2026 1:12:24 PM	55.0	44.9	0.1	0.0			1.2	0.0	136.9	136.9
CV-2011	8/17/2026 12:39:53 PM	44.7	38.5	0.0	16.8			1.2	0.0	128.9	128.9
CV-2011A	8/4/2026 2:00:00 AM						40700				
CV-2011A	8/4/2026 2:00:00 PM					252					
CV-2011A	8/4/2026 2:00:33 PM	29.8	58.8	0.0	11.4			0.5	0.0	152.0	152.2
CV-2011A	8/13/2026 1:05:00 PM					1310					
CV-2011A	8/13/2026 1:06:38 PM	52.9	47.1	0.0	0.0			1.1	0.0	152.2	152.1
CV-2011A	8/20/2026 7:28:01 AM	27.5	54.2	0.0	18.3			0.5	0.0	151.8	152.1
CV-2012	8/20/2026 2:43:03 PM	46.3	53.7	0.0	0.0			0.9	0.0	138.3	136.2
CV-2201-PLR	8/4/2026 9:50:37 AM	5.9	72.3	0.8	21.0			0.1	26.3	122.1	123.0
CV-2201-PLR	8/11/2026 8:54:06 AM	1.8	66.8	3.2	28.2			0.0	8.8	141.9	142.1
CV-2201-PLR	8/11/2026 8:54:26 AM	1.9	67.6	3.2	27.3			0.0	8.5	142.2	141.7
CV-2201-PLR	8/19/2026 8:41:34 AM	3.6	76.6	0.7	19.1			0.0	27.3	142.6	142.6
CV-2201-PLR	8/19/2026 8:42:27 AM	3.8	76.0	0.7	19.5			0.1	27.9	142.7	143.1
CV-2204-PLR	8/3/2026 9:59:27 AM	1.9	65.3	0.0	32.8			0.0	0.0	191.8	191.9
CV-2204-PLR	8/3/2026 10:02:00 AM						159700				
CV-2204-PLR	8/3/2026 10:02:00 AM					1670					
CV-2204-PLR	8/10/2026 10:31:11 AM	34.0	63.4	0.0	2.6			0.5	0.0	191.8	192.1
CV-2204-PLR	8/10/2026 10:40:00 AM					1220					
CV-2204-PLR	8/20/2026 1:36:32 PM	22.0	75.4	0.0	2.6			0.3	0.0	192.1	192.1
CV-2204-PLR	8/24/2026 9:43:40 AM	31.9	68.1	0.0	0.0			0.5	0.0	191.8	192.1
CV-2204-PLR	8/31/2026 1:47:02 PM	8.0	75.8	0.0	16.2			0.1	0.0	190.3	191.1
CV-2205	8/17/2026 12:24:35 PM	36.2	42.0	0.0	21.8			0.9	0.0	131.4	129.9
CV-2205	8/17/2026 12:25:03 PM	36.0	42.3	0.0	21.7			0.9	0.0	129.5	129.6
CV-2207	8/11/2026 1:37:59 PM	49.3	46.8	0.0	3.9			1.1	0.0	122.9	123.9

All LFG Extraction Wells - August 2026
Chiquita Canyon Landfill

Point Name	Record Date	CH4 [%]	CO2 [%]	O2 [%]	Bal Gas [%]	CO Reading [ppmv]	H2 Reading [ppmv]	CH4:CO2	BalO2 [%]	Init Temp [ ]	Adj Temp [ ]
CV-2208A	8/18/2026 11:57:11 AM	16.3	61.3	0.0	22.4			0.3	0.0	156.4	156.3
CV-2208A	8/18/2026 11:57:28 AM	16.3	61.6	0.0	22.1			0.3	0.0	156.2	156.3
CV-2208A	8/18/2026 2:10:00 PM					829					
CV-2208A	8/24/2026 10:26:05 AM	46.5	53.3	0.2	0.0			0.9	0.0	157.7	157.6
CV-2208A	8/31/2026 1:22:39 PM	36.4	63.1	0.0	0.5			0.6	0.0	157.1	157.2
CV-2301	8/5/2026 1:20:00 PM						131400				
CV-2301	8/5/2026 1:20:00 PM					2840					
CV-2301	8/10/2026 8:11:28 AM	2.8	79.3	0.5	17.4			0.0	34.8	189.7	189.3
CV-2301	8/10/2026 8:13:26 AM	2.7	78.8	0.5	18.0			0.0	36.0	189.4	189.8
CV-2301	8/11/2026 10:00:00 AM					2470					
CV-2301	8/11/2026 10:04:43 AM	19.6	75.2	0.0	5.2			0.3	0.0	188.2	189.1
CV-2301	8/12/2026 8:35:00 AM						97000				
CV-2301	8/12/2026 8:35:00 AM					1600					
CV-2301	8/19/2026 2:28:43 PM	32.3	67.7	0.0	0.0			0.5	0.0	183.4	186.0
CV-2301	8/19/2026 3:08:38 PM	28.9	56.4	0.3	14.4			0.5	48.0	165.9	175.8
CV-2301	8/26/2026 10:10:29 AM	22.7	69.4	0.0	7.9			0.3	0.0	181.6	181.8
CV-2302	8/6/2026 10:01:38 AM	42.1	45.3	1.0	11.6			0.9	11.6	128.8	129.0
CV-2302	8/12/2026 8:30:00 AM						31000				
CV-2302	8/12/2026 8:30:00 AM					150					
CV-2302	8/19/2026 10:46:20 AM	50.9	48.2	0.9	0.0			1.1	0.0	132.3	132.1
CV-2302	8/19/2026 10:46:51 AM	52.1	46.7	1.2	0.0			1.1	0.0	132.4	132.5
CV-2303	8/4/2026 8:20:00 AM						190550				
CV-2303	8/4/2026 8:20:00 AM					2035					
CV-2303	8/4/2026 8:26:13 AM	1.7	76.0	0.6	21.7			0.0	36.2	188.6	190.1
CV-2303	8/12/2026 10:45:00 AM					2480					
CV-2303	8/12/2026 10:49:02 AM	18.7	64.4	0.0	16.9			0.3	0.0	190.9	190.8
CV-2303	8/12/2026 2:05:55 PM	11.0	75.3	0.0	13.7			0.1	0.0	190.8	191.1
CV-2303	8/13/2026 9:50:00 AM						190000				
CV-2303	8/13/2026 9:50:00 AM					1900					
CV-2303	8/13/2026 12:16:13 PM	1.2	70.7	0.1	28.0			0.0	199.6	188.6	189.9
CV-2303	8/13/2026 12:19:56 PM	1.2	70.6	0.1	28.2			0.0	563.2	188.8	188.6
CV-2303	8/18/2026 8:25:00 AM					1795					

All LFG Extraction Wells - August 2026
Chiquita Canyon Landfill

Point Name	Record Date	CH4 [%]	CO2 [%]	O2 [%]	Bal Gas [%]	CO Reading [ppmv]	H2 Reading [ppmv]	CH4:CO2	BalO2 [%]	Init Temp [ ]	Adj Temp [ ]
CV-2303	8/18/2026 8:32:01 AM	9.2	66.0	0.0	24.8			0.1	0.0	191.7	191.7
CV-2303	8/18/2026 8:35:57 AM	8.3	81.8	0.0	9.9			0.1	0.0	192.6	192.6
CV-2303	8/25/2026 8:09:51 AM	12.5	64.0	0.0	23.5			0.2	0.0	191.0	
CV-2304-PLR	8/1/2026 10:16:15 AM	1.3	83.4	0.0	15.3			0.0	0.0	177.3	177.4
CV-2304-PLR	8/1/2026 10:16:56 AM	1.4	82.8	0.0	15.8			0.0	0.0	177.4	177.6
CV-2304-PLR	8/4/2026 8:45:00 AM						184500				
CV-2304-PLR	8/4/2026 8:45:00 AM					1860					
CV-2304-PLR	8/4/2026 9:16:56 AM	2.5	69.8	0.0	27.7			0.0	0.0	176.9	176.6
CV-2304-PLR	8/5/2026 1:17:34 PM	0.9	78.0	0.0	21.1			0.0	0.0	170.4	170.7
CV-2304-PLR	8/12/2026 2:26:53 PM	48.1	51.9	0.0	0.0			0.9	0.0	171.4	171.8
CV-2304-PLR	8/12/2026 2:30:00 PM					2230					
CV-2304-PLR	8/18/2026 9:02:49 AM	14.5	68.6	0.0	16.9			0.2	0.0	177.8	177.8
CV-2304-PLR	8/18/2026 9:05:00 AM					2220					
CV-2304-PLR	8/20/2026 10:26:20 AM	10.8	65.3	0.0	23.9			0.2	0.0	177.5	177.5
CV-2304-PLR	8/25/2026 8:52:06 AM	18.0	71.4	0.0	10.6			0.3	0.0	177.3	177.2
CV-2305	8/5/2026 9:00:00 AM						45000				
CV-2305	8/5/2026 9:00:00 AM					2310					
CV-2305	8/11/2026 8:15:00 AM					1770					
CV-2305	8/11/2026 8:18:34 AM	24.3	59.7	0.0	16.0			0.4	0.0	156.2	156.2
CV-2305	8/14/2026 7:40:00 AM						58000				
CV-2305	8/14/2026 7:40:00 AM					1400					
CV-2305	8/18/2026 10:37:57 AM	36.0	53.6	0.0	10.4			0.7	0.0	156.9	156.9
CV-2305	8/18/2026 10:40:00 AM					1930					
CV-2305	8/25/2026 2:29:55 PM	42.0	57.7	0.2	0.1			0.7	0.5	157.6	157.6
CV-2306-PLR	8/3/2026 9:55:00 AM						180200				
CV-2306-PLR	8/3/2026 9:55:00 AM					1330					
CV-2306-PLR	8/3/2026 9:56:38 AM	1.9	77.7	0.0	20.4			0.0	0.0	165.1	165.1
CV-2306-PLR	8/10/2026 9:35:00 AM					1270					
CV-2306-PLR	8/17/2026 9:35:00 AM					1440					
CV-2306-PLR	8/17/2026 9:37:12 AM	23.6	71.6	0.3	4.5			0.3	15.0	155.5	156.3
CV-2306-PLR	8/24/2026 9:16:41 AM	27.6	65.7	2.7	4.0			0.4	1.5	161.9	162.8
CV-2306-PLR	8/31/2026 9:53:35 AM	16.5	72.0	0.3	11.2			0.2	37.3	188.4	188.4
CV-2308-PLR	8/10/2026 9:07:43 AM	3.4	76.4	0.4	19.8			0.0	49.5	139.6	138.9
CV-2308-PLR	8/10/2026 9:11:23 AM	3.7	75.9	0.2	20.2			0.0	101.0	139.7	140.0
CV-2308-PLR	8/19/2026 8:47:17 AM	6.8	71.7	1.4	20.1			0.1	14.4	134.2	135.1

All LFG Extraction Wells - August 2026
Chiquita Canyon Landfill

Point Name	Record Date	CH4 [%]	CO2 [%]	O2 [%]	Bal Gas [%]	CO Reading [ppmv]	H2 Reading [ppmv]	CH4:CO2	BalO2 [%]	Init Temp [ ]	Adj Temp [ ]
CV-2308-PLR	8/19/2026 8:48:27 AM	7.7	73.8	0.8	17.7			0.1	22.1	135.7	134.4
CV-2310-PLR	8/4/2026 8:34:50 AM	1.8	73.8	0.0	24.4			0.0	0.0	195.5	195.5
CV-2310-PLR	8/4/2026 8:35:00 AM						181200				
CV-2310-PLR	8/4/2026 8:35:00 AM					2180					
CV-2310-PLR	8/12/2026 2:10:00 PM					2140					
CV-2310-PLR	8/12/2026 2:10:18 PM	11.5	76.3	0.0	12.2			0.2	0.0	194.0	194.3
CV-2310-PLR	8/18/2026 8:35:00 AM					1710					
CV-2310-PLR	8/18/2026 8:37:33 AM	8.4	75.8	0.0	15.8			0.1	0.0	189.4	190.5
CV-2310-PLR	8/25/2026 8:13:49 AM	9.0	73.8	0.0	17.2			0.1	0.0	194.4	194.5
CV-2311	8/3/2026 1:12:00 PM						114000				
CV-2311	8/3/2026 1:12:00 PM					1260					
CV-2311	8/3/2026 1:12:08 PM	5.1	75.1	0.0	19.8			0.1	0.0	171.3	171.5
CV-2311	8/10/2026 1:54:01 PM	25.2	74.7	0.0	0.1			0.3	0.0	169.7	169.3
CV-2311	8/10/2026 2:00:00 PM					1920					
CV-2311	8/17/2026 2:25:00 PM					1275					
CV-2311	8/17/2026 2:30:18 PM	35.0	60.8	0.0	4.2			0.6	0.0	173.3	173.1
CV-2311	8/24/2026 2:17:51 PM	17.8	71.4	0.0	10.8			0.2	0.0	168.9	169.7
CV-2311	8/31/2026 2:32:08 PM	47.3	48.4	0.0	4.3			1.0	0.0	165.1	166.7
CV-2312-PLR	8/5/2026 10:07:00 AM						149500				
CV-2312-PLR	8/5/2026 10:07:00 AM					2875					
CV-2312-PLR	8/11/2026 9:27:14 AM	9.4	79.0	0.1	11.5			0.1	115.0	168.1	168.0
CV-2312-PLR	8/11/2026 9:30:00 AM					3640					
CV-2312-PLR	8/12/2026 9:10:00 AM						160000				
CV-2312-PLR	8/12/2026 9:10:00 AM					2800					
CV-2312-PLR	8/19/2026 10:34:14 AM	2.8	81.3	0.0	15.9			0.0	0.0	169.0	168.9
CV-2312-PLR	8/19/2026 10:55:23 AM	5.4	78.3	0.1	16.2			0.1	162.0	168.7	168.7
CV-2312-PLR	8/26/2026 9:43:39 AM	1.2	79.2	0.0	19.6			0.0	0.0	169.2	169.2
CV-2314-PLR	8/13/2026 2:35:00 PM					4450					
CV-2314-PLR	8/13/2026 2:42:37 PM	6.3	77.6	0.0	16.1			0.1	0.0	186.7	188.1
CV-2314-PLR	8/14/2026 7:25:00 AM						120000				
CV-2314-PLR	8/14/2026 7:25:00 AM					3200					
CV-2314-PLR	8/19/2026 9:10:21 AM	6.2	81.9	0.0	11.9			0.1	0.0	187.5	187.6
CV-2314-PLR	8/26/2026 8:32:14 AM	4.7	82.7	0.0	12.6			0.1	0.0	186.9	186.8
CV-2315	8/3/2026 10:07:01 AM	2.2	75.2	0.0	22.6			0.0	0.0	177.0	177.1
CV-2315	8/3/2026 10:10:00 AM						106800				
CV-2315	8/3/2026 10:10:00 AM					1280					
CV-2315	8/6/2026 8:40:00 AM						85000				
CV-2315	8/6/2026 8:40:00 AM					1100					
CV-2315	8/10/2026 1:05:49 PM	28.9	71.0	0.0	0.1			0.4	0.0	177.9	176.9

All LFG Extraction Wells - August 2026
Chiquita Canyon Landfill

Point Name	Record Date	CH4 [%]	CO2 [%]	O2 [%]	Bal Gas [%]	CO Reading [ppmv]	H2 Reading [ppmv]	CH4:CO2	BalO2 [%]	Init Temp [ ]	Adj Temp [ ]
CV-2315	8/10/2026 1:10:00 PM					2530					
CV-2315	8/19/2026 8:39:29 AM	12.9	78.2	0.1	8.8			0.2	88.0	171.2	172.6
CV-2315	8/24/2026 9:40:11 AM	32.2	67.8	0.0	0.0			0.5	0.0	189.6	189.8
CV-2315	8/31/2026 1:55:04 PM	18.3	71.8	0.0	9.9			0.3	0.0	177.2	179.7
CV-2316	8/3/2026 2:08:00 PM						76900				
CV-2316	8/3/2026 2:08:00 PM					2440					
CV-2316	8/3/2026 2:16:51 PM	37.9	56.0	0.0	6.1			0.7	0.0	150.1	150.1
CV-2316	8/7/2026 2:35:45 PM	9.1	47.4	8.3	35.2			0.2	4.2	150.5	150.5
CV-2316	8/10/2026 9:35:38 AM	12.1	74.0	0.0	13.9			0.2	0.0	150.7	150.8
CV-2316	8/10/2026 9:36:32 AM	11.9	72.5	0.0	15.6			0.2	0.0	150.7	150.7
CV-2316	8/12/2026 9:35:00 AM					2060					
CV-2316	8/12/2026 9:35:19 AM	37.3	62.6	0.1	0.0			0.6	0.0	150.1	150.1
CV-2316	8/17/2026 2:45:00 PM					2550					
CV-2316	8/17/2026 2:54:59 PM	29.8	68.8	0.0	1.4			0.4	0.0	150.3	150.3
CV-2316	8/20/2026 7:56:46 AM	23.2	68.5	0.0	8.3			0.3	0.0	149.2	149.3
CV-2316	8/24/2026 1:00:55 PM	44.0	55.9	0.0	0.1			0.8	0.0	150.0	150.0
CV-2319	8/14/2026 9:43:34 AM	8.6	85.0	0.1	6.3			0.1	63.0	147.4	147.4
CV-2319	8/14/2026 9:44:20 AM	9.1	84.2	0.1	6.6			0.1	66.0	147.3	147.3
CV-2319	8/17/2026 1:20:00 PM					3510					
CV-2319	8/24/2026 11:39:29 AM	18.9	70.2	0.2	10.7			0.3	53.5	149.7	150.6
CV-2321	8/5/2026 8:15:00 AM						56500				
CV-2321	8/5/2026 8:15:00 AM					2655					
CV-2321	8/11/2026 7:55:00 AM					3340					
CV-2321	8/11/2026 8:00:41 AM	25.3	72.6	0.4	1.7			0.3	4.3	146.5	146.5
CV-2321	8/17/2026 2:19:43 PM	19.0	73.0	0.2	7.8			0.3	39.0	147.2	147.6
CV-2321	8/18/2026 10:21:52 AM	35.0	64.7	0.3	0.0			0.5	0.0	146.9	147.0
CV-2321	8/18/2026 10:25:00 AM					4270					
CV-2321	8/25/2026 1:57:55 PM	32.9	66.9	0.2	0.0			0.5	0.0	147.8	147.8
CV-2322	8/5/2026 9:55:00 AM						107900				
CV-2322	8/6/2026 9:54:39 AM	6.3	74.1	0.0	19.6			0.1	0.0	175.6	175.5
CV-2322	8/6/2026 9:55:00 AM						107900				
CV-2322	8/6/2026 9:55:00 AM					1970					
CV-2322	8/11/2026 10:19:00 AM	7.1	73.9	0.8	18.2			0.1	22.8	184.0	184.2
CV-2322	8/11/2026 10:20:04 AM	7.7	76.7	0.8	14.8			0.1	18.5	182.5	185.2
CV-2322	8/13/2026 9:37:10 AM	13.9	81.2	0.1	4.8			0.2	48.0	183.7	183.2
CV-2322	8/13/2026 9:40:00 AM					2610					
CV-2322	8/19/2026 8:51:11 AM	9.0	83.0	0.0	8.0			0.1	0.0	182.9	184.4

All LFG Extraction Wells - August 2026
Chiquita Canyon Landfill

Point Name	Record Date	CH4 [%]	CO2 [%]	O2 [%]	Bal Gas [%]	CO Reading [ppmv]	H2 Reading [ppmv]	CH4:CO2	BalO2 [%]	Init Temp [ ]	Adj Temp [ ]
CV-2322	8/26/2026 8:58:55 AM	2.7	79.0	0.0	18.3			0.0	0.0	175.0	174.9
CV-2324	8/17/2026 12:27:25 PM	46.2	43.1	0.0	10.7			1.1	0.0	125.0	125.0
CV-2326	8/4/2026 7:50:00 AM						137700				
CV-2326	8/4/2026 7:50:00 AM					3080					
CV-2326	8/4/2026 7:55:27 AM	13.0	58.8	0.0	28.2			0.2	0.0	166.9	166.9
CV-2326	8/12/2026 10:25:00 AM					2480					
CV-2326	8/12/2026 10:25:46 AM	34.1	65.9	0.0	0.0			0.5	0.0	170.3	170.3
CV-2326	8/17/2026 2:35:00 PM					3470					
CV-2326	8/17/2026 2:37:57 PM	31.1	62.9	0.0	6.0			0.5	0.0	167.7	167.8
CV-2326	8/24/2026 2:35:50 PM	20.8	68.3	0.0	10.9			0.3	0.0	172.0	171.9
CV-2326	8/31/2026 2:32:01 PM	10.1	66.1	0.0	23.8			0.2	0.0	170.0	168.8
CV-2326	8/31/2026 2:32:45 PM	10.1	69.0	0.0	20.9			0.1	0.0	170.2	170.2
CV-2327	8/11/2026 8:57:51 AM	11.3	75.4	1.2	12.1			0.1	10.1	184.1	184.0
CV-2327	8/11/2026 9:00:00 AM					2900					
CV-2327	8/19/2026 9:24:15 AM	12.5	78.5	0.2	8.8			0.2	44.0	111.7	111.7
CV-2328	8/5/2026 10:12:00 AM						48200				
CV-2328	8/5/2026 10:12:00 AM					1040					
CV-2328	8/11/2026 8:55:00 AM						110000				
CV-2328	8/11/2026 8:55:00 AM					1200					
CV-2328	8/11/2026 9:13:16 AM	30.9	69.1	0.0	0.0			0.4	0.0	177.3	177.4
CV-2328	8/11/2026 9:20:00 AM					1770					
CV-2328	8/19/2026 9:45:37 AM	42.4	57.6	0.0	0.0			0.7	0.0	154.6	154.5
CV-2328	8/26/2026 9:18:53 AM	24.6	67.5	0.0	7.9			0.4	0.0	151.7	151.7
CV-2333	8/3/2026 8:06:27 AM	0.8	77.9	0.0	21.3			0.0	0.0	185.2	185.4
CV-2333	8/3/2026 8:10:00 AM						189600				
CV-2333	8/3/2026 8:10:00 AM					5310					
CV-2333	8/6/2026 8:00:00 AM						110000				
CV-2333	8/6/2026 8:00:00 AM					1700					
CV-2333	8/10/2026 8:13:41 AM	1.5	68.2	0.0	30.3			0.0	0.0	185.8	185.8
CV-2333	8/10/2026 8:18:00 AM					4870					
CV-2333	8/17/2026 7:40:00 AM					4830					
CV-2333	8/17/2026 7:40:02 AM	3.3	78.3	0.0	18.4			0.0	0.0	184.8	184.9
CV-2333	8/24/2026 8:09:19 AM	3.5	80.0	0.0	16.5			0.0	0.0	194.8	194.9
CV-2333	8/31/2026 7:56:50 AM	1.0	72.9	0.0	26.1			0.0	0.0	193.5	193.5
CV-2334	8/6/2026 8:10:00 AM						60000				
CV-2334	8/6/2026 8:10:00 AM					950					
CV-2334	8/13/2026 12:45:25 PM	7.0	79.7	0.0	13.3			0.1	0.0	136.0	136.0

All LFG Extraction Wells - August 2026
Chiquita Canyon Landfill

Point Name	Record Date	CH4 [%]	CO2 [%]	O2 [%]	Bal Gas [%]	CO Reading [ppmv]	H2 Reading [ppmv]	CH4:CO2	BalO2 [%]	Init Temp [ ]	Adj Temp [ ]
CV-2334	8/13/2026 12:46:31 PM	6.5	80.9	0.0	12.6			0.1	0.0	136.0	136.0
CV-2334	8/18/2026 9:23:38 AM	2.6	76.6	0.0	20.7			0.0	0.0	134.2	134.6
CV-2334	8/18/2026 9:24:29 AM	2.6	78.4	0.0	19.1			0.0	0.0	134.6	134.3
CV-2335	8/3/2026 8:58:45 AM	53.1	44.8	0.0	2.1			1.2	0.0	100.0	100.7
CV-2335	8/17/2026 9:13:33 AM	53.7	44.5	0.0	1.8			1.2	0.0	94.3	94.6
CV-2336	8/3/2026 9:01:52 AM	2.2	9.0	18.5	70.3			0.2	3.8	83.8	84.2
CV-2336	8/17/2026 9:18:09 AM	9.9	19.0	16.4	54.7			0.5	3.3	80.6	80.7
CV-2337	8/4/2026 2:00:15 PM	5.0	77.1	0.0	17.9			0.1	0.0	153.5	153.4
CV-2337	8/4/2026 2:15:00 PM						81600				
CV-2337	8/4/2026 2:15:00 PM					2440					
CV-2337	8/11/2026 1:46:38 PM	17.5	71.7	0.6	10.2			0.2	17.0	140.5	140.3
CV-2337	8/12/2026 9:00:00 AM						92000				
CV-2337	8/12/2026 9:00:00 AM					2000					
CV-2337	8/13/2026 10:10:00 AM					5490					
CV-2337	8/18/2026 1:54:21 PM	25.3	74.5	0.2	0.0			0.3	0.0	153.3	153.2
CV-2337	8/18/2026 2:10:00 PM					3910					
CV-2337	8/24/2026 1:53:59 PM	25.6	74.4	0.0	0.0			0.3	0.0	145.9	146.3
CV-2337	8/31/2026 2:10:00 PM	4.5	72.1	0.0	23.4			0.1	0.0	153.7	154.2
CV-2338	8/4/2026 1:49:19 PM	2.1	80.3	0.0	17.6			0.0	0.0	155.7	158.1
CV-2338	8/4/2026 2:00:00 PM						136000				
CV-2338	8/4/2026 2:00:00 PM					940					
CV-2338	8/11/2026 1:35:00 PM					1390					
CV-2338	8/11/2026 1:36:38 PM	9.6	74.9	0.0	15.5			0.1	0.0	181.7	181.6
CV-2338	8/18/2026 1:42:24 PM	28.9	70.9	0.1	0.1			0.4	1.0	158.1	159.9
CV-2338	8/18/2026 1:54:00 PM					1480					
CV-2338	8/24/2026 1:39:37 PM	27.5	71.0	0.0	1.5			0.4	0.0	182.3	
CV-2338	8/31/2026 2:04:29 PM	2.3	70.4	0.2	27.1			0.0	135.5	158.3	158.6
CV-2339	8/14/2026 8:56:34 AM	2.2	65.5	3.6	28.7			0.0	8.0	83.8	77.9
CV-2339	8/19/2026 10:39:34 AM	2.9	66.5	3.3	27.3			0.0	8.3	127.3	128.3
CV-2341	8/6/2026 9:30:31 AM	20.9	62.0	1.1	16.0			0.3	14.5	150.0	91.8
CV-2341	8/6/2026 9:32:29 AM	21.2	60.2	1.3	17.3			0.4	13.3	150.0	150.0
CV-2341	8/6/2026 1:23:53 PM	21.1	68.8	0.0	10.1			0.3	0.0	119.5	122.2

All LFG Extraction Wells - August 2026
Chiquita Canyon Landfill

Point Name	Record Date	CH4 [%]	CO2 [%]	O2 [%]	Bal Gas [%]	CO Reading [ppmv]	H2 Reading [ppmv]	CH4:CO2	BalO2 [%]	Init Temp [ ]	Adj Temp [ ]
CV-2341	8/6/2026 1:25:52 PM	18.7	68.3	0.0	13.0			0.3	0.0	122.9	123.2
CV-2341	8/12/2026 8:55:00 AM						2100				
CV-2341	8/12/2026 8:55:00 AM					0					
CV-2341	8/25/2026 9:53:17 AM	23.4	52.8	1.0	22.8			0.4	22.8	135.0	101.9
CV-2341	8/25/2026 9:54:29 AM	24.2	54.3	0.9	20.6			0.4	22.9	135.0	135.0
CV-2342A-PL	8/4/2026 2:33:56 PM	3.0	74.8	0.0	22.2			0.0	0.0	159.9	141.7
CV-2342A-PL	8/4/2026 2:40:00 PM						107600				
CV-2342A-PL	8/4/2026 2:40:00 PM					340					
CV-2342A-PL	8/12/2026 8:20:00 AM					1070					
CV-2342A-PL	8/12/2026 8:21:06 AM	10.7	73.2	0.0	16.1			0.1	0.0	154.0	154.5
CV-2342A-PL	8/20/2026 9:51:59 AM	35.1	64.9	0.0	0.0			0.5	0.0	173.4	173.4
CV-2342A-PL	8/25/2026 10:19:56 AM	30.9	64.0	0.0	5.1			0.5	0.0	161.6	161.6
CV-2343-PLR	8/4/2026 2:24:06 PM	3.1	78.0	0.0	18.9			0.0	0.0	143.8	144.3
CV-2343-PLR	8/4/2026 2:35:00 PM						80500				
CV-2343-PLR	8/4/2026 2:35:00 PM					1600					
CV-2343-PLR	8/17/2026 10:09:23 AM	2.0	72.6	0.9	24.5			0.0	27.2	155.6	157.1
CV-2343-PLR	8/17/2026 10:09:54 AM	2.2	73.8	0.6	23.4			0.0	39.0	159.5	156.1
CV-2343-PLR	8/17/2026 10:56:00 AM					4080					
CV-2343-PLR	8/25/2026 9:36:57 AM	10.1	73.3	0.4	16.2			0.1	40.5	160.1	159.8
CV-2344	8/4/2026 7:40:00 AM						16000				
CV-2344	8/4/2026 7:40:00 AM					210					
CV-2344	8/4/2026 2:18:08 PM	8.6	74.6	0.0	16.8			0.1	0.0	145.5	145.3
CV-2344	8/4/2026 2:30:00 PM						13400				
CV-2344	8/4/2026 2:30:00 PM					184					
CV-2344	8/12/2026 8:05:00 AM					2510					
CV-2344	8/12/2026 8:10:00 AM	19.0	73.9	0.0	7.1			0.3	0.0	153.8	153.9
CV-2344	8/18/2026 2:17:23 PM	35.5	64.3	0.2	0.0			0.6	0.0	153.1	153.1
CV-2344	8/18/2026 2:20:00 PM					2700					
CV-2344	8/25/2026 9:06:11 AM	27.3	70.4	0.0	2.3			0.4	0.0	147.6	148.7
CV-2345	8/4/2026 7:35:00 AM						16000				
CV-2345	8/4/2026 7:35:00 AM					180					
CV-2345	8/5/2026 9:49:45 AM	22.1	64.5	0.4	13.0			0.3	32.5	136.0	136.1
CV-2345	8/5/2026 9:50:34 AM	21.7	64.6	0.4	13.3			0.3	33.3	135.8	135.8
CV-2345	8/17/2026 10:05:19 AM	18.6	62.3	0.0	19.1			0.3	0.0	141.3	141.4
CV-2345	8/17/2026 10:05:37 AM	18.8	62.7	0.0	18.5			0.3	0.0	141.9	141.9
CV-2346	8/4/2026 7:30:00 AM						61000				
CV-2346	8/4/2026 7:30:00 AM					630					

All LFG Extraction Wells - August 2026
Chiquita Canyon Landfill

Point Name	Record Date	CH4 [%]	CO2 [%]	O2 [%]	Bal Gas [%]	CO Reading [ppmv]	H2 Reading [ppmv]	CH4:CO2	BalO2 [%]	Init Temp [ ]	Adj Temp [ ]
CV-2346	8/4/2026 2:16:37 PM	2.1	80.7	0.0	17.2			0.0	0.0	185.3	185.6
CV-2346	8/4/2026 2:25:00 PM						74700				
CV-2346	8/4/2026 2:25:00 PM					1510					
CV-2346	8/12/2026 7:53:58 AM	5.5	80.9	0.2	13.4			0.1	67.0	185.8	185.6
CV-2346	8/12/2026 7:55:00 AM					1965					
CV-2346	8/18/2026 2:11:48 PM	15.2	76.2	0.3	8.3			0.2	27.7	177.9	177.3
CV-2346	8/18/2026 2:15:00 PM					3230					
CV-2346	8/25/2026 8:58:33 AM	11.7	74.6	0.0	13.7			0.2	0.0	180.9	178.8
CV-2347	8/4/2026 7:25:00 AM						21000				
CV-2347	8/4/2026 7:25:00 AM					250					
CV-2347	8/5/2026 10:16:04 AM	17.5	43.9	0.4	38.2			0.4	95.5	113.5	112.8
CV-2347	8/17/2026 9:44:20 AM	13.0	40.0	0.0	47.0			0.3	0.0	137.5	137.7
CV-2347	8/17/2026 9:44:46 AM	13.4	42.7	0.0	43.9			0.3	0.0	138.0	138.3
CV-2348	8/4/2026 7:20:00 AM						3900				
CV-2348	8/4/2026 7:20:00 AM					28					
CV-2348	8/5/2026 10:19:12 AM	22.6	44.0	0.0	33.4			0.5	0.0	131.6	131.7
CV-2348	8/5/2026 10:19:46 AM	22.8	46.3	0.0	30.9			0.5	0.0	131.7	131.7
CV-2348	8/17/2026 9:38:46 AM	16.3	41.7	0.0	42.0			0.4	0.0	133.8	133.8
CV-2348	8/17/2026 9:39:22 AM	17.8	45.6	0.0	36.6			0.4	0.0	133.8	133.8
CV-2349	8/3/2026 9:20:00 AM						45000				
CV-2349	8/3/2026 9:20:00 AM					580					
CV-2349	8/5/2026 8:08:00 AM						1000				
CV-2349	8/6/2026 8:08:00 AM					2.21					
CV-2349	8/6/2026 9:33:43 AM	5.0	74.1	0.0	20.9			0.1	0.0	177.1	177.5
CV-2349	8/13/2026 8:00:36 AM	12.8	73.5	0.1	13.6			0.2	136.0	179.7	179.9
CV-2349	8/13/2026 8:10:00 AM					4420					
CV-2349	8/20/2026 10:25:53 AM	44.9	55.0	0.0	0.1			0.8	0.0	182.6	179.9
CV-2349	8/25/2026 10:38:45 AM	27.7	71.2	0.0	1.1			0.4	0.0	171.4	171.7
CV-2350	8/4/2026 7:45:00 AM						88000				
CV-2350	8/4/2026 7:45:00 AM					1600					
CV-2350	8/5/2026 8:38:12 AM	4.7	80.2	0.4	14.7			0.1	36.8	118.5	119.0
CV-2350	8/25/2026 1:40:22 PM	4.5	76.5	0.3	18.7			0.1	62.3	116.7	116.9
CV-2351	8/3/2026 7:50:00 AM						58000				
CV-2351	8/3/2026 7:50:00 AM					440					
CV-2351	8/14/2026 8:13:45 AM	6.2	41.5	9.2	43.1			0.1	4.7	72.9	72.8
CV-2351	8/14/2026 8:14:16 AM	6.4	40.6	9.3	43.7			0.2	4.7	73.1	73.0

All LFG Extraction Wells - August 2026
Chiquita Canyon Landfill

Point Name	Record Date	CH4 [%]	CO2 [%]	O2 [%]	Bal Gas [%]	CO Reading [ppmv]	H2 Reading [ppmv]	CH4:CO2	BalO2 [%]	Init Temp [ ]	Adj Temp [ ]
CV-2351	8/19/2026 8:02:10 AM	3.8	15.1	15.8	65.3			0.3	4.1	89.3	89.4
CV-2351	8/19/2026 8:03:16 AM	3.5	15.3	15.8	65.5			0.2	4.1	89.7	89.8
CV-2352	8/3/2026 7:55:00 AM						15000				
CV-2352	8/3/2026 7:55:00 AM					97					
CV-2352	8/14/2026 8:08:45 AM	2.1	77.2	0.4	20.3			0.0	50.8	194.6	194.5
CV-2352	8/14/2026 8:09:18 AM	2.1	78.5	0.3	19.1			0.0	63.7	195.1	195.3
CV-2352	8/17/2026 12:59:08 PM	14.8	85.0	0.2	0.0			0.2	0.0	136.2	135.5
CV-2352	8/19/2026 8:19:01 AM	6.6	67.5	1.3	24.6			0.1	19.6	127.6	127.6
CV-2353-PLR	8/5/2026 8:05:00 AM						130000				
CV-2353-PLR	8/5/2026 8:05:00 AM					330					
CV-2353-PLR	8/13/2026 9:50:13 AM	2.9	72.0	1.8	23.3			0.0	12.9	148.4	146.6
CV-2353-PLR	8/17/2026 12:51:09 PM	18.9	81.1	0.0	0.0			0.2	0.0	138.9	139.9
CV-2354	8/3/2026 9:15:00 AM						81000				
CV-2354	8/3/2026 9:15:00 AM					720					
CV-2354	8/6/2026 7:50:00 AM						161100				
CV-2354	8/6/2026 7:50:00 AM					2330					
CV-2354	8/6/2026 8:51:11 AM	7.2	65.6	1.9	25.3			0.1	13.3	124.6	128.1
CV-2354	8/6/2026 9:21:29 AM	7.4	65.0	1.7	25.9			0.1	15.2	122.4	125.3
CV-2354	8/6/2026 9:27:51 AM	7.4	68.3	1.0	23.3			0.1	23.3	125.8	125.3
CV-2354	8/12/2026 8:59:52 AM	21.8	65.4	0.6	12.2			0.3	20.3	109.8	109.7
CV-2354	8/13/2026 8:24:35 AM	18.2	71.9	0.0	9.9			0.3	0.0	104.7	104.6
CV-2354	8/25/2026 10:25:34 AM	21.6	54.9	4.5	19.0			0.4	4.2	129.2	128.9
CV-24001	8/3/2026 8:52:32 AM	52.8	47.2	0.0	0.0			1.1	0.0	112.6	112.6
CV-24001	8/17/2026 9:08:27 AM	52.4	47.6	0.0	0.0			1.1	0.0	107.7	107.9
CV-24002	8/3/2026 8:46:25 AM	42.8	51.2	0.0	6.0			0.8	0.0	113.4	113.5
CV-24002	8/17/2026 9:02:33 AM	44.1	44.6	0.0	11.3			1.0	0.0	112.1	112.1
CV-24003	8/3/2026 8:33:09 AM	38.4	56.2	0.0	5.4			0.7	0.0	122.2	121.8
CV-24003	8/17/2026 8:54:22 AM	38.1	55.3	0.0	6.6			0.7	0.0	114.9	114.9
CV-24004	8/3/2026 8:28:34 AM	26.0	44.9	0.1	29.0			0.6	290.0	119.4	122.6
CV-24004	8/17/2026 8:51:23 AM	35.4	55.9	0.0	8.7			0.6	0.0	122.2	121.1
CV-24006	8/3/2026 9:18:31 AM	21.6	72.1	0.8	5.5			0.3	6.9	126.2	127.1

All LFG Extraction Wells - August 2026
Chiquita Canyon Landfill

Point Name	Record Date	CH4 [%]	CO2 [%]	O2 [%]	Bal Gas [%]	CO Reading [ppmv]	H2 Reading [ppmv]	CH4:CO2	BalO2 [%]	Init Temp [ ]	Adj Temp [ ]
CV-24006	8/17/2026 8:34:18 AM	27.1	62.9	0.7	9.3			0.4	13.3	133.4	133.2
CV-24006	8/17/2026 8:35:00 AM	26.8	64.2	0.6	8.4			0.4	14.0	133.2	133.1
CV-24007	8/3/2026 9:21:31 AM	19.4	56.0	3.3	21.3			0.3	6.5	147.4	147.6
CV-24007	8/3/2026 9:21:57 AM	19.7	56.0	3.3	21.0			0.4	6.4	147.5	147.6
CV-24007	8/6/2026 7:50:00 AM						99000				
CV-24007	8/6/2026 7:50:00 AM					820					
CV-24007	8/12/2026 10:00:00 AM					1380					
CV-24007	8/12/2026 10:09:00 AM	28.4	71.5	0.1	0.0			0.4	0.0	167.0	167.1
CV-24007	8/12/2026 10:12:04 AM	37.7	60.4	1.9	0.0			0.6	0.0	167.0	167.0
CV-24007	8/17/2026 8:38:48 AM	18.7	58.5	2.2	20.6			0.3	9.4	157.1	157.3
CV-24007	8/17/2026 2:05:00 PM					438					
CV-24007	8/17/2026 2:23:05 PM	39.0	57.0	1.7	2.3			0.7	1.4	158.5	154.5
CV-24007	8/17/2026 2:25:42 PM	41.3	50.4	1.9	6.4			0.8	3.4	154.2	154.2
CV-24007	8/24/2026 2:15:04 PM	11.0	70.6	0.0	18.4			0.2	0.0	145.1	145.1
CV-24007	8/31/2026 2:28:42 PM	37.7	50.1	0.0	12.2			0.8	0.0	146.2	146.2
CV-24008	8/3/2026 1:06:00 AM					1940					
CV-24008	8/3/2026 1:06:00 PM						181600				
CV-24008	8/3/2026 1:08:47 PM	5.1	77.5	0.0	17.4			0.1	0.0	178.2	178.2
CV-24008	8/10/2026 1:50:19 PM	31.2	68.8	0.0	0.0			0.5	0.0	178.3	178.6
CV-24008	8/10/2026 1:55:00 PM					2420					
CV-24008	8/17/2026 1:55:00 PM					2120					
CV-24008	8/17/2026 2:01:05 PM	12.5	71.7	0.0	15.8			0.2	0.0	178.2	177.9
CV-24008	8/24/2026 2:10:47 PM	12.3	71.1	0.0	16.6			0.2	0.0	185.7	185.8
CV-24008	8/31/2026 2:24:04 PM	22.8	67.7	0.0	9.5			0.3	0.0	187.9	187.8
CV-24009	8/3/2026 1:02:00 AM						58650				
CV-24009	8/3/2026 1:02:00 PM					410					
CV-24009	8/3/2026 1:05:02 PM	8.5	74.0	0.0	17.5			0.1	0.0	177.6	178.7
CV-24009	8/3/2026 1:05:36 PM	5.1	78.4	0.0	16.5			0.1	0.0	178.7	178.7
CV-24009	8/10/2026 1:45:00 PM					1080					
CV-24009	8/10/2026 1:46:57 PM	35.1	64.9	0.0	0.0			0.5	0.0	161.4	161.4
CV-24009	8/17/2026 1:45:00 PM					1290					
CV-24009	8/17/2026 1:52:08 PM	18.8	74.2	0.0	7.0			0.3	0.0	172.1	172.1
CV-24009	8/24/2026 1:24:24 PM	15.8	73.8	0.2	10.2			0.2	51.0	164.8	164.8
CV-24009	8/31/2026 2:04:20 PM	18.5	73.2	0.1	8.2			0.3	82.0	164.7	164.7
CV-24010	8/11/2026 10:09:19 AM	30.1	55.3	0.3	14.3			0.5	47.7	111.2	111.4

All LFG Extraction Wells - August 2026
Chiquita Canyon Landfill

Point Name	Record Date	CH4 [%]	CO2 [%]	O2 [%]	Bal Gas [%]	CO Reading [ppmv]	H2 Reading [ppmv]	CH4:CO2	BalO2 [%]	Init Temp [ ]	Adj Temp [ ]
CV-24010	8/18/2026 12:32:45 PM	35.2	49.2	0.1	15.6			0.7	194.6	108.3	108.1
CV-24011	8/4/2026 7:55:00 AM						155500				
CV-24011	8/4/2026 7:55:00 AM					2000					
CV-24011	8/4/2026 7:59:01 AM	11.8	66.4	0.0	21.8			0.2	0.0	187.3	187.4
CV-24011	8/11/2026 9:14:41 AM	13.3	65.3	0.0	21.4			0.2	0.0	187.3	187.5
CV-24011	8/11/2026 9:15:00 AM	13.6	66.9	0.0	19.5			0.2	0.0	187.6	187.6
CV-24011	8/12/2026 10:20:00 AM					1940					
CV-24011	8/12/2026 10:20:17 AM	33.9	66.1	0.0	0.0			0.5	0.0	187.8	187.7
CV-24011	8/18/2026 7:45:00 AM					2090					
CV-24011	8/18/2026 7:45:50 AM	16.6	70.9	0.0	12.5			0.2	0.0	187.9	187.9
CV-24011	8/24/2026 2:31:47 PM	25.7	64.8	0.0	9.5			0.4	0.0	189.0	188.8
CV-24011	8/31/2026 2:25:02 PM	8.2	61.6	0.0	30.2			0.1	0.0	187.7	187.8
CV-24012	8/4/2026 8:05:00 AM						188800				
CV-24012	8/4/2026 8:05:00 AM					2390					
CV-24012	8/4/2026 8:05:35 AM	15.6	64.7	0.0	19.7			0.2	0.0	176.1	176.9
CV-24012	8/10/2026 2:12:58 PM	17.5	76.9	0.1	5.5			0.2	55.0	177.9	178.5
CV-24012	8/10/2026 2:20:00 PM					2540					
CV-24012	8/18/2026 8:03:17 AM	8.7	66.1	0.0	25.2			0.1	0.0	180.8	181.9
CV-24012	8/18/2026 8:05:00 AM					2140					
CV-24012	8/25/2026 7:45:01 AM	6.6	79.1	0.0	14.3			0.1	0.0	183.4	183.5
CV-24012	8/31/2026 2:42:42 PM	16.0	73.4	0.0	10.6			0.2	0.0	179.2	179.9
CV-24013	8/10/2026 12:37:20 PM	3.4	43.9	10.0	42.7			0.1	4.3	151.1	151.9
CV-24013	8/10/2026 12:39:23 PM	3.6	44.8	10.5	41.1			0.1	3.9	150.9	150.5
CV-24013	8/10/2026 1:50:00 PM					1750					
CV-24013	8/20/2026 1:51:03 PM	15.5	61.6	4.4	18.5			0.3	4.2	165.1	164.8
CV-24013	8/24/2026 2:02:09 PM	12.0	49.2	6.7	32.1			0.2	4.8	168.9	166.8
CV-24013	8/31/2026 2:15:15 PM	9.9	37.1	11.3	41.7			0.3	3.7	152.2	153.5
CV-24013	8/31/2026 2:20:29 PM	13.5	39.9	10.1	36.5			0.3	3.6	152.9	153.3
CV-24014	8/3/2026 8:55:06 AM	1.5	64.5	0.0	34.0			0.0	0.0	180.7	180.6
CV-24014	8/3/2026 9:00:00 AM						182300				
CV-24014	8/3/2026 9:00:00 AM					1310					
CV-24014	8/10/2026 8:58:17 AM	4.4	71.3	0.0	24.3			0.1	0.0	180.2	180.4
CV-24014	8/10/2026 9:10:00 AM					1440					
CV-24014	8/17/2026 8:55:00 AM					1500					
CV-24014	8/17/2026 8:56:15 AM	19.5	71.4	0.0	9.1			0.3	0.0	180.6	180.8
CV-24014	8/24/2026 8:05:50 AM	4.2	82.1	0.1	13.6			0.1	136.0	184.0	183.6

All LFG Extraction Wells - August 2026
Chiquita Canyon Landfill

Point Name	Record Date	CH4 [%]	CO2 [%]	O2 [%]	Bal Gas [%]	CO Reading [ppmv]	H2 Reading [ppmv]	CH4:CO2	BalO2 [%]	Init Temp [ ]	Adj Temp [ ]
CV-24014	8/24/2026 8:45:28 AM	12.0	69.8	1.2	17.0			0.2	14.2	181.2	182.0
CV-24014	8/31/2026 9:14:56 AM	4.7	79.7	0.0	15.6			0.1	0.0	183.0	183.0
CV-24015	8/3/2026 8:44:26 AM	1.2	69.7	0.0	29.1			0.0	0.0	188.4	188.3
CV-24015	8/3/2026 8:46:00 AM						188950				
CV-24015	8/3/2026 8:46:00 AM					1095					
CV-24015	8/10/2026 8:45:24 AM	5.0	72.2	0.2	22.6			0.1	113.0	187.7	187.9
CV-24015	8/10/2026 8:55:00 AM					1665					
CV-24015	8/17/2026 8:18:21 AM	11.3	73.3	0.0	15.4			0.2	0.0	183.5	183.0
CV-24015	8/17/2026 8:20:00 AM					1480					
CV-24015	8/24/2026 8:33:19 AM	10.6	71.9	0.0	17.5			0.1	0.0	185.8	186.3
CV-24015	8/31/2026 9:00:30 AM	3.4	77.1	0.0	19.5			0.0	0.0	182.7	183.4
CV-24016	8/3/2026 2:35:11 PM	21.0	41.7	4.8	32.5			0.5	6.8	96.7	96.7
CV-24016	8/4/2026 7:45:00 AM						85100				
CV-24016	8/4/2026 7:45:00 AM					1270					
CV-24016	8/4/2026 7:52:24 AM	13.4	64.8	0.0	21.8			0.2	0.0	173.1	173.3
CV-24016	8/5/2026 1:03:59 PM	13.9	54.9	0.0	31.2			0.3	0.0	141.3	143.1
CV-24016	8/11/2026 9:18:05 AM	12.2	45.3	0.0	42.5			0.3	0.0	91.4	90.7
CV-24016	8/12/2026 10:29:01 AM	40.8	41.6	0.0	17.6			1.0	0.0	159.4	159.4
CV-24016	8/12/2026 10:30:00 AM					965					
CV-24016	8/18/2026 7:50:00 AM					1000					
CV-24016	8/18/2026 7:50:26 AM	16.1	69.0	0.0	14.9			0.2	0.0	159.8	159.8
CV-24016	8/25/2026 7:33:15 AM	19.5	47.5	0.0	33.0			0.4	0.0	162.2	162.0
CV-24016	8/31/2026 2:38:41 PM	14.0	42.5	0.1	43.4			0.3	434.0	149.9	150.0
CV-24017	8/4/2026 7:38:00 AM						121050				
CV-24017	8/4/2026 7:38:00 AM					1030					
CV-24017	8/4/2026 7:45:06 AM	15.1	70.6	0.5	13.8			0.2	27.6	179.5	179.9
CV-24017	8/10/2026 2:06:01 PM	33.5	66.2	0.3	0.0			0.5	0.0	188.9	188.9
CV-24017	8/10/2026 2:08:00 PM					1810					
CV-24017	8/13/2026 9:40:00 AM						160000				
CV-24017	8/13/2026 9:40:00 AM					1300					
CV-24017	8/18/2026 7:55:00 AM					1780					
CV-24017	8/18/2026 7:55:27 AM	20.0	70.1	0.3	9.6			0.3	32.0	179.8	179.9
CV-24017	8/25/2026 7:37:48 AM	20.6	70.1	0.3	9.0			0.3	30.0	188.7	188.5

All LFG Extraction Wells - August 2026
Chiquita Canyon Landfill

Point Name	Record Date	CH4 [%]	CO2 [%]	O2 [%]	Bal Gas [%]	CO Reading [ppmv]	H2 Reading [ppmv]	CH4:CO2	BalO2 [%]	Init Temp [ ]	Adj Temp [ ]
CV-24017	8/31/2026 2:36:27 PM	28.9	68.5	0.2	2.4			0.4	12.0	178.0	178.0
CV-24018	8/3/2026 2:39:12 PM	12.2	62.3	0.2	25.3			0.2	126.5	130.3	130.1
CV-24018	8/19/2026 9:15:18 AM	22.5	61.6	0.0	15.9			0.4	0.0	147.0	146.6
CV-24018	8/19/2026 9:16:23 AM	17.9	64.5	0.0	17.6			0.3	0.0	146.4	146.5
CV-24018	8/24/2026 1:18:06 PM	29.1	63.6	0.0	7.3			0.5	0.0	137.8	138.3
CV-24018	8/25/2026 8:01:13 AM	8.4	76.7	0.0	14.9			0.1	0.0	130.6	130.9
CV-24019	8/4/2026 8:10:00 AM						182100				
CV-24019	8/4/2026 8:10:00 AM					2500					
CV-24019	8/4/2026 8:11:30 AM	7.4	70.3	0.0	22.3			0.1	0.0	176.1	176.3
CV-24019	8/11/2026 9:20:30 AM	2.7	73.7	0.0	23.6			0.0	0.0	186.5	184.5
CV-24019	8/11/2026 9:21:06 AM	2.6	75.2	0.0	22.2			0.0	0.0	187.4	186.9
CV-24019	8/12/2026 10:35:00 AM					2300					
CV-24019	8/12/2026 10:36:43 AM	28.9	71.1	0.0	0.0			0.4	0.0	181.1	180.9
CV-24019	8/18/2026 8:12:34 AM	4.4	76.0	0.0	19.6			0.1	0.0	182.5	182.6
CV-24019	8/18/2026 8:15:00 AM					2160					
CV-24019	8/25/2026 7:57:26 AM	7.5	77.9	0.0	14.6			0.1	0.0	183.7	183.8
CV-24020	8/10/2026 12:00:21 PM	0.4	15.3	15.8	68.5			0.0	4.3	110.2	110.3
CV-24020	8/10/2026 12:01:21 PM	0.4	11.1	16.8	71.7			0.0	4.3	110.2	110.2
CV-24020	8/19/2026 8:57:47 AM	1.7	8.4	16.3	73.6			0.2	4.5	95.1	95.7
CV-24020	8/19/2026 8:58:35 AM	1.7	10.2	15.7	72.4			0.2	4.6	98.8	99.0
CV-24021	8/10/2026 12:06:18 PM	1.0	6.6	17.1	75.3			0.2	4.4	111.2	110.8
CV-24021	8/10/2026 12:07:24 PM	1.2	7.9	16.5	74.4			0.2	4.5	110.8	110.7
CV-24021	8/19/2026 8:52:25 AM	4.0	15.0	13.7	67.3			0.3	4.9	96.3	96.8
CV-24021	8/19/2026 8:53:28 AM	4.7	13.9	13.6	67.8			0.3	5.0	96.9	96.8
CV-24022-PL	8/3/2026 8:59:34 AM	2.0	50.6	0.0	47.4			0.0	0.0	194.7	194.5
CV-24022-PL	8/3/2026 9:05:00 AM						183800				
CV-24022-PL	8/3/2026 9:05:00 AM					2310					
CV-24022-PL	8/10/2026 9:02:17 AM	4.6	71.8	0.0	23.6			0.1	0.0	194.8	194.9
CV-24022-PL	8/10/2026 9:15:00 AM					2740					
CV-24022-PL	8/17/2026 9:00:28 AM	17.5	67.8	0.0	14.7			0.3	0.0	195.0	195.0
CV-24022-PL	8/17/2026 9:05:00 AM					2770					

All LFG Extraction Wells - August 2026
Chiquita Canyon Landfill

Point Name	Record Date	CH4 [%]	CO2 [%]	O2 [%]	Bal Gas [%]	CO Reading [ppmv]	H2 Reading [ppmv]	CH4:CO2	BalO2 [%]	Init Temp [ ]	Adj Temp [ ]
CV-24022-PL	8/24/2026 8:49:03 AM	10.8	73.1	0.0	16.1			0.1	0.0	195.3	195.2
CV-24022-PL	8/31/2026 9:23:55 AM	4.5	72.1	0.5	22.9			0.1	45.8	194.6	194.6
CV-24023	8/3/2026 8:51:00 AM						182400				
CV-24023	8/3/2026 8:51:00 AM					993					
CV-24023	8/3/2026 8:53:03 AM	1.4	73.3	0.0	25.3			0.0	0.0	188.7	187.9
CV-24023	8/10/2026 8:53:28 AM	4.3	71.5	0.0	24.2			0.1	0.0	196.3	196.3
CV-24023	8/10/2026 9:03:00 AM					1600					
CV-24023	8/17/2026 8:45:00 AM					150					
CV-24023	8/17/2026 8:45:38 AM	16.7	70.8	0.0	12.5			0.2	0.0	196.1	196.0
CV-24023	8/24/2026 8:38:58 AM	11.2	70.6	0.9	17.3			0.2	19.2	194.4	194.6
CV-24023	8/31/2026 9:06:28 AM	3.3	76.8	0.0	19.9			0.0	0.0	194.5	194.5
CV-24024-PL	8/3/2026 8:35:00 AM						194400				
CV-24024-PL	8/3/2026 8:35:00 AM					1150					
CV-24024-PL	8/3/2026 8:39:24 AM	1.3	71.3	0.0	27.4			0.0	0.0	163.9	164.0
CV-24024-PL	8/10/2026 8:34:31 AM	3.4	73.3	0.0	23.3			0.0	0.0	163.9	164.8
CV-24024-PL	8/10/2026 8:46:00 AM					1530					
CV-24024-PL	8/17/2026 8:09:11 AM	12.0	71.5	0.1	16.4			0.2	164.0	141.2	141.1
CV-24024-PL	8/17/2026 8:10:00 AM					1370					
CV-24025	8/4/2026 8:15:00 AM						127400				
CV-24025	8/4/2026 8:15:00 AM					2490					
CV-24025	8/4/2026 8:15:55 AM	4.2	75.8	0.0	20.0			0.1	0.0	164.0	166.4
CV-24025	8/11/2026 9:25:11 AM	3.4	61.0	0.1	35.5			0.1	355.0	186.3	186.1
CV-24025	8/11/2026 9:26:00 AM	3.4	60.0	0.0	36.6			0.1	0.0	186.2	186.2
CV-24025	8/12/2026 10:40:00 AM					3000					
CV-24025	8/12/2026 10:41:45 AM	19.6	62.0	0.2	18.2			0.3	91.0	182.8	183.0
CV-24025	8/18/2026 8:18:27 AM	8.9	70.7	0.0	20.4			0.1	0.0	174.3	174.5
CV-24025	8/18/2026 8:20:00 AM					2470					
CV-24025	8/25/2026 8:06:23 AM	14.1	62.9	0.0	23.0			0.2	0.0	181.2	
CV-24026	8/10/2026 8:55:44 AM	0.9	78.4	0.0	20.7			0.0	0.0	180.7	181.2
CV-24026	8/10/2026 8:58:30 AM	1.0	77.8	0.0	21.2			0.0	0.0	180.9	181.0
CV-24026	8/18/2026 8:10:00 AM					2190					
CV-24026	8/18/2026 8:10:51 AM	4.4	73.8	0.0	21.8			0.1	0.0	176.5	176.6

All LFG Extraction Wells - August 2026
Chiquita Canyon Landfill

Point Name	Record Date	CH4 [%]	CO2 [%]	O2 [%]	Bal Gas [%]	CO Reading [ppmv]	H2 Reading [ppmv]	CH4:CO2	BalO2 [%]	Init Temp [ ]	Adj Temp [ ]
CV-24026	8/18/2026 2:34:56 PM	18.5	73.5	0.2	7.8			0.3	39.0	178.0	178.0
CV-24026	8/18/2026 2:37:15 PM	20.6	74.1	0.2	5.1			0.3	25.5	177.7	178.4
CV-24026	8/25/2026 7:52:48 AM	5.3	75.1	0.0	19.6			0.1	0.0	175.1	175.0
CV-24027	8/10/2026 12:18:55 PM	3.3	76.2	0.2	20.3			0.0	101.5	164.6	163.4
CV-24027	8/10/2026 12:20:14 PM	2.6	77.0	0.1	20.3			0.0	203.0	163.2	162.9
CV-24027	8/18/2026 2:42:10 PM	25.0	72.5	0.8	1.7			0.3	2.1	138.3	138.5
CV-24028	8/3/2026 9:43:51 AM	1.9	85.1	0.0	13.0			0.0	0.0	194.4	194.3
CV-24028	8/3/2026 9:45:00 AM						183100				
CV-24028	8/3/2026 9:45:00 AM					812					
CV-24028	8/10/2026 9:07:39 AM	4.8	70.5	0.0	24.7			0.1	0.0	194.7	194.8
CV-24028	8/10/2026 9:20:00 AM					1190					
CV-24028	8/17/2026 9:06:40 AM	15.0	70.8	0.0	14.2			0.2	0.0	193.9	194.0
CV-24028	8/17/2026 9:10:00 AM					1390					
CV-24028	8/24/2026 9:05:51 AM	16.4	74.8	0.0	8.8			0.2	0.0	204.4	201.5
CV-24028	8/24/2026 9:06:33 AM	25.7	73.7	0.0	0.6			0.3	0.0	201.5	201.5
CV-24028	8/31/2026 9:30:36 AM	4.8	71.9	0.0	23.3			0.1	0.0	196.0	195.8
CV-24029	8/11/2026 10:05:11 AM	0.9	32.2	11.9	55.0			0.0	4.6	104.9	110.4
CV-24029	8/19/2026 9:32:59 AM	3.0	61.9	4.6	30.5			0.0	6.6	114.3	114.6
CV-24030	8/3/2026 8:25:00 AM						117400				
CV-24030	8/3/2026 8:25:00 AM					1570					
CV-24030	8/3/2026 8:29:15 AM	1.2	71.3	0.0	27.5			0.0	0.0	182.9	179.5
CV-24030	8/3/2026 8:30:34 AM	1.2	80.9	0.0	17.9			0.0	0.0	178.9	178.5
CV-24030	8/10/2026 8:25:10 AM	2.1	73.5	0.0	24.4			0.0	0.0	178.2	178.8
CV-24030	8/10/2026 8:35:00 AM					1510					
CV-24030	8/17/2026 7:55:20 AM	4.4	77.9	0.0	17.7			0.1	0.0	177.6	177.7
CV-24030	8/17/2026 8:00:00 AM					1440					
CV-24030	8/24/2026 8:18:36 AM	7.1	73.4	0.0	19.5			0.1	0.0	178.5	179.1

All LFG Extraction Wells - August 2026
Chiquita Canyon Landfill

Point Name	Record Date	CH4 [%]	CO2 [%]	O2 [%]	Bal Gas [%]	CO Reading [ppmv]	H2 Reading [ppmv]	CH4:CO2	BalO2 [%]	Init Temp [ ]	Adj Temp [ ]
CV-24030	8/31/2026 8:28:13 AM	1.9	61.2	5.6	31.3			0.0	5.6	183.0	114.5
CV-24030	8/31/2026 8:35:56 AM	2.3	56.5	4.4	36.8			0.0	8.4	105.8	105.3
CV-24031	8/4/2026 8:41:54 AM	26.9	63.9	0.0	9.2			0.4	0.0	148.6	148.7
CV-24031	8/5/2026 2:00:00 PM						57900				
CV-24031	8/5/2026 2:00:00 PM					822					
CV-24031	8/12/2026 2:18:33 PM	40.3	59.6	0.1	0.0			0.7	0.0	150.4	150.0
CV-24031	8/12/2026 2:20:00 PM					2560					
CV-24031	8/18/2026 8:43:41 AM	7.8	75.1	0.0	17.1			0.1	0.0	156.8	157.1
CV-24031	8/18/2026 8:50:00 AM					611					
CV-24031	8/25/2026 8:21:56 AM	42.3	57.7	0.0	0.0			0.7	0.0	146.4	146.4
CV-24032	8/4/2026 8:38:24 AM	2.0	67.7	0.0	30.3			0.0	0.0	171.3	171.3
CV-24032	8/4/2026 8:40:00 AM						97400				
CV-24032	8/4/2026 8:40:00 AM					505					
CV-24032	8/11/2026 9:31:02 AM	2.1	80.4	0.0	17.5			0.0	0.0	200.5	200.5
CV-24032	8/11/2026 9:31:28 AM	2.2	81.0	0.0	16.8			0.0	0.0	200.5	200.5
CV-24032	8/11/2026 9:32:06 AM	2.2	80.2	0.0	17.6			0.0	0.0	200.5	200.6
CV-24032	8/12/2026 2:15:00 PM					1510					
CV-24032	8/12/2026 2:15:09 PM	13.5	81.1	0.0	5.4			0.2	0.0	198.1	198.1
CV-24032	8/13/2026 11:56:31 AM	16.3	61.7	0.0	22.1			0.3	0.0	102.7	102.2
CV-24032	8/13/2026 11:59:26 AM	15.9	61.5	0.0	22.7			0.3	0.0	173.8	174.2
CV-24032	8/18/2026 8:40:40 AM	7.9	75.7	0.0	16.4			0.1	0.0	172.2	172.6
CV-24032	8/18/2026 8:45:00 AM					597					
CV-24032	8/25/2026 8:17:49 AM	10.1	74.8	0.0	15.1			0.1	0.0	152.6	153.8
CV-24033	8/10/2026 8:38:00 AM	0.6	80.5	0.0	18.9			0.0	0.0	197.6	197.7
CV-24033	8/10/2026 8:40:08 AM	0.5	81.0	0.0	18.5			0.0	0.0	197.7	197.7
CV-24033	8/13/2026 12:04:43 PM	0.2	16.6	16.9	66.3			0.0	3.9	94.3	94.3
CV-24033	8/13/2026 12:07:13 PM	0.1	12.6	17.5	69.8			0.0	4.0	94.4	94.4
CV-24033	8/20/2026 11:19:01 AM	0.7	77.9	0.1	21.3			0.0	213.0	198.0	198.0

All LFG Extraction Wells - August 2026
Chiquita Canyon Landfill

Point Name	Record Date	CH4 [%]	CO2 [%]	O2 [%]	Bal Gas [%]	CO Reading [ppmv]	H2 Reading [ppmv]	CH4:CO2	BalO2 [%]	Init Temp [ ]	Adj Temp [ ]
CV-24033	8/20/2026 11:21:17 AM	0.7	81.1	0.1	18.1			0.0	181.0	198.2	198.4
CV-24034	8/3/2026 9:47:58 AM	2.2	74.3	0.0	23.5			0.0	0.0	160.0	159.4
CV-24034	8/3/2026 9:50:00 AM						113100				
CV-24034	8/3/2026 9:50:00 AM					669					
CV-24034	8/10/2026 9:20:53 AM	11.8	74.8	1.0	12.4			0.2	12.4	163.0	165.2
CV-24034	8/10/2026 9:22:11 AM	18.6	72.9	0.9	7.6			0.3	8.4	162.8	163.8
CV-24034	8/10/2026 9:25:00 AM					1110					
CV-24034	8/17/2026 9:15:00 AM					2772					
CV-24034	8/17/2026 9:18:08 AM	15.4	70.8	0.3	13.5			0.2	45.0	162.9	162.6
CV-24034	8/17/2026 9:31:16 AM	14.4	69.2	0.0	16.4			0.2	0.0	162.3	177.1
CV-24034	8/19/2026 8:49:43 AM	1.6	71.7	3.1	23.6			0.0	7.6	170.8	164.5
CV-24034	8/24/2026 9:11:55 AM	27.2	72.8	0.0	0.0			0.4	0.0	154.5	159.7
CV-24034	8/31/2026 9:46:05 AM	15.6	74.0	1.0	9.4			0.2	9.4	167.2	167.6
CV-24035-PL	8/3/2026 8:00:00 AM						146700				
CV-24035-PL	8/3/2026 8:00:00 AM					1440					
CV-24035-PL	8/3/2026 8:00:40 AM	1.5	75.5	0.0	23.0			0.0	0.0	184.1	184.6
CV-24035-PL	8/10/2026 8:10:40 AM	2.2	76.8	0.0	21.0			0.0	0.0	183.4	183.5
CV-24035-PL	8/10/2026 8:13:00 AM					1690					
CV-24035-PL	8/17/2026 7:35:00 AM					1600					
CV-24035-PL	8/17/2026 7:35:38 AM	3.7	81.4	0.0	14.9			0.0	0.0	179.5	179.1
CV-24035-PL	8/31/2026 7:52:59 AM	2.2	85.0	0.0	12.8			0.0	0.0	183.3	183.1
CV-24036	8/1/2026 10:32:16 AM	51.5	46.5	0.2	1.8			1.1	9.0	108.6	108.8
CV-24036	8/20/2026 10:07:58 AM	52.5	40.7	0.5	6.3			1.3	12.6	106.4	106.5
CV-24037	8/3/2026 3:03:19 PM	21.9	66.5	0.5	11.1			0.3	22.2	147.0	146.5
CV-24037	8/13/2026 1:46:00 PM	36.2	62.8	0.0	1.0			0.6	0.0	135.2	135.2
CV-24037	8/25/2026 10:00:11 AM	17.8	61.0	1.5	19.7			0.3	13.1	138.9	141.4
CV-24038	8/3/2026 3:05:34 PM	19.7	65.3	0.4	14.6			0.3	36.5	146.5	147.1
CV-24038	8/4/2026 9:25:00 AM						184800				
CV-24038	8/4/2026 9:25:00 AM					1510					
CV-24038	8/4/2026 9:39:08 AM	4.0	72.8	0.7	22.5			0.1	32.1	189.5	189.2
CV-24038	8/12/2026 2:37:13 PM	26.6	72.9	0.5	0.0			0.4	0.0	191.6	191.1
CV-24038	8/12/2026 2:40:00 PM					1490					

All LFG Extraction Wells - August 2026
Chiquita Canyon Landfill

Point Name	Record Date	CH4 [%]	CO2 [%]	O2 [%]	Bal Gas [%]	CO Reading [ppmv]	H2 Reading [ppmv]	CH4:CO2	BalO2 [%]	Init Temp [ ]	Adj Temp [ ]
CV-24038	8/18/2026 9:07:29 AM	11.2	73.6	0.0	15.2			0.2	0.0	192.4	192.2
CV-24038	8/18/2026 9:10:00 AM					1728					
CV-24038	8/25/2026 9:00:20 AM	16.4	72.0	0.0	11.6			0.2	0.0	204.2	202.3
CV-24038	8/25/2026 9:01:30 AM	20.5	73.8	0.0	5.7			0.3	0.0	202.1	202.0
CV-24038	8/25/2026 10:02:17 AM	19.2	60.9	2.5	17.4			0.3	7.0	139.3	140.1
CV-24039	8/4/2026 9:30:00 AM						239400				
CV-24039	8/4/2026 9:30:00 AM					1710					
CV-24039	8/4/2026 9:41:31 AM	2.8	69.4	0.0	27.8			0.0	0.0	189.3	189.6
CV-24039	8/11/2026 8:57:26 AM	1.0	69.3	0.7	29.0			0.0	41.4	178.0	168.9
CV-24039	8/11/2026 8:58:15 AM	1.0	71.8	0.4	26.8			0.0	67.0	170.4	173.1
CV-24039	8/12/2026 2:40:10 PM	24.5	69.8	0.0	5.7			0.4	0.0	187.1	187.2
CV-24039	8/12/2026 2:45:00 PM					2262					
CV-24039	8/18/2026 9:11:42 AM	13.9	69.6	0.1	16.4			0.2	164.0	189.3	189.4
CV-24039	8/18/2026 9:15:00 AM					1370					
CV-24039	8/25/2026 9:05:16 AM	19.4	75.1	0.0	5.5			0.3	0.0	189.9	190.7
CV-24039	8/25/2026 9:06:27 AM	18.5	74.3	0.0	7.2			0.2	0.0	191.6	190.8
CV-24040	8/4/2026 9:50:00 AM						212600				
CV-24040	8/4/2026 9:50:00 AM					2250					
CV-24040	8/4/2026 9:57:05 AM	3.8	71.3	0.4	24.5			0.1	61.3	173.0	173.0
CV-24040	8/11/2026 8:49:03 AM	0.5	68.5	1.1	29.9			0.0	27.2	175.0	174.6
CV-24040	8/11/2026 8:49:35 AM	0.5	70.6	0.3	28.6			0.0	95.3	177.1	176.9
CV-24040	8/12/2026 2:44:26 PM	22.5	72.4	0.0	5.1			0.3	0.0	167.7	169.1
CV-24040	8/12/2026 2:50:00 PM					2890					
CV-24040	8/18/2026 9:20:00 AM					2560					
CV-24040	8/18/2026 9:20:26 AM	12.9	69.8	0.5	16.8			0.2	33.6	176.4	176.0
CV-24040	8/25/2026 9:16:44 AM	26.7	69.4	0.3	3.6			0.4	12.0	176.7	176.2
CV-24041	8/11/2026 8:43:30 AM	0.1	31.1	13.2	55.6			0.0	4.2	180.1	176.9
CV-24041	8/11/2026 8:44:51 AM	0.1	30.7	13.4	55.8			0.0	4.2	176.8	179.7
CV-24041	8/17/2026 2:27:04 PM	24.9	34.7	9.4	31.0			0.7	3.3	103.6	108.2
CV-24041	8/17/2026 2:31:09 PM	38.5	54.1	5.4	2.0			0.7	0.4	108.4	108.4
CV-24041	8/19/2026 8:59:05 AM	0.6	31.7	1.8	65.9			0.0	36.6	126.7	129.7
CV-24042	8/3/2026 10:02:20 AM	2.2	90.4	0.0	7.4			0.0	0.0	180.6	180.2
CV-24042	8/3/2026 10:08:00 AM						78300				

All LFG Extraction Wells - August 2026
Chiquita Canyon Landfill

Point Name	Record Date	CH4 [%]	CO2 [%]	O2 [%]	Bal Gas [%]	CO Reading [ppmv]	H2 Reading [ppmv]	CH4:CO2	BalO2 [%]	Init Well Temp [°F]	Adj Well Temp [°F]
CV-24042	8/3/2026 10:08:00 AM					734					
CV-24042	8/10/2026 10:27:42 AM	25.9	74.1	0.0	0.0			0.3	0.0	178.5	178.0
CV-24042	8/10/2026 10:35:00 AM					1730					
CV-24042	8/17/2026 9:40:34 AM	30.1	67.7	0.0	2.2			0.4	0.0	179.3	178.9
CV-24042	8/17/2026 9:45:00 AM					1510					
CV-24042	8/24/2026 9:20:59 AM	35.6	64.4	0.0	0.0			0.6	0.0	179.3	181.8
CV-24042	8/31/2026 10:24:01 AM	32.1	67.9	0.0	0.0			0.5	0.0	180.5	183.3
CV-24043	8/6/2026 9:50:16 AM	40.5	55.2	0.1	4.2			0.7	42.0	122.6	122.7
CV-24043	8/27/2026 11:19:30 AM	31.4	52.5	0.0	16.1			0.6	0.0	108.4	108.7
CV-24044	8/1/2026 10:27:33 AM	20.6	73.1	0.1	6.2			0.3	62.0	157.3	157.4
CV-24044	8/1/2026 10:28:30 AM	20.0	73.4	0.0	6.6			0.3	0.0	157.5	157.8
CV-24044	8/3/2026 10:40:00 AM					394					
CV-24044	8/4/2026 10:40:00 AM						65050				
CV-24044	8/4/2026 10:40:49 AM	2.2	61.8	0.0	36.0			0.0	0.0	150.7	151.4
CV-24044	8/12/2026 2:25:00 PM					629					
CV-24044	8/12/2026 2:25:36 PM	48.2	51.8	0.0	0.0			0.9	0.0	149.9	148.8
CV-24044	8/18/2026 8:49:26 AM	36.0	62.1	0.0	1.9			0.6	0.0	153.7	153.9
CV-24044	8/18/2026 8:55:00 AM					629					
CV-24044	8/25/2026 8:42:01 AM	36.9	63.0	0.0	0.1			0.6	0.0	152.9	153.0
CV-24044	8/25/2026 10:12:11 AM	20.0	71.3	0.0	8.7			0.3	0.0	161.4	161.3
CV-24045	8/3/2026 8:50:00 AM					2060					
CV-24045	8/4/2026 8:50:00 AM						183100				
CV-24045	8/4/2026 8:50:00 AM					2060					
CV-24045	8/4/2026 9:21:19 AM	1.8	71.5	0.0	26.7			0.0	0.0	193.8	193.8
CV-24045	8/12/2026 2:30:42 PM	27.0	72.3	0.7	0.0			0.4	0.0	190.7	190.3
CV-24045	8/12/2026 2:35:00 PM					2230					
CV-24045	8/18/2026 8:58:17 AM	17.1	70.7	0.9	11.3			0.2	12.6	193.1	192.7
CV-24045	8/18/2026 9:00:00 AM					1800					
CV-24045	8/25/2026 8:49:09 AM	36.4	63.6	0.0	0.0			0.6	0.0	186.5	186.7
CV-24046	8/4/2026 10:29:26 AM	3.6	69.9	0.0	26.5			0.1	0.0	120.2	120.1
CV-24046	8/11/2026 9:48:37 AM	1.6	56.4	2.5	39.5			0.0	15.8	162.2	167.6
CV-24046	8/11/2026 9:49:27 AM	1.7	63.3	2.1	32.9			0.0	15.7	167.2	166.1
CV-24046	8/17/2026 2:08:34 PM	16.1	75.8	1.4	6.7			0.2	4.8	183.8	184.7
CV-24046	8/17/2026 2:09:48 PM	16.6	76.6	1.1	5.7			0.2	5.2	185.2	184.9
CV-24046	8/17/2026 2:10:00 PM					2460					
CV-24046	8/18/2026 9:28:35 AM	14.7	60.2	2.2	22.9			0.2	10.4	137.6	137.8

All LFG Extraction Wells - August 2026
Chiquita Canyon Landfill

Point Name	Record Date	CH4 [%]	CO2 [%]	O2 [%]	Bal Gas [%]	CO Reading [ppmv]	H2 Reading [ppmv]	CH4:CO2	BalO2 [%]	Init Temp [ ]	Adj Temp [ ]
CV-24048	8/11/2026 8:38:57 AM	2.4	63.4	2.8	31.4			0.0	11.2	88.3	88.9
CV-24048	8/19/2026 9:04:05 AM	4.2	78.0	0.3	17.5			0.1	58.3	104.4	99.0
CV-24049	8/3/2026 10:14:35 AM	4.6	65.2	0.0	30.2			0.1	0.0	191.9	192.1
CV-24049	8/3/2026 10:16:00 AM						151700				
CV-24049	8/3/2026 10:16:00 AM					2860					
CV-24049	8/10/2026 8:35:00 AM						160000				
CV-24049	8/10/2026 8:35:00 AM					1800					
CV-24049	8/10/2026 10:35:06 AM	31.3	55.9	0.0	12.8			0.6	0.0	193.1	193.0
CV-24049	8/10/2026 10:50:00 AM					2690					
CV-24049	8/17/2026 10:00:00 AM					2900					
CV-24049	8/17/2026 10:01:45 AM	23.8	71.2	0.0	5.0			0.3	0.0	192.5	192.5
CV-24049	8/19/2026 9:13:13 AM	34.3	50.9	0.2	14.6			0.7	73.0	109.0	108.3
CV-24050	8/6/2026 9:36:12 AM	26.3	35.1	0.4	38.2			0.7	95.5	115.0	92.0
CV-24050	8/27/2026 11:09:50 AM	31.9	39.1	0.0	29.0			0.8	0.0	123.2	123.3
CV-24051	8/1/2026 10:21:11 AM	16.1	60.7	2.5	20.7			0.3	8.3	118.8	121.3
CV-24051	8/24/2026 12:46:15 PM	21.8	56.8	3.1	18.3			0.4	5.9	124.8	125.1
CV-24051	8/25/2026 10:15:16 AM	19.3	56.4	3.8	20.5			0.3	5.4	123.0	123.1
CV-24052	8/11/2026 9:54:30 AM	44.3	45.9	1.7	8.1			1.0	4.8	111.9	113.0
CV-24052	8/24/2026 12:14:30 PM	44.0	43.7	0.8	11.5			1.0	14.4	122.2	121.4
CV-24053	8/11/2026 8:32:30 AM	28.4	41.4	0.0	30.2			0.7	0.0	110.2	111.7
CV-24053	8/13/2026 10:00:00 AM						6900				
CV-24053	8/13/2026 10:00:00 AM					65					
CV-24053	8/24/2026 12:25:50 PM	32.4	49.1	0.0	18.5			0.7	0.0	123.6	123.5
CV-24054	8/3/2026 10:11:02 AM	2.3	74.0	0.0	23.7			0.0	0.0	168.5	172.4
CV-24054	8/3/2026 10:13:00 AM						108000				
CV-24054	8/3/2026 10:13:00 AM					1430					
CV-24054	8/10/2026 1:02:22 PM	31.4	68.6	0.0	0.0			0.5	0.0	173.3	173.5
CV-24054	8/10/2026 1:05:00 PM					1700					
CV-24054	8/17/2026 10:06:49 AM	28.1	71.8	0.0	0.1			0.4	0.0	177.1	177.3
CV-24054	8/17/2026 10:10:00 AM					1640					
CV-24054	8/24/2026 9:36:55 AM	32.0	68.0	0.0	0.0			0.5	0.0	176.3	176.3
CV-24054	8/31/2026 1:51:01 PM	20.2	74.7	0.0	5.1			0.3	0.0	177.4	177.4
CV-24055	8/10/2026 8:30:00 AM						62000				
CV-24055	8/10/2026 8:30:00 AM					1000					

All LFG Extraction Wells - August 2026
Chiquita Canyon Landfill

Point Name	Record Date	CH4 [%]	CO2 [%]	O2 [%]	Bal Gas [%]	CO Reading [ppmv]	H2 Reading [ppmv]	CH4:CO2	BalO2 [%]	Init Temp [ ]	Adj Temp [ ]
CV-24055	8/12/2026 11:19:25 AM	10.5	53.1	2.9	33.5			0.2	11.6	144.8	144.7
CV-24055	8/12/2026 11:20:04 AM	10.1	52.7	2.5	34.7			0.2	13.9	144.8	144.7
CV-24055	8/17/2026 2:09:12 PM	6.6	49.7	3.3	40.4			0.1	12.2	131.5	131.9
CV-24056	8/5/2026 7:56:43 AM	19.4	59.4	2.8	18.4			0.3	6.6	107.9	107.8
CV-24056	8/17/2026 10:23:23 AM	28.8	62.7	0.0	8.5			0.5	0.0	131.4	132.3
CV-24056	8/17/2026 10:23:40 AM	28.8	62.7	0.0	8.5			0.5	0.0	132.1	132.3
CV-24057	8/6/2026 1:20:00 AM						103200				
CV-24057	8/6/2026 9:23:04 AM	19.4	69.0	0.0	11.6			0.3	0.0	149.5	148.0
CV-24057	8/6/2026 9:24:23 AM	15.3	72.3	0.0	12.4			0.2	0.0	147.6	147.6
CV-24057	8/6/2026 1:20:00 PM					1110					
CV-24057	8/6/2026 1:40:27 PM	21.7	70.2	0.0	8.1			0.3	0.0	147.9	150.0
CV-24057	8/6/2026 1:42:08 PM	30.6	69.4	0.0	0.0			0.4	0.0	149.9	149.8
CV-24057	8/11/2026 10:12:53 AM	34.7	57.3	0.7	7.3			0.6	10.4	143.7	143.7
CV-24057	8/25/2026 9:44:46 AM	28.1	54.4	0.2	17.3			0.5	86.5	144.1	144.0
CV-24058	8/6/2026 9:56:07 AM	18.0	28.4	0.4	53.2			0.6	133.0	113.0	113.4
CV-24058	8/19/2026 10:21:39 AM	30.2	36.3	0.2	33.3			0.8	166.5	120.4	120.6
CV-24059	8/6/2026 10:05:39 AM	26.7	62.2	0.3	10.8			0.4	36.0	156.5	156.0
CV-24059	8/6/2026 10:06:00 AM						93800				
CV-24059	8/6/2026 10:06:00 AM					703					
CV-24059	8/13/2026 2:29:27 PM	6.6	66.6	2.3	24.5			0.1	10.7	112.4	113.6
CV-24059	8/20/2026 1:19:59 PM	29.7	70.2	0.0	0.1			0.4	0.0	150.4	154.9
CV-24059	8/20/2026 1:20:59 PM	33.0	67.0	0.0	0.0			0.5	0.0	154.8	154.8
CV-24059	8/26/2026 10:06:48 AM	21.6	68.3	0.0	10.1			0.3	0.0	154.3	154.2
CV-24060	8/6/2026 2:39:05 PM	31.7	62.1	0.3	5.9			0.5	19.7	144.3	146.0
CV-24060	8/6/2026 2:40:36 PM	32.1	62.1	0.4	5.4			0.5	13.5	144.2	144.8
CV-24060	8/18/2026 1:28:22 PM	41.3	54.4	0.3	4.0			0.8	13.3	135.1	132.5
CV-24061	8/11/2026 8:22:04 AM	24.4	60.4	0.0	15.2			0.4	0.0	142.8	143.3
CV-24061	8/11/2026 8:22:30 AM	24.1	62.4	0.0	13.5			0.4	0.0	142.6	142.1
CV-24061	8/26/2026 8:45:29 AM	49.4	46.5	0.0	4.1			1.1	0.0	104.7	104.7
CV-24062	8/5/2026 9:25:00 AM						99200				
CV-24062	8/5/2026 9:25:00 AM					1390					
CV-24062	8/11/2026 9:00:00 AM						110000				
CV-24062	8/11/2026 9:00:00 AM					800					

All LFG Extraction Wells - August 2026
Chiquita Canyon Landfill

Point Name	Record Date	CH4 [%]	CO2 [%]	O2 [%]	Bal Gas [%]	CO Reading [ppmv]	H2 Reading [ppmv]	CH4:CO2	BalO2 [%]	Init Temp [ ]	Adj Temp [ ]
CV-24062	8/11/2026 9:02:17 AM	37.4	62.6	0.0	0.0			0.6	0.0	179.6	179.1
CV-24062	8/11/2026 9:10:00 AM					1170					
CV-24062	8/19/2026 9:36:51 AM	36.1	63.9	0.0	0.0			0.6	0.0	179.0	178.9
CV-24062	8/26/2026 9:11:37 AM	9.3	77.6	0.0	13.1			0.1	0.0	177.8	178.0
CV-24063	8/5/2026 9:06:00 AM						82600				
CV-24063	8/5/2026 9:06:00 AM					2010					
CV-24063	8/11/2026 8:49:07 AM	25.0	75.0	0.0	0.0			0.3	0.0	183.2	183.4
CV-24063	8/11/2026 8:55:00 AM					2060					
CV-24063	8/11/2026 9:10:00 AM						100000				
CV-24063	8/11/2026 9:10:00 AM					1400					
CV-24063	8/19/2026 8:57:44 AM	15.3	84.7	0.0	0.0			0.2	0.0	180.8	180.9
CV-24063	8/26/2026 9:05:54 AM	5.4	79.8	0.0	14.8			0.1	0.0	186.6	186.6
CV-24064-PL	8/4/2026 1:38:00 PM						125500				
CV-24064-PL	8/4/2026 1:38:00 PM					2600					
CV-24064-PL	8/4/2026 1:40:41 PM	11.8	80.0	0.0	8.2			0.1	0.0	191.3	191.5
CV-24064-PL	8/10/2026 8:45:00 AM						130000				
CV-24064-PL	8/10/2026 8:45:00 AM					1500					
CV-24064-PL	8/11/2026 8:34:13 AM	11.0	79.7	0.1	9.2			0.1	92.0	192.1	192.1
CV-24064-PL	8/11/2026 8:40:00 AM					2340					
CV-24064-PL	8/18/2026 1:38:23 PM	45.5	53.3	0.0	1.2			0.9	0.0	191.4	191.4
CV-24064-PL	8/18/2026 1:50:00 PM					2460					
CV-24064-PL	8/26/2026 8:14:44 AM	19.0	55.8	0.0	25.2			0.3	0.0	191.9	191.9
CV-24065-TP	8/6/2026 8:35:00 AM						9300				
CV-24065-TP	8/6/2026 8:35:00 AM					180					
CV-24065-TP	8/7/2026 2:17:18 PM	11.6	50.4	4.8	33.2			0.2	6.9	126.2	126.1
CV-24065-TP	8/17/2026 1:30:12 PM	12.9	61.1	1.4	24.6			0.2	17.6	120.3	120.7
CV-24066	8/5/2026 7:49:09 AM	17.3	42.8	0.0	39.9			0.4	0.0	115.0	115.7
CV-24066	8/12/2026 8:45:00 AM						15000				
CV-24066	8/12/2026 8:45:00 AM					130					
CV-24066	8/17/2026 10:25:54 AM	24.0	40.5	0.0	35.5			0.6	0.0	125.0	125.2
CV-24067	8/4/2026 1:33:17 PM	16.6	55.8	0.0	27.6			0.3	0.0	159.4	159.5
CV-24067	8/4/2026 1:35:00 PM						36150				
CV-24067	8/4/2026 1:35:00 PM					468.5					
CV-24067	8/5/2026 7:42:19 AM	19.1	52.8	0.1	28.0			0.4	280.0	153.2	152.0
CV-24067	8/5/2026 7:45:01 AM	19.3	52.0	0.0	28.7			0.4	0.0	146.4	146.6
CV-24067	8/11/2026 1:15:00 PM					3100					
CV-24067	8/11/2026 1:19:24 PM	15.7	77.9	0.0	6.4			0.2	0.0	151.4	159.5
CV-24067	8/11/2026 1:21:35 PM	7.6	78.6	0.1	13.7			0.1	137.0	165.6	166.2
CV-24067	8/17/2026 10:28:06 AM	1.7	77.6	0.0	20.7			0.0	0.0	121.0	121.2
CV-24067	8/17/2026 10:28:29 AM	1.7	78.5	0.0	19.8			0.0	0.0	121.8	121.3

All LFG Extraction Wells - August 2026
Chiquita Canyon Landfill

Point Name	Record Date	CH4 [%]	CO2 [%]	O2 [%]	Bal Gas [%]	CO Reading [ppmv]	H2 Reading [ppmv]	CH4:CO2	BalO2 [%]	Init Temp [ ]	Adj Temp [ ]
CV-24067	8/18/2026 1:33:25 PM	16.7	75.5	0.1	7.7			0.2	77.0	109.6	110.2
CV-24067	8/18/2026 1:34:22 PM	12.8	76.9	0.0	10.3			0.2	0.0	110.0	110.0
CV-24068	8/6/2026 9:17:03 AM	20.5	38.5	0.6	40.4			0.5	67.3	124.7	124.0
CV-24068	8/17/2026 11:03:53 AM	11.9	70.0	0.0	18.1			0.2	0.0	175.2	176.7
CV-24068	8/17/2026 11:04:36 AM	13.5	74.8	0.0	11.7			0.2	0.0	176.8	177.2
CV-24068	8/24/2026 1:04:07 PM	49.3	50.7	0.0	0.0			1.0	0.0	146.8	148.7
CV-24068	8/24/2026 1:05:06 PM	52.6	47.4	0.0	0.0			1.1	0.0	145.9	147.1
CV-24069	8/6/2026 10:10:17 AM	14.8	46.2	0.6	38.4			0.3	64.0	124.6	124.7
CV-24069	8/12/2026 8:40:00 AM						61000				
CV-24069	8/12/2026 8:40:00 AM					680					
CV-24069	8/17/2026 11:15:26 AM	19.1	39.9	0.0	41.0			0.5	0.0	126.1	125.2
CV-24070	8/5/2026 1:15:00 PM						51500				
CV-24070	8/5/2026 1:15:00 PM					1350					
CV-24070	8/6/2026 10:16:11 AM	28.3	66.4	0.1	5.2			0.4	52.0	145.3	144.8
CV-24070	8/11/2026 9:50:00 AM					1980					
CV-24070	8/11/2026 9:58:05 AM	22.2	75.5	0.0	2.3			0.3	0.0	150.5	151.4
CV-24070	8/11/2026 9:59:08 AM	19.9	73.9	0.0	6.2			0.3	0.0	151.5	151.5
CV-24070	8/12/2026 9:05:00 AM						74000				
CV-24070	8/12/2026 9:05:00 AM					1000					
CV-24070	8/19/2026 2:15:36 PM	29.3	66.6	0.0	4.1			0.4	0.0	148.9	148.9
CV-24070	8/26/2026 10:01:22 AM	19.2	72.8	0.0	8.0			0.3	0.0	149.3	149.2
CV-24071	8/6/2026 2:29:21 PM	27.8	64.1	0.2	7.9			0.4	39.5	130.6	130.5
CV-24071	8/11/2026 9:25:00 AM						74000				
CV-24071	8/11/2026 9:25:00 AM					620					
CV-24071	8/18/2026 1:36:23 PM	30.7	63.1	0.2	6.0			0.5	30.0	135.5	135.1
CV-24071	8/18/2026 1:37:29 PM	30.5	63.5	0.2	5.8			0.5	29.0	134.9	134.9
CV-24072	8/6/2026 2:55:45 PM	35.7	62.7	0.1	1.5			0.6	15.0	116.5	117.3
CV-24072	8/18/2026 1:41:42 PM	46.1	53.8	0.1	0.0			0.9	0.0	112.2	112.2
CV-24073-TP	8/5/2026 10:00:00 AM						46900				
CV-24073-TP	8/5/2026 10:00:00 AM					1290					
CV-24073-TP	8/11/2026 9:17:35 AM	17.0	79.6	0.0	3.4			0.2	0.0	157.3	157.6
CV-24073-TP	8/11/2026 9:25:00 AM					1970					

All LFG Extraction Wells - August 2026
Chiquita Canyon Landfill

Point Name	Record Date	CH4 [%]	CO2 [%]	O2 [%]	Bal Gas [%]	CO Reading [ppmv]	H2 Reading [ppmv]	CH4:CO2	BalO2 [%]	Init Temp [ ]	Adj Temp [ ]
CV-24073-TP	8/18/2026 9:48:54 AM	24.6	75.3	0.1	0.0			0.3	0.0	158.6	156.6
CV-24073-TP	8/18/2026 9:53:21 AM	24.6	72.0	0.1	3.3			0.3	33.0	159.0	159.1
CV-24073-TP	8/19/2026 9:55:33 AM	36.8	63.2	0.0	0.0			0.6	0.0	159.9	159.8
CV-24073-TP	8/26/2026 9:23:18 AM	32.1	62.2	0.0	5.7			0.5	0.0	158.1	158.3
CV-24074	8/7/2026 8:43:14 AM	15.3	75.8	0.5	8.4			0.2	16.8	124.8	125.5
CV-24074	8/18/2026 9:44:47 AM	1.4	83.3	0.2	15.1			0.0	75.5	123.7	122.8
CV-24075-TP	8/3/2026 1:45:00 PM					1960					
CV-24075-TP	8/4/2026 1:44:39 PM	11.3	82.9	0.0	5.8			0.1	0.0	187.3	187.4
CV-24075-TP	8/4/2026 1:45:00 PM						112900				
CV-24075-TP	8/11/2026 8:45:54 AM	21.3	78.5	0.2	0.0			0.3	0.0	187.9	188.0
CV-24075-TP	8/11/2026 8:50:00 AM					1550					
CV-24075-TP	8/18/2026 1:49:32 PM	25.7	73.7	0.6	0.0			0.3	0.0	187.3	187.3
CV-24075-TP	8/18/2026 2:00:00 PM					1960					
CV-24075-TP	8/26/2026 8:27:04 AM	8.6	78.1	0.3	13.0			0.1	43.3	186.2	186.2
CV-24076	8/3/2026 1:30:00 PM						33100				
CV-24076	8/3/2026 1:30:00 PM					851					
CV-24076	8/3/2026 1:35:28 PM	12.2	55.4	1.2	31.2			0.2	26.0	175.7	175.2
CV-24076	8/3/2026 1:36:26 PM	12.2	55.7	1.1	31.0			0.2	28.2	175.4	175.2
CV-24076	8/13/2026 1:30:00 PM					1390					
CV-24076	8/13/2026 1:37:35 PM	25.4	56.5	0.9	17.2			0.4	19.1	176.6	176.4
CV-24076	8/18/2026 10:43:06 AM	38.4	54.0	0.0	7.6			0.7	0.0	180.0	179.9
CV-24076	8/18/2026 10:45:00 AM					1570					
CV-24076	8/26/2026 8:48:21 AM	10.0	40.0	4.7	45.3			0.3	9.6	165.8	166.1
CV-24077	8/4/2026 1:28:38 PM	16.3	61.4	0.0	22.3			0.3	0.0	150.6	150.6
CV-24077	8/4/2026 1:30:00 PM						32200				
CV-24077	8/4/2026 1:30:00 PM					778					
CV-24077	8/5/2026 10:23:13 AM	20.5	56.7	0.0	22.8			0.4	0.0	150.4	149.5
CV-24077	8/5/2026 10:25:00 AM	17.3	73.5	0.0	9.2			0.2	0.0	148.1	148.3
CV-24077	8/11/2026 1:10:00 PM					1530					
CV-24077	8/11/2026 1:12:06 PM	32.5	48.6	0.1	18.8			0.7	188.0	144.3	144.5
CV-24077	8/27/2026 10:58:50 AM	12.8	80.8	0.1	6.3			0.2	63.0	155.7	155.5
CV-24077	8/27/2026 10:59:50 AM	12.8	80.8	0.1	6.3			0.2	63.0	155.9	155.9
CV-24077	8/31/2026 1:48:05 PM	12.8	74.6	0.0	12.6			0.2	0.0	160.5	160.6
CV-24077	8/31/2026 1:48:55 PM	14.6	73.0	0.0	12.4			0.2	0.0	160.4	160.4
CV-24078	8/5/2026 7:37:40 AM	15.4	61.1	3.6	19.9			0.3	5.5	103.7	94.6
CV-24078	8/17/2026 10:31:53 AM	11.2	72.6	0.7	15.5			0.2	22.1	116.7	117.0

All LFG Extraction Wells - August 2026
Chiquita Canyon Landfill

Point Name	Record Date	CH4 [%]	CO2 [%]	O2 [%]	Bal Gas [%]	CO Reading [ppmv]	H2 Reading [ppmv]	CH4:CO2	BalO2 [%]	Init Temp [ ]	Adj Temp [ ]
CV-24079-TP	8/6/2026 9:13:08 AM	1.2	58.3	7.9	32.6			0.0	4.1	91.0	91.1
CV-24079-TP	8/17/2026 10:59:50 AM	2.8	83.7	0.0	13.5			0.0	0.0	110.7	110.8
CV-24080	8/6/2026 9:05:17 AM	38.5	55.9	0.1	5.5			0.7	55.0	121.9	121.6
CV-24080	8/17/2026 10:55:14 AM	40.7	52.5	0.0	6.8			0.8	0.0	123.4	123.7
CV-24081-TP	8/6/2026 10:22:24 AM	45.5	51.1	0.2	3.2			0.9	16.0	116.8	117.9
CV-24081-TP	8/17/2026 11:22:14 AM	23.7	60.4	0.0	15.9			0.4	0.0	122.0	122.6
CV-24082	8/6/2026 2:11:52 PM	33.9	59.8	0.2	6.1			0.6	30.5	122.3	122.2
CV-24082	8/18/2026 1:00:54 PM	42.3	53.8	0.1	3.8			0.8	38.0	123.1	122.9
CV-24083	8/5/2026 1:05:00 AM					1170					
CV-24083	8/5/2026 1:05:00 PM						62500				
CV-24083	8/11/2026 9:40:00 AM					1170					
CV-24083	8/11/2026 9:49:55 AM	39.0	61.0	0.0	0.0			0.6	0.0	156.1	158.0
CV-24083	8/18/2026 1:09:10 PM	45.1	50.2	0.1	4.6			0.9	46.0	123.0	122.8
CV-24083	8/19/2026 2:01:26 PM	26.9	72.9	0.0	0.2			0.4	0.0	159.6	159.4
CV-24083	8/19/2026 2:02:16 PM	27.6	70.8	0.0	1.6			0.4	0.0	159.5	159.0
CV-24083	8/26/2026 9:56:45 AM	2.1	81.1	0.1	16.7			0.0	167.0	158.0	158.1
CV-24084-TP	8/5/2026 10:30:00 AM						102600				
CV-24084-TP	8/5/2026 10:30:00 AM					3590					
CV-24084-TP	8/11/2026 9:32:01 AM	8.7	79.2	0.0	12.1			0.1	0.0	184.5	184.4
CV-24084-TP	8/11/2026 9:35:00 AM					2510					
CV-24084-TP	8/19/2026 1:53:18 PM	8.4	80.3	0.0	11.3			0.1	0.0	185.3	185.3
CV-24084-TP	8/26/2026 9:51:07 AM	1.6	80.6	0.0	17.8			0.0	0.0	184.7	184.7
CV-24085	8/10/2026 1:51:36 PM	46.0	48.9	0.0	5.1			0.9	0.0	122.4	128.8
CV-24085	8/10/2026 1:53:42 PM	46.6	47.4	0.0	6.0			1.0	0.0	129.4	129.5
CV-24085	8/12/2026 8:46:00 AM	24.9	35.6	0.0	39.6			0.7	0.0	132.6	130.9
CV-24085	8/12/2026 8:51:32 AM	22.1	35.7	0.0	42.2			0.6	0.0	130.6	124.5
CV-24085	8/12/2026 8:53:29 AM	22.6	35.9	0.0	41.6			0.6	0.0	122.6	122.4
CV-24085	8/27/2026 11:34:49 AM	44.0	48.2	0.8	7.0			0.9	8.8	105.2	103.6
CV-24085	8/27/2026 11:36:28 AM	43.6	49.7	0.1	6.6			0.9	66.0	103.2	103.3

All LFG Extraction Wells - August 2026
Chiquita Canyon Landfill

Point Name	Record Date	CH4 [%]	CO2 [%]	O2 [%]	Bal Gas [%]	CO Reading [ppmv]	H2 Reading [ppmv]	CH4:CO2	BalO2 [%]	Init Temp [ ]	Adj Temp [ ]
CV-24086	8/6/2026 9:01:15 AM	38.5	52.6	0.0	8.9			0.7	0.0	123.8	123.8
CV-24086	8/17/2026 10:42:11 AM	50.8	46.4	0.0	2.8			1.1	0.0	118.4	119.4
CV-24087	8/4/2026 1:42:39 PM	34.5	39.1	1.6	24.8			0.9	15.5	121.7	121.6
CV-24087	8/27/2026 11:59:07 AM	33.5	54.4	0.0	12.1			0.6	0.0	119.8	120.1
CV-24088	8/7/2026 8:14:51 AM	47.7	49.3	0.0	3.0			1.0	0.0	114.5	115.6
CV-24088	8/18/2026 1:57:15 PM	48.7	51.1	0.2	0.0			1.0	0.0	116.1	116.2
CV-24089	8/10/2026 1:01:41 PM	0.6	1.4	19.6	78.5			0.5	4.0	101.3	102.4
CV-24089	8/10/2026 1:03:09 PM	0.5	1.1	19.7	78.7			0.5	4.0	102.4	102.3
CV-24089	8/10/2026 1:04:21 PM	0.5	1.1	19.7	78.7			0.5	4.0	102.5	102.6
CV-24089	8/12/2026 9:07:17 AM	39.1	37.5	1.4	22.0			1.0	15.9	84.5	84.6
CV-24089	8/12/2026 9:10:11 AM	41.4	39.2	0.2	19.1			1.1	83.2	86.3	86.3
CV-24089	8/21/2026 7:42:05 AM	0.0	0.1	21.0	78.9			0.0	3.8	78.5	79.6
CV-24089	8/21/2026 7:42:31 AM	0.0	0.1	20.9	79.0			0.0	3.8	79.8	79.8
CV-24089	8/26/2026 1:14:18 PM	0.8	3.7	20.0	75.5			0.2	3.8	110.0	111.7
CV-24089	8/28/2026 11:53:45 AM	46.7	49.3	0.0	4.0			0.9	0.0	125.2	125.3
CV-24090	8/10/2026 12:54:28 PM	43.9	45.1	0.0	11.0			1.0	0.0	117.1	117.3
CV-24090	8/21/2026 8:29:26 AM	43.4	37.1	0.0	19.5			1.2	0.0	115.1	115.7
CV-24091	8/4/2026 3:47:22 PM	15.8	44.4	8.8	31.0			0.4	3.5	100.7	100.9
CV-24091	8/16/2026 2:12:47 PM	16.1	40.1	8.9	35.0			0.4	3.9	100.4	100.4
CV-24091	8/16/2026 2:18:30 PM	16.4	40.5	8.8	34.3			0.4	3.9	100.4	100.2
CV-24092	8/31/2026 9:43:47 AM	51.7	46.0	0.0	2.3			1.1	0.0	118.6	118.7
CV-24093	8/1/2026 9:50:12 AM	52.1	44.8	0.3	2.8			1.2	9.3	119.1	119.1
CV-24093	8/16/2026 10:28:02 AM	50.6	42.8	0.1	6.4			1.2	58.5	119.4	119.4
CV-24094	8/9/2026 1:42:38 PM	14.1	53.0	6.0	27.1			0.3	4.5	109.4	109.4

All LFG Extraction Wells - August 2026
Chiquita Canyon Landfill

Point Name	Record Date	CH4 [%]	CO2 [%]	O2 [%]	Bal Gas [%]	CO Reading [ppmv]	H2 Reading [ppmv]	CH4:CO2	BalO2 [%]	Init Temp [ ]	Adj Temp [ ]
CV-24094	8/9/2026 1:48:35 PM	19.3	68.0	0.2	12.6			0.3	57.1	109.4	110.3
CV-24094	8/9/2026 1:52:37 PM	19.3	67.0	0.7	13.0			0.3	17.8	110.2	110.0
CV-24094	8/9/2026 1:53:11 PM	19.0	67.1	1.3	12.7			0.3	10.1	110.3	110.4
CV-24094	8/24/2026 2:03:52 PM	7.4	64.0	4.9	23.7			0.1	4.8	109.1	109.4
CV-24095	8/4/2026 8:05:00 AM						110000				
CV-24095	8/4/2026 8:05:00 AM					1400					
CV-24095	8/6/2026 7:45:00 AM						126900				
CV-24095	8/6/2026 7:45:00 AM					2390					
CV-24095	8/6/2026 9:31:02 AM	6.7	70.4	0.0	22.9			0.1	0.0	188.2	188.3
CV-24095	8/13/2026 8:03:42 AM	8.8	75.7	0.0	15.5			0.1	0.0	188.5	188.6
CV-24095	8/13/2026 8:15:00 AM					3850					
CV-24095	8/20/2026 10:28:48 AM	35.7	64.3	0.0	0.0			0.6	0.0	189.9	189.9
CV-24095	8/25/2026 10:34:52 AM	28.2	66.4	0.0	5.4			0.4	0.0	190.5	190.4
CV-24096	8/14/2026 8:14:02 AM	1.4	6.0	19.0	73.6			0.2	3.9	71.0	71.0
CV-24096	8/14/2026 8:15:43 AM	1.3	3.1	19.5	76.1			0.4	3.9	71.1	71.1
CV-24096	8/31/2026 9:05:44 AM	33.8	57.7	1.4	7.1			0.6	5.1	83.8	83.8
CV-24097	8/14/2026 8:06:13 AM	51.8	42.8	0.1	5.3			1.2	53.0	92.3	93.1
CV-24097	8/25/2026 2:12:37 PM	48.6	45.9	0.8	4.7			1.1	5.9	117.6	118.0
CV-24098	8/5/2026 8:50:46 AM	42.8	55.0	0.2	2.0			0.8	10.0	97.3	98.5
CV-24098	8/25/2026 2:09:42 PM	36.8	63.0	0.2	0.0			0.6	0.0	111.4	113.4
CV-24099	8/5/2026 9:03:48 AM	9.5	18.6	14.0	57.9			0.5	4.1	81.9	82.0
CV-24099	8/5/2026 9:07:26 AM	10.2	19.7	13.6	56.5			0.5	4.2	81.3	81.4
CV-24099	8/25/2026 2:05:42 PM	22.1	73.4	0.5	4.0			0.3	8.0	113.7	113.6
CV-24100	8/5/2026 7:20:00 AM						6600				
CV-24100	8/5/2026 7:20:00 AM					40					
CV-24100	8/5/2026 9:22:38 AM	22.8	77.0	0.1	0.1			0.3	1.0	155.0	155.3
CV-24100	8/5/2026 9:25:30 AM	18.9	81.1	0.0	0.0			0.2	0.0	154.6	154.2
CV-24100	8/6/2026 7:30:00 AM						4200				
CV-24100	8/6/2026 7:30:00 AM					46.1					
CV-24100	8/6/2026 7:40:22 AM	22.1	77.9	0.0	0.0			0.3	0.0	153.9	154.2
CV-24100	8/13/2026 8:35:00 AM					195					
CV-24100	8/13/2026 8:51:07 AM	31.4	68.6	0.0	0.0			0.5	0.0	155.2	154.5
CV-24100	8/13/2026 8:53:27 AM	33.0	67.0	0.0	0.0			0.5	0.0	154.4	155.2

All LFG Extraction Wells - August 2026
Chiquita Canyon Landfill

Point Name	Record Date	CH4 [%]	CO2 [%]	O2 [%]	Bal Gas [%]	CO Reading [ppmv]	H2 Reading [ppmv]	CH4:CO2	BalO2 [%]	Init Temp [ ]	Adj Temp [ ]
CV-24100	8/20/2026 12:49:12 PM	45.8	54.1	0.0	0.1			0.8	0.0	155.5	155.2
CV-24101	8/4/2026 8:15:00 AM						1700				
CV-24101	8/4/2026 8:15:00 AM					0					
CV-24101	8/5/2026 9:32:33 AM	41.9	54.1	0.9	3.1			0.8	3.4	118.2	119.0
CV-24101	8/25/2026 1:55:01 PM	31.9	42.7	4.8	20.6			0.7	4.3	116.7	110.3
CV-24102	8/3/2026 9:30:09 AM	3.0	2.5	16.9	77.6			1.2	4.6	103.6	104.4
CV-24102	8/3/2026 9:33:08 AM	48.3	47.2	0.0	4.5			1.0	0.0	106.1	106.9
CV-24102	8/3/2026 9:36:16 AM	47.2	48.2	0.0	4.6			1.0	0.0	107.2	107.8
CV-24102	8/17/2026 9:28:29 AM	47.5	46.7	0.3	5.5			1.0	19.0	99.3	99.2
CV-24102	8/17/2026 9:29:26 AM	48.1	47.0	0.0	4.9			1.0	0.0	99.7	99.8
CV-24103	8/11/2026 9:42:33 AM	1.2	0.1	20.2	78.5			19.5	3.9	95.6	96.0
CV-24103	8/11/2026 9:47:02 AM	13.3	8.4	15.5	62.7			1.6	4.1	93.4	93.1
CV-24103	8/18/2026 7:52:44 AM	42.9	42.8	0.0	14.3			1.0	0.0	91.7	91.5
CV-24103	8/18/2026 7:53:40 AM	42.9	42.7	0.0	14.5			1.0	0.0	91.3	91.4
CV-24104	8/5/2026 10:09:23 AM	38.6	50.5	0.0	10.9			0.8	0.0	100.1	100.1
CV-24104	8/18/2026 8:35:29 AM	38.9	54.2	0.0	6.9			0.7	0.0	99.8	100.1
CV-24104	8/18/2026 8:36:12 AM	38.4	55.1	0.0	6.5			0.7	0.0	100.5	100.6
CV-24105	8/3/2026 10:27:40 AM	41.5	39.5	1.3	17.7			1.1	13.8	120.4	120.4
CV-24105	8/17/2026 1:40:57 PM	43.9	38.9	0.8	16.4			1.1	20.5	120.4	120.5
CV-24106	8/5/2026 9:41:57 AM	49.5	43.9	0.4	6.2			1.1	15.5	93.5	97.4
CV-24106	8/26/2026 12:44:40 PM	43.5	39.4	0.1	17.0			1.1	170.0	130.6	130.4
CV-24107	8/18/2026 9:24:43 AM	37.3	44.3	0.4	18.0			0.8	45.0	131.7	129.2
CV-24107	8/18/2026 9:25:31 AM	37.2	45.2	0.3	17.3			0.8	57.7	129.5	129.5
CV-24108	8/18/2026 9:01:25 AM	46.0	44.6	0.0	9.4			1.0	0.0	131.0	132.3
CV-24108	8/18/2026 9:02:12 AM	47.3	46.2	0.0	6.5			1.0	0.0	132.2	132.2
CV-24108	8/18/2026 9:02:34 AM	47.4	45.8	0.0	6.8			1.0	0.0	132.4	132.3
CV-24109	8/1/2026 9:24:53 AM	27.9	40.6	0.0	31.5			0.7	0.0	114.7	115.5
CV-24110	8/24/2026 2:10:13 PM	34.0	65.2	0.0	0.8			0.5	0.0	132.2	132.2
CV-24111	8/11/2026 2:00:09 PM	45.3	45.7	0.0	9.0			1.0	0.0	125.6	125.8
CV-24112	8/11/2026 1:24:48 PM	51.3	37.2	0.0	11.5			1.4	0.0	129.8	129.3
CV-24114	8/12/2026 9:57:12 AM	54.2	41.8	0.0	4.1			1.3	0.0	122.3	122.4
CV-24114	8/12/2026 10:00:35 AM	54.2	41.8	0.0	4.1			1.3	0.0		122.2
CV-24116	8/13/2026 2:14:02 PM	49.8	46.6	0.2	3.4			1.1	17.0	124.3	124.9

All LFG Extraction Wells - August 2026
Chiquita Canyon Landfill

Point Name	Record Date	CH4 [%]	CO2 [%]	O2 [%]	Bal Gas [%]	CO Reading [ppmv]	H2 Reading [ppmv]	CH4:CO2	BalO2 [%]	Init Temp [ ]	Adj Temp [ ]
CV-24116	8/18/2026 10:48:30 AM	48.1	41.8	0.3	9.8			1.2	32.7	125.4	125.5
CV-24117	8/18/2026 10:02:38 AM	20.1	29.2	0.0	50.7			0.7	0.0	124.2	124.3
CV-24118	8/6/2026 2:00:00 PM						112400				
CV-24118	8/6/2026 2:00:00 PM					2390					
CV-24118	8/6/2026 2:15:53 PM	20.9	75.8	0.0	3.3			0.3	0.0	150.7	150.6
CV-24118	8/13/2026 1:16:05 PM	39.1	60.9	0.0	0.0			0.6	0.0	149.5	149.4
CV-24118	8/13/2026 1:20:00 PM					2560					
CV-24118	8/20/2026 7:24:50 AM	11.2	77.0	0.0	11.8			0.1	0.0	149.8	150.0
CV-24118	8/20/2026 2:29:12 PM	11.2	81.2	0.0	7.6			0.1	0.0	151.1	150.9
CV-24119	8/25/2026 8:36:13 AM	44.4	45.5	0.0	10.1			1.0	0.0	143.0	140.2
CV-24119	8/25/2026 8:37:18 AM	44.0	45.5	0.0	10.5			1.0	0.0	139.4	139.1
CV-24120	8/13/2026 12:29:20 PM	8.2	26.4	13.6	51.8			0.3	3.8	95.5	96.2
CV-24120	8/13/2026 12:31:03 PM	8.2	28.5	13.2	50.1			0.3	3.8	93.8	93.4
CV-24120	8/14/2026 8:00:00 AM						35000				
CV-24120	8/14/2026 8:00:00 AM					440					
CV-24120	8/18/2026 9:13:19 AM	3.6	38.0	12.6	45.9			0.1	3.6	88.9	89.0
CV-24120	8/18/2026 9:13:57 AM	3.5	36.9	12.5	47.2			0.1	3.8	89.0	88.9
CV-24120	8/24/2026 9:14:22 AM	10.5	73.1	0.0	16.4			0.1	0.0	122.4	129.7
CV-24120	8/24/2026 9:17:28 AM	12.5	73.0	0.0	14.5			0.2	0.0	130.1	130.3
CV-24121	8/10/2026 8:05:00 AM						2800				
CV-24121	8/10/2026 8:05:00 AM					12					
CV-24121	8/11/2026 9:37:10 AM	1.0	3.7	19.2	76.1			0.3	4.0	93.1	94.1
CV-24121	8/18/2026 9:50:10 AM	2.3	3.6	18.6	75.5			0.6	4.0	99.5	99.7
CV-24121	8/18/2026 9:50:57 AM	2.4	3.8	18.6	75.2			0.6	4.0	100.0	99.9
CV-24122	8/10/2026 7:55:00 AM						0				
CV-24122	8/10/2026 7:55:00 AM					0					
CV-24122	8/11/2026 9:26:26 AM	21.7	24.2	10.7	43.4			0.9	4.1	95.3	97.8
CV-24122	8/11/2026 9:27:22 AM	22.0	25.7	11.1	41.2			0.9	3.7	98.3	98.4
CV-24122	8/14/2026 8:05:00 AM						2100				
CV-24122	8/14/2026 8:05:00 AM					0					
CV-24122	8/18/2026 9:56:31 AM	33.9	36.4	5.9	23.8			0.9	4.0	105.0	105.1
CV-24122	8/18/2026 9:57:24 AM	34.7	37.5	5.7	22.1			0.9	3.9	105.8	106.0
CV-24123	8/5/2026 12:15:03 PM	45.8	54.2	0.0	0.0			0.8	0.0	117.3	116.8

All LFG Extraction Wells - August 2026
Chiquita Canyon Landfill

Point Name	Record Date	CH4 [%]	CO2 [%]	O2 [%]	Bal Gas [%]	CO Reading [ppmv]	H2 Reading [ppmv]	CH4:CO2	BalO2 [%]	Init Temp [ ]	Adj Temp [ ]
CV-24124	8/14/2026 12:22:27 PM	8.1	81.0	0.0	10.9			0.1	0.0	134.6	134.1
CV-24124	8/14/2026 12:23:40 PM	9.6	80.3	0.0	10.1			0.1	0.0	134.4	134.0
CV-24124	8/28/2026 1:21:46 PM	6.3	75.4	0.1	18.2			0.1	182.0	134.7	134.4
CV-24125-TP	8/10/2026 8:10:00 AM						0				
CV-24125-TP	8/10/2026 8:10:00 AM					0					
CV-24125-TP	8/11/2026 9:18:03 AM	30.5	66.5	0.9	2.1			0.5	2.3	133.0	130.3
CV-24125-TP	8/11/2026 9:19:45 AM	28.7	67.4	0.8	3.1			0.4	3.9	133.0	133.0
CV-24125-TP	8/18/2026 9:41:43 AM	35.0	54.6	0.9	9.5			0.6	10.8	130.7	130.8
CV-24125-TP	8/18/2026 9:42:30 AM	34.8	54.4	0.8	10.0			0.6	12.5	130.8	130.7
CV-24126	8/3/2026 10:21:16 AM	3.1	74.6	0.0	22.3			0.0	0.0	191.6	191.7
CV-24126	8/3/2026 10:25:00 AM						115000				
CV-24126	8/3/2026 10:25:00 AM					2120					
CV-24126	8/10/2026 1:15:00 PM					3880					
CV-24126	8/10/2026 1:26:10 PM	17.7	77.0	0.0	5.3			0.2	0.0	192.9	192.6
CV-24126	8/17/2026 9:45:56 AM	31.0	49.7	0.9	18.4			0.6	20.4	181.4	181.4
CV-24126	8/17/2026 9:50:00 AM					2420					
CV-24126	8/24/2026 9:25:50 AM	36.6	63.4	0.0	0.0			0.6	0.0	187.3	187.5
CV-24126	8/31/2026 1:40:04 PM	8.9	69.9	0.0	21.2			0.1	0.0	163.5	165.7
CV-24126	8/31/2026 1:40:38 PM	8.4	76.2	0.0	15.4			0.1	0.0	169.5	168.1
CV-24127	8/3/2026 12:50:00 PM						12700				
CV-24127	8/3/2026 12:50:00 PM					288					
CV-24127	8/3/2026 12:56:02 PM	12.8	66.6	0.1	20.5			0.2	205.0	162.4	163.1
CV-24127	8/6/2026 8:20:00 AM						99000				
CV-24127	8/6/2026 8:20:00 AM					1500					
CV-24127	8/10/2026 1:20:00 PM					2770					
CV-24127	8/10/2026 1:32:33 PM	27.9	70.9	0.3	0.9			0.4	3.0	165.8	164.6
CV-24127	8/17/2026 1:15:00 PM					4420					
CV-24127	8/17/2026 1:25:00 PM	21.8	76.1	0.0	2.1			0.3	0.0	174.4	173.8
CV-24127	8/17/2026 1:27:59 PM	16.2	73.2	0.0	10.6			0.2	0.0	174.0	174.6
CV-24127	8/25/2026 7:19:15 AM	11.1	77.5	0.1	11.3			0.1	113.0	174.8	174.3

All LFG Extraction Wells - August 2026
Chiquita Canyon Landfill

Point Name	Record Date	CH4 [%]	CO2 [%]	O2 [%]	Bal Gas [%]	CO Reading [ppmv]	H2 Reading [ppmv]	CH4:CO2	BalO2 [%]	Init Temp [ ]	Adj Temp [ ]
CV-24127	8/31/2026 1:36:18 PM	16.9	74.9	0.0	8.2			0.2	0.0	176.2	177.3
CV-24127	8/31/2026 1:37:14 PM	7.9	75.1	0.0	17.0			0.1	0.0	176.7	177.4
CV-24128	8/6/2026 8:15:00 AM						73000				
CV-24128	8/6/2026 8:15:00 AM					1700					
CV-24128	8/11/2026 2:38:10 PM	19.1	68.7	0.3	11.9			0.3	39.7	125.4	125.0
CV-24128	8/18/2026 9:28:34 AM	15.3	67.5	0.0	17.2			0.2	0.0	126.2	126.2
CV-24129	8/11/2026 2:35:34 PM	47.9	51.9	0.2	0.0			0.9	0.0	129.5	129.3
CV-24129	8/18/2026 9:33:13 AM	43.6	50.4	0.0	6.0			0.9	0.0	131.3	131.4
CV-24129	8/18/2026 9:36:02 AM	44.5	51.1	0.0	4.4			0.9	0.0	131.4	130.9
CV-24129	8/18/2026 9:36:46 AM	44.6	50.9	0.0	4.5			0.9	0.0	130.9	130.9
CV-24130	8/11/2026 9:07:15 AM	22.3	68.2	0.1	9.4			0.3	94.0	121.4	120.9
CV-24131	8/26/2026 9:32:29 AM	43.4	53.3	0.0	3.3			0.8	0.0	127.2	127.0
CV-24132	8/24/2026 1:35:03 PM	50.3	43.0	0.0	6.8			1.2	675.0	130.9	130.9
CV-24133	8/25/2026 1:17:08 PM	50.6	33.5	0.0	15.9			1.5	0.0	125.2	125.2
CV-24134-TP	8/3/2026 12:45:00 AM						81700				
CV-24134-TP	8/3/2026 12:45:00 PM					1790					
CV-24134-TP	8/3/2026 12:47:19 PM	13.5	70.7	0.0	15.8			0.2	0.0	152.6	153.2
CV-24134-TP	8/10/2026 1:30:00 PM					2940					
CV-24134-TP	8/10/2026 1:36:07 PM	32.6	67.4	0.0	0.0			0.5	0.0	152.8	152.9
CV-24134-TP	8/17/2026 1:05:00 PM					1280					
CV-24134-TP	8/17/2026 1:06:23 PM	45.4	54.6	0.0	0.0			0.8	0.0	144.7	145.0
CV-24135	8/11/2026 10:34:12 AM	8.9	76.3	0.2	14.6			0.1	73.0	150.3	150.4
CV-24135	8/11/2026 10:34:35 AM	8.9	77.8	0.3	13.0			0.1	43.3	150.5	150.6
CV-24135	8/17/2026 2:55:35 PM		77.9	0.0						150.7	150.5
CV-24135	8/18/2026 2:25:00 PM					3700					
CV-24135	8/18/2026 2:26:08 PM	27.0	64.1	0.0	8.9			0.4	0.0	150.6	150.6
CV-24136	8/18/2026 12:05:04 PM	27.1	49.8	0.0	23.1			0.5	0.0	132.5	132.3
CV-24136	8/18/2026 12:06:06 PM	27.4	50.4	0.0	22.2			0.5	0.0	129.2	129.5
CV-24137	8/17/2026 1:38:42 PM	38.9	41.2	0.0	19.9			0.9	0.0	118.8	119.0
CV-24138	8/3/2026 9:05:00 AM						180000				
CV-24138	8/3/2026 9:05:00 AM					560					
CV-24138	8/5/2026 7:50:00 AM						190000				
CV-24138	8/5/2026 7:50:00 AM					630					
CV-24138	8/11/2026 7:40:00 AM						89000				
CV-24138	8/11/2026 7:40:00 AM					340					

All LFG Extraction Wells - August 2026
Chiquita Canyon Landfill

Point Name	Record Date	CH4 [%]	CO2 [%]	O2 [%]	Bal Gas [%]	CO Reading [ppmv]	H2 Reading [ppmv]	CH4:CO2	BalO2 [%]	Init Temp [ ]	Adj Temp [ ]
CV-24138	8/14/2026 8:33:40 AM	2.4	23.0	13.7	60.9			0.1	4.4	84.9	85.1
CV-24138	8/26/2026 5:04:54 PM	3.7	27.4	11.3	57.6			0.1	5.1	121.2	121.1
CV-24138	8/26/2026 5:09:09 PM	3.3	24.4	11.8	60.5			0.1	5.1	120.9	121.0
CV-24139	8/3/2026 9:00:00 AM						56000				
CV-24139	8/3/2026 9:00:00 AM					190					
CV-24139	8/6/2026 8:00:00 AM						190600				
CV-24139	8/6/2026 8:00:00 AM					958					
CV-24139	8/6/2026 8:20:30 AM	3.7	70.9	0.6	24.8			0.1	41.3	168.3	168.3
CV-24139	8/12/2026 8:30:00 AM					925					
CV-24139	8/12/2026 8:30:51 AM	15.7	71.8	0.4	12.1			0.2	30.3	164.1	164.2
CV-24139	8/14/2026 8:27:08 AM	3.5	73.1	0.6	22.8			0.0	38.0	174.8	170.5
CV-24139	8/14/2026 8:30:50 AM	3.3	76.4	0.4	19.9			0.0	49.8	180.1	180.6
CV-24139	8/20/2026 10:44:52 AM	40.5	58.9	0.6	0.0			0.7	0.0	156.5	156.6
CV-24139	8/26/2026 1:26:15 PM	7.5	68.7	0.4	23.4			0.1	58.5	178.8	178.8
CV-24140	8/3/2026 8:55:00 AM						130000				
CV-24140	8/3/2026 8:55:00 AM					850					
CV-24140	8/14/2026 8:05:23 AM	1.9	77.0	0.8	20.3			0.0	25.4	150.7	150.8
CV-24140	8/14/2026 8:05:55 AM	1.9	75.9	0.9	21.3			0.0	23.7	150.8	150.9
CV-24140	8/17/2026 12:53:30 PM	16.5	83.5	0.0	0.0			0.2	0.0	169.3	169.3
CV-24140	8/17/2026 1:05:00 PM					2510					
CV-24140	8/20/2026 10:48:35 AM	40.1	59.9	0.0	0.0			0.7	0.0	165.5	165.9
CV-24140	8/26/2026 1:20:59 PM	4.7	71.1	0.0	24.2			0.1	0.0	166.9	169.0
CV-24141	8/5/2026 7:55:00 AM						7400				
CV-24141	8/5/2026 7:55:00 AM					26					
CV-24141	8/14/2026 8:18:01 AM	0.3	6.4	19.2	74.1			0.0	3.9	72.5	72.6
CV-24141	8/19/2026 8:10:32 AM	0.1	3.6	20.4	75.9			0.0	3.7	78.6	79.8
CV-24141	8/19/2026 8:11:24 AM	0.1	2.3	20.5	77.2			0.0	3.8	80.1	80.2
CV-24142	8/3/2026 9:10:00 AM						130000				
CV-24142	8/3/2026 9:10:00 AM					790					
CV-24142	8/5/2026 7:45:00 AM						150000				

All LFG Extraction Wells - August 2026
Chiquita Canyon Landfill

Point Name	Record Date	CH4 [%]	CO2 [%]	O2 [%]	Bal Gas [%]	CO Reading [ppmv]	H2 Reading [ppmv]	CH4:CO2	BalO2 [%]	Init Temp [ ]	Adj Temp [ ]
CV-24142	8/5/2026 7:45:00 AM					1100					
CV-24142	8/6/2026 7:55:00 AM						130700				
CV-24142	8/6/2026 7:55:00 AM					1290					
CV-24142	8/6/2026 8:12:12 AM	4.7	68.4	1.3	25.6			0.1	19.7	168.1	168.0
CV-24142	8/11/2026 7:45:00 AM						75000				
CV-24142	8/11/2026 7:45:00 AM					490					
CV-24142	8/12/2026 8:35:00 AM					2030					
CV-24142	8/12/2026 8:39:33 AM	13.8	65.1	2.5	18.6			0.2	7.4	152.6	152.6
CV-24142	8/14/2026 8:23:00 AM	2.8	73.8	0.4	23.0			0.0	57.5	182.2	182.9
CV-24142	8/14/2026 8:24:52 AM	2.9	73.9	0.4	22.8			0.0	57.0	181.5	181.0
CV-24142	8/20/2026 10:34:18 AM	35.3	64.7	0.0	0.0			0.5	0.0	173.3	174.0
CV-24142	8/26/2026 1:44:20 PM	5.6	55.6	5.2	33.6			0.1	6.5	150.0	146.6
CV-24142	8/26/2026 1:47:24 PM	5.6	59.5	4.0	30.9			0.1	7.7	146.6	146.2
CV-24143	8/3/2026 7:50:00 AM						87000				
CV-24143	8/3/2026 7:50:00 AM					610					
CV-24143	8/13/2026 2:58:30 PM	1.2	39.3	11.3	48.3			0.0	4.3	109.0	108.9
CV-24143	8/13/2026 3:00:34 PM	1.1	39.1	11.1	48.7			0.0	4.4	108.2	108.2
CV-24143	8/19/2026 8:25:27 AM	2.8	17.4	15.8	64.0			0.2	4.0	105.1	105.2
CV-24143	8/19/2026 8:26:07 AM	2.7	17.3	15.8	64.2			0.2	4.1	105.4	105.4
CV-24144	8/14/2026 8:01:18 AM	57.4	38.9	0.0	3.7			1.5	0.0	83.3	97.6
CV-24144	8/25/2026 2:15:55 PM	54.1	43.0	0.1	2.8			1.3	28.0	117.2	117.3
CV-24145	8/4/2026 8:00:00 AM						230000				
CV-24145	8/4/2026 8:00:00 AM					2530					
CV-24145	8/4/2026 8:02:30 AM	14.8	68.0	0.0	17.2			0.2	0.0	187.0	187.2
CV-24145	8/10/2026 2:09:48 PM	32.8	66.9	0.3	0.0			0.5	0.0	188.3	188.1
CV-24145	8/10/2026 2:15:00 PM					2010					
CV-24145	8/18/2026 7:59:10 AM	14.7	61.2	0.0	24.1			0.2	0.0	187.5	187.7
CV-24145	8/18/2026 8:00:00 AM					573					
CV-24145	8/25/2026 7:42:10 AM	15.9	62.4	0.0	21.7			0.3	0.0	188.8	188.6
CV-24145	8/31/2026 2:39:44 PM	21.7	61.8	0.0	16.5			0.4	0.0	188.0	188.5
CV-24146	8/5/2026 12:11:13 PM	50.4	40.8	1.4	7.4			1.2	5.3	114.4	114.3
CV-24146	8/18/2026 8:55:23 AM	53.6	42.6	0.0	3.8			1.3	0.0	115.1	115.1
CV-24146	8/18/2026 8:56:13 AM	52.5	42.9	0.0	4.6			1.2	0.0	115.1	115.1
CV-24147	8/5/2026 12:07:54 PM	49.3	43.1	0.0	7.6			1.1	0.0	116.0	116.0
CV-24147	8/18/2026 9:01:02 AM	51.5	40.4	0.1	8.0			1.3	88.6	116.0	116.0
CV-24148	8/4/2026 1:25:00 PM						71100				
CV-24148	8/4/2026 1:25:00 PM					1540					

All LFG Extraction Wells - August 2026
Chiquita Canyon Landfill

Point Name	Record Date	CH4 [%]	CO2 [%]	O2 [%]	Bal Gas [%]	CO Reading [ppmv]	H2 Reading [ppmv]	CH4:CO2	BalO2 [%]	Init Temp [ ]	Adj Temp [ ]
CV-24148	8/4/2026 1:31:05 PM	35.7	63.9	0.0	0.4			0.6	0.0	179.9	179.8
CV-24148	8/11/2026 8:31:22 AM	28.3	60.7	0.0	11.0			0.5	0.0	179.1	179.1
CV-24148	8/11/2026 8:35:00 AM					1410					
CV-24148	8/18/2026 1:35:00 PM	42.6	57.3	0.0	0.1			0.7	0.0	171.1	171.2
CV-24148	8/18/2026 1:40:00 PM					931					
CV-24148	8/26/2026 8:11:22 AM	15.2	70.9	0.0	13.9			0.2	0.0	173.6	173.5
CV-24149	8/7/2026 10:19:03 AM	29.4	65.1	0.0	5.5			0.5	0.0	129.3	129.5
CV-24149	8/9/2026 1:04:18 PM	33.6	55.5	0.0	10.9			0.6	0.0	129.3	129.4
CV-24149	8/18/2026 9:35:12 AM	34.4	59.1	0.2	6.3			0.6	31.5	129.3	129.3
CV-24150	8/9/2026 2:03:12 PM	47.8	47.7	0.0	4.5			1.0	0.0	113.3	113.5
CV-24150	8/18/2026 8:51:40 AM	52.3	47.0	0.1	0.6			1.1	6.0	113.3	113.4
CV-24151	8/7/2026 8:30:46 AM	39.6	56.3	0.0	4.1			0.7	0.0	114.9	121.4
CV-24151	8/7/2026 8:31:30 AM	42.7	54.7	0.0	2.6			0.8	0.0	122.1	122.1
CV-24151	8/18/2026 9:57:58 AM	44.5	54.4	0.2	0.9			0.8	4.5	135.9	135.9
CV-24152	8/7/2026 8:53:59 AM	21.1	71.3	0.0	7.6			0.3	0.0	142.6	142.6
CV-24152	8/18/2026 9:38:38 AM	35.5	60.9	1.8	1.8			0.6	1.0	143.0	143.0
CV-24153	8/9/2026 1:28:08 PM	36.8	59.2	0.0	4.0			0.6	0.0	116.3	116.4
CV-24153	8/18/2026 9:13:41 AM	38.5	61.4	0.0	0.1			0.6	0.0	121.3	122.1
CV-24154	8/9/2026 1:33:06 PM	39.6	56.5	0.0	3.9			0.7	0.0	110.0	110.1
CV-24154	8/9/2026 1:34:11 PM	39.4	56.0	0.0	4.5			0.7	0.0	110.2	110.2
CV-24154	8/16/2026 10:46:25 AM	45.8	48.8	0.0	5.3			0.9	0.0	115.9	116.1
CV-24155	8/7/2026 10:08:03 AM	26.4	68.3	0.0	5.3			0.4	0.0	140.5	140.7
CV-24155	8/7/2026 10:09:06 AM	24.7	70.7	0.0	4.6			0.3	0.0	140.9	140.9
CV-24155	8/9/2026 1:23:49 PM	20.9	67.7	0.0	11.4			0.3	0.0	133.2	133.8

All LFG Extraction Wells - August 2026
Chiquita Canyon Landfill

Point Name	Record Date	CH4 [%]	CO2 [%]	O2 [%]	Bal Gas [%]	CO Reading [ppmv]	H2 Reading [ppmv]	CH4:CO2	BalO2 [%]	Init Temp [ ]	Adj Temp [ ]
CV-24155	8/9/2026 1:25:08 PM	26.5	65.6	0.0	7.9			0.4	0.0	133.8	133.7
CV-24155	8/18/2026 9:10:39 AM	32.3	62.3	0.1	5.3			0.5	53.0	126.6	127.2
CV-24156	8/6/2026 3:01:01 PM	26.6	70.3	0.1	3.0			0.4	30.0	135.9	135.8
CV-24156	8/18/2026 1:44:50 PM	28.0	68.2	0.2	3.6			0.4	18.0	136.5	136.5
CV-24157	8/7/2026 8:09:32 AM	50.5	45.4	0.0	4.1			1.1	0.0	100.0	100.4
CV-24157	8/18/2026 1:49:29 PM	44.2	55.6	0.2	0.0			0.8	0.0	113.4	113.3
CV-24158	8/7/2026 7:55:49 AM	44.2	54.4	0.0	1.4			0.8	0.0	128.1	128.2
CV-24158	8/18/2026 9:04:08 AM	41.0	58.9	0.0	0.1			0.7	0.0	129.7	129.7
CV-24159	8/4/2026 12:56:29 PM	47.3	51.9	0.0	0.8			0.9	0.0	129.3	129.5
CV-24159	8/16/2026 10:33:47 AM	47.4	47.7	0.0	4.9			1.0	0.0	126.5	126.5
CV-24160	8/1/2026 9:53:03 AM	45.8	53.3	0.0	0.9			0.9	0.0	128.4	128.4
CV-24160	8/16/2026 10:38:46 AM	48.6	47.0	0.0	4.5			1.0	0.0	127.7	127.5
CV-24160	8/16/2026 10:40:42 AM	47.9	47.1	0.0	5.0			1.0	0.0	127.3	127.2
CV-24160	8/16/2026 10:42:39 AM	47.6	47.8	0.0	4.6			1.0	0.0	127.1	126.9
CV-24161	8/1/2026 10:07:33 AM	32.1	42.5	0.0	25.4			0.8	0.0	122.9	125.4
CV-24162	8/18/2026 8:51:50 AM	33.9	35.6	0.9	29.6			1.0	32.9	116.4	116.1
CV-24163	8/17/2026 1:04:00 PM	28.1	64.4	0.0	7.5			0.4	0.0	139.5	140.8
CV-24163	8/17/2026 1:04:31 PM	28.1	65.8	0.0	6.1			0.4	0.0	140.3	140.8
CV-24164	8/6/2026 2:07:32 PM	29.2	67.3	0.2	3.3			0.4	16.5	128.3	127.1
CV-24164	8/18/2026 1:14:57 PM	18.6	78.4	0.2	2.8			0.2	14.0	136.1	136.9
CV-24164	8/18/2026 1:18:27 PM	19.1	77.3	0.2	3.4			0.2	17.0	136.6	137.0
CV-24165	8/4/2026 1:29:11 PM	25.3	69.5	0.0	5.2			0.4	0.0	127.4	127.6
CV-24165	8/19/2026 9:11:07 AM	34.7	65.3	0.0	0.0			0.5	0.0	135.8	135.7
CV-24165	8/19/2026 9:12:19 AM	31.0	64.5	0.0	4.5			0.5	0.0	135.9	135.8
CV-24165	8/21/2026 9:48:04 AM	28.8	67.0	0.0	4.2			0.4	0.0	125.8	126.1
CV-24166	8/4/2026 1:01:21 PM	15.8	13.8	14.2	56.2			1.1	4.0	118.1	117.9
CV-24166	8/4/2026 1:03:07 PM	35.7	28.7	7.2	28.4			1.2	3.9	117.4	117.1
CV-24166	8/16/2026 1:21:55 PM	51.8	42.5	0.0	5.7			1.2	0.0	110.0	109.9
CV-24167	8/12/2026 8:55:22 AM	46.4	39.8	0.0	13.8			1.2	0.0	113.9	114.0
CV-24167	8/16/2026 1:00:45 PM	46.6	38.1	0.0	15.4			1.2	0.0	115.6	115.7
CV-24168	8/4/2026 1:35:34 PM	24.2	54.6	0.2	21.0			0.4	105.0	95.6	92.3

All LFG Extraction Wells - August 2026
Chiquita Canyon Landfill

Point Name	Record Date	CH4 [%]	CO2 [%]	O2 [%]	Bal Gas [%]	CO Reading [ppmv]	H2 Reading [ppmv]	CH4:CO2	BalO2 [%]	Init Temp [ ]	Adj Temp [ ]
CV-24168	8/21/2026 9:41:47 AM	21.5	71.7	0.0	6.8			0.3	0.0	141.0	141.0
CV-24168	8/21/2026 9:42:18 AM	21.0	73.4	0.2	5.4			0.3	27.0	141.0	89.8
CV-24169	8/4/2026 1:38:18 PM	29.5	38.3	0.3	31.9			0.8	106.3	116.8	116.6
CV-24169	8/18/2026 2:00:47 PM	34.6	43.5	0.2	21.7			0.8	108.5	115.3	115.3
CV-24170	8/6/2026 10:25:18 AM	18.0	73.8	0.1	8.1			0.2	81.0	134.8	135.0
CV-24170	8/6/2026 10:25:54 AM	17.3	76.6	0.3	5.8			0.2	19.3	134.7	134.8
CV-24170	8/17/2026 11:25:45 AM	10.3	81.8	0.0	7.9			0.1	0.0	131.4	130.9
CV-24170	8/17/2026 11:26:08 AM	10.5	82.0	0.0	7.5			0.1	0.0	130.7	130.5
CV-24171	8/4/2026 3:41:15 PM	52.3	45.6	0.1	2.0			1.1	20.0	128.6	128.7
CV-24171	8/16/2026 2:02:07 PM	51.6	43.6	0.0	4.8			1.2	0.0	129.4	129.4
CV-24171	8/16/2026 2:04:44 PM	51.2	44.0	0.0	4.8			1.2	0.0	129.3	129.3
CV-24171	8/24/2026 10:05:21 AM	54.1	44.6	0.0	1.3			1.2	0.0	130.1	130.1
CV-24172	8/4/2026 3:58:35 PM	39.0	36.9	3.7	20.4			1.1	5.5	125.2	125.2
CV-24172	8/24/2026 10:12:15 AM	46.0	39.3	2.1	12.6			1.2	6.0	127.1	127.2
CV-24173	8/4/2026 4:05:28 PM	21.6	72.9	0.1	5.4			0.3	54.0	0.0	0.0
CV-24173	8/24/2026 10:16:24 AM	15.1	80.5	0.0	4.4			0.2	0.0	137.3	137.5
CV-24173	8/24/2026 10:17:40 AM	15.0	82.4	0.1	2.5			0.2	25.0	137.6	137.5
CV-24174	8/10/2026 2:24:04 PM	12.8	69.2	0.0	18.1			0.2	0.0	111.6	111.6
CV-24174	8/28/2026 1:03:44 PM	10.8	77.5	0.0	11.7			0.1	0.0	121.1	126.4
CV-24174	8/28/2026 1:04:34 PM	10.9	78.7	0.0	10.4			0.1	0.0	126.9	126.9
CV-24175	8/4/2026 4:13:24 PM	16.0	80.7	0.2	3.1			0.2	15.5	121.1	121.8
CV-24175	8/4/2026 4:14:20 PM	15.7	83.2	0.2	0.9			0.2	4.5	122.5	122.4
CV-24175	8/21/2026 9:30:19 AM	14.2	85.8	0.0	0.0			0.2	0.0	121.4	122.3
CV-24176	8/10/2026 1:58:59 PM	36.2	54.7	0.0	9.1			0.7	0.0	112.1	112.1
CV-24176	8/27/2026 11:41:37 AM	31.6	58.7	0.0	9.7			0.5	0.0	108.9	108.9
CV-24176	8/27/2026 11:43:13 AM	30.1	64.5	0.0	5.4			0.5	0.0	109.1	109.1
CV-24177	8/3/2026 9:50:11 AM	8.6	73.0	1.1	17.2			0.1	15.4	128.9	128.9
CV-24177	8/17/2026 9:36:14 AM	8.4	71.6	1.9	18.1			0.1	9.5	137.2	137.2

All LFG Extraction Wells - August 2026
Chiquita Canyon Landfill

Point Name	Record Date	CH4 [%]	CO2 [%]	O2 [%]	Bal Gas [%]	CO Reading [ppmv]	H2 Reading [ppmv]	CH4:CO2	BalO2 [%]	Init Temp [ ]	Adj Temp [ ]
CV-24177	8/17/2026 9:36:29 AM	8.5	73.9	1.9	15.7			0.1	8.3	138.0	138.2
CV-24178	8/10/2026 1:37:56 PM	27.1	62.0	0.0	10.9			0.4	0.0	120.7	132.3
CV-24178	8/10/2026 1:39:20 PM	28.1	60.9	0.0	11.0			0.5	0.0	132.8	132.6
CV-24178	8/12/2026 8:35:00 AM	37.9	43.3	0.0	18.8			0.9	0.0	132.7	131.9
CV-24178	8/12/2026 8:37:27 AM	36.3	43.4	0.0	20.2			0.8	0.0	132.4	132.5
CV-24178	8/19/2026 1:50:28 PM	34.7	65.2	0.1	0.0			0.5	0.0	131.8	132.1
CV-24178	8/19/2026 1:54:18 PM	31.5	56.2	0.2	12.1			0.6	60.5	132.3	132.4
CV-24179	8/3/2026 10:01:58 AM	26.2	51.9	0.0	21.9			0.5	0.0	133.5	132.9
CV-24179	8/3/2026 10:03:37 AM	25.6	53.0	0.0	21.4			0.5	0.0	132.0	131.9
CV-24179	8/17/2026 10:23:35 AM	21.0	52.2	0.0	26.8			0.4	0.0	131.1	131.0
CV-24179	8/17/2026 10:24:05 AM	20.8	52.5	0.0	26.7			0.4	0.0	131.1	131.1
CV-24180	8/10/2026 1:21:22 PM	20.3	63.9	0.0	15.8			0.3	790.5	115.5	115.5
CV-24180	8/27/2026 11:50:28 AM	16.6	74.8	0.7	7.9			0.2	11.3	102.8	102.8
CV-24180	8/27/2026 11:51:10 AM	16.7	75.9	0.9	6.5			0.2	7.2	102.6	102.8
CV-24181	8/10/2026 1:14:12 PM	28.8	55.8	0.0	15.4			0.5	0.0	111.5	111.6
CV-24181	8/21/2026 7:47:46 AM	41.0	46.5	0.0	12.5			0.9	0.0	114.9	114.9
CV-24182	8/10/2026 12:50:34 PM	39.9	40.4	0.0	19.7			1.0	0.0	117.6	119.0
CV-24182	8/21/2026 8:39:04 AM	36.2	49.3	0.0	14.5			0.7	0.0	122.1	121.8
CV-24183	8/5/2026 9:12:37 AM	41.2	30.6	1.6	26.6			1.3	16.6	92.2	92.4
CV-24183	8/21/2026 8:04:55 AM	28.9	28.9	4.8	37.4			1.0	7.8	85.3	86.1
CV-24184	8/5/2026 9:22:19 AM	15.8	17.6	9.5	57.1			0.9	6.0	118.7	120.1
CV-24184	8/5/2026 9:25:59 AM	16.3	17.4	9.3	57.0			0.9	6.1	121.0	121.8
CV-24184	8/21/2026 8:09:35 AM	40.9	35.4	0.3	23.4			1.2	78.0	105.2	117.8
CV-24185	8/13/2026 1:54:21 PM	50.4	45.6	0.0	4.0			1.1	0.0	124.6	124.6
CV-24185	8/21/2026 8:15:00 AM	47.4	52.4	0.0	0.2			0.9	0.0	124.9	124.7
CV-24186	8/13/2026 1:49:55 PM	48.1	39.9	0.6	11.4			1.2	18.3	127.6	127.6
CV-24186	8/31/2026 9:16:19 AM	51.3	46.3	0.0	2.4			1.1	0.0	125.0	125.0
CV-24187	8/3/2026 9:44:41 AM	48.5	46.7	0.0	4.8			1.0	0.0	127.8	127.9
CV-24187	8/17/2026 8:53:01 AM	48.0	45.5	0.0	6.5			1.1	0.0	127.2	127.3
CV-24188	8/3/2026 9:14:22 AM	48.7	43.1	0.0	8.2			1.1	0.0	88.6	89.7
CV-24188	8/3/2026 9:17:05 AM	47.6	44.5	0.0	7.9			1.1	0.0	89.0	94.1
CV-24188	8/3/2026 9:19:03 AM	47.1	44.0	0.0	8.9			1.1	0.0	119.5	119.5
CV-24188	8/31/2026 8:50:09 AM	51.7	45.9	0.0	2.4			1.1	0.0	119.5	119.6
CV-24189	8/3/2026 9:09:02 AM	48.0	39.3	1.8	11.0			1.2	6.2	116.5	116.1
CV-24189	8/31/2026 8:54:24 AM	41.7	35.3	4.3	18.7			1.2	4.3	108.5	109.0
CV-24190	8/3/2026 8:56:16 AM	49.6	43.9	0.2	6.2			1.1	32.8	124.0	124.1
CV-24190	8/3/2026 8:56:58 AM	49.5	43.8	0.2	6.5			1.1	38.2	124.1	124.0
CV-24190	8/17/2026 8:47:39 AM	50.4	44.1	0.0	5.5			1.1	0.0	123.2	123.0

All LFG Extraction Wells - August 2026
Chiquita Canyon Landfill

Point Name	Record Date	CH4 [%]	CO2 [%]	O2 [%]	Bal Gas [%]	CO Reading [ppmv]	H2 Reading [ppmv]	CH4:CO2	BalO2 [%]	Init Temp [ ]	Adj Temp [ ]
CV-24192	8/3/2026 9:00:24 AM	52.3	41.2	0.0	6.5			1.3	0.0	120.4	120.4
CV-24192	8/3/2026 9:02:39 AM	51.1	42.1	0.0	6.8			1.2	0.0	120.3	120.3
CV-24192	8/3/2026 9:03:26 AM	50.7	42.3	0.0	7.0			1.2	0.0	120.4	120.3
CV-24192	8/17/2026 8:37:01 AM	52.3	40.5	0.0	7.2			1.3	0.0	119.9	119.3
CV-24192	8/17/2026 8:39:20 AM	51.0	40.9	0.0	8.2			1.2	0.0	119.9	119.4
CV-24193	8/11/2026 9:52:12 AM	57.7	42.3	0.0	0.0			1.4	0.0	119.8	119.9
CV-24193	8/17/2026 8:26:22 AM	51.4	40.7	0.0	7.9			1.3	0.0	119.1	118.9
CV-24194	8/5/2026 10:06:33 AM	50.3	43.6	0.0	6.1			1.2	0.0	105.4	105.5
CV-24194	8/18/2026 8:22:08 AM	51.0	43.7	0.0	5.3			1.2	0.0	104.6	104.7
CV-24194	8/18/2026 8:28:55 AM	50.8	42.5	0.0	6.6			1.2	0.0	102.6	104.0
CV-24194	8/18/2026 8:30:02 AM	51.1	43.4	0.0	5.5			1.2	0.0	104.9	104.9
CV-24194	8/26/2026 2:57:06 PM	49.8	46.4	0.0	3.8			1.1	0.0	115.6	115.6
CV-24195	8/5/2026 10:12:44 AM	49.9	45.9	0.0	4.2			1.1	0.0	119.1	119.1
CV-24195	8/17/2026 1:37:16 PM	50.7	43.8	0.0	5.5			1.2	0.0	120.4	120.5
CV-24196	8/5/2026 9:38:10 AM	45.6	45.3	0.0	9.1			1.0	0.0	126.4	126.4
CV-24196	8/17/2026 2:02:50 PM	47.1	46.4	0.0	6.5			1.0	0.0	125.9	125.8
CV-24197	8/13/2026 1:43:21 PM	51.7	42.9	0.0	5.5			1.2	0.0	126.2	126.2
CV-24197	8/13/2026 1:43:59 PM	51.2	43.1	0.0	5.7			1.2	0.0	126.3	126.2
CV-24197	8/25/2026 1:19:32 PM	49.3	45.3	0.1	5.3			1.1	53.0	129.1	129.1
CV-24198	8/5/2026 9:56:46 AM	33.3	30.0	6.1	30.6			1.1	5.0	114.7	110.8
CV-24198	8/5/2026 9:59:19 AM	45.3	41.3	0.2	13.2			1.1	66.0	115.4	115.5
CV-24198	8/17/2026 1:48:29 PM	53.8	41.2	0.0	5.0			1.3	0.0	120.5	123.5
CV-24198	8/17/2026 1:50:28 PM	53.7	41.2	0.0	5.1			1.3	0.0	124.5	124.9
CV-24198	8/17/2026 1:51:27 PM	53.4	41.6	0.0	5.0			1.3	0.0	124.7	124.7
CV-24198	8/25/2026 1:28:32 PM	53.7	42.3	0.0	4.0			1.3	0.0	127.5	127.4
CV-24199	8/5/2026 9:47:51 AM	45.3	39.8	0.0	14.9			1.1	0.0	128.4	128.4
CV-24199	8/10/2026 8:15:00 AM						0				
CV-24199	8/17/2026 1:57:26 PM	44.8	39.8	1.0	14.4			1.1	14.6	128.1	128.0
CV-24200	8/13/2026 2:30:25 PM	52.0	40.8	0.0	7.3			1.3	0.0	120.5	120.5
CV-24200	8/31/2026 1:45:48 PM	39.1	38.4	1.4	21.1			1.0	15.1	127.6	127.5
CV-24201	8/5/2026 11:02:26 AM	46.8	44.2	0.8	8.2			1.1	10.3	103.2	103.6
CV-24201	8/27/2026 9:50:52 AM	52.8	43.9	0.0	3.3			1.2	0.0	104.0	113.2
CV-24202	8/5/2026 10:49:39 AM	15.6	27.5	2.3	54.6			0.6	23.7	124.0	124.3
CV-24202	8/27/2026 9:41:40 AM	23.1	29.3	0.0	47.6			0.8	0.0	127.6	126.6
CV-24203	8/13/2026 2:17:52 PM	47.4	41.7	0.1	10.8			1.1	108.0	124.6	124.8
CV-24203	8/18/2026 10:44:52 AM	46.8	41.4	0.0	11.8			1.1	0.0	125.5	125.3
CV-24204	8/13/2026 2:24:17 PM	49.0	44.4	0.0	6.6			1.1	0.0	127.5	127.8
CV-24204	8/18/2026 10:42:07 AM	46.0	43.5	0.0	10.5			1.1	0.0	128.1	128.1
CV-24205	8/14/2026 10:16:11 AM	45.6	43.7	0.1	10.6			1.0	106.0	124.5	124.5

All LFG Extraction Wells - August 2026
Chiquita Canyon Landfill

Point Name	Record Date	CH4 [%]	CO2 [%]	O2 [%]	Bal Gas [%]	CO Reading [ppmv]	H2 Reading [ppmv]	CH4:CO2	BalO2 [%]	Init Temp [ ]	Adj Temp [ ]
CV-24205	8/19/2026 7:39:29 AM	46.4	38.5	0.0	15.1			1.2	0.0	124.3	124.4
CV-24206	8/13/2026 2:20:45 PM	28.3	30.4	3.6	37.7			0.9	10.6	108.6	
CV-24206	8/13/2026 2:26:18 PM	28.7	31.1	3.4	36.9			0.9	10.9	108.6	109.0
CV-24206	8/27/2026 9:53:59 AM	23.3	25.8	6.9	44.0			0.9	6.4	106.0	106.0
CV-24206	8/27/2026 9:54:46 AM	23.0	24.7	6.9	45.4			0.9	6.6	106.0	106.1
CV-24207	8/4/2026 1:11:12 PM	45.5	54.5	0.0	0.0			0.8	0.0	136.5	136.9
CV-24207	8/16/2026 1:08:31 PM	47.8	46.8	0.0	5.4			1.0	0.0	137.0	137.4
CV-24207	8/16/2026 1:09:55 PM	47.4	46.9	0.0	5.7			1.0	0.0	137.7	137.7
CV-24207	8/16/2026 1:10:56 PM	46.9	47.6	0.0	5.5			1.0	0.0	137.7	137.7
CV-24208	8/13/2026 1:56:39 PM	40.8	57.4	0.0	1.8			0.7	0.0	131.4	131.4
CV-24208	8/13/2026 1:58:00 PM	40.6	58.2	0.0	1.2			0.7	0.0	131.6	131.6
CV-24208	8/18/2026 9:53:06 AM	39.3	53.4	0.0	7.3			0.7	0.0	132.0	132.0
CV-24208	8/18/2026 9:53:57 AM	39.9	54.2	0.0	5.9			0.7	0.0	132.0	132.1
CV-24208	8/18/2026 9:55:24 AM	40.1	53.5	0.0	6.4			0.7	0.0	132.1	132.2
CV-24209	8/5/2026 10:43:28 AM	11.7	58.5	0.5	29.3			0.2	58.6	118.1	117.9
CV-24210	8/18/2026 9:10:36 AM	28.3	32.6	0.3	38.8			0.9	129.3	127.9	125.6
CV-24211	8/20/2026 9:14:45 AM	19.6	72.6	0.0	7.8			0.3	0.0	130.1	129.9
CV-24212	8/24/2026 12:58:45 PM	15.1	64.5	0.2	20.3			0.2	112.5	130.4	130.8
CV-24213	8/19/2026 8:18:40 AM	47.1	45.2	0.0	7.7			1.0	0.0	126.3	125.8
CV-24214	8/18/2026 11:08:44 AM	29.7	35.3	0.0	35.0			0.8	0.0	121.5	121.8
CV-24214	8/19/2026 8:24:21 AM	29.6	38.9	0.1	31.4			0.8	314.0	126.8	126.1
CV-24215	8/28/2026 9:22:25 AM	43.5	54.1	0.1	2.3			0.8	23.0	113.5	113.7
CV-24216	8/5/2026 11:55:31 AM	39.2	39.0	0.1	21.7			1.0	217.0	120.4	120.8
CV-24217	8/11/2026 1:35:32 PM	47.0	48.4	0.0	4.6			1.0	0.0	117.5	117.9
CV-24218	8/11/2026 1:12:17 PM	53.0	46.3	0.0	0.7			1.1	23.7	126.8	124.4
CV-24219	8/5/2026 8:25:00 AM						86700				
CV-24219	8/5/2026 8:25:00 AM					2610					
CV-24219	8/11/2026 8:10:00 AM					2490					
CV-24219	8/11/2026 8:11:20 AM	30.8	68.2	0.0	1.0			0.5	0.0	181.7	181.7
CV-24219	8/18/2026 10:30:36 AM	40.0	60.0	0.0	0.0			0.7	0.0	181.9	182.3
CV-24219	8/18/2026 10:32:51 AM	40.3	59.7	0.0	0.0			0.7	0.0	182.4	182.4
CV-24219	8/18/2026 10:35:00 AM					2350					

All LFG Extraction Wells - August 2026
Chiquita Canyon Landfill

Point Name	Record Date	CH4 [%]	CO2 [%]	O2 [%]	Bal Gas [%]	CO Reading [ppmv]	H2 Reading [ppmv]	CH4:CO2	BalO2 [%]	Init Temp [ ]	Adj Temp [ ]
CV-24219	8/25/2026 2:22:36 PM	44.0	0.0	0.0	56.0				0.0	170.3	170.3
CV-24220	8/17/2026 12:50:37 PM	14.2	41.0	1.2	43.6			0.3	36.3	141.8	139.1
CV-24220	8/17/2026 12:51:28 PM	14.4	41.8	1.1	42.7			0.3	38.8	139.8	141.3
CV-24221	8/3/2026 1:07:29 PM	49.9	41.5	0.0	8.6			1.2	0.0	130.8	130.7
CV-24222	8/25/2026 8:26:06 AM	51.0	40.6	0.0	8.4			1.3	0.0	123.0	123.1
CV-24222	8/25/2026 8:26:45 AM	50.5	40.7	0.0	8.7			1.2	0.0	123.1	123.1
CV-24223	8/25/2026 8:47:34 AM	37.0	51.1	0.1	11.7			0.7	90.1	123.3	123.3
CV-24224	8/17/2026 1:07:51 PM	48.3	43.1	0.0	8.6			1.1	0.0	107.3	108.5
CV-24225	8/18/2026 9:41:07 AM	45.6	39.4	1.0	14.0			1.2	14.0	129.8	128.6
CV-24226	8/18/2026 9:44:35 AM	50.4	41.6	0.0	8.0			1.2	0.0	118.7	118.7
CV-24227	8/12/2026 9:59:39 AM	52.6	42.7	0.0	4.7			1.2	0.0	118.2	118.2
CV-24231	8/12/2026 10:18:52 AM	41.8	42.5	0.0	15.7			1.0	0.0	126.5	126.7
CV-24231	8/12/2026 10:21:22 AM	41.2	42.6	0.0	16.2			1.0	0.0	126.7	126.7
CV-24236	8/5/2026 8:55:28 AM	28.8	30.0	1.1	40.1			1.0	36.5	107.1	107.2
CV-24237	8/5/2026 8:59:37 AM	29.8	29.6	1.8	38.8			1.0	21.6	110.7	110.9
CV-24243	8/6/2026 10:54:09 AM	63.7	36.3	0.0	0.0			1.8	0.0	117.3	120.9
CV-24243	8/6/2026 10:55:06 AM	62.8	37.2	0.0	0.0			1.7	0.0	121.0	121.0
CV-24244	8/12/2026 10:11:02 AM	48.0	39.4	0.5	12.1			1.2	24.2	113.5	113.6
CV-24245	8/12/2026 1:00:42 PM	52.4	41.7	0.0	5.9			1.3	0.0	117.5	117.6
CV-24246	8/12/2026 1:04:38 PM	52.8	41.1	0.5	5.6			1.3	11.2	120.4	120.4
CV-24253	8/9/2026 10:15:21 AM	52.1	42.6	0.0	5.3			1.2	0.0	121.9	122.0
CV-25	8/18/2026 4:02:28 PM	50.4	37.9	0.0	11.7			1.3	0.0	117.4	117.3
CV-2501	8/19/2026 2:02:37 PM	59.0	41.0	0.0	0.0			1.4	0.0	129.5	129.6
CV-2502	8/12/2026 9:32:55 AM	47.7	42.2	0.0	10.2			1.1	0.0	124.2	124.2
CV-2502	8/12/2026 9:36:44 AM	47.4	42.5	0.0	10.1			1.1	0.0	124.0	123.8
CV-2502	8/12/2026 9:41:10 AM	46.5	43.3	0.0	10.2			1.1	0.0	123.5	123.3
CV-2503	8/20/2026 11:12:34 AM	47.3	46.2	0.0	6.5			1.0	0.0	131.1	131.1
CV-2503	8/20/2026 11:13:22 AM	47.7	44.5	0.0	7.8			1.1	0.0	131.1	131.1
CV-2503	8/31/2026 1:09:26 PM	51.1	38.2	0.0	10.7			1.3	0.0	130.3	130.4
CV-2503	8/31/2026 1:15:12 PM	49.5	40.2	0.0	10.3			1.2	0.0	130.4	130.3
CV-2504	8/12/2026 10:06:40 AM	49.2	41.8	0.0	9.1			1.2	0.0	129.4	129.4
CV-2505	8/19/2026 2:11:35 PM	59.5	40.5	0.0	0.0			1.5	0.0	126.4	127.0
CV-2506	8/19/2026 2:17:29 PM	58.2	41.7	0.0	0.1			1.4	0.0	122.9	122.9
CV-2507	8/19/2026 2:22:18 PM	59.6	40.2	0.2	0.0			1.5	0.0	127.5	127.4
CV-2507	8/21/2026 1:47:10 PM	51.1	48.9	0.0	0.0			1.0	0.0	112.5	126.9
CV-2508	8/21/2026 1:53:46 PM	51.3	45.4	0.0	3.3			1.1	0.0	121.4	121.4
CV-2509	8/12/2026 12:51:35 PM	48.3	39.6	0.0	12.1			1.2	0.0	116.9	116.9

All LFG Extraction Wells - August 2026
Chiquita Canyon Landfill

Point Name	Record Date	CH4 [%]	CO2 [%]	O2 [%]	Bal Gas [%]	CO Reading [ppmv]	H2 Reading [ppmv]	CH4:CO2	BalO2 [%]	Init Temp [ ]	Adj Temp [ ]
CV-2510	8/12/2026 12:36:16 PM	56.6	41.0	0.0	2.4			1.4	0.0	115.5	115.5
CV-2510	8/21/2026 10:52:09 AM	56.0	41.4	0.0	2.6			1.4	0.0	116.5	116.5
CV-25100D	8/11/2026 10:21:55 AM	12.1	52.4	0.3	35.2			0.2	117.3	139.9	144.6
CV-25100D	8/24/2026 11:24:42 AM	14.4	56.8	0.4	28.4			0.3	71.0	126.2	127.1
CV-25100S	8/3/2026 10:18:08 AM	4.1	72.4	0.0	23.5			0.1	0.0	184.0	184.9
CV-25100S	8/10/2026 10:38:43 AM	22.7	64.8	0.0	12.5			0.4	0.0	189.0	188.3
CV-25100S	8/10/2026 10:39:23 AM	19.9	72.8	0.0	7.3			0.3	0.0	187.9	188.3
CV-25100S	8/10/2026 10:55:00 AM					3480					
CV-25100S	8/17/2026 9:50:12 AM	26.2	55.0	0.0	18.8			0.5	0.0	185.7	185.9
CV-25100S	8/17/2026 9:55:00 AM					2880					
CV-25100S	8/24/2026 9:28:49 AM	38.4	61.6	0.0	0.0			0.6	0.0	183.9	184.5
CV-25100S	8/31/2026 1:44:11 PM	8.2	75.9	0.0	15.9			0.1	0.0	185.2	186.3
CV-25101D	8/7/2026 2:43:15 PM	3.5	58.6	7.0	30.9			0.1	4.4	102.9	102.9
CV-25101D	8/12/2026 1:44:51 PM	5.4	40.0	10.0	44.7			0.1	4.5	95.0	95.0
CV-25101D	8/17/2026 2:02:46 PM	9.6	59.7	4.7	26.0			0.2	5.5	98.3	98.4
CV-25101S	8/7/2026 2:45:07 PM	25.1	55.5	0.1	19.3			0.5	193.0	112.8	112.7
CV-25101S	8/17/2026 2:04:37 PM	27.5	68.6	0.2	3.7			0.4	18.5	106.5	106.6
CV-25102	8/12/2026 11:48:58 AM	4.9	13.3	15.3	66.5			0.4	4.3	100.1	100.2
CV-25102	8/12/2026 11:49:57 AM	4.6	10.3	15.6	69.5			0.4	4.5	100.6	100.6
CV-25102	8/24/2026 11:21:46 AM	7.4	64.4	5.0	23.2			0.1	4.6	119.5	120.0
CV-25103	8/7/2026 2:21:26 PM	23.9	34.4	2.0	39.7			0.7	19.9	127.7	127.8
CV-25103	8/17/2026 1:36:53 PM	35.7	40.1	0.1	24.1			0.9	241.0	118.9	118.9
CV-25104D	8/11/2026 10:15:35 AM	2.7	29.0	13.5	54.8			0.1	4.1	94.4	94.8
CV-25104D	8/11/2026 10:16:18 AM	3.1	29.2	13.3	54.4			0.1	4.1	92.7	92.4
CV-25104D	8/17/2026 1:22:59 PM	19.3	57.1	3.4	20.2			0.3	5.9	100.0	95.7
CV-25104D	8/18/2026 9:26:18 AM	0.3	20.3	16.1	63.3			0.0	3.9	96.4	96.6
CV-25104S	8/11/2026 10:11:37 AM	4.4	69.9	0.8	24.9			0.1	31.1	140.5	140.5

All LFG Extraction Wells - August 2026
Chiquita Canyon Landfill

Point Name	Record Date	CH4 [%]	CO2 [%]	O2 [%]	Bal Gas [%]	CO Reading [ppmv]	H2 Reading [ppmv]	CH4:CO2	BalO2 [%]	Init Temp [ ]	Adj Temp [ ]
CV-25104S	8/11/2026 10:12:55 AM	3.9	71.4	0.8	23.9			0.1	29.9	140.5	140.5
CV-25104S	8/24/2026 11:17:33 AM	10.0	74.9	0.2	14.9			0.1	74.5	129.0	
CV-25105D	8/14/2026 9:53:12 AM	15.3	82.3	0.1	2.3			0.2	23.0	79.4	82.1
CV-25105D	8/14/2026 9:55:09 AM	15.7	82.1	0.1	2.1			0.2	21.0	81.3	81.0
CV-25105D	8/24/2026 11:11:20 AM	14.9	79.9	0.2	5.0			0.2	25.0	111.0	94.5
CV-25105S	8/7/2026 2:07:43 PM	0.6	0.9	20.1	78.4			0.7	3.9	101.5	101.7
CV-25105S	8/7/2026 2:09:12 PM	0.2	0.7	20.7	78.4			0.3	3.8	107.3	107.6
CV-25105S	8/17/2026 1:20:35 PM	0.9	1.4	18.9	78.8			0.6	4.2	104.2	104.1
CV-25105S	8/18/2026 9:21:29 AM	2.1	77.7	1.4	18.8			0.0	13.4	107.0	108.1
CV-25106D	8/11/2026 10:06:27 AM	10.9	25.1	13.6	50.4			0.4	3.7	93.0	92.5
CV-25106D	8/11/2026 10:06:50 AM	11.3	26.8	13.5	48.4			0.4	3.6	92.1	92.0
CV-25106D	8/18/2026 9:31:41 AM	17.0	57.0	4.9	21.1			0.3	4.3	96.1	95.6
CV-25106S	8/11/2026 10:01:57 AM	13.5	31.6	10.6	44.3			0.4	4.2	100.4	100.7
CV-25106S	8/11/2026 10:04:13 AM	12.7	24.8	12.3	50.2			0.5	4.1	101.0	101.0
CV-25106S	8/18/2026 9:29:12 AM	4.7	24.8	11.3	59.2			0.2	5.2	98.9	99.0
CV-25107D	8/12/2026 8:59:03 AM	2.3	84.2	0.0	13.5			0.0	0.0	172.0	172.0
CV-25107D	8/12/2026 9:01:02 AM	2.8	84.9	0.0	12.3			0.0	0.0	172.0	172.0
CV-25107D	8/12/2026 2:07:00 PM					5230					
CV-25107D	8/17/2026 2:27:16 PM	1.7	81.9	0.2	16.2			0.0	81.0	152.0	152.0
CV-25107D	8/17/2026 2:28:20 PM	1.6	84.5	0.2	13.7			0.0	68.5	152.0	152.0
CV-25107D	8/20/2026 8:57:15 AM	11.0	55.1	5.7	28.2			0.2	4.9	164.5	164.4
CV-25107D	8/20/2026 8:59:23 AM	13.3	77.8	0.0	8.9			0.2	0.0	164.8	164.8
CV-25107D	8/25/2026 2:15:42 PM	32.5	65.8	0.0	1.7			0.5	0.0	157.5	157.5
CV-25107S	8/11/2026 2:05:17 PM	50.3	45.7	0.0	4.0			1.1	0.0	133.8	131.1
CV-25107S	8/11/2026 2:08:17 PM	50.3	47.9	0.1	1.7			1.1	17.0	126.4	125.1
CV-25107S	8/17/2026 2:23:38 PM	11.4	76.2	0.5	11.9			0.1	23.8	107.0	107.0
CV-2511	8/12/2026 10:39:01 AM	47.4	42.7	0.0	9.8			1.1	0.0	128.2	128.4

All LFG Extraction Wells - August 2026
Chiquita Canyon Landfill

Point Name	Record Date	CH4 [%]	CO2 [%]	O2 [%]	Bal Gas [%]	CO Reading [ppmv]	H2 Reading [ppmv]	CH4:CO2	BalO2 [%]	Init Temp [ ]	Adj Temp [ ]
CV-2512	8/21/2026 10:27:05 AM	46.5	39.5	0.0	14.0			1.2	0.0	125.5	125.6
CV-2513	8/12/2026 1:26:37 PM	47.7	40.4	0.0	11.9			1.2	0.0	121.2	121.3
CV-2514	8/17/2026 12:29:03 PM	53.4	40.3	0.0	6.3			1.3	0.0	126.2	126.1
CV-2514	8/17/2026 12:31:07 PM	52.8	41.1	0.0	6.1			1.3	0.0	125.9	125.8
CV-2515	8/1/2026 8:31:35 AM	44.5	37.4	0.0	18.1			1.2	0.0	115.4	115.5
CV-2516	8/1/2026 8:49:09 AM	50.6	42.3	0.0	7.1			1.2	0.0	127.5	127.7
CV-2517	8/25/2026 1:36:44 PM	47.8	39.1	0.0	13.1			1.2	0.0	114.1	113.5
CV-2517	8/26/2026 11:09:47 AM	46.0	35.4	0.0	18.6			1.3	0.0	118.5	118.6
CV-2518	8/26/2026 11:32:46 AM	50.1	37.6	0.0	12.3			1.3	0.0	111.5	111.8
CV-2519	8/17/2026 1:51:01 PM	42.3	41.5	0.0	16.2			1.0	0.0	123.7	123.6
CV-2520	8/17/2026 1:44:25 PM	37.1	48.8	0.0	14.1			0.8	0.0	143.8	142.1
CV-2520	8/17/2026 1:44:52 PM	37.3	49.2	0.0	13.5			0.8	0.0	141.6	141.7
CV-2521	8/20/2026 2:46:52 PM	41.1	48.3	0.0	10.6			0.9	0.0	125.0	125.0
CV-2522	8/2/2026 1:55:41 PM	39.4	44.7	0.0	15.9			0.9	0.0	133.5	135.8
CV-2522	8/2/2026 1:57:56 PM	40.8	44.3	0.0	14.9			0.9	0.0	137.2	138.8
CV-2523	8/25/2026 7:59:02 AM	57.7	39.7	0.0	2.6			1.5	0.0	84.6	84.6
CV-2523	8/25/2026 7:59:59 AM	56.9	40.2	0.0	2.9			1.4	0.0	84.7	84.7
CV-2524	8/2/2026 2:13:55 PM	43.2	42.3	0.0	14.5			1.0	0.0	142.2	141.7
CV-2524	8/2/2026 2:14:50 PM	41.6	42.0	0.0	16.4			1.0	0.0	141.9	141.9
CV-2525	8/19/2026 12:41:01 PM	33.7	33.8	1.4	31.1			1.0	22.2	119.5	119.6
CV-2526	8/19/2026 12:31:23 PM	49.0	39.8	0.0	11.2			1.2	0.0	122.9	122.8
CV-2527	8/11/2026 10:47:53 AM	52.4	45.9	0.0	1.8			1.1	0.0	135.3	135.6
CV-2527	8/11/2026 10:49:04 AM	51.7	45.8	0.0	2.6			1.1	0.0	135.1	135.4
CV-2527	8/27/2026 11:04:02 AM	44.4	45.6	0.0	10.0			1.0	0.0	132.6	132.3
CV-2527	8/27/2026 11:06:00 AM	44.3	45.5	0.0	10.2			1.0	0.0	132.7	132.2
CV-2528	8/5/2026 8:18:27 AM	40.3	36.2	0.0	23.5			1.1	0.0	110.4	110.4
CV-2529	8/13/2026 1:19:48 PM	52.7	33.0	2.1	12.2			1.6	5.8	109.4	109.6
CV-2529	8/19/2026 8:52:11 AM	53.1	38.5	0.6	7.8			1.4	13.0	101.4	101.7
CV-2530	8/13/2026 1:26:21 PM	37.1	53.0	0.0	9.9			0.7	0.0	114.9	115.2
CV-2530	8/19/2026 9:02:12 AM	39.5	48.6	0.0	11.9			0.8	0.0	113.7	113.9
CV-2531	8/6/2026 1:24:59 PM	50.2	49.8	0.0	0.0			1.0	0.0	131.7	131.7
CV-2531	8/13/2026 1:29:45 PM	36.0	54.0	0.0	10.0			0.7	0.0	118.4	118.4
CV-2531	8/19/2026 9:18:09 AM	34.1	51.8	0.0	14.1			0.7	0.0	128.0	127.3
CV-2532	8/6/2026 1:31:23 PM	59.3	40.7	0.0	0.0			1.5	0.0	116.6	117.0
CV-2532	8/13/2026 1:36:57 PM	50.5	47.3	0.0	2.2			1.1	0.0	101.8	101.6

All LFG Extraction Wells - August 2026
Chiquita Canyon Landfill

Point Name	Record Date	CH4 [%]	CO2 [%]	O2 [%]	Bal Gas [%]	CO Reading [ppmv]	H2 Reading [ppmv]	CH4:CO2	BalO2 [%]	Init Temp [ ]	Adj Temp [ ]
CV-2533	8/13/2026 1:41:31 PM	51.9	44.9	0.1	3.1			1.2	31.0	130.1	128.4
CV-2533	8/19/2026 9:29:38 AM	50.5	46.0	0.1	3.4			1.1	34.0	131.6	131.6
CV-2533	8/19/2026 9:30:21 AM	50.7	44.5	0.0	4.8			1.1	0.0	131.6	131.5
CV-2534	8/13/2026 1:46:18 PM	52.8	45.0	0.0	2.2			1.2	0.0	107.9	108.0
CV-2535	8/26/2026 3:55:06 PM	53.9	38.8	0.0	7.3			1.4	0.0	117.4	118.2
CV-2535	8/26/2026 3:56:07 PM	54.2	41.9	0.0	3.9			1.3	0.0	119.0	119.1
CV-2536	8/1/2026 10:48:57 AM	47.2	42.3	2.0	8.5			1.1	4.3	106.5	107.1
CV-2537	8/18/2026 10:27:49 AM	44.4	37.1	0.0	18.5			1.2	0.0	116.7	117.5
CV-2538	8/18/2026 10:32:39 AM	42.4	38.4	0.0	19.2			1.1	0.0	124.7	124.6
CV-2539	8/3/2026 8:50:39 AM	42.9	41.1	0.0	16.0			1.0	0.0	119.5	119.5
CV-2539	8/17/2026 8:31:58 AM	41.7	41.0	0.0	17.4			1.0	0.0	119.3	120.0
CV-2540	8/11/2026 8:16:00 AM	26.5	60.9	0.0	12.6			0.4	0.0	127.4	126.9
CV-2540	8/18/2026 12:58:19 PM	30.3	63.6	0.2	5.9			0.5	29.5	118.0	110.9
CV-2541	8/6/2026 9:10:23 AM	24.2	45.5	0.4	29.9			0.5	74.8	124.5	124.8
CV-2541	8/17/2026 11:11:47 AM	36.9	42.8	0.2	20.1			0.9	100.5	134.4	133.5
CV-2541	8/17/2026 11:12:39 AM	36.1	42.0	0.2	21.7			0.9	108.5	132.4	132.0
CV-2542	8/7/2026 8:02:47 AM	51.4	44.0	0.0	4.6			1.2	0.0	86.1	86.1
CV-2542	8/18/2026 1:52:37 PM	47.5	52.3	0.2	0.0			0.9	0.0	98.0	96.6
CV-2543-PLR	8/6/2026 2:26:06 PM	23.2	55.6	3.3	17.9			0.4	5.4	130.6	129.9
CV-2543-PLR	8/18/2026 1:22:58 PM	23.1	56.9	3.0	17.0			0.4	5.7	127.7	127.3
CV-2544	8/12/2026 9:31:24 AM	7.9	86.5	0.0	5.6			0.1	0.0	83.8	83.1
CV-2544	8/18/2026 10:03:53 AM	8.3	84.5	0.2	7.0			0.1	35.0	100.0	100.0
CV-2545	8/7/2026 9:12:32 AM	31.6	62.8	1.2	4.4			0.5	3.7	130.9	130.9
CV-2545	8/18/2026 9:07:16 AM	30.9	63.8	1.3	4.0			0.5	3.1	125.6	125.8
CV-2546	8/7/2026 9:05:45 AM	26.7	68.6	0.0	4.7			0.4	0.0	135.0	136.1
CV-2546	8/7/2026 9:09:38 AM	26.2	70.2	0.0	3.6			0.4	0.0	136.3	136.3
CV-2546	8/26/2026 1:44:46 PM	25.1	69.4	0.3	5.2			0.4	17.3	130.5	131.2
CV-2547	8/1/2026 9:46:40 AM	50.6	48.9	0.1	0.4			1.0	4.0	112.3	112.7
CV-2548	8/1/2026 9:14:03 AM	9.0	82.4	0.0	8.6			0.1	0.0	141.5	141.5
CV-2548	8/1/2026 9:14:45 AM	8.7	84.8	0.0	6.5			0.1	0.0	141.4	141.4
CV-2548	8/5/2026 12:59:49 PM	7.6	75.1	0.0	17.3			0.1	0.0	110.6	110.6
CV-2548	8/16/2026 12:48:58 PM	7.1	72.7	0.0	20.3			0.1	0.0	140.3	140.2
CV-2548	8/16/2026 12:50:04 PM	7.1	73.5	0.0	19.4			0.1	0.0	140.4	140.4

All LFG Extraction Wells - August 2026
Chiquita Canyon Landfill

Point Name	Record Date	CH4 [%]	CO2 [%]	O2 [%]	Bal Gas [%]	CO Reading [ppmv]	H2 Reading [ppmv]	CH4:CO2	BalO2 [%]	Init Temp [ ]	Adj Temp [ ]
CV-2549	8/1/2026 9:10:41 AM	42.8	52.4	0.0	4.8			0.8	0.0	117.4	117.2
CV-2549	8/16/2026 12:42:01 PM	43.8	48.1	0.0	8.1			0.9	0.0	117.1	117.1
CV-2549	8/16/2026 12:42:50 PM	43.2	48.0	0.0	8.8			0.9	0.0	117.2	117.3
CV-2550	8/3/2026 1:40:00 PM						65300				
CV-2550	8/3/2026 1:40:00 PM					1330					
CV-2550	8/3/2026 1:48:07 PM	1.7	64.7	1.3	32.3			0.0	24.8	211.6	206.2
CV-2550	8/11/2026 8:27:32 AM	6.4	81.2	0.0	12.4			0.1	0.0	178.1	178.6
CV-2550	8/11/2026 8:30:00 AM					3080					
CV-2550	8/19/2026 8:30:01 AM	7.1	85.6	0.1	7.2			0.1	72.0	187.3	187.5
CV-2550	8/26/2026 8:00:58 AM	1.8	84.6	0.0	13.6			0.0	0.0	176.1	176.2
CV-2551	8/5/2026 8:20:00 AM						64200				
CV-2551	8/5/2026 8:20:00 AM					2250					
CV-2551	8/11/2026 8:05:00 AM					3000					
CV-2551	8/11/2026 8:07:46 AM	30.2	67.5	0.0	2.3			0.4	0.0	160.2	160.4
CV-2551	8/18/2026 10:27:16 AM	39.2	60.8	0.0	0.0			0.6	0.0	162.2	162.0
CV-2551	8/18/2026 10:30:00 AM					1010					
CV-2551	8/25/2026 2:09:30 PM	33.6	66.4	0.0	0.0			0.5	0.0	146.4	146.5
CV-2552	8/12/2026 8:30:47 AM	15.3	74.2	1.3	9.2			0.2	7.1	176.7	176.9
CV-2552	8/12/2026 8:32:40 AM	13.8	75.9	0.5	9.8			0.2	19.6	177.2	177.2
CV-2552	8/18/2026 1:30:00 PM					1810					
CV-2552	8/18/2026 1:32:07 PM	32.6	66.7	0.7	0.0			0.5	0.0	175.4	175.4
CV-2552	8/26/2026 8:07:27 AM	11.9	78.3	0.8	9.0			0.2	11.3	174.2	174.2
CV-2553	8/6/2026 2:44:31 PM	33.9	56.9	0.2	9.0			0.6	45.0	117.0	117.0
CV-2553	8/18/2026 1:32:15 PM	36.9	56.8	0.2	6.1			0.6	30.5	110.0	97.4
CV-2554	8/5/2026 9:30:00 AM						54500				
CV-2554	8/5/2026 9:30:00 AM					678					
CV-2554	8/11/2026 9:08:32 AM	48.1	51.4	0.4	0.1			0.9	0.3	165.8	166.6
CV-2554	8/11/2026 9:15:00 AM					529					
CV-2554	8/12/2026 1:35:00 PM					1740					
CV-2554	8/19/2026 9:39:49 AM	35.7	64.2	0.0	0.1			0.6	0.0	155.7	155.9
CV-2554	8/26/2026 9:14:20 AM	9.9	76.2	0.0	13.9			0.1	0.0	164.9	165.2
CV-2555	8/11/2026 9:56:58 AM	34.7	62.0	0.0	3.3			0.6	0.0	137.5	137.3
CV-2555	8/11/2026 9:57:25 AM	35.9	64.1	0.0	0.0			0.6	0.0	137.1	137.3
CV-2555	8/24/2026 12:20:10 PM	32.7	64.1	0.0	3.2			0.5	0.0	139.1	138.6

All LFG Extraction Wells - August 2026
Chiquita Canyon Landfill

Point Name	Record Date	CH4 [%]	CO2 [%]	O2 [%]	Bal Gas [%]	CO Reading [ppmv]	H2 Reading [ppmv]	CH4:CO2	BalO2 [%]	Init Temp [ ]	Adj Temp [ ]
CV-2555	8/24/2026 12:20:59 PM	32.2	64.7	0.0	3.1			0.5	0.0	138.7	138.6
CV-2556-PLR	8/4/2026 1:30:00 PM						94900				
CV-2556-PLR	8/4/2026 1:30:00 PM					3060					
CV-2556-PLR	8/4/2026 1:37:57 PM	32.9	63.6	0.0	3.5			0.5	0.0	184.2	184.7
CV-2556-PLR	8/11/2026 8:37:19 AM	9.2	79.8	0.2	10.8			0.1	54.0	190.4	190.5
CV-2556-PLR	8/11/2026 8:45:00 AM					3310					
CV-2556-PLR	8/18/2026 1:40:59 PM	44.5	53.1	0.0	2.4			0.8	0.0	187.2	187.4
CV-2556-PLR	8/18/2026 1:55:00 PM					2550					
CV-2556-PLR	8/26/2026 8:20:38 AM	6.9	65.0	3.4	24.7			0.1	7.3	183.6	183.6
CV-2557	8/14/2026 9:48:07 AM	4.4	83.1	0.2	12.3			0.1	61.5	133.0	133.3
CV-2557	8/28/2026 8:51:17 AM	3.4	84.8	0.0	11.8			0.0	0.0	134.2	134.0
CV-2558-PLR	8/6/2026 10:20:00 AM						132300				
CV-2558-PLR	8/6/2026 10:20:00 AM					1580					
CV-2558-PLR	8/13/2026 2:45:00 PM					3500					
CV-2558-PLR	8/13/2026 2:57:59 PM	16.7	76.7	0.0	6.6			0.2	0.0	193.0	192.0
CV-2558-PLR	8/20/2026 9:31:02 AM	32.3	67.7	0.0	0.0			0.5	0.0	199.1	199.3
CV-2558-PLR	8/20/2026 9:35:43 AM	31.8	68.2	0.0	0.0			0.5	0.0	198.3	198.3
CV-2558-PLR	8/25/2026 2:35:31 PM	30.7	69.3	0.0	0.0			0.4	0.0	188.7	188.5
CV-2558-PLR	8/25/2026 2:36:30 PM	32.3	67.7	0.0	0.0			0.5	0.0	189.2	189.6
CV-2559	8/11/2026 1:18:33 PM	24.6	63.1	0.0	12.3			0.4	0.0	139.4	139.7
CV-2559	8/11/2026 1:19:59 PM	6.7	74.0	0.0	19.2			0.1	0.0	139.0	139.4
CV-2559	8/24/2026 11:43:25 AM	13.7	79.2	0.2	6.9			0.2	34.5	136.1	136.2
CV-2559	8/24/2026 11:44:06 AM	13.5	79.9	0.2	6.4			0.2	32.0	136.5	136.5
CV-2560	8/7/2026 2:27:06 PM	12.1	47.8	1.7	38.4			0.3	22.6	120.5	120.7
CV-2560	8/17/2026 1:49:19 PM	9.8	79.5	0.1	10.6			0.1	106.0	134.3	134.8
CV-2560	8/17/2026 1:50:51 PM	10.3	79.4	0.2	10.1			0.1	50.5	133.0	132.7
CV-2561	8/7/2026 2:39:07 PM	9.5	43.3	0.5	46.7			0.2	93.4	110.0	110.0
CV-2561	8/17/2026 1:54:54 PM	16.2	72.7	0.2	10.9			0.2	54.5	150.2	150.1
CV-2561	8/17/2026 2:00:27 PM	14.6	53.5	0.3	31.6			0.3	105.3	115.0	116.0
CV-2562	8/24/2026 11:33:40 AM	34.1	60.2	0.1	5.6			0.6	56.0	133.5	133.5

All LFG Extraction Wells - August 2026
Chiquita Canyon Landfill

Point Name	Record Date	CH4 [%]	CO2 [%]	O2 [%]	Bal Gas [%]	CO Reading [ppmv]	H2 Reading [ppmv]	CH4:CO2	BalO2 [%]	Init Temp [ ]	Adj Temp [ ]
CV-2562	8/24/2026 11:34:20 AM	34.1	60.1	0.2	5.6			0.6	28.0	133.5	133.6
CV-2563	8/5/2026 12:01:02 PM	44.2	51.2	0.0	4.6			0.9	0.0	123.6	122.8
CV-2564	8/6/2026 8:51:33 AM	38.1	56.7	0.1	5.1			0.7	51.0	118.6	118.7
CV-2564	8/17/2026 10:53:34 AM	36.9	57.7	0.0	5.4			0.6	0.0	126.8	126.4
CV-2565	8/3/2026 10:08:20 AM	31.0	39.6	0.0	29.4			0.8	0.0	116.0	116.1
CV-2565	8/3/2026 10:09:18 AM	30.6	39.5	0.0	29.9			0.8	0.0	115.7	115.6
CV-2565	8/17/2026 10:18:31 AM	36.9	42.3	0.0	20.8			0.9	0.0	112.5	112.6
CV-2566	8/11/2026 9:35:42 AM	58.2	41.8	0.0	0.0			1.4	0.0	119.7	120.1
CV-2566	8/17/2026 10:14:52 AM	45.5	43.1	0.0	11.4			1.1	0.0	112.7	113.2
CV-2566	8/17/2026 10:16:01 AM	45.0	43.6	0.0	11.4			1.0	0.0	113.4	113.4
CV-2567	8/5/2026 10:03:59 AM	47.8	42.2	0.0	10.0			1.1	0.0	116.6	116.4
CV-2567	8/21/2026 7:52:51 AM	50.0	45.9	0.0	4.1			1.1	0.0	106.4	106.9
CV-2568	8/5/2026 9:15:10 AM	37.6	37.9	0.4	24.1			1.0	60.3	105.9	105.9
CV-2568	8/26/2026 12:55:37 PM	41.2	40.5	0.1	18.2			1.0	182.0	122.0	122.0
CV-2569	8/5/2026 9:17:20 AM	41.0	41.7	0.1	17.2			1.0	172.0	102.2	102.9
CV-2569	8/17/2026 2:07:39 PM	46.8	45.3	0.0	7.9			1.0	0.0	106.2	106.2
CV-2570	8/5/2026 9:33:18 AM	53.4	43.2	0.1	3.3			1.2	33.0	114.4	115.8
CV-2570	8/17/2026 2:10:01 PM	42.6	41.6	0.0	15.8			1.0	0.0	106.5	106.6
CV-2571	8/18/2026 2:09:31 PM	45.1	37.9	0.0	17.0			1.2	0.0	97.9	97.9
CV-2572	8/6/2026 12:11:12 PM	64.5	35.5	0.0	0.0			1.8	0.0	126.1	126.2
CV-2572	8/17/2026 1:02:07 PM	49.4	39.1	0.0	11.5			1.3	0.0	122.5	122.6
CV-2572	8/17/2026 1:04:31 PM	48.9	39.2	0.0	11.9			1.2	0.0	122.7	122.6
CV-2602	8/9/2026 10:06:57 AM	20.1	15.1	12.9	51.8			1.3	4.0	101.5	100.9
CV-2602	8/9/2026 10:08:01 AM	11.4	8.9	16.3	63.4			1.3	3.9	100.4	100.4
CV-2602	8/10/2026 2:04:19 PM	24.6	18.9	11.0	45.5			1.3	4.1	105.2	108.0
CV-2602	8/16/2026 1:41:36 PM	58.9	39.8	0.0	1.3			1.5	0.0	123.7	126.6
CV-2602	8/16/2026 1:46:35 PM	59.2	40.8	0.0	0.0			1.5	0.0	128.3	128.8
CV-2603	8/30/2026 8:44:12 AM	54.4	41.3	0.0	4.4			1.3	0.0	115.0	118.2
CV-2603	8/30/2026 8:45:25 AM	54.7	40.8	0.0	4.5			1.3	0.0	118.6	118.5
CV-2605	8/5/2026 1:24:59 PM	55.5	43.3	0.0	1.2			1.3	0.0	102.4	99.2
CV-2605	8/6/2026 12:20:39 PM	56.1	43.3	0.0	0.6			1.3	0.0	110.0	101.2
CV-2605	8/6/2026 12:24:25 PM	56.1	42.6	0.0	1.3			1.3	0.0	104.7	104.1
CV-2605	8/10/2026 1:46:21 PM	51.6	45.6	0.0	2.8			1.1	0.0	123.3	124.8
CV-2605	8/31/2026 12:17:46 PM	50.9	41.1	0.0	8.0			1.2	0.0	131.7	131.8
CV-2605	8/31/2026 12:19:27 PM	50.2	41.3	0.0	8.5			1.2	0.0	131.9	131.8

All LFG Extraction Wells - August 2026
Chiquita Canyon Landfill

Point Name	Record Date	CH4 [%]	CO2 [%]	O2 [%]	Bal Gas [%]	CO Reading [ppmv]	H2 Reading [ppmv]	CH4:CO2	BalO2 [%]	Init Temp [ ]	Adj Temp [ ]
CV-2606	8/2/2026 8:53:33 AM	58.2	41.0	0.0	0.0		0.8	1.4	0.0	112.3	114.0
CV-2606	8/2/2026 8:58:04 AM	55.6	40.1	0.0	3.3	0	1	1.4	0.0	116.9	117.4
CV-2606	8/2/2026 1:11:21 PM	53.7	40.6	0.0	4.6		1.1	1.3	0.0	119.0	119.0
CV-2606	8/2/2026 1:12:26 PM	52.5	39.5	0.0	6.6	0	1.4	1.3	0.0	119.1	119.1
CV-2606	8/17/2026 12:24:02 PM	49.0	38.3	0.0	12.8			1.3	0.0	119.6	119.3
CV-2608	8/9/2026 8:47:40 AM	54.4	40.4	0.0	5.3			1.3	0.0	117.6	117.8
CV-2608	8/9/2026 8:48:37 AM	53.4	40.7	0.0	5.8			1.3	0.0	118.3	118.3
CV-2610	8/6/2026 11:59:39 AM	64.1	35.9	0.0	0.0			1.8	0.0	116.5	116.6
CV-2610	8/6/2026 12:03:16 PM	64.0	36.0	0.0	0.0			1.8	0.0	116.7	116.7
CV-2610	8/17/2026 12:55:38 PM	41.1	35.4	0.0	23.4			1.2	0.0	116.7	116.9
CV-2610	8/17/2026 12:56:45 PM	41.4	36.0	0.0	22.6			1.2	0.0	116.9	116.9
CV-2611	8/13/2026 11:04:19 AM	56.1	41.1	0.0	2.9			1.4	0.0	96.1	96.5
CV-2611	8/13/2026 11:05:20 AM	55.2	41.7	0.0	3.2			1.3	0.0	96.8	96.9
CV-2612	8/31/2026 1:23:56 PM	52.0	43.3	0.0	4.7			1.2	0.0	113.2	113.4
CV-2612	8/31/2026 1:25:10 PM	52.3	42.8	0.0	4.9			1.2	0.0	113.5	113.4
CV-2627	8/26/2026 3:28:31 PM	50.4	43.4	0.0	6.2			1.2	0.0	115.8	116.7
CV-2627	8/26/2026 3:31:36 PM	51.0	42.9	0.0	6.2			1.2	0.0	117.6	117.8
CV-2627	8/26/2026 3:32:50 PM	50.4	43.4	0.0	6.3			1.2	0.0	118.0	118.0
CV-2634	8/24/2026 10:00:54 AM	13.9	46.5	8.2	31.5			0.3	3.9	103.1	104.0
CV-2634	8/24/2026 10:10:21 AM	11.6	42.4	9.5	36.6			0.3	3.9	102.9	102.8
CV-2634	8/24/2026 10:12:14 AM	10.4	38.3	11.1	40.2			0.3	3.6	104.4	104.5
CV-2634	8/26/2026 8:10:00 AM	1.9	6.4	19.0	72.6			0.3	3.8	84.9	85.1
CV-2634	8/26/2026 12:58:27 PM	19.1	32.0	8.4	40.5			0.6	4.8	126.0	113.8
CV-2663	8/2/2026 10:01:30 AM	32.4	55.2	0.0	0.0		12.4	0.6	0.0	143.5	143.4
CV-2663	8/2/2026 10:11:40 AM	32.7	53.8	0.0	0.0		13.5	0.6	0.0	143.2	143.3
CV-2663	8/21/2026 1:30:21 PM	36.1	56.1	0.0	7.8			0.6	0.0	143.0	143.7
CV-2676	8/31/2026 3:05:31 PM	25.1	62.0	0.0	12.9			0.4	0.0	132.4	128.0
CV-2676	8/31/2026 3:06:50 PM	23.2	65.0	0.0	11.8			0.4	0.0	128.0	127.4

All LFG Extraction Wells - August 2026
Chiquita Canyon Landfill

Point Name	Record Date	CH4 [%]	CO2 [%]	O2 [%]	Bal Gas [%]	CO Reading [ppmv]	H2 Reading [ppmv]	CH4:CO2	BalO2 [%]	Init Temp [ ]	Adj Temp [ ]
CV-2680	8/2/2026 2:25:49 PM	36.5	41.0	0.0	22.5			0.9	0.0	104.9	113.7
CV-2680	8/2/2026 2:27:15 PM	34.0	43.7	0.0	22.3			0.8	0.0	123.0	123.3
CV-2681	8/11/2026 2:24:08 PM	20.6	44.0	0.0	35.4			0.5	0.0	99.4	101.0
CV-2681	8/11/2026 2:26:34 PM	19.9	45.3	0.0	34.8			0.4	0.0	100.7	100.8
CV-2681	8/26/2026 1:43:07 PM	36.1	40.9	0.0	23.0			0.9	0.0	133.4	132.3
CV-2681	8/26/2026 1:48:15 PM	35.6	41.1	0.0	23.3			0.9	0.0	130.8	128.9
CV-2681	8/26/2026 1:48:52 PM						109000				
CV-2681	8/26/2026 1:52:17 PM	35.2	41.1	0.0	23.7			0.9	1184.5	127.6	127.5
CV-2683	8/3/2026 12:41:29 PM	33.9	43.8	0.0	22.3			0.8	0.0	120.6	120.6
CV-2683	8/3/2026 12:43:49 PM	33.5	45.1	0.0	21.4			0.7	0.0	120.5	120.5
CV-2684	8/24/2026 9:39:51 AM	42.9	41.3	0.0	15.8			1.0	0.0	123.1	121.0
CV-2687	8/3/2026 1:32:49 PM	52.6	41.4	0.0	6.1			1.3	0.0	102.4	98.4
CV-2687	8/3/2026 1:34:22 PM	53.2	41.7	0.0	5.2			1.3	0.0	97.2	97.2
CV-2688	8/3/2026 1:55:29 PM	52.9	41.3	0.0	5.8			1.3	0.0	123.2	123.3
CV-2688	8/3/2026 1:58:58 PM	53.2	41.6	0.0	5.2			1.3	0.0	123.4	123.5
CV-2688	8/3/2026 1:59:54 PM	53.0	41.7	0.0	5.3			1.3	0.0	123.6	123.6
CV-2688	8/6/2026 1:14:08 PM	63.4	36.6	0.0	0.0			1.7	0.0	124.7	124.8
CV-2688	8/19/2026 8:39:42 AM	57.5	39.1	0.0	3.4			1.5	0.0	124.6	124.7
CV-2689	8/19/2026 9:57:33 AM	1.6	65.7	0.0	32.7			0.0	0.0	130.3	130.9
CV-2690	8/2/2026 1:48:32 PM	53.7	42.5	0.1	2.2	0	1.5	1.3	22.0	126.8	127.2
CV-2690	8/2/2026 1:51:15 PM	53.4	41.7	0.0	3.5	0	1.4	1.3	0.0	128.1	128.1
CV-2691	8/2/2026 1:37:50 PM	54.4	40.0	0.0	4.6	0	1	1.4	0.0	127.9	128.0
CV-2691	8/2/2026 1:40:49 PM	54.3	39.9	0.0	4.7	0	1.1	1.4	0.0	128.5	128.5
CV-2692	8/26/2026 8:00:49 AM	55.3	41.4	0.0	3.3			1.3	0.0	125.3	125.4
CV-2692	8/26/2026 8:05:20 AM	52.8	42.7	0.0	4.5			1.2	0.0	126.1	126.4
CV-2692	8/26/2026 8:18:14 AM	54.7	41.8	0.0	3.6			1.3	0.0	126.5	126.7
CV-2692	8/26/2026 11:52:57 AM	52.8	41.1	0.0	6.2			1.3	0.0	128.7	128.7
CV-2692	8/26/2026 3:15:34 PM	53.0	41.6	0.0	5.4			1.3	0.0	127.8	128.1
CV-2695	8/31/2026 12:59:49 PM	54.6	40.5	0.0	4.8			1.3	0.0	112.6	112.5
CV-2695	8/31/2026 1:02:50 PM	54.1	41.0	0.0	4.9			1.3	0.0	113.0	113.2
CV-2695	8/31/2026 1:04:07 PM	53.7	41.1	0.0	5.2			1.3	0.0	113.4	113.4
CV-48R	8/5/2026 12:03:09 PM	50.9	44.0	0.0	5.1			1.2	0.0	122.8	122.8
CV-52D	8/17/2026 1:47:35 PM	31.4	51.3	0.0	17.3			0.6	0.0	103.5	104.1

All LFG Extraction Wells - August 2026
Chiquita Canyon Landfill

Point Name	Record Date	CH4 [%]	CO2 [%]	O2 [%]	Bal Gas [%]	CO Reading [ppmv]	H2 Reading [ppmv]	CH4:CO2	BalO2 [%]	Init Temp [ ]	Adj Temp [ ]
CV-52D	8/25/2026 12:56:23 PM	33.5	50.6	0.0	15.9			0.7	0.0	133.0	130.0
CV-52D	8/25/2026 12:58:19 PM	32.3	50.8	0.0	16.9			0.6	0.0	130.0	130.0
CV-55R	8/1/2026 8:17:33 AM	34.6	50.1	0.4	14.9			0.7	37.3	152.7	152.6
CV-55R	8/1/2026 8:18:47 AM	34.8	49.5	0.1	15.6			0.7	156.0	152.7	152.6
CV-55R	8/4/2026 2:04:33 PM	36.8	55.9	0.0	7.3			0.7	0.0	152.0	152.3
CV-55R	8/4/2026 2:10:00 PM						175600				
CV-55R	8/4/2026 2:10:00 PM					290					
CV-55R	8/13/2026 1:10:00 PM					286					
CV-55R	8/13/2026 1:10:20 PM	52.1	47.9	0.0	0.0			1.1	0.0	151.9	151.5
CV-55R	8/20/2026 7:32:37 AM	27.3	51.6	0.0	21.1			0.5	0.0	151.1	151.1
CV-56D	8/20/2026 2:10:11 PM	35.4	29.8	3.7	31.1			1.2	8.4	121.4	121.4
CV-56S	8/20/2026 2:12:56 PM	47.0	41.2	1.0	10.8			1.1	10.8	123.6	123.7
CV-57R	8/17/2026 12:37:25 PM	42.1	34.6	0.0	23.3			1.2	0.0	123.5	122.8
CV-79R	8/17/2026 1:12:45 PM	51.6	42.2	0.0	6.2			1.2	0.0	123.4	124.1
CV-94	8/17/2026 1:34:46 PM	32.5	34.1	0.0	33.4			1.0	0.0	119.1	119.5
CV-95	8/17/2026 12:35:02 PM	26.5	28.3	0.0	45.2			0.9	0.0	104.3	104.4
CV-99	8/10/2026 8:15:00 AM					0					
CV-99	8/11/2026 9:13:37 AM	0.8	6.0	19.0	74.2			0.1	3.9	87.8	90.1
CV-99	8/11/2026 9:14:07 AM	1.1	6.3	18.6	74.0			0.2	4.0	90.4	90.4
D-02	8/24/2026 11:37:51 AM	58.8	39.6	0.0	1.6			1.5	0.0	105.6	105.6
D-03	8/28/2026 10:04:22 AM	55.3	38.5	0.0	6.2			1.4	0.0	105.8	105.2
D-03	8/28/2026 10:05:07 AM	55.3	40.3	0.0	4.4			1.4	0.0	105.7	105.7
D-03	8/31/2026 9:32:55 AM	55.9	39.7	0.0	4.4			1.4	0.0	99.8	99.8
D-03	8/31/2026 9:34:11 AM	55.3	41.2	0.0	3.6			1.3	0.0	99.7	99.7
D-04	8/28/2026 9:58:45 AM	57.0	38.5	0.0	4.5			1.5	0.0	101.8	102.5
D-09	8/6/2026 12:18:33 PM	63.8	36.2	0.0	0.0			1.8	0.0	113.7	114.9
D-09	8/12/2026 1:54:35 PM	53.7	39.8	0.0	6.5			1.3	0.0	116.2	116.2
D-10	8/18/2026 2:15:49 PM	51.7	40.0	0.4	7.9			1.3	19.8	107.2	107.3
FP-001	8/11/2026 2:52:52 PM	16.8	22.6	5.0	55.6			0.7	11.1	95.6	97.5
FP-002	8/11/2026 2:48:19 PM	27.3	30.8	3.3	38.6			0.9	11.7	102.7	102.8
FP-003	8/11/2026 2:44:08 PM	43.1	51.1	0.9	4.9			0.8	5.4	97.9	98.4
FP-005	8/11/2026 9:42:59 AM	0.6	9.3	14.7	75.4			0.1	5.1	97.5	97.5
FP-006	8/11/2026 9:48:50 AM	15.1	68.4	1.0	15.5			0.2	15.5	100.3	100.4
FP-008	8/11/2026 10:16:35 AM	4.1	38.6	7.9	49.4			0.1	6.3	109.2	108.7
FP-009	8/11/2026 10:12:02 AM	11.6	71.2	1.1	16.1			0.2	14.6	115.2	115.2

All LFG Extraction Wells - August 2026
Chiquita Canyon Landfill

Point Name	Record Date	CH4 [%]	CO2 [%]	O2 [%]	Bal Gas [%]	CO Reading [ppmv]	H2 Reading [ppmv]	CH4:CO2	BalO2 [%]	Init Temp [ ]	Adj Temp [ ]
FP-010	8/10/2026 12:43:14 PM	25.6	72.7	0.4	1.3			0.4	3.3	118.3	118.3
FP-011	8/26/2026 9:16:16 AM	16.2	29.2	9.5	45.1			0.6	4.7	94.3	94.4
FP-012	8/3/2026 8:19:42 AM	3.8	1.1	19.2	75.9			3.5	4.0	84.8	85.4
FP-013	8/3/2026 8:42:22 AM	3.0	4.7	16.2	76.1			0.6	4.7	89.8	89.8
FP-014	8/13/2026 1:12:35 PM	21.3	53.6	5.6	19.5			0.4	3.5	115.4	115.4
FP-014	8/24/2026 2:06:31 PM	14.7	66.9	2.0	16.4			0.2	8.2	166.7	165.4
FP-015	8/11/2026 9:57:56 AM	0.6	4.5	17.9	77.0			0.1	4.3	96.9	99.9
FP-016	8/11/2026 9:53:59 AM	0.8	3.8	19.3	76.1			0.2	3.9	94.4	96.3
FP-017	8/11/2026 8:24:57 AM	30.4	29.8	4.2	35.6			1.0	8.5	82.6	82.4
FP-018	8/1/2026 10:22:30 AM	40.8	43.0	1.0	15.2			0.9	15.2	94.9	95.2
FP-018	8/11/2026 9:11:12 AM	15.5	44.5	5.0	35.0			0.3	7.0	88.8	88.8
FP-019	8/3/2026 2:56:57 PM	52.7	40.5	0.2	6.6			1.3	33.0	100.1	100.3
FP-019	8/11/2026 9:08:56 AM	28.7	45.1	1.2	25.0			0.6	20.8	93.9	93.9
FP-020	8/11/2026 9:46:01 AM	8.1	8.3	16.6	67.0			1.0	4.0	100.8	101.7
FP-021	8/11/2026 9:35:15 AM	1.8	63.6	8.4	26.2			0.0	3.1	190.3	190.8
FP-021	8/11/2026 9:35:59 AM	1.7	63.6	2.9	31.8			0.0	11.0	191.2	191.1
FP-021	8/13/2026 11:53:17 AM	3.4	4.9	16.8	75.0			0.7	4.5	101.9	102.0
FP-022	8/11/2026 9:03:17 AM	7.9	28.0	9.7	54.4			0.3	5.6	103.0	103.3
FP-022	8/11/2026 9:38:52 AM	3.5	23.2	5.4	67.9			0.2	12.6	97.8	99.3
FP-023	8/11/2026 9:06:26 AM	1.1	8.0	16.9	74.0			0.1	4.4	84.3	84.8
FP-024	8/11/2026 8:36:55 AM	6.7	25.8	11.0	56.5			0.3	5.1	89.7	89.7
FP-025	8/11/2026 8:34:52 AM	7.3	21.9	9.4	61.4			0.3	6.5	91.2	92.0
FP-026	8/11/2026 9:51:41 AM	15.4	27.9	9.6	47.1			0.6	4.9	94.4	94.3
FP-027	8/26/2026 8:54:12 AM	14.3	24.2	8.8	52.7			0.6	6.0	93.5	93.6
FP-028	8/26/2026 8:49:51 AM	3.2	6.3	18.1	72.4			0.5	4.0	96.3	96.3
FP-029	8/11/2026 8:26:55 AM	51.1	36.6	0.1	12.2			1.4	122.0	89.6	90.6
FP-030	8/3/2026 2:53:43 PM	42.2	34.5	3.8	19.5			1.2	5.1	93.1	93.1
FP-031	8/3/2026 2:50:38 PM	4.3	4.8	17.0	73.9			0.9	4.3	99.2	100.1
FP-032	8/3/2026 2:47:51 PM	3.7	9.6	12.1	74.6			0.4	6.2	96.3	95.7
FP-033	8/3/2026 2:44:27 PM	0.0	1.5	19.3	79.2			0.0	4.1	104.1	104.3
FP-034	8/3/2026 2:41:39 PM	0.2	8.8	15.6	75.4			0.0	4.8	100.9	100.9
FP-035	8/19/2026 9:19:31 AM	28.6	43.2	4.7	23.5			0.7	5.0	92.0	92.1
FP-036	8/3/2026 2:29:32 PM	15.9	22.4	8.9	52.8			0.7	5.9	99.8	99.8
FP-037	8/3/2026 9:15:00 AM	1.7	3.5	18.1	76.7			0.5	4.2	97.3	97.4
FP-038	8/6/2026 9:41:51 AM	12.8	16.3	11.5	59.4			0.8	5.2	91.2	91.3
FP-038	8/13/2026 9:53:41 AM	2.2	32.7	10.4	54.7			0.1	5.3	96.0	96.1
FP-039	8/6/2026 9:47:16 AM	0.0	0.2	20.6	79.2			0.0	3.8	90.2	90.5
FP-040	8/14/2026 8:22:06 AM	18.0	74.8	0.1	7.1			0.2	71.0	104.9	105.0
FP-041	8/13/2026 9:37:50 AM	16.0	23.9	4.9	55.2			0.7	11.3	83.1	
FP-041	8/14/2026 8:51:50 AM	15.9	31.4	4.4	48.3			0.5	11.0	81.6	81.5
FP-042	8/5/2026 8:42:34 AM	2.3	16.4	15.0	66.3			0.1	4.4	84.3	84.3
FP-043	8/13/2026 9:40:58 AM	5.6	17.5	10.0	66.9			0.3	6.7	92.9	93.0
FP-044	8/13/2026 9:44:28 AM	0.1	0.5	19.9	79.5			0.2	4.0	90.0	90.0
FP-045	8/31/2026 2:40:07 PM	0.0	0.1	19.7	80.2			0.0	4.1	110.6	110.6
FP-046	8/11/2026 9:40:56 AM	13.5	43.9	6.8	35.8			0.3	5.3	95.7	95.6
FP-047	8/13/2026 12:38:26 PM	26.1	31.2	3.4	39.3			0.8	11.6	100.0	100.3
FP-047	8/18/2026 9:19:33 AM	12.4	16.6	10.1	60.9			0.8	6.0	94.2	98.1
FP-050	8/9/2026 1:07:02 PM	39.3	47.8	0.0	12.9			0.8	0.0	112.9	114.7

All LFG Extraction Wells - August 2026
Chiquita Canyon Landfill

Point Name	Record Date	CH4 [%]	CO2 [%]	O2 [%]	Bal Gas [%]	CO Reading [ppmv]	H2 Reading [ppmv]	CH4:CO2	BalO2 [%]	Init Temp [ ]	Adj Temp [ ]
FP-051	8/26/2026 1:49:02 PM	35.1	59.6	0.7	4.6			0.6	6.6	121.4	121.4
FP-052	8/6/2026 2:49:32 PM	1.8	5.8	16.5	75.9			0.3	4.6	102.1	102.3
FP-053	8/6/2026 2:58:16 PM	9.1	12.1	13.2	65.6			0.8	5.0	106.4	106.5
FP-054	8/7/2026 8:59:29 AM	17.8	30.6	6.5	45.1			0.6	6.9	91.9	91.6
FP-055	8/6/2026 2:19:07 PM	1.0	5.2	17.1	76.7			0.2	4.5	112.4	113.5
FP-056	8/6/2026 10:19:12 AM	2.8	12.3	17.8	67.1			0.2	3.8	103.3	103.4
FP-057	8/11/2026 1:48:36 PM	46.2	33.3	1.2	19.3			1.4	16.1	98.0	97.8
FP-058	8/11/2026 2:10:52 PM	25.5	23.7	4.0	46.8			1.1	11.7	100.3	100.4
FP-059	8/9/2026 1:59:26 PM	33.8	31.5	5.9	28.8			1.1	4.9	120.0	120.0
FP-060	8/17/2026 11:08:17 AM	17.6	19.6	5.1	57.7			0.9	11.3	109.5	106.0
FP-061	8/11/2026 10:00:58 AM	5.4	33.5	8.7	52.4			0.2	6.0	128.4	125.7
FP-062	8/13/2026 3:10:39 PM	8.3	68.8	0.0	22.9			0.1	0.0	146.4	146.9
FP-062	8/13/2026 3:12:09 PM	8.1	67.5	0.0	24.4			0.1	0.0	147.1	147.1
FP-063	8/13/2026 3:17:15 PM	0.3	5.8	20.7	73.3			0.0	3.5	92.6	93.2
H-01 (EXP-01	8/11/2026 1:58:16 PM	11.6	45.6	0.1	42.7			0.3	427.0	101.6	102.1
H-01 (EXP-01	8/18/2026 12:13:44 PM	11.7	45.7	0.0	42.7			0.3	0.0	110.2	110.8
H-01 (EXP-01	8/25/2026 9:41:00 AM						407000				
H-01 (EXP-01	8/25/2026 9:41:53 AM	11.8	47.0	0.0	41.2			0.3	0.0	110.8	111.1
H-01 (EXP-01	8/25/2026 10:05:37 AM					0					
H-02 (EXP-02	8/11/2026 1:54:43 PM	18.4	50.5	0.1	31.0			0.4	310.0	116.6	116.6
H-02 (EXP-02	8/18/2026 12:11:07 PM	17.2	46.2	0.0	36.6			0.4	0.0	123.1	123.4
H-02 (EXP-02	8/25/2026 9:36:00 AM						332000				
H-02 (EXP-02	8/25/2026 9:36:27 AM	17.5	48.0	0.0	34.5			0.4	0.0	122.7	123.1
H-02 (EXP-02	8/25/2026 10:04:01 AM					0					
H-03 (EXP-03	8/11/2026 1:52:02 PM	46.6	45.5	1.8	6.1			1.0	3.4	118.5	118.4
H-03 (EXP-03	8/18/2026 12:08:35 PM	48.6	46.6	0.0	4.7			1.0	0.0	121.6	122.0
H-03 (EXP-03	8/25/2026 9:33:00 AM						23000				
H-03 (EXP-03	8/25/2026 9:33:25 AM	49.1	46.5	0.0	4.4			1.1	0.0	122.2	123.1
H-03 (EXP-03	8/25/2026 10:02:21 AM					0					
H-04 (EXP-04	8/11/2026 1:46:46 PM	3.4	52.3	0.2	44.1			0.1	220.5	135.1	135.1
H-04 (EXP-04	8/18/2026 12:04:32 PM	2.5	52.0	0.0	45.5			0.0	0.0	136.7	136.6
H-04 (EXP-04	8/18/2026 12:05:19 PM	2.4	52.0	0.0	45.6			0.0	0.0	136.6	136.6
H-04 (EXP-04	8/25/2026 9:47:31 AM	2.8	53.8	0.0	43.5			0.1	0.0	136.7	136.9
H-04 (EXP-04	8/25/2026 9:48:00 AM						392000				
H-04 (EXP-04	8/25/2026 9:48:24 AM	2.7	53.8	0.0	43.5			0.0	0.0	137.1	137.1
H-04 (EXP-04	8/25/2026 10:00:43 AM					0					
H-08 (EXP-08	8/11/2026 1:35:52 PM	51.8	47.4	0.1	0.7			1.1	7.0	124.6	124.5
H-08 (EXP-08	8/18/2026 9:04:40 AM	50.5	46.0	0.0	3.6			1.1	0.0	113.5	113.6
H-10 (EXP-10	8/11/2026 1:31:07 PM	12.2	71.6	0.1	16.1			0.2	161.0	130.3	130.3
H-10 (EXP-10	8/18/2026 9:07:58 AM	11.2	66.8	0.0	22.0			0.2	0.0	130.5	130.5
H-1404C	8/14/2026 12:37:35 PM	24.7	37.5	0.0	37.8			0.7	0.0	102.5	102.6
H-1404C	8/28/2026 12:50:34 PM	37.0	59.8	0.0	3.2			0.6	0.0	114.5	124.2
H-1405C	8/5/2026 10:08:45 AM	22.6	66.6	1.0	9.8			0.3	9.8	97.0	97.0
H-1405C	8/17/2026 9:47:46 AM	10.6	22.4	0.8	66.2			0.5	82.8	115.6	115.5
H-1406W	8/5/2026 9:30:16 AM	24.2	54.9	4.2	16.7			0.4	4.0	91.8	91.9

All LFG Extraction Wells - August 2026
Chiquita Canyon Landfill

Point Name	Record Date	CH4 [%]	CO2 [%]	O2 [%]	Bal Gas [%]	CO Reading [ppmv]	H2 Reading [ppmv]	CH4:CO2	BalO2 [%]	Init Temp [ ]	Adj Temp [ ]
H-1406W	8/25/2026 2:01:20 PM	18.7	52.2	6.3	22.8			0.4	3.6	113.2	113.9
H-1406W	8/25/2026 2:02:38 PM	24.8	67.6	1.0	6.6			0.4	6.6	115.1	115.3
H-1408CR	8/31/2026 2:11:04 PM	50.3	38.2	0.0	11.5			1.3	0.0	121.6	121.8
H-1408E	8/4/2026 1:17:13 PM	54.1	45.5	0.0	0.4			1.2	0.0	116.7	121.5
H-1408E	8/16/2026 1:34:55 PM	53.8	42.1	0.0	4.1			1.3	0.0	94.4	95.8
H-1408E	8/16/2026 1:36:31 PM	53.1	42.1	0.0	4.9			1.3	0.0	95.6	95.1
H-1408E	8/16/2026 1:37:43 PM	52.8	42.8	0.0	4.4			1.2	0.0	96.7	96.5
H-1408W	8/27/2026 1:40:57 PM	54.1	39.2	0.0	6.7			1.4	0.0	110.0	110.0
H-1409N	8/4/2026 3:54:41 PM	40.9	35.7	0.0	23.4			1.1	0.0	122.4	122.4
H-1409N	8/21/2026 8:24:40 AM	44.0	37.4	0.0	18.6			1.2	0.0	119.0	119.5
H-1410S	8/18/2026 10:30:17 AM	48.5	39.1	0.0	12.4			1.2	0.0	103.5	103.8
H-1563N	8/6/2026 9:39:27 AM	21.8	33.7	1.0	43.5			0.6	43.5	126.0	126.0
H-1563N	8/19/2026 10:29:24 AM	47.5	37.5	0.2	14.8			1.3	74.0	127.6	127.5
H-1563S	8/5/2026 10:13:01 AM	13.9	23.3	0.0	62.8			0.6	0.0	98.3	98.5
H-1563S	8/17/2026 9:41:28 AM	8.0	22.1	0.0	69.9			0.4	0.0	102.8	102.8
H-1565E	8/4/2026 1:23:39 PM	43.0	38.8	0.3	17.9			1.1	59.7	114.0	113.9
H-1565E	8/21/2026 9:45:23 AM	45.6	48.7	0.0	5.7			0.9	0.0	108.2	108.4
H-1568N	8/4/2026 1:20:25 PM	49.7	41.2	0.0	9.1			1.2	0.0	119.4	119.3
H-1568N	8/16/2026 1:27:37 PM	41.2	51.9	0.0	7.0			0.8	0.0	119.3	119.4
H-1568N	8/16/2026 1:28:30 PM	40.4	52.3	0.0	7.3			0.8	0.0	117.1	117.2
H-1571S	8/18/2026 9:56:42 AM	37.2	38.3	0.0	24.5			1.0	0.0	101.8	103.9
H-1572N	8/17/2026 1:19:28 PM	40.0	33.1	2.6	24.3			1.2	9.3	127.2	124.8
H-1572S	8/18/2026 9:47:28 AM	32.6	34.3	0.0	33.1			1.0	0.0	114.7	114.7
H-1753N	8/3/2026 2:59:18 PM	46.4	38.2	2.0	13.4			1.2	6.7	100.9	101.8
H-1753N	8/11/2026 9:42:02 AM	54.2	37.2	0.0	8.6			1.5	0.0	97.8	97.8
H-1753N	8/25/2026 10:06:43 AM	32.4	26.5	7.6	33.5			1.2	4.4	103.7	103.9
H-1753N	8/25/2026 10:07:22 AM	32.6	25.8	7.7	33.9			1.3	4.4	104.4	104.4
H-1753S	8/6/2026 9:53:34 AM	23.2	31.3	0.0	45.5			0.7	0.0	118.2	118.2
H-1753S	8/19/2026 10:25:32 AM	37.7	34.1	0.1	28.1			1.1	281.0	117.3	115.6
H-1756S	8/5/2026 9:40:45 AM	39.3	49.8	0.8	10.1			0.8	12.6	124.0	124.6
H-1756S	8/17/2026 9:58:51 AM	32.5	42.7	2.4	22.4			0.8	9.3	125.0	124.5
H-1756S	8/17/2026 10:00:51 AM	32.0	42.2	2.3	23.5			0.8	10.2	125.2	123.4
H-1757S	8/5/2026 9:58:36 AM	10.3	15.5	11.9	62.3			0.7	5.2	96.3	96.4
H-1757S	8/5/2026 10:00:50 AM	26.6	31.1	0.0	42.3			0.9	0.0	99.5	99.4
H-1757S	8/17/2026 9:50:12 AM	47.2	40.7	0.0	12.1			1.2	0.0	94.7	94.9
H-1760S	8/4/2026 4:08:51 PM	29.7	64.3	0.1	5.9			0.5	59.0	121.6	121.6

All LFG Extraction Wells - August 2026
Chiquita Canyon Landfill

Point Name	Record Date	CH4 [%]	CO2 [%]	O2 [%]	Bal Gas [%]	CO Reading [ppmv]	H2 Reading [ppmv]	CH4:CO2	BalO2 [%]	Init Temp [°F]	Adj Temp [°F]
H-1760S	8/21/2026 8:33:24 AM	26.5	71.8	0.0	1.7			0.4	0.0	119.0	118.9
H-1760S	8/26/2026 1:41:04 PM	27.0	70.0	0.0	3.0			0.4	0.0	117.9	117.9
H-1762N	8/4/2026 1:05:50 PM	42.9	38.1	0.0	19.0			1.1	0.0	117.3	117.3
H-1762N	8/16/2026 1:15:29 PM	47.9	37.1	0.0	15.1			1.3	0.0	119.0	119.0
H-1762N	8/16/2026 1:16:12 PM	47.4	37.6	0.0	15.0			1.3	0.0	119.1	119.0
H-1763N	8/1/2026 9:56:55 AM	34.2	30.6	4.7	30.5			1.1	6.5	125.5	126.1
H-1763S	8/18/2026 9:31:48 AM	15.4	24.6	0.4	59.6			0.6	149.0	128.3	128.2
H-1764N	8/5/2026 10:33:00 AM	14.3	28.0	0.0	57.7			0.5	0.0	120.6	120.7
H-1764N	8/18/2026 9:04:34 AM	51.2	39.8	0.0	9.0			1.3	0.0	121.4	121.0
H-1764S	8/5/2026 10:30:38 AM	38.3	44.1	0.0	17.6			0.9	0.0	91.0	98.0
H-1767N	8/26/2026 1:02:20 PM	41.6	52.6	0.0	5.8			0.8	0.0	107.6	107.8
H-1769N	8/3/2026 8:25:46 AM	5.9	20.2	4.8	69.1			0.3	14.4	97.5	97.7
H-1769N	8/17/2026 8:47:36 AM	3.2	20.1	4.8	71.9			0.2	15.0	92.6	92.8
H-1770N	8/3/2026 8:36:19 AM	30.9	62.1	0.0	7.0			0.5	0.0	107.5	107.6
H-1770N	8/14/2026 8:15:00 AM						18000				
H-1770N	8/14/2026 8:15:00 AM					150					
H-1770N	8/17/2026 8:56:56 AM	29.3	62.5	0.0	8.2			0.5	0.0	106.1	106.1
H-1770S	8/5/2026 8:05:35 AM	18.2	33.6	1.9	46.3			0.5	24.4	101.9	102.3
H-1770S	8/17/2026 10:21:01 AM	44.2	47.7	0.0	8.1			0.9	0.0	114.2	115.0
H-1771A	8/3/2026 2:30:14 PM	28.4	22.4	5.9	43.3			1.3	7.3	106.0	106.2
H-1771A	8/3/2026 2:35:22 PM	30.6	23.9	5.2	40.4			1.3	7.8	105.2	105.2
H-1771B	8/7/2026 2:13:46 PM	14.8	75.9	0.3	9.0			0.2	30.0	118.7	118.8
H-1771B	8/17/2026 1:26:19 PM	17.8	73.2	0.2	8.8			0.2	44.0	111.3	111.4
H-1774N	8/3/2026 8:48:53 AM	38.2	61.5	0.0	0.3			0.6	0.0	118.3	118.3
H-1774N	8/17/2026 9:05:57 AM	39.6	59.7	0.0	0.7			0.7	0.0	118.5	118.4
H-1801S	8/17/2026 12:59:08 PM	10.6	11.3	11.6	66.5			0.9	5.7	112.7	110.2
H-1801S	8/17/2026 1:01:12 PM	15.3	18.1	4.5	62.1			0.8	13.8	126.8	113.7
H-1802S	8/17/2026 1:14:56 PM	52.0	38.5	0.0	9.5			1.4	0.0	112.9	113.3
H-1803N-PLF	8/3/2026 8:42:00 AM						176400				
H-1803N-PLF	8/3/2026 8:42:00 AM					1990					
H-1803N-PLF	8/3/2026 8:42:09 AM	1.3	73.4	0.0	25.3			0.0	0.0	197.0	197.8
H-1803N-PLF	8/10/2026 8:39:09 AM	3.6	71.9	0.0	24.5			0.1	0.0	198.2	197.8
H-1803N-PLF	8/10/2026 8:50:00 AM					1960					
H-1803N-PLF	8/17/2026 8:13:10 AM	12.2	77.4	0.0	10.4			0.2	0.0	197.9	197.9
H-1803N-PLF	8/17/2026 8:15:00 AM					1340					
H-1803N-PLF	8/24/2026 8:27:42 AM	13.6	72.9	0.0	13.5			0.2	0.0	198.7	198.9
H-1803N-PLF	8/31/2026 8:49:03 AM	3.9	76.8	0.0	19.3			0.1	0.0	198.2	198.3
H-1804B	8/1/2026 9:18:43 AM	47.7	50.3	0.0	2.0			0.9	0.0	115.8	115.9
H-1804N	8/18/2026 11:51:34 AM	53.7	40.8	0.0	5.5			1.3	0.0	105.4	105.8
H-1804S	8/18/2026 9:07:35 AM	48.4	38.4	0.0	13.2			1.3	0.0	119.4	119.4
H-1805A	8/11/2026 1:56:34 PM	44.7	39.8	0.2	15.3			1.1	76.5	97.1	96.3
H-1805B	8/18/2026 8:57:08 AM	15.9	26.5	0.0	57.6			0.6	0.0	101.1	92.9

All LFG Extraction Wells - August 2026
Chiquita Canyon Landfill

Point Name	Record Date	CH4 [%]	CO2 [%]	O2 [%]	Bal Gas [%]	CO Reading [ppmv]	H2 Reading [ppmv]	CH4:CO2	BalO2 [%]	Init Temp [ ]	Adj Temp [ ]
H-1805S	8/18/2026 9:17:08 AM	47.5	40.9	0.0	11.6			1.2	0.0	135.7	125.6
H-1805S	8/18/2026 9:17:28 AM	47.5	41.1	0.0	11.4			1.2	0.0	127.5	127.5
H-1806A	8/11/2026 1:31:24 PM	53.5	37.5	0.0	9.0			1.4	0.0	117.3	117.6
H-1806B	8/27/2026 11:27:18 AM	24.8	33.0	0.0	42.2			0.8	0.0	115.7	114.5
H-1806N	8/18/2026 11:29:19 AM	41.4	49.9	0.0	8.7			0.8	0.0	130.5	129.4
H-1806N	8/18/2026 11:29:36 AM	41.4	49.9	0.0	8.7			0.8	0.0	129.1	129.1
H-1806S	8/18/2026 10:08:10 AM	25.8	64.0	0.0	10.2			0.4	0.0	128.2	128.0
H-1807A	8/11/2026 1:19:23 PM	60.3	37.0	0.0	2.7			1.6	0.0	117.4	117.8
H-1807N	8/18/2026 11:17:51 AM	21.0	21.3	6.5	51.2			1.0	7.9	109.6	106.3
H-1807N	8/18/2026 11:21:19 AM	23.4	24.0	5.7	46.9			1.0	8.2	111.7	105.2
H-1807S	8/17/2026 12:46:14 PM	42.1	35.2	0.0	22.7			1.2	0.0	100.0	100.5
H-1952S	8/6/2026 3:05:38 PM	53.7	46.0	0.0	0.3			1.2	0.0	119.7	119.7
H-1952S	8/7/2026 8:18:01 AM	52.6	43.4	0.0	4.0			1.2	0.0	115.8	116.1
H-1952S	8/18/2026 1:54:48 PM	54.0	43.8	0.1	2.1			1.2	21.0	117.8	118.3
H-1955C	8/11/2026 1:51:47 PM	30.8	28.1	2.4	38.7			1.1	16.1	94.9	95.1
H-1955N	8/18/2026 11:54:01 AM	32.6	33.7	0.3	33.4			1.0	111.3	99.7	99.9
H-1956B	8/1/2026 9:27:37 AM	25.5	65.6	0.0	8.9			0.4	0.0	124.1	123.8
H-1956N	8/18/2026 11:35:03 AM	41.9	39.7	0.0	18.4			1.1	0.0	115.1	115.2
H-1956S	8/17/2026 1:10:15 PM	54.9	40.6	0.0	4.5			1.4	0.0	113.8	114.3
H-1957B	8/17/2026 12:30:15 PM	43.7	35.8	0.0	20.5			1.2	0.0	114.4	113.3
H-1957N	8/18/2026 11:26:07 AM	45.2	41.9	0.0	12.9			1.1	0.0	123.3	123.1
H-1957S	8/17/2026 12:54:48 PM	15.4	76.2	0.4	8.0			0.2	20.0	118.4	118.8
H-1958C	8/11/2026 1:16:54 PM	40.2	31.8	0.0	28.0			1.3	0.0	125.9	125.9
H-1958C	8/31/2026 2:07:51 PM	55.1	39.9	0.0	5.1			1.4	0.0	112.5	117.3
H-1958C	8/31/2026 2:09:24 PM	53.9	41.5	0.0	4.7			1.3	0.0	118.1	118.1
H-1958N	8/18/2026 11:12:53 AM	31.5	32.0	0.0	36.5			1.0	0.0	106.3	101.3
H-1958S	8/17/2026 12:42:34 PM	4.5	4.4	16.8	74.3			1.0	4.4	103.8	104.5
H-1958S	8/17/2026 12:43:15 PM	4.7	4.8	16.7	73.8			1.0	4.4	104.8	104.8
H-1962N	8/3/2026 8:39:24 AM	0.1	3.6	20.0	76.3			0.0	3.8	83.4	84.2
H-1962N	8/17/2026 8:59:28 AM	0.3	6.7	19.6	73.4			0.0	3.7	80.1	80.4
H-1963N	8/3/2026 8:23:35 AM	21.1	61.5	0.8	16.6			0.3	20.8	141.2	141.1
H-1963N	8/17/2026 8:43:30 AM	18.6	64.5	0.5	16.4			0.3	32.8	144.5	144.5
H-1966N	8/3/2026 8:55:17 AM	38.4	42.5	0.0	19.1			0.9	0.0	110.6	110.7
H-1966N	8/17/2026 9:10:54 AM	39.5	43.8	0.0	16.7			0.9	0.0	109.3	109.3
H-1967E	8/18/2026 2:13:45 PM	37.7	30.2	4.0	28.1			1.2	7.0	108.7	108.6
H-1967W	8/27/2026 2:08:41 PM	55.9	39.1	0.0	5.0			1.4	0.0	99.8	100.1

All LFG Extraction Wells - August 2026
Chiquita Canyon Landfill

Point Name	Record Date	CH4 [%]	CO2 [%]	O2 [%]	Bal Gas [%]	CO Reading [ppmv]	H2 Reading [ppmv]	CH4:CO2	BalO2 [%]	Init Temp [ ]	Adj Temp [ ]
H-2050E	8/28/2026 10:26:38 AM	55.5	41.0	0.0	3.5			1.4	0.0	105.4	106.8
H-2050W	8/9/2026 8:59:53 AM	28.1	33.7	0.0	38.2			0.8	0.0	105.3	105.4
H-2050W	8/9/2026 9:02:18 AM	29.9	35.1	0.0	35.1			0.9	0.0	104.0	104.0
H-2051W	8/27/2026 2:06:01 PM	51.6	37.0	0.3	11.1			1.4	37.0	100.2	101.2
H-2053E	8/18/2026 2:22:29 PM	36.6	36.3	0.0	27.1			1.0	0.0	121.4	121.4
H-2055E	8/5/2026 11:06:36 AM	0.8	4.0	19.6	75.6			0.2	3.9	93.5	93.8
H-2055E	8/5/2026 11:09:52 AM	22.2	23.0	3.5	51.3			1.0	14.7	105.4	105.1
H-2055E	8/27/2026 9:45:35 AM	43.5	40.5	0.6	15.4			1.1	25.7	89.0	89.1
H-2056B	8/26/2026 9:06:42 AM	54.2	41.1	0.0	4.8			1.3	0.0	100.5	103.3
H-2056B	8/26/2026 9:10:11 AM	53.0	42.6	0.0	4.4			1.2	0.0	104.7	105.3
H-2056B	8/26/2026 9:11:36 AM	52.9	42.8	0.0	4.3			1.2	0.0	106.3	106.4
H-2056B	8/26/2026 3:29:14 PM	53.3	29.4	0.0	17.3			1.8	0.0	115.2	115.6
H-2056W	8/27/2026 2:03:39 PM	55.3	40.3	0.0	4.4			1.4	0.0	106.5	106.4
H-2057E	8/6/2026 12:50:09 PM	65.6	34.4	0.0	0.0			1.9	0.0	117.5	117.5
H-2057E	8/18/2026 2:18:11 PM	51.7	40.6	0.3	7.4			1.3	24.7	127.8	127.8
H-2058E	8/12/2026 1:57:42 PM	46.3	37.3	0.0	16.4			1.2	0.0	113.0	113.1
H-2058W	8/27/2026 2:01:18 PM	51.2	40.1	0.0	8.7			1.3	0.0	102.5	103.1
H-2059E	8/26/2026 8:51:57 AM	55.6	41.1	0.0	3.3			1.4	0.0	120.5	120.9
H-2059E	8/26/2026 1:40:51 PM	56.2	41.6	0.0	2.2			1.4	0.0	122.9	122.7
H-2059E	8/26/2026 1:49:04 PM	55.0	38.6	0.0	6.4			1.4	0.0	122.5	122.9
H-2059W	8/27/2026 1:47:41 PM	48.0	43.5	0.8	7.7			1.1	9.6	124.9	124.8
H-2161E	8/18/2026 10:37:53 AM	48.0	41.9	0.0	10.1			1.1	0.0	125.9	126.0
H-2161W	8/27/2026 1:53:49 PM	44.1	37.8	0.0	18.1			1.2	0.0	107.0	107.2
H-2163C	8/11/2026 10:11:51 AM	45.7	39.3	0.0	15.1			1.2	0.0	101.8	94.8
H-2163C	8/11/2026 10:14:26 AM	44.1	38.7	0.2	16.9			1.1	73.4	100.4	98.8
H-2163C	8/17/2026 10:06:57 AM	32.9	39.7	0.0	27.4			0.8	0.0	96.8	96.8
H-2163W	8/27/2026 1:28:25 PM	1.4	1.8	19.1	77.7			0.8	4.1	99.8	100.0
H-2163W	8/27/2026 1:29:13 PM	1.6	1.4	19.1	77.9			1.1	4.1	101.0	101.2
H-2165E	8/13/2026 2:03:30 PM	46.6	52.3	0.0	1.1			0.9	0.0	120.4	120.4
H-2165E	8/18/2026 9:50:08 AM	45.7	46.6	0.0	7.7			1.0	0.0	120.0	120.0
H-2165W	8/5/2026 9:14:44 AM	11.0	88.4	0.0	0.6			0.1	0.0		
H-2165W	8/5/2026 9:14:45 AM	11.0	88.4	0.0	0.6			0.1	0.0		
H-2165W	8/5/2026 9:16:03 AM	11.1	88.9	0.0	0.0			0.1	0.0	143.6	142.2
H-2165W	8/5/2026 9:17:25 AM	10.9	88.4	0.0	0.7			0.1	0.0	143.3	143.3
H-2165W	8/13/2026 9:00:00 AM						67000				
H-2165W	8/13/2026 9:00:00 AM					870					
H-2165W	8/25/2026 1:49:37 PM	14.6	82.2	0.2	3.0			0.2	15.0	146.4	143.2

All LFG Extraction Wells - August 2026
Chiquita Canyon Landfill

Point Name	Record Date	CH4 [%]	CO2 [%]	O2 [%]	Bal Gas [%]	CO Reading [ppmv]	H2 Reading [ppmv]	CH4:CO2	BalO2 [%]	Init Temp [ ]	Adj Temp [ ]
H-2165W	8/25/2026 1:50:21 PM	19.2	76.8	0.2	3.8			0.3	19.0	141.8	142.6
H-2166E	8/11/2026 1:41:27 PM	44.7	36.5	0.0	18.8			1.2	0.0	117.1	117.1
H-2168C	8/1/2026 9:30:20 AM	43.4	33.4	4.6	18.6			1.3	4.0	91.5	92.8
H-2168E	8/17/2026 12:32:36 PM	24.4	28.6	0.0	47.0			0.9	0.0	120.5	119.9
H-2169C	8/1/2026 9:22:25 AM	35.6	34.7	1.1	28.6			1.0	26.0	117.4	117.5
H-2169E	8/17/2026 12:21:46 PM	50.6	38.0	0.0	11.4			1.3	0.0	115.9	116.1
H-2170N	8/25/2026 12:17:42 PM	44.0	32.9	0.0	23.1			1.3	0.0	121.3	121.6
H-2170S	8/3/2026 1:42:56 PM	50.3	41.4	0.0	8.3			1.2	0.0	110.2	110.9
H-2171A	8/25/2026 1:22:00 PM	45.0	31.9	0.0	23.1			1.4	0.0	108.0	108.7
H-2171B	8/26/2026 11:22:10 AM	44.8	35.2	0.0	20.0			1.3	0.0	120.7	120.8
H-2171N	8/1/2026 8:36:06 AM	21.0	30.9	0.0	48.1			0.7	0.0	116.8	117.1
H-2171S	8/25/2026 12:13:12 PM	44.7	34.1	0.0	21.2			1.3	0.0	124.5	124.6
H-2272W	8/3/2026 9:40:07 AM	28.8	39.5	0.0	31.7			0.7	0.0	127.1	127.2
H-2272W	8/17/2026 8:58:10 AM	23.2	31.5	0.0	45.2			0.7	0.0	123.8	123.6
H-2272W	8/17/2026 9:03:29 AM	22.7	32.5	0.0	44.8			0.7	0.0	121.9	121.7
H-2272W	8/17/2026 9:06:27 AM	22.1	32.1	0.0	45.7			0.7	0.0	121.3	122.3
H-2273W	8/5/2026 7:10:00 AM						6100				
H-2273W	8/5/2026 7:10:00 AM					42					
H-2273W	8/5/2026 9:37:15 AM	24.6	43.3	0.0	32.1			0.6	0.0	116.4	116.4
H-2273W	8/11/2026 8:45:00 AM						9300				
H-2273W	8/11/2026 8:45:00 AM					71					
H-2273W	8/17/2026 9:56:01 AM	21.6	35.4	0.0	43.0			0.6	0.0	127.5	127.3
H-2274B	8/13/2026 1:59:37 PM	54.9	41.5	0.0	3.7			1.3	0.0	106.6	107.1
H-2274B	8/13/2026 2:01:26 PM	53.7	41.9	0.0	4.4			1.3	0.0	107.4	107.3
H-2274B	8/21/2026 8:17:55 AM	52.1	46.0	0.0	1.9			1.1	0.0	107.3	107.4
H-2274W	8/5/2026 9:46:19 AM	18.5	31.8	0.3	49.4			0.6	164.7	100.0	100.0
H-2274W	8/17/2026 10:03:10 AM	18.0	31.4	0.0	50.6			0.6	0.0	101.4	102.7
H-2275E	8/18/2026 9:28:52 AM	24.9	41.8	0.0	33.3			0.6	0.0	110.4	110.3
H-2275W	8/3/2026 9:55:24 AM	6.9	23.4	1.8	68.0			0.3	38.8	130.7	130.5
H-2275W	8/17/2026 9:30:12 AM	3.7	18.6	3.8	73.9			0.2	19.4	130.7	123.4
H-2275W	8/17/2026 9:33:49 AM	3.8	18.7	3.1	74.4			0.2	24.0	128.1	127.4
H-2276A	8/4/2026 1:47:43 PM	37.5	37.4	0.7	24.4			1.0	34.9	116.7	116.7
H-2276A	8/21/2026 9:33:17 AM	35.7	54.9	0.3	9.1			0.7	30.3	116.5	116.4
H-2276B	8/4/2026 3:51:52 PM	55.8	43.9	0.0	0.3			1.3	0.0	120.2	120.3
H-2276B	8/21/2026 8:21:09 AM	55.2	43.3	0.0	1.5			1.3	0.0	119.3	119.2
H-2276B	8/21/2026 9:35:35 AM	39.5	59.1	0.0	1.4			0.7	0.0	121.8	121.5
H-2276E	8/18/2026 9:13:29 AM	30.3	31.3	0.0	38.4			1.0	0.0	108.4	113.3
H-2276W	8/5/2026 9:55:38 AM	20.8	48.6	0.0	30.6			0.4	0.0	109.9	105.7
H-2276W	8/17/2026 9:52:25 AM	18.1	39.6	0.0	42.3			0.5	0.0	110.8	111.7
H-2277A	8/6/2026 8:54:56 AM	38.8	40.0	2.0	19.2			1.0	9.6	84.7	85.2
H-2277A	8/17/2026 10:47:20 AM	0.5	0.2	19.9	79.4			2.5	4.0	98.8	102.0

All LFG Extraction Wells - August 2026
Chiquita Canyon Landfill

Point Name	Record Date	CH4 [%]	CO2 [%]	O2 [%]	Bal Gas [%]	CO Reading [ppmv]	H2 Reading [ppmv]	CH4:CO2	BalO2 [%]	Init Temp [ ]	Adj Temp [ ]
H-2277A	8/17/2026 10:49:15 AM	5.4	3.2	18.2	73.2			1.7	4.0	102.6	102.6
H-2277A	8/17/2026 10:50:27 AM	6.6	4.3	17.6	71.5			1.5	4.1	102.9	103.0
H-2277B	8/4/2026 3:43:21 PM	44.8	39.0	0.0	16.2			1.1	0.0	113.8	113.9
H-2277B	8/24/2026 10:08:41 AM	50.9	41.5	0.0	7.6			1.2	0.0	112.6	112.5
H-23 (EXP-23	8/26/2026 11:01:45 AM	3.3	72.7	0.0	24.0			0.0	0.0	93.1	91.8
H-2301E	8/20/2026 4:23:23 PM	54.7	42.1	0.0	3.2			1.3	0.0	112.9	113.0
H-2301W	8/28/2026 12:23:38 PM	3.6	2.0	19.4	75.0			1.8	3.9	104.9	105.2
H-2301W	8/28/2026 12:24:39 PM	2.7	1.5	19.8	76.0			1.8	3.8	106.0	106.1
H-2302C	8/12/2026 1:11:26 PM	48.1	37.3	0.5	14.1			1.3	28.2	125.9	126.0
H-2302E	8/20/2026 4:44:12 PM	53.1	38.0	0.0	8.9			1.4	0.0	117.0	117.9
H-2303E	8/20/2026 4:50:27 PM	58.2	41.2	0.0	0.6			1.4	0.0	107.9	108.0
H-2303N	8/12/2026 1:16:22 PM	17.9	22.0	5.4	54.7			0.8	10.1	105.3	105.6
H-2303N	8/12/2026 1:19:09 PM	24.3	26.0	4.0	45.7			0.9	11.4	106.1	106.2
H-2303S	8/28/2026 11:25:27 AM	54.5	40.9	0.0	4.6			1.3	0.0	110.8	110.8
H-2304E	8/27/2026 11:55:16 AM	56.9	40.3	0.0	2.8			1.4	0.0	99.0	98.7
H-2304S	8/28/2026 11:37:56 AM	51.2	41.6	0.0	7.2			1.2	0.0	134.0	133.9
H-2304S	8/28/2026 11:40:02 AM	52.4	42.5	0.0	5.1			1.2	0.0	134.0	134.0
H-2304S	8/31/2026 12:25:12 PM	53.1	41.3	0.0	5.6			1.3	0.0	126.1	126.3
H-2304S	8/31/2026 12:38:33 PM	52.9	41.7	0.0	5.4			1.3	0.0	124.5	124.6
H-2305N	8/12/2026 1:22:40 PM	39.3	36.3	0.0	24.4			1.1	0.0	102.0	102.1
H-2305S	8/30/2026 1:17:51 PM	52.4	42.6	0.0	5.0			1.2	0.0	128.8	129.5
H-2305S	8/30/2026 1:19:03 PM	52.5	42.5	0.0	5.0			1.2	0.0	129.6	129.6
H-2306N	8/28/2026 10:37:17 AM	53.0	42.7	0.0	4.3			1.2	0.0	119.5	119.8
H-2307S	8/9/2026 10:20:52 AM	49.6	41.7	0.1	8.6			1.2	95.3	117.1	118.0
H-2307S	8/9/2026 10:24:35 AM	49.7	41.9	0.1	8.3			1.2	92.7	120.3	120.5
H-2308S	8/9/2026 10:29:17 AM	50.6	43.1	0.1	6.3			1.2	78.1	123.3	123.5
H-2309N	8/12/2026 9:50:35 AM	34.6	36.5	0.0	29.0			0.9	0.0	105.1	104.7
H-2309N	8/17/2026 9:48:06 AM	41.6	38.7	0.0	19.7			1.1	0.0	103.0	103.1
H-2309S	8/30/2026 12:46:12 PM	52.5	41.7	0.0	5.8			1.3	290.5	117.8	118.0
H-2309S	8/30/2026 12:47:09 PM	52.5	41.8	0.0	5.7			1.3	0.0	118.3	118.3
H-2310N	8/17/2026 12:35:28 PM	55.0	40.0	0.0	5.0			1.4	0.0	116.1	116.2
H-2310N	8/17/2026 12:40:08 PM	53.9	40.6	0.0	5.5			1.3	0.0	116.2	116.3
H-2310N	8/17/2026 12:40:51 PM	53.8	40.8	0.0	5.4			1.3	0.0	116.4	116.3
H-2310S	8/28/2026 10:34:05 AM	51.2	42.5	0.0	6.3			1.2	0.0	112.7	112.8
H-2401S	8/12/2026 10:14:34 AM	56.3	41.8	0.0	1.9			1.3	0.0	111.7	111.7
H-2402N	8/12/2026 12:40:27 PM	45.0	39.8	0.0	15.2			1.1	0.0	116.1	116.0
H-2402S	8/12/2026 10:33:21 AM	51.2	41.4	0.0	7.4			1.2	0.0	114.0	114.0
H-2403N	8/12/2026 12:43:15 PM	39.0	36.3	1.7	23.0			1.1	13.5	118.9	118.9

All LFG Extraction Wells - August 2026
Chiquita Canyon Landfill

Point Name	Record Date	CH4 [%]	CO2 [%]	O2 [%]	Bal Gas [%]	CO Reading [ppmv]	H2 Reading [ppmv]	CH4:CO2	BalO2 [%]	Init Temp [ ]	Adj Temp [ ]
H-2403S	8/12/2026 12:57:27 PM	39.4	32.4	2.3	25.9			1.2	11.3	94.7	95.2
H-2404N	8/12/2026 12:47:23 PM	49.2	41.1	0.0	9.7			1.2	0.0	116.7	116.8
H-2404S	8/12/2026 1:07:56 PM	54.2	41.9	0.0	3.9			1.3	0.0	115.1	115.2
H-2405N	8/12/2026 10:28:52 AM	19.6	35.0	0.1	45.3			0.6	411.7	128.1	127.7
H-2405N	8/12/2026 10:32:20 AM	21.7	35.4	0.1	42.8			0.6	611.4	127.4	127.2
H-29	8/27/2026 10:44:04 AM	31.6	41.2	1.0	26.2			0.8	26.2	118.4	118.5
H-72	8/26/2026 9:58:42 AM	28.4	66.0	0.0	5.6			0.4	0.0	100.8	100.8
H-74	8/1/2026 8:52:05 AM	49.7	41.8	0.0	8.5			1.2	0.0	109.7	109.8
H-75	8/17/2026 1:53:31 PM	27.9	37.1	0.0	35.0			0.8	0.0	100.2	100.7
H-75	8/20/2026 8:54:33 AM	27.5	35.0	0.0	37.5			0.8	0.0	97.6	97.6
H-79	8/11/2026 10:56:09 AM	52.4	42.3	0.0	5.2			1.2	0.0	121.1	121.9
H-79	8/19/2026 12:54:51 PM	38.7	42.2	0.8	18.3			0.9	22.9	137.7	130.4
H-79	8/19/2026 12:56:10 PM	38.7	39.3	2.2	19.8			1.0	9.0	130.2	130.1
H-79	8/20/2026 9:32:22 AM	43.9	42.0	0.0	14.1			1.0	0.0	121.6	121.8
P-02R	8/5/2026 1:55:00 PM	27.5	30.8	0.0	41.7			0.9	0.0	90.0	90.1
P-03R	8/5/2026 2:02:14 PM	38.3	32.1	0.0	29.6			1.2	0.0	102.9	103.2
P-04	8/5/2026 2:07:04 PM	37.4	34.4	0.0	28.2			1.1	0.0	103.7	103.8
P-05	8/6/2026 9:40:01 AM	29.4	33.1	0.0	37.5			0.9	0.0	103.6	103.6
P-06R	8/6/2026 9:47:29 AM	38.8	34.4	0.0	26.8			1.1	0.0	113.6	113.6
P-07R	8/17/2026 10:01:53 AM	32.2	26.8	0.0	41.0			1.2	0.0	90.3	90.3
P-08R	8/5/2026 10:52:06 AM	52.1	38.0	0.0	9.8			1.4	0.0	102.2	102.1
P-09	8/3/2026 1:57:38 PM	48.5	35.7	0.0	15.8			1.4	0.0	100.8	100.9
P-10	8/3/2026 2:02:31 PM	47.6	35.5	0.1	16.8			1.3	168.0	100.7	100.7
P-11	8/6/2026 9:56:27 AM	46.5	35.9	0.0	17.6			1.3	0.0	107.5	107.5
P-12	8/6/2026 10:07:09 AM	59.4	40.3	0.0	0.3			1.5	0.0	89.8	89.8
P-13	8/6/2026 10:11:26 AM	51.8	32.9	0.0	15.3			1.6	0.0	89.8	89.5
P-14	8/6/2026 10:17:59 AM	26.4	28.1	0.1	45.4			0.9	504.8	91.1	91.4
P-15R	8/6/2026 10:23:44 AM	41.5	32.2	0.0	26.4			1.3	0.0	95.6	96.0
P-16	8/6/2026 10:43:32 AM	53.3	35.9	0.0	10.9			1.5	0.0	101.5	101.5
P-17	8/6/2026 10:49:54 AM	34.4	32.2	0.1	33.4			1.1	278.1	114.6	114.7
P-18RD	8/9/2026 2:06:27 PM	49.1	35.0	0.0	15.9			1.4	0.0	111.1	111.2
P-18RS	8/9/2026 2:03:31 PM	38.3	30.9	0.0	30.8			1.2	0.0	103.5	103.5
P-19	8/10/2026 1:31:30 PM	35.0	30.4	0.0	34.6			1.2	0.0	97.7	97.4
P-20R	8/9/2026 2:19:46 PM	46.8	32.2	0.0	21.0			1.5	0.0	103.4	103.5
P-21	8/9/2026 2:13:29 PM	33.3	30.2	0.0	36.5			1.1	0.0	102.4	101.4
P-21RD	8/10/2026 1:39:05 PM	41.2	34.7	0.0	24.1			1.2	0.0	106.0	106.4
P-21RS	8/10/2026 1:42:30 PM	44.9	36.5	0.0	18.6			1.2	0.0	110.2	110.2
P-22RD	8/17/2026 10:39:55 AM	53.9	42.0	0.0	4.1			1.3	0.0	119.2	119.5
P-22RS	8/17/2026 10:35:13 AM	31.8	28.9	0.0	39.3			1.1	0.0	121.2	121.3
P-23	8/10/2026 1:56:28 PM	6.2	22.4	0.1	71.3			0.3	713.0	108.4	108.3
P-24	8/11/2026 12:50:00 PM	18.9	27.2	0.0	53.9			0.7	0.0	97.3	97.4
P-26	8/11/2026 1:06:02 PM	43.4	34.5	0.0	22.1			1.3	0.0	87.6	87.5
P-27	8/12/2026 8:05:38 AM	4.6	21.0	0.5	73.9			0.2	147.8	84.8	84.9
P-27	8/13/2026 1:27:15 PM	6.9	19.1	0.3	73.7			0.4	245.7	94.5	94.8
P-28	8/12/2026 12:57:05 PM	34.7	33.0	0.0	32.3			1.1	0.0	98.9	98.9
P-29R	8/12/2026 8:47:04 AM	25.5	28.9	0.0	45.6			0.9	0.0	90.0	90.1
P-30R	8/12/2026 8:55:42 AM	22.1	28.0	0.0	49.9			0.8	0.0	88.2	88.2

All LFG Extraction Wells - August 2026
Chiquita Canyon Landfill

Point Name	Record Date	CH4 [%]	CO2 [%]	O2 [%]	Bal Gas [%]	CO Reading [ppmv]	H2 Reading [ppmv]	CH4:CO2	BalO2 [%]	Init Temp [ ]	Adj Temp [ ]
P-32R1	8/12/2026 9:30:14 AM	24.5	29.3	0.6	45.6			0.8	76.0	111.2	112.1
P-32R2	8/12/2026 9:36:46 AM	28.8	30.5	0.1	40.6			0.9	406.0	111.3	111.3
P-32R2	8/25/2026 3:50:56 PM	30.0	23.6	0.0	46.4			1.3	0.0	111.9	111.8
P-33	8/12/2026 9:44:10 AM	35.8	33.2	1.3	29.7			1.1	22.8	81.9	83.8
P-36	8/12/2026 1:51:52 PM	21.3	28.7	0.0	50.0			0.7	0.0	100.4	100.6
P-37	8/3/2026 9:08:55 AM	9.7	21.5	0.4	68.4			0.5	171.0	99.7	99.7
P-38RD	8/3/2026 9:37:10 AM	41.1	34.9	0.0	24.0			1.2	0.0	107.8	107.8
P-38RS	8/3/2026 9:34:21 AM	30.8	30.7	0.0	38.5			1.0	0.0	106.7	106.7
P-39	8/3/2026 9:40:47 AM	50.1	41.0	0.3	8.6			1.2	28.7	95.6	95.6
P-41	8/3/2026 9:46:05 AM	25.2	24.7	4.2	45.9			1.0	10.9	116.3	116.3
P-42R	8/3/2026 9:53:05 AM	50.8	38.5	0.1	10.6			1.3	106.0	115.7	115.7
P-43	8/3/2026 9:58:14 AM	22.3	25.2	0.8	51.7			0.9	64.6	117.6	117.6
P-44RD	8/3/2026 10:02:39 AM	42.6	32.7	0.0	24.7			1.3	0.0	104.2	104.2
P-44RS	8/3/2026 10:01:07 AM	19.5	23.3	0.1	57.1			0.8	571.0	122.6	122.6
P-45RD	8/3/2026 10:29:25 AM	39.2	33.1	0.0	27.7			1.2	0.0	117.5	117.6
P-45RS	8/3/2026 10:27:31 AM	2.3	18.0	0.0	79.7			0.1	0.0	110.8	110.9
P-45RS	8/25/2026 4:29:05 PM	2.4	19.6	0.0	78.0			0.1	0.0	116.6	117.1
P-46RD	8/3/2026 10:41:13 AM	35.8	31.1	0.0	33.1			1.2	0.0	111.7	111.6
P-46RS	8/3/2026 10:38:56 AM	19.0	25.4	0.0	55.6			0.7	0.0	121.8	121.7
P-47	8/17/2026 10:25:36 AM	2.5	17.9	1.5	78.1			0.1	52.1	76.9	77.0
P-48	8/17/2026 10:59:26 AM	12.7	23.8	0.0	63.5			0.5	0.0	121.8	121.9
P-49RD	8/3/2026 10:17:37 AM	53.1	38.7	0.0	8.2			1.4	0.0	115.4	115.5
P-49RS	8/3/2026 10:13:44 AM	38.9	33.7	0.0	27.4			1.2	0.0	115.9	116.1
P-52	8/3/2026 10:53:58 AM	34.2	32.3	0.0	33.5			1.1	0.0	114.2	114.2
P-53	8/17/2026 11:54:22 AM	20.2	27.2	0.0	52.6			0.7	0.0	114.6	114.6
P-54	8/17/2026 12:05:19 PM	26.9	30.7	0.0	42.4			0.9	0.0	103.8	103.3
P-54	8/17/2026 12:16:28 PM	26.4	30.5	0.0	43.1			0.9	0.0	105.1	104.4
P-55	8/17/2026 12:21:40 PM	29.1	27.3	0.0	43.6			1.1	0.0	101.5	101.6
P-56	8/17/2026 12:31:15 PM	15.3	24.9	0.2	59.6			0.6	298.0	103.8	103.8
P-57	8/17/2026 12:26:34 PM	21.3	23.6	3.1	52.0			0.9	16.8	88.8	88.9
P-60R	8/13/2026 1:45:51 PM	58.7	36.7	0.0	4.6			1.6	0.0	95.2	95.4
P-61	8/13/2026 1:41:07 PM	42.9	34.3	0.0	22.8			1.3	0.0	88.8	89.0
P-65	8/13/2026 1:59:36 PM	30.8	28.9	0.0	40.3			1.1	0.0	88.9	89.0
P-71	8/17/2026 11:07:05 AM	41.2	33.5	0.0	25.3			1.2	0.0	111.5	111.5
P-75	8/13/2026 1:52:23 PM	55.4	37.2	0.0	7.4			1.5	0.0	94.5	94.5
P-76	8/3/2026 9:27:12 AM	17.3	23.4	1.0	58.3			0.7	58.3	96.8	103.3
P-79	8/6/2026 10:33:27 AM	20.0	26.4	1.0	52.6			0.8	52.6	95.8	95.9
SC-2000E	8/18/2026 10:35:27 AM	38.7	36.5	0.0	24.8			1.1	0.0	123.6	123.6
SC-2501E	8/3/2026 8:30:00 AM						180200				
SC-2501E	8/3/2026 8:30:00 AM					1310					
SC-2501E	8/3/2026 8:34:18 AM	1.2	78.3	0.0	20.5			0.0	0.0	189.2	189.1
SC-2501E	8/10/2026 8:29:18 AM	4.3	72.8	0.5	22.4			0.1	44.8	189.3	189.3
SC-2501E	8/10/2026 8:41:00 AM					1170					
SC-2501E	8/17/2026 8:02:20 AM	13.9	69.5	1.3	15.3			0.2	11.8	188.6	188.5
SC-2501E	8/17/2026 8:05:00 AM					1280					
SC-2501E	8/24/2026 8:23:57 AM	15.4	69.7	1.2	13.7			0.2	11.4	189.1	189.1

All LFG Extraction Wells - August 2026
Chiquita Canyon Landfill

Point Name	Record Date	CH4 [%]	CO2 [%]	O2 [%]	Bal Gas [%]	CO Reading [ppmv]	H2 Reading [ppmv]	CH4:CO2	BalO2 [%]	Init Vac Temp [ ]	Adj Vac Temp [ ]
SC-2501E	8/31/2026 8:42:09 AM	4.7	69.8	0.8	24.7			0.1	30.9	189.0	188.9
SC-2501W	8/13/2026 1:06:02 PM	16.9	68.0	0.8	14.3			0.2	17.9	169.0	168.6
SC-2501W	8/13/2026 1:07:06 PM	16.2	68.9	0.4	14.5			0.2	36.3	168.6	168.6
SC-2501W	8/13/2026 3:00:00 PM					1240					
SC-2501W	8/17/2026 8:30:29 AM	25.5	68.1	0.1	6.3			0.4	63.0	139.3	139.3
SW-10	8/5/2026 12:56:57 PM	23.4	32.0	2.5	42.1			0.7	16.8	93.6	93.6
SW-10	8/12/2026 2:10:23 PM	17.3	30.4	4.3	48.0			0.6	11.2	98.3	98.6
SW-115	8/5/2026 8:29:10 AM	40.1	35.4	0.0	24.5			1.1	0.0	89.0	89.1
SW-154	8/11/2026 1:42:22 PM	0.1	1.0	19.4	79.5			0.1	4.1	100.0	100.2
SW-187	8/5/2026 12:22:32 PM	19.8	34.0	5.2	41.0			0.6	7.9	97.4	97.4
SW-20	8/17/2026 10:10:09 AM	0.0	4.2	16.2	79.6			0.0	4.9	97.7	98.5
SW-2501D	8/5/2026 1:58:20 PM	1.3	5.3	20.3	73.1			0.2	3.6	99.3	99.3
SW-2501M	8/5/2026 1:54:11 PM	10.4	12.4	14.1	63.1			0.8	4.5	95.9	95.9
SW-2501MD	8/5/2026 1:56:24 PM	19.1	34.6	7.3	39.0			0.6	5.3	100.1	100.1
SW-2501S	8/5/2026 1:52:03 PM	1.4	7.1	14.2	77.3			0.2	5.4	98.0	98.0
SW-2502D	8/5/2026 1:42:52 PM	9.2	90.0	0.8	0.0			0.1	0.0	101.2	101.2
SW-2502M	8/5/2026 1:40:28 PM	0.5	0.7	21.2	77.6			0.7	3.7	103.1	103.2
SW-2502MD	8/5/2026 1:34:59 PM	16.9	74.4	2.5	6.2			0.2	2.5	100.7	100.6
SW-2502S	8/5/2026 1:37:20 PM	5.0	15.2	11.7	68.1			0.3	5.8	93.1	93.1
SW-2503D	8/5/2026 1:28:32 PM	3.9	7.1	18.2	70.8			0.5	3.9	100.3	100.3
SW-2503M	8/5/2026 1:25:28 PM	0.5	0.2	21.2	78.1			2.5	3.7	102.9	102.8
SW-2503MD	8/5/2026 1:18:25 PM	6.6	19.3	10.6	63.5			0.3	6.0	101.3	101.2
SW-2503S	8/5/2026 1:21:18 PM	14.7	21.3	12.4	51.6			0.7	4.2	103.8	103.8
SW-2504D	8/5/2026 1:06:36 PM	0.8	0.7	20.6	77.9			1.1	3.8	98.1	98.1
SW-2504M	8/5/2026 1:15:32 PM	0.6	1.8	20.8	76.8			0.3	3.7	102.5	102.5
SW-2504MD	8/5/2026 1:09:15 PM	15.1	25.7	7.0	52.2			0.6	7.5	98.3	98.3
SW-2504S	8/5/2026 1:13:55 PM	13.4	17.0	10.8	58.8			0.8	5.4	101.7	101.7
SW-30	8/5/2026 1:46:39 PM	6.6	31.0	8.7	53.7			0.2	6.2	94.9	94.9
SW-32	8/5/2026 2:01:29 PM	22.1	53.4	6.8	17.7			0.4	2.6	99.3	99.3
SW-64	8/5/2026 1:49:25 PM	17.6	79.8	2.4	0.2			0.2	0.1	95.2	95.2
SW-65	8/5/2026 8:27:39 AM	38.1	33.4	0.5	28.0			1.1	56.0	86.8	87.2
SW-66	8/11/2026 1:40:33 PM	7.7	10.5	12.5	69.3			0.7	5.5	90.9	90.9
SW-68	8/5/2026 2:03:59 PM	20.1	37.8	0.6	41.5			0.5	69.2	101.3	101.4
SW-70	8/5/2026 12:31:23 PM	17.6	64.1	1.4	16.9			0.3	12.1	100.9	100.8
SW-71	8/11/2026 12:58:26 PM	12.2	17.4	7.1	63.3			0.7	8.9	92.8	93.0
SW-72	8/12/2026 1:45:10 PM	8.4	16.5	3.5	71.6			0.5	20.5	102.1	102.6
SW-80	8/25/2026 8:18:39 AM	27.0	27.0	1.8	44.2			1.0	24.6	87.6	88.1
SW-9	8/5/2026 12:36:05 PM	1.3	14.0	15.2	69.5			0.1	4.6	96.0	96.0
TC-1961C	8/27/2026 9:31:25 AM	7.1	19.8	0.0	73.1			0.4	0.0	117.5	116.8
TC-1961E	8/18/2026 10:05:57 AM	39.5	39.3	0.0	21.2			1.0	0.0	128.8	128.8
TC-2174	8/3/2026 8:15:44 AM	0.4	69.0	0.0	30.6			0.0	0.0	185.2	185.2
TC-2174	8/3/2026 8:20:00 AM						160900				
TC-2174	8/3/2026 8:20:00 AM					1880					
TC-2174	8/10/2026 8:22:42 AM	1.5	76.3	0.0	22.2			0.0	0.0	185.2	185.2
TC-2174	8/10/2026 8:30:00 AM					2580					
TC-2174	8/17/2026 7:49:43 AM	3.5	78.5	0.0	18.0			0.0	0.0	185.3	185.3
TC-2174	8/17/2026 7:55:00 AM					2470					

All LFG Extraction Wells - August 2026
Chiquita Canyon Landfill

Point Name	Record Date	CH4 [%]	CO2 [%]	O2 [%]	Bal Gas [%]	CO Reading [ppmv]	H2 Reading [ppmv]	CH4:CO2	BalO2 [%]	Init Temp [ ]	Adj Temp [ ]
TC-2174	8/24/2026 8:15:18 AM	5.6	73.0	0.0	21.4			0.1	0.0	185.8	185.9
TC-2174	8/31/2026 8:04:00 AM	1.5	74.1	0.0	24.4			0.0	0.0	185.5	185.5
VL-02	8/24/2026 11:50:16 AM	59.4	37.9	0.0	2.7			1.6	0.0	103.6	104.4

All LFG Extraction Wells - August 2026
Chiquita Canyon Landfill

Point Name	Record Date	Init Stat Press ["H2O]	Adj Stat Press ["H2O]	Init Flow [scfm]	Adj Flow [scfm]	Init Diff Press ["H2O]	Adj Diff Press ["H2O]	Sys Pressure ["H2O]	Adj Avail Press ["H2O]	Baro Press ["Hg]
A-01	8/5/2026 7:45:50 AM	-25.19	-25.15	0.0	0.0					28.73
A-02	8/5/2026 7:52:54 AM	-24.39	-24.41	0.0	0.0					28.69
A-03	8/5/2026 7:55:16 AM	-18.21	-17.72	0.0	0.0					28.7
A-04	8/5/2026 7:57:37 AM	-17.52	-17.54	0.0	0.0					28.69
A-05	8/5/2026 8:00:43 AM	-23.74	-23.36	0.0	0.0					28.69
B-01	8/5/2026 10:11:56 AM	-0.35	-1.19	0.3	3.2	0.023	2.648	-19.88	-20.26	28.68
B-02R	8/5/2026 9:54:46 AM	-0.28	-3.62	0.2	3.7	0.002	1.442	-20.46	-20.07	28.67
B-02R	8/5/2026 10:05:18 AM	-2.24	-2.37	2.2	2.3	0.504	0.559	-20.13	-20.22	28.66
B-03R	8/5/2026 9:42:23 AM	-0.89	-0.88	2.6	2.6	0.706	0.717	-19.16	-19.27	28.68
B-05	8/5/2026 9:34:32 AM	-0.49	-0.48	6.5	6.3	0.256	0.240	-19.63	-19.61	28.68
B-06	8/20/2026 9:16:11 AM	-0.81	-0.81	5.6	5.6	0.608	0.613	-17.25	-17.25	28.79
B-06	8/25/2026 11:07:03 AM	-0.75	-0.75	7.2	7.2	0.305	0.310	-17.59	-17.57	28.73
B-07R	8/20/2026 8:55:48 AM	-0.53	-0.44	4.3	2.0	4.731	1.058	-13.91	-16.13	28.78
B-07R	8/25/2026 10:37:11 AM	-0.40	-0.39	2.2	2.3	1.240	1.303	-19.18	-18.91	28.74
B-08	8/20/2026 9:24:49 AM	-16.75	-16.83	0.1	0.2	0.003	0.013	-16.72	-16.89	28.78
B-08	8/20/2026 9:25:57 AM	-16.75	-16.75	0.2	0.2	0.011	0.007	-16.66	-16.61	28.78
B-08	8/25/2026 11:12:51 AM	-17.82	-17.82	0.1	0.1	0.001	0.004	-17.54	-17.54	28.71
B-09	8/20/2026 8:50:04 AM	-0.42	-0.42			0.417	0.414	-17.13	-17.10	28.79
B-09	8/25/2026 10:33:23 AM	-0.41	-0.41			0.413	0.415	-19.91	-19.85	28.72
B-10	8/20/2026 8:44:25 AM	-0.29	-0.29			0.291	0.288	-16.73	-16.89	28.78
B-10	8/25/2026 10:29:12 AM	-0.27	-0.27			0.272	0.270	-19.60	-19.85	28.71
B-11	8/3/2026 9:07:32 AM	-0.17	-0.17	11.5	11.7	0.344	0.358	-9.97	-10.03	28.64
B-12	8/20/2026 9:09:34 AM	-0.76	-0.52	9.4	3.5	9.394	1.288	-17.20	-17.26	28.78
B-12	8/25/2026 10:51:57 AM	-0.90	-2.86	8.6	4.4	19.272	4.933	-18.84	-18.87	28.71
B-12	8/25/2026 10:54:18 AM	-2.93	-2.93	27.5	27.7	4.671	4.735	-18.47	-18.29	28.71
B-13	8/20/2026 9:00:58 AM	-0.41	-0.41	10.6	10.0	0.023	0.020	-18.02	-17.96	28.79
B-13	8/25/2026 10:41:49 AM	-0.84	-0.85			0.846	0.842	-20.24	-20.29	28.71
B-14	8/3/2026 9:14:35 AM	-1.13	-1.12	8.0	7.9	6.779	6.659	-9.39	-9.25	28.66
C-03	8/5/2026 7:49:08 AM	-24.37	-24.42	0.0	0.0					28.7
C-07	8/28/2026 9:44:23 AM	-17.91	-17.90			18.412	18.411	-17.58	-17.56	28.67
C-08	8/17/2026 10:44:05 AM	-18.56	-18.58			18.946	18.919	-18.24	-18.24	28.79
C-08	8/20/2026 12:53:10 PM	-16.18	-16.26			16.287	16.326	-16.07	-16.14	28.75
C-10	8/5/2026 8:24:39 AM	-21.81	-21.82	0.0	0.0					28.67
C-11	8/17/2026 4:11:48 PM	-16.22	-16.30			0.048	0.036	-16.12	-16.15	28.74
C-11	8/21/2026 1:16:42 PM	-13.55	-13.55			0.001	0.000	-13.53	-13.50	28.75
C-12	8/17/2026 4:25:18 PM	-14.11	-14.08	2.3	2.3	0.032	0.033	-14.10	-14.10	28.74
C-12	8/19/2026 10:42:16 AM	-13.38	-13.51	0.9	2.6	0.006	0.044	-14.42	-14.41	28.75
C-15	8/17/2026 4:58:30 PM	25.63	-13.98	5.6	2.1	0.067	0.011	-13.87	-13.82	28.74

All LFG Extraction Wells - August 2026
Chiquita Canyon Landfill

Point Name	Record Date	Init Stat Press ["H2O]	Adj Stat Press ["H2O]	Init Flow [scfm]	Adj Flow [scfm]	Init Diff Press ["H2O]	Adj Diff Press ["H2O]	Sys Pressure ["H2O]	Adj Avail Press ["H2O]	Baro Press ["Hg]
C-15	8/17/2026 4:59:41 PM	-14.06	-14.10	3.3	4.5	0.025	0.047	-14.03	-14.14	28.74
C-17B	8/18/2026 4:21:29 PM	-13.77	-13.68			13.935	13.894	-12.90	-12.80	28.71
C-18	8/25/2026 8:37:10 AM	-16.10	-16.07			16.053	16.045	0.01	0.03	28.78
C-19	8/18/2026 4:33:30 PM	-13.79	-13.85			13.928	13.967	-13.61	-13.76	28.7
C-20	8/25/2026 8:51:06 AM	-15.62	-15.68			15.677	15.736	-15.57	-15.57	28.78
C-24	8/18/2026 4:28:31 PM	-13.82	-13.80			13.938	13.928	-0.01	0.00	28.71
C-25	8/18/2026 4:15:51 PM	-5.75	-5.77			5.880	5.879	-5.69	-5.68	28.72
C-26	8/18/2026 3:51:55 PM	-14.23	-14.24			14.332	14.347	-14.10	-14.12	28.74
C-27	8/17/2026 4:32:08 PM	-14.07	-14.12	0.9	0.8	0.017	0.013	-14.05	-14.11	28.74
C-28	8/26/2026 11:51:50 AM	0.80	-6.04	0.5	4.4	0.052	5.167	-16.94	-17.92	28.67
C-28	8/26/2026 11:52:48 AM	-6.82	-6.84	4.1	4.2	4.549	4.615	-17.25	-17.48	28.67
C-29	8/5/2026 8:31:37 AM	-7.41	-7.38	0.0	0.0	7.367	7.364			28.67
C-30	8/17/2026 10:35:47 AM	-3.92	-3.91	4.0	5.6	0.101	0.201	-18.20	-18.01	28.78
CV-02	8/5/2026 8:15:36 AM	-1.49	-1.39	0.0	0.0	-0.061	-0.058	-22.63		28.64
CV-03	8/5/2026 8:10:33 AM	-11.15	-11.22	24.0	22.9	3.634	3.305	-22.76		28.66
CV-04	8/5/2026 8:07:49 AM	-3.71	-2.45	13.3	23.1	0.053	0.154			28.67
CV-05	8/5/2026 10:35:05 AM	-21.42	-21.59	1.7	0.9	0.061	0.018	-21.70	-21.82	28.68
CV-06	8/13/2026 1:22:51 PM	-14.40	-14.22	3.8	4.3	0.091	0.119	-15.68	-15.68	28.66
CV-108-52	8/4/2026 7:50:00 AM									
CV-108-52	8/4/2026 7:50:00 AM									
CV-108-52	8/5/2026 8:14:59 AM	-1.33	-1.20			0.116	0.012	-1.60		28.6
CV-108-52	8/17/2026 10:15:53 AM	7.41	7.42			0.000	0.074	7.73	7.88	28.75
CV-108-52	8/17/2026 10:16:18 AM	6.94	6.79			0.117	0.049	7.50	7.45	28.75
CV-113	8/10/2026 8:00:00 AM									
CV-113	8/10/2026 8:00:00 AM									
CV-113	8/11/2026 9:30:06 AM	-0.59	-0.58	1.4	1.1	0.012	0.007	-4.58	-2.49	28.63
CV-113	8/14/2026 8:10:00 AM									
CV-113	8/14/2026 8:10:00 AM									
CV-113	8/18/2026 9:46:41 AM	-0.83	-0.81	2.3	1.8	0.032	0.021	-1.20	-1.76	28.64
CV-114	8/3/2026 8:11:24 AM	-5.98	-5.39			6.228	5.732	0.03	0.06	28.46
CV-114	8/3/2026 8:15:00 AM									
CV-114	8/3/2026 8:15:00 AM									
CV-114	8/6/2026 8:05:00 AM									
CV-114	8/6/2026 8:05:00 AM									
CV-114	8/10/2026 8:18:57 AM	-4.53	-4.43			4.577	4.461	0.34	0.34	28.57
CV-114	8/10/2026 8:25:00 AM									
CV-114	8/17/2026 7:45:33 AM	-4.98	-5.05			5.091	5.243	-6.15	-6.06	28.64
CV-114	8/17/2026 7:50:00 AM									
CV-114	8/24/2026 8:12:00 AM	-3.98	-3.84			4.091	3.715	-6.17	-5.33	28.63
CV-114	8/31/2026 7:59:29 AM	-4.81	-4.71			4.848	4.737	-5.92	-6.21	28.57
CV-1424	8/11/2026 1:54:10 PM	-4.59	-4.59	29.2	29.2	5.393	5.398	-20.20	-20.34	28.62
CV-1532A	8/4/2026 7:55:00 AM									
CV-1532A	8/4/2026 7:55:00 AM									

All LFG Extraction Wells - August 2026
Chiquita Canyon Landfill

Point Name	Record Date	Init Stat Press ["H2O]	Adj Stat Press ["H2O]	Init Flow [scfm]	Adj Flow [scfm]	Init Diff Press ["H2O]	Adj Diff Press ["H2O]	Sys Pressure ["H2O]	Adj Avail Press ["H2O]	Baro Press ["Hg]
CV-1532A	8/14/2026 8:47:40 AM	-4.73	-4.98			4.712	5.120	-4.83	-5.71	28.67
CV-1532A	8/14/2026 8:48:40 AM	-8.03	-5.19			8.291	5.544	-7.58	-5.08	28.67
CV-1532A	8/17/2026 9:54:52 AM	-4.46	-4.26	0.0	0.0	4.381	5.246	-7.83		28.71
CV-1532A	8/17/2026 9:56:00 AM									
CV-1532A	8/20/2026 10:40:38 AM	-2.93	-3.15			2.896	3.075	-3.06	-3.39	28.69
CV-1532A	8/25/2026 10:00:55 AM	-4.93	-5.08			4.879	5.139	-5.21	-4.70	28.71
CV-1532A	8/25/2026 10:03:58 AM	-5.21	-5.57			5.298	5.603	-5.72	-6.19	28.71
CV-1532A	8/25/2026 10:06:21 AM	-3.42	-2.94			3.477	2.965	-2.63	-2.29	28.7
CV-1534A-PL	8/14/2026 8:50:04 AM	-9.73	-9.57			9.772	9.662	0.00	0.02	28.75
CV-1534A-PL	8/14/2026 8:56:46 AM	-10.01	-9.32			10.131	9.362	0.06	0.04	28.75
CV-1534A-PL	8/17/2026 10:00:00 AM									
CV-1534A-PL	8/17/2026 12:16:38 PM	-4.77	-4.35	0.0	0.0	6.922	7.819	-0.02		28.72
CV-1534A-PL	8/25/2026 9:59:08 AM	-5.71	-6.50			4.581	7.068	0.67	0.60	28.68
CV-1535	8/5/2026 8:08:53 AM	-2.10	-2.00	0.0	0.0	0.588	0.448	-17.49		28.57
CV-1535	8/13/2026 9:30:00 AM									
CV-1535	8/13/2026 9:30:00 AM									
CV-1535	8/17/2026 10:19:00 AM	-1.20	-1.21			1.269	1.265	-11.25	-11.23	28.71
CV-1601D	8/11/2026 10:03:00 AM	-1.26	-1.59	8.6	15.1	1.572	4.865	-18.96	-18.74	28.68
CV-1601D	8/17/2026 10:00:38 AM	-1.58	-1.34	15.4	12.0	5.035	3.041	-18.97	-18.82	28.68
CV-1601D	8/17/2026 10:02:16 AM	-1.32	-1.33	11.8	11.9	2.921	2.984	-18.10	-18.79	28.71
CV-1601S	8/11/2026 9:58:27 AM	-0.97	-1.21	2.9	8.8	0.171	1.626	-18.78	-18.85	28.68
CV-1601S	8/17/2026 9:52:38 AM	-1.73	-1.61	9.0	6.2	1.696	0.803	-18.52	-18.62	28.69
CV-1601S	8/17/2026 9:54:50 AM	-1.52	-1.51	6.2	6.2	0.808	0.797	-18.87	-18.75	28.68
CV-1604	8/18/2026 9:59:44 AM	-2.05	-1.73	1.3	0.6	0.037	0.008	-20.26	-19.74	28.7
CV-1604	8/18/2026 10:00:04 AM	-1.68	-1.67	0.5	0.5	0.006	0.006	-20.15	-20.03	28.69
CV-1701D	8/20/2026 2:25:02 PM	-4.89	-4.73	0.8	0.6	0.157	0.094	-14.71	-14.76	28.6
CV-1701S	8/20/2026 2:20:25 PM	1.50	-0.39	3.5	5.6	0.077	0.207	-14.87	-14.88	28.57
CV-1701S	8/20/2026 2:21:41 PM	-0.89	-0.89	4.1	4.2	0.109	0.116	-14.96	-14.51	28.6
CV-1901	8/3/2026 9:10:01 AM	-7.38	-1.03	1.3	1.3	0.035	0.035	-10.09	-9.85	28.43
CV-1901	8/17/2026 9:22:23 AM	-6.37	-4.34	0.9	1.3	0.016	0.038	-7.48	-7.66	28.67
CV-1902A	8/4/2026 1:45:00 PM									
CV-1902A	8/4/2026 1:45:00 PM									

All LFG Extraction Wells - August 2026
Chiquita Canyon Landfill

Point Name	Record Date	Init Stat Press ["H2O]	Adj Stat Press ["H2O]	Init Flow [scfm]	Adj Flow [scfm]	Init Diff Press ["H2O]	Adj Diff Press ["H2O]	Sys Pressure ["H2O]	Adj Avail Press ["H2O]	Baro Press ["Hg]
CV-1902A	8/4/2026 1:45:01 PM	1.81	-4.20			0.000	4.110	-8.36	-8.16	28.59
CV-1902A	8/4/2026 1:45:57 PM	-4.38	-4.34			4.314	4.271	-8.26	-8.47	28.59
CV-1902A	8/11/2026 1:30:00 PM									
CV-1902A	8/11/2026 1:35:08 PM	-7.89	-7.81			8.180	8.168	-8.49	-8.59	28.66
CV-1902A	8/12/2026 8:50:00 AM									
CV-1902A	8/12/2026 8:50:00 AM									
CV-1902A	8/18/2026 1:39:43 PM	-6.77	-6.77			7.137	7.085	-7.20	-7.11	28.64
CV-1902A	8/18/2026 1:45:00 PM									
CV-1902A	8/24/2026 1:33:07 PM	-6.01				6.062		-5.82		28.64
CV-1902A	8/31/2026 1:58:14 PM	-5.05	-5.05			5.152	5.070	-5.31	-5.14	28.62
CV-1905	8/1/2026 10:04:36 AM	-9.42	-9.45	28.8	29.3	5.446	5.616	-21.09	-20.67	28.55
CV-1905	8/20/2026 9:52:54 AM	-8.44	-8.62	29.6	29.9	5.716	5.836	-19.84	-19.75	28.6
CV-2001	8/5/2026 7:15:00 AM									
CV-2001	8/5/2026 7:15:00 AM									
CV-2001	8/5/2026 9:13:08 AM	-6.52	-5.98	16.1	15.5	6.758	6.274	-15.60		28.63
CV-2001	8/11/2026 8:35:00 AM									
CV-2001	8/11/2026 8:35:00 AM									
CV-2001	8/25/2026 1:44:30 PM	-5.61	-6.75	0.0	8.1	0.000	0.086	-5.27	-6.60	28.62
CV-2002	8/5/2026 7:35:00 AM									
CV-2002	8/5/2026 7:35:00 AM									
CV-2002	8/6/2026 8:11:00 AM									
CV-2002	8/6/2026 8:11:00 AM									
CV-2002	8/6/2026 9:37:47 AM	-10.76	-10.78			11.296	11.365	-15.97	-16.91	28.68
CV-2002	8/11/2026 8:30:00 AM									
CV-2002	8/11/2026 8:30:00 AM									
CV-2002	8/13/2026 7:57:34 AM	-3.03	-3.03			3.031	3.052	-13.28	-12.32	28.64
CV-2002	8/13/2026 8:05:00 AM									
CV-2002	8/20/2026 10:08:08 AM	-5.87	-5.73			6.506	6.327	-10.04	-9.18	28.7
CV-2002	8/26/2026 2:16:28 PM	-7.08	-6.78			6.996	6.893	-7.34	-7.07	28.57
CV-2003	8/14/2026 9:04:38 AM	5.05	5.50	3.7	3.3	1.455	1.149	6.13	5.71	28.74
CV-2003	8/14/2026 9:06:34 AM	5.88	5.88	2.4	2.4	0.608	0.626	5.97	5.98	28.74
CV-2003	8/17/2026 10:12:34 AM	8.89	8.86	0.9	1.8	0.085	0.352	9.15	8.86	28.74
CV-2003	8/17/2026 10:12:58 AM	7.41	7.41	2.2	2.5	0.540	0.653	7.29	7.21	28.74
CV-2006	8/4/2026 1:52:43 PM	-4.08	-4.05	1.8	10.8	0.005	0.170	-8.64	-9.02	28.59
CV-2006	8/4/2026 2:10:00 PM									
CV-2006	8/4/2026 2:10:00 PM									
CV-2006	8/11/2026 1:39:57 PM	-4.39	-4.05	9.5	3.0	0.131	0.013	-8.76	-9.12	28.67

All LFG Extraction Wells - August 2026
Chiquita Canyon Landfill

Point Name	Record Date	Init Stat Press ["H2O]	Adj Stat Press ["H2O]	Init Flow [scfm]	Adj Flow [scfm]	Init Diff Press ["H2O]	Adj Diff Press ["H2O]	Sys Pressure ["H2O]	Adj Avail Press ["H2O]	Baro Press ["Hg]
CV-2006	8/18/2026 1:45:05 PM	-2.74	-2.80	7.1	7.5	0.074	0.081	-6.64	-6.65	28.64
CV-2006	8/18/2026 2:05:00 PM									
CV-2006	8/24/2026 1:44:47 PM	-2.15	-2.19	5.1	1.3	0.038	0.002	-5.83	-5.83	28.64
CV-2006	8/31/2026 2:06:15 PM	-3.55	-3.56	4.9	1.4	0.035	0.003	-5.95	-6.01	28.62
CV-2007	8/6/2026 8:30:00 AM									
CV-2007	8/6/2026 8:30:00 AM									
CV-2007	8/11/2026 10:26:06 AM	-0.51	-0.50	1.8	2.1	0.009	0.012	-8.15	-8.15	28.59
CV-2007	8/24/2026 11:27:05 AM	-0.34	-0.33	3.2	3.0	0.029	0.024	-5.71	-5.71	28.56
CV-2008	8/11/2026 10:30:29 AM	-0.53	-0.53	0.1	0.0	0.005	0.000	-2.42	-2.42	28.59
CV-2008	8/24/2026 11:30:36 AM	-2.25	-2.17	0.6	0.2	0.086	0.007	-3.52	-3.56	28.56
CV-2009	8/18/2026 11:41:11 AM	-2.92	-0.92	23.4	11.4	0.722	0.169	-3.61	-3.99	28.62
CV-2009	8/18/2026 11:47:57 AM	-0.73	-0.73	4.8	5.1	0.031	0.034	-3.93	-3.91	28.62
CV-2009A	8/3/2026 2:08:43 PM	-3.83	-3.69	2.1	1.1	0.028	0.008	-4.39	-4.38	28.38
CV-2010	8/11/2026 1:14:24 PM	-17.12	-16.84	1.3	6.7	0.002	0.061	-16.93	-16.97	28.66
CV-2010A	8/11/2026 1:11:50 PM	-15.19	-15.23	26.0	26.2	1.962	2.000	-16.89	-16.94	28.66
CV-2010A	8/11/2026 1:12:24 PM	-15.31	-15.21	24.4	26.1	1.738	1.975	-16.72	-16.87	28.66
CV-2011	8/17/2026 12:39:53 PM	-11.45	-10.44	23.9	20.3	0.776	0.557	-16.10	-16.06	28.66
CV-2011A	8/4/2026 2:00:00 AM									
CV-2011A	8/4/2026 2:00:00 PM									
CV-2011A	8/4/2026 2:00:33 PM	-4.56	-4.53	43.1	49.9	0.518	0.697	-13.58	-14.00	28.51
CV-2011A	8/13/2026 1:05:00 PM									
CV-2011A	8/13/2026 1:06:38 PM	-5.37	-5.42	74.7	72.8	1.564	1.484	-0.55	-0.59	28.56
CV-2011A	8/20/2026 7:28:01 AM	-5.32	-5.18	60.4	71.2	1.018	1.416	-15.04	-15.58	28.6
CV-2012	8/20/2026 2:43:03 PM	-9.77	-7.76	3.4	3.3	0.016	0.015	-10.19	-12.31	28.56
CV-2201-PLR	8/4/2026 9:50:37 AM	-5.09	-5.09			5.659	5.635	-5.35	-5.32	28.49
CV-2201-PLR	8/11/2026 8:54:06 AM	-10.82	-10.73			10.958	10.865	-10.64	-10.21	28.63
CV-2201-PLR	8/11/2026 8:54:26 AM	-10.73	-10.73			10.987	10.970	-10.54	-10.57	28.63
CV-2201-PLR	8/19/2026 8:41:34 AM	-8.31	-8.31			8.394	8.394	-8.46	-8.55	28.63
CV-2201-PLR	8/19/2026 8:42:27 AM	-8.40	-8.31			8.435	8.339	-8.37	-8.46	28.63
CV-2204-PLR	8/3/2026 9:59:27 AM	-6.20	-6.08			6.745	6.624	0.34	0.34	28.46
CV-2204-PLR	8/3/2026 10:02:00 AM									
CV-2204-PLR	8/3/2026 10:02:00 AM									
CV-2204-PLR	8/10/2026 10:31:11 AM	-5.09	-4.72			5.718	5.324	0.67	0.67	28.6
CV-2204-PLR	8/10/2026 10:40:00 AM									
CV-2204-PLR	8/20/2026 1:36:32 PM	-3.82	-3.59			3.840	3.819	-0.01	0.00	28.57
CV-2204-PLR	8/24/2026 9:43:40 AM	-4.92	-4.55			4.341	4.923	0.38	0.38	28.61
CV-2204-PLR	8/31/2026 1:47:02 PM	-1.46	-1.31			1.419	1.286	0.00	0.00	28.53
CV-2205	8/17/2026 12:24:35 PM	-2.00	-1.33	10.1	7.8	0.027	0.016	-15.04	-15.07	28.62
CV-2205	8/17/2026 12:25:03 PM	-1.22	-1.22	8.7	11.5	0.020	0.034	-15.14	-15.13	28.62
CV-2207	8/11/2026 1:37:59 PM	-0.92	-0.92	7.3	7.7	0.014	0.015	-14.60	-14.53	28.62

All LFG Extraction Wells - August 2026
Chiquita Canyon Landfill

Point Name	Record Date	Init Stat Press ["H2O]	Adj Stat Press ["H2O]	Init Flow [scfm]	Adj Flow [scfm]	Init Diff Press ["H2O]	Adj Diff Press ["H2O]	Sys Pressure ["H2O]	Adj Avail Press ["H2O]	Baro Press ["Hg]
CV-2208A	8/18/2026 11:57:11 AM	-3.86	-3.81	18.4	10.7	0.094	0.032	0.67	0.67	28.65
CV-2208A	8/18/2026 11:57:28 AM	-3.84	-3.78	17.8	7.7	0.089	0.017	0.67	0.67	28.65
CV-2208A	8/18/2026 2:10:00 PM									
CV-2208A	8/24/2026 10:26:05 AM	-4.44	-4.32	20.7	19.6	0.121	0.107	-7.93	-8.38	28.66
CV-2208A	8/31/2026 1:22:39 PM	-2.78	-2.78	16.2	21.0	0.073	0.124	-6.78	-6.74	28.53
CV-2301	8/5/2026 1:20:00 PM									
CV-2301	8/5/2026 1:20:00 PM									
CV-2301	8/10/2026 8:11:28 AM	-0.94	-0.94			0.921	0.924	-13.92	-14.05	28.63
CV-2301	8/10/2026 8:13:26 AM	-0.99	-0.95			0.962	0.927	-13.91	-13.80	28.63
CV-2301	8/11/2026 10:00:00 AM									
CV-2301	8/11/2026 10:04:43 AM	-0.88	-0.87			0.873	0.850	-13.07	-13.04	28.64
CV-2301	8/12/2026 8:35:00 AM									
CV-2301	8/12/2026 8:35:00 AM									
CV-2301	8/19/2026 2:28:43 PM	0.03	0.03	0.0	0.0	0.015	0.023	-12.54	-12.56	28.51
CV-2301	8/19/2026 3:08:38 PM	-1.18	-1.18			1.186	1.187	-12.63	-12.64	28.51
CV-2301	8/26/2026 10:10:29 AM	-10.45	-10.45			11.036	11.039	-12.55	-12.46	28.57
CV-2302	8/6/2026 10:01:38 AM	-17.55	-17.55			17.959	17.833	-17.84	-17.50	28.6
CV-2302	8/12/2026 8:30:00 AM									
CV-2302	8/12/2026 8:30:00 AM									
CV-2302	8/19/2026 10:46:20 AM	-13.16	-13.33			13.503	13.643	-13.64	-13.75	28.55
CV-2302	8/19/2026 10:46:51 AM	-12.51	-12.83			12.957	13.093	-12.63	-12.63	28.55
CV-2303	8/4/2026 8:20:00 AM									
CV-2303	8/4/2026 8:20:00 AM									
CV-2303	8/4/2026 8:26:13 AM	-2.50	-2.33			2.507	2.331	-3.13	-2.94	28.49
CV-2303	8/12/2026 10:45:00 AM									
CV-2303	8/12/2026 10:49:02 AM	0.83	0.69			0.000	0.000	1.32	1.12	28.57
CV-2303	8/12/2026 2:05:55 PM	0.53	0.46			0.000	0.000	0.12	-0.06	28.49
CV-2303	8/13/2026 9:50:00 AM									
CV-2303	8/13/2026 9:50:00 AM									
CV-2303	8/13/2026 12:16:13 PM	-0.71	-0.74			0.712	0.738	-0.68	-0.72	28.57
CV-2303	8/13/2026 12:19:56 PM	-0.44	-0.45			0.429	0.461	-0.81	-0.81	28.57
CV-2303	8/18/2026 8:25:00 AM									

All LFG Extraction Wells - August 2026
Chiquita Canyon Landfill

Point Name	Record Date	Init Stat Press ["H2O]	Adj Stat Press ["H2O]	Init Flow [scfm]	Adj Flow [scfm]	Init Diff Press ["H2O]	Adj Diff Press ["H2O]	Sys Pressure ["H2O]	Adj Avail Press ["H2O]	Baro Press ["Hg]
CV-2303	8/18/2026 8:32:01 AM	0.24	0.18			0.000	0.000	0.07	-0.16	28.6
CV-2303	8/18/2026 8:35:57 AM	0.44	0.38			0.000	0.000	0.35	0.34	28.6
CV-2303	8/25/2026 8:09:51 AM									28.6
CV-2304-PLR	8/1/2026 10:16:15 AM	-3.74	-3.70			3.741	3.689	-3.34	-3.25	28.59
CV-2304-PLR	8/1/2026 10:16:56 AM	-3.93	-3.91			3.953	3.837	-3.54	-3.50	28.6
CV-2304-PLR	8/4/2026 8:45:00 AM									
CV-2304-PLR	8/4/2026 8:45:00 AM									
CV-2304-PLR	8/4/2026 9:16:56 AM	-8.17	-8.07			8.655	8.593	-9.72	-9.74	28.49
CV-2304-PLR	8/5/2026 1:17:34 PM	-10.15	-10.25			0.031	0.000	-9.92	-10.13	28.68
CV-2304-PLR	8/12/2026 2:26:53 PM	-3.77	-3.53			3.667	3.520	-3.93	-3.72	28.49
CV-2304-PLR	8/12/2026 2:30:00 PM									
CV-2304-PLR	8/18/2026 9:02:49 AM	-7.25	-7.47			7.837	8.066	-7.54	-7.69	28.62
CV-2304-PLR	8/18/2026 9:05:00 AM									
CV-2304-PLR	8/20/2026 10:26:20 AM	-6.17	-6.27			0.000	0.000	-6.14	-6.14	28.64
CV-2304-PLR	8/25/2026 8:52:06 AM	-7.75	-7.41			8.317	7.977	-8.08	-7.62	28.6
CV-2305	8/5/2026 9:00:00 AM									
CV-2305	8/5/2026 9:00:00 AM									
CV-2305	8/11/2026 8:15:00 AM									
CV-2305	8/11/2026 8:18:34 AM	-4.12	-4.15			2.044	2.006	-17.75	-17.56	28.6
CV-2305	8/14/2026 7:40:00 AM									
CV-2305	8/14/2026 7:40:00 AM									
CV-2305	8/18/2026 10:37:57 AM	-4.71	-4.71			0.525	0.546	-15.12	-15.24	28.58
CV-2305	8/18/2026 10:40:00 AM									
CV-2305	8/25/2026 2:29:55 PM	-4.11	-4.11	7.0	7.4	0.034	0.037	-12.58	-13.26	28.55
CV-2306-PLR	8/3/2026 9:55:00 AM									
CV-2306-PLR	8/3/2026 9:55:00 AM									
CV-2306-PLR	8/3/2026 9:56:38 AM	-2.51	-3.40			1.868	3.064	0.52	0.34	28.46
CV-2306-PLR	8/10/2026 9:35:00 AM									
CV-2306-PLR	8/17/2026 9:35:00 AM									
CV-2306-PLR	8/17/2026 9:37:12 AM	-5.43	-5.73			5.834	6.395	0.34	0.34	28.68
CV-2306-PLR	8/24/2026 9:16:41 AM	-7.96	-7.89			8.516	8.568	0.35	0.34	28.6
CV-2306-PLR	8/31/2026 9:53:35 AM	-6.64	-5.73			7.162	6.449	0.34	0.34	28.57
CV-2308-PLR	8/10/2026 9:07:43 AM	-7.55	-7.72			7.519	7.717	-8.55	-8.46	28.64
CV-2308-PLR	8/10/2026 9:11:23 AM	-7.72	-7.72			7.646	7.685	-8.53	-8.46	28.65
CV-2308-PLR	8/19/2026 8:47:17 AM	-7.57	-7.52			7.531	7.524	-8.28	-7.84	28.63

All LFG Extraction Wells - August 2026
Chiquita Canyon Landfill

Point Name	Record Date	Init Stat Press ["H2O]	Adj Stat Press ["H2O]	Init Flow [scfm]	Adj Flow [scfm]	Init Diff Press ["H2O]	Adj Diff Press ["H2O]	Sys Pressure ["H2O]	Adj Avail Press ["H2O]	Baro Press ["Hg]
CV-2308-PLR	8/19/2026 8:48:27 AM	-7.57	-7.64			7.604	7.622	-8.29	-8.29	28.63
CV-2310-PLR	8/4/2026 8:34:50 AM	-10.17	-9.49			10.636	9.902	0.34	0.34	28.47
CV-2310-PLR	8/4/2026 8:35:00 AM									
CV-2310-PLR	8/4/2026 8:35:00 AM									
CV-2310-PLR	8/12/2026 2:10:00 PM									
CV-2310-PLR	8/12/2026 2:10:18 PM	-6.82	-6.74			6.854	6.662	-0.01	0.04	28.49
CV-2310-PLR	8/18/2026 8:35:00 AM									
CV-2310-PLR	8/18/2026 8:37:33 AM	-6.44	-6.57			6.874	7.086	0.36	0.36	28.6
CV-2310-PLR	8/25/2026 8:13:49 AM	-7.26	-6.59			7.834	7.016	0.34	0.34	28.6
CV-2311	8/3/2026 1:12:00 PM									
CV-2311	8/3/2026 1:12:00 PM									
CV-2311	8/3/2026 1:12:08 PM	-4.62	-4.62			0.000	0.000	0.22	0.18	28.42
CV-2311	8/10/2026 1:54:01 PM	-3.65	-3.62			3.645	3.605	-8.22	-8.17	28.53
CV-2311	8/10/2026 2:00:00 PM									
CV-2311	8/17/2026 2:25:00 PM									
CV-2311	8/17/2026 2:30:18 PM	-2.38	-2.42			2.342	2.299	-6.71	-6.46	28.57
CV-2311	8/24/2026 2:17:51 PM	-0.35	-0.36			0.359	0.354	-2.55	-2.69	28.54
CV-2311	8/31/2026 2:32:08 PM	-2.75	-2.78			2.749	2.791	-6.09	-6.27	28.5
CV-2312-PLR	8/5/2026 10:07:00 AM									
CV-2312-PLR	8/5/2026 10:07:00 AM									
CV-2312-PLR	8/11/2026 9:27:14 AM	-2.70	-3.05	29.8	34.8	2.645	3.613	-7.04	-7.39	28.6
CV-2312-PLR	8/11/2026 9:30:00 AM									
CV-2312-PLR	8/12/2026 9:10:00 AM									
CV-2312-PLR	8/12/2026 9:10:00 AM									
CV-2312-PLR	8/19/2026 10:34:14 AM	0.93	-2.51	16.7	28.2	0.826	2.370	-3.95	-3.51	28.55
CV-2312-PLR	8/19/2026 10:55:23 AM	-6.79	-7.08	49.4	50.5	7.408	7.753	-3.96	-3.87	28.53
CV-2312-PLR	8/26/2026 9:43:39 AM	-8.17	-8.09	53.6	53.4	8.771	8.707	-7.03	-7.37	28.53
CV-2314-PLR	8/13/2026 2:35:00 PM									
CV-2314-PLR	8/13/2026 2:42:37 PM	-12.36	-12.01			12.430	12.118	-12.53	-12.40	28.49
CV-2314-PLR	8/14/2026 7:25:00 AM									
CV-2314-PLR	8/14/2026 7:25:00 AM									
CV-2314-PLR	8/19/2026 9:10:21 AM	-15.45	-15.50			16.088	16.091	-15.98	-15.54	28.53
CV-2314-PLR	8/26/2026 8:32:14 AM	-16.06	-15.54			16.586	16.181	-16.73	-16.00	28.51
CV-2315	8/3/2026 10:07:01 AM	-3.72	-3.81			3.817	3.717	-4.48	-4.19	28.42
CV-2315	8/3/2026 10:10:00 AM									
CV-2315	8/3/2026 10:10:00 AM									
CV-2315	8/6/2026 8:40:00 AM									
CV-2315	8/6/2026 8:40:00 AM									
CV-2315	8/10/2026 1:05:49 PM	-2.62	-2.37			2.572	2.527	-3.33	-3.03	28.53

All LFG Extraction Wells - August 2026
Chiquita Canyon Landfill

Point Name	Record Date	Init Stat Press ["H2O]	Adj Stat Press ["H2O]	Init Flow [scfm]	Adj Flow [scfm]	Init Diff Press ["H2O]	Adj Diff Press ["H2O]	Sys Pressure ["H2O]	Adj Avail Press ["H2O]	Baro Press ["Hg]
CV-2315	8/10/2026 1:10:00 PM									
CV-2315	8/19/2026 8:39:29 AM	-2.03	-1.86			1.935	1.920	-3.07	-2.44	28.53
CV-2315	8/24/2026 9:40:11 AM	-3.00	-2.86			3.013	2.820	-3.45	-3.50	28.6
CV-2315	8/31/2026 1:55:04 PM	-0.96	-0.80			0.981	0.800	-1.64	-1.46	28.53
CV-2316	8/3/2026 2:08:00 PM									
CV-2316	8/3/2026 2:08:00 PM									
CV-2316	8/3/2026 2:16:51 PM	-2.41	-2.40	59.3	59.4	2.392	2.397	-3.07	-3.05	28.38
CV-2316	8/7/2026 2:35:45 PM	-2.00	-1.90	53.8	52.2	1.953	1.842	-2.45	-2.44	28.52
CV-2316	8/10/2026 9:35:38 AM	-1.12	-1.04			1.105	1.028	-1.60	-1.68	28.62
CV-2316	8/10/2026 9:36:32 AM	-1.00	-0.99			0.985	0.986	-1.64	-1.61	28.63
CV-2316	8/12/2026 9:35:00 AM									
CV-2316	8/12/2026 9:35:19 AM	-1.88	-1.89	52.9	52.9	1.889	1.889	-3.01	-2.98	28.52
CV-2316	8/17/2026 2:45:00 PM									
CV-2316	8/17/2026 2:54:59 PM	-2.11	-2.10	54.7	54.6	2.025	2.017	-3.37	-3.37	28.53
CV-2316	8/20/2026 7:56:46 AM	-3.55	-3.51	72.3	72.0	3.553	3.515	-4.95	-5.03	28.53
CV-2316	8/24/2026 1:00:55 PM	-2.64	-2.61	62.4	62.1	2.637	2.613	-3.89	-3.81	28.53
CV-2319	8/14/2026 9:43:34 AM	0.25	-0.06	23.8	26.1	1.617	1.938	-18.54	-17.30	28.56
CV-2319	8/14/2026 9:44:20 AM	-0.16	-0.18	25.8	26.2	1.902	1.957	-17.90	-18.02	28.56
CV-2319	8/17/2026 1:20:00 PM									
CV-2319	8/24/2026 11:39:29 AM	-2.61	-1.24	122.2	89.4	4.071	2.170	0.69	0.63	28.55
CV-2321	8/5/2026 8:15:00 AM									
CV-2321	8/5/2026 8:15:00 AM									
CV-2321	8/11/2026 7:55:00 AM									
CV-2321	8/11/2026 8:00:41 AM	-3.78	-3.81			0.537	0.534	-21.77	-21.71	28.55
CV-2321	8/17/2026 2:19:43 PM	-3.66	-2.73	39.2	33.8	4.447	3.292	-15.53	-16.04	28.52
CV-2321	8/18/2026 10:21:52 AM	-3.14	-3.14			0.175	0.212	-18.48	-18.67	28.58
CV-2321	8/18/2026 10:25:00 AM									
CV-2321	8/25/2026 1:57:55 PM	-1.66	-1.58	9.3	9.6	0.058	0.062	-17.80	-17.73	28.54
CV-2322	8/5/2026 9:55:00 AM									
CV-2322	8/6/2026 9:54:39 AM	-11.67	-11.68			12.371	12.275	-11.91	-11.81	28.6
CV-2322	8/6/2026 9:55:00 AM									
CV-2322	8/6/2026 9:55:00 AM									
CV-2322	8/11/2026 10:19:00 AM	-9.83	-9.76			10.111	10.002	-9.20	-9.25	28.64
CV-2322	8/11/2026 10:20:04 AM	-9.76	-9.76			10.032	10.063	-9.07	-9.18	28.62
CV-2322	8/13/2026 9:37:10 AM	-7.41	-7.33			7.852	7.737	-7.72	-7.75	28.57
CV-2322	8/13/2026 9:40:00 AM									
CV-2322	8/19/2026 8:51:11 AM	-7.68	-7.53			7.922	7.888	-7.83	-7.81	28.53

All LFG Extraction Wells - August 2026
Chiquita Canyon Landfill

Point Name	Record Date	Init Stat Press ["H2O]	Adj Stat Press ["H2O]	Init Flow [scfm]	Adj Flow [scfm]	Init Diff Press ["H2O]	Adj Diff Press ["H2O]	Sys Pressure ["H2O]	Adj Avail Press ["H2O]	Baro Press ["Hg]
CV-2322	8/26/2026 8:58:55 AM	-9.24	-9.44			9.840	9.991	-9.46	-9.87	28.53
CV-2324	8/17/2026 12:27:25 PM	-1.08	-1.07	5.4	5.9	0.019	0.023	-16.46	-16.21	28.62
CV-2326	8/4/2026 7:50:00 AM									
CV-2326	8/4/2026 7:50:00 AM									
CV-2326	8/4/2026 7:55:27 AM	-7.16	-7.12			7.440	7.447	-11.61	-11.49	28.45
CV-2326	8/12/2026 10:25:00 AM									
CV-2326	8/12/2026 10:25:46 AM	-5.39	-5.39			5.723	5.923	-7.07	-7.07	28.55
CV-2326	8/17/2026 2:35:00 PM									
CV-2326	8/17/2026 2:37:57 PM	-4.72	-4.68			4.997	4.953	-7.09	-7.12	28.57
CV-2326	8/24/2026 2:35:50 PM	-3.65	-3.56			3.560	3.525	-5.96	-5.98	28.53
CV-2326	8/31/2026 2:32:01 PM	-4.52	-2.17			4.497	2.133	-6.34	-6.27	28.55
CV-2326	8/31/2026 2:32:45 PM	-3.20	-3.09			3.117	3.013	-6.35	-6.34	28.55
CV-2327	8/11/2026 8:57:51 AM	-5.05	-5.05			5.460	5.424	-8.78	-8.78	28.62
CV-2327	8/11/2026 9:00:00 AM									
CV-2327	8/19/2026 9:24:15 AM	-3.44	-3.35			3.432	3.349	-5.97	-5.83	28.57
CV-2328	8/5/2026 10:12:00 AM									
CV-2328	8/5/2026 10:12:00 AM									
CV-2328	8/11/2026 8:55:00 AM									
CV-2328	8/11/2026 8:55:00 AM									
CV-2328	8/11/2026 9:13:16 AM	-0.47	-0.47	23.5	23.3	1.407	1.385	-10.48	-10.36	28.63
CV-2328	8/11/2026 9:20:00 AM									
CV-2328	8/19/2026 9:45:37 AM	-4.33	-4.31	16.5	11.5	0.681	0.329	-6.46	-6.40	28.58
CV-2328	8/26/2026 9:18:53 AM	-6.57	-6.40	10.9	13.5	0.299	0.457	-9.60	-9.14	28.56
CV-2333	8/3/2026 8:06:27 AM	-7.64	-6.42			7.832	6.590	-8.72	-7.37	28.42
CV-2333	8/3/2026 8:10:00 AM									
CV-2333	8/3/2026 8:10:00 AM									
CV-2333	8/6/2026 8:00:00 AM									
CV-2333	8/6/2026 8:00:00 AM									
CV-2333	8/10/2026 8:13:41 AM	-6.48	-6.39			6.726	6.700	-6.92	-6.69	28.54
CV-2333	8/10/2026 8:18:00 AM									
CV-2333	8/17/2026 7:40:00 AM									
CV-2333	8/17/2026 7:40:02 AM	-6.73	-6.76			6.802	6.771	-7.58	-7.07	28.64
CV-2333	8/24/2026 8:09:19 AM	-3.25	-3.28			3.226	3.282	-6.36	-6.51	28.6
CV-2333	8/31/2026 7:56:50 AM	-3.56	-3.56			3.565	3.555	-6.27	-6.13	28.49
CV-2334	8/6/2026 8:10:00 AM									
CV-2334	8/6/2026 8:10:00 AM									
CV-2334	8/13/2026 12:45:25 PM	-0.92	-0.98	2.4	6.1	0.015	0.104	-2.30	-2.07	28.61

All LFG Extraction Wells - August 2026
Chiquita Canyon Landfill

Point Name	Record Date	Init Stat Press ["H2O]	Adj Stat Press ["H2O]	Init Flow [scfm]	Adj Flow [scfm]	Init Diff Press ["H2O]	Adj Diff Press ["H2O]	Sys Pressure ["H2O]	Adj Avail Press ["H2O]	Baro Press ["Hg]
CV-2334	8/13/2026 12:46:31 PM	-0.81	-0.71	7.1	7.3	0.143	0.149	-2.33	-1.91	28.61
CV-2334	8/18/2026 9:23:38 AM	-0.76	-0.82	5.0	3.1	0.071	0.027	-1.71	-1.64	28.61
CV-2334	8/18/2026 9:24:29 AM	-0.97	-0.65	9.4	7.8	0.246	0.171	-2.64	-2.01	28.61
CV-2335	8/3/2026 8:58:45 AM	-0.47	-0.47			0.461	0.457	-8.14	-8.07	28.42
CV-2335	8/17/2026 9:13:33 AM	-0.19	-0.18			0.176	0.175	-6.19	-6.31	28.64
CV-2336	8/3/2026 9:01:52 AM	-9.97	-10.04			10.253	10.278	-10.04	-10.02	28.42
CV-2336	8/17/2026 9:18:09 AM	-7.68	-6.71			7.947	6.993	-7.58	-7.38	28.65
CV-2337	8/4/2026 2:00:15 PM	-5.00	-5.00			0.000	0.000	-8.50	-8.52	28.58
CV-2337	8/4/2026 2:15:00 PM									
CV-2337	8/4/2026 2:15:00 PM									
CV-2337	8/11/2026 1:46:38 PM	-8.77	-8.76	8.0	9.7	0.185	0.270	-9.34	-9.43	28.64
CV-2337	8/12/2026 9:00:00 AM									
CV-2337	8/12/2026 9:00:00 AM									
CV-2337	8/13/2026 10:10:00 AM									
CV-2337	8/18/2026 1:54:21 PM	-3.03	-3.05			0.000	0.000	-6.02	-6.27	28.61
CV-2337	8/18/2026 2:10:00 PM									
CV-2337	8/24/2026 1:53:59 PM	-2.15	-2.08			0.000	0.000	0.34	0.34	28.62
CV-2337	8/31/2026 2:10:00 PM	-1.73	-1.64	28.6	28.1	2.365	2.282	-5.42	-5.19	28.62
CV-2338	8/4/2026 1:49:19 PM	-2.02	-2.28			1.974	2.187	-2.01	-2.04	28.6
CV-2338	8/4/2026 2:00:00 PM									
CV-2338	8/4/2026 2:00:00 PM									
CV-2338	8/11/2026 1:35:00 PM									
CV-2338	8/11/2026 1:36:38 PM	-3.03	-3.06			3.036	3.058	-3.12	-3.35	28.68
CV-2338	8/18/2026 1:42:24 PM	-5.74	-5.69			6.066	5.981	-5.87	-5.74	28.65
CV-2338	8/18/2026 1:54:00 PM									
CV-2338	8/24/2026 1:39:37 PM	-3.03				3.033		-2.66		28.64
CV-2338	8/31/2026 2:04:29 PM	-4.09	-4.14			3.963	4.107	-3.71	-3.99	28.62
CV-2339	8/14/2026 8:56:34 AM	-9.73	-9.59			9.986	9.843	-9.77	-9.85	28.64
CV-2339	8/19/2026 10:39:34 AM	-5.79	-5.77			6.256	6.191	-5.87	-5.84	28.59
CV-2341	8/6/2026 9:30:31 AM	-17.08	-4.95			17.371	5.227	-17.48	-17.68	28.63
CV-2341	8/6/2026 9:32:29 AM	-1.96	-1.88			1.948	1.868	-17.72	-17.52	28.62
CV-2341	8/6/2026 1:23:53 PM	1.18	-3.51			0.000	3.503	-13.69	-13.73	28.6

All LFG Extraction Wells - August 2026
Chiquita Canyon Landfill

Point Name	Record Date	Init Stat Press ["H2O]	Adj Stat Press ["H2O]	Init Flow [scfm]	Adj Flow [scfm]	Init Diff Press ["H2O]	Adj Diff Press ["H2O]	Sys Pressure ["H2O]	Adj Avail Press ["H2O]	Baro Press ["Hg]
CV-2341	8/6/2026 1:25:52 PM	-3.84	-3.83			3.826	3.828	-13.66	-13.56	28.6
CV-2341	8/12/2026 8:55:00 AM									
CV-2341	8/12/2026 8:55:00 AM									
CV-2341	8/25/2026 9:53:17 AM	-8.81	-0.56			9.258	0.546	-10.55	-10.51	28.63
CV-2341	8/25/2026 9:54:29 AM	-0.96	-0.92			0.944	0.899	-10.53	-10.51	28.64
CV-2342A-PL	8/4/2026 2:33:56 PM	-9.88	-10.03			10.009	10.244	-9.08	-9.10	28.63
CV-2342A-PL	8/4/2026 2:40:00 PM									
CV-2342A-PL	8/4/2026 2:40:00 PM									
CV-2342A-PL	8/12/2026 8:20:00 AM									
CV-2342A-PL	8/12/2026 8:21:06 AM	-7.48	-7.31			7.752	7.660	-11.02	-11.16	28.64
CV-2342A-PL	8/20/2026 9:51:59 AM	-4.79	-4.74			4.725	4.765	-7.01	-6.93	28.68
CV-2342A-PL	8/25/2026 10:19:56 AM	-1.80	-1.80			1.816	1.816	-3.97	-3.97	28.71
CV-2343-PLR	8/4/2026 2:24:06 PM	-8.25	-8.17			8.444	8.389	-11.51	-11.50	28.63
CV-2343-PLR	8/4/2026 2:35:00 PM									
CV-2343-PLR	8/4/2026 2:35:00 PM									
CV-2343-PLR	8/17/2026 10:09:23 AM	-6.40	-5.89			6.818	6.089	-6.43	-5.92	28.73
CV-2343-PLR	8/17/2026 10:09:54 AM	-6.42	-5.39			6.732	5.686	-6.22	-5.92	28.74
CV-2343-PLR	8/17/2026 10:56:00 AM									
CV-2343-PLR	8/25/2026 9:36:57 AM	-6.25	-5.08			6.286	5.157	-0.09	-0.17	28.71
CV-2344	8/4/2026 7:40:00 AM									
CV-2344	8/4/2026 7:40:00 AM									
CV-2344	8/4/2026 2:18:08 PM	-5.70	-5.71			5.892	5.894	-13.02	-13.10	28.63
CV-2344	8/4/2026 2:30:00 PM									
CV-2344	8/4/2026 2:30:00 PM									
CV-2344	8/12/2026 8:05:00 AM									
CV-2344	8/12/2026 8:10:00 AM	-5.37	-5.39			5.525	5.624	-15.02	-15.17	28.64
CV-2344	8/18/2026 2:17:23 PM	-4.75	-4.74			5.152	5.089	-11.93	-11.97	28.64
CV-2344	8/18/2026 2:20:00 PM									
CV-2344	8/25/2026 9:06:11 AM	-4.95	-4.90			4.957	4.913	-11.82	-12.33	28.69
CV-2345	8/4/2026 7:35:00 AM									
CV-2345	8/4/2026 7:35:00 AM									
CV-2345	8/5/2026 9:49:45 AM	-6.20	-6.18	73.4	73.4	6.061	6.051			28.58
CV-2345	8/5/2026 9:50:34 AM	-6.23	-6.22	73.3	73.2	6.039	6.035			28.58
CV-2345	8/17/2026 10:05:19 AM	-5.39	-5.39			5.570	5.516	-12.62	-12.64	28.73
CV-2345	8/17/2026 10:05:37 AM	-5.39	-5.39			5.595	5.577	-12.96	-12.81	28.72
CV-2346	8/4/2026 7:30:00 AM									
CV-2346	8/4/2026 7:30:00 AM									

All LFG Extraction Wells - August 2026
Chiquita Canyon Landfill

Point Name	Record Date	Init Stat Press ["H2O]	Adj Stat Press ["H2O]	Init Flow [scfm]	Adj Flow [scfm]	Init Diff Press ["H2O]	Adj Diff Press ["H2O]	Sys Pressure ["H2O]	Adj Avail Press ["H2O]	Baro Press ["Hg]
CV-2346	8/4/2026 2:16:37 PM	-11.47	-11.34			11.620	11.516	-13.38	-13.38	28.62
CV-2346	8/4/2026 2:25:00 PM									
CV-2346	8/4/2026 2:25:00 PM									
CV-2346	8/12/2026 7:53:58 AM	-10.30	-10.15			10.517	10.431	-15.54	-15.49	28.6
CV-2346	8/12/2026 7:55:00 AM									
CV-2346	8/18/2026 2:11:48 PM	-10.49	-9.95			10.921	10.288	-12.54	-12.41	28.64
CV-2346	8/18/2026 2:15:00 PM									
CV-2346	8/25/2026 8:58:33 AM	-9.91	-9.44			9.945	9.386	-12.33	-12.37	28.67
CV-2347	8/4/2026 7:25:00 AM									
CV-2347	8/4/2026 7:25:00 AM									
CV-2347	8/5/2026 10:16:04 AM	-7.12	-6.92	81.6	81.6	6.669	6.649			28.57
CV-2347	8/17/2026 9:44:20 AM	-5.72	-5.68			5.785	5.767	-12.68	-11.59	28.69
CV-2347	8/17/2026 9:44:46 AM	-5.72	-5.72			5.867	5.885	-13.69	-14.03	28.69
CV-2348	8/4/2026 7:20:00 AM									
CV-2348	8/4/2026 7:20:00 AM									
CV-2348	8/5/2026 10:19:12 AM	-14.39	-14.32	0.0	0.0			-14.32		28.57
CV-2348	8/5/2026 10:19:46 AM	-14.15	-14.18	0.0	0.0			-14.21		28.57
CV-2348	8/17/2026 9:38:46 AM	-12.79	-12.79			12.938	12.974	0.34	0.34	28.69
CV-2348	8/17/2026 9:39:22 AM	-12.46	-12.56			12.633	12.666	0.34	0.34	28.69
CV-2349	8/3/2026 9:20:00 AM									
CV-2349	8/3/2026 9:20:00 AM									
CV-2349	8/5/2026 8:08:00 AM									
CV-2349	8/6/2026 8:08:00 AM									
CV-2349	8/6/2026 9:33:43 AM	-8.58	-8.42			9.169	9.016	-9.55	-9.39	28.72
CV-2349	8/13/2026 8:00:36 AM	-3.26	-2.94			3.405	2.906	-4.10	-3.62	28.64
CV-2349	8/13/2026 8:10:00 AM									
CV-2349	8/20/2026 10:25:53 AM	0.43	0.42			0.000	0.000	0.91	0.93	28.71
CV-2349	8/25/2026 10:38:45 AM	0.49	1.05			0.000	0.000	0.91	0.48	28.7
CV-2350	8/4/2026 7:45:00 AM									
CV-2350	8/4/2026 7:45:00 AM									
CV-2350	8/5/2026 8:38:12 AM	-11.92	-13.57	0.0	0.0			-12.24		28.62
CV-2350	8/25/2026 1:40:22 PM	-6.16	-6.08			6.221	6.257	-6.26	-6.55	28.63
CV-2351	8/3/2026 7:50:00 AM									
CV-2351	8/3/2026 7:50:00 AM									
CV-2351	8/14/2026 8:13:45 AM	-1.12	-1.06			1.116	1.135	-1.05	-0.98	28.67
CV-2351	8/14/2026 8:14:16 AM	-1.36	-1.08			1.295	1.136	-1.21	-1.05	28.67

All LFG Extraction Wells - August 2026
Chiquita Canyon Landfill

Point Name	Record Date	Init Stat Press ["H2O]	Adj Stat Press ["H2O]	Init Flow [scfm]	Adj Flow [scfm]	Init Diff Press ["H2O]	Adj Diff Press ["H2O]	Sys Pressure ["H2O]	Adj Avail Press ["H2O]	Baro Press ["Hg]
CV-2351	8/19/2026 8:02:10 AM	-4.64	-4.55			4.804	4.632	-4.79	-4.59	28.61
CV-2351	8/19/2026 8:03:16 AM	-4.16	-4.43			4.362	4.551	-4.26	-4.51	28.61
CV-2352	8/3/2026 7:55:00 AM									
CV-2352	8/3/2026 7:55:00 AM									
CV-2352	8/14/2026 8:08:45 AM	-1.90	-1.97			1.912	1.939	-2.10	-2.25	28.67
CV-2352	8/14/2026 8:09:18 AM	-2.03	-2.13			1.984	2.100	-2.20	-2.40	28.67
CV-2352	8/17/2026 12:59:08 PM	-5.91	-5.92	66.7	68.9	5.573	5.940			28.65
CV-2352	8/19/2026 8:19:01 AM	-5.35	-5.30			5.487	5.491	-5.45	-5.37	28.64
CV-2353-PLR	8/5/2026 8:05:00 AM									
CV-2353-PLR	8/5/2026 8:05:00 AM									
CV-2353-PLR	8/13/2026 9:50:13 AM	-6.08	-5.72			6.348	5.995	-6.08	-5.79	28.62
CV-2353-PLR	8/17/2026 12:51:09 PM	-6.69	-6.28	0.0	0.0	6.499	6.167	-7.32		28.73
CV-2354	8/3/2026 9:15:00 AM									
CV-2354	8/3/2026 9:15:00 AM									
CV-2354	8/6/2026 7:50:00 AM									
CV-2354	8/6/2026 7:50:00 AM									
CV-2354	8/6/2026 8:51:11 AM	-6.55	-3.85			6.928	3.831	-6.69	-6.25	28.72
CV-2354	8/6/2026 9:21:29 AM	-2.88	-1.45			2.858	1.439	-5.80	-4.67	28.72
CV-2354	8/6/2026 9:27:51 AM	-1.26	-1.25			1.249	1.240	-4.37	-4.59	28.72
CV-2354	8/12/2026 8:59:52 AM	-0.51	-0.45			0.510	0.431	-0.37	-0.34	28.68
CV-2354	8/13/2026 8:24:35 AM	-7.01	-6.91			7.274	7.232	-7.19	-7.19	28.68
CV-2354	8/25/2026 10:25:34 AM	-4.71	-1.86			0.473	0.109	0.67	0.67	28.72
CV-24001	8/3/2026 8:52:32 AM	-1.46	-1.46			1.448	1.450	-7.75	-7.84	28.41
CV-24001	8/17/2026 9:08:27 AM	-1.05	-1.06			1.045	1.046	-6.14	-6.40	28.64
CV-24002	8/3/2026 8:46:25 AM	-3.81	-3.82			3.813	3.816	-14.76	-14.73	28.41
CV-24002	8/17/2026 9:02:33 AM	-3.67	-3.66			3.677	3.670	-12.70	-12.58	28.64
CV-24003	8/3/2026 8:33:09 AM	-1.20	-1.11	7.1	5.6	0.139	0.086	-15.33	-13.79	28.41
CV-24003	8/17/2026 8:54:22 AM	-0.86	-0.85	1.5	0.8	0.006	0.002	-12.90	-12.85	28.63
CV-24004	8/3/2026 8:28:34 AM	-2.14	-2.01	13.3	12.3	0.485	0.414	-11.79	-11.42	28.41
CV-24004	8/17/2026 8:51:23 AM	-1.87	-1.65	6.6	11.1	0.120	0.333	-9.09	-9.06	28.63
CV-24006	8/3/2026 9:18:31 AM	-0.89	-0.88	12.6	11.9	0.440	0.392	-5.74	-5.73	28.41

All LFG Extraction Wells - August 2026
Chiquita Canyon Landfill

Point Name	Record Date	Init Stat Press ["H2O]	Adj Stat Press ["H2O]	Init Flow [scfm]	Adj Flow [scfm]	Init Diff Press ["H2O]	Adj Diff Press ["H2O]	Sys Pressure ["H2O]	Adj Avail Press ["H2O]	Baro Press ["Hg]
CV-24006	8/17/2026 8:34:18 AM	-1.07	-0.97	11.9	12.2	0.395	0.416	-4.66	-4.79	28.6
CV-24006	8/17/2026 8:35:00 AM	-0.95	-0.97	10.8	14.0	0.321	0.541	-4.85	-4.78	28.6
CV-24007	8/3/2026 9:21:31 AM	-0.82	-0.82	25.3	25.3	1.835	1.836	-14.23	-14.69	28.4
CV-24007	8/3/2026 9:21:57 AM	-0.83	-0.83	25.2	25.0	1.827	1.796	-14.53	-14.34	28.4
CV-24007	8/6/2026 7:50:00 AM									
CV-24007	8/6/2026 7:50:00 AM									
CV-24007	8/12/2026 10:00:00 AM									
CV-24007	8/12/2026 10:09:00 AM	0.03	-0.80	4.0	49.1	0.048	7.167	-12.90	-12.31	28.54
CV-24007	8/12/2026 10:12:04 AM	-0.79	-0.79	49.9	49.9	7.423	7.413	-12.05	-12.03	28.53
CV-24007	8/17/2026 8:38:48 AM	-1.25	-1.25	53.1	52.0	8.262	7.910	-13.68	-13.26	28.61
CV-24007	8/17/2026 2:05:00 PM									
CV-24007	8/17/2026 2:23:05 PM	-0.73	-1.38	47.1	60.7	6.496	10.799	-11.31	-10.81	28.59
CV-24007	8/17/2026 2:25:42 PM	-1.39	-1.39	61.1	61.1	10.960	10.936	-10.83	-10.86	28.57
CV-24007	8/24/2026 2:15:04 PM	-3.63	-3.62	49.3	48.9	7.026	6.921	-10.27	-10.15	28.53
CV-24007	8/31/2026 2:28:42 PM	-3.89	-3.88	50.7	50.7	7.470	7.483	-10.40	-10.40	28.49
CV-24008	8/3/2026 1:06:00 AM									
CV-24008	8/3/2026 1:06:00 PM									
CV-24008	8/3/2026 1:08:47 PM	-8.51	-8.45	38.1	47.7	1.048	1.645	0.34	0.32	28.39
CV-24008	8/10/2026 1:50:19 PM	-8.07	-8.07	106.2	106.5	8.184	8.222	-8.74	-8.76	28.53
CV-24008	8/10/2026 1:55:00 PM									
CV-24008	8/17/2026 1:55:00 PM									
CV-24008	8/17/2026 2:01:05 PM	-6.74	-6.44	98.9	97.5	7.040	6.830	-7.39	-7.07	28.57
CV-24008	8/24/2026 2:10:47 PM	-3.22	-3.20	66.9	66.7	3.213	3.196	-3.39	-3.37	28.54
CV-24008	8/31/2026 2:24:04 PM	-6.02	-6.02	91.2	91.4	6.063	6.095	-6.66	-6.74	28.53
CV-24009	8/3/2026 1:02:00 AM									
CV-24009	8/3/2026 1:02:00 PM									
CV-24009	8/3/2026 1:05:02 PM	1.96	-2.09			1.924	0.000	-10.49	-9.81	28.42
CV-24009	8/3/2026 1:05:36 PM	-2.17	-2.20			0.000	0.000	-9.53	-9.77	28.41
CV-24009	8/10/2026 1:45:00 PM									
CV-24009	8/10/2026 1:46:57 PM	-6.61	-6.59			0.000	0.000	-8.71	-8.42	28.53
CV-24009	8/17/2026 1:45:00 PM									
CV-24009	8/17/2026 1:52:08 PM	-3.84	-3.88			0.059	0.056	-7.55	-7.79	28.58
CV-24009	8/24/2026 1:24:24 PM	-4.88	-4.87			0.240	0.215	-7.22	-7.41	28.53
CV-24009	8/31/2026 2:04:20 PM	-4.86	-4.96			0.050	0.068	-6.52	-6.78	28.49
CV-24010	8/11/2026 10:09:19 AM	-0.81	-0.80			0.799	0.789	-6.31	-7.10	28.6

All LFG Extraction Wells - August 2026
Chiquita Canyon Landfill

Point Name	Record Date	Init Stat Press ["H2O]	Adj Stat Press ["H2O]	Init Flow [scfm]	Adj Flow [scfm]	Init Diff Press ["H2O]	Adj Diff Press ["H2O]	Sys Pressure ["H2O]	Adj Avail Press ["H2O]	Baro Press ["Hg]
CV-24010	8/18/2026 12:32:45 PM	-1.23	-1.23			1.232	1.228	-4.85	-4.44	28.61
CV-24011	8/4/2026 7:55:00 AM									
CV-24011	8/4/2026 7:55:00 AM									
CV-24011	8/4/2026 7:59:01 AM	-3.10	-3.13	43.7	46.8	5.911	6.785	-10.30	-11.31	28.45
CV-24011	8/11/2026 9:14:41 AM	-2.45	-2.36	45.4	41.7	6.323	5.333	-8.44	-7.56	28.62
CV-24011	8/11/2026 9:15:00 AM	-2.55	-2.55	44.1	44.1	5.980	5.980	-8.74	-8.74	28.62
CV-24011	8/12/2026 10:20:00 AM									
CV-24011	8/12/2026 10:20:17 AM	-1.36	-1.34	40.5	43.7	5.036	5.875	-7.34	-8.15	28.55
CV-24011	8/18/2026 7:45:00 AM									
CV-24011	8/18/2026 7:45:50 AM	-1.64	-1.65	39.5	39.2	4.782	4.699	-8.02	-7.97	28.57
CV-24011	8/24/2026 2:31:47 PM	-0.31	-0.25	39.8	38.8	4.865	4.613	-5.08	-4.85	28.53
CV-24011	8/31/2026 2:25:02 PM	-1.34	-1.28	39.2	39.4	4.695	4.740	-5.40	-5.38	28.58
CV-24012	8/4/2026 8:05:00 AM									
CV-24012	8/4/2026 8:05:00 AM									
CV-24012	8/4/2026 8:05:35 AM	-11.93	-11.82			12.255	12.159	-12.08	-12.15	28.49
CV-24012	8/10/2026 2:12:58 PM	-8.36	-8.42			8.369	8.426	-8.95	-8.95	28.53
CV-24012	8/10/2026 2:20:00 PM									
CV-24012	8/18/2026 8:03:17 AM	-8.37	-8.13			8.727	8.608	-8.66	-8.55	28.6
CV-24012	8/18/2026 8:05:00 AM									
CV-24012	8/25/2026 7:45:01 AM	-8.88	-8.59			9.186	9.034	-9.54	-9.31	28.6
CV-24012	8/31/2026 2:42:42 PM	-6.86	-6.70			6.939	6.694	-6.92	-6.74	28.52
CV-24013	8/10/2026 12:37:20 PM	-8.80	-8.40			8.984	8.592	-8.94	-8.80	28.67
CV-24013	8/10/2026 12:39:23 PM	-8.68	-8.73			8.810	8.863	-9.07	-9.14	28.67
CV-24013	8/10/2026 1:50:00 PM									
CV-24013	8/20/2026 1:51:03 PM	-5.87	-5.94			5.986	6.168	-6.57	-6.74	28.53
CV-24013	8/24/2026 2:02:09 PM	-6.02	-2.97			6.102	2.895	-6.83	-6.40	28.56
CV-24013	8/31/2026 2:15:15 PM	-6.51	-2.59			6.606	2.586	-6.54	-6.68	28.51
CV-24013	8/31/2026 2:20:29 PM	-3.08	-3.04			3.079	3.048	-6.49	-6.50	28.51
CV-24014	8/3/2026 8:55:06 AM	-4.63	-3.96	38.8	35.8	4.619	3.919	-8.37	-5.40	28.44
CV-24014	8/3/2026 9:00:00 AM									
CV-24014	8/3/2026 9:00:00 AM									
CV-24014	8/10/2026 8:58:17 AM	-4.31	-4.30	37.5	37.5	4.292	4.284	-7.95	-7.76	28.57
CV-24014	8/10/2026 9:10:00 AM									
CV-24014	8/17/2026 8:55:00 AM									
CV-24014	8/17/2026 8:56:15 AM	-4.69	-4.69	39.1	39.2	4.663	4.671	-8.46	-8.44	28.65
CV-24014	8/24/2026 8:05:50 AM	-4.82	-4.93	39.6	40.0	4.827	4.910	-6.75	-6.74	28.58

All LFG Extraction Wells - August 2026
Chiquita Canyon Landfill

Point Name	Record Date	Init Stat Press ["H2O]	Adj Stat Press ["H2O]	Init Flow [scfm]	Adj Flow [scfm]	Init Diff Press ["H2O]	Adj Diff Press ["H2O]	Sys Pressure ["H2O]	Adj Avail Press ["H2O]	Baro Press ["Hg]
CV-24014	8/24/2026 8:45:28 AM	-3.20	-3.20	32.4	32.4	3.193	3.190	-8.74	-8.79	28.59
CV-24014	8/31/2026 9:14:56 AM	-2.22	-2.15	27.0	26.6	2.213	2.146	-6.79	-6.23	28.53
CV-24015	8/3/2026 8:44:26 AM	-2.65	-2.84			2.625	2.819	-7.05	-6.99	28.45
CV-24015	8/3/2026 8:46:00 AM									
CV-24015	8/3/2026 8:46:00 AM									
CV-24015	8/10/2026 8:45:24 AM	-2.30	-2.20			2.288	2.199	-6.11	-5.18	28.57
CV-24015	8/10/2026 8:55:00 AM									
CV-24015	8/17/2026 8:18:21 AM	-2.99	-2.99			2.979	2.974	-6.96	-7.16	28.64
CV-24015	8/17/2026 8:20:00 AM									
CV-24015	8/24/2026 8:33:19 AM	-3.24	-3.23			3.245	3.226	-6.54	-7.05	28.6
CV-24015	8/31/2026 9:00:30 AM	-2.43	-2.20			2.403	2.171	-5.98	-5.05	28.57
CV-24016	8/3/2026 2:35:11 PM	-1.99	-2.03			0.000	0.000	-8.16	-8.93	28.37
CV-24016	8/4/2026 7:45:00 AM									
CV-24016	8/4/2026 7:45:00 AM									
CV-24016	8/4/2026 7:52:24 AM	-7.08	-7.08			7.398	7.351	-8.61	-8.63	28.45
CV-24016	8/5/2026 1:03:59 PM	-6.48	-6.56			6.462	6.592	-7.51	-7.51	28.56
CV-24016	8/11/2026 9:18:05 AM	-10.40	-8.47			10.707	8.821	-8.50	-8.48	28.62
CV-24016	8/12/2026 10:29:01 AM	-4.47	-4.49			5.034	5.034	-7.41	-7.26	28.55
CV-24016	8/12/2026 10:30:00 AM									
CV-24016	8/18/2026 7:50:00 AM									
CV-24016	8/18/2026 7:50:26 AM	-6.43	-6.28			6.558	6.440	-7.75	-7.75	28.57
CV-24016	8/25/2026 7:33:15 AM	-6.68	-6.49			6.893	6.821	-8.09	-8.17	28.59
CV-24016	8/31/2026 2:38:41 PM	-5.35	-5.39			5.458	5.456	-5.41	-5.43	28.58
CV-24017	8/4/2026 7:38:00 AM									
CV-24017	8/4/2026 7:38:00 AM									
CV-24017	8/4/2026 7:45:06 AM	-7.79	-7.98			7.973	8.145	-11.62	-12.44	28.45
CV-24017	8/10/2026 2:06:01 PM	-4.56	-4.50			4.554	4.508	-7.77	-7.52	28.53
CV-24017	8/10/2026 2:08:00 PM									
CV-24017	8/13/2026 9:40:00 AM									
CV-24017	8/13/2026 9:40:00 AM									
CV-24017	8/18/2026 7:55:00 AM									
CV-24017	8/18/2026 7:55:27 AM	-5.02	-4.95			5.205	5.079	-8.13	-8.88	28.6
CV-24017	8/25/2026 7:37:48 AM	-5.11	-5.05			5.326	5.234	-8.89	-8.72	28.57

All LFG Extraction Wells - August 2026
Chiquita Canyon Landfill

Point Name	Record Date	Init Stat Press ["H2O]	Adj Stat Press ["H2O]	Init Flow [scfm]	Adj Flow [scfm]	Init Diff Press ["H2O]	Adj Diff Press ["H2O]	Sys Pressure ["H2O]	Adj Avail Press ["H2O]	Baro Press ["Hg]
CV-24017	8/31/2026 2:36:27 PM	-3.51	-3.46			3.501	3.510	-5.67	-6.06	28.52
CV-24018	8/3/2026 2:39:12 PM	-2.41	-2.26			2.407	2.247	-8.36	-8.44	28.37
CV-24018	8/19/2026 9:15:18 AM	-1.96	-1.20			1.923	1.174	-7.19	-7.29	28.63
CV-24018	8/19/2026 9:16:23 AM	-1.13	-1.13			1.106	1.108	-7.11	-7.13	28.63
CV-24018	8/24/2026 1:18:06 PM	-0.63	-1.26			0.660	1.295	-6.44	-6.21	28.57
CV-24018	8/25/2026 8:01:13 AM	-2.22	-2.21			2.200	2.187	-8.81	-8.63	28.59
CV-24019	8/4/2026 8:10:00 AM									
CV-24019	8/4/2026 8:10:00 AM									
CV-24019	8/4/2026 8:11:30 AM	-7.75	-8.01			8.036	8.328	-11.06	-11.26	28.46
CV-24019	8/11/2026 9:20:30 AM	-11.41	-10.90			11.589	11.172	-8.90	-9.20	28.62
CV-24019	8/11/2026 9:21:06 AM	-7.03	-7.03			7.388	7.388	-9.70	-9.70	28.62
CV-24019	8/12/2026 10:35:00 AM									
CV-24019	8/12/2026 10:36:43 AM	-4.53	-4.42			5.005	4.913	0.34	0.34	28.57
CV-24019	8/18/2026 8:12:34 AM	-5.19	-4.72			5.478	5.143	-8.11	-7.92	28.6
CV-24019	8/18/2026 8:15:00 AM									
CV-24019	8/25/2026 7:57:26 AM	-5.06	-4.96			5.391	4.961	-8.24	-7.58	28.59
CV-24020	8/10/2026 12:00:21 PM	-8.70	-8.64	8.2	8.7	0.181	0.207	-8.94	-8.85	28.67
CV-24020	8/10/2026 12:01:21 PM	-8.65	-8.40	12.7	11.6	0.436	0.363	-8.56	-8.46	28.68
CV-24020	8/19/2026 8:57:47 AM	-7.96	-7.98	8.4	8.8	0.187	0.206	-7.99	-7.96	28.63
CV-24020	8/19/2026 8:58:35 AM	-7.99	-7.98	8.2	8.2	0.181	0.179	-7.93	-8.25	28.63
CV-24021	8/10/2026 12:06:18 PM	-8.77	-8.74			8.917	8.850	-8.99	-8.88	28.67
CV-24021	8/10/2026 12:07:24 PM	-8.71	-8.71			8.813	8.819	-8.81	-8.81	28.68
CV-24021	8/19/2026 8:52:25 AM	-7.92	-7.81			8.005	7.879	-7.86	-7.83	28.63
CV-24021	8/19/2026 8:53:28 AM	-7.98	-8.00			8.109	8.114	-7.93	-8.13	28.63
CV-24022-PL	8/3/2026 8:59:34 AM	-9.68	-9.60			10.203	10.104	-10.27	-10.11	28.45
CV-24022-PL	8/3/2026 9:05:00 AM									
CV-24022-PL	8/3/2026 9:05:00 AM									
CV-24022-PL	8/10/2026 9:02:17 AM	-7.43	-7.47			7.978	8.059	-7.75	-7.78	28.56
CV-24022-PL	8/10/2026 9:15:00 AM									
CV-24022-PL	8/17/2026 9:00:28 AM	-7.88	-7.76			8.325	8.325	-8.17	-8.08	28.66
CV-24022-PL	8/17/2026 9:05:00 AM									

All LFG Extraction Wells - August 2026
Chiquita Canyon Landfill

Point Name	Record Date	Init Stat Press ["H2O]	Adj Stat Press ["H2O]	Init Flow [scfm]	Adj Flow [scfm]	Init Diff Press ["H2O]	Adj Diff Press ["H2O]	Sys Pressure ["H2O]	Adj Avail Press ["H2O]	Baro Press ["Hg]
CV-24022-PL	8/24/2026 8:49:03 AM	-8.42	-8.42			8.983	8.934	-8.77	-8.76	28.6
CV-24022-PL	8/31/2026 9:23:55 AM	-7.14	-6.40			7.690	7.007	-6.42	-6.40	28.53
CV-24023	8/3/2026 8:51:00 AM									
CV-24023	8/3/2026 8:51:00 AM									
CV-24023	8/3/2026 8:53:03 AM	-8.48	-7.82			8.965	8.206	-8.77	-8.11	28.45
CV-24023	8/10/2026 8:53:28 AM	-4.67	-4.67			4.643	4.694	-5.93	-6.33	28.57
CV-24023	8/10/2026 9:03:00 AM									
CV-24023	8/17/2026 8:45:00 AM									
CV-24023	8/17/2026 8:45:38 AM	-4.68	-4.55			5.069	5.025	-6.56	-7.07	28.66
CV-24023	8/24/2026 8:38:58 AM	-7.09	-7.16			7.566	7.737	-7.49	-7.75	28.6
CV-24023	8/31/2026 9:06:28 AM	-4.81	-4.81			4.787	4.786	-6.18	-5.97	28.57
CV-24024-PL	8/3/2026 8:35:00 AM									
CV-24024-PL	8/3/2026 8:35:00 AM									
CV-24024-PL	8/3/2026 8:39:24 AM	-5.05	-5.05			5.363	5.351	-7.69	-7.64	28.46
CV-24024-PL	8/10/2026 8:34:31 AM	-3.42	-3.40			3.420	3.401	-6.53	-6.65	28.6
CV-24024-PL	8/10/2026 8:46:00 AM									
CV-24024-PL	8/17/2026 8:09:11 AM	-5.44	-5.39			5.624	5.515	-7.40	-7.31	28.66
CV-24024-PL	8/17/2026 8:10:00 AM									
CV-24025	8/4/2026 8:15:00 AM									
CV-24025	8/4/2026 8:15:00 AM									
CV-24025	8/4/2026 8:15:55 AM	-2.68	-2.62			2.662	2.601	-5.74	-5.45	28.46
CV-24025	8/11/2026 9:25:11 AM	-2.29	-2.28			2.380	2.392	-4.32	-4.32	28.62
CV-24025	8/11/2026 9:26:00 AM	-2.30	-2.26			2.422	2.382	-4.44	-4.28	28.62
CV-24025	8/12/2026 10:40:00 AM									
CV-24025	8/12/2026 10:41:45 AM	-1.42	-1.40			1.416	1.384	-3.18	-3.12	28.57
CV-24025	8/18/2026 8:18:27 AM	-1.59	-1.58			1.576	1.568	-3.79	-3.62	28.6
CV-24025	8/18/2026 8:20:00 AM									
CV-24025	8/25/2026 8:06:23 AM									28.6
CV-24026	8/10/2026 8:55:44 AM	-8.02	-2.65			8.009	2.597	-7.97	-7.45	28.63
CV-24026	8/10/2026 8:58:30 AM	-3.25	-3.22			3.195	3.159	-8.08	-6.50	28.63
CV-24026	8/18/2026 8:10:00 AM									
CV-24026	8/18/2026 8:10:51 AM	-2.56	-2.38			2.550	2.367	-8.04	-8.42	28.6

All LFG Extraction Wells - August 2026
Chiquita Canyon Landfill

Point Name	Record Date	Init Stat Press ["H2O]	Adj Stat Press ["H2O]	Init Flow [scfm]	Adj Flow [scfm]	Init Diff Press ["H2O]	Adj Diff Press ["H2O]	Sys Pressure ["H2O]	Adj Avail Press ["H2O]	Baro Press ["Hg]
CV-24026	8/18/2026 2:34:56 PM	0.29	-2.40			0.000	2.406	-4.40	-5.26	28.57
CV-24026	8/18/2026 2:37:15 PM	-2.74	-2.61			2.732	2.584	-5.50	-5.75	28.56
CV-24026	8/25/2026 7:52:48 AM	-4.34	-4.31			4.333	4.316	-7.50	-6.53	28.6
CV-24027	8/10/2026 12:18:55 PM	-8.40	-8.29			8.384	8.421	-8.97	-9.03	28.67
CV-24027	8/10/2026 12:20:14 PM	-8.31	-8.27			8.442	8.482	-9.03	-9.06	28.67
CV-24027	8/18/2026 2:42:10 PM	-5.38	-5.42			5.625	5.662	-6.02	-6.14	28.56
CV-24028	8/3/2026 9:43:51 AM	-8.24	-8.32			8.827	8.871	-9.29	-9.14	28.44
CV-24028	8/3/2026 9:45:00 AM									
CV-24028	8/3/2026 9:45:00 AM									
CV-24028	8/10/2026 9:07:39 AM	-7.13	-7.06			7.739	7.625	-8.35	-8.21	28.57
CV-24028	8/10/2026 9:20:00 AM									
CV-24028	8/17/2026 9:06:40 AM	-7.74	-7.71			8.161	8.127	-8.61	-8.46	28.66
CV-24028	8/17/2026 9:10:00 AM									
CV-24028	8/24/2026 9:05:51 AM	23.63	-3.52			0.000	3.505	-9.38	-8.22	28.6
CV-24028	8/24/2026 9:06:33 AM	-8.06	-7.75			8.587	8.354	-8.31	-8.13	28.6
CV-24028	8/31/2026 9:30:36 AM	-5.29	-5.05			5.743	5.596	-5.63	-5.56	28.55
CV-24029	8/11/2026 10:05:11 AM	-8.12	-5.77			8.589	6.199	-7.96	-7.89	28.61
CV-24029	8/19/2026 9:32:59 AM	-5.40	-5.40			5.738	5.707	-5.92	-6.09	28.53
CV-24030	8/3/2026 8:25:00 AM									
CV-24030	8/3/2026 8:25:00 AM									
CV-24030	8/3/2026 8:29:15 AM	2.08	-3.91			0.000	3.898	-7.58	-7.71	28.46
CV-24030	8/3/2026 8:30:34 AM	-3.82	-3.69			3.776	3.643	-7.58	-8.21	28.46
CV-24030	8/10/2026 8:25:10 AM	-3.93	-3.97			3.868	3.893	-5.49	-5.98	28.57
CV-24030	8/10/2026 8:35:00 AM									
CV-24030	8/17/2026 7:55:20 AM	-4.36	-4.29			4.296	4.078	-6.58	-6.91	28.65
CV-24030	8/17/2026 8:00:00 AM									
CV-24030	8/24/2026 8:18:36 AM	-4.76	-4.57			4.601	4.394	-6.59	-6.61	28.61

All LFG Extraction Wells - August 2026
Chiquita Canyon Landfill

Point Name	Record Date	Init Stat Press ["H2O]	Adj Stat Press ["H2O]	Init Flow [scfm]	Adj Flow [scfm]	Init Diff Press ["H2O]	Adj Diff Press ["H2O]	Sys Pressure ["H2O]	Adj Avail Press ["H2O]	Baro Press ["Hg]
CV-24030	8/31/2026 8:28:13 AM	-5.73	-3.70			6.095	3.608	0.08	0.26	28.57
CV-24030	8/31/2026 8:35:56 AM	-2.20	-1.05			2.112	1.220	0.27	0.29	28.57
CV-24031	8/4/2026 8:41:54 AM	-6.74	-6.62			7.091	7.050	-12.95	-12.26	28.49
CV-24031	8/5/2026 2:00:00 PM									
CV-24031	8/5/2026 2:00:00 PM									
CV-24031	8/12/2026 2:18:33 PM	-5.39	-5.39			5.270	5.293	-8.02	-8.04	28.49
CV-24031	8/12/2026 2:20:00 PM									
CV-24031	8/18/2026 8:43:41 AM	-5.05	-5.05			5.526	5.442	-7.78	-7.75	28.61
CV-24031	8/18/2026 8:50:00 AM									
CV-24031	8/25/2026 8:21:56 AM	-5.39	-5.39			5.760	5.773	-8.44	-8.55	28.6
CV-24032	8/4/2026 8:38:24 AM	-4.97	-4.65			4.922	4.998	-8.09	-8.13	28.49
CV-24032	8/4/2026 8:40:00 AM									
CV-24032	8/4/2026 8:40:00 AM									
CV-24032	8/11/2026 9:31:02 AM	1.82	-0.05			0.000	0.000	-2.97	-0.46	28.65
CV-24032	8/11/2026 9:31:28 AM	-0.04	-0.09			0.147	0.176	-1.07	-0.97	28.65
CV-24032	8/11/2026 9:32:06 AM	-0.07	-0.07			0.234	0.175	-0.52	-0.84	28.65
CV-24032	8/12/2026 2:15:00 PM									
CV-24032	8/12/2026 2:15:09 PM	-0.23	-0.12			0.232	0.101	-1.45	-1.52	28.5
CV-24032	8/13/2026 11:56:31 AM	-3.77	-3.75			3.809	3.736	-4.07	-4.03	28.58
CV-24032	8/13/2026 11:59:26 AM	-3.73	-3.48			3.764	3.506	-4.05	-3.47	28.59
CV-24032	8/18/2026 8:40:40 AM	-3.65	-3.64			3.667	3.622	-3.39	-3.44	28.62
CV-24032	8/18/2026 8:45:00 AM									
CV-24032	8/25/2026 8:17:49 AM	-3.65	-3.74			3.650	3.757	-3.63	-3.62	28.6
CV-24033	8/10/2026 8:38:00 AM	1.49	-0.70			0.000	0.682	-0.85	-1.26	28.63
CV-24033	8/10/2026 8:40:08 AM	-0.84	-1.02			0.828	0.993	-0.92	-1.48	28.64
CV-24033	8/13/2026 12:04:43 PM	-3.33	-3.19			3.373	3.222	-3.27	-3.06	28.57
CV-24033	8/13/2026 12:07:13 PM	-3.76	-4.09			3.789	4.117	-3.73	-4.03	28.58
CV-24033	8/20/2026 11:19:01 AM	-0.22	-0.28			0.197	0.261	-0.52	-0.66	28.7

All LFG Extraction Wells - August 2026
Chiquita Canyon Landfill

Point Name	Record Date	Init Stat Press ["H2O]	Adj Stat Press ["H2O]	Init Flow [scfm]	Adj Flow [scfm]	Init Diff Press ["H2O]	Adj Diff Press ["H2O]	Sys Pressure ["H2O]	Adj Avail Press ["H2O]	Baro Press ["Hg]
CV-24033	8/20/2026 11:21:17 AM	-0.25	-0.18			0.276	0.160	-0.65	-0.58	28.7
CV-24034	8/3/2026 9:47:58 AM	-9.84	-9.44			10.418	9.973	-10.01	-9.73	28.46
CV-24034	8/3/2026 9:50:00 AM									
CV-24034	8/3/2026 9:50:00 AM									
CV-24034	8/10/2026 9:20:53 AM	-7.59	-5.69			8.151	6.148	-8.09	-7.85	28.58
CV-24034	8/10/2026 9:22:11 AM	-4.93	-4.92			4.903	4.890	-7.72	-8.42	28.59
CV-24034	8/10/2026 9:25:00 AM									
CV-24034	8/17/2026 9:15:00 AM									
CV-24034	8/17/2026 9:18:08 AM	-0.13	-0.09			0.117	0.080	-8.53	-8.45	28.67
CV-24034	8/17/2026 9:31:16 AM	1.94	-3.64			0.000	3.617	-8.17	-8.36	28.67
CV-24034	8/19/2026 8:49:43 AM	-5.72	-3.77			5.900	3.786	-7.86	-8.17	28.53
CV-24034	8/24/2026 9:11:55 AM	-5.69	-5.43			6.085	5.995	0.34	0.34	28.6
CV-24034	8/31/2026 9:46:05 AM	-3.90	-3.90			3.883	3.888	-7.51	-7.45	28.57
CV-24035-PL	8/3/2026 8:00:00 AM									
CV-24035-PL	8/3/2026 8:00:00 AM									
CV-24035-PL	8/3/2026 8:00:40 AM	-6.40	-6.47			6.566	6.621	-7.99	-8.25	28.42
CV-24035-PL	8/10/2026 8:10:40 AM	-5.91	-5.94			6.206	6.240	-6.48	-6.40	28.55
CV-24035-PL	8/10/2026 8:13:00 AM									
CV-24035-PL	8/17/2026 7:35:00 AM									
CV-24035-PL	8/17/2026 7:35:38 AM	-6.58	-6.58			6.670	6.653	-7.15	-7.10	28.64
CV-24035-PL	8/31/2026 7:52:59 AM	-6.18	-5.77			6.313	5.803	-6.71	-6.54	28.54
CV-24036	8/1/2026 10:32:16 AM	-7.17	-7.23			7.634	7.697	-7.35	-7.30	28.6
CV-24036	8/20/2026 10:07:58 AM	-7.00	-7.13			7.217	7.290	-7.01	-7.12	28.64
CV-24037	8/3/2026 3:03:19 PM	-7.70	-3.12			7.832	3.099	-8.27	-7.73	28.41
CV-24037	8/13/2026 1:46:00 PM	-5.31	-5.27			5.422	5.294	-10.04	-10.04	28.53
CV-24037	8/25/2026 10:00:11 AM	-4.77	-4.37			4.786	4.397	-5.05	-4.87	28.6
CV-24038	8/3/2026 3:05:34 PM	-2.32	-2.25			2.265	2.163	-6.30	-6.47	28.41
CV-24038	8/4/2026 9:25:00 AM									
CV-24038	8/4/2026 9:25:00 AM									
CV-24038	8/4/2026 9:39:08 AM	-5.35	-5.39			5.814	6.050	-11.87	-11.56	28.45
CV-24038	8/12/2026 2:37:13 PM	-3.28	-3.04			3.247	3.074	-8.03	-8.08	28.5
CV-24038	8/12/2026 2:40:00 PM									

All LFG Extraction Wells - August 2026
Chiquita Canyon Landfill

Point Name	Record Date	Init Stat Press ["H2O]	Adj Stat Press ["H2O]	Init Flow [scfm]	Adj Flow [scfm]	Init Diff Press ["H2O]	Adj Diff Press ["H2O]	Sys Pressure ["H2O]	Adj Avail Press ["H2O]	Baro Press ["Hg]
CV-24038	8/18/2026 9:07:29 AM	-4.33	-4.24			4.482	4.410	-7.65	-7.35	28.63
CV-24038	8/18/2026 9:10:00 AM									
CV-24038	8/25/2026 9:00:20 AM	29.04	-3.20			0.000	3.193	-8.13	-6.88	28.64
CV-24038	8/25/2026 9:01:30 AM	-3.56	-3.48			3.538	3.477	-6.91	-6.69	28.62
CV-24038	8/25/2026 10:02:17 AM	-4.42	-4.90			4.396	4.905	-4.92	-4.98	28.6
CV-24039	8/4/2026 9:30:00 AM									
CV-24039	8/4/2026 9:30:00 AM									
CV-24039	8/4/2026 9:41:31 AM	-8.10	-8.09			8.786	8.717	-11.09	-11.16	28.49
CV-24039	8/11/2026 8:57:26 AM	-8.40	-8.02			8.737	8.133	-10.41	-10.32	28.62
CV-24039	8/11/2026 8:58:15 AM	-7.73	-7.70			8.043	7.886	-10.53	-10.54	28.62
CV-24039	8/12/2026 2:40:10 PM	-6.07	-6.07			6.048	6.018	-8.26	-8.40	28.49
CV-24039	8/12/2026 2:45:00 PM									
CV-24039	8/18/2026 9:11:42 AM	-5.39	-5.39			5.912	5.896	-7.84	-7.83	28.62
CV-24039	8/18/2026 9:15:00 AM									
CV-24039	8/25/2026 9:05:16 AM	-38.66	-37.74			33.306	33.306	-7.89	-7.45	28.61
CV-24039	8/25/2026 9:06:27 AM	-6.07	-6.07			6.557	6.585	-8.00	-8.08	28.61
CV-24040	8/4/2026 9:50:00 AM									
CV-24040	8/4/2026 9:50:00 AM									
CV-24040	8/4/2026 9:57:05 AM	-4.66	-4.60			4.632	4.553	-11.39	-11.20	28.49
CV-24040	8/11/2026 8:49:03 AM	-4.03	-0.49			4.058	0.521	-9.65	-10.42	28.62
CV-24040	8/11/2026 8:49:35 AM	-0.73	-0.69			0.768	0.715	-9.44	-10.68	28.63
CV-24040	8/12/2026 2:44:26 PM	0.94	-2.98			0.000	2.981	-7.05	-7.21	28.48
CV-24040	8/12/2026 2:50:00 PM									
CV-24040	8/18/2026 9:20:00 AM									
CV-24040	8/18/2026 9:20:26 AM	-4.84	-4.71			4.824	4.716	0.48	0.42	28.63
CV-24040	8/25/2026 9:16:44 AM	-4.13	-3.95			4.132	3.900	-6.89	-7.54	28.6
CV-24041	8/11/2026 8:43:30 AM	-9.93	-8.02			10.154	8.231	-10.21	-10.10	28.62
CV-24041	8/11/2026 8:44:51 AM	-8.13	-8.04			8.365	8.302	-10.39	-10.54	28.63
CV-24041	8/17/2026 2:27:04 PM	-7.49	-3.68	0.0	0.0	7.268	3.549	-7.54		28.59
CV-24041	8/17/2026 2:31:09 PM	-3.32	-3.30	0.0	0.0	3.078	3.082	-3.28		28.59
CV-24041	8/19/2026 8:59:05 AM	-4.77	-2.42			4.650	2.418	-7.93	-8.02	28.54
CV-24042	8/3/2026 10:02:20 AM	-7.01	-6.74			7.592	7.211	-7.33	-7.07	28.42
CV-24042	8/3/2026 10:08:00 AM									

All LFG Extraction Wells - August 2026
Chiquita Canyon Landfill

Point Name	Record Date	Init Stat Press ["H2O]	Adj Stat Press ["H2O]	Init Flow [scfm]	Adj Flow [scfm]	Init Diff Press ["H2O]	Adj Diff Press ["H2O]	Sys Pressure ["H2O]	Adj Avail Press ["H2O]	Baro Press ["Hg]
CV-24042	8/3/2026 10:08:00 AM									
CV-24042	8/10/2026 10:27:42 AM	-5.31	-5.62			5.995	6.271	-6.38	-6.57	28.57
CV-24042	8/10/2026 10:35:00 AM									
CV-24042	8/17/2026 9:40:34 AM	-6.96	-6.82			7.476	7.365	-7.46	-7.41	28.65
CV-24042	8/17/2026 9:45:00 AM									
CV-24042	8/24/2026 9:20:59 AM	-6.69	-6.28			7.202	6.766	-8.09	-7.87	28.6
CV-24042	8/31/2026 10:24:01 AM	-4.86	-4.83			4.749	5.403	-6.08	-6.26	28.57
CV-24043	8/6/2026 9:50:16 AM	-7.53	-7.48			7.901	7.868	0.32	0.33	28.6
CV-24043	8/27/2026 11:19:30 AM	-1.46	-0.87	34.3	30.8	1.372	0.948			28.56
CV-24044	8/1/2026 10:27:33 AM	-2.38	-1.48			2.352	1.440	-7.21	-7.27	28.6
CV-24044	8/1/2026 10:28:30 AM	-1.50	-1.53			1.459	1.492	-7.42	-7.31	28.6
CV-24044	8/3/2026 10:40:00 AM									
CV-24044	8/4/2026 10:40:00 AM									
CV-24044	8/4/2026 10:40:49 AM	-4.73	-4.71			5.404	5.258	-9.10	-9.00	28.49
CV-24044	8/12/2026 2:25:00 PM									
CV-24044	8/12/2026 2:25:36 PM	-3.75	-3.74			3.749	3.743	-8.15	-7.87	28.53
CV-24044	8/18/2026 8:49:26 AM	-4.01	-4.05			3.997	4.026	-8.17	-8.13	28.63
CV-24044	8/18/2026 8:55:00 AM									
CV-24044	8/25/2026 8:42:01 AM	-4.17	-4.11			4.163	4.096	-8.40	-8.29	28.64
CV-24044	8/25/2026 10:12:11 AM	-2.64	-2.52			2.617	2.513	-5.86	-6.07	28.6
CV-24045	8/3/2026 8:50:00 AM									
CV-24045	8/4/2026 8:50:00 AM									
CV-24045	8/4/2026 8:50:00 AM									
CV-24045	8/4/2026 9:21:19 AM	-7.53	-7.66			8.083	8.201	-9.59	-9.57	28.49
CV-24045	8/12/2026 2:30:42 PM	-7.31	-7.08			7.243	7.111	-7.68	-7.54	28.49
CV-24045	8/12/2026 2:35:00 PM									
CV-24045	8/18/2026 8:58:17 AM	-7.25	-7.33			7.760	7.782	-7.69	-7.75	28.62
CV-24045	8/18/2026 9:00:00 AM									
CV-24045	8/25/2026 8:49:09 AM	-7.41	-6.93			7.837	7.469	-7.81	-7.28	28.61
CV-24046	8/4/2026 10:29:26 AM	-2.22	-2.22			2.231	2.199	-1.83	-1.77	28.49
CV-24046	8/11/2026 9:48:37 AM	-7.03	-6.69			7.397	7.180	-6.75	-6.72	28.64
CV-24046	8/11/2026 9:49:27 AM	-6.69	-6.69			6.953	6.926	-6.51	-6.55	28.64
CV-24046	8/17/2026 2:08:34 PM	-4.05	-3.12	57.2	47.0	4.269	2.906			28.59
CV-24046	8/17/2026 2:09:48 PM	-2.86	-2.93	48.7	48.2	3.012	3.061			28.59
CV-24046	8/17/2026 2:10:00 PM									
CV-24046	8/18/2026 9:28:35 AM	-4.98	-4.38			4.974	5.088	-4.66	-4.72	28.6

All LFG Extraction Wells - August 2026
Chiquita Canyon Landfill

Point Name	Record Date	Init Stat Press ["H2O]	Adj Stat Press ["H2O]	Init Flow [scfm]	Adj Flow [scfm]	Init Diff Press ["H2O]	Adj Diff Press ["H2O]	Sys Pressure ["H2O]	Adj Avail Press ["H2O]	Baro Press ["Hg]
CV-24048	8/11/2026 8:38:57 AM	-7.37	-6.73			7.610	6.955	-10.31	-10.38	28.62
CV-24048	8/19/2026 9:04:05 AM	-6.47	-6.24			6.714	6.454	-7.60	-7.77	28.52
CV-24049	8/3/2026 10:14:35 AM	-7.41	-7.41			7.946	8.000	-9.52	-9.98	28.42
CV-24049	8/3/2026 10:16:00 AM									
CV-24049	8/3/2026 10:16:00 AM									
CV-24049	8/10/2026 8:35:00 AM									
CV-24049	8/10/2026 8:35:00 AM									
CV-24049	8/10/2026 10:35:06 AM	-4.75	-4.74			5.508	5.501	-7.19	-7.33	28.58
CV-24049	8/10/2026 10:50:00 AM									
CV-24049	8/17/2026 10:00:00 AM									
CV-24049	8/17/2026 10:01:45 AM	-5.15	-5.05			5.675	5.705	-7.15	-7.01	28.67
CV-24049	8/19/2026 9:13:13 AM	-7.30	-6.94			7.571	7.276	-7.31	-7.12	28.54
CV-24050	8/6/2026 9:36:12 AM	-16.35	-16.32			16.740	16.743	-16.77	-16.73	28.63
CV-24050	8/27/2026 11:09:50 AM	-9.81	-9.79	0.0	0.0	9.899	9.714	-9.53		28.58
CV-24051	8/1/2026 10:21:11 AM	-1.60	-1.52			1.570	1.487	-7.54	-7.58	28.6
CV-24051	8/24/2026 12:46:15 PM	-1.34	-1.35			1.323	1.316	-2.94	-2.94	28.71
CV-24051	8/25/2026 10:15:16 AM	-4.74	-4.73			5.192	5.183	-6.23	-6.07	28.6
CV-24052	8/11/2026 9:54:30 AM	-7.47	-6.75			7.736	7.059	-7.28	-7.78	28.64
CV-24052	8/24/2026 12:14:30 PM	-5.54	-0.38			5.635	0.365	-5.68	-5.68	28.7
CV-24053	8/11/2026 8:32:30 AM	-10.94	-10.73			11.129	10.865	-10.93	-10.54	28.62
CV-24053	8/13/2026 10:00:00 AM									
CV-24053	8/13/2026 10:00:00 AM									
CV-24053	8/24/2026 12:25:50 PM	-6.67	-6.01			6.799	6.013	-6.91	-6.73	28.7
CV-24054	8/3/2026 10:11:02 AM	-10.41	-10.89			10.995	11.392	-11.01	-11.71	28.42
CV-24054	8/3/2026 10:13:00 AM									
CV-24054	8/3/2026 10:13:00 AM									
CV-24054	8/10/2026 1:02:22 PM	-7.71	-7.69			7.696	7.680	-8.75	-8.76	28.53
CV-24054	8/10/2026 1:05:00 PM									
CV-24054	8/17/2026 10:06:49 AM	-7.22	-7.27			7.779	7.803	-7.64	-7.67	28.64
CV-24054	8/17/2026 10:10:00 AM									
CV-24054	8/24/2026 9:36:55 AM	-7.75	-7.41			8.231	7.964	-8.08	-7.85	28.6
CV-24054	8/31/2026 1:51:01 PM	-5.67	-5.69			5.751	5.787	-6.09	-6.06	28.49
CV-24055	8/10/2026 8:30:00 AM									
CV-24055	8/10/2026 8:30:00 AM									

All LFG Extraction Wells - August 2026
Chiquita Canyon Landfill

Point Name	Record Date	Init Stat Press ["H2O]	Adj Stat Press ["H2O]	Init Flow [scfm]	Adj Flow [scfm]	Init Diff Press ["H2O]	Adj Diff Press ["H2O]	Sys Pressure ["H2O]	Adj Avail Press ["H2O]	Baro Press ["Hg]
CV-24055	8/12/2026 11:19:25 AM	-0.48	-0.48			0.481	0.494	-8.27	-8.51	28.59
CV-24055	8/12/2026 11:20:04 AM	-0.49	-0.49			0.497	0.491	-8.29	-8.45	28.6
CV-24055	8/17/2026 2:09:12 PM	-0.45	-0.47			0.421	0.373	-6.57	-6.65	28.53
CV-24056	8/5/2026 7:56:43 AM	-1.32	-1.31	0.0	0.0	1.299	1.298			28.55
CV-24056	8/17/2026 10:23:23 AM	-0.38	-0.37			0.371	0.365	-10.06	-10.21	28.69
CV-24056	8/17/2026 10:23:40 AM	-0.39	-0.38			0.381	0.377	-10.23	-10.46	28.69
CV-24057	8/6/2026 1:20:00 AM									
CV-24057	8/6/2026 9:23:04 AM	-2.94	-1.46	6.0	8.4	0.104	0.200	-16.47	-16.46	28.6
CV-24057	8/6/2026 9:24:23 AM	-1.24	-1.21	7.4	8.0	0.155	0.182	-16.36	-16.45	28.6
CV-24057	8/6/2026 1:20:00 PM									
CV-24057	8/6/2026 1:40:27 PM	0.60	-3.17	14.7	32.8	0.615	3.113	-12.54	-11.82	28.56
CV-24057	8/6/2026 1:42:08 PM	-3.32	-3.33	33.8	33.9	3.311	3.315	-12.44	-12.14	28.58
CV-24057	8/11/2026 10:12:53 AM	-4.89	-4.80	26.2	25.5	1.960	1.851	-7.70	-7.41	28.68
CV-24057	8/25/2026 9:44:46 AM	-4.49	-3.65	20.0	17.3	1.145	0.857	-8.28	-8.70	28.6
CV-24058	8/6/2026 9:56:07 AM	-7.09	-7.09			7.511	7.451	-9.19	-9.29	28.6
CV-24058	8/19/2026 10:21:39 AM	-2.54	-2.59			2.507	2.561	-3.69	-2.51	28.56
CV-24059	8/6/2026 10:05:39 AM	-7.43	-7.09	9.0	8.4	0.237	0.206	-17.63	-17.67	28.59
CV-24059	8/6/2026 10:06:00 AM									
CV-24059	8/6/2026 10:06:00 AM									
CV-24059	8/13/2026 2:29:27 PM	-8.32	-8.31	7.3	7.2	0.146	0.143	-14.07	-14.11	28.56
CV-24059	8/20/2026 1:19:59 PM	-1.63	-3.34	6.5	4.1	0.119	0.049	-11.79	-13.27	28.58
CV-24059	8/20/2026 1:20:59 PM	-3.29	-3.28	4.5	5.0	0.059	0.071	-13.21	-12.99	28.58
CV-24059	8/26/2026 10:06:48 AM	-6.92	-6.97	15.9	16.7	0.738	0.819	-12.41	-11.47	28.56
CV-24060	8/6/2026 2:39:05 PM	-13.88	-12.80			14.051	12.771	-14.16	-14.28	28.51
CV-24060	8/6/2026 2:40:36 PM	-12.58	-12.60			12.691	12.689	-14.10	-14.21	28.51
CV-24060	8/18/2026 1:28:22 PM	-12.41	-11.40			12.430	11.341	-13.86	-13.78	28.56
CV-24061	8/11/2026 8:22:04 AM	-1.39	-0.50			1.417	0.532	-10.79	-10.65	28.62
CV-24061	8/11/2026 8:22:30 AM	-0.34	-0.34			0.352	0.356	-10.84	-10.88	28.62
CV-24061	8/26/2026 8:45:29 AM	-4.17	-3.27			4.178	3.242	-9.58	-9.91	28.52
CV-24062	8/5/2026 9:25:00 AM									
CV-24062	8/5/2026 9:25:00 AM									
CV-24062	8/11/2026 9:00:00 AM									
CV-24062	8/11/2026 9:00:00 AM									

All LFG Extraction Wells - August 2026
Chiquita Canyon Landfill

Point Name	Record Date	Init Stat Press ["H2O]	Adj Stat Press ["H2O]	Init Flow [scfm]	Adj Flow [scfm]	Init Diff Press ["H2O]	Adj Diff Press ["H2O]	Sys Pressure ["H2O]	Adj Avail Press ["H2O]	Baro Press ["Hg]
CV-24062	8/11/2026 9:02:17 AM	-5.39	-5.39			5.837	5.887	-9.73	-9.81	28.62
CV-24062	8/11/2026 9:10:00 AM									
CV-24062	8/19/2026 9:36:51 AM	-5.01	-5.05			5.488	5.497	-6.43	-6.40	28.57
CV-24062	8/26/2026 9:11:37 AM	-8.47	-8.42			9.145	9.039	-9.94	-9.89	28.56
CV-24063	8/5/2026 9:06:00 AM									
CV-24063	8/5/2026 9:06:00 AM									
CV-24063	8/11/2026 8:49:07 AM	-5.39	-5.39			5.769	5.832	-9.43	-9.14	28.61
CV-24063	8/11/2026 8:55:00 AM									
CV-24063	8/11/2026 9:10:00 AM									
CV-24063	8/11/2026 9:10:00 AM									
CV-24063	8/19/2026 8:57:44 AM	-4.95	-4.86			5.274	5.209	-5.90	-6.67	28.57
CV-24063	8/26/2026 9:05:54 AM	-9.10	-8.89			9.672	9.488	-10.02	-9.94	28.53
CV-24064-PL	8/4/2026 1:38:00 PM									
CV-24064-PL	8/4/2026 1:38:00 PM									
CV-24064-PL	8/4/2026 1:40:41 PM	-13.44	-11.46			13.832	11.737	-15.51	-15.49	28.47
CV-24064-PL	8/10/2026 8:45:00 AM									
CV-24064-PL	8/10/2026 8:45:00 AM									
CV-24064-PL	8/11/2026 8:34:13 AM	-14.33	-13.91			14.790	14.383	-18.21	-18.01	28.61
CV-24064-PL	8/11/2026 8:40:00 AM									
CV-24064-PL	8/18/2026 1:38:23 PM	-13.02	-13.02			13.218	13.118	-14.72	-15.03	28.55
CV-24064-PL	8/18/2026 1:50:00 PM									
CV-24064-PL	8/26/2026 8:14:44 AM	-14.42	-14.45			14.862	14.776	-17.23	-17.52	28.53
CV-24065-TP	8/6/2026 8:35:00 AM									
CV-24065-TP	8/6/2026 8:35:00 AM									
CV-24065-TP	8/7/2026 2:17:18 PM	-5.19	-4.71			5.366	4.748	-9.73	-9.62	28.52
CV-24065-TP	8/17/2026 1:30:12 PM	-3.77	-3.33			3.739	3.227	-7.13	-6.94	28.54
CV-24066	8/5/2026 7:49:09 AM	-2.55	-2.43	0.0	0.0	2.568	2.414	-17.15		28.55
CV-24066	8/12/2026 8:45:00 AM									
CV-24066	8/12/2026 8:45:00 AM									
CV-24066	8/17/2026 10:25:54 AM	-1.54	-1.53			1.528	1.490	-11.56	-11.13	28.69
CV-24067	8/4/2026 1:33:17 PM	-3.67	-3.67			0.000	0.000	-7.37	-7.38	28.59
CV-24067	8/4/2026 1:35:00 PM									
CV-24067	8/4/2026 1:35:00 PM									
CV-24067	8/5/2026 7:42:19 AM	-1.87	-1.83	0.0	0.0	-0.045	-0.023	-12.29		28.55
CV-24067	8/5/2026 7:45:01 AM	-1.74	-1.75			0.022	0.024	-12.66		28.55
CV-24067	8/11/2026 1:15:00 PM									
CV-24067	8/11/2026 1:19:24 PM	0.08	-3.71			0.013	0.000	-10.16	-9.20	28.67
CV-24067	8/11/2026 1:21:35 PM	-3.16	-3.06			0.000	0.000	-8.42	-8.27	28.67
CV-24067	8/17/2026 10:28:06 AM	2.48	1.79			0.033	0.009	3.36	2.02	28.69
CV-24067	8/17/2026 10:28:29 AM	2.73	2.54			0.000	0.000	3.36	3.02	28.69

All LFG Extraction Wells - August 2026
Chiquita Canyon Landfill

Point Name	Record Date	Init Stat Press ["H2O]	Adj Stat Press ["H2O]	Init Flow [scfm]	Adj Flow [scfm]	Init Diff Press ["H2O]	Adj Diff Press ["H2O]	Sys Pressure ["H2O]	Adj Avail Press ["H2O]	Baro Press ["Hg]
CV-24067	8/18/2026 1:33:25 PM	2.96	2.61			0.000	0.003	3.34	2.09	28.64
CV-24067	8/18/2026 1:34:22 PM	3.08	3.15			0.025	0.000	3.46	3.47	28.64
CV-24068	8/6/2026 9:17:03 AM	-5.40	-4.87			5.694	5.175	-15.54	-15.65	28.6
CV-24068	8/17/2026 11:03:53 AM	0.51	-0.11			0.000	0.209	-4.50	-3.95	28.69
CV-24068	8/17/2026 11:04:36 AM	-0.25	-0.24			0.384	0.371	-4.41	-4.12	28.67
CV-24068	8/24/2026 1:04:07 PM	-1.64	-2.63			1.636	2.617	-7.62	-6.63	28.6
CV-24068	8/24/2026 1:05:06 PM	-3.20	-3.20			3.183	3.181	-7.03	-7.06	28.63
CV-24069	8/6/2026 10:10:17 AM	-4.35	-2.57			4.358	2.544	-17.69	-17.65	28.6
CV-24069	8/12/2026 8:40:00 AM									
CV-24069	8/12/2026 8:40:00 AM									
CV-24069	8/17/2026 11:15:26 AM	-2.56	-1.85			2.543	1.834	-12.39	-12.20	28.67
CV-24070	8/5/2026 1:15:00 PM									
CV-24070	8/5/2026 1:15:00 PM									
CV-24070	8/6/2026 10:16:11 AM	-9.45	-3.44	17.2	7.1	6.741	1.132	-18.29	-17.70	28.58
CV-24070	8/11/2026 9:50:00 AM									
CV-24070	8/11/2026 9:58:05 AM	0.20	-3.58	15.8	25.8	1.682	4.550	-14.86	-14.67	28.64
CV-24070	8/11/2026 9:59:08 AM	-3.85	-3.82	25.4	25.4	4.381	4.396	-14.80	-14.61	28.63
CV-24070	8/12/2026 9:05:00 AM									
CV-24070	8/12/2026 9:05:00 AM									
CV-24070	8/19/2026 2:15:36 PM	-2.14	-2.12	22.0	21.9	3.269	3.252	-13.28	-12.21	28.52
CV-24070	8/26/2026 10:01:22 AM	-3.53	-3.55	22.1	22.5	3.305	3.443	-13.01	-13.36	28.55
CV-24071	8/6/2026 2:29:21 PM	-0.68	-0.67	10.2	10.4	0.671	0.696	-8.02	-7.92	28.51
CV-24071	8/11/2026 9:25:00 AM									
CV-24071	8/11/2026 9:25:00 AM									
CV-24071	8/18/2026 1:36:23 PM	-1.35	-0.76	10.5	8.1	0.724	0.431	-7.37	-7.40	28.56
CV-24071	8/18/2026 1:37:29 PM	-0.63	-0.64	8.3	7.6	0.446	0.377	-7.35	-7.40	28.56
CV-24072	8/6/2026 2:55:45 PM	-0.30	-0.30			0.233	0.226	-7.53	-7.34	28.5
CV-24072	8/18/2026 1:41:42 PM	-3.79	-3.94			3.783	3.954	-7.19	-7.53	28.53
CV-24073-TP	8/5/2026 10:00:00 AM									
CV-24073-TP	8/5/2026 10:00:00 AM									
CV-24073-TP	8/11/2026 9:17:35 AM	-4.01	-3.99			3.988	3.973	-9.24	-9.22	28.61
CV-24073-TP	8/11/2026 9:25:00 AM									

All LFG Extraction Wells - August 2026
Chiquita Canyon Landfill

Point Name	Record Date	Init Stat Press ["H2O]	Adj Stat Press ["H2O]	Init Flow [scfm]	Adj Flow [scfm]	Init Diff Press ["H2O]	Adj Diff Press ["H2O]	Sys Pressure ["H2O]	Adj Avail Press ["H2O]	Baro Press ["Hg]
CV-24073-TP	8/18/2026 9:48:54 AM	-3.93	-3.39			3.930	3.385	-6.48	-6.57	28.58
CV-24073-TP	8/18/2026 9:53:21 AM	-3.44	-3.44			3.424	3.432	-6.73	-6.67	28.57
CV-24073-TP	8/19/2026 9:55:33 AM	-2.58	-2.57			2.582	2.549	-6.13	-6.11	28.56
CV-24073-TP	8/26/2026 9:23:18 AM	-4.70	-4.64			4.675	4.623	-8.52	-8.69	28.53
CV-24074	8/7/2026 8:43:14 AM	-8.44	-5.27			8.780	5.522	-10.80	-10.59	28.6
CV-24074	8/18/2026 9:44:47 AM	-1.49	-1.30			1.472	1.289	-6.42	-6.65	28.56
CV-24075-TP	8/3/2026 1:45:00 PM									
CV-24075-TP	8/4/2026 1:44:39 PM	-5.73	-5.76			6.002	6.161	-13.54	-14.06	28.47
CV-24075-TP	8/4/2026 1:45:00 PM									
CV-24075-TP	8/11/2026 8:45:54 AM	-5.39	-5.35			5.850	5.719	-16.17	-15.45	28.61
CV-24075-TP	8/11/2026 8:50:00 AM									
CV-24075-TP	8/18/2026 1:49:32 PM	-6.38	-6.36			6.499	6.494	-13.71	-13.81	28.53
CV-24075-TP	8/18/2026 2:00:00 PM									
CV-24075-TP	8/26/2026 8:27:04 AM	-8.30	-8.32			8.697	8.639	-15.93	-15.35	28.52
CV-24076	8/3/2026 1:30:00 PM									
CV-24076	8/3/2026 1:30:00 PM									
CV-24076	8/3/2026 1:35:28 PM	-4.62	-3.74			4.601	3.708	-8.25	-8.35	28.4
CV-24076	8/3/2026 1:36:26 PM	-3.44	-3.42			3.440	3.457	-7.54	-7.66	28.38
CV-24076	8/13/2026 1:30:00 PM									
CV-24076	8/13/2026 1:37:35 PM	-3.88	-3.91			3.900	3.847	-9.22	-9.73	28.51
CV-24076	8/18/2026 10:43:06 AM	-2.43	-2.44			2.395	2.436	-5.67	-6.11	28.58
CV-24076	8/18/2026 10:45:00 AM									
CV-24076	8/26/2026 8:48:21 AM	-6.46	-6.23			6.993	6.762	-10.15	-8.88	28.49
CV-24077	8/4/2026 1:28:38 PM	-4.86	-4.85			4.664	4.628	-12.84	-12.76	28.58
CV-24077	8/4/2026 1:30:00 PM									
CV-24077	8/4/2026 1:30:00 PM									
CV-24077	8/5/2026 10:23:13 AM	-5.52	-2.84	0.0	0.0	5.432	2.621	-15.41		28.56
CV-24077	8/5/2026 10:25:00 AM	-2.21	-2.14	0.0	0.0	2.081	2.081	-15.26		28.56
CV-24077	8/11/2026 1:10:00 PM									
CV-24077	8/11/2026 1:12:06 PM	-4.72	-4.61			4.764	4.648	-14.15	-13.98	28.64
CV-24077	8/27/2026 10:58:50 AM	-0.60	-0.59	0.0	0.0	0.441	0.443	-8.58		28.57
CV-24077	8/27/2026 10:59:50 AM	-0.39	-0.36	0.0	0.0	0.244	0.221	-9.65		28.57
CV-24077	8/31/2026 1:48:05 PM	-0.24	-2.17			0.187	2.177	-8.38	-8.53	28.61
CV-24077	8/31/2026 1:48:55 PM	-2.17	-2.45			2.149	2.411	-8.31	-8.99	28.61
CV-24078	8/5/2026 7:37:40 AM	-2.72	-1.91	16.3	0.0	0.077	-0.004	-17.80		28.54
CV-24078	8/17/2026 10:31:53 AM	-0.22	-0.22	2.6	2.6	0.018	0.018	-12.77	-12.77	28.69

All LFG Extraction Wells - August 2026
Chiquita Canyon Landfill

Point Name	Record Date	Init Stat Press ["H2O]	Adj Stat Press ["H2O]	Init Flow [scfm]	Adj Flow [scfm]	Init Diff Press ["H2O]	Adj Diff Press ["H2O]	Sys Pressure ["H2O]	Adj Avail Press ["H2O]	Baro Press ["Hg]
CV-24079-TP	8/6/2026 9:13:08 AM	-1.22	-1.20			1.214	1.190	-9.25	-9.27	28.6
CV-24079-TP	8/17/2026 10:59:50 AM	-0.46	-0.42			0.464	0.431	-3.33	-3.58	28.69
CV-24080	8/6/2026 9:05:17 AM	-3.22	-3.12	6.5	6.2	0.117	0.106	-18.38	-16.68	28.6
CV-24080	8/17/2026 10:55:14 AM	-1.25	-1.19	3.8	3.3	0.039	0.029	-8.46	-11.46	28.66
CV-24081-TP	8/6/2026 10:22:24 AM	-4.86	-4.86			4.861	4.863	-17.50	-17.50	28.59
CV-24081-TP	8/17/2026 11:22:14 AM	-1.49	-1.34			1.471	1.333	-13.03	-13.42	28.66
CV-24082	8/6/2026 2:11:52 PM	-5.40	-5.40			5.499	5.494	-12.29	-12.50	28.5
CV-24082	8/18/2026 1:00:54 PM	-7.61	-7.59			7.830	7.792	-13.42	-13.89	28.56
CV-24083	8/5/2026 1:05:00 AM									
CV-24083	8/5/2026 1:05:00 PM									
CV-24083	8/11/2026 9:40:00 AM									
CV-24083	8/11/2026 9:49:55 AM	-4.03	-3.77			4.001	3.764	-4.38	-4.08	28.64
CV-24083	8/18/2026 1:09:10 PM	-7.47	-6.63			7.702	6.706	-12.71	-13.22	28.53
CV-24083	8/19/2026 2:01:26 PM	0.50	-0.27			0.000	0.338	-0.37	-0.55	28.49
CV-24083	8/19/2026 2:02:16 PM	-0.19	-0.19			0.154	0.134	-0.44	-0.29	28.5
CV-24083	8/26/2026 9:56:45 AM	-3.98	-3.84			4.018	3.794	-3.72	-3.58	28.53
CV-24084-TP	8/5/2026 10:30:00 AM									
CV-24084-TP	8/5/2026 10:30:00 AM									
CV-24084-TP	8/11/2026 9:32:01 AM	-7.75	-7.46			8.354	8.127	-13.50	-13.47	28.63
CV-24084-TP	8/11/2026 9:35:00 AM									
CV-24084-TP	8/19/2026 1:53:18 PM	-5.69	-5.22			5.725	5.229	-8.46	-8.55	28.49
CV-24084-TP	8/26/2026 9:51:07 AM	-7.99	-7.74			8.659	8.415	-11.38	-11.47	28.53
CV-24085	8/10/2026 1:51:36 PM	-0.06	-0.04			0.012	0.000	-0.10	-0.33	28.6
CV-24085	8/10/2026 1:53:42 PM	-0.05	-0.06			0.037	0.042	-0.27	-0.37	28.59
CV-24085	8/12/2026 8:46:00 AM	-3.04	-1.66	42.0	16.3	4.969	0.738	-10.78	-11.46	28.57
CV-24085	8/12/2026 8:51:32 AM	-1.23	-0.84	6.6	3.4	0.120	0.032	-11.24	-11.98	28.57
CV-24085	8/12/2026 8:53:29 AM	-0.72	-0.72	1.3	0.7	0.005	0.002	-10.33	-11.37	28.57
CV-24085	8/27/2026 11:34:49 AM	0.33	-0.11	0.0	0.0	0.027	0.414	-0.12		28.56
CV-24085	8/27/2026 11:36:28 AM	-0.29	-0.24	0.0	0.0	0.429	0.425	-0.20		28.56

All LFG Extraction Wells - August 2026
Chiquita Canyon Landfill

Point Name	Record Date	Init Stat Press ["H2O]	Adj Stat Press ["H2O]	Init Flow [scfm]	Adj Flow [scfm]	Init Diff Press ["H2O]	Adj Diff Press ["H2O]	Sys Pressure ["H2O]	Adj Avail Press ["H2O]	Baro Press ["Hg]
CV-24086	8/6/2026 9:01:15 AM	-0.75	-0.71	6.8	8.1	0.126	0.178	-13.80	-13.81	28.59
CV-24086	8/17/2026 10:42:11 AM	-0.59	-0.58	8.6	8.4	0.198	0.189	-5.37	-5.38	28.66
CV-24087	8/4/2026 1:42:39 PM	-0.49	-0.49	7.7	7.7	0.161	0.161	-10.05	-10.05	28.45
CV-24087	8/27/2026 11:59:07 AM	-0.40	-0.30	6.9	6.9	0.143	0.143	-8.10		28.52
CV-24088	8/7/2026 8:14:51 AM	-5.40	-5.40			5.691	5.688	-16.46	-16.52	28.6
CV-24088	8/18/2026 1:57:15 PM	-2.82	-2.82			2.815	2.813	-12.19	-12.16	28.52
CV-24089	8/10/2026 1:01:41 PM	-9.12	-9.11	2.4	2.5	0.015	0.017	-9.11	-9.07	28.61
CV-24089	8/10/2026 1:03:09 PM	-9.24	-9.06	2.4	0.8	0.015	0.002	-9.20	-8.98	28.61
CV-24089	8/10/2026 1:04:21 PM	-8.83	-8.73	2.8	3.5	0.021	0.033	-8.86	-8.72	28.61
CV-24089	8/12/2026 9:07:17 AM	-12.37	-12.55	4.1	3.1	0.044	0.026	-12.31	-12.33	28.57
CV-24089	8/12/2026 9:10:11 AM	-12.84	-13.22	2.4	7.7	0.016	0.157	-12.85	-13.80	28.57
CV-24089	8/21/2026 7:42:05 AM	-9.69	-9.56	3.9	1.7	0.040	0.007	-9.61	-9.55	28.6
CV-24089	8/21/2026 7:42:31 AM	-9.54	-9.60	6.7	4.8	0.117	0.059	-9.26	-9.86	28.6
CV-24089	8/26/2026 1:14:18 PM	-7.02	-6.94	0.3	2.6	0.000	0.018	-6.99	-6.85	28.48
CV-24089	8/28/2026 11:53:45 AM	-0.37	-0.36	5.4	5.4	0.641	0.637	-6.00	-5.80	28.53
CV-24090	8/10/2026 12:54:28 PM	-0.63	-0.63			0.653	0.653	-9.02	-9.02	28.57
CV-24090	8/21/2026 8:29:26 AM	-0.85	-0.83			0.844	0.820	-8.82	-8.56	28.6
CV-24091	8/4/2026 3:47:22 PM	-8.78	-8.78	1.8	3.0	0.009	0.024	-8.24	-8.65	28.41
CV-24091	8/16/2026 2:12:47 PM	-6.79	-6.85	2.9	2.7	0.022	0.019	-6.89	-6.99	28.64
CV-24091	8/16/2026 2:18:30 PM	-1.74	-1.78	1.7	1.6	0.008	0.007	-7.31	-7.36	28.64
CV-24092	8/31/2026 9:43:47 AM	-3.29	-3.29	21.6	21.7	1.279	1.291	-6.22	-6.36	28.49
CV-24093	8/1/2026 9:50:12 AM	-1.79	-1.79	16.8	16.8	0.657	0.660	-21.55	-21.39	28.52
CV-24093	8/16/2026 10:28:02 AM	-1.66	-1.65	14.8	15.7	0.507	0.573	-19.36	-19.59	28.65
CV-24094	8/9/2026 1:42:38 PM	-3.54	-3.57	1.6	1.6	0.283	0.288	-13.70	-13.64	28.48

All LFG Extraction Wells - August 2026
Chiquita Canyon Landfill

Point Name	Record Date	Init Stat Press ["H2O]	Adj Stat Press ["H2O]	Init Flow [scfm]	Adj Flow [scfm]	Init Diff Press ["H2O]	Adj Diff Press ["H2O]	Sys Pressure ["H2O]	Adj Avail Press ["H2O]	Baro Press ["Hg]
CV-24094	8/9/2026 1:48:35 PM	1.96	-0.29	0.4	1.6	0.019	0.289	-13.72	-13.82	28.49
CV-24094	8/9/2026 1:52:37 PM	-1.74	-0.33	1.0	0.9	0.020	0.016	-13.82	-13.63	28.49
CV-24094	8/9/2026 1:53:11 PM	-0.76	-0.76	0.7	0.8	0.011	0.014	-13.57	-13.68	28.5
CV-24094	8/24/2026 2:03:52 PM	-5.06	-3.06	0.6	0.6	0.043	0.033	-14.42	-14.33	28.52
CV-24095	8/4/2026 8:05:00 AM									
CV-24095	8/4/2026 8:05:00 AM									
CV-24095	8/6/2026 7:45:00 AM									
CV-24095	8/6/2026 7:45:00 AM									
CV-24095	8/6/2026 9:31:02 AM	-6.51	-6.40			7.134	7.084	-9.22	-9.01	28.72
CV-24095	8/13/2026 8:03:42 AM	-3.66	-3.51			3.676	3.495	-7.39	-6.78	28.64
CV-24095	8/13/2026 8:15:00 AM									
CV-24095	8/20/2026 10:28:48 AM	-0.55	-0.58			0.465	0.560	-3.58	-3.85	28.71
CV-24095	8/25/2026 10:34:52 AM	2.09	1.76			0.000	0.000	2.62	0.86	28.72
CV-24096	8/14/2026 8:14:02 AM	-5.58	-1.31			5.641	1.292	-5.46	-4.93	28.77
CV-24096	8/14/2026 8:15:43 AM	-1.49	-1.50			1.474	1.478	-4.95	-4.99	28.78
CV-24096	8/31/2026 9:05:44 AM	-2.02	-1.64			1.991	1.580	-1.81	-1.45	28.65
CV-24097	8/14/2026 8:06:13 AM	-6.51	-6.26			6.481	6.218	-6.59	-6.18	28.78
CV-24097	8/25/2026 2:12:37 PM	-2.88	-2.85			2.821	2.783	-2.40	-2.51	28.64
CV-24098	8/5/2026 8:50:46 AM	-12.68	-10.25	0.0	0.0			-10.27		28.64
CV-24098	8/25/2026 2:09:42 PM	-4.92	-5.07			4.845	5.259	-5.24	-5.54	28.62
CV-24099	8/5/2026 9:03:48 AM	-3.86	-1.27	0.0	0.0	3.561	1.315	-15.58		28.63
CV-24099	8/5/2026 9:07:26 AM	-1.37	-0.16	0.0	0.0	0.379	0.084	-15.14		28.63
CV-24099	8/25/2026 2:05:42 PM	-0.18	-0.17			0.171	0.158	-5.43	-5.49	28.64
CV-24100	8/5/2026 7:20:00 AM									
CV-24100	8/5/2026 7:20:00 AM									
CV-24100	8/5/2026 9:22:38 AM	-4.68	-1.72	0.0	0.0	4.634	1.719	-16.49		28.63
CV-24100	8/5/2026 9:25:30 AM	-1.89	-1.47	0.0	0.0	1.526	1.450	-16.07		28.63
CV-24100	8/6/2026 7:30:00 AM									
CV-24100	8/6/2026 7:30:00 AM									
CV-24100	8/6/2026 7:40:22 AM	-4.53	-4.54			4.524	4.536	-18.50	-18.62	28.7
CV-24100	8/13/2026 8:35:00 AM									
CV-24100	8/13/2026 8:51:07 AM	0.12	-3.17			0.000	3.170	-15.17	-11.63	28.66
CV-24100	8/13/2026 8:53:27 AM	-3.22	-3.21			3.222	3.213	-11.64	-11.66	28.68

All LFG Extraction Wells - August 2026
Chiquita Canyon Landfill

Point Name	Record Date	Init Stat Press ["H2O]	Adj Stat Press ["H2O]	Init Flow [scfm]	Adj Flow [scfm]	Init Diff Press ["H2O]	Adj Diff Press ["H2O]	Sys Pressure ["H2O]	Adj Avail Press ["H2O]	Baro Press ["Hg]
CV-24100	8/20/2026 12:49:12 PM	-3.69	-3.68			3.696	3.691	-0.05	-0.04	28.68
CV-24101	8/4/2026 8:15:00 AM									
CV-24101	8/4/2026 8:15:00 AM									
CV-24101	8/5/2026 9:32:33 AM	-16.65	-15.37	0.0	0.0			-16.47		28.63
CV-24101	8/25/2026 1:55:01 PM	-7.43	-7.16			7.602	7.334	-7.49	-7.47	28.64
CV-24102	8/3/2026 9:30:09 AM	0.61	-0.56			0.000	0.558	-15.29	-15.34	28.53
CV-24102	8/3/2026 9:33:08 AM	-0.99	-0.89			0.991	0.891	-15.37	-15.38	28.52
CV-24102	8/3/2026 9:36:16 AM	-0.86	-0.86			0.865	0.861	-15.44	-15.40	28.53
CV-24102	8/17/2026 9:28:29 AM	0.94	-0.65			0.000	0.658	-14.80	-12.68	28.72
CV-24102	8/17/2026 9:29:26 AM	-0.93	-0.92			0.933	0.925	-17.45	-13.99	28.72
CV-24103	8/11/2026 9:42:33 AM	-0.92	-0.92	1.5	1.5	0.044	0.045	-14.87	-14.47	28.67
CV-24103	8/11/2026 9:47:02 AM	-1.00	-1.00	1.2	1.3	0.031	0.032	-14.87	-14.77	28.65
CV-24103	8/18/2026 7:52:44 AM	-1.04	-1.01	6.0	5.3	0.737	0.556	-15.27	-14.30	28.61
CV-24103	8/18/2026 7:53:40 AM	-1.01	-1.01	5.0	5.2	0.514	0.546	-14.42	-14.69	28.62
CV-24104	8/5/2026 10:09:23 AM	-0.88	-0.85	2.9	0.5	0.948	0.033	-15.07		28.56
CV-24104	8/18/2026 8:35:29 AM	-0.66	-0.86	1.8	2.7	0.340	0.759	-14.20	-13.90	28.61
CV-24104	8/18/2026 8:36:12 AM	-1.08	-1.06	2.2	2.4	0.500	0.627	-12.37	-14.44	28.61
CV-24105	8/3/2026 10:27:40 AM	-0.83	-0.82	15.8	15.9	1.612	1.632	-15.20	-15.23	28.46
CV-24105	8/17/2026 1:40:57 PM	-0.59	-0.58	15.0	13.7	1.431	1.205	-13.04	-12.83	28.64
CV-24106	8/5/2026 9:41:57 AM	-0.18	-0.22	0.0	9.0	-0.076	0.206	-20.13		28.56
CV-24106	8/26/2026 12:44:40 PM	-0.89	-0.88	7.2	7.1	0.144	0.140	-15.40	-15.55	28.52
CV-24107	8/18/2026 9:24:43 AM	-6.41	-4.84			6.684	4.837	-7.36	-8.31	28.62
CV-24107	8/18/2026 9:25:31 AM	-4.47	-4.52			4.471	4.511	-8.37	-8.86	28.62
CV-24108	8/18/2026 9:01:25 AM	0.22	-0.11	6.0	5.2	0.023	0.017	-20.42	-20.32	28.6
CV-24108	8/18/2026 9:02:12 AM	-0.18	-0.18	2.2	3.2	0.003	0.007	-20.23	-20.25	28.59
CV-24108	8/18/2026 9:02:34 AM	-0.13	-0.13	1.7	1.9	0.002	0.002	-20.39	-20.39	28.6
CV-24109	8/1/2026 9:24:53 AM	-5.77	-4.73			6.153	5.035	-18.62	-18.89	28.55
CV-24110	8/24/2026 2:10:13 PM	-0.90	-0.89	35.6	37.4	0.827	0.915	-19.12	-18.61	28.5
CV-24111	8/11/2026 2:00:09 PM	-10.10	-9.50			9.932	9.558	-14.26	-14.58	28.61
CV-24112	8/11/2026 1:24:48 PM	-2.47	-2.41	19.2	19.0	0.868	0.846	-17.30	-17.20	28.62
CV-24114	8/12/2026 9:57:12 AM	-17.46	-17.46	13.9	14.5	0.547	0.597	-17.97	-17.91	28.65
CV-24114	8/12/2026 10:00:35 AM	-19.14	-19.14	14.7	14.8	0.130	0.148	-19.09	-19.09	28.65
CV-24116	8/13/2026 2:14:02 PM	-2.07	-2.06			2.038	2.045	-16.39	-16.06	28.64

All LFG Extraction Wells - August 2026
Chiquita Canyon Landfill

Point Name	Record Date	Init Stat Press ["H2O]	Adj Stat Press ["H2O]	Init Flow [scfm]	Adj Flow [scfm]	Init Diff Press ["H2O]	Adj Diff Press ["H2O]	Sys Pressure ["H2O]	Adj Avail Press ["H2O]	Baro Press ["Hg]
CV-24116	8/18/2026 10:48:30 AM	-3.30	-2.84			3.293	2.836	-16.74	-16.57	28.73
CV-24117	8/18/2026 10:02:38 AM	-2.41	-1.94			2.400	1.908	-20.03	-20.00	28.68
CV-24118	8/6/2026 2:00:00 PM									
CV-24118	8/6/2026 2:00:00 PM									
CV-24118	8/6/2026 2:15:53 PM	-0.55	-0.53			0.480	0.472	-15.44	-15.81	28.61
CV-24118	8/13/2026 1:16:05 PM	-0.90	-0.89			0.849	0.828	-17.13	-17.08	28.59
CV-24118	8/13/2026 1:20:00 PM									
CV-24118	8/20/2026 7:24:50 AM	-1.16	-1.14			1.161	1.163	-18.86	-19.14	28.64
CV-24118	8/20/2026 2:29:12 PM	-0.48	-0.38			0.388	0.331	-14.62	-14.72	28.6
CV-24119	8/25/2026 8:36:13 AM	-2.55	-1.40			2.564	1.407	-17.56	-17.78	28.68
CV-24119	8/25/2026 8:37:18 AM	-1.23	-1.22			1.231	1.223	-17.83	-18.10	28.68
CV-24120	8/13/2026 12:29:20 PM	-5.86	-5.98			5.877	5.990	-5.77	-6.31	28.63
CV-24120	8/13/2026 12:31:03 PM	-5.24	-4.86			5.282	4.783	-5.25	-4.79	28.63
CV-24120	8/14/2026 8:00:00 AM									
CV-24120	8/14/2026 8:00:00 AM									
CV-24120	8/18/2026 9:13:19 AM	-6.43	-6.42			6.759	6.700	-7.21	-7.69	28.64
CV-24120	8/18/2026 9:13:57 AM	-6.42	-6.42			6.673	6.718	-5.38	-6.39	28.64
CV-24120	8/24/2026 9:14:22 AM	58.71	-2.97			0.000	2.992	-7.48	-6.91	28.64
CV-24120	8/24/2026 9:17:28 AM	-3.27	-3.27			3.290	3.298	-7.00	-7.32	28.63
CV-24121	8/10/2026 8:05:00 AM									
CV-24121	8/10/2026 8:05:00 AM									
CV-24121	8/11/2026 9:37:10 AM	-7.05	-5.99			7.440	6.257	-6.49	-7.09	28.63
CV-24121	8/18/2026 9:50:10 AM	-5.72	-5.75			5.852	5.825	-6.53	-5.37	28.64
CV-24121	8/18/2026 9:50:57 AM	-5.80	-5.80			5.865	5.865	-6.33	-6.33	28.64
CV-24122	8/10/2026 7:55:00 AM									
CV-24122	8/10/2026 7:55:00 AM									
CV-24122	8/11/2026 9:26:26 AM	-3.73	-3.65	2.2	0.9	0.240	0.040	-3.39	-2.97	28.67
CV-24122	8/11/2026 9:27:22 AM	-3.22	-3.35	1.6	2.2	0.123	0.250	-3.54	-4.53	28.64
CV-24122	8/14/2026 8:05:00 AM									
CV-24122	8/14/2026 8:05:00 AM									
CV-24122	8/18/2026 9:56:31 AM	-2.37	-2.43	5.2	5.7	0.579	0.686	-2.43	-1.43	28.68
CV-24122	8/18/2026 9:57:24 AM	-1.56	-1.57	3.1	3.1	0.201	0.196	-1.41	-1.48	28.67
CV-24123	8/5/2026 12:15:03 PM	-5.60	-4.99	0.0	0.0	0.017	-0.206	-8.32		28.6

All LFG Extraction Wells - August 2026
Chiquita Canyon Landfill

Point Name	Record Date	Init Stat Press ["H2O]	Adj Stat Press ["H2O]	Init Flow [scfm]	Adj Flow [scfm]	Init Diff Press ["H2O]	Adj Diff Press ["H2O]	Sys Pressure ["H2O]	Adj Avail Press ["H2O]	Baro Press ["Hg]
CV-24124	8/14/2026 12:22:27 PM	-1.40	-1.28			1.538	1.242	-8.02	-6.53	28.6
CV-24124	8/14/2026 12:23:40 PM	-1.44	-1.38			1.430	1.299	-6.57	-6.90	28.6
CV-24124	8/28/2026 1:21:46 PM	-0.37	-0.22			0.402	0.245	-5.54	-4.74	28.63
CV-24125-TP	8/10/2026 8:10:00 AM									
CV-24125-TP	8/10/2026 8:10:00 AM									
CV-24125-TP	8/11/2026 9:18:03 AM	-10.50	-5.50			10.824	5.892	-10.82	-10.87	28.64
CV-24125-TP	8/11/2026 9:19:45 AM	-5.08	-5.08			5.553	5.553	-10.74	-10.69	28.64
CV-24125-TP	8/18/2026 9:41:43 AM	-5.94	-5.80			5.915	5.907	-8.26	-8.23	28.65
CV-24125-TP	8/18/2026 9:42:30 AM	-6.04	-6.04			5.911	5.915	-8.35	-8.36	28.64
CV-24126	8/3/2026 10:21:16 AM	-0.65	-0.61			0.727	0.766	0.42	0.44	28.42
CV-24126	8/3/2026 10:25:00 AM									
CV-24126	8/3/2026 10:25:00 AM									
CV-24126	8/10/2026 1:15:00 PM									
CV-24126	8/10/2026 1:26:10 PM	-0.31	-0.17			0.121	0.313	-0.08	-0.04	28.53
CV-24126	8/17/2026 9:45:56 AM	-1.12	-1.06			0.947	0.585	0.57	0.48	28.67
CV-24126	8/17/2026 9:50:00 AM									
CV-24126	8/24/2026 9:25:50 AM	-0.87	-0.89			0.812	1.026	0.47	0.42	28.6
CV-24126	8/31/2026 1:40:04 PM	0.55	0.53			0.000	0.000	0.00	0.00	28.53
CV-24126	8/31/2026 1:40:38 PM	0.60	0.58			0.000	0.000	0.01	0.04	28.5
CV-24127	8/3/2026 12:50:00 PM									
CV-24127	8/3/2026 12:50:00 PM									
CV-24127	8/3/2026 12:56:02 PM	-2.07	-2.26			2.144	1.983	-3.96	-3.37	28.42
CV-24127	8/6/2026 8:20:00 AM									
CV-24127	8/6/2026 8:20:00 AM									
CV-24127	8/10/2026 1:20:00 PM									
CV-24127	8/10/2026 1:32:33 PM	-0.44	-0.40			0.389	0.290	-2.17	-1.52	28.53
CV-24127	8/17/2026 1:15:00 PM									
CV-24127	8/17/2026 1:25:00 PM	0.16	-0.09			0.000	0.194	-0.35	-0.46	28.59
CV-24127	8/17/2026 1:27:59 PM	-0.17	-0.15			0.158	0.156	-0.54	-0.50	28.6
CV-24127	8/25/2026 7:19:15 AM	-0.82	-0.73			0.884	0.979	-1.43	-1.68	28.57

All LFG Extraction Wells - August 2026
Chiquita Canyon Landfill

Point Name	Record Date	Init Stat Press ["H2O]	Adj Stat Press ["H2O]	Init Flow [scfm]	Adj Flow [scfm]	Init Diff Press ["H2O]	Adj Diff Press ["H2O]	Sys Pressure ["H2O]	Adj Avail Press ["H2O]	Baro Press ["Hg]
CV-24127	8/31/2026 1:36:18 PM	0.58	0.60			0.000	0.000	1.05	1.09	28.52
CV-24127	8/31/2026 1:37:14 PM	0.54	0.54			0.000	0.000	0.93	0.93	28.49
CV-24128	8/6/2026 8:15:00 AM									
CV-24128	8/6/2026 8:15:00 AM									
CV-24128	8/11/2026 2:38:10 PM	-0.48	-0.48			0.458	0.455	-9.44	-9.06	28.56
CV-24128	8/18/2026 9:28:34 AM	-0.38	-0.37			0.397	0.386	-8.88	-9.23	28.61
CV-24129	8/11/2026 2:35:34 PM	-9.01	-8.90			9.037	8.966	-9.33	-9.15	28.59
CV-24129	8/18/2026 9:33:13 AM	-8.09	-8.06			8.173	8.155	-8.47	-8.42	28.6
CV-24129	8/18/2026 9:36:02 AM	-8.06	-6.80			8.115	6.825	-8.45	-8.36	28.64
CV-24129	8/18/2026 9:36:46 AM	-6.69	-6.57			6.668	6.637	-8.44	-8.31	28.62
CV-24130	8/11/2026 9:07:15 AM	-5.04	-5.06			5.239	5.332	-5.07	-5.12	28.63
CV-24131	8/26/2026 9:32:29 AM	-0.91	-0.92	11.9	12.1	0.391	0.405	-12.72	-12.38	28.56
CV-24132	8/24/2026 1:35:03 PM	-8.06	-8.06	7.7	15.5	0.016	0.065	-11.45	-11.07	28.68
CV-24133	8/25/2026 1:17:08 PM	-6.23	-6.23	19.6	20.0	1.065	1.109	-10.27	-10.36	28.67
CV-24134-TP	8/3/2026 12:45:00 AM									
CV-24134-TP	8/3/2026 12:45:00 PM									
CV-24134-TP	8/3/2026 12:47:19 PM	-2.31	-2.31			2.322	2.323	-3.03	-3.03	28.42
CV-24134-TP	8/10/2026 1:30:00 PM									
CV-24134-TP	8/10/2026 1:36:07 PM	-1.70	-1.72			1.701	1.712	-2.67	-2.69	28.53
CV-24134-TP	8/17/2026 1:05:00 PM									
CV-24134-TP	8/17/2026 1:06:23 PM	-2.84	-2.81			2.850	2.827	-3.30	-3.16	28.6
CV-24135	8/11/2026 10:34:12 AM	-1.30	-1.29			1.288	1.282	-2.80	-2.85	28.61
CV-24135	8/11/2026 10:34:35 AM	-1.30	-1.30			1.268	1.252	-2.76	-2.76	28.61
CV-24135	8/17/2026 2:55:35 PM	-0.87	-0.86	0.0	0.0	0.830	0.817	-3.35		28.57
CV-24135	8/18/2026 2:25:00 PM									
CV-24135	8/18/2026 2:26:08 PM	-1.18	-1.17			1.175	1.182	-4.00	-4.04	28.54
CV-24136	8/18/2026 12:05:04 PM	-2.35	-0.53			2.335	0.527	-8.29	-9.90	28.66
CV-24136	8/18/2026 12:06:06 PM	-0.52	-0.52			0.523	0.555	-10.09	-9.74	28.66
CV-24137	8/17/2026 1:38:42 PM	-5.39	-5.05			5.301	4.984	-18.03	-18.08	28.65
CV-24138	8/3/2026 9:05:00 AM									
CV-24138	8/3/2026 9:05:00 AM									
CV-24138	8/5/2026 7:50:00 AM									
CV-24138	8/5/2026 7:50:00 AM									
CV-24138	8/11/2026 7:40:00 AM									
CV-24138	8/11/2026 7:40:00 AM									

All LFG Extraction Wells - August 2026
Chiquita Canyon Landfill

Point Name	Record Date	Init Stat Press ["H2O]	Adj Stat Press ["H2O]	Init Flow [scfm]	Adj Flow [scfm]	Init Diff Press ["H2O]	Adj Diff Press ["H2O]	Sys Pressure ["H2O]	Adj Avail Press ["H2O]	Baro Press ["Hg]
CV-24138	8/14/2026 8:33:40 AM	-2.76	-3.16			2.697	3.173	-2.95	-3.02	28.71
CV-24138	8/26/2026 5:04:54 PM	-3.88	-3.87			3.802	3.838	-3.74	-3.74	28.61
CV-24138	8/26/2026 5:09:09 PM	-3.85	-3.84			3.857	3.769	-3.74	-3.67	28.6
CV-24139	8/3/2026 9:00:00 AM									
CV-24139	8/3/2026 9:00:00 AM									
CV-24139	8/6/2026 8:00:00 AM									
CV-24139	8/6/2026 8:00:00 AM									
CV-24139	8/6/2026 8:20:30 AM	-7.89	-7.87			8.333	8.236	-8.49	-8.33	28.7
CV-24139	8/12/2026 8:30:00 AM									
CV-24139	8/12/2026 8:30:51 AM	-5.39	-5.29			5.672	5.574	-8.06	-7.81	28.65
CV-24139	8/14/2026 8:27:08 AM	-5.89	-5.64			6.063	5.843	-6.18	-6.36	28.68
CV-24139	8/14/2026 8:30:50 AM	-5.73	-5.57			5.955	5.815	-6.61	-5.99	28.7
CV-24139	8/20/2026 10:44:52 AM	-5.05	-5.05			5.690	5.732	-5.45	-6.06	28.7
CV-24139	8/26/2026 1:26:15 PM	-5.32	-5.39			5.396	5.506	-5.69	-5.73	28.59
CV-24140	8/3/2026 8:55:00 AM									
CV-24140	8/3/2026 8:55:00 AM									
CV-24140	8/14/2026 8:05:23 AM	-4.76	-4.56			4.788	4.578	-4.80	-4.65	28.67
CV-24140	8/14/2026 8:05:55 AM	-4.55	-4.49			4.665	4.489	-4.60	-4.56	28.67
CV-24140	8/17/2026 12:53:30 PM	-6.27	-6.28	0.0	0.0	6.012	6.139	-6.46		28.66
CV-24140	8/17/2026 1:05:00 PM									
CV-24140	8/20/2026 10:48:35 AM	-4.89	-4.91			5.563	5.619	-5.31	-5.22	28.68
CV-24140	8/26/2026 1:20:59 PM	-4.79	-4.98			4.785	5.075	-5.17	-5.58	28.6
CV-24141	8/5/2026 7:55:00 AM									
CV-24141	8/5/2026 7:55:00 AM									
CV-24141	8/14/2026 8:18:01 AM	-0.69	-0.71			0.668	0.689	-0.65	-0.65	28.67
CV-24141	8/19/2026 8:10:32 AM	-4.70	-4.32			4.729	4.344	-4.62	-4.58	28.61
CV-24141	8/19/2026 8:11:24 AM	-4.79	-4.79			4.820	4.822	-4.76	-4.74	28.63
CV-24142	8/3/2026 9:10:00 AM									
CV-24142	8/3/2026 9:10:00 AM									
CV-24142	8/5/2026 7:45:00 AM									

All LFG Extraction Wells - August 2026
Chiquita Canyon Landfill

Point Name	Record Date	Init Stat Press ["H2O]	Adj Stat Press ["H2O]	Init Flow [scfm]	Adj Flow [scfm]	Init Diff Press ["H2O]	Adj Diff Press ["H2O]	Sys Pressure ["H2O]	Adj Avail Press ["H2O]	Baro Press ["Hg]
CV-24142	8/5/2026 7:45:00 AM									
CV-24142	8/6/2026 7:55:00 AM									
CV-24142	8/6/2026 7:55:00 AM									
CV-24142	8/6/2026 8:12:12 AM	-2.18	-2.28			2.340	2.067	-2.24	-2.19	28.71
CV-24142	8/11/2026 7:45:00 AM									
CV-24142	8/11/2026 7:45:00 AM									
CV-24142	8/12/2026 8:35:00 AM									
CV-24142	8/12/2026 8:39:33 AM	-1.09	-1.35			1.090	1.364	-1.94	-2.38	28.66
CV-24142	8/14/2026 8:23:00 AM	-1.21	-1.20			1.197	1.196	-1.53	-1.55	28.78
CV-24142	8/14/2026 8:24:52 AM	-1.45	-1.45			1.384	1.384	-1.43	-1.45	28.77
CV-24142	8/20/2026 10:34:18 AM	-0.51	-0.52			0.443	0.438	-0.27	-0.18	28.7
CV-24142	8/26/2026 1:44:20 PM	-1.98	-1.05			2.008	1.067	-2.27	-2.23	28.57
CV-24142	8/26/2026 1:47:24 PM	-1.15	-1.09			1.174	1.114	-2.26	-2.15	28.58
CV-24143	8/3/2026 7:50:00 AM									
CV-24143	8/3/2026 7:50:00 AM									
CV-24143	8/13/2026 2:58:30 PM	-1.89	-2.12			1.706	1.836	-1.92	-2.25	28.61
CV-24143	8/13/2026 3:00:34 PM	-2.01	-2.30			1.656	2.112	-2.11	-2.53	28.62
CV-24143	8/19/2026 8:25:27 AM	-5.52	-5.31			5.755	5.509	-5.59	-5.58	28.64
CV-24143	8/19/2026 8:26:07 AM	-4.95	-5.41			5.173	5.532	-5.01	-5.56	28.64
CV-24144	8/14/2026 8:01:18 AM	-1.66	-1.26			1.653	1.224	-1.74	-1.20	28.78
CV-24144	8/25/2026 2:15:55 PM	-0.50	-0.60	2.1	2.4	0.472	0.607	-0.15	-0.26	28.64
CV-24145	8/4/2026 8:00:00 AM									
CV-24145	8/4/2026 8:00:00 AM									
CV-24145	8/4/2026 8:02:30 AM	-7.79	-7.79			0.910	0.892	-12.49	-12.44	28.46
CV-24145	8/10/2026 2:09:48 PM	-4.80	-4.79			0.000	0.000	-8.58	-8.72	28.53
CV-24145	8/10/2026 2:15:00 PM									
CV-24145	8/18/2026 7:59:10 AM	-5.24	-5.05			0.589	0.459	-9.23	-9.09	28.59
CV-24145	8/18/2026 8:00:00 AM									
CV-24145	8/25/2026 7:42:10 AM	-5.07	-5.05			0.207	0.104	-9.65	-9.98	28.57
CV-24145	8/31/2026 2:39:44 PM	-3.41	-3.41			0.016	0.014	-6.82	-6.91	28.53
CV-24146	8/5/2026 12:11:13 PM	-7.06	-6.54	22.1	24.6	1.063	1.285	-7.74		28.6
CV-24146	8/18/2026 8:55:23 AM	-5.06	-5.14	23.2	23.9	0.702	0.746	-6.48	-6.68	28.64
CV-24146	8/18/2026 8:56:13 AM	-5.33	-5.33	24.3	24.3	0.774	0.774	-6.93	-6.93	28.64
CV-24147	8/5/2026 12:07:54 PM	-8.30	-8.30	39.9	39.7	0.384	0.380	-8.91		28.62
CV-24147	8/18/2026 9:01:02 AM	-6.64	-6.64	10.9	10.9	0.031	0.031	-7.18	-7.18	28.68
CV-24148	8/4/2026 1:25:00 PM									
CV-24148	8/4/2026 1:25:00 PM									

All LFG Extraction Wells - August 2026
Chiquita Canyon Landfill

Point Name	Record Date	Init Stat Press ["H2O]	Adj Stat Press ["H2O]	Init Flow [scfm]	Adj Flow [scfm]	Init Diff Press ["H2O]	Adj Diff Press ["H2O]	Sys Pressure ["H2O]	Adj Avail Press ["H2O]	Baro Press ["Hg]
CV-24148	8/4/2026 1:31:05 PM	-12.52	-12.47			12.877	12.735	-15.08	-15.79	28.46
CV-24148	8/11/2026 8:31:22 AM	-9.38	-9.87			9.878	10.334	-18.21	-18.25	28.6
CV-24148	8/11/2026 8:35:00 AM									
CV-24148	8/18/2026 1:35:00 PM	-12.39	-12.43			12.511	12.490	-14.78	-14.82	28.53
CV-24148	8/18/2026 1:40:00 PM									
CV-24148	8/26/2026 8:11:22 AM	-13.48	-13.48			13.831	13.814	-17.96	-18.02	28.49
CV-24149	8/7/2026 10:19:03 AM	-0.59	-0.59	12.0	12.0	0.038	0.038	-6.13	-6.23	28.6
CV-24149	8/9/2026 1:04:18 PM	-0.12	-0.16	33.7	31.8	0.301	0.269	-7.64	-7.71	28.5
CV-24149	8/18/2026 9:35:12 AM	-1.04	-1.02	20.3	18.9	0.108	0.093	-7.64	-7.22	28.56
CV-24150	8/9/2026 2:03:12 PM	-0.62	-0.63			0.602	0.600	-16.21	-16.20	28.46
CV-24150	8/18/2026 8:51:40 AM	-2.57	-2.57			2.572	2.568	-20.81	-20.55	28.54
CV-24151	8/7/2026 8:30:46 AM	4.83	-0.38			0.000	0.366	-10.87	-10.77	28.6
CV-24151	8/7/2026 8:31:30 AM	-0.50	-0.49			0.488	0.481	-11.05	-10.94	28.61
CV-24151	8/18/2026 9:57:58 AM	-1.32	-1.09			1.299	1.066	-6.51	-6.65	28.59
CV-24152	8/7/2026 8:53:59 AM	-1.41	-1.41	33.6	34.0	2.742	2.812	-8.29	-8.44	28.6
CV-24152	8/18/2026 9:38:38 AM	-0.81	-0.84	28.8	28.7	2.014	1.995	-5.38	-5.51	28.59
CV-24153	8/9/2026 1:28:08 PM	-0.28	-0.29			0.292	0.272	-14.03	-13.98	28.49
CV-24153	8/18/2026 9:13:41 AM	-2.08	-1.94			2.076	1.931	-16.97	-16.92	28.56
CV-24154	8/9/2026 1:33:06 PM	0.04	-0.03			0.000	0.000	-0.56	-0.31	28.49
CV-24154	8/9/2026 1:34:11 PM	-0.07	-0.07			0.110	0.110	-0.34	-0.34	28.5
CV-24154	8/16/2026 10:46:25 AM	-4.96	-4.83			4.993	4.864	-10.90	-9.14	28.68
CV-24155	8/7/2026 10:08:03 AM	-0.87	-0.77			0.850	0.746	-10.12	-10.28	28.59
CV-24155	8/7/2026 10:09:06 AM	-0.65	-0.63			0.619	0.596	-6.79	-6.75	28.6
CV-24155	8/9/2026 1:23:49 PM	0.17	-0.17			0.000	0.185	-7.70	-7.14	28.49

All LFG Extraction Wells - August 2026
Chiquita Canyon Landfill

Point Name	Record Date	Init Stat Press ["H2O]	Adj Stat Press ["H2O]	Init Flow [scfm]	Adj Flow [scfm]	Init Diff Press ["H2O]	Adj Diff Press ["H2O]	Sys Pressure ["H2O]	Adj Avail Press ["H2O]	Baro Press ["Hg]
CV-24155	8/9/2026 1:25:08 PM	-0.29	-0.26			0.290	0.274	-7.41	-7.06	28.49
CV-24155	8/18/2026 9:10:39 AM	-2.09	-1.97			2.069	1.961	-7.61	-7.74	28.56
CV-24156	8/6/2026 3:01:01 PM	-1.26	-1.22	50.3	55.4	0.672	0.815	-13.06	-13.13	28.49
CV-24156	8/18/2026 1:44:50 PM	-1.49	-1.39	50.3	49.6	0.673	0.655	-12.49	-12.27	28.52
CV-24157	8/7/2026 8:09:32 AM	-1.58	-2.35			1.566	2.341	-17.08	-16.98	28.6
CV-24157	8/18/2026 1:49:29 PM	-1.98	-1.97			1.936	1.961	-12.86	-12.88	28.49
CV-24158	8/7/2026 7:55:49 AM	-2.30	-2.29	15.9	15.6	0.702	0.677	-17.13	-16.94	28.59
CV-24158	8/18/2026 9:04:08 AM	-1.73	-1.72	15.2	14.9	0.643	0.616	-13.90	-13.97	28.54
CV-24159	8/4/2026 12:56:29 PM	-0.93	-1.01	14.7	13.8	0.513	0.454	-15.96	-16.35	28.41
CV-24159	8/16/2026 10:33:47 AM	-1.43	-1.44	16.8	17.3	0.665	0.704	-19.47	-19.29	28.65
CV-24160	8/1/2026 9:53:03 AM	-3.71	-3.34	16.1	9.0	0.621	0.192	-21.83	-20.99	28.53
CV-24160	8/16/2026 10:38:46 AM	-2.62	-2.62	8.5	8.6	0.171	0.177	-19.35	-19.60	28.67
CV-24160	8/16/2026 10:40:42 AM	-2.58	-2.55	11.0	9.9	0.781	0.630	-20.32	-19.35	28.67
CV-24160	8/16/2026 10:42:39 AM	-2.44	-2.48	10.4	10.1	0.699	0.659	-19.32	-18.50	28.65
CV-24161	8/1/2026 10:07:33 AM	-15.19	-14.16			15.530	14.459	0.20	0.20	28.52
CV-24162	8/18/2026 8:51:50 AM	-1.62	-1.62			1.621	1.621	-18.27	-18.90	28.58
CV-24163	8/17/2026 1:04:00 PM	-0.05	-0.05			0.091	0.061	-17.41	-17.24	28.66
CV-24163	8/17/2026 1:04:31 PM	-0.08	-0.06			0.081	0.024	-17.09	-17.23	28.66
CV-24164	8/6/2026 2:07:32 PM	-0.80	-0.78			0.739	0.721	-12.84	-12.75	28.51
CV-24164	8/18/2026 1:14:57 PM	-0.13	-0.11			0.036	0.024	-13.45	-13.11	28.55
CV-24164	8/18/2026 1:18:27 PM	-0.19	-0.20			0.113	0.145	-13.32	-13.66	28.55
CV-24165	8/4/2026 1:29:11 PM	-4.73	-4.85			5.079	4.839	-4.98	-5.28	28.41
CV-24165	8/19/2026 9:11:07 AM	-0.81	-0.26			0.811	0.473	-1.35	-1.23	28.53
CV-24165	8/19/2026 9:12:19 AM	-1.10	-1.28			1.144	1.346	-2.02	-1.64	28.53
CV-24165	8/21/2026 9:48:04 AM	-4.71	-4.80			4.678	4.775	-4.96	-5.05	28.56
CV-24166	8/4/2026 1:01:21 PM	-4.81	-4.81			4.789	4.828	-6.20	-6.22	28.41
CV-24166	8/4/2026 1:03:07 PM	-4.73	-4.73			5.057	5.005	-6.54	-6.33	28.41
CV-24166	8/16/2026 1:21:55 PM	-4.31	-4.08			4.392	4.139	-5.92	-5.24	28.63
CV-24167	8/12/2026 8:55:22 AM	-4.97	-5.05			5.172	5.228	-10.36	-11.20	28.51
CV-24167	8/16/2026 1:00:45 PM	-3.14	-3.14			3.157	3.157	-6.29	-6.29	28.65
CV-24168	8/4/2026 1:35:34 PM	-4.79	-3.96			5.177	3.940	-5.77	-6.03	28.41

All LFG Extraction Wells - August 2026
Chiquita Canyon Landfill

Point Name	Record Date	Init Stat Press ["H2O]	Adj Stat Press ["H2O]	Init Flow [scfm]	Adj Flow [scfm]	Init Diff Press ["H2O]	Adj Diff Press ["H2O]	Sys Pressure ["H2O]	Adj Avail Press ["H2O]	Baro Press ["Hg]
CV-24168	8/21/2026 9:41:47 AM	-2.56	-1.69			2.523	1.668	-4.57	-5.06	28.56
CV-24168	8/21/2026 9:42:18 AM	-1.65	-1.60			1.627	1.592	-5.23	-5.15	28.57
CV-24169	8/4/2026 1:38:18 PM	-4.03	-3.62			4.016	3.588	-13.41	-13.55	28.42
CV-24169	8/18/2026 2:00:47 PM	-2.91	-2.91			2.900	2.876	-13.18	-13.16	28.52
CV-24170	8/6/2026 10:25:18 AM	-2.77	-2.56	9.0	8.9	0.053	0.052	-15.08	-14.66	28.58
CV-24170	8/6/2026 10:25:54 AM	-2.49	-2.49	0.0	2.1	0.000	0.003	-14.68	-14.51	28.57
CV-24170	8/17/2026 11:25:45 AM	-0.68	-0.57	41.3	45.0	0.429	0.510	-4.38	-4.16	28.66
CV-24170	8/17/2026 11:26:08 AM	-0.28	-0.35	30.8	34.4	0.239	0.298	-3.42	-4.29	28.66
CV-24171	8/4/2026 3:41:15 PM	-0.82	-0.80	18.2	19.6	0.443	0.512	0.86	0.86	28.41
CV-24171	8/16/2026 2:02:07 PM	-0.27	-0.25	15.9	15.5	0.332	0.317	-6.62	-6.37	28.64
CV-24171	8/16/2026 2:04:44 PM	-0.23	-0.21	15.8	15.4	0.591	0.557	-6.93	-6.39	28.64
CV-24171	8/24/2026 10:05:21 AM	-1.06	-1.02	20.3	20.8	0.546	0.573	-7.76	-7.46	28.56
CV-24172	8/4/2026 3:58:35 PM	-0.23	-0.23	7.9	8.6	0.174	0.202	-8.86	-8.92	28.41
CV-24172	8/24/2026 10:12:15 AM	-0.16	-0.14	7.2	6.8	0.142	0.128	-8.17	-8.09	28.58
CV-24173	8/4/2026 4:05:28 PM	-0.53	-0.54	15.4	16.6	0.438	0.511	0.86	0.88	28.41
CV-24173	8/24/2026 10:16:24 AM	-0.45	-0.46	13.6	13.4	0.445	0.430	0.31	0.31	28.59
CV-24173	8/24/2026 10:17:40 AM	-0.46	-0.43	13.2	13.1	0.421	0.412	0.35	0.34	28.58
CV-24174	8/10/2026 2:24:04 PM	-0.31	-0.30			0.356	0.334	-9.10	-9.05	28.56
CV-24174	8/28/2026 1:03:44 PM	0.20	-0.02			0.000	0.000	-6.07	-6.02	28.59
CV-24174	8/28/2026 1:04:34 PM	-0.02	-0.05			0.000	0.000	-5.76	-5.76	28.6
CV-24175	8/4/2026 4:13:24 PM	0.05	-0.04	4.1	5.9	0.045	0.094	-8.90	-8.86	28.41
CV-24175	8/4/2026 4:14:20 PM	-0.12	-0.10	5.7	5.2	0.090	0.075	-9.01	-8.69	28.42
CV-24175	8/21/2026 9:30:19 AM	-0.08	-0.08	5.9	5.1	0.093	0.072	-7.48	-7.63	28.6
CV-24176	8/10/2026 1:58:59 PM	-0.19	-0.20	27.5	27.2	0.476	0.468	-0.57	-0.85	28.6
CV-24176	8/27/2026 11:41:37 AM	0.18	0.22	2.3	0.9	0.016	0.002	0.15		28.56
CV-24176	8/27/2026 11:43:13 AM	0.18	0.19	0.0	0.0	-0.006	-0.006	0.19		28.56
CV-24177	8/3/2026 9:50:11 AM	-0.23	-0.23			0.223	0.221	-14.97	-15.10	28.49
CV-24177	8/17/2026 9:36:14 AM	-0.24	-0.22			0.239	0.229	-16.72	-13.48	28.69

All LFG Extraction Wells - August 2026
Chiquita Canyon Landfill

Point Name	Record Date	Init Stat Press ["H2O]	Adj Stat Press ["H2O]	Init Flow [scfm]	Adj Flow [scfm]	Init Diff Press ["H2O]	Adj Diff Press ["H2O]	Sys Pressure ["H2O]	Adj Avail Press ["H2O]	Baro Press ["Hg]
CV-24177	8/17/2026 9:36:29 AM	-0.22	-0.22			0.216	0.220	-13.52	-16.21	28.69
CV-24178	8/10/2026 1:37:56 PM	0.59	-0.17	2.3	1.9	0.015	0.010	-1.23	-0.25	28.6
CV-24178	8/10/2026 1:39:20 PM	-0.13	-0.13			0.076	0.076	-0.22	-0.22	28.61
CV-24178	8/12/2026 8:35:00 AM	-4.95	-2.83	48.3	19.3	6.621	1.040	-10.38	-10.41	28.56
CV-24178	8/12/2026 8:37:27 AM	-2.63	-2.63	22.2	21.9	1.383	1.344	-10.81	-10.67	28.57
CV-24178	8/19/2026 1:50:28 PM	0.16	-0.07	15.4	0.4	0.655	0.001	0.07	0.06	28.49
CV-24178	8/19/2026 1:54:18 PM	-0.06	-0.09	6.7	1.5	0.123	0.006	0.09	0.09	30
CV-24179	8/3/2026 10:01:58 AM	-0.52	-0.45	4.4	4.7	0.054	0.061	-15.60	-15.12	28.48
CV-24179	8/3/2026 10:03:37 AM	-0.41	-0.41	1.5	2.7	0.006	0.020	-9.26	-9.11	28.46
CV-24179	8/17/2026 10:23:35 AM	-0.43	-0.44	3.7	4.6	0.038	0.057	-13.65	-16.07	28.68
CV-24179	8/17/2026 10:24:05 AM	-0.44	-0.44	3.6	5.2	0.036	0.076	-13.68	-16.15	28.68
CV-24180	8/10/2026 1:21:22 PM	-0.08	-0.07	4.8	2.0	0.062	0.011	-1.28	-1.34	28.61
CV-24180	8/27/2026 11:50:28 AM	0.41	0.40	0.0	0.3	-0.002	0.000	0.39		28.54
CV-24180	8/27/2026 11:51:10 AM	0.32	0.33	0.0	0.0	-0.021	-0.012	0.34		28.54
CV-24181	8/10/2026 1:14:12 PM	-0.16	-0.13	1.1	1.0	0.139	0.104	-1.30	-1.07	28.6
CV-24181	8/21/2026 7:47:46 AM	-1.34	-1.35			0.000	0.000	-5.86	-10.26	28.61
CV-24182	8/10/2026 12:50:34 PM	-2.86	-2.84			2.867	2.832	-8.59	-8.34	28.61
CV-24182	8/21/2026 8:39:04 AM	-3.53	-3.51			3.515	3.498	-8.21	-8.09	28.6
CV-24183	8/5/2026 9:12:37 AM	-0.70	-0.62	0.0	0.0	0.507	0.508	-11.29		28.58
CV-24183	8/21/2026 8:04:55 AM	-0.66	-0.66			0.643	0.642	-9.61	-9.13	28.61
CV-24184	8/5/2026 9:22:19 AM	-0.13	-0.01	1.3	1.8	0.032	0.066	-11.16		28.54
CV-24184	8/5/2026 9:25:59 AM	-0.01	-0.01	3.5	3.5	0.252	0.252	-10.84		28.54
CV-24184	8/21/2026 8:09:35 AM	-0.02	-0.12	1.6	4.3	0.055	0.385	-9.48	-9.50	28.61
CV-24185	8/13/2026 1:54:21 PM	-0.29	-0.29	14.9	15.4	0.612	0.652	-12.45	-12.07	28.56
CV-24185	8/21/2026 8:15:00 AM	-0.32	-0.32	14.5	15.3	0.577	0.642	0.20	0.20	28.61
CV-24186	8/13/2026 1:49:55 PM	-1.07	-1.06	20.2	20.9	1.131	1.207	-11.53	-11.88	28.55
CV-24186	8/31/2026 9:16:19 AM	-0.74	-0.73	33.6	33.7	0.727	0.730	-6.90	-6.90	28.52
CV-24187	8/3/2026 9:44:41 AM	-0.37	-0.38	2.6	3.6	0.018	0.036	-15.44	-15.27	28.49
CV-24187	8/17/2026 8:53:01 AM	-0.54	-0.54	9.7	9.7	0.257	0.256	-16.00	-15.82	28.69
CV-24188	8/3/2026 9:14:22 AM	-4.54	-4.51	15.7	15.2	0.644	0.606	-15.51	-15.55	28.55
CV-24188	8/3/2026 9:17:05 AM	-4.10	-4.09	13.9	13.8	0.502	0.501	-15.47	-15.18	28.54
CV-24188	8/3/2026 9:19:03 AM	-4.01	-4.00	13.7	13.8	0.516	0.526	-15.44	-15.44	28.54
CV-24188	8/31/2026 8:50:09 AM	-3.02	-3.02	12.6	12.1	0.436	0.399	-13.18	-13.13	28.64
CV-24189	8/3/2026 9:09:02 AM	-0.62	-0.62	4.9	5.0	0.509	0.528	-15.66	-15.60	28.53
CV-24189	8/31/2026 8:54:24 AM	-0.38	-0.42	6.4	4.2	0.838	0.374	-11.59	-12.98	28.64
CV-24190	8/3/2026 8:56:16 AM	-4.85	-4.83	21.0	20.3	1.223	1.152	-15.59	-15.84	28.48
CV-24190	8/3/2026 8:56:58 AM	-4.96	-4.96	20.5	20.4	1.169	1.158	-15.76	-15.77	28.49
CV-24190	8/17/2026 8:47:39 AM	-3.32	-3.32	14.9	14.9	0.607	0.607	-13.41	-13.41	28.68

All LFG Extraction Wells - August 2026
Chiquita Canyon Landfill

Point Name	Record Date	Init Stat Press ["H2O]	Adj Stat Press ["H2O]	Init Flow [scfm]	Adj Flow [scfm]	Init Diff Press ["H2O]	Adj Diff Press ["H2O]	Sys Pressure ["H2O]	Adj Avail Press ["H2O]	Baro Press ["Hg]
CV-24192	8/3/2026 9:00:24 AM	-13.35	-13.13	21.5	21.3	1.119	1.101	-14.71	-14.81	28.49
CV-24192	8/3/2026 9:02:39 AM	-13.43	-13.47	20.9	21.9	0.591	0.647	-14.70	-15.02	28.5
CV-24192	8/3/2026 9:03:26 AM	-13.66	-13.47	22.2	22.0	0.668	0.656	-14.85	-14.60	28.5
CV-24192	8/17/2026 8:37:01 AM	-14.10	-12.99	26.4	27.0	0.939	0.975	-15.77	-14.70	28.69
CV-24192	8/17/2026 8:39:20 AM	-13.76	-12.65	26.4	23.4	0.939	0.735	-15.39	-13.89	28.72
CV-24193	8/11/2026 9:52:12 AM	-11.67	-11.54	15.0	14.7	0.300	0.287	-15.02	-14.91	28.68
CV-24193	8/17/2026 8:26:22 AM	-10.67	-10.67	20.4	20.5	0.553	0.558	-14.02	-14.06	28.68
CV-24194	8/5/2026 10:06:33 AM	-5.24	-5.21	24.6	25.9	1.318	1.450	-15.79		28.55
CV-24194	8/18/2026 8:22:08 AM	-4.88	-4.85	3.6	3.3	1.393	1.164	-14.65	-13.29	28.61
CV-24194	8/18/2026 8:28:55 AM	-4.91	-5.09	4.2	5.2	1.934	2.908	-14.57	-14.76	28.61
CV-24194	8/18/2026 8:30:02 AM	-5.75	-5.75	4.7	4.8	2.427	2.439	-14.39	-14.54	28.61
CV-24194	8/26/2026 2:57:06 PM	-4.60	-4.66	3.3	4.1	1.201	1.861	-8.96	-11.11	28.61
CV-24195	8/5/2026 10:12:44 AM	-0.88	-0.87	9.1	9.6	1.768	1.901	-15.82		28.55
CV-24195	8/17/2026 1:37:16 PM	-0.31	-0.33	6.8	7.2	0.991	1.089	-9.55	-10.75	28.64
CV-24196	8/5/2026 9:38:10 AM	-1.48	-1.46	9.7	9.8	0.120	0.120	-16.21		28.56
CV-24196	8/17/2026 2:02:50 PM	-0.97	-0.96	6.8	7.7	0.061	0.078	-12.58	-11.82	28.64
CV-24197	8/13/2026 1:43:21 PM	-1.01	-1.10	19.3	20.0	1.025	1.099	-12.35	-12.12	28.57
CV-24197	8/13/2026 1:43:59 PM	-1.12	-1.13	20.7	20.8	1.184	1.187	-12.01	-11.98	28.58
CV-24197	8/25/2026 1:19:32 PM	-0.69	-0.67	15.7	15.6	0.679	0.671	-6.90	-6.89	28.56
CV-24198	8/5/2026 9:56:46 AM	-0.36	-0.02	8.5	0.0	1.477	-0.028	-19.70		28.57
CV-24198	8/5/2026 9:59:19 AM	-0.07	-0.05	1.5	1.7	0.048	0.056	-19.79		28.57
CV-24198	8/17/2026 1:48:29 PM	0.31	-0.02	2.1	3.5	0.093	0.260	-16.61	-16.81	28.64
CV-24198	8/17/2026 1:50:28 PM	-0.11	-0.25	6.6	8.9	0.277	0.511	-16.77	-16.79	28.66
CV-24198	8/17/2026 1:51:27 PM	-0.23	-0.23	8.9	8.9	0.507	0.507	-16.79	-16.79	28.67
CV-24198	8/25/2026 1:28:32 PM	-0.36	-0.34	5.6	5.8	0.674	0.735	-6.55	-6.58	28.52
CV-24199	8/5/2026 9:47:51 AM	-0.83	-0.81	21.3	22.6	0.556	0.623	-19.67		28.57
CV-24199	8/10/2026 8:15:00 AM									
CV-24199	8/17/2026 1:57:26 PM	-0.82	-0.82	20.2	20.7	0.540	0.565	-16.78	-16.13	28.65
CV-24200	8/13/2026 2:30:25 PM	-0.55	-0.55	14.2	14.2	1.292	1.289	-16.37	-16.38	28.63
CV-24200	8/31/2026 1:45:48 PM	-1.66	-2.13	20.0	24.0	2.601	3.767	-13.64	-13.82	28.57
CV-24201	8/5/2026 11:02:26 AM	-0.04	-0.10	0.0	0.0	-0.417	-0.391			28.64
CV-24201	8/27/2026 9:50:52 AM	-0.10	-0.78	1.8	8.0	0.008	0.170	-15.17	-14.97	28.58
CV-24202	8/5/2026 10:49:39 AM	-18.70	-17.72	0.0	0.0			-19.09		28.62
CV-24202	8/27/2026 9:41:40 AM	-13.83	-10.79			14.056	10.877	-14.23	-14.18	28.6
CV-24203	8/13/2026 2:17:52 PM	-2.66	-2.55	37.6	34.9	3.342	2.884	-17.39	-16.43	28.64
CV-24203	8/18/2026 10:44:52 AM	-2.66	-2.21	31.9	23.0	2.400	1.247	-16.38	-17.05	28.73
CV-24204	8/13/2026 2:24:17 PM	-6.08	-6.24	28.3	30.5	1.073	1.244	-16.65	-16.35	28.63
CV-24204	8/18/2026 10:42:07 AM	-6.73	-5.83	31.9	25.8	1.357	0.889	-17.16	-17.84	28.73
CV-24205	8/14/2026 10:16:11 AM	-5.75	-5.26	35.1	31.7	1.638	1.328	-18.40	-18.18	28.74

All LFG Extraction Wells - August 2026
Chiquita Canyon Landfill

Point Name	Record Date	Init Stat Press ["H2O]	Adj Stat Press ["H2O]	Init Flow [scfm]	Adj Flow [scfm]	Init Diff Press ["H2O]	Adj Diff Press ["H2O]	Sys Pressure ["H2O]	Adj Avail Press ["H2O]	Baro Press ["Hg]
CV-24205	8/19/2026 7:39:29 AM	-5.08	-5.08	32.7	32.5	1.419	1.397	-19.65	-19.95	28.66
CV-24206	8/13/2026 2:20:45 PM	-8.06	-4.25			7.984	4.234	-12.06	-13.02	28.64
CV-24206	8/13/2026 2:26:18 PM	-8.78	-8.81			8.840	8.900	-11.51	-11.50	28.66
CV-24206	8/27/2026 9:53:59 AM	-2.64	-2.61			2.630	2.586	-2.49	-2.59	28.6
CV-24206	8/27/2026 9:54:46 AM	-2.68	-2.51			2.658	2.535	-2.59	-2.09	28.61
CV-24207	8/4/2026 1:11:12 PM	-0.18	-0.20	16.4	17.8	0.360	0.429	-6.77	-6.63	28.41
CV-24207	8/16/2026 1:08:31 PM	0.60	-0.45	16.7	20.0	0.372	0.534	-6.22	-8.39	28.64
CV-24207	8/16/2026 1:09:55 PM	-0.67	-0.69	19.3	19.9	0.498	0.530	-7.20	-7.33	28.64
CV-24207	8/16/2026 1:10:56 PM	-0.67	-0.68	20.8	20.8	0.579	0.580	-7.45	-6.98	28.64
CV-24208	8/13/2026 1:56:39 PM	-0.62	-0.60	8.2	6.7	0.438	0.290	-10.95	-9.56	28.62
CV-24208	8/13/2026 1:58:00 PM	-0.74	-0.71	19.1	19.5	0.849	0.885	-11.48	-11.56	28.62
CV-24208	8/18/2026 9:53:06 AM	0.13	-0.11	13.4	16.2	0.426	0.616	-8.23	-8.04	28.73
CV-24208	8/18/2026 9:53:57 AM	-0.17	-0.16	18.2	18.7	0.785	0.829	-7.71	-7.95	28.73
CV-24208	8/18/2026 9:55:24 AM	-0.11	-0.10	20.7	20.1	1.010	0.958	-8.29	-8.36	28.73
CV-24209	8/5/2026 10:43:28 AM	-1.36	-1.32	0.0	0.0	2.109	2.095	-20.18		28.61
CV-24210	8/18/2026 9:10:36 AM	-5.55	-5.05			5.775	5.097	-8.15	-8.63	28.62
CV-24211	8/20/2026 9:14:45 AM	-17.11	-17.16			17.309	17.385	-17.46	-17.41	28.72
CV-24212	8/24/2026 12:58:45 PM	-9.22	-7.72			9.254	7.818	-15.29	-15.18	28.72
CV-24213	8/19/2026 8:18:40 AM	-0.47	-0.47			0.455	0.456	-12.21	-12.20	28.66
CV-24214	8/18/2026 11:08:44 AM	-4.60	-3.05	40.7	33.3	4.582	3.047	-5.26	-9.91	28.66
CV-24214	8/19/2026 8:24:21 AM	-1.47	-1.46			1.441	1.426	-11.25	-11.25	28.66
CV-24215	8/28/2026 9:22:25 AM	-1.29	-1.26	23.1	33.6	0.337	0.713	-9.90	-13.30	28.56
CV-24216	8/5/2026 11:55:31 AM	-8.46	-7.85	0.0	0.0	8.244	7.444			28.6
CV-24217	8/11/2026 1:35:32 PM	-0.49	-0.49			0.514	0.511	-14.53	-14.41	28.62
CV-24218	8/11/2026 1:12:17 PM	-2.45	-1.63			2.463	1.629	-4.71	-4.84	28.61
CV-24219	8/5/2026 8:25:00 AM									
CV-24219	8/5/2026 8:25:00 AM									
CV-24219	8/11/2026 8:10:00 AM									
CV-24219	8/11/2026 8:11:20 AM	-8.16	-8.21			8.574	8.580	-16.00	-16.17	28.57
CV-24219	8/18/2026 10:30:36 AM	-0.01	-0.01			0.000	0.000	0.55	0.60	28.59
CV-24219	8/18/2026 10:32:51 AM	-11.07	-11.42			11.679	12.023	-13.78	-14.44	28.58
CV-24219	8/18/2026 10:35:00 AM									

All LFG Extraction Wells - August 2026
Chiquita Canyon Landfill

Point Name	Record Date	Init Stat Press ["H2O]	Adj Stat Press ["H2O]	Init Flow [scfm]	Adj Flow [scfm]	Init Diff Press ["H2O]	Adj Diff Press ["H2O]	Sys Pressure ["H2O]	Adj Avail Press ["H2O]	Baro Press ["Hg]
CV-24219	8/25/2026 2:22:36 PM	-11.19	-10.84			11.308	10.846	-12.47	-11.50	28.55
CV-24220	8/17/2026 12:50:37 PM	-15.45	-15.49			15.383	15.355	-15.83	-15.79	28.66
CV-24220	8/17/2026 12:51:28 PM	-15.49	-15.46			15.324	15.321	-15.79	-15.80	28.65
CV-24221	8/3/2026 1:07:29 PM	-7.06	-7.05	16.2	16.7	0.738	0.792	-16.03	-15.14	28.53
CV-24222	8/25/2026 8:26:06 AM	-15.92	-15.80	27.2	26.8	2.102	2.041	-17.86	-17.63	28.68
CV-24222	8/25/2026 8:26:45 AM	-15.95	-15.90	28.8	26.8	2.356	2.041	-18.02	-17.76	28.71
CV-24223	8/25/2026 8:47:34 AM	-1.40	-1.39			1.402	1.399	-17.45	-17.28	28.69
CV-24224	8/17/2026 1:07:51 PM	-1.30	-0.63			1.283	0.605	-16.80	-17.39	28.66
CV-24225	8/18/2026 9:41:07 AM	-1.34	-0.59			1.326	0.588	-18.82	-18.82	28.69
CV-24226	8/18/2026 9:44:35 AM	-8.73	-8.74	11.0	10.7	0.030	0.029	-18.98	-18.82	28.71
CV-24227	8/12/2026 9:59:39 AM	-2.97	-3.35	20.2	23.6	0.956	1.298	-15.41	-15.54	28.64
CV-24231	8/12/2026 10:18:52 AM	-1.27	-1.48	23.0	27.9	0.341	0.504	-18.98	-18.51	28.65
CV-24231	8/12/2026 10:21:22 AM	-1.45	-1.44	28.1	27.8	0.511	0.500	-17.80	-18.31	28.67
CV-24236	8/5/2026 8:55:28 AM	-3.65	-3.63	12.1	10.8	0.894	0.720	-18.79		28.68
CV-24237	8/5/2026 8:59:37 AM	-1.87	-1.80	18.7	18.7	0.761	0.759	-17.79		28.67
CV-24243	8/6/2026 10:54:09 AM	0.02	-0.10	2.5	13.2	0.016	0.471	-17.77	-17.82	28.78
CV-24243	8/6/2026 10:55:06 AM	-0.11	-0.11	13.6	13.8	0.499	0.515	-17.85	-17.69	28.78
CV-24244	8/12/2026 10:11:02 AM	-1.55	-1.55	45.0	44.4	0.515	0.503	-17.42	-17.35	28.68
CV-24245	8/12/2026 1:00:42 PM	-0.44	-0.46	16.7	17.2	0.643	0.687	-16.40	-16.68	28.7
CV-24246	8/12/2026 1:04:38 PM	-0.04	-0.04	9.9	11.0	0.267	0.325	-10.90	-13.52	28.69
CV-24253	8/9/2026 10:15:21 AM	-0.85	-0.86	19.6	20.7	0.892	0.993	-16.56	-16.58	28.74
CV-25	8/18/2026 4:02:28 PM	-6.21	-6.17			6.368	6.368	-6.35	-6.35	28.73
CV-2501	8/19/2026 2:02:37 PM	-1.17	-1.17	5.9	7.2	0.009	0.014	-10.88	-10.61	28.52
CV-2502	8/12/2026 9:32:55 AM	-1.15	-1.14	30.2	30.1	0.240	0.238	-18.41	-18.41	28.61
CV-2502	8/12/2026 9:36:44 AM	-1.15	-1.06	30.8	28.0	0.611	0.505	-18.41	-19.02	28.61
CV-2502	8/12/2026 9:41:10 AM	-0.97	-0.80	26.7	20.8	0.460	0.278	-19.04	-19.13	28.6
CV-2503	8/20/2026 11:12:34 AM	-1.00	-1.02	32.8	34.8	0.356	0.401	-13.50	-13.67	28.69
CV-2503	8/20/2026 11:13:22 AM	-1.05	-1.06	34.6	34.5	0.397	0.396	-13.60	-14.53	28.68
CV-2503	8/31/2026 1:09:26 PM	-0.64	-0.65	33.0	33.3	0.285	0.290	-11.92	-11.89	28.62
CV-2503	8/31/2026 1:15:12 PM	-0.49	-1.13	32.0	45.5	0.268	0.542	-12.32	-11.00	28.61
CV-2504	8/12/2026 10:06:40 AM	-1.40	-1.40	39.9	39.9	4.419	4.425	-19.23	-19.23	28.68
CV-2505	8/19/2026 2:11:35 PM	-2.15	-2.15	57.4	56.9	0.859	0.846	-15.96	-15.73	28.63
CV-2506	8/19/2026 2:17:29 PM	-1.70	-1.69	42.9	43.9	1.183	1.234	-15.35	-15.15	28.63
CV-2507	8/19/2026 2:22:18 PM	-0.07	-0.23	31.8	36.1	1.331	1.721	-15.57	-16.31	28.64
CV-2507	8/21/2026 1:47:10 PM	-0.62	-0.70	29.1	30.6	1.412	1.598	-14.19	-14.34	28.78
CV-2508	8/21/2026 1:53:46 PM	-11.18	-11.19	48.6	51.2	1.541	1.713	-14.03	-14.26	28.78
CV-2509	8/12/2026 12:51:35 PM	-11.15	-11.17	74.0	74.0	3.569	3.570	-17.68	-17.44	28.69

All LFG Extraction Wells - August 2026
Chiquita Canyon Landfill

Point Name	Record Date	Init Stat Press ["H2O]	Adj Stat Press ["H2O]	Init Flow [scfm]	Adj Flow [scfm]	Init Diff Press ["H2O]	Adj Diff Press ["H2O]	Sys Pressure ["H2O]	Adj Avail Press ["H2O]	Baro Press ["Hg]
CV-2510	8/12/2026 12:36:16 PM	-9.17	-9.11	43.3	43.3	5.198	5.183	-17.48	-17.82	28.69
CV-2510	8/21/2026 10:52:09 AM	-9.14	-9.40	40.5	43.3	4.520	5.173	-16.20	-16.19	28.82
CV-25100D	8/11/2026 10:21:55 AM	-5.12	-4.71			5.583	5.006	-7.99	-8.08	28.6
CV-25100D	8/24/2026 11:24:42 AM	-4.96	-4.91			4.959	4.910	-5.93	-5.84	28.59
CV-25100S	8/3/2026 10:18:08 AM	-9.38	-8.95			9.969	9.546	-11.88	-10.67	28.42
CV-25100S	8/10/2026 10:38:43 AM	0.18	-2.80			0.000	2.846	-7.06	-6.88	28.59
CV-25100S	8/10/2026 10:39:23 AM	-2.65	-2.41			2.630	2.416	-6.98	-7.07	28.57
CV-25100S	8/10/2026 10:55:00 AM									
CV-25100S	8/17/2026 9:50:12 AM	-5.47	-5.62			5.968	6.171	-7.06	-7.19	28.66
CV-25100S	8/17/2026 9:55:00 AM									
CV-25100S	8/24/2026 9:28:49 AM	-6.28	-6.23			6.748	6.730	-7.41	-7.47	28.6
CV-25100S	8/31/2026 1:44:11 PM	-2.17	-2.20			2.085	2.295	-5.46	-5.39	28.52
CV-25101D	8/7/2026 2:43:15 PM	-9.29	-8.82			9.519	9.084	-9.28	-8.84	28.52
CV-25101D	8/12/2026 1:44:51 PM	-7.79	-7.74			7.802	7.833	-7.83	-7.84	28.49
CV-25101D	8/17/2026 2:02:46 PM	-6.42	-6.41			6.526	6.470	-6.30	-6.31	28.52
CV-25101S	8/7/2026 2:45:07 PM	-0.35	-0.31			0.345	0.244	-9.24	-9.42	28.52
CV-25101S	8/17/2026 2:04:37 PM	-0.27	-0.24			0.108	0.178	-6.31	-6.61	28.52
CV-25102	8/12/2026 11:48:58 AM	-8.63	-8.48			8.765	8.616	-8.63	-8.54	28.63
CV-25102	8/12/2026 11:49:57 AM	-8.40	-8.44			8.503	8.592	-8.42	-8.55	28.63
CV-25102	8/24/2026 11:21:46 AM	-6.81	-6.80			7.306	7.204	-6.85	-6.69	28.57
CV-25103	8/7/2026 2:21:26 PM	-0.30	-0.28			0.277	0.262	-9.69	-9.85	28.52
CV-25103	8/17/2026 1:36:53 PM	-0.14	-0.14			0.111	0.130	-7.18	-7.09	28.54
CV-25104D	8/11/2026 10:15:35 AM	-9.43	-9.28			9.501	9.425	-9.37	-9.37	28.63
CV-25104D	8/11/2026 10:16:18 AM	-8.92	-8.92			9.058	9.057	-9.34	-9.31	28.64
CV-25104D	8/17/2026 1:22:59 PM	-0.36	-0.37			0.358	0.414	-14.70	-14.18	28.54
CV-25104D	8/18/2026 9:26:18 AM	-8.44	-8.13			8.795	8.482	-8.23	-8.06	28.58
CV-25104S	8/11/2026 10:11:37 AM	-9.49	-9.39			9.602	9.556	-9.43	-9.31	28.64

All LFG Extraction Wells - August 2026
Chiquita Canyon Landfill

Point Name	Record Date	Init Stat Press ["H2O]	Adj Stat Press ["H2O]	Init Flow [scfm]	Adj Flow [scfm]	Init Diff Press ["H2O]	Adj Diff Press ["H2O]	Sys Pressure ["H2O]	Adj Avail Press ["H2O]	Baro Press ["Hg]
CV-25104S	8/11/2026 10:12:55 AM	-9.26	-9.26			9.579	9.591	-9.24	-9.31	28.62
CV-25104S	8/24/2026 11:17:33 AM	-4.50				4.506		-5.74		28.57
CV-25105D	8/14/2026 9:53:12 AM	0.28	-2.60			0.000	2.597	-14.82	-14.40	28.56
CV-25105D	8/14/2026 9:55:09 AM	-3.10	-3.09			3.088	3.085	-13.20	-15.31	28.57
CV-25105D	8/24/2026 11:11:20 AM	-13.88	-13.88			14.312	14.321	-15.47	-13.33	28.56
CV-25105S	8/7/2026 2:07:43 PM	-0.22	-0.20			0.154	0.148	-16.19	-15.70	28.53
CV-25105S	8/7/2026 2:09:12 PM	-0.11	-0.08			0.042	0.003	-16.16	-16.83	28.52
CV-25105S	8/17/2026 1:20:35 PM	-0.17	-0.14			0.092	0.087	-14.78	-14.65	28.53
CV-25105S	8/18/2026 9:21:29 AM	-8.21	-8.34			8.614	8.679	-8.12	-8.19	28.6
CV-25106D	8/11/2026 10:06:27 AM	-9.28	-8.75			9.493	9.018	-9.36	-9.39	28.63
CV-25106D	8/11/2026 10:06:50 AM	-7.74	-7.74			7.850	7.861	-9.41	-9.41	28.64
CV-25106D	8/18/2026 9:31:41 AM	-7.59	-7.47			7.946	7.937	-7.96	-8.10	28.6
CV-25106S	8/11/2026 10:01:57 AM	-9.54	-9.09			9.817	9.452	-9.53	-8.82	28.62
CV-25106S	8/11/2026 10:04:13 AM	-9.51	-9.48			9.724	9.676	-9.09	-9.20	28.63
CV-25106S	8/18/2026 9:29:12 AM	-8.04	-8.10			8.352	8.420	-7.87	-8.00	28.57
CV-25107D	8/12/2026 8:59:03 AM	-11.05	-10.62			11.173	10.770	-13.69	-15.40	28.59
CV-25107D	8/12/2026 9:01:02 AM	-10.39	-10.67			10.587	10.849	-14.28	-15.30	28.59
CV-25107D	8/12/2026 2:07:00 PM									
CV-25107D	8/17/2026 2:27:16 PM	-8.96	-4.16			9.223	4.187	-12.07	-11.07	28.53
CV-25107D	8/17/2026 2:28:20 PM	-4.82	-4.93			4.776	4.949	-13.46	-11.37	28.53
CV-25107D	8/20/2026 8:57:15 AM	-3.10	-1.20			3.089	1.192	-12.37	-9.85	28.56
CV-25107D	8/20/2026 8:59:23 AM	-2.98	-2.98			2.980	3.050	-12.04	-10.06	28.57
CV-25107D	8/25/2026 2:15:42 PM	1.95	1.87			0.000	0.000	-8.45	-7.22	28.55
CV-25107S	8/11/2026 2:05:17 PM	-1.84	-1.56			1.846	1.589	-15.37	-16.38	28.62
CV-25107S	8/11/2026 2:08:17 PM	-1.26	-1.21			1.287	1.305	-16.15	-15.67	28.62
CV-25107S	8/17/2026 2:23:38 PM	-0.64	-0.65			0.620	0.621	-12.47	-11.45	28.54
CV-2511	8/12/2026 10:39:01 AM	-1.35	-1.35	26.6	28.1	0.188	0.209	-18.59	-18.54	28.68

All LFG Extraction Wells - August 2026
Chiquita Canyon Landfill

Point Name	Record Date	Init Stat Press ["H2O]	Adj Stat Press ["H2O]	Init Flow [scfm]	Adj Flow [scfm]	Init Diff Press ["H2O]	Adj Diff Press ["H2O]	Sys Pressure ["H2O]	Adj Avail Press ["H2O]	Baro Press ["Hg]
CV-2512	8/21/2026 10:27:05 AM	-0.76	-0.77	22.9	29.2	0.136	0.219	-17.65	-16.60	28.78
CV-2513	8/12/2026 1:26:37 PM	-2.96	-2.66	37.9	31.7	3.383	2.355	-13.47	-14.09	28.71
CV-2514	8/17/2026 12:29:03 PM	-1.00	-1.09	25.1	26.8	1.475	1.675	-8.58	-8.86	28.84
CV-2514	8/17/2026 12:31:07 PM	-1.20	-1.21	27.9	28.4	1.824	1.883	-9.35	-9.52	28.83
CV-2515	8/1/2026 8:31:35 AM	-2.82	-2.65	12.8	11.0	0.378	0.281	-16.03	-15.94	28.67
CV-2516	8/1/2026 8:49:09 AM	-5.74	-5.76	16.2	16.6	1.717	1.799	-11.39	-11.62	28.64
CV-2517	8/25/2026 1:36:44 PM	-10.70	-10.74			0.059	0.135	-12.31	-12.56	28.7
CV-2517	8/26/2026 11:09:47 AM	-4.05	-4.05	8.5	8.9	0.198	0.214	-16.08	-16.32	28.63
CV-2518	8/26/2026 11:32:46 AM	-3.49	-3.75	23.4	25.5	0.140	0.166	0.25	0.41	28.65
CV-2519	8/17/2026 1:51:01 PM	-1.26	-1.08	25.6	18.9	1.531	0.833	-15.23	-14.87	28.68
CV-2520	8/17/2026 1:44:25 PM	-4.99	-3.74	8.1	5.8	0.161	0.081	-14.83	-14.99	28.69
CV-2520	8/17/2026 1:44:52 PM	-3.46	-3.45	7.8	7.7	0.149	0.143	-15.11	-15.08	28.69
CV-2521	8/20/2026 2:46:52 PM	-9.39	-6.75			9.526	7.078	-13.80	-14.27	28.54
CV-2522	8/2/2026 1:55:41 PM	0.01	-0.51	1.7	7.4	0.008	0.155	-17.11	-16.98	28.53
CV-2522	8/2/2026 1:57:56 PM	-0.76	-1.29	8.2	11.0	0.187	0.342	-17.02	-17.09	28.54
CV-2523	8/25/2026 7:59:02 AM	3.72	3.74	1.8	4.2	0.008	0.043	3.72	3.72	28.74
CV-2523	8/25/2026 7:59:59 AM	3.69	3.75	1.5	5.2	0.006	0.069	3.72	3.72	28.73
CV-2524	8/2/2026 2:13:55 PM	-5.95	-4.76	21.5	14.9	1.325	0.631	-14.96	-15.37	28.53
CV-2524	8/2/2026 2:14:50 PM	-4.43	-4.41	15.4	15.2	0.673	0.659	-15.68	-15.42	28.55
CV-2525	8/19/2026 12:41:01 PM	-7.94	-8.01	47.5	48.3	6.285	6.512	-13.70	-13.68	28.72
CV-2526	8/19/2026 12:31:23 PM	-1.03	-1.02	11.4	11.2	0.084	0.081	-13.83	-13.93	28.74
CV-2527	8/11/2026 10:47:53 AM	-4.59	-4.59			4.610	4.615	-15.43	-15.86	28.7
CV-2527	8/11/2026 10:49:04 AM	-4.61	-4.61			4.642	4.648	-15.45	-15.94	28.69
CV-2527	8/27/2026 11:04:02 AM	-4.25	-4.27			4.181	4.196	-13.51	-13.80	28.67
CV-2527	8/27/2026 11:06:00 AM	-4.35	-4.34			4.290	4.274	-13.88	-14.02	28.67
CV-2528	8/5/2026 8:18:27 AM	-5.43	-5.44	19.0	19.0	0.217	0.216	-22.67		28.65
CV-2529	8/13/2026 1:19:48 PM	-5.18	-5.25	3.0	2.8	0.972	0.878	-15.26	-15.39	28.64
CV-2529	8/19/2026 8:52:11 AM	-3.30	-3.65	2.4	2.7	0.634	0.746	-16.76	-17.20	28.71
CV-2530	8/13/2026 1:26:21 PM	-13.84	-13.84			13.756	13.661	-15.35	-15.68	28.67
CV-2530	8/19/2026 9:02:12 AM	-15.28	-15.58			15.665	15.871	-17.33	-17.58	28.73
CV-2531	8/6/2026 1:24:59 PM	-0.32	-0.50			0.339	0.507	-15.32	-15.50	28.79
CV-2531	8/13/2026 1:29:45 PM	-0.72	-0.71			0.589	0.594	-16.13	-16.03	28.64
CV-2531	8/19/2026 9:18:09 AM	-6.44	-6.87			6.700	7.225	-17.47	-17.41	28.71
CV-2532	8/6/2026 1:31:23 PM	-16.46	-16.57			17.010	17.084	-16.98	-17.14	28.78
CV-2532	8/13/2026 1:36:57 PM	-16.93	-16.88			17.052	17.011	-17.41	-17.28	28.67

All LFG Extraction Wells - August 2026
Chiquita Canyon Landfill

Point Name	Record Date	Init Stat Press ["H2O]	Adj Stat Press ["H2O]	Init Flow [scfm]	Adj Flow [scfm]	Init Diff Press ["H2O]	Adj Diff Press ["H2O]	Sys Pressure ["H2O]	Adj Avail Press ["H2O]	Baro Press ["Hg]
CV-2533	8/13/2026 1:41:31 PM	-12.14	-7.49	44.3	59.2	5.623	9.973	-14.24	-8.53	28.67
CV-2533	8/19/2026 9:29:38 AM	-8.17	-8.18	20.3	20.7	0.995	1.033	-18.68	-18.76	28.71
CV-2533	8/19/2026 9:30:21 AM	-8.17	-8.17	20.9	21.2	1.057	1.088	-18.81	-18.86	28.72
CV-2534	8/13/2026 1:46:18 PM	-8.62	-8.78	51.9	52.0	3.515	3.536	-20.74	-20.38	28.67
CV-2535	8/26/2026 3:55:06 PM	0.16	-0.17	3.8	11.9	0.304	3.006	-3.33	-2.84	28.63
CV-2535	8/26/2026 3:56:07 PM	-0.24	-0.25	12.5	12.2	3.332	3.172	-3.09	-2.96	28.65
CV-2536	8/1/2026 10:48:57 AM	-9.45	-8.48	6.3	5.2	0.826	0.572	-11.58	-11.25	28.75
CV-2537	8/18/2026 10:27:49 AM	-1.42	-1.42			1.420	1.418	-11.17	-11.63	28.74
CV-2538	8/18/2026 10:32:39 AM	-1.54	-1.51	13.1	12.4	3.673	3.301	-12.22	-12.60	28.76
CV-2539	8/3/2026 8:50:39 AM	-1.66	-1.66			1.678	1.675	-15.68	-15.59	28.49
CV-2539	8/17/2026 8:31:58 AM	-1.65	-1.61			1.633	1.617	-15.98	-15.90	28.68
CV-2540	8/11/2026 8:16:00 AM	-14.44	-13.65			14.717	13.798	-17.53	-17.28	28.58
CV-2540	8/18/2026 12:58:19 PM	-9.70	-8.35			9.887	8.492	-13.19	-13.16	28.55
CV-2541	8/6/2026 9:10:23 AM	-4.09	-3.41			4.092	3.399	-13.73	-11.40	28.6
CV-2541	8/17/2026 11:11:47 AM	-3.09	-2.12			3.081	2.106	-3.60	-3.46	28.66
CV-2541	8/17/2026 11:12:39 AM	-2.00	-2.00			1.987	1.986	-4.02	-4.42	28.69
CV-2542	8/7/2026 8:02:47 AM	-3.97	-4.54			3.986	4.559	-16.84	-17.21	28.6
CV-2542	8/18/2026 1:52:37 PM	-10.80	-10.78			10.712	10.763	-12.84	-12.88	28.5
CV-2543-PLR	8/6/2026 2:26:06 PM	-4.26	-3.46			4.202	3.398	-3.70	-4.73	28.51
CV-2543-PLR	8/18/2026 1:22:58 PM	-2.55	-2.08			2.499	1.956	-2.28	-2.06	28.56
CV-2544	8/12/2026 9:31:24 AM	-2.08	-2.05			2.071	2.085	-7.46	-7.38	28.52
CV-2544	8/18/2026 10:03:53 AM	-1.39	-1.38			1.381	1.354	-5.61	-5.58	28.56
CV-2545	8/7/2026 9:12:32 AM	-0.97	-1.02			0.959	1.007	-7.76	-7.98	28.6
CV-2545	8/18/2026 9:07:16 AM	-0.82	-0.81			0.812	0.799	-5.84	-5.79	28.56
CV-2546	8/7/2026 9:05:45 AM	-1.85	-1.68			1.830	1.682	-8.09	-8.24	28.59
CV-2546	8/7/2026 9:09:38 AM	-0.93	-0.93			0.912	0.907	-7.77	-8.09	28.6
CV-2546	8/26/2026 1:44:46 PM	-0.01	-0.02			0.000	0.000	-3.98	-4.33	28.45
CV-2547	8/1/2026 9:46:40 AM	-4.45	-4.45			4.448	4.440	-21.17	-20.84	28.53
CV-2548	8/1/2026 9:14:03 AM	-2.87	-2.87	10.5	10.5	2.451	2.451	-20.42	-20.42	28.52
CV-2548	8/1/2026 9:14:45 AM	-2.86	-2.88	10.5	10.5	2.457	2.440	-21.60	-21.73	28.53
CV-2548	8/5/2026 12:59:49 PM	-1.63	-1.69	4.4	4.6	2.080	2.332	-16.47	-18.73	28.63
CV-2548	8/16/2026 12:48:58 PM	-0.51	-0.83	37.1	42.5	1.858	2.444	-13.54	-16.74	28.64
CV-2548	8/16/2026 12:50:04 PM	-0.90	-0.91	41.9	42.4	2.379	2.429	-15.00	-15.27	28.64

All LFG Extraction Wells - August 2026
Chiquita Canyon Landfill

Point Name	Record Date	Init Stat Press ["H2O]	Adj Stat Press ["H2O]	Init Flow [scfm]	Adj Flow [scfm]	Init Diff Press ["H2O]	Adj Diff Press ["H2O]	Sys Pressure ["H2O]	Adj Avail Press ["H2O]	Baro Press ["Hg]
CV-2549	8/1/2026 9:10:41 AM	-3.71	-3.47	19.4	11.8	1.034	0.378	-18.20	-18.32	28.54
CV-2549	8/16/2026 12:42:01 PM	-1.73	-1.74	12.6	15.2	0.365	0.536	-13.52	-14.93	28.66
CV-2549	8/16/2026 12:42:50 PM	-1.78	-1.78	15.1	15.4	0.530	0.552	-16.10	-16.15	28.65
CV-2550	8/3/2026 1:40:00 PM									
CV-2550	8/3/2026 1:40:00 PM									
CV-2550	8/3/2026 1:48:07 PM	-0.02	-0.02			0.004	0.004	0.16	0.13	28.39
CV-2550	8/11/2026 8:27:32 AM	-16.82	-16.51			17.253	16.798	-18.43	-17.85	28.6
CV-2550	8/11/2026 8:30:00 AM									
CV-2550	8/19/2026 8:30:01 AM	-14.38	-13.90			14.661	14.231	-16.25	-15.52	28.52
CV-2550	8/26/2026 8:00:58 AM	-14.78	-14.49			15.027	14.730	-18.75	-18.40	28.49
CV-2551	8/5/2026 8:20:00 AM									
CV-2551	8/5/2026 8:20:00 AM									
CV-2551	8/11/2026 8:05:00 AM									
CV-2551	8/11/2026 8:07:46 AM	-7.76	-7.75			8.166	8.159	-19.31	-18.76	28.59
CV-2551	8/18/2026 10:27:16 AM	-6.53	-6.49			7.001	7.111	-15.43	-15.45	28.6
CV-2551	8/18/2026 10:30:00 AM									
CV-2551	8/25/2026 2:09:30 PM	-6.10	-6.14			6.214	6.303	-15.05	-13.52	28.54
CV-2552	8/12/2026 8:30:47 AM	-18.11	-18.89			18.209	18.962	0.00	0.00	28.59
CV-2552	8/12/2026 8:32:40 AM	-15.64	-15.27			15.727	15.310	0.00	0.00	28.58
CV-2552	8/18/2026 1:30:00 PM									
CV-2552	8/18/2026 1:32:07 PM	-14.98	-14.79			15.151	15.048	0.00	0.00	28.53
CV-2552	8/26/2026 8:07:27 AM	-15.13	-15.15			15.471	15.459	0.04	0.04	28.5
CV-2553	8/6/2026 2:44:31 PM	-5.40	-5.36			5.571	5.563	-14.30	-14.21	28.52
CV-2553	8/18/2026 1:32:15 PM	-5.07	-4.80			5.268	4.812	-13.94	-13.85	28.55
CV-2554	8/5/2026 9:30:00 AM									
CV-2554	8/5/2026 9:30:00 AM									
CV-2554	8/11/2026 9:08:32 AM	-9.44	-9.44			10.012	10.122	-9.71	-9.77	28.64
CV-2554	8/11/2026 9:15:00 AM									
CV-2554	8/12/2026 1:35:00 PM									
CV-2554	8/19/2026 9:39:49 AM	-6.28	-6.07			6.830	6.730	-6.30	-6.15	28.57
CV-2554	8/26/2026 9:14:20 AM	-9.93	-9.81			10.558	10.317	-10.06	-9.92	28.57
CV-2555	8/11/2026 9:56:58 AM	-2.35	-1.97			0.000	0.000	-8.19	-8.01	28.64
CV-2555	8/11/2026 9:57:25 AM	-1.78	-1.77			0.000	0.000	-8.19	-8.14	28.64
CV-2555	8/24/2026 12:20:10 PM	-0.24	-0.24	10.9	11.0	0.787	0.787	-6.06	-6.06	28.69

All LFG Extraction Wells - August 2026
Chiquita Canyon Landfill

Point Name	Record Date	Init Stat Press ["H2O]	Adj Stat Press ["H2O]	Init Flow [scfm]	Adj Flow [scfm]	Init Diff Press ["H2O]	Adj Diff Press ["H2O]	Sys Pressure ["H2O]	Adj Avail Press ["H2O]	Baro Press ["Hg]
CV-2555	8/24/2026 12:20:59 PM	-0.37	-0.37	10.7	10.6	0.748	0.737	-5.91	-5.88	28.71
CV-2556-PLR	8/4/2026 1:30:00 PM									
CV-2556-PLR	8/4/2026 1:30:00 PM									
CV-2556-PLR	8/4/2026 1:37:57 PM	-5.49	-4.89			5.826	5.206	0.20	0.17	28.49
CV-2556-PLR	8/11/2026 8:37:19 AM	-0.49	-0.50			0.501	0.486	0.34	0.34	28.62
CV-2556-PLR	8/11/2026 8:45:00 AM									
CV-2556-PLR	8/18/2026 1:40:59 PM	-0.19	-0.19			0.195	0.204	0.00	0.00	28.56
CV-2556-PLR	8/18/2026 1:55:00 PM									
CV-2556-PLR	8/26/2026 8:20:38 AM	-0.84	-0.80			0.847	0.857	0.34	0.34	28.55
CV-2557	8/14/2026 9:48:07 AM	-0.29	-0.28			0.278	0.267	-15.90	-15.52	28.56
CV-2557	8/28/2026 8:51:17 AM	-0.42	-0.42			0.412	0.414	-16.25	-15.28	28.45
CV-2558-PLR	8/6/2026 10:20:00 AM									
CV-2558-PLR	8/6/2026 10:20:00 AM									
CV-2558-PLR	8/13/2026 2:45:00 PM									
CV-2558-PLR	8/13/2026 2:57:59 PM	1.34	1.54			0.000	0.000	0.08	-0.17	28.49
CV-2558-PLR	8/20/2026 9:31:02 AM	-36.72	-36.44			33.370	33.370	0.35	0.34	28.6
CV-2558-PLR	8/20/2026 9:35:43 AM	9.57	9.35			0.000	0.000	0.34	0.34	28.57
CV-2558-PLR	8/25/2026 2:35:31 PM	18.19	24.09			0.000	0.000	0.30	0.30	28.53
CV-2558-PLR	8/25/2026 2:36:30 PM	16.51	15.92			0.000	0.000	0.30	0.30	28.52
CV-2559	8/11/2026 1:18:33 PM	-2.50	-0.51			2.507	0.486	-4.68	-4.90	28.6
CV-2559	8/11/2026 1:19:59 PM	-0.64	-0.68			0.614	0.705	-4.86	-4.90	28.61
CV-2559	8/24/2026 11:43:25 AM	-1.72	-1.22			1.681	1.173	-4.73	-4.85	28.56
CV-2559	8/24/2026 11:44:06 AM	-1.15	-1.14			1.119	1.133	-4.80	-4.85	28.56
CV-2560	8/7/2026 2:27:06 PM	-0.84	-0.88			0.809	0.811	-9.39	-9.18	28.51
CV-2560	8/17/2026 1:49:19 PM	1.12	-0.04			0.000	0.027	-6.13	-5.42	28.54
CV-2560	8/17/2026 1:50:51 PM	-0.85	-0.84			0.842	0.849	-5.83	-5.56	28.52
CV-2561	8/7/2026 2:39:07 PM	-0.37	-0.38			0.355	0.353	-2.40	-2.40	28.52
CV-2561	8/17/2026 1:54:54 PM	-2.31	-2.20			2.112	2.087	-2.97	-2.93	28.53
CV-2561	8/17/2026 2:00:27 PM	-0.24	-0.25			0.203	0.221	-2.76	-2.78	28.52
CV-2562	8/24/2026 11:33:40 AM	-1.71	-1.51			0.000	0.000	-3.86	-3.96	28.56

All LFG Extraction Wells - August 2026
Chiquita Canyon Landfill

Point Name	Record Date	Init Stat Press ["H2O]	Adj Stat Press ["H2O]	Init Flow [scfm]	Adj Flow [scfm]	Init Diff Press ["H2O]	Adj Diff Press ["H2O]	Sys Pressure ["H2O]	Adj Avail Press ["H2O]	Baro Press ["Hg]
CV-2562	8/24/2026 11:34:20 AM	-1.44	-1.46			0.000	0.000	-3.93	-3.82	28.56
CV-2563	8/5/2026 12:01:02 PM	-6.28	-5.34	0.8	1.1	0.013	0.027	-8.79		28.6
CV-2564	8/6/2026 8:51:33 AM	-5.71	-4.98			5.869	5.189	-17.22	-17.21	28.6
CV-2564	8/17/2026 10:53:34 AM	-4.10	-3.63			4.068	3.652	-11.31	-9.72	28.66
CV-2565	8/3/2026 10:08:20 AM	-0.85	-0.50			0.856	0.489	-15.44	-15.46	28.46
CV-2565	8/3/2026 10:09:18 AM	-0.62	-0.62			0.620	0.620	-15.48	-15.47	28.49
CV-2565	8/17/2026 10:18:31 AM	-0.55	-0.55			0.558	0.558	-14.32	-14.52	28.68
CV-2566	8/11/2026 9:35:42 AM	-4.30	-4.91			4.340	4.944	-14.97	-14.84	28.67
CV-2566	8/17/2026 10:14:52 AM	-4.62	-3.93			4.649	3.957	-12.74	-15.06	28.69
CV-2566	8/17/2026 10:16:01 AM	-3.73	-3.72			3.760	3.742	-13.52	-14.28	28.68
CV-2567	8/5/2026 10:03:59 AM	-2.88	-2.85	0.0	0.0	2.843	2.842	-14.99		28.55
CV-2567	8/21/2026 7:52:51 AM	-3.01	-3.01			3.008	3.011	-13.84	-14.64	28.6
CV-2568	8/5/2026 9:15:10 AM	-1.02	-0.99	0.0	0.0	0.955	0.953	-11.03		28.54
CV-2568	8/26/2026 12:55:37 PM	-0.34	-0.29			0.328	0.283	-6.94	-6.79	28.49
CV-2569	8/5/2026 9:17:20 AM	-0.87	-0.82	0.0	0.0	0.851	0.828	-11.08		28.55
CV-2569	8/17/2026 2:07:39 PM	-0.31	-0.30			0.288	0.288	-6.57	-6.86	28.64
CV-2570	8/5/2026 9:33:18 AM	-0.83	-0.84	0.0	0.0	0.742	0.901	-10.27		28.55
CV-2570	8/17/2026 2:10:01 PM	-0.35	-0.34			0.335	0.304	-7.63	-6.54	28.64
CV-2571	8/18/2026 2:09:31 PM	-11.15	-11.11	107.6	106.9	2.827	2.789	-16.92	-16.78	28.83
CV-2572	8/6/2026 12:11:12 PM	-1.74	-1.85			0.000	0.000	-7.74	-8.08	28.86
CV-2572	8/17/2026 1:02:07 PM	-4.25	-4.15	44.7	42.5	5.504	4.965	-10.50	-10.55	28.83
CV-2572	8/17/2026 1:04:31 PM	-4.03	-4.00	42.3	41.8	4.930	4.819	-10.69	-10.44	28.83
CV-2602	8/9/2026 10:06:57 AM	-16.79	-7.74	0.8	0.7	0.012	0.011	-16.97	-16.74	28.75
CV-2602	8/9/2026 10:08:01 AM	-7.72	-7.72	0.9	0.7	0.018	0.011	-16.63	-16.61	28.75
CV-2602	8/10/2026 2:04:19 PM	-8.45	-8.45	0.4	0.4	0.004	0.003	-16.36	-16.46	28.79
CV-2602	8/16/2026 1:41:36 PM	0.73	-0.41	6.1	27.4	0.774	16.346	-15.59	-15.37	28.85
CV-2602	8/16/2026 1:46:35 PM	-3.08	-3.15	57.7	58.6	4.427	4.572	-8.66	-9.25	28.85
CV-2603	8/30/2026 8:44:12 AM	0.20	-0.08	3.1	2.0	0.203	0.082	-5.27	-5.06	28.74
CV-2603	8/30/2026 8:45:25 AM	-0.13	-0.15	2.4	2.5	0.124	0.134	-4.78	-5.04	28.75
CV-2605	8/5/2026 1:24:59 PM	0.36	0.43	2.8	2.4	0.804	0.596	-2.28	-2.21	28.81
CV-2605	8/6/2026 12:20:39 PM	0.31	-0.10	3.8	2.4	0.298	0.113	-10.63	-10.63	28.82
CV-2605	8/6/2026 12:24:25 PM	-0.14	-0.25	2.7	3.6	0.147	0.258	-10.48	-10.59	28.83
CV-2605	8/10/2026 1:46:21 PM	-0.81	-0.81	18.8	18.8	7.591	7.590	-12.50	-12.42	28.82
CV-2605	8/31/2026 12:17:46 PM	-0.14	-0.13	8.4	8.4	1.520	1.524	-2.75	-2.73	28.85
CV-2605	8/31/2026 12:19:27 PM	-0.08	-0.09	9.3	9.1	1.867	1.768	-2.86	-2.71	28.83

All LFG Extraction Wells - August 2026
Chiquita Canyon Landfill

Point Name	Record Date	Init Stat Press ["H2O]	Adj Stat Press ["H2O]	Init Flow [scfm]	Adj Flow [scfm]	Init Diff Press ["H2O]	Adj Diff Press ["H2O]	Sys Pressure ["H2O]	Adj Avail Press ["H2O]	Baro Press ["Hg]
CV-2606	8/2/2026 8:53:33 AM	0.93	0.73	7.8	12.0	1.257	2.991	-1.84	-2.55	28.74
CV-2606	8/2/2026 8:58:04 AM	0.02	-0.11	18.1	18.7	0.756	0.808	-2.36	-2.38	28.74
CV-2606	8/2/2026 1:11:21 PM	-0.05	-0.12	18.3	19.3	0.771	0.859	-2.21	-2.05	28.71
CV-2606	8/2/2026 1:12:26 PM	-0.14	-0.09	19.9	19.2	0.914	0.851	-1.99	-2.06	28.71
CV-2606	8/17/2026 12:24:02 PM	-0.26	-0.10	7.7	5.7	1.252	0.686	-13.69	-14.06	28.85
CV-2608	8/9/2026 8:47:40 AM	-0.41	-0.44	6.5	7.9	0.891	1.316	-15.64	-15.75	28.72
CV-2608	8/9/2026 8:48:37 AM	-0.47	-0.46	7.9	8.0	1.318	1.340	-15.77	-16.36	28.72
CV-2610	8/6/2026 11:59:39 AM	-0.02	-0.34	18.9	22.2	2.383	3.310	-15.64	-16.27	28.86
CV-2610	8/6/2026 12:03:16 PM	-0.55	-0.69	21.6	23.5	3.126	3.702	-15.96	-15.27	28.88
CV-2610	8/17/2026 12:55:38 PM	-2.55	-2.04	25.8	20.1	4.247	2.559	-16.11	-16.26	28.86
CV-2610	8/17/2026 12:56:45 PM	-2.02	-2.01	19.8	18.8	2.476	2.248	-16.21	-16.31	28.85
CV-2611	8/13/2026 11:04:19 AM	-1.14	-1.36	5.0	6.4	0.503	0.827	-18.18	-17.43	28.76
CV-2611	8/13/2026 11:05:20 AM	-1.52	-1.52	6.4	6.4	0.827	0.833	-18.09	-17.69	28.76
CV-2612	8/31/2026 1:23:56 PM	1.60	1.59	3.2	0.9	0.028	0.002	1.49	1.42	28.68
CV-2612	8/31/2026 1:25:10 PM	1.62	1.62	2.3	1.3	0.015	0.005	1.57	1.34	28.68
CV-2627	8/26/2026 3:28:31 PM	1.69	0.80	8.2	10.6	1.396	2.359	-5.94	-7.00	28.68
CV-2627	8/26/2026 3:31:36 PM	0.00	-0.04	11.1	11.6	0.777	0.856	-7.07	-8.00	28.68
CV-2627	8/26/2026 3:32:50 PM	-0.09	-0.05	11.3	11.0	0.804	0.765	-7.71	-7.53	28.68
CV-2634	8/24/2026 10:00:54 AM	-4.78	-1.44	1.3	0.6	0.036	0.008	-4.49	-4.68	28.76
CV-2634	8/24/2026 10:10:21 AM	-3.85	-3.47	0.3	0.5	0.002	0.005	-3.86	-3.36	28.77
CV-2634	8/24/2026 10:12:14 AM	-3.35	-3.33	1.5	0.5	0.044	0.005	-3.31	-3.36	28.76
CV-2634	8/26/2026 8:10:00 AM	-2.55	-2.56	0.8	1.1	0.014	0.024	-2.46	-2.46	28.68
CV-2634	8/26/2026 12:58:27 PM	0.04	0.24	1.2	0.5	0.028	0.004	0.15	0.42	28.74
CV-2663	8/2/2026 10:01:30 AM	-11.50	-11.58	11.1	10.4	0.843	0.734	-15.27	-15.02	28.54
CV-2663	8/2/2026 10:11:40 AM	-11.14	-11.27	10.5	10.7	0.755	0.790	-15.04	-15.27	28.54
CV-2663	8/21/2026 1:30:21 PM	-7.71	-7.89	9.9	11.2	0.663	0.844	-11.07	-11.27	28.64
CV-2676	8/31/2026 3:05:31 PM	-5.25	-3.58			5.719	3.589	-15.40	-15.54	28.55
CV-2676	8/31/2026 3:06:50 PM	-3.14	-3.13			3.146	3.129	-15.46	-15.66	28.52

All LFG Extraction Wells - August 2026
Chiquita Canyon Landfill

Point Name	Record Date	Init Stat Press ["H2O]	Adj Stat Press ["H2O]	Init Flow [scfm]	Adj Flow [scfm]	Init Diff Press ["H2O]	Adj Diff Press ["H2O]	Sys Pressure ["H2O]	Adj Avail Press ["H2O]	Baro Press ["Hg]
CV-2680	8/2/2026 2:25:49 PM	0.77	-1.56	1.4	14.9	0.038	4.720	-17.03	-16.96	28.55
CV-2680	8/2/2026 2:27:15 PM	-2.07	-2.06	13.7	13.5	4.031	3.955	-16.70	-16.80	28.54
CV-2681	8/11/2026 2:24:08 PM	1.00	1.05			0.000	0.000	0.99	1.00	28.68
CV-2681	8/11/2026 2:26:34 PM	1.07	1.07			0.000	0.000	1.01	1.01	28.67
CV-2681	8/26/2026 1:43:07 PM	-10.06	-5.60			10.169	5.627	-10.83	-13.74	28.57
CV-2681	8/26/2026 1:48:15 PM	-3.61	-2.98			3.701	3.020	-13.69	-13.72	28.57
CV-2681	8/26/2026 1:48:52 PM									
CV-2681	8/26/2026 1:52:17 PM	-2.25	-2.23			2.311	2.295	-13.75	-13.76	28.58
CV-2683	8/3/2026 12:41:29 PM	-7.62	-4.93	10.5	6.0	2.416	0.763	-15.70	-15.84	28.53
CV-2683	8/3/2026 12:43:49 PM	-5.17	-5.27	6.1	5.9	0.801	0.757	-15.74	-15.75	28.53
CV-2684	8/24/2026 9:39:51 AM	-4.77	-3.58			4.805	3.604	-16.41	-16.95	28.7
CV-2687	8/3/2026 1:32:49 PM	-0.63	-1.08	1.3	5.2	0.033	0.544	-19.35	-19.37	28.56
CV-2687	8/3/2026 1:34:22 PM	-1.44	-1.47	5.7	5.8	0.671	0.682	-19.14	-19.17	28.56
CV-2688	8/3/2026 1:55:29 PM	-2.67	-2.68	12.7	12.9	3.466	3.611	-19.92	-20.04	28.57
CV-2688	8/3/2026 1:58:58 PM	-2.80	-2.96	12.8	13.7	1.054	1.205	-20.04	-19.98	28.58
CV-2688	8/3/2026 1:59:54 PM	-3.23	-3.23	13.5	13.6	1.189	1.194	-20.31	-20.36	28.57
CV-2688	8/6/2026 1:14:08 PM	-4.20	-4.79	7.7	9.4	0.413	0.613	-18.56	-18.30	28.79
CV-2688	8/19/2026 8:39:42 AM	-6.10	-6.44	8.0	8.8	1.397	1.664	-20.95	-20.93	28.71
CV-2689	8/19/2026 9:57:33 AM	-4.54	-4.97			4.529	4.956	-13.32	-13.45	28.71
CV-2690	8/2/2026 1:48:32 PM	-4.30	-5.28	5.0	7.3	0.542	1.169	-14.42	-13.77	28.62
CV-2690	8/2/2026 1:51:15 PM	-6.68	-6.63	7.3	6.7	1.162	0.971	-13.95	-13.87	28.63
CV-2691	8/2/2026 1:37:50 PM	-2.55	-2.60	15.0	15.1	4.886	4.953	-15.25	-15.49	28.63
CV-2691	8/2/2026 1:40:49 PM	-2.75	-2.75	16.6	17.0	1.794	1.879	-14.44	-14.35	28.64
CV-2692	8/26/2026 8:00:49 AM	6.27	6.07	13.3	15.7	3.715	5.191	-23.14	-22.82	28.68
CV-2692	8/26/2026 8:05:20 AM	5.67	4.94	15.4	19.8	0.307	0.505	-23.12	-23.28	28.68
CV-2692	8/26/2026 8:18:14 AM	4.66	4.14	20.6	24.5	0.551	0.781	-22.76	-22.21	28.67
CV-2692	8/26/2026 11:52:57 AM	3.60	3.12	22.9	27.8	0.684	1.009	-19.85	-20.54	28.72
CV-2692	8/26/2026 3:15:34 PM	2.83	-0.11	26.5	41.4	0.920	2.269	-19.20	-19.24	28.65
CV-2695	8/31/2026 12:59:49 PM	-0.01	-0.02	8.8	9.2	1.613	1.766	-13.21	-13.51	28.75
CV-2695	8/31/2026 1:02:50 PM	-0.13	-0.23	10.7	12.6	0.714	0.998	-13.29	-13.14	28.75
CV-2695	8/31/2026 1:04:07 PM	-0.27	-0.27	12.4	12.2	0.971	0.932	-12.97	-12.96	28.76
CV-48R	8/5/2026 12:03:09 PM	-7.43	-7.42	9.2	8.1	0.533	0.409	-8.85		28.6
CV-52D	8/17/2026 1:47:35 PM	-10.73	-10.54	1.0	2.2	0.007	0.031	-14.93	-14.95	28.69

All LFG Extraction Wells - August 2026
Chiquita Canyon Landfill

Point Name	Record Date	Init Stat Press ["H2O]	Adj Stat Press ["H2O]	Init Flow [scfm]	Adj Flow [scfm]	Init Diff Press ["H2O]	Adj Diff Press ["H2O]	Sys Pressure ["H2O]	Adj Avail Press ["H2O]	Baro Press ["Hg]
CV-52D	8/25/2026 12:56:23 PM	-13.34	-2.77	4.1	10.6	0.111	0.736	-15.72	-14.92	28.71
CV-52D	8/25/2026 12:58:19 PM	-3.02	-3.04	1.7	1.7	0.765	0.745	-15.30	-15.07	28.71
CV-55R	8/1/2026 8:17:33 AM	-6.92	-7.00	2.6	3.7	0.045	0.092	-16.38	-16.68	28.63
CV-55R	8/1/2026 8:18:47 AM	-7.08	-7.09	5.0	6.1	0.170	0.257	-16.57	-18.61	28.64
CV-55R	8/4/2026 2:04:33 PM	-5.73	-5.73	5.4	5.9	0.202	0.241	-14.27	-14.06	28.53
CV-55R	8/4/2026 2:10:00 PM									
CV-55R	8/4/2026 2:10:00 PM									
CV-55R	8/13/2026 1:10:00 PM									
CV-55R	8/13/2026 1:10:20 PM	-6.28	-6.28	6.3	2.9	0.267	0.056	-15.34	-15.58	28.6
CV-55R	8/20/2026 7:32:37 AM	-6.74	-6.74	6.7	8.2	0.306	0.456	-16.42	-16.21	28.64
CV-56D	8/20/2026 2:10:11 PM	-3.50	-3.29	6.7	5.8	0.952	0.714	-14.92	-14.94	28.56
CV-56S	8/20/2026 2:12:56 PM	-3.29	-3.09	6.3	6.0	11.084	9.893	-14.84	-14.77	28.59
CV-57R	8/17/2026 12:37:25 PM	-3.28	-1.34	10.3	1.1	2.274	0.024	-16.19	-16.17	28.65
CV-79R	8/17/2026 1:12:45 PM	-6.06	-6.06	9.4	9.5	0.208	0.212	-17.68	-17.62	28.66
CV-94	8/17/2026 1:34:46 PM	-12.56	-10.77	0.9	1.4	0.006	0.012	-15.76	-15.64	28.65
CV-95	8/17/2026 12:35:02 PM	-0.51	-0.46	0.2	0.9	0.001	0.017	-15.99	-16.00	28.65
CV-99	8/10/2026 8:15:00 AM									
CV-99	8/11/2026 9:13:37 AM	-11.43	-11.16	1.1	0.8	0.027	0.012	-11.03	-10.93	28.64
CV-99	8/11/2026 9:14:07 AM	-11.14	-11.14	1.0	0.5	0.022	0.006	-10.93	-10.80	28.64
D-02	8/24/2026 11:37:51 AM	-6.22	-6.05	15.1	19.4	0.195	0.320	-6.33	-6.01	28.87
D-03	8/28/2026 10:04:22 AM	1.02	1.01	2.7	8.0	0.006	0.055	2.04	2.03	28.69
D-03	8/28/2026 10:05:07 AM	0.96	1.00	5.2	11.9	0.023	0.119	2.05	1.96	28.7
D-03	8/31/2026 9:32:55 AM	1.23	1.22	4.9	5.4	0.030	0.036	1.58	1.32	28.73
D-03	8/31/2026 9:34:11 AM	1.23	1.24	1.6	1.1	0.003	0.002	1.63	1.65	28.72
D-04	8/28/2026 9:58:45 AM	-16.54	-16.20	7.6	9.0	0.075	0.105	-18.35	-18.39	28.69
D-09	8/6/2026 12:18:33 PM	-10.83	-10.86	12.9	16.3	0.219	0.349	-12.46	-12.56	28.85
D-09	8/12/2026 1:54:35 PM	-11.70	-11.81	20.8	18.7	0.574	0.465	-12.50	-12.14	28.71
D-10	8/18/2026 2:15:49 PM	-15.83	-15.84			0.000	0.010	-17.44	-16.95	28.84
FP-001	8/11/2026 2:52:52 PM	-0.19	-0.18	8.5	8.4	0.437	0.432	-12.54	-12.64	28.58
FP-002	8/11/2026 2:48:19 PM	-0.14	-0.16	18.4	18.3	7.054	6.989	-8.94	-8.94	28.56
FP-003	8/11/2026 2:44:08 PM	-0.10	-0.10	2.3	2.3	0.554	0.557	-8.01	-8.33	28.56
FP-005	8/11/2026 9:42:59 AM	-0.45	-0.46	4.7	4.7	2.288	2.279	-7.18	-7.31	28.6
FP-006	8/11/2026 9:48:50 AM	-1.80	-1.78	1.2	1.4	0.030	0.042	-5.45	-5.68	28.6
FP-008	8/11/2026 10:16:35 AM	-3.08	-2.74	0.6	0.3	0.079	0.021	-9.08	-8.96	28.6
FP-009	8/11/2026 10:12:02 AM	-1.06	-1.06	4.8	4.8	0.475	0.486	-8.36	-8.44	28.6

All LFG Extraction Wells - August 2026
Chiquita Canyon Landfill

Point Name	Record Date	Init Stat Press ["H2O]	Adj Stat Press ["H2O]	Init Flow [scfm]	Adj Flow [scfm]	Init Diff Press ["H2O]	Adj Diff Press ["H2O]	Sys Pressure ["H2O]	Adj Avail Press ["H2O]	Baro Press ["Hg]
FP-010	8/10/2026 12:43:14 PM	-0.61	-0.71	11.5	11.1	2.780	2.609	-9.09	-9.06	28.66
FP-011	8/26/2026 9:16:16 AM	-1.25	-1.25	3.3	3.5	0.219	0.252	-9.45	-9.65	28.52
FP-012	8/3/2026 8:19:42 AM	-0.29	-0.28	0.6	0.4	0.008	0.003	-15.46	-15.86	28.41
FP-013	8/3/2026 8:42:22 AM	-0.44	-0.44	15.1	15.3	4.649	4.754	-12.71	-12.97	28.41
FP-014	8/13/2026 1:12:35 PM	-2.63	-2.61	13.6	13.3	3.902	3.755	-6.83	-6.63	28.63
FP-014	8/24/2026 2:06:31 PM	-1.03	-0.84	2.8	2.5	0.931	0.749	-3.42	-3.53	28.53
FP-015	8/11/2026 9:57:56 AM	-3.43	-3.44	0.7	0.7	0.011	0.011	-4.87	-5.20	28.6
FP-016	8/11/2026 9:53:59 AM	-1.69	-1.66	0.3	0.4	0.021	0.046	-5.37	-5.41	28.6
FP-017	8/11/2026 8:24:57 AM	-0.95	-0.96	2.3	2.4	0.102	0.114	-0.17	-0.19	28.62
FP-018	8/1/2026 10:22:30 AM	-3.28	-4.03	6.0	8.5	0.745	1.497	-7.40	-7.46	28.6
FP-018	8/11/2026 9:11:12 AM	-0.96	-0.94	7.0	7.2	0.973	1.033	-9.60	-9.95	28.62
FP-019	8/3/2026 2:56:57 PM	-0.48	-0.46	2.5	2.6	0.126	0.138	-9.20	-9.03	28.39
FP-019	8/11/2026 9:08:56 AM	-7.45	-7.37	8.1	7.0	1.354	0.999	-9.07	-8.48	28.65
FP-020	8/11/2026 9:46:01 AM	-1.18	-1.17	1.1	1.4	0.025	0.043	-9.66	-9.24	28.66
FP-021	8/11/2026 9:35:15 AM	-3.41	-3.44	7.8	7.4	1.467	1.310	-1.69	-1.89	28.66
FP-021	8/11/2026 9:35:59 AM	-3.15	-3.13	6.7	6.6	1.059	1.043	-1.81	-1.81	28.65
FP-021	8/13/2026 11:53:17 AM	-4.05	-3.98	14.0	14.7	0.248	0.275	-4.03	-3.92	28.6
FP-022	8/11/2026 9:03:17 AM	-6.69	-6.36	6.4	4.9	0.850	0.500	-8.08	-6.97	28.64
FP-022	8/11/2026 9:38:52 AM	-5.01	-5.01	3.7	4.0	0.286	0.327	-7.18	-7.22	28.65
FP-023	8/11/2026 9:06:26 AM	-0.23	-0.24	0.6	0.7	0.008	0.009	-0.13	-0.13	28.65
FP-024	8/11/2026 8:36:55 AM	-0.88	-0.86	2.7	3.2	0.148	0.204	-10.54	-10.58	28.62
FP-025	8/11/2026 8:34:52 AM	-3.81	-2.98	2.0	0.8	0.082	0.013	-11.06	-11.05	28.62
FP-026	8/11/2026 9:51:41 AM	-7.67	-7.58	19.4	19.4	7.883	7.868	-7.55	-7.52	28.63
FP-027	8/26/2026 8:54:12 AM	-8.77	-8.68			9.130	9.047	0.39	0.41	28.52
FP-028	8/26/2026 8:49:51 AM	-1.29	-1.28	2.5	2.9	0.132	0.170	-9.60	-10.24	28.52
FP-029	8/11/2026 8:26:55 AM	-0.26	-0.19	18.3	16.3	0.413	0.328	-0.13	-0.13	28.63
FP-030	8/3/2026 2:53:43 PM	-0.60	-0.68	12.4	12.4	3.130	3.138	-8.90	-9.08	28.38
FP-031	8/3/2026 2:50:38 PM	-2.11	-2.22	0.2	0.2	0.013	0.007	-8.75	-8.63	28.37
FP-032	8/3/2026 2:47:51 PM	-5.55	-5.50	4.6	1.1	2.275	0.125	-9.63	-9.58	28.4
FP-033	8/3/2026 2:44:27 PM	-0.04	-0.02	1.1	0.5	0.024	0.005	-5.12	-5.37	28.37
FP-034	8/3/2026 2:41:39 PM	-0.07	-0.08	3.0	2.2	0.189	0.104	-8.41	-9.67	28.37
FP-035	8/19/2026 9:19:31 AM	-1.42	-1.41	5.2	5.1	0.540	0.518	-6.91	-6.81	28.63
FP-036	8/3/2026 2:29:32 PM	-1.13	-1.15	2.3	2.5	1.343	1.570	-8.60	-9.41	28.37
FP-037	8/3/2026 9:15:00 AM	-0.61	-0.60			0.000	0.000	-10.93	-10.22	28.41
FP-038	8/6/2026 9:41:51 AM	-0.84	-0.80	12.8	12.8	3.305	3.331	-10.85	-10.86	28.6
FP-038	8/13/2026 9:53:41 AM	-0.01	-0.01	0.4	0.5	0.003	0.005	0.54	0.51	28.61
FP-039	8/6/2026 9:47:16 AM	-0.04	-0.01	23.6	23.5	11.351	11.325	-9.32	-9.37	28.61
FP-040	8/14/2026 8:22:06 AM	-0.09	-0.10			0.000	0.000	-0.44	-0.58	28.67
FP-041	8/13/2026 9:37:50 AM	-0.25		11.1		2.452		-6.07		28.63
FP-041	8/14/2026 8:51:50 AM	-0.20	-0.25	11.6	11.7	2.649	2.716	-6.72	-7.14	28.67
FP-042	8/5/2026 8:42:34 AM	-0.24	-0.21	16.8	16.8	5.815	5.811	-4.63		28.63
FP-043	8/13/2026 9:40:58 AM	-0.28	-0.28	16.1	15.7	5.292	5.002	-6.78	-6.49	28.63
FP-044	8/13/2026 9:44:28 AM	-0.09	-0.09	5.2	5.3	0.540	0.563	-5.96	-6.02	28.63
FP-045	8/31/2026 2:40:07 PM	-0.47	-0.47	40.4	40.2	3.767	3.735	-8.13	-8.06	28.52
FP-046	8/11/2026 9:40:56 AM	-0.81	-0.82	13.9	13.8	3.929	3.912	-5.90	-5.75	28.6
FP-047	8/13/2026 12:38:26 PM	-0.02	-0.02	1.6	1.2	0.051	0.030	-0.20	-0.20	28.63
FP-047	8/18/2026 9:19:33 AM	-0.06	-0.06	1.2	1.2	0.030	0.027	0.00	0.00	28.6
FP-050	8/9/2026 1:07:02 PM	-0.05	-0.05	5.1	5.1	0.167	0.167	-8.06	-7.99	28.5

All LFG Extraction Wells - August 2026
Chiquita Canyon Landfill

Point Name	Record Date	Init Stat Press ["H2O]	Adj Stat Press ["H2O]	Init Flow [scfm]	Adj Flow [scfm]	Init Diff Press ["H2O]	Adj Diff Press ["H2O]	Sys Pressure ["H2O]	Adj Avail Press ["H2O]	Baro Press ["Hg]
FP-051	8/26/2026 1:49:02 PM	-0.24	-0.23	25.1	24.4	0.824	0.784	-5.17	-5.12	28.45
FP-052	8/6/2026 2:49:32 PM	-0.09	-0.09	12.5	12.0	0.964	0.893	-4.92	-4.52	28.51
FP-053	8/6/2026 2:58:16 PM	-0.22	-0.25	3.5	3.5	0.257	0.250	-12.83	-13.40	28.49
FP-054	8/7/2026 8:59:29 AM	-0.62	-0.62			0.000	0.000	-7.96	-8.15	28.61
FP-055	8/6/2026 2:19:07 PM	-0.10	-0.08	9.1	8.9	1.751	1.653	-12.89	-12.92	28.51
FP-056	8/6/2026 10:19:12 AM	-0.50	-0.46	4.0	4.1	4.238	4.334	-17.81	-17.77	28.59
FP-057	8/11/2026 1:48:36 PM	-0.71	-0.97	15.0	21.0	4.599	9.153	-18.94	-18.94	28.62
FP-058	8/11/2026 2:10:52 PM	-0.79	-0.80	9.1	9.0	1.715	1.670	-17.64	-18.90	28.62
FP-059	8/9/2026 1:59:26 PM	-0.47	-0.46	32.5	32.6	2.482	2.485	-15.24	-15.23	28.47
FP-060	8/17/2026 11:08:17 AM	-0.07	-0.34	10.4	11.8	2.263	2.879	-3.57	-3.88	28.69
FP-061	8/11/2026 10:00:58 AM	-3.46	-2.94	2.6	0.6	0.149	0.008	-5.17	-5.39	28.6
FP-062	8/13/2026 3:10:39 PM	-0.16	-0.19	12.0	12.5	0.954	1.049	-0.44	-0.14	28.61
FP-062	8/13/2026 3:12:09 PM	-0.35	-0.34	20.3	26.6	0.561	0.966	-0.64	-0.92	28.63
FP-063	8/13/2026 3:17:15 PM	-1.55	-0.32	1.4	3.2	0.012	0.060	-1.66	-1.60	28.63
H-01 (EXP-01	8/11/2026 1:58:16 PM	-4.38	-4.38			4.387	4.387	-14.16	-14.16	28.71
H-01 (EXP-01	8/18/2026 12:13:44 PM	-3.65	-3.65			3.649	3.677	-13.17	-13.16	28.72
H-01 (EXP-01	8/25/2026 9:41:00 AM									
H-01 (EXP-01	8/25/2026 9:41:53 AM	-4.78	-4.78			4.814	4.810	-14.39	-14.30	28.72
H-01 (EXP-01	8/25/2026 10:05:37 AM									
H-02 (EXP-02	8/11/2026 1:54:43 PM	-11.14	-11.14			11.169	11.061	-14.02	-13.97	28.71
H-02 (EXP-02	8/18/2026 12:11:07 PM	-4.35	-4.35			4.395	4.394	-13.03	-13.08	28.72
H-02 (EXP-02	8/25/2026 9:36:00 AM									
H-02 (EXP-02	8/25/2026 9:36:27 AM	-5.51	-5.50			5.724	5.744	-14.35	-14.32	28.72
H-02 (EXP-02	8/25/2026 10:04:01 AM									
H-03 (EXP-03	8/11/2026 1:52:02 PM	-13.84	-13.84			13.836	13.788	-13.96	-13.87	28.7
H-03 (EXP-03	8/18/2026 12:08:35 PM	-12.76	-12.76			12.861	12.894	-13.12	-13.16	28.71
H-03 (EXP-03	8/25/2026 9:33:00 AM									
H-03 (EXP-03	8/25/2026 9:33:25 AM	-14.00	-13.89			14.181	14.139	-14.32	-14.26	28.72
H-03 (EXP-03	8/25/2026 10:02:21 AM									
H-04 (EXP-04	8/11/2026 1:46:46 PM	-7.72	-7.72			7.810	7.779	-14.14	-14.12	28.7
H-04 (EXP-04	8/18/2026 12:04:32 PM	-7.39	-7.39			7.523	7.520	-13.16	-13.16	28.72
H-04 (EXP-04	8/18/2026 12:05:19 PM	-7.39	-7.39			7.520	7.525	-13.16	-13.14	28.72
H-04 (EXP-04	8/25/2026 9:47:31 AM	-8.52	-9.23			8.813	9.585	-14.14	-14.20	28.72
H-04 (EXP-04	8/25/2026 9:48:00 AM									
H-04 (EXP-04	8/25/2026 9:48:24 AM	-9.86	-9.86			10.194	10.234	-14.10	-14.24	28.72
H-04 (EXP-04	8/25/2026 10:00:43 AM									
H-08 (EXP-08	8/11/2026 1:35:52 PM	-12.49	-12.49			12.497	12.483	-13.76	-13.66	28.66
H-08 (EXP-08	8/18/2026 9:04:40 AM	-11.79	-11.79			12.169	12.119	-13.39	-13.43	28.68
H-10 (EXP-10	8/11/2026 1:31:07 PM	-1.95	-1.92			1.943	1.947	-13.65	-13.76	28.64
H-10 (EXP-10	8/18/2026 9:07:58 AM	-0.83	-0.83			0.837	0.840	-13.24	-13.31	28.65
H-1404C	8/14/2026 12:37:35 PM	-0.08	-0.07	0.6	0.8	0.008	0.014	-10.69	-8.61	28.6
H-1404C	8/28/2026 12:50:34 PM	-0.03	-0.13	1.9	2.6	0.387	0.757	-5.91	-6.02	28.65
H-1405C	8/5/2026 10:08:45 AM	-0.36	-0.39	1.2	1.5	0.010	0.015	-0.16		28.58
H-1405C	8/17/2026 9:47:46 AM	-0.69	-0.62	1.3	1.1	0.011	0.008	-0.63	-0.67	28.7
H-1406W	8/5/2026 9:30:16 AM	-10.50	-3.62	4.0	6.1	0.113	0.252	-16.60		28.63

All LFG Extraction Wells - August 2026
Chiquita Canyon Landfill

Point Name	Record Date	Init Stat Press ["H2O]	Adj Stat Press ["H2O]	Init Flow [scfm]	Adj Flow [scfm]	Init Diff Press ["H2O]	Adj Diff Press ["H2O]	Sys Pressure ["H2O]	Adj Avail Press ["H2O]	Baro Press ["Hg]
H-1406W	8/25/2026 2:01:20 PM	-7.26	-7.08	1.8	0.3	0.020	0.001	-6.99	-6.98	28.64
H-1406W	8/25/2026 2:02:38 PM	-7.03	-6.88	2.3	1.8	0.032	0.021	-6.84	-6.60	28.63
H-1408CR	8/31/2026 2:11:04 PM	-0.33	-1.00	19.7	35.7	0.907	2.982	-13.28	-13.36	28.62
H-1408E	8/4/2026 1:17:13 PM	-0.03	-0.17	8.0	17.2	0.407	1.898	-6.33	-6.37	28.44
H-1408E	8/16/2026 1:34:55 PM	0.05	-0.01	3.3	2.3	1.150	0.546	-6.30	-6.15	28.64
H-1408E	8/16/2026 1:36:31 PM	-0.02	-0.09	5.0	6.3	0.507	0.810	-5.91	-6.33	28.66
H-1408E	8/16/2026 1:37:43 PM	-0.10	-0.10	6.6	6.2	0.882	0.791	-6.63	-5.79	28.65
H-1408W	8/27/2026 1:40:57 PM	-0.05	-0.04	5.1	5.5	0.033	0.039	-10.62	-11.72	28.62
H-1409N	8/4/2026 3:54:41 PM	-0.60	-0.60	0.8	0.8	0.185	0.187	-8.63	-8.75	28.41
H-1409N	8/21/2026 8:24:40 AM	-0.56	-0.95	0.8	0.3	0.174	0.031	-8.83	-8.70	28.6
H-1410S	8/18/2026 10:30:17 AM	-11.45	-11.45	0.9	1.9	0.001	0.005	-12.21	-12.10	28.76
H-1563N	8/6/2026 9:39:27 AM	-6.30	-5.07	1.7	3.7	0.018	0.091	-9.91	-9.49	28.6
H-1563N	8/19/2026 10:29:24 AM	-1.53	-1.40	2.7	2.6	0.046	0.043	-1.99	-3.21	28.58
H-1563S	8/5/2026 10:13:01 AM	-1.97	-1.29	8.7	1.8	8.005	0.344	-15.11		28.57
H-1563S	8/17/2026 9:41:28 AM	-0.83	-0.74	1.8	1.1	0.342	0.136	-13.43	-13.13	28.69
H-1565E	8/4/2026 1:23:39 PM	-0.31	-0.29	1.1	2.0	0.008	0.026	-4.58	-4.69	28.43
H-1565E	8/21/2026 9:45:23 AM	-0.05	-0.05	2.0	2.4	0.026	0.035	-5.53	-4.94	28.57
H-1568N	8/4/2026 1:20:25 PM	-0.87	-0.78	4.2	4.7	0.378	0.476	-6.49	-6.31	28.42
H-1568N	8/16/2026 1:27:37 PM	-0.36	-0.35	2.8	2.6	0.169	0.142	-5.93	-5.63	28.64
H-1568N	8/16/2026 1:28:30 PM	-0.27	-0.27	2.7	2.7	0.786	0.783	-6.31	-6.24	28.65
H-1571S	8/18/2026 9:56:42 AM	-0.96	-0.48	2.1	1.8	0.010	0.007	-19.77	-19.72	28.69
H-1572N	8/17/2026 1:19:28 PM	-0.82	-0.68	0.5	0.8	0.005	0.013	-16.88	-16.73	28.64
H-1572S	8/18/2026 9:47:28 AM	-1.40	-0.67	7.1	6.3	0.116	0.090	-16.00	-15.92	28.7
H-1753N	8/3/2026 2:59:18 PM	-0.12	-0.11	2.7	2.2	0.017	0.011	-8.80	-8.44	28.41
H-1753N	8/11/2026 9:42:02 AM	-3.37	-3.59	11.0	11.5	0.274	0.299	-9.28	-8.86	28.66
H-1753N	8/25/2026 10:06:43 AM	-2.93	-1.81	3.3	3.0	0.025	0.020	-6.10	-6.22	28.6
H-1753N	8/25/2026 10:07:22 AM	-1.87	-1.83	2.3	1.9	0.012	0.008	-6.24	-6.32	28.6
H-1753S	8/6/2026 9:53:34 AM	-4.91	-4.46	4.9	4.7	0.519	0.468	-9.24	-9.38	28.6
H-1753S	8/19/2026 10:25:32 AM	-4.13	-3.70	10.9	11.6	2.526	2.885	-2.91	-3.32	28.55
H-1756S	8/5/2026 9:40:45 AM	-0.86	-0.87	12.9	12.9	0.218	0.218	-15.42		28.6
H-1756S	8/17/2026 9:58:51 AM	-0.89	-0.63	17.9	4.9	0.419	0.031	-10.69	-10.81	28.72
H-1756S	8/17/2026 10:00:51 AM	-0.56	-0.56	1.9	2.1	0.005	0.006	-9.53	-8.23	28.73
H-1757S	8/5/2026 9:58:36 AM	-0.87	-0.75	2.2	3.2	0.010	0.022	-15.21		28.58
H-1757S	8/5/2026 10:00:50 AM	-1.28	-1.25	1.8	1.3	0.007	0.004	-15.34		28.58
H-1757S	8/17/2026 9:50:12 AM	-0.59	-0.58	3.2	3.2	0.022	0.022	-12.36	-12.46	28.69
H-1760S	8/4/2026 4:08:51 PM	-0.78	-0.78	4.0	4.1	0.105	0.106	-8.92	-8.92	28.41

All LFG Extraction Wells - August 2026
Chiquita Canyon Landfill

Point Name	Record Date	Init Stat Press ["H2O]	Adj Stat Press ["H2O]	Init Flow [scfm]	Adj Flow [scfm]	Init Diff Press ["H2O]	Adj Diff Press ["H2O]	Sys Pressure ["H2O]	Adj Avail Press ["H2O]	Baro Press ["Hg]
H-1760S	8/21/2026 8:33:24 AM	-0.86	-0.81	2.0	3.7	0.026	0.088	-8.75	-8.95	28.56
H-1760S	8/26/2026 1:41:04 PM	-0.24	-0.44	2.2	3.6	0.031	0.081	-6.12	-6.09	28.59
H-1762N	8/4/2026 1:05:50 PM	-0.20	-0.17	4.7	4.8	0.474	0.489	-6.73	-6.67	28.42
H-1762N	8/16/2026 1:15:29 PM	-0.15	-0.18	4.1	5.0	0.356	0.534	-6.51	-6.12	28.64
H-1762N	8/16/2026 1:16:12 PM	-0.25	-0.24	5.1	5.2	0.547	0.577	-6.35	-6.28	28.64
H-1763N	8/1/2026 9:56:55 AM	-1.84	-0.40	35.5	9.1	8.265	0.530	-20.65	-21.18	28.52
H-1763S	8/18/2026 9:31:48 AM	-4.69	-2.90	61.1	40.4	5.025	2.177	-9.11	-8.89	28.64
H-1764N	8/5/2026 10:33:00 AM	-4.95	-4.45	3.7	4.9	0.090	0.157	-20.60		28.6
H-1764N	8/18/2026 9:04:34 AM	-4.34	-4.36	8.3	5.6	1.476	0.678	-20.33	-20.12	28.58
H-1764S	8/5/2026 10:30:38 AM	-11.91	-12.57	0.0	0.0	-0.224	-0.372	-20.89		28.61
H-1767N	8/26/2026 1:02:20 PM	-1.73	-1.61	18.8	19.3	0.808	0.845	-17.27	-17.23	28.67
H-1769N	8/3/2026 8:25:46 AM	-0.42	-0.40	4.4	4.1	0.051	0.044	-11.17	-12.07	28.41
H-1769N	8/17/2026 8:47:36 AM	-0.30	-0.30	3.4	3.1	0.029	0.024	-9.12	-9.09	28.6
H-1770N	8/3/2026 8:36:19 AM	-0.88	-0.83	10.3	10.9	2.230	2.478	-13.50	-12.49	28.41
H-1770N	8/14/2026 8:15:00 AM									
H-1770N	8/14/2026 8:15:00 AM									
H-1770N	8/17/2026 8:56:56 AM	-0.76	-0.79	9.5	10.0	1.871	2.081	-12.79	-12.93	28.62
H-1770S	8/5/2026 8:05:35 AM	-1.45	-1.25	4.4	2.9	2.184	0.919	-14.89		28.56
H-1770S	8/17/2026 10:21:01 AM	-0.59	-0.59	1.5	1.5	0.046	0.046	-11.61	-11.61	28.7
H-1771A	8/3/2026 2:30:14 PM	-0.33	-0.21	4.1	2.6	0.039	0.015	-3.07	-3.19	28.42
H-1771A	8/3/2026 2:35:22 PM	-0.32	-0.30	2.8	2.9	0.166	0.173	-3.11	-3.09	28.42
H-1771B	8/7/2026 2:13:46 PM	-0.40	-0.39	0.6	1.6	0.008	0.054	-9.58	-9.26	28.52
H-1771B	8/17/2026 1:26:19 PM	-0.26	-0.24	1.7	1.5	0.057	0.048	-6.88	-6.82	28.54
H-1774N	8/3/2026 8:48:53 AM	-1.18	-1.19	12.7	12.7	3.431	3.453	-14.65	-14.85	28.43
H-1774N	8/17/2026 9:05:57 AM	-0.98	-0.93	11.5	11.9	2.822	2.993	-13.04	-12.81	28.64
H-1801S	8/17/2026 12:59:08 PM	-3.48	-0.48	0.8	0.9	0.013	0.018	-16.48	-16.51	28.66
H-1801S	8/17/2026 1:01:12 PM	-0.99	-0.98	0.4	0.8	0.004	0.014	-16.40	-16.84	28.66
H-1802S	8/17/2026 1:14:56 PM	-0.11	-0.10	7.2	6.7	0.067	0.058	-17.24	-16.63	28.65
H-1803N-PLF	8/3/2026 8:42:00 AM									
H-1803N-PLF	8/3/2026 8:42:00 AM									
H-1803N-PLF	8/3/2026 8:42:09 AM	-5.76	-5.39	64.0	61.6	6.219	5.769	0.34	0.34	28.46
H-1803N-PLF	8/10/2026 8:39:09 AM	-4.87	-4.65	59.0	55.2	5.256	4.593	0.34	0.31	28.58
H-1803N-PLF	8/10/2026 8:50:00 AM									
H-1803N-PLF	8/17/2026 8:13:10 AM	-7.65	-7.60	72.0	72.4	7.882	7.977	0.09	0.04	28.67
H-1803N-PLF	8/17/2026 8:15:00 AM									
H-1803N-PLF	8/24/2026 8:27:42 AM	-5.31	-5.56	61.6	62.2	5.729	5.846	0.34	0.34	28.6
H-1803N-PLF	8/31/2026 8:49:03 AM	-5.07	-5.07	59.6	60.1	5.370	5.458	0.31	0.32	28.57
H-1804B	8/1/2026 9:18:43 AM	-12.04	-12.49	13.9	20.4	1.275	2.750	-13.86	-15.12	28.53
H-1804N	8/18/2026 11:51:34 AM	-1.72	-2.22	0.9	1.4	0.016	0.043	-4.03	-3.92	28.62
H-1804S	8/18/2026 9:07:35 AM	-19.72	-18.52	12.1	12.4	0.981	1.030	-20.43	-18.86	28.58
H-1805A	8/11/2026 1:56:34 PM	-3.12	-3.00	10.5	2.5	0.139	0.008	-19.95	-20.23	28.62
H-1805B	8/18/2026 8:57:08 AM	-2.12	-1.65	0.6	4.5	0.007	0.411	-17.98	-17.79	28.58

All LFG Extraction Wells - August 2026
Chiquita Canyon Landfill

Point Name	Record Date	Init Stat Press ["H2O]	Adj Stat Press ["H2O]	Init Flow [scfm]	Adj Flow [scfm]	Init Diff Press ["H2O]	Adj Diff Press ["H2O]	Sys Pressure ["H2O]	Adj Avail Press ["H2O]	Baro Press ["Hg]
H-1805S	8/18/2026 9:17:08 AM	-17.42	-10.10	36.4	8.3	3.322	0.165	-20.75	-20.68	28.62
H-1805S	8/18/2026 9:17:28 AM	-9.43	-9.43	7.5	8.5	0.136	0.174	-20.58	-20.96	28.62
H-1806A	8/11/2026 1:31:24 PM	-1.16	-1.44	26.9	26.7	1.682	1.657	-16.93	-17.64	28.62
H-1806B	8/27/2026 11:27:18 AM	-2.00	-1.99	4.3	2.0	0.384	0.085	-15.46	-15.48	28.64
H-1806N	8/18/2026 11:29:19 AM	-1.58	-1.19	6.0	6.4	0.047	0.054	-11.68	-11.33	28.62
H-1806N	8/18/2026 11:29:36 AM	-1.07	-1.08	2.3	1.5	0.007	0.003	-11.34	-11.38	28.62
H-1806S	8/18/2026 10:08:10 AM	-0.60	-0.41	13.8	12.8	0.445	0.387	-17.81	-17.68	28.69
H-1807A	8/11/2026 1:19:23 PM	-12.46	-12.71	36.9	41.4	1.820	2.302	-15.25	-16.46	28.66
H-1807N	8/18/2026 11:17:51 AM	-4.71	-3.80	25.9	7.9	4.272	0.389	-9.58	-10.00	28.63
H-1807N	8/18/2026 11:21:19 AM	-3.18	-3.15	4.9	4.9	0.151	0.152	-9.47	-9.45	28.63
H-1807S	8/17/2026 12:46:14 PM	-10.77	-8.42	2.2	5.7	0.006	0.041	-16.47	-16.46	28.69
H-1952S	8/6/2026 3:05:38 PM	-0.83	-0.84	9.4	9.3	1.875	1.833	-13.45	-13.47	28.49
H-1952S	8/7/2026 8:18:01 AM	-1.67	-2.72	10.4	14.5	2.293	4.504	-17.01	-16.67	28.6
H-1952S	8/18/2026 1:54:48 PM	-1.73	-2.48	12.9	16.1	3.579	5.580	-12.64	-12.62	28.52
H-1955C	8/11/2026 1:51:47 PM	-1.01	-0.86	9.2	7.0	1.733	0.983	-20.38	-20.50	28.61
H-1955N	8/18/2026 11:54:01 AM	-1.77	-1.73	5.5	4.4	0.184	0.120	-3.91	-3.72	28.65
H-1956B	8/1/2026 9:27:37 AM	-2.43	-2.26	4.0	6.6	0.038	0.102	-18.85	-18.32	28.55
H-1956N	8/18/2026 11:35:03 AM	-3.34	-3.32	21.9	21.7	3.069	2.998	-6.08	-5.92	28.65
H-1956S	8/17/2026 1:10:15 PM	-7.15	-7.21	0.4	0.4	0.016	0.014	-7.41	-7.35	28.66
H-1957B	8/17/2026 12:30:15 PM	-1.37	-1.13	7.3	10.4	0.334	0.678	-16.13	-16.19	28.62
H-1957N	8/18/2026 11:26:07 AM	-2.48	-2.28	6.6	4.7	0.280	0.141	-10.58	-10.84	28.63
H-1957S	8/17/2026 12:54:48 PM	-2.04	-1.50	3.2	3.2	0.211	0.213	-16.38	-17.64	28.66
H-1958C	8/11/2026 1:16:54 PM	-4.01	-3.73	19.1	13.3	2.386	1.152	-16.66	-17.64	28.66
H-1958C	8/31/2026 2:07:51 PM	-0.13	-0.61	1.2	9.1	0.009	0.527	-15.37	-15.10	28.57
H-1958C	8/31/2026 2:09:24 PM	-0.82	-0.81	9.0	9.1	0.518	0.522	-15.03	-15.04	28.57
H-1958N	8/18/2026 11:12:53 AM	-2.77	-1.19	47.5	35.8	2.889	1.620	-10.02	-10.13	28.65
H-1958S	8/17/2026 12:42:34 PM	-0.51	-0.55	2.2	2.1	0.029	0.027	-16.39	-16.42	28.68
H-1958S	8/17/2026 12:43:15 PM	-0.55	-0.59	2.0	2.0	0.025	0.026	-16.59	-16.46	28.67
H-1962N	8/3/2026 8:39:24 AM	-0.76	-0.76			0.000	0.000	-12.94	-13.08	28.41
H-1962N	8/17/2026 8:59:28 AM	-1.02	-1.02			0.000	0.000	-12.82	-12.79	28.61
H-1963N	8/3/2026 8:23:35 AM	-0.78	-0.76	7.0	6.8	0.139	0.130	-12.30	-11.49	28.38
H-1963N	8/17/2026 8:43:30 AM	-0.56	-0.56	5.2	5.6	0.076	0.087	-8.92	-8.52	28.6
H-1966N	8/3/2026 8:55:17 AM	-0.52	-0.50	5.4	5.4	3.135	3.124	-8.15	-8.18	28.41
H-1966N	8/17/2026 9:10:54 AM	-0.39	-0.39	4.7	4.7	2.349	2.359	-6.23	-6.27	28.64
H-1967E	8/18/2026 2:13:45 PM	-15.51	-14.81	1.1	2.8	0.002	0.011	-17.07	-16.97	28.81
H-1967W	8/27/2026 2:08:41 PM	-2.14	-2.19	57.9	58.9	4.256	4.409	-7.11	-7.09	28.68

All LFG Extraction Wells - August 2026
Chiquita Canyon Landfill

Point Name	Record Date	Init Stat Press ["H2O]	Adj Stat Press ["H2O]	Init Flow [scfm]	Adj Flow [scfm]	Init Diff Press ["H2O]	Adj Diff Press ["H2O]	Sys Pressure ["H2O]	Adj Avail Press ["H2O]	Baro Press ["Hg]
H-2050E	8/28/2026 10:26:38 AM	-4.43	-4.41	3.1	3.2	0.201	0.210	-3.65	-3.63	28.78
H-2050W	8/9/2026 8:59:53 AM	-1.46	-1.49	3.4	3.9	0.245	0.311	-7.03	-8.05	28.69
H-2050W	8/9/2026 9:02:18 AM	-1.40	-1.40	4.6	4.5	2.201	2.168	-8.36	-8.39	28.7
H-2051W	8/27/2026 2:06:01 PM	-7.23	-6.41	9.9	8.2	0.126	0.086	-8.36	-6.48	28.68
H-2053E	8/18/2026 2:22:29 PM	-2.44	-2.43	19.9	18.5	0.516	0.444	-17.09	-16.55	28.81
H-2055E	8/5/2026 11:06:36 AM	-0.24	-0.09	0.0	0.0	-0.701	-0.700	-0.09		28.64
H-2055E	8/5/2026 11:09:52 AM	-0.08	-0.15	0.0	0.0	-0.125	-0.123	-19.55		28.64
H-2055E	8/27/2026 9:45:35 AM	-0.41	-0.40	2.8	2.5	0.048	0.036	-15.30	-15.35	28.6
H-2056B	8/26/2026 9:06:42 AM	0.29	-0.02	0.5	3.6	0.026	1.386	-3.07	-2.62	28.76
H-2056B	8/26/2026 9:10:11 AM	-0.36	-0.41	4.9	5.7	0.489	0.676	-2.41	-2.76	28.76
H-2056B	8/26/2026 9:11:36 AM	-0.47	-0.52	5.5	5.6	0.615	0.652	-2.53	-2.62	28.76
H-2056B	8/26/2026 3:29:14 PM	-0.46	-0.48	5.0	5.2	0.522	0.562	-2.60	-2.80	28.74
H-2056W	8/27/2026 2:03:39 PM	-2.43	-2.26	59.2	59.5	4.503	4.550	-6.51	-6.58	28.68
H-2057E	8/6/2026 12:50:09 PM	-9.91	-10.41	8.2	7.7	1.447	1.281	-14.48	-14.97	28.89
H-2057E	8/18/2026 2:18:11 PM	-12.57	-12.48	36.8	36.6	1.839	1.817	-16.99	-16.78	28.82
H-2058E	8/12/2026 1:57:42 PM	-7.70	-7.58	54.9	53.7	3.961	3.784	-12.37	-12.37	28.71
H-2058W	8/27/2026 2:01:18 PM	-1.63	-1.58	8.9	10.4	0.100	0.135	-4.97	-5.63	28.67
H-2059E	8/26/2026 8:51:57 AM	-8.74	-8.75	2.6	2.7	0.149	0.163	-8.88	-8.91	28.72
H-2059E	8/26/2026 1:40:51 PM	-8.74	-8.18	5.9	9.0	0.230	0.531	0.25	0.90	28.71
H-2059E	8/26/2026 1:49:04 PM	-8.62	-8.53	5.0	8.9	0.161	0.519	-8.54	-8.80	28.74
H-2059W	8/27/2026 1:47:41 PM	-2.92	-3.03	39.1	41.0	3.617	3.980	-7.39	-7.49	28.64
H-2161E	8/18/2026 10:37:53 AM	-5.91	-5.72	49.6	51.9	3.285	3.590	-17.30	-16.93	28.77
H-2161W	8/27/2026 1:53:49 PM	-5.42	-5.16	51.6	49.7	3.446	3.201	-9.28	-9.03	28.64
H-2163C	8/11/2026 10:11:51 AM	-1.34	-1.32	1.7	2.2	0.295	0.525	-18.55	-18.50	28.68
H-2163C	8/11/2026 10:14:26 AM	-1.37	-1.36	0.9	0.8	0.220	0.156	-18.42	-18.50	28.68
H-2163C	8/17/2026 10:06:57 AM	-1.03	-1.03	0.3	0.3	0.020	0.017	-18.31	-18.38	28.71
H-2163W	8/27/2026 1:28:25 PM	-0.03	-0.01	1.4	1.2	0.011	0.009	-5.31	-5.04	28.61
H-2163W	8/27/2026 1:29:13 PM	-0.05	-0.04	2.0	1.2	0.024	0.009	-9.53	-10.44	28.62
H-2165E	8/13/2026 2:03:30 PM	-1.24	-1.21	9.8	9.7	0.618	0.595	-11.72	-10.70	28.63
H-2165E	8/18/2026 9:50:08 AM	-1.08	-0.87	10.6	15.5	0.713	1.534	-8.80	-8.59	28.73
H-2165W	8/5/2026 9:14:44 AM									28.63
H-2165W	8/5/2026 9:14:45 AM									28.63
H-2165W	8/5/2026 9:16:03 AM	-0.91	-0.58	0.9	0.8	0.122	0.110	-17.07		28.63
H-2165W	8/5/2026 9:17:25 AM	-0.55	-0.55	0.6	0.6	0.050	0.055	-16.96		28.63
H-2165W	8/13/2026 9:00:00 AM									
H-2165W	8/13/2026 9:00:00 AM									
H-2165W	8/25/2026 1:49:37 PM	0.32	-0.07	2.0	20.7	0.028	2.850	-9.79	-9.92	28.63

All LFG Extraction Wells - August 2026
Chiquita Canyon Landfill

Point Name	Record Date	Init Stat Press ["H2O]	Adj Stat Press ["H2O]	Init Flow [scfm]	Adj Flow [scfm]	Init Diff Press ["H2O]	Adj Diff Press ["H2O]	Sys Pressure ["H2O]	Adj Avail Press ["H2O]	Baro Press ["Hg]
H-2165W	8/25/2026 1:50:21 PM	-0.16	-0.18	20.7	20.8	2.839	2.872	-9.82	-9.54	28.62
H-2166E	8/11/2026 1:41:27 PM	-0.77	-0.76	10.2	10.0	0.666	0.628	-9.95	-9.00	28.63
H-2168C	8/1/2026 9:30:20 AM	-15.35	-12.19	18.2	18.4	0.428	0.435	-18.97	-17.85	28.53
H-2168E	8/17/2026 12:32:36 PM	-0.77	-0.67	2.5	1.8	0.040	0.021	-16.08	-16.17	28.62
H-2169C	8/1/2026 9:22:25 AM	-12.89	-11.14	55.3	49.4	4.129	3.283	-18.60	-18.95	28.54
H-2169E	8/17/2026 12:21:46 PM	-0.37	-0.38	26.4	25.6	0.898	0.845	-15.29	-15.25	28.62
H-2170N	8/25/2026 12:17:42 PM	-3.73	-3.15	35.4	27.6	8.168	4.910	-15.10	-15.53	28.69
H-2170S	8/3/2026 1:42:56 PM	-0.82	-0.82	2.1	1.4	0.028	0.013	-19.00	-18.26	28.56
H-2171A	8/25/2026 1:22:00 PM	-3.92	-3.54	5.0	4.7	2.746	2.336	-0.86	-0.78	28.7
H-2171B	8/26/2026 11:22:10 AM	-2.55	-2.57	8.8	9.1	0.500	0.534	-11.37	-10.63	28.63
H-2171N	8/1/2026 8:36:06 AM	-0.84	-0.88	7.9	7.7	0.399	0.377	-15.94	-15.93	28.66
H-2171S	8/25/2026 12:13:12 PM	-4.48	-4.47	46.7	46.6	14.468	14.369	-15.06	-14.99	28.7
H-2272W	8/3/2026 9:40:07 AM	-0.59	-0.58	5.3	5.2	0.593	0.580	-15.37	-15.58	28.53
H-2272W	8/17/2026 8:58:10 AM	-1.18	-1.19	2.1	1.8	0.096	0.067	-15.67	-16.63	28.72
H-2272W	8/17/2026 9:03:29 AM	-1.17	-1.17	4.9	5.4	2.639	3.160	-13.87	-17.16	28.7
H-2272W	8/17/2026 9:06:27 AM	-1.16	-1.15	6.6	6.6	4.862	4.804	-14.03	-13.99	28.7
H-2273W	8/5/2026 7:10:00 AM									
H-2273W	8/5/2026 7:10:00 AM									
H-2273W	8/5/2026 9:37:15 AM	-1.32	-1.29	0.0	0.0	-0.017	-0.017	-17.10		28.59
H-2273W	8/11/2026 8:45:00 AM									
H-2273W	8/11/2026 8:45:00 AM									
H-2273W	8/17/2026 9:56:01 AM	-1.25	-1.14	4.8	2.8	0.150	0.052	-12.67	-12.10	28.7
H-2274B	8/13/2026 1:59:37 PM	-3.23	-4.16	6.8	9.5	0.124	0.243	-11.68	-11.64	28.56
H-2274B	8/13/2026 2:01:26 PM	-4.27	-4.11	9.3	9.3	0.232	0.231	-11.55	-11.46	28.56
H-2274B	8/21/2026 8:17:55 AM	-3.81	-3.86	7.2	7.7	0.140	0.160	-9.11	-9.50	28.6
H-2274W	8/5/2026 9:46:19 AM	-1.10	-1.09	1.8	2.0	0.021	0.026	-13.39		28.59
H-2274W	8/17/2026 10:03:10 AM	-1.07	-1.06	1.1	0.4	0.007	0.001	-10.66	-9.24	28.71
H-2275E	8/18/2026 9:28:52 AM	-0.75	-0.59	4.9	0.6	0.148	0.002	-8.13	-7.92	28.63
H-2275W	8/3/2026 9:55:24 AM	-0.42	-0.41	2.8	1.4	0.172	0.042	-15.25	-15.12	28.49
H-2275W	8/17/2026 9:30:12 AM	-0.48	-0.44	3.8	0.5	0.094	0.002	-13.71	-13.05	28.69
H-2275W	8/17/2026 9:33:49 AM	-0.46	-0.45	1.2	1.2	0.010	0.009	-13.99	-13.39	28.69
H-2276A	8/4/2026 1:47:43 PM	-5.74	-4.08	16.0	11.9	0.605	0.332	-9.75	-9.97	28.45
H-2276A	8/21/2026 9:33:17 AM	-3.46	-1.66	11.0	6.7	0.281	0.104	-8.62	-9.30	28.58
H-2276B	8/4/2026 3:51:52 PM	-4.82	-5.47	25.6	32.1	1.553	2.459	-8.71	-8.51	28.41
H-2276B	8/21/2026 8:21:09 AM	-6.62	-6.50	24.3	21.5	1.402	1.092	-9.32	-8.26	28.6
H-2276B	8/21/2026 9:35:35 AM	-0.05	-0.05	6.3	6.5	0.093	0.099	-9.18	-9.57	28.58
H-2276E	8/18/2026 9:13:29 AM	-0.93	-0.94	3.2	2.6	0.013	0.009	-20.72	-20.54	28.62
H-2276W	8/5/2026 9:55:38 AM	-9.93	-4.84	3.4	8.6	0.080	0.513	-15.28		28.58
H-2276W	8/17/2026 9:52:25 AM	-7.41	-7.07	1.5	0.7	0.014	0.003	-13.43	-12.10	28.7
H-2277A	8/6/2026 8:54:56 AM	-13.84	-3.12	1.4	0.6	0.013	0.002	-13.83	-13.82	28.57
H-2277A	8/17/2026 10:47:20 AM	-4.92	-0.20	3.0	1.4	0.056	0.012	-4.64	-4.81	28.66

All LFG Extraction Wells - August 2026
Chiquita Canyon Landfill

Point Name	Record Date	Init Stat Press ["H2O]	Adj Stat Press ["H2O]	Init Flow [scfm]	Adj Flow [scfm]	Init Diff Press ["H2O]	Adj Diff Press ["H2O]	Sys Pressure ["H2O]	Adj Avail Press ["H2O]	Baro Press ["Hg]
H-2277A	8/17/2026 10:49:15 AM	-0.50	-0.50	1.2	1.2	0.009	0.008	-5.00	-4.92	28.66
H-2277A	8/17/2026 10:50:27 AM	-0.50	-0.50	0.9	0.9	0.005	0.005	-4.70	-4.41	28.66
H-2277B	8/4/2026 3:43:21 PM	-2.15	-2.13	1.7	1.6	0.809	0.674	-8.01	-8.02	28.41
H-2277B	8/24/2026 10:08:41 AM	-1.83	-1.81	1.4	1.4	0.519	0.541	-7.42	-7.41	28.56
H-23 (EXP-23	8/26/2026 11:01:45 AM	-16.16	-16.12	2.8	4.7	0.018	0.052	-15.84	-15.83	28.63
H-2301E	8/20/2026 4:23:23 PM	-0.18	-0.17	11.2	11.5	0.284	0.299	-12.04	-12.01	28.92
H-2301W	8/28/2026 12:23:38 PM	-3.03	-3.02	1.0	1.0	0.099	0.098	-3.37	-3.09	28.86
H-2301W	8/28/2026 12:24:39 PM	-2.91	-2.87	1.2	1.1	0.154	0.129	-3.13	-3.39	28.86
H-2302C	8/12/2026 1:11:26 PM	-0.63	-0.64	15.1	16.6	0.532	0.644	-12.24	-12.35	28.73
H-2302E	8/20/2026 4:44:12 PM	-9.53	-9.80	14.7	14.4	0.284	0.271	-10.00	-10.15	28.86
H-2303E	8/20/2026 4:50:27 PM	-8.47	-8.57	5.1	5.1	0.034	0.033	-8.43	-8.55	28.85
H-2303N	8/12/2026 1:16:22 PM	-0.90	-0.78	0.5	1.1	0.006	0.025	-13.57	-13.66	28.71
H-2303N	8/12/2026 1:19:09 PM	-1.33	-1.34	1.5	1.6	0.048	0.051	-13.68	-13.90	28.71
H-2303S	8/28/2026 11:25:27 AM	-0.20	-0.75	13.8	19.5	0.241	0.482	-3.56	-3.64	28.89
H-2304E	8/27/2026 11:55:16 AM	-0.08	-0.82	9.8	51.3	0.024	0.643	-1.60	-1.54	28.91
H-2304S	8/28/2026 11:37:56 AM	-0.18	-0.03	10.7	17.5	0.746	1.980	0.00	-0.01	28.89
H-2304S	8/28/2026 11:40:02 AM	-0.02	-0.02	8.9	9.0	1.711	1.724	-0.01	0.00	28.89
H-2304S	8/31/2026 12:25:12 PM	-0.86	-0.65	5.7	7.0	0.691	1.044	-2.66	-2.98	28.84
H-2304S	8/31/2026 12:38:33 PM	-0.04	-0.10	8.7	10.0	1.610	2.117	-2.91	-2.84	28.83
H-2305N	8/12/2026 1:22:40 PM	-0.33	-0.33	0.7	0.7	0.010	0.009	-13.33	-13.50	28.71
H-2305S	8/30/2026 1:17:51 PM	0.38	-0.18	11.6	14.7	0.312	0.504	-3.47	-4.03	28.83
H-2305S	8/30/2026 1:19:03 PM	-0.32	-0.32	19.9	19.9	0.520	0.520	-3.80	-3.80	28.83
H-2306N	8/28/2026 10:37:17 AM	-0.02	-0.01	20.0	19.6	0.927	0.892	-3.94	-3.62	28.75
H-2307S	8/9/2026 10:20:52 AM	-0.92	-0.78	27.8	25.0	1.791	1.449	-17.09	-16.62	28.75
H-2307S	8/9/2026 10:24:35 AM	-0.72	-0.73	24.3	24.3	1.372	1.368	-16.73	-16.76	28.76
H-2308S	8/9/2026 10:29:17 AM	-0.24	-0.24	24.1	24.0	0.756	0.749	-16.54	-16.60	28.75
H-2309N	8/12/2026 9:50:35 AM	-13.89	-8.52	2.1	1.2	0.029	0.008	-18.93	-18.79	28.64
H-2309N	8/17/2026 9:48:06 AM	-10.85	-11.08	2.4	2.8	0.036	0.050	-19.23	-18.79	28.71
H-2309S	8/30/2026 12:46:12 PM	-0.62	-1.06	16.1	24.9	0.334	0.802	-3.58	-3.72	28.79
H-2309S	8/30/2026 12:47:09 PM	-1.13	-1.01	23.4	22.1	0.709	0.631	-3.66	-3.31	28.79
H-2310N	8/17/2026 12:35:28 PM	-0.25	-0.25	4.9	4.9	0.506	0.497	-8.90	-8.85	28.8
H-2310N	8/17/2026 12:40:08 PM	-0.32	-0.33	5.9	6.3	0.719	0.817	-8.87	-8.90	28.81
H-2310N	8/17/2026 12:40:51 PM	-0.35	-0.33	6.4	6.4	0.869	0.860	-8.91	-8.85	28.82
H-2310S	8/28/2026 10:34:05 AM	-0.15	-0.23	27.9	31.1	0.991	1.237	-4.25	-3.49	28.78
H-2401S	8/12/2026 10:14:34 AM	-13.25	-13.29	10.0	9.9	2.142	2.128	-17.25	-17.14	28.68
H-2402N	8/12/2026 12:40:27 PM	-0.65	-0.67	6.2	6.8	0.799	0.977	-17.27	-17.17	28.64
H-2402S	8/12/2026 10:33:21 AM	-0.31	-0.32	19.1	19.9	0.466	0.507	-15.88	-15.94	28.69
H-2403N	8/12/2026 12:43:15 PM	-0.58	-0.56	6.5	6.5	0.899	0.888	-17.29	-17.35	28.64

All LFG Extraction Wells - August 2026
Chiquita Canyon Landfill

Point Name	Record Date	Init Stat Press ["H2O]	Adj Stat Press ["H2O]	Init Flow [scfm]	Adj Flow [scfm]	Init Diff Press ["H2O]	Adj Diff Press ["H2O]	Sys Pressure ["H2O]	Adj Avail Press ["H2O]	Baro Press ["Hg]
H-2403S	8/12/2026 12:57:27 PM	-4.85	-1.45	0.7	0.3	0.011	0.002	-16.18	-16.07	28.69
H-2404N	8/12/2026 12:47:23 PM	-4.95	-4.43	15.8	14.3	5.363	4.359	-17.34	-17.23	28.67
H-2404S	8/12/2026 1:07:56 PM	-10.63	-10.35	24.2	19.7	0.772	0.511	-11.59	-11.08	28.68
H-2405N	8/12/2026 10:28:52 AM	-0.94	-0.67	14.2	8.2	4.356	1.437	-18.26	-18.52	28.68
H-2405N	8/12/2026 10:32:20 AM	-0.63	-0.61	6.0	6.0	0.761	0.774	-17.99	-18.02	28.68
H-29	8/27/2026 10:44:04 AM	-1.02	-1.01	1.2	1.1	0.028	0.025	-15.13	-14.73	28.73
H-72	8/26/2026 9:58:42 AM	-1.06	-1.07	4.0	5.6	0.020	0.039	-12.61	-14.57	28.59
H-74	8/1/2026 8:52:05 AM	-8.40	-8.13	11.5	8.4	2.820	1.494	-11.16	-10.17	28.64
H-75	8/17/2026 1:53:31 PM	-2.35	-1.89	3.5	3.1	3.113	2.414	-15.12	-15.08	28.69
H-75	8/20/2026 8:54:33 AM	-2.69	-2.76	3.5	3.6	3.166	3.372	-15.61	-16.04	28.67
H-79	8/11/2026 10:56:09 AM	-0.78	-1.03	5.8	4.3	0.044	0.024	-15.76	-15.60	28.69
H-79	8/19/2026 12:54:51 PM	-7.47	-2.78	12.7	12.7	0.220	0.214	-12.99	-12.92	28.71
H-79	8/19/2026 12:56:10 PM	-2.55	-2.53	15.9	16.7	0.334	0.372	-12.77	-12.45	28.71
H-79	8/20/2026 9:32:22 AM	-1.06	-1.16	3.7	5.0	0.018	0.032	-14.63	-14.81	28.67
P-02R	8/5/2026 1:55:00 PM	-0.44	-0.44	9.1	9.1	0.502	0.494	-20.32	-20.22	28.76
P-03R	8/5/2026 2:02:14 PM	-1.21	-1.20	2.9	3.0	0.908	0.929	-18.92	-18.99	28.76
P-04	8/5/2026 2:07:04 PM	-1.14	-1.14			1.154	1.148	-17.93	-17.78	28.76
P-05	8/6/2026 9:40:01 AM	-0.26	-0.26			0.272	0.271	-17.76	-17.69	28.8
P-06R	8/6/2026 9:47:29 AM	-0.78	-0.77	6.3	5.8	0.247	0.212	-16.55	-16.52	28.8
P-07R	8/17/2026 10:01:53 AM	-0.86	-0.86	3.8	3.9	1.490	1.566	-19.92	-19.99	28.82
P-08R	8/5/2026 10:52:06 AM	-16.62	-16.76	12.9	10.6	0.386	0.262	-17.49	-17.15	28.76
P-09	8/3/2026 1:57:38 PM	-0.39	-0.38			0.384	0.371	-12.38	-12.20	28.63
P-10	8/3/2026 2:02:31 PM	-0.17	-0.16	3.5	3.6	1.292	1.389	-11.59	-12.24	28.63
P-11	8/6/2026 9:56:27 AM	-0.59	-0.59	7.8	7.7	6.574	6.344	-12.07	-11.72	28.81
P-12	8/6/2026 10:07:09 AM	-14.15	-14.10	7.8	5.5	0.077	0.038	-13.88	-13.85	28.85
P-13	8/6/2026 10:11:26 AM	-0.69	-0.68	9.3	9.4	0.524	0.529	-13.83	-13.84	28.82
P-14	8/6/2026 10:17:59 AM	-0.21	-0.21			0.214	0.218	-13.37	-13.10	28.85
P-15R	8/6/2026 10:23:44 AM	-1.43	-1.42	2.6	2.6	0.721	0.728	-12.61	-12.70	28.85
P-16	8/6/2026 10:43:32 AM	-2.77	-2.77	5.4	5.4	3.138	3.119	-10.73	-10.62	28.86
P-17	8/6/2026 10:49:54 AM	-1.02	-1.01			1.023	1.015	-11.06	-11.12	28.85
P-18RD	8/9/2026 2:06:27 PM	-5.88	-8.45	2.1	2.3	0.496	0.573	-6.23	-9.07	28.74
P-18RS	8/9/2026 2:03:31 PM	-0.79	-0.75	4.8	4.2	2.402	1.858	-7.87	-6.08	28.74
P-19	8/10/2026 1:31:30 PM	-0.63	-0.63	8.0	8.1	0.394	0.399	-6.70	-6.58	28.82
P-20R	8/9/2026 2:19:46 PM	-0.79	-0.76	2.0	2.0	0.434	0.406	-6.49	-6.31	28.74
P-21	8/9/2026 2:13:29 PM	-0.11	-0.10			0.114	0.108	-6.73	-5.69	28.74
P-21RD	8/10/2026 1:39:05 PM	-3.09	-3.10	9.0	9.0	1.667	1.694	-6.00	-5.99	28.78
P-21RS	8/10/2026 1:42:30 PM	-2.81	-2.83	15.3	14.9	0.536	0.509	-6.33	-6.38	28.77
P-22RD	8/17/2026 10:39:55 AM	-4.45	-4.43	4.8	4.7	6.116	5.900	-9.99	-9.76	28.79
P-22RS	8/17/2026 10:35:13 AM	-1.30	-1.29	29.6	29.3	2.041	1.998	-10.10	-9.91	28.81
P-23	8/10/2026 1:56:28 PM	-0.27	-0.26	1.7	1.6	0.017	0.015	-6.01	-6.07	28.8
P-24	8/11/2026 12:50:00 PM	-1.99	-1.98	5.6	5.5	3.247	3.148	-8.97	-8.88	28.86
P-26	8/11/2026 1:06:02 PM	-5.77	-5.78			5.777	5.787	-8.34	-8.16	28.85
P-27	8/12/2026 8:05:38 AM	-1.77	-1.50	3.7	2.6	3.431	1.675	-9.15	-9.01	28.75
P-27	8/13/2026 1:27:15 PM	-1.13	-1.13	2.1	2.1	1.102	1.128	-6.49	-6.59	28.75
P-28	8/12/2026 12:57:05 PM	-3.74	-3.72			3.698	3.687	-6.50	-6.51	28.74
P-29R	8/12/2026 8:47:04 AM	-1.01	-0.98	0.9	1.3	0.005	0.010	-8.18	-8.19	28.77
P-30R	8/12/2026 8:55:42 AM	-6.03	-5.82	10.5	10.2	2.249	2.103	-8.24	-8.04	28.75

All LFG Extraction Wells - August 2026
Chiquita Canyon Landfill

Point Name	Record Date	Init Stat Press ["H2O]	Adj Stat Press ["H2O]	Init Flow [scfm]	Adj Flow [scfm]	Init Diff Press ["H2O]	Adj Diff Press ["H2O]	Sys Pressure ["H2O]	Adj Avail Press ["H2O]	Baro Press ["Hg]
P-32R1	8/12/2026 9:30:14 AM	-1.51	-1.53	4.9	4.7	6.487	5.940	-7.03	-6.58	28.74
P-32R2	8/12/2026 9:36:46 AM	-1.83	-1.79	10.1	9.4	2.126	1.840	-6.87	-6.88	28.74
P-32R2	8/25/2026 3:50:56 PM	-1.43	-1.35	7.0	5.4	0.062	0.037	-6.33	-5.28	28.74
P-33	8/12/2026 9:44:10 AM	-1.35	-1.34			0.008	0.005	-0.95	-0.90	28.73
P-36	8/12/2026 1:51:52 PM	-0.08	-0.07			0.085	0.074	-3.72	-3.69	28.67
P-37	8/3/2026 9:08:55 AM	-0.52	-0.43	0.3	0.3	0.017	0.022	-6.11		28.58
P-38RD	8/3/2026 9:37:10 AM	-4.39	-4.36	34.0	35.7	1.362	1.500	-5.68		28.56
P-38RS	8/3/2026 9:34:21 AM	-1.29	-1.27	11.0	11.0	0.729	0.731	-5.84		28.57
P-39	8/3/2026 9:40:47 AM	-7.48	-7.48	0.0	0.0	-0.165	-0.090	-7.30		28.56
P-41	8/3/2026 9:46:05 AM	-7.05	-6.92	0.0	0.0	-0.414	-0.299			28.57
P-42R	8/3/2026 9:53:05 AM	-6.60	-6.51	2.9	3.2	0.874	1.049	-7.23		28.57
P-43	8/3/2026 9:58:14 AM	-3.88	-3.80	0.0	0.0	3.816	3.815			28.57
P-44RD	8/3/2026 10:02:39 AM	-7.18	-7.18	0.0	0.0	-0.054	-0.277	-6.61		28.58
P-44RS	8/3/2026 10:01:07 AM	-5.00	-4.96	17.9	16.2	2.031	1.649	-7.86		28.57
P-45RD	8/3/2026 10:29:25 AM	-6.98	-6.96	5.7	3.9	0.657	0.310	-8.04		28.58
P-45RS	8/3/2026 10:27:31 AM	-0.66	-0.61	1.3	1.7	0.185	0.335	-7.95		28.58
P-45RS	8/25/2026 4:29:05 PM	-0.41	-0.41	4.6	4.2	5.732	4.749	-0.01	-0.02	28.7
P-46RD	8/3/2026 10:41:13 AM	-7.65	-7.39	0.0	0.0	-0.049	-2.805	-2.33		28.59
P-46RS	8/3/2026 10:38:56 AM	-2.27	-2.23	21.2	20.6	2.849	2.686	-7.89		28.58
P-47	8/17/2026 10:25:36 AM	-0.17	-0.18			0.170	0.175	-10.14	-9.77	28.78
P-48	8/17/2026 10:59:26 AM	-0.30	-0.29	1.7	1.8	0.019	0.021	-11.01	-10.78	28.78
P-49RD	8/3/2026 10:17:37 AM	-8.03	-8.06	13.3	12.7	1.146	1.049	-10.90	-10.71	28.59
P-49RS	8/3/2026 10:13:44 AM	-1.40	-1.42	24.4	24.6	1.378	1.403	-10.88	-10.98	28.59
P-52	8/3/2026 10:53:58 AM	-0.32	-0.30	11.2	11.2	2.633	2.636	-15.37	-15.67	28.59
P-53	8/17/2026 11:54:22 AM	-0.80	-0.80	9.2	9.2	1.764	1.772	-17.55	-17.44	28.78
P-54	8/17/2026 12:05:19 PM	-8.08	-0.71	22.4	13.4	10.671	3.691	-15.52	-15.52	28.78
P-54	8/17/2026 12:16:28 PM	-0.73	-0.58	40.6	40.3	3.735	3.675	-17.21	-17.21	28.78
P-55	8/17/2026 12:21:40 PM	-0.59	-0.59			0.592	0.589	-0.07	-0.07	28.78
P-56	8/17/2026 12:31:15 PM	-0.45	-0.45			0.437	0.439	-20.19	-20.17	28.77
P-57	8/17/2026 12:26:34 PM	-0.51	-0.51	4.6	4.0	0.025	0.020	-20.20	-20.22	28.77
P-60R	8/13/2026 1:45:51 PM	-2.54	-2.56	1.1	1.0	0.024	0.019	-3.71	-4.04	28.67
P-61	8/13/2026 1:41:07 PM	-0.37	-0.36	6.3	6.1	4.141	3.808	-4.18	-3.84	28.67
P-65	8/13/2026 1:59:36 PM	-0.77	-0.80	4.9	5.1	0.473	0.525	-3.75	-4.10	28.67
P-71	8/17/2026 11:07:05 AM	-1.89	-1.92			1.877	1.906	-12.08	-12.05	28.78
P-75	8/13/2026 1:52:23 PM	-3.35	-3.38	13.8	14.2	1.171	1.240	-4.16	-4.21	28.67
P-76	8/3/2026 9:27:12 AM	-1.70	-1.63	0.0	0.0	-1.756	-1.646	-5.87		28.56
P-79	8/6/2026 10:33:27 AM	-0.24	-0.24			0.261	0.264	-11.27	-10.96	28.93
SC-2000E	8/18/2026 10:35:27 AM	-5.05	-4.43	5.1	5.9	0.559	0.746	-12.49	-12.60	28.76
SC-2501E	8/3/2026 8:30:00 AM									
SC-2501E	8/3/2026 8:30:00 AM									
SC-2501E	8/3/2026 8:34:18 AM	-3.86	-3.83			3.835	3.812	-8.28	-8.55	28.46
SC-2501E	8/10/2026 8:29:18 AM	-2.98	-2.97			2.996	2.945	-7.22	-7.12	28.59
SC-2501E	8/10/2026 8:41:00 AM									
SC-2501E	8/17/2026 8:02:20 AM	-3.40	-3.42			3.398	3.412	-7.91	-7.99	28.65
SC-2501E	8/17/2026 8:05:00 AM									
SC-2501E	8/24/2026 8:23:57 AM	-3.90	-3.90			3.894	3.882	-7.96	-7.89	28.63

All LFG Extraction Wells - August 2026
Chiquita Canyon Landfill

Point Name	Record Date	Init Stat Press ["H2O]	Adj Stat Press ["H2O]	Init Flow [scfm]	Adj Flow [scfm]	Init Diff Press ["H2O]	Adj Diff Press ["H2O]	Sys Pressure ["H2O]	Adj Avail Press ["H2O]	Baro Press ["Hg]
SC-2501E	8/31/2026 8:42:09 AM	-3.89	-3.86			3.872	3.875	-7.25	-7.45	28.57
SC-2501W	8/13/2026 1:06:02 PM	-2.39	-2.47			2.327	2.408	-6.38	-6.51	28.62
SC-2501W	8/13/2026 1:07:06 PM	-2.40	-2.40			2.328	2.327	-5.53	-5.75	28.63
SC-2501W	8/13/2026 3:00:00 PM									
SC-2501W	8/17/2026 8:30:29 AM	-3.20	-3.18	21.9	21.8	3.189	3.169	-6.64	-6.61	28.65
SW-10	8/5/2026 12:56:57 PM	-14.29	-14.31	10.0	10.1	0.122	0.122	-14.32		28.57
SW-10	8/12/2026 2:10:23 PM	-10.68	-10.49	1.6	1.7	0.016	0.018	-11.90	-11.87	28.56
SW-115	8/5/2026 8:29:10 AM	-12.38	-12.36	19.7	19.7	2.305	2.309	-21.62		28.67
SW-154	8/11/2026 1:42:22 PM	-13.81	-13.80			13.854	13.788	-13.52	-13.51	28.68
SW-187	8/5/2026 12:22:32 PM	-12.97	-12.96	0.0	0.0	-0.531	-0.529			28.59
SW-20	8/17/2026 10:10:09 AM	-0.76	-0.68	2.4	2.2	0.007	0.006	-19.98	-20.14	28.82
SW-2501D	8/5/2026 1:58:20 PM	-14.35	-14.30	0.9	0.9	0.091	0.093	-14.29		28.65
SW-2501M	8/5/2026 1:54:11 PM	-13.89	-13.86	2.1	2.1	0.456	0.464	-13.84		28.65
SW-2501MD	8/5/2026 1:56:24 PM	-11.41	-11.40	1.7	1.7	0.317	0.318	-13.76		28.65
SW-2501S	8/5/2026 1:52:03 PM	-14.27	-14.21	1.8	1.8	0.340	0.346	-14.18		28.65
SW-2502D	8/5/2026 1:42:52 PM	-14.27	-14.25	1.2	1.2	0.213	0.213	-14.23		28.65
SW-2502M	8/5/2026 1:40:28 PM	-8.56	-8.50	1.2	1.2	0.146	0.150	-14.08		28.65
SW-2502MD	8/5/2026 1:34:59 PM	-14.24	-14.22	0.9	1.0	0.124	0.130	-14.20		28.65
SW-2502S	8/5/2026 1:37:20 PM	-14.36	-14.32	1.1	1.1	0.134	0.132	-14.31		28.65
SW-2503D	8/5/2026 1:28:32 PM	-14.29	-14.30	0.6	0.6	0.043	0.041	-14.30		28.62
SW-2503M	8/5/2026 1:25:28 PM	-11.16	-11.13	0.4	0.4	0.020	0.021	-14.14		28.62
SW-2503MD	8/5/2026 1:18:25 PM	-13.99	-13.99	2.0	2.0	0.473	0.474	-13.79		28.62
SW-2503S	8/5/2026 1:21:18 PM	-14.39	-14.39	1.2	1.2	0.153	0.153	-14.18		28.62
SW-2504D	8/5/2026 1:06:36 PM	-14.20	-14.20	3.2	3.2	0.212	0.212	-14.20		28.63
SW-2504M	8/5/2026 1:15:32 PM	-8.29	-8.29	1.4	1.4	0.040	0.040	-13.83		28.62
SW-2504MD	8/5/2026 1:09:15 PM	-14.18	-14.22	1.2	1.1	0.033	0.024	-14.24		28.63
SW-2504S	8/5/2026 1:13:55 PM	-14.21	-14.17	3.2	4.2	0.218	0.362	-14.15		28.62
SW-30	8/5/2026 1:46:39 PM	-14.22	-14.21	0.0	0.0	0.054	0.048			28.65
SW-32	8/5/2026 2:01:29 PM	-14.27	-14.25	0.0	0.0	0.035	0.032			28.65
SW-64	8/5/2026 1:49:25 PM	-14.03	-14.01	0.0	0.0	0.111	0.102			28.65
SW-65	8/5/2026 8:27:39 AM	-17.78	-17.72	0.3	4.3	0.001	0.111	-21.24		28.67
SW-66	8/11/2026 1:40:33 PM	-12.56	-12.66			12.603	12.677	-12.57	-12.56	28.67
SW-68	8/5/2026 2:03:59 PM	-14.20	-14.16	7.0	7.4	0.065	0.072			28.65
SW-70	8/5/2026 12:31:23 PM	-13.96	-13.97	0.0	0.0	-0.117	-0.131			28.58
SW-71	8/11/2026 12:58:26 PM	-5.46	-5.81	2.5	2.6	0.662	0.704	-8.61	-8.75	28.85
SW-72	8/12/2026 1:45:10 PM	-2.06	-3.96	1.7	1.2	0.294	0.158	-3.75	-3.75	28.67
SW-80	8/25/2026 8:18:39 AM	-9.76	-9.76	0.7	0.7	0.003	0.003	-15.80	-15.80	28.78
SW-9	8/5/2026 12:36:05 PM	-14.17	-14.25	0.0	0.0	0.230	0.040			28.59
TC-1961C	8/27/2026 9:31:25 AM	-3.58	-1.93	17.7	6.7	0.731	0.104	-14.31	-14.19	28.6
TC-1961E	8/18/2026 10:05:57 AM	-10.44	-7.07	35.2	12.9	3.001	0.398	-19.15	-18.61	28.69
TC-2174	8/3/2026 8:15:44 AM	-3.33	-3.28			3.288	3.213	0.08	0.04	28.46
TC-2174	8/3/2026 8:20:00 AM									
TC-2174	8/3/2026 8:20:00 AM									
TC-2174	8/10/2026 8:22:42 AM	-2.54	-2.53			2.525	2.528	0.31	0.34	28.57
TC-2174	8/10/2026 8:30:00 AM									
TC-2174	8/17/2026 7:49:43 AM	-2.82	-2.75			2.830	2.786	0.00	0.00	28.65
TC-2174	8/17/2026 7:55:00 AM									

All LFG Extraction Wells - August 2026
Chiquita Canyon Landfill

Point Name	Record Date	Init Stat Press ["H2O]	Adj Stat Press ["H2O]	Init Flow [scfm]	Adj Flow [scfm]	Init Diff Press ["H2O]	Adj Diff Press ["H2O]	Sys Pressure ["H2O]	Adj Avail Press ["H2O]	Baro Press ["Hg]
TC-2174	8/24/2026 8:15:18 AM	-3.47	-3.49			3.476	3.429	0.23	0.13	28.61
TC-2174	8/31/2026 8:04:00 AM	-2.95	-2.93			2.980	2.953	0.00	0.00	28.57
VL-02	8/24/2026 11:50:16 AM	-11.79	-13.98	32.3	13.1	1.301	0.216	-14.18	-14.81	28.88

All LFG Extraction Wells - August 2026
Chiquita Canyon Landfill

Point Name	Record Date	Elev [ft]	Latitude	Longitude	Comments
A-01	8/5/2026 7:45:50 AM	1168	34.4311913	-118.6437667	Increased Flow/Vacuum,Opened Valve 1/2 Turn or Less
A-02	8/5/2026 7:52:54 AM	1168	34.4315983	-118.6433197	No Adjustment Made,No Flow Measurement
A-03	8/5/2026 7:55:16 AM	1207	34.4319538	-118.6428290	Increased Flow/Vacuum,Opened Valve 1/2 Turn or Less,No Flow Measurement
A-04	8/5/2026 7:57:37 AM	1191	34.4321917	-118.6422072	Increased Flow/Vacuum,Opened Valve 1/2 Turn or Less,No Flow Measurement
A-05	8/5/2026 8:00:43 AM	1188	34.4324740	-118.6416590	No Adjustment Made,No Flow Measurement
B-01	8/5/2026 10:11:56 AM	1225	34.4338893	-118.6396202	Valve Adjustment:NSPS/EG CAI,NSPS/EG CAC,No Flow Measurement,Increased Flow/Vacuum,Barely Open
B-02R	8/5/2026 9:54:46 AM	1235	34.4335662	-118.6394910	Valve Adjustment:NSPS/EG CAI,NSPS/EG CAC,No Flow Measurement,Increased Flow/Vacuum
B-02R	8/5/2026 10:05:18 AM	1233	34.4335717	-118.6395180	
B-03R	8/5/2026 9:42:23 AM	1229	34.4337923	-118.6388067	
B-05	8/5/2026 9:34:32 AM	1229	34.4336383	-118.6382570	
B-06	8/20/2026 9:16:11 AM	1225	34.4340123	-118.6377370	Valve Adjustment:Audible Flow
B-06	8/25/2026 11:07:03 AM	1225	34.4339834	-118.6377565	
B-07R	8/20/2026 8:55:48 AM	1211	34.4342722	-118.6374218	Valve Adjustment:Audible Flow,Decreased Flow/Vacuum
B-07R	8/25/2026 10:37:11 AM	1213	34.4342631	-118.6374381	
B-08	8/20/2026 9:24:49 AM	1233	34.4337665	-118.6373512	Valve Adjustment:NSPS/EG CAI,High O2,Decreased Flow/Vacuum,Barely Open,Surging Liquid in Well (Watered In)
B-08	8/20/2026 9:25:57 AM	1228	34.4337687	-118.6373438	
B-08	8/25/2026 11:12:51 AM	1222	34.4337569	-118.6373428	Valve Adjustment:NSPS/EG CAI,No Flow Measurement,High O2
B-09	8/20/2026 8:50:04 AM	1215	34.4342142	-118.6370530	Valve Adjustment:Barely Open
B-09	8/25/2026 10:33:23 AM	1218	34.4341988	-118.6370492	
B-10	8/20/2026 8:44:25 AM	1226	34.4340117	-118.6365563	Valve Adjustment:Barely Open
B-10	8/25/2026 10:29:12 AM	1229	34.4340131	-118.6365516	
B-11	8/3/2026 9:07:32 AM	1135	34.4348202	-118.6369032	
B-12	8/20/2026 9:09:34 AM	1222	34.4340382	-118.6385348	Valve Adjustment:Audible Flow,Decreased Flow/Vacuum
B-12	8/25/2026 10:51:57 AM	1224	34.4340603	-118.6385278	Valve Adjustment:Orifice Plate Changed (See OP Log)
B-12	8/25/2026 10:54:18 AM	1230	34.4340573	-118.6385304	
B-13	8/20/2026 9:00:58 AM	1220	34.4344122	-118.6379020	Valve Adjustment:Barely Open
B-13	8/25/2026 10:41:49 AM	1221	34.4344215	-118.6379023	
B-14	8/3/2026 9:14:35 AM	1141	34.4349285	-118.6370613	
C-03	8/5/2026 7:49:08 AM	1161	34.4314323	-118.6435638	No Adjustment Made,
C-07	8/28/2026 9:44:23 AM	1206	34.4326388	-118.6414267	Well Comment:Hard piped
C-08	8/17/2026 10:44:05 AM	1212	34.4336529	-118.6409013	Valve Adjustment:NSPS/EG CAI,High O2
C-08	8/20/2026 12:53:10 PM	1210	34.4336417	-118.6408650	Valve Adjustment:Increased Flow/Vacuum
C-10	8/5/2026 8:24:39 AM	1243	34.4347145	-118.6411735	Increased Flow/Vacuum,No Flow Measurement
C-11	8/17/2026 4:11:48 PM	1233	34.4352344	-118.6413101	
C-11	8/21/2026 1:16:42 PM	1220	34.4352422	-118.6413307	
C-12	8/17/2026 4:25:18 PM	1220	34.4359540	-118.6408917	
C-12	8/19/2026 10:42:16 AM	1227	34.4359675	-118.6408902	Valve Adjustment:Increased Flow/Vacuum
C-15	8/17/2026 4:58:30 PM	1228	34.4362602	-118.6410767	Valve Adjustment:NSPS/EG CAI,NSPS/EG CAC,Positive Static Press.

All LFG Extraction Wells - August 2026
Chiquita Canyon Landfill

Point Name	Record Date	Elev [ft]	Latitude	Longitude	Comments
C-15	8/17/2026 4:59:41 PM	1227	34.4362701	-118.6410687	
C-17B	8/18/2026 4:21:29 PM	1213	34.4373478	-118.6419240	
C-18	8/25/2026 8:37:10 AM	1243	34.4379693	-118.6425890	Valve Adjustment:Valve 100% Open;Well Comment:Unable to install system sample port
C-19	8/18/2026 4:33:30 PM	1216	34.4375755	-118.6421566	
C-20	8/25/2026 8:51:06 AM	1226	34.4377775	-118.6423945	Valve Adjustment:Valve 100% Open
C-24	8/18/2026 4:28:31 PM	1216	34.4375210	-118.6421359	
C-25	8/18/2026 4:15:51 PM	1201	34.4370850	-118.6416584	
C-26	8/18/2026 3:51:55 PM	1221	34.4366292	-118.6412819	
C-27	8/17/2026 4:32:08 PM	1213	34.4361383	-118.6409949	Valve Adjustment:NSPS/EG CAI,High O2
C-28	8/26/2026 11:51:50 AM	1239	34.4354484	-118.6413601	Valve Adjustment:NSPS/EG CAI,Orifice Plate Changed (See OP Log),Positive Static Press.
C-28	8/26/2026 11:52:48 AM	1243	34.4354441	-118.6413674	Valve Adjustment:NSPS/EG CAC,Increased Flow/Vacuum
C-29	8/5/2026 8:31:37 AM	1217	34.4348520	-118.6412168	No Flow Measurement,No Adjustment Made
C-30	8/17/2026 10:35:47 AM	1235	34.4342685	-118.6412715	
CV-02	8/5/2026 8:15:36 AM	1201	34.4335480	-118.6413545	,
CV-03	8/5/2026 8:10:33 AM	1227	34.4333105	-118.6414940	,
CV-04	8/5/2026 8:07:49 AM	1224	34.4331852	-118.6417118	,
CV-05	8/5/2026 10:35:05 AM	1196	34.4328312	-118.6421977	
CV-06	8/13/2026 1:22:51 PM	1204	34.4326517	-118.6428470	Valve Adjustment:Valve 100% Open
CV-108-52	8/4/2026 7:50:00 AM				AirTech Lab; [User entered 0.94%]
CV-108-52	8/4/2026 7:50:00 AM				AirTech Lab
CV-108-52	8/5/2026 8:14:59 AM	1286	34.4333513	-118.6507533	,
CV-108-52	8/17/2026 10:15:53 AM	1272	34.4334037	-118.6506953	Valve Adjustment:NSPS/EG CAI,Positive Static Press.,Valve 100% Open
CV-108-52	8/17/2026 10:16:18 AM	1272	34.4334037	-118.6506953	Valve Adjustment:NSPS/EG CAI,Positive Static Press.,Valve 100% Open
CV-113	8/10/2026 8:00:00 AM				AirTech Lab; [User entered 0%]
CV-113	8/10/2026 8:00:00 AM				AirTech Lab
CV-113	8/11/2026 9:30:06 AM	1321	34.4369388	-118.6467468	Valve Adjustment:Barely Open
CV-113	8/14/2026 8:10:00 AM				AirTech Lab; [User entered 0.15%]
CV-113	8/14/2026 8:10:00 AM				AirTech Lab
CV-113	8/18/2026 9:46:41 AM	1331	34.4369662	-118.6467242	Valve Adjustment:Barely Open,Surging Liquid in Header
CV-114	8/3/2026 8:11:24 AM	1350	34.4367324	-118.6476453	Valve Adjustment:No Flow Measurement,High Temp
CV-114	8/3/2026 8:15:00 AM				AtmAA; [User entered 15.89%]
CV-114	8/3/2026 8:15:00 AM				AtmAA
CV-114	8/6/2026 8:05:00 AM				AirTech Lab; [User entered 12%]
CV-114	8/6/2026 8:05:00 AM				AirTech Lab
CV-114	8/10/2026 8:18:57 AM	1366	34.4367489	-118.6476473	Valve Adjustment:No Flow Measurement,High Temp
CV-114	8/10/2026 8:25:00 AM				AtmAA
CV-114	8/17/2026 7:45:33 AM	1349	34.4367352	-118.6476429	Valve Adjustment:No Flow Measurement,High Temp
CV-114	8/17/2026 7:50:00 AM				AtmAA
CV-114	8/24/2026 8:12:00 AM	1356	34.4367109	-118.6476455	Valve Adjustment:No Flow Measurement,High Temp
CV-114	8/31/2026 7:59:29 AM	1333	34.4367268	-118.6476201	Valve Adjustment:No Flow Measurement,High Temp
CV-1424	8/11/2026 1:54:10 PM	1394	34.4351415	-118.6450775	
CV-1532A	8/4/2026 7:55:00 AM				AirTech Lab; [User entered 14%]
CV-1532A	8/4/2026 7:55:00 AM				AirTech Lab

All LFG Extraction Wells - August 2026
Chiquita Canyon Landfill

Point Name	Record Date	Elev [ft]	Latitude	Longitude	Comments
CV-1532A	8/14/2026 8:47:40 AM	1292	34.4338738	-118.6508187	Valve Adjustment:NSPS/EG CAI,High Temp,Barely Open,Surging Liquid in Header,Surging Liquid in Well (Watered In)
CV-1532A	8/14/2026 8:48:40 AM	1288	34.4338805	-118.6508432	Valve Adjustment:High Temp,Surging Liquid in Header,Surging Liquid in Well (Watered In);Well Condition:Pnumatic Pump Installed
CV-1532A	8/17/2026 9:54:52 AM	1198	34.4338978	-118.6509243	No Flow Measurement,High Temp,No Adjustment Made
CV-1532A	8/17/2026 9:56:00 AM				AtmAA
CV-1532A	8/20/2026 10:40:38 AM	1281	34.4338895	-118.6508172	Valve Adjustment:Increased Flow/Vacuum
CV-1532A	8/25/2026 10:00:55 AM	1280	34.4338837	-118.6508412	Valve Adjustment:No Flow Measurement,High Temp;Well Condition:Pnumatic Pump Installed
CV-1532A	8/25/2026 10:03:58 AM	1282	34.4338853	-118.6508312	Valve Adjustment:No Flow Measurement,High Temp;Well Condition:Pnumatic Pump Installed
CV-1532A	8/25/2026 10:06:21 AM	1287	34.4338722	-118.6508382	Valve Adjustment:No Flow Measurement,High Temp;Well Condition:Pnumatic Pump Installed
CV-1534A-PL	8/14/2026 8:50:04 AM	1278	34.4336423	-118.6507873	Valve Adjustment:NSPS/EG CAI,High Temp,Surging Liquid in Header,Surging Liquid in Well (Watered In)
CV-1534A-PL	8/14/2026 8:56:46 AM	1280	34.4336542	-118.6507990	
CV-1534A-PL	8/17/2026 10:00:00 AM				AtmAA
CV-1534A-PL	8/17/2026 12:16:38 PM	1181	34.4293663	-118.6445060	No Flow Measurement,High Temp
CV-1534A-PL	8/25/2026 9:59:08 AM	1285	34.4336402	-118.6507820	Valve Adjustment:Decom Well (Temporary),No Flow Measurement,High Temp
CV-1535	8/5/2026 8:08:53 AM	1302	34.4333782	-118.6503483	,
CV-1535	8/13/2026 9:30:00 AM				AirTech Lab; [User entered 0.70%]
CV-1535	8/13/2026 9:30:00 AM				AirTech Lab
CV-1535	8/17/2026 10:19:00 AM	1306	34.4333293	-118.6503482	
CV-1601D	8/11/2026 10:03:00 AM	1322	34.4310858	-118.6486657	Valve Adjustment:Audible Flow,Increased Flow/Vacuum
CV-1601D	8/17/2026 10:00:38 AM	1319	34.4311178	-118.6486513	Valve Adjustment:Decreased Flow/Vacuum
CV-1601D	8/17/2026 10:02:16 AM	1308	34.4311027	-118.6486667	
CV-1601S	8/11/2026 9:58:27 AM	1322	34.4310877	-118.6486650	Valve Adjustment:Audible Flow,Increased Flow/Vacuum
CV-1601S	8/17/2026 9:52:38 AM	1309	34.4311228	-118.6486503	Valve Adjustment:Decreased Flow/Vacuum
CV-1601S	8/17/2026 9:54:50 AM	1305	34.4311197	-118.6486558	
CV-1604	8/18/2026 9:59:44 AM	1262	34.4321715	-118.6450253	Valve Adjustment:NSPS/EG CAI,High Temp,Decreased Flow/Vacuum
CV-1604	8/18/2026 10:00:04 AM	1276	34.4321688	-118.6450310	Valve Adjustment:NSPS/EG CAC
CV-1701D	8/20/2026 2:25:02 PM	1287	34.4335652	-118.6433388	Valve Adjustment:Barely Open,Surging Liquid in Header,Surging Liquid in Well (Watered In)
CV-1701S	8/20/2026 2:20:25 PM	1291	34.4335740	-118.6433108	Valve Adjustment:NSPS/EG CAI,High Temp,Positive Static Press.,Increased Flow/Vacuum,Barely Open
CV-1701S	8/20/2026 2:21:41 PM	1291	34.4336033	-118.6433030	Valve Adjustment:NSPS/EG CAC,High Temp,Barely Open,Surging Liquid in Header
CV-1901	8/3/2026 9:10:01 AM	1322	34.4357168	-118.6508000	Valve Adjustment:Decreased Flow/Vacuum,Barely Open
CV-1901	8/17/2026 9:22:23 AM	1300	34.4357157	-118.6507873	Valve Adjustment:Decreased Flow/Vacuum,Barely Open
CV-1902A	8/4/2026 1:45:00 PM				AtmAA; [User entered 12.55%]
CV-1902A	8/4/2026 1:45:00 PM				AtmAA

All LFG Extraction Wells - August 2026
Chiquita Canyon Landfill

Point Name	Record Date	Elev [ft]	Latitude	Longitude	Comments
CV-1902A	8/4/2026 1:45:01 PM	1315	34.4346222	-118.6502750	Valve Adjustment:NSPS/EG CAI,No Flow Measurement,High Temp,Increased Flow/Vacuum;Well Condition:Pnumatic Pump Installed
CV-1902A	8/4/2026 1:45:57 PM	1304	34.4346163	-118.6502890	Valve Adjustment:NSPS/EG CAC,No Flow Measurement,High Temp;Well Condition:Pnumatic Pump Installed
CV-1902A	8/11/2026 1:30:00 PM				AtmAA
CV-1902A	8/11/2026 1:35:08 PM	1319	34.4346236	-118.6503203	Valve Adjustment:No Flow Measurement,High Temp
CV-1902A	8/12/2026 8:50:00 AM				AirTech Lab; [User entered 19%]
CV-1902A	8/12/2026 8:50:00 AM				AirTech Lab
CV-1902A	8/18/2026 1:39:43 PM	1318	34.4345855	-118.6503178	Valve Adjustment:No Flow Measurement,High Temp;Well Condition:Pnumatic Pump Installed
CV-1902A	8/18/2026 1:45:00 PM				AtmAA
CV-1902A	8/24/2026 1:33:07 PM	1313	34.4346063	-118.6503198	Valve Adjustment:No Flow Measurement,High Temp
CV-1902A	8/31/2026 1:58:14 PM	1323	34.4345863	-118.6503093	Valve Adjustment:No Flow Measurement,High Temp;Well Condition:Pnumatic Pump Installed
CV-1905	8/1/2026 10:04:36 AM	1381	34.4334950	-118.6459822	
CV-1905	8/20/2026 9:52:54 AM	1400	34.4335025	-118.6459583	Valve Adjustment:Increased Flow/Vacuum
CV-2001	8/5/2026 7:15:00 AM				AirTech Lab; [User entered 1.6%]
CV-2001	8/5/2026 7:15:00 AM				AirTech Lab
CV-2001	8/5/2026 9:13:08 AM	1260	34.4321848	-118.6504160	,
CV-2001	8/11/2026 8:35:00 AM				AirTech Lab; [User entered 5.6%]
CV-2001	8/11/2026 8:35:00 AM				AirTech Lab
CV-2001	8/25/2026 1:44:30 PM	1262	34.4322807	-118.6505835	Valve Adjustment:Surging Liquid in Header,Surging Liquid in Well (Watered In)
CV-2002	8/5/2026 7:35:00 AM				AirTech Lab; [User entered 7.9%]
CV-2002	8/5/2026 7:35:00 AM				AirTech Lab
CV-2002	8/6/2026 8:11:00 AM				AtmAA; [User entered 9.31%]
CV-2002	8/6/2026 8:11:00 AM				AtmAA
CV-2002	8/6/2026 9:37:47 AM	1294	34.4327986	-118.6511892	Valve Adjustment:No Flow Measurement,High Temp
CV-2002	8/11/2026 8:30:00 AM				AirTech Lab; [User entered 15%]
CV-2002	8/11/2026 8:30:00 AM				AirTech Lab
CV-2002	8/13/2026 7:57:34 AM	1275	34.4327960	-118.6511802	Valve Adjustment:No Flow Measurement,High Temp
CV-2002	8/13/2026 8:05:00 AM				AtmAA
CV-2002	8/20/2026 10:08:08 AM	1286	34.4328144	-118.6511753	Valve Adjustment:No Flow Measurement,High Temp
CV-2002	8/26/2026 2:16:28 PM	1289	34.4328179	-118.6511799	Valve Adjustment:No Flow Measurement,High Temp
CV-2003	8/14/2026 9:04:38 AM	1270	34.4334290	-118.6507230	Valve Adjustment:NSPS/EG CAI,Positive Static Press.,Surging Liquid in Header,Plugged/Pinched Suspected;Well Comment:Header is watered in
CV-2003	8/14/2026 9:06:34 AM	1271	34.4334258	-118.6507267	
CV-2003	8/17/2026 10:12:34 AM	1272	34.4334192	-118.6507272	Valve Adjustment:NSPS/EG CAI,Positive Static Press.,Valve 100% Open,Surging Liquid in Header
CV-2003	8/17/2026 10:12:58 AM	1280	34.4334135	-118.6507307	Valve Adjustment:NSPS/EG CAI,Positive Static Press.,Surging Liquid in Header
CV-2006	8/4/2026 1:52:43 PM	1288	34.4352285	-118.6506548	Valve Adjustment:No Flow Measurement,High Temp
CV-2006	8/4/2026 2:10:00 PM				AtmAA; [User entered 10.92%]
CV-2006	8/4/2026 2:10:00 PM				AtmAA
CV-2006	8/11/2026 1:39:57 PM	1322	34.4352342	-118.6506477	Valve Adjustment:High Temp

All LFG Extraction Wells - August 2026
Chiquita Canyon Landfill

Point Name	Record Date	Elev [ft]	Latitude	Longitude	Comments
CV-2006	8/18/2026 1:45:05 PM	1320	34.4352117	-118.6506532	Valve Adjustment:High Temp
CV-2006	8/18/2026 2:05:00 PM				AtmAA
CV-2006	8/24/2026 1:44:47 PM	1325	34.4352098	-118.6506722	Valve Adjustment:High Temp
CV-2006	8/31/2026 2:06:15 PM	1322	34.4352173	-118.6506719	Valve Adjustment:No Flow Measurement,High Temp
CV-2007	8/6/2026 8:30:00 AM				AirTech Lab; [User entered 2.1%]
CV-2007	8/6/2026 8:30:00 AM				AirTech Lab
CV-2007	8/11/2026 10:26:06 AM	1390	34.4361597	-118.6469805	Valve Adjustment:High Temp,Barely Open
CV-2007	8/24/2026 11:27:05 AM	1369	34.4361680	-118.6469702	Valve Adjustment:Barely Open
CV-2008	8/11/2026 10:30:29 AM	1395	34.4362118	-118.6462312	Valve Adjustment:Barely Open
CV-2008	8/24/2026 11:30:36 AM	1360	34.4362460	-118.6462268	Valve Adjustment:Barely Open
CV-2009	8/18/2026 11:41:11 AM	1359	34.4362445	-118.6452845	Valve Adjustment:NSPS/EG CAI,High O2,Decreased Flow/Vacuum
CV-2009	8/18/2026 11:47:57 AM	1362	34.4362525	-118.6452748	Valve Adjustment:NSPS/EG CAC
CV-2009A	8/3/2026 2:08:43 PM	1388	34.4359851	-118.6452557	Valve Adjustment:High Temp;Well Condition:Lorentz Pump Installed
CV-2010	8/11/2026 1:14:24 PM	1348	34.4356562	-118.6435628	Valve Adjustment:Decreased Flow/Vacuum
CV-2010A	8/11/2026 1:11:50 PM	1354	34.4357180	-118.6436572	Valve Adjustment:NSPS/EG CAI,High Temp
CV-2010A	8/11/2026 1:12:24 PM	1359	34.4357253	-118.6436457	Valve Adjustment:NSPS/EG CAI,High Temp
CV-2011	8/17/2026 12:39:53 PM	1334	34.4341973	-118.6434772	Valve Adjustment:Decreased Flow/Vacuum
CV-2011A	8/4/2026 2:00:00 AM				AtmAA; [User entered 4.07%]
CV-2011A	8/4/2026 2:00:00 PM				AtmAA
CV-2011A	8/4/2026 2:00:33 PM	1337	34.4345339	-118.6431619	Valve Adjustment:High Temp;Well Condition:Lorentz Pump Installed
CV-2011A	8/13/2026 1:05:00 PM				AtmAA
CV-2011A	8/13/2026 1:06:38 PM	1326	34.4345410	-118.6431777	Valve Adjustment:High Temp;Well Condition:Lorentz Pump Installed
CV-2011A	8/20/2026 7:28:01 AM	1338	34.4345454	-118.6431693	Valve Adjustment:High Temp;Well Condition:Lorentz Pump Installed
CV-2012	8/20/2026 2:43:03 PM	1335	34.4350063	-118.6433088	Valve Adjustment:High Temp,Decreased Flow/Vacuum
CV-2201-PLR	8/4/2026 9:50:37 AM	1339	34.4355528	-118.6488234	Valve Adjustment:No Flow Measurement,High Temp
CV-2201-PLR	8/11/2026 8:54:06 AM	1351	34.4355460	-118.6488572	Valve Adjustment:NSPS/EG CAI,High Temp
CV-2201-PLR	8/11/2026 8:54:26 AM	1351	34.4355460	-118.6488572	Valve Adjustment:NSPS/EG CAI,High Temp
CV-2201-PLR	8/19/2026 8:41:34 AM	1357	34.4355433	-118.6488437	Valve Adjustment:NSPS/EG CAI,High Temp,Barely Open,Surging Liquid in Well (Watered In)
CV-2201-PLR	8/19/2026 8:42:27 AM	1360	34.4355450	-118.6488543	
CV-2204-PLR	8/3/2026 9:59:27 AM	1364	34.4357750	-118.6474762	Valve Adjustment:No Flow Measurement,High Temp;Well Condition:Lorentz Pump Installed
CV-2204-PLR	8/3/2026 10:02:00 AM				AtmAA; [User entered 15.97%]
CV-2204-PLR	8/3/2026 10:02:00 AM				AtmAA
CV-2204-PLR	8/10/2026 10:31:11 AM	1373	34.4357637	-118.6474755	Valve Adjustment:No Flow Measurement,High Temp
CV-2204-PLR	8/10/2026 10:40:00 AM				AtmAA
CV-2204-PLR	8/20/2026 1:36:32 PM	1356	34.4357624	-118.6474754	Valve Adjustment:No Flow Measurement,High Temp
CV-2204-PLR	8/24/2026 9:43:40 AM	1359	34.4357635	-118.6474856	Valve Adjustment:No Flow Measurement,High Temp
CV-2204-PLR	8/31/2026 1:47:02 PM	1366	34.4357670	-118.6475204	Valve Adjustment:No Flow Measurement,High Temp
CV-2205	8/17/2026 12:24:35 PM	1380	34.4342443	-118.6441303	Valve Adjustment:NSPS/EG CAI,High Temp,Decreased Flow/Vacuum
CV-2205	8/17/2026 12:25:03 PM	1377	34.4342442	-118.6441163	Valve Adjustment:NSPS/EG CAC
CV-2207	8/11/2026 1:37:59 PM	1389	34.4360075	-118.6442167	Valve Adjustment:Barely Open

All LFG Extraction Wells - August 2026
Chiquita Canyon Landfill

Point Name	Record Date	Elev [ft]	Latitude	Longitude	Comments
CV-2208A	8/18/2026 11:57:11 AM	1334	34.4365342	-118.6449478	Valve Adjustment:NSPS/EG CAI,High Temp;Well Comment:unable to reach system port safely
CV-2208A	8/18/2026 11:57:28 AM	1330	34.4365410	-118.6449542	Valve Adjustment:NSPS/EG CAI,High Temp
CV-2208A	8/18/2026 2:10:00 PM				AtmAA
CV-2208A	8/24/2026 10:26:05 AM	1337	34.4365629	-118.6449678	Valve Adjustment:High Temp;Well Condition:Lorentz Pump Installed
CV-2208A	8/31/2026 1:22:39 PM				Valve Adjustment:High Temp;Well Condition:Lorentz Pump Installed
CV-2301	8/5/2026 1:20:00 PM				AtmAA; [User entered 13.14%]
CV-2301	8/5/2026 1:20:00 PM				AtmAA
CV-2301	8/10/2026 8:11:28 AM	1354	34.4335198	-118.6492490	Valve Adjustment:NSPS/EG CAI,High Temp,Barely Open
CV-2301	8/10/2026 8:13:26 AM	1353	34.4335280	-118.6492402	Valve Adjustment:NSPS/EG CAI,High Temp,Barely Open
CV-2301	8/11/2026 10:00:00 AM				AtmAA
CV-2301	8/11/2026 10:04:43 AM	1354	34.4335183	-118.6492424	Valve Adjustment:No Flow Measurement,High Temp
CV-2301	8/12/2026 8:35:00 AM				AirTech Lab; [User entered 9.7%]
CV-2301	8/12/2026 8:35:00 AM				AirTech Lab
CV-2301	8/19/2026 2:28:43 PM	1353	34.4335310	-118.6492345	Valve Adjustment:No Flow Measurement,High Temp,Positive Static Press.,Reduce Sys. Vac. - Flare Down
CV-2301	8/19/2026 3:08:38 PM	1353	34.4335030	-118.6492400	Valve Adjustment:No Flow Measurement,High Temp,Barely Open
CV-2301	8/26/2026 10:10:29 AM	1361	34.4335162	-118.6492756	Valve Adjustment:Audible Flow,High Temp
CV-2302	8/6/2026 10:01:38 AM	1352	34.4340602	-118.6492008	Valve Adjustment:Valve 100% Open;Well Comment:valve stuck open
CV-2302	8/12/2026 8:30:00 AM				AirTech Lab; [User entered 3.1%]
CV-2302	8/12/2026 8:30:00 AM				AirTech Lab
CV-2302	8/19/2026 10:46:20 AM	1348	34.4340260	-118.6492113	Valve Adjustment:NSPS/EG CAI,High Temp,Surging Liquid in Header,Surging Liquid in Well (Watered In);Well Comment:Valve stuck open
CV-2302	8/19/2026 10:46:51 AM	1334	34.4340167	-118.6492193	Valve Adjustment:High Temp,Valve 100% Open
CV-2303	8/4/2026 8:20:00 AM				AtmAA; [User entered 19.055%]
CV-2303	8/4/2026 8:20:00 AM				AtmAA
CV-2303	8/4/2026 8:26:13 AM	1358	34.4353709	-118.6496969	Valve Adjustment:No Flow Measurement,High Temp;Well Condition:Lorentz Pump Installed
CV-2303	8/12/2026 10:45:00 AM				AtmAA
CV-2303	8/12/2026 10:49:02 AM	1358	34.4353642	-118.6496795	Valve Adjustment:No Flow Measurement,High Temp,Valve 100% Open;Well Condition:Lorentz Pump Installed
CV-2303	8/12/2026 2:05:55 PM	1358	34.4353656	-118.6497017	Valve Adjustment:No Flow Measurement,High Temp;Well Condition:Lorentz Pump Installed
CV-2303	8/13/2026 9:50:00 AM				AirTech Lab; [User entered 19%]
CV-2303	8/13/2026 9:50:00 AM				AirTech Lab
CV-2303	8/13/2026 12:16:13 PM	1358	34.4353770	-118.6496653	Valve Adjustment:NSPS/EG CAI,High Temp,Valve 100% Open,Undersized Lateral;Well Comment:pump is active;Well Condition:Lorentz Pump Installed
CV-2303	8/13/2026 12:19:56 PM	1366	34.4353615	-118.6496703	Valve Adjustment:High Temp,Valve 100% Open,Undersized Lateral;Well Condition:Lorentz Pump Installed
CV-2303	8/18/2026 8:25:00 AM				AtmAA

All LFG Extraction Wells - August 2026
Chiquita Canyon Landfill

Point Name	Record Date	Elev [ft]	Latitude	Longitude	Comments
CV-2303	8/18/2026 8:32:01 AM	1362	34.4353805	-118.6496995	Valve Adjustment:No Flow Measurement,High Temp,Positive Static Press.,Valve 100% Open;Well Condition:Lorentz Pump Installed
CV-2303	8/18/2026 8:35:57 AM	1363	34.4353778	-118.6496963	Valve Adjustment:No Flow Measurement,High Temp,Positive Static Press.,Valve 100% Open;Well Condition:Lorentz Pump Installed
CV-2303	8/25/2026 8:09:51 AM	1355	34.4353799	-118.6497117	Valve Adjustment:No Flow Measurement,High Temp;Well Condition:Lorentz Pump Installed
CV-2304-PLR	8/1/2026 10:16:15 AM	1343	34.4345523	-118.6487378	Valve Adjustment:NSPS/EG CAI,High Temp,Surging Liquid in Header;Well Comment:RES SEM
CV-2304-PLR	8/1/2026 10:16:56 AM	1346	34.4345570	-118.6487392	Valve Adjustment:NSPS/EG CAI,High Temp
CV-2304-PLR	8/4/2026 8:45:00 AM				AtmAA; [User entered 18.45%]
CV-2304-PLR	8/4/2026 8:45:00 AM				AtmAA
CV-2304-PLR	8/4/2026 9:16:56 AM	1353	34.4345557	-118.6487647	Valve Adjustment:No Flow Measurement,High Temp
CV-2304-PLR	8/5/2026 1:17:34 PM	1333	34.4345537	-118.6487515	Valve Adjustment:Increased Flow/Vacuum
CV-2304-PLR	8/12/2026 2:26:53 PM	1345	34.4345566	-118.6487654	Valve Adjustment:No Flow Measurement,High Temp
CV-2304-PLR	8/12/2026 2:30:00 PM				AtmAA
CV-2304-PLR	8/18/2026 9:02:49 AM	1343	34.4345554	-118.6487562	Valve Adjustment:No Flow Measurement,High Temp
CV-2304-PLR	8/18/2026 9:05:00 AM				AtmAA
CV-2304-PLR	8/20/2026 10:26:20 AM	1341	34.4345597	-118.6487327	Valve Adjustment:High Temp,Increased Flow/Vacuum
CV-2304-PLR	8/25/2026 8:52:06 AM	1360	34.4345656	-118.6487491	Valve Adjustment:No Flow Measurement,High Temp
CV-2305	8/5/2026 9:00:00 AM				AtmAA; [User entered 4.5%]
CV-2305	8/5/2026 9:00:00 AM				AtmAA
CV-2305	8/11/2026 8:15:00 AM				AtmAA
CV-2305	8/11/2026 8:18:34 AM	1409	34.4352211	-118.6465506	Valve Adjustment:High Temp;Well Condition:Lorentz Pump Installed
CV-2305	8/14/2026 7:40:00 AM				AirTech Lab; [User entered 5.8%]
CV-2305	8/14/2026 7:40:00 AM				AirTech Lab
CV-2305	8/18/2026 10:37:57 AM	1390	34.4352159	-118.6465389	Valve Adjustment:High Temp;Well Condition:Lorentz Pump Installed
CV-2305	8/18/2026 10:40:00 AM				AtmAA
CV-2305	8/25/2026 2:29:55 PM	1382	34.4352162	-118.6465492	Valve Adjustment:High Temp;Well Condition:Lorentz Pump Installed
CV-2306-PLR	8/3/2026 9:55:00 AM				AtmAA; [User entered 18.02%]
CV-2306-PLR	8/3/2026 9:55:00 AM				AtmAA
CV-2306-PLR	8/3/2026 9:56:38 AM	1382	34.4360804	-118.6478269	Valve Adjustment:No Flow Measurement,High Temp
CV-2306-PLR	8/10/2026 9:35:00 AM				AtmAA
CV-2306-PLR	8/17/2026 9:35:00 AM				AtmAA
CV-2306-PLR	8/17/2026 9:37:12 AM	1366	34.4361016	-118.6478088	Valve Adjustment:No Flow Measurement,High Temp;Well Condition:Lorentz Pump Installed
CV-2306-PLR	8/24/2026 9:16:41 AM	1377	34.4360966	-118.6478108	Valve Adjustment:No Flow Measurement,High Temp
CV-2306-PLR	8/31/2026 9:53:35 AM	1349	34.4360993	-118.6477973	Valve Adjustment:No Flow Measurement,High Temp
CV-2308-PLR	8/10/2026 9:07:43 AM	1343	34.4359017	-118.6489190	Valve Adjustment:NSPS/EG CAI,High Temp,Barely Open,Surging Liquid in Well (Watered In);Well Comment:No pump
CV-2308-PLR	8/10/2026 9:11:23 AM	1351	34.4358853	-118.6489205	
CV-2308-PLR	8/19/2026 8:47:17 AM	1323	34.4359042	-118.6489297	Valve Adjustment:NSPS/EG CAI,High Temp,Barely Open,Surging Liquid in Well (Watered In);Well Comment:No pump

All LFG Extraction Wells - August 2026
Chiquita Canyon Landfill

Point Name	Record Date	Elev [ft]	Latitude	Longitude	Comments
CV-2308-PLR	8/19/2026 8:48:27 AM	1338	34.4358798	-118.6489088	
CV-2310-PLR	8/4/2026 8:34:50 AM	1352	34.4353237	-118.6491397	Valve Adjustment:No Flow Measurement,High Temp
CV-2310-PLR	8/4/2026 8:35:00 AM				AtmAA; [User entered 18.12%]
CV-2310-PLR	8/4/2026 8:35:00 AM				AtmAA
CV-2310-PLR	8/12/2026 2:10:00 PM				AtmAA
CV-2310-PLR	8/12/2026 2:10:18 PM	1376	34.4353056	-118.6491042	Valve Adjustment:No Flow Measurement,High Temp
CV-2310-PLR	8/18/2026 8:35:00 AM				AtmAA
CV-2310-PLR	8/18/2026 8:37:33 AM	1358	34.4353237	-118.6491229	Valve Adjustment:No Flow Measurement,High Temp
CV-2310-PLR	8/25/2026 8:13:49 AM	1356	34.4353172	-118.6491296	Valve Adjustment:No Flow Measurement,High Temp
CV-2311	8/3/2026 1:12:00 PM				AtmAA; [User entered 11.4%]
CV-2311	8/3/2026 1:12:00 PM				AtmAA
CV-2311	8/3/2026 1:12:08 PM	1376	34.4363123	-118.6498784	Valve Adjustment:No Flow Measurement,High Temp;Well Condition:Lorentz Pump Installed
CV-2311	8/10/2026 1:54:01 PM	1363	34.4363283	-118.6498514	Valve Adjustment:No Flow Measurement,High Temp;Well Condition:Lorentz Pump Installed
CV-2311	8/10/2026 2:00:00 PM				AtmAA
CV-2311	8/17/2026 2:25:00 PM				AtmAA
CV-2311	8/17/2026 2:30:18 PM	1357	34.4363158	-118.6498895	Valve Adjustment:No Flow Measurement,High Temp;Well Condition:Lorentz Pump Installed
CV-2311	8/24/2026 2:17:51 PM	1373	34.4363003	-118.6498939	Valve Adjustment:No Flow Measurement,High Temp;Well Condition:Lorentz Pump Installed
CV-2311	8/31/2026 2:32:08 PM	1367	34.4363026	-118.6498889	Valve Adjustment:No Flow Measurement,High Temp;Well Condition:Lorentz Pump Installed
CV-2312-PLR	8/5/2026 10:07:00 AM				AtmAA; [User entered 14.95%]
CV-2312-PLR	8/5/2026 10:07:00 AM				AtmAA
CV-2312-PLR	8/11/2026 9:27:14 AM				Valve Adjustment:No Flow Measurement,High Temp
CV-2312-PLR	8/11/2026 9:30:00 AM				AtmAA
CV-2312-PLR	8/12/2026 9:10:00 AM				AirTech Lab; [User entered 16%]
CV-2312-PLR	8/12/2026 9:10:00 AM				AirTech Lab
CV-2312-PLR	8/19/2026 10:34:14 AM	1373	34.4342058	-118.6473902	Valve Adjustment:No Flow Measurement,High Temp,Increased Flow/Vacuum
CV-2312-PLR	8/19/2026 10:55:23 AM	1392	34.4342058	-118.6473850	Valve Adjustment:No Flow Measurement,High Temp
CV-2312-PLR	8/26/2026 9:43:39 AM	1389	34.4342242	-118.6473903	Valve Adjustment:No Flow Measurement,High Temp
CV-2314-PLR	8/13/2026 2:35:00 PM				AtmAA
CV-2314-PLR	8/13/2026 2:42:37 PM	1380	34.4346948	-118.6467467	Valve Adjustment:No Flow Measurement,High Temp
CV-2314-PLR	8/14/2026 7:25:00 AM				AirTech Lab; [User entered 12%]
CV-2314-PLR	8/14/2026 7:25:00 AM				AirTech Lab
CV-2314-PLR	8/19/2026 9:10:21 AM	1383	34.4346742	-118.6467017	Valve Adjustment:No Flow Measurement,High Temp
CV-2314-PLR	8/26/2026 8:32:14 AM	1391	34.4347152	-118.6467021	Valve Adjustment:No Flow Measurement,High Temp
CV-2315	8/3/2026 10:07:01 AM	1383	34.4355060	-118.6471910	Valve Adjustment:No Flow Measurement,High Temp;Well Condition:Lorentz Pump Installed
CV-2315	8/3/2026 10:10:00 AM				AtmAA; [User entered 10.68%]
CV-2315	8/3/2026 10:10:00 AM				AtmAA
CV-2315	8/6/2026 8:40:00 AM				AirTech Lab; [User entered 8.5%]
CV-2315	8/6/2026 8:40:00 AM				AirTech Lab
CV-2315	8/10/2026 1:05:49 PM	1357	34.4355008	-118.6472077	Valve Adjustment:No Flow Measurement,High Temp;Well Condition:Lorentz Pump Installed

All LFG Extraction Wells - August 2026
Chiquita Canyon Landfill

Point Name	Record Date	Elev [ft]	Latitude	Longitude	Comments
CV-2315	8/10/2026 1:10:00 PM				AtmAA
CV-2315	8/19/2026 8:39:29 AM	1393	34.4354971	-118.6471949	Valve Adjustment:No Flow Measurement,High Temp
CV-2315	8/24/2026 9:40:11 AM	1388	34.4355175	-118.6472066	Valve Adjustment:No Flow Measurement,High Temp;Well Condition:Lorentz Pump Installed
CV-2315	8/31/2026 1:55:04 PM	1375	34.4355041	-118.6472029	Valve Adjustment:No Flow Measurement,High Temp;Well Condition:Lorentz Pump Installed
CV-2316	8/3/2026 2:08:00 PM				AtmAA; [User entered 7.69%]
CV-2316	8/3/2026 2:08:00 PM				AtmAA
CV-2316	8/3/2026 2:16:51 PM	1395	34.4360263	-118.6463896	Valve Adjustment:High Temp;Well Condition:Lorentz Pump Installed
CV-2316	8/7/2026 2:35:45 PM	1408	34.4360563	-118.6463803	Valve Adjustment:High Temp,High O2,Decreased Flow/Vacuum
CV-2316	8/10/2026 9:35:38 AM	1393	34.4360632	-118.6463942	Valve Adjustment:NSPS/EG CAI,High Temp,Decreased Flow/Vacuum,Surging Liquid in Header;Well Condition:Lorentz Pump Installed
CV-2316	8/10/2026 9:36:32 AM	1400	34.4360545	-118.6464000	
CV-2316	8/12/2026 9:35:00 AM				AtmAA
CV-2316	8/12/2026 9:35:19 AM	1419	34.4360265	-118.6463633	Valve Adjustment:High Temp;Well Condition:Lorentz Pump Installed
CV-2316	8/17/2026 2:45:00 PM				AtmAA
CV-2316	8/17/2026 2:54:59 PM	1406	34.4360413	-118.6463748	Valve Adjustment:High Temp;Well Condition:Lorentz Pump Installed
CV-2316	8/20/2026 7:56:46 AM	1406	34.4360410	-118.6463958	Valve Adjustment:High Temp;Well Condition:Lorentz Pump Installed
CV-2316	8/24/2026 1:00:55 PM	1403	34.4360332	-118.6463749	Valve Adjustment:High Temp;Well Condition:Lorentz Pump Installed
CV-2319	8/14/2026 9:43:34 AM	1394	34.4353302	-118.6458080	Valve Adjustment:NSPS/EG CAI,Positive Static Press.,Increased Flow/Vacuum,Barely Open
CV-2319	8/14/2026 9:44:20 AM	1398	34.4353203	-118.6458068	Valve Adjustment:High Temp,Barely Open
CV-2319	8/17/2026 1:20:00 PM				AtmAA
CV-2319	8/24/2026 11:39:29 AM	1396	34.4353172	-118.6457748	Valve Adjustment:High Temp,Decreased Flow/Vacuum,Barely Open
CV-2321	8/5/2026 8:15:00 AM				AtmAA; [User entered 5.65%]
CV-2321	8/5/2026 8:15:00 AM				AtmAA
CV-2321	8/11/2026 7:55:00 AM				AtmAA
CV-2321	8/11/2026 8:00:41 AM	1406	34.4346378	-118.6453679	Valve Adjustment:High Temp;Well Condition:Lorentz Pump Installed
CV-2321	8/17/2026 2:19:43 PM	1396	34.4352940	-118.6458200	Valve Adjustment:High Temp,Decreased Flow/Vacuum,Barely Open
CV-2321	8/18/2026 10:21:52 AM	1392	34.4346440	-118.6453595	Valve Adjustment:High Temp;Well Condition:Lorentz Pump Installed
CV-2321	8/18/2026 10:25:00 AM				AtmAA
CV-2321	8/25/2026 1:57:55 PM	1394	34.4346417	-118.6453937	Valve Adjustment:High Temp
CV-2322	8/5/2026 9:55:00 AM				AtmAA; [User entered 10.79%]
CV-2322	8/6/2026 9:54:39 AM	1377	34.4353059	-118.6475518	Valve Adjustment:No Flow Measurement,High Temp
CV-2322	8/6/2026 9:55:00 AM				AtmAA; [User entered 10.79%]
CV-2322	8/6/2026 9:55:00 AM				AtmAA
CV-2322	8/11/2026 10:19:00 AM	1367	34.4352545	-118.6475522	Valve Adjustment:NSPS/EG CAI,High Temp
CV-2322	8/11/2026 10:20:04 AM	1379	34.4352637	-118.6475202	Valve Adjustment:NSPS/EG CAI,High Temp
CV-2322	8/13/2026 9:37:10 AM	1393	34.4352819	-118.6475213	Valve Adjustment:No Flow Measurement,High Temp
CV-2322	8/13/2026 9:40:00 AM				AtmAA
CV-2322	8/19/2026 8:51:11 AM	1367	34.4352734	-118.6475404	Valve Adjustment:No Flow Measurement,High Temp

All LFG Extraction Wells - August 2026
Chiquita Canyon Landfill

Point Name	Record Date	Elev [ft]	Latitude	Longitude	Comments
CV-2322	8/26/2026 8:58:55 AM	1380	34.4352719	-118.6475405	Valve Adjustment:No Flow Measurement,High Temp
CV-2324	8/17/2026 12:27:25 PM	1391	34.4344950	-118.6442588	Valve Adjustment:Audible Flow,Barely Open
CV-2326	8/4/2026 7:50:00 AM				AtmAA; [User entered 13.77%]
CV-2326	8/4/2026 7:50:00 AM				AtmAA
CV-2326	8/4/2026 7:55:27 AM	1367	34.4361126	-118.6504150	Valve Adjustment:No Flow Measurement,High Temp;Well Condition:Lorentz Pump Installed
CV-2326	8/12/2026 10:25:00 AM				AtmAA
CV-2326	8/12/2026 10:25:46 AM	1384	34.4361290	-118.6504428	Valve Adjustment:No Flow Measurement,High Temp;Well Condition:Lorentz Pump Installed
CV-2326	8/17/2026 2:35:00 PM				AtmAA
CV-2326	8/17/2026 2:37:57 PM	1367	34.4361229	-118.6504754	Valve Adjustment:No Flow Measurement,High Temp;Well Condition:Lorentz Pump Installed
CV-2326	8/24/2026 2:35:50 PM	1366	34.4361081	-118.6504325	Valve Adjustment:No Flow Measurement,High Temp;Well Condition:Lorentz Pump Installed
CV-2326	8/31/2026 2:32:01 PM	1366	34.4361168	-118.6504574	Valve Adjustment:No Flow Measurement,High O2,Decreased Flow/Vacuum
CV-2326	8/31/2026 2:32:45 PM	1367	34.4361160	-118.6504561	Valve Adjustment:No Flow Measurement,High Temp;Well Condition:Lorentz Pump Installed
CV-2327	8/11/2026 8:57:51 AM	1364	34.4348918	-118.6479333	Valve Adjustment:No Flow Measurement,High Temp
CV-2327	8/11/2026 9:00:00 AM				AtmAA
CV-2327	8/19/2026 9:24:15 AM	1364	34.4349018	-118.6479525	Valve Adjustment:No Flow Measurement,High Temp
CV-2328	8/5/2026 10:12:00 AM				AtmAA; [User entered 4.82%]
CV-2328	8/5/2026 10:12:00 AM				AtmAA
CV-2328	8/11/2026 8:55:00 AM				AirTech Lab; [User entered 11%]
CV-2328	8/11/2026 8:55:00 AM				AirTech Lab
CV-2328	8/11/2026 9:13:16 AM	1362	34.4343414	-118.6483276	Valve Adjustment:High Temp;Well Condition:Lorentz Pump Installed
CV-2328	8/11/2026 9:20:00 AM				AtmAA
CV-2328	8/19/2026 9:45:37 AM	1353	34.4343148	-118.6483360	Valve Adjustment:High Temp;Well Condition:Lorentz Pump Installed
CV-2328	8/26/2026 9:18:53 AM	1366	34.4343252	-118.6483798	Valve Adjustment:High Temp;Well Condition:Lorentz Pump Installed
CV-2333	8/3/2026 8:06:27 AM	1367	34.4365200	-118.6473853	Valve Adjustment:No Flow Measurement,High Temp
CV-2333	8/3/2026 8:10:00 AM				AtmAA; [User entered 18.96%]
CV-2333	8/3/2026 8:10:00 AM				AtmAA
CV-2333	8/6/2026 8:00:00 AM				AirTech Lab; [User entered 11%]
CV-2333	8/6/2026 8:00:00 AM				AirTech Lab
CV-2333	8/10/2026 8:13:41 AM	1374	34.4365279	-118.6473863	Valve Adjustment:No Flow Measurement,High O2
CV-2333	8/10/2026 8:18:00 AM				AtmAA
CV-2333	8/17/2026 7:40:00 AM				AtmAA
CV-2333	8/17/2026 7:40:02 AM	1364	34.4365079	-118.6473844	Valve Adjustment:No Flow Measurement,High Temp;Well Condition:Lorentz Pump Installed
CV-2333	8/24/2026 8:09:19 AM	1366	34.4365082	-118.6473788	Valve Adjustment:No Flow Measurement,High Temp;Well Condition:Lorentz Pump Installed
CV-2333	8/31/2026 7:56:50 AM	1378	34.4365129	-118.6473489	Valve Adjustment:No Flow Measurement,High Temp;Well Condition:Lorentz Pump Installed
CV-2334	8/6/2026 8:10:00 AM				AirTech Lab; [User entered 6.0%]
CV-2334	8/6/2026 8:10:00 AM				AirTech Lab
CV-2334	8/13/2026 12:45:25 PM	1356	34.4366673	-118.6467135	Valve Adjustment:NSPS/EG CAI,High Temp,Surging Liquid in Header

All LFG Extraction Wells - August 2026
Chiquita Canyon Landfill

Point Name	Record Date	Elev [ft]	Latitude	Longitude	Comments
CV-2334	8/13/2026 12:46:31 PM	1354	34.4366978	-118.6466987	
CV-2334	8/18/2026 9:23:38 AM	1348	34.4367218	-118.6467432	Valve Adjustment:High Temp,Surging Liquid in Header
CV-2334	8/18/2026 9:24:29 AM	1362	34.4367105	-118.6467465	Valve Adjustment:High Temp
CV-2335	8/3/2026 8:58:45 AM	1346	34.4363842	-118.6509633	Valve Adjustment:Barely Open
CV-2335	8/17/2026 9:13:33 AM	1329	34.4364252	-118.6509850	Valve Adjustment:Barely Open
CV-2336	8/3/2026 9:01:52 AM	1351	34.4359870	-118.6508947	Valve Adjustment:High O2,Barely Open,Surging Liquid in Header,Surging Liquid in Well (Watered In)
CV-2336	8/17/2026 9:18:09 AM	1336	34.4360053	-118.6508915	Valve Adjustment:High O2,Surging Liquid in Header,Surging Liquid in Well (Watered In)
CV-2337	8/4/2026 2:00:15 PM	1321	34.4354627	-118.6507510	Valve Adjustment:No Flow Measurement,High Temp;Well Condition:Lorentz Pump Installed
CV-2337	8/4/2026 2:15:00 PM				AtmAA; [User entered 8.16%]
CV-2337	8/4/2026 2:15:00 PM				AtmAA
CV-2337	8/11/2026 1:46:38 PM	1331	34.4354702	-118.6507708	Valve Adjustment:High Temp;Well Condition:Lorentz Pump Installed
CV-2337	8/12/2026 9:00:00 AM				AirTech Lab; [User entered 9.2%]
CV-2337	8/12/2026 9:00:00 AM				AirTech Lab
CV-2337	8/13/2026 10:10:00 AM				AtmAA
CV-2337	8/18/2026 1:54:21 PM	1339	34.4354492	-118.6507548	Valve Adjustment:High Temp;Well Condition:Lorentz Pump Installed
CV-2337	8/18/2026 2:10:00 PM				AtmAA
CV-2337	8/24/2026 1:53:59 PM	1336	34.4354682	-118.6507883	Valve Adjustment:High Temp
CV-2337	8/31/2026 2:10:00 PM	1331	34.4354688	-118.6507867	Valve Adjustment:High Temp;Well Condition:Lorentz Pump Installed
CV-2338	8/4/2026 1:49:19 PM	1292	34.4348607	-118.6504628	Valve Adjustment:No Flow Measurement,High Temp;Well Condition:Lorentz Pump Installed
CV-2338	8/4/2026 2:00:00 PM				AtmAA; [User entered 13.6%]
CV-2338	8/4/2026 2:00:00 PM				AtmAA
CV-2338	8/11/2026 1:35:00 PM				AtmAA
CV-2338	8/11/2026 1:36:38 PM	1318	34.4348477	-118.6504652	Valve Adjustment:No Flow Measurement,High O2;Well Condition:Lorentz Pump Installed
CV-2338	8/18/2026 1:42:24 PM	1310	34.4348473	-118.6504798	Valve Adjustment:No Flow Measurement,High Temp;Well Condition:Lorentz Pump Installed
CV-2338	8/18/2026 1:54:00 PM				AtmAA
CV-2338	8/24/2026 1:39:37 PM	1314	34.4348352	-118.6504850	Valve Adjustment:No Flow Measurement,High Temp
CV-2338	8/31/2026 2:04:29 PM	1320	34.4348460	-118.6504726	Valve Adjustment:No Flow Measurement,High Temp;Well Condition:Lorentz Pump Installed
CV-2339	8/14/2026 8:56:34 AM	1306	34.4342222	-118.6502625	Valve Adjustment:Decreased Flow/Vacuum
CV-2339	8/19/2026 10:39:34 AM	1309	34.4341808	-118.6502563	Valve Adjustment:Surging Liquid in Header,Surging Liquid in Well (Watered In);Well Condition:Pnumatic Pump Installed
CV-2341	8/6/2026 9:30:31 AM	1323	34.4336468	-118.6501858	Valve Adjustment:NSPS/EG CAI,High Temp,Decreased Flow/Vacuum,Barely Open,Surging Liquid in Well (Watered In);Well Condition:Pnumatic Pump Installed
CV-2341	8/6/2026 9:32:29 AM	1322	34.4336383	-118.6501838	Valve Adjustment:High Temp,Surging Liquid in Header,Surging Liquid in Well (Watered In);Well Condition:Pnumatic Pump Installed
CV-2341	8/6/2026 1:23:53 PM	1303	34.4336246	-118.6501858	Valve Adjustment:No Flow Measurement,High Temp,Decreased Flow/Vacuum

All LFG Extraction Wells - August 2026
Chiquita Canyon Landfill

Point Name	Record Date	Elev [ft]	Latitude	Longitude	Comments
CV-2341	8/6/2026 1:25:52 PM	1308	34.4336250	-118.6501827	Valve Adjustment:No Flow Measurement;Well Condition:Pnumatic Pump Installed
CV-2341	8/12/2026 8:55:00 AM				AirTech Lab; [User entered 0.21%]
CV-2341	8/12/2026 8:55:00 AM				AirTech Lab
CV-2341	8/25/2026 9:53:17 AM	1304	34.4336262	-118.6501837	Valve Adjustment:NSPS/EG CAI,High Temp,Decreased Flow/Vacuum,Surging Liquid in Header,Surging Liquid in Well (Watered In)
CV-2341	8/25/2026 9:54:29 AM	1319	34.4336248	-118.6501920	Valve Adjustment:High Temp,Barely Open,Valve 100% Closed,Surging Liquid in Header
CV-2342A-PL	8/4/2026 2:33:56 PM	1284	34.4342193	-118.6508288	Valve Adjustment:No Flow Measurement,High Temp
CV-2342A-PL	8/4/2026 2:40:00 PM				AtmAA; [User entered 10.76%]
CV-2342A-PL	8/4/2026 2:40:00 PM				AtmAA
CV-2342A-PL	8/12/2026 8:20:00 AM				AtmAA
CV-2342A-PL	8/12/2026 8:21:06 AM	1290	34.4342262	-118.6508403	Valve Adjustment:No Flow Measurement,High Temp
CV-2342A-PL	8/20/2026 9:51:59 AM	1279	34.4342310	-118.6508266	Valve Adjustment:No Flow Measurement,High Temp
CV-2342A-PL	8/25/2026 10:19:56 AM	1285	34.4342283	-118.6508382	Valve Adjustment:No Flow Measurement,High Temp
CV-2343-PLR	8/4/2026 2:24:06 PM	1279	34.4332347	-118.6506727	Valve Adjustment:No Flow Measurement,High Temp;Well Condition:Lorentz Pump Installed
CV-2343-PLR	8/4/2026 2:35:00 PM				AtmAA; [User entered 8.05%]
CV-2343-PLR	8/4/2026 2:35:00 PM				AtmAA
CV-2343-PLR	8/17/2026 10:09:23 AM	1279	34.4332330	-118.6506935	Valve Adjustment:NSPS/EG CAI,High Temp
CV-2343-PLR	8/17/2026 10:09:54 AM	1279	34.4332400	-118.6506842	Valve Adjustment:NSPS/EG CAI,High Temp
CV-2343-PLR	8/17/2026 10:56:00 AM				AtmAA
CV-2343-PLR	8/25/2026 9:36:57 AM	1290	34.4332433	-118.6506828	Valve Adjustment:No Flow Measurement,High Temp
CV-2344	8/4/2026 7:40:00 AM				AirTech Lab; [User entered 1.6%]
CV-2344	8/4/2026 7:40:00 AM				AirTech Lab
CV-2344	8/4/2026 2:18:08 PM	1280	34.4329727	-118.6504115	Valve Adjustment:No Flow Measurement,High Temp;Well Condition:Lorentz Pump Installed
CV-2344	8/4/2026 2:30:00 PM				AtmAA; [User entered 1.34%]
CV-2344	8/4/2026 2:30:00 PM				AtmAA
CV-2344	8/12/2026 8:05:00 AM				AtmAA
CV-2344	8/12/2026 8:10:00 AM	1280	34.4329745	-118.6504405	Valve Adjustment:No Flow Measurement,High Temp;Well Condition:Lorentz Pump Installed
CV-2344	8/18/2026 2:17:23 PM	1302	34.4329678	-118.6504455	Valve Adjustment:No Flow Measurement,High Temp;Well Condition:Lorentz Pump Installed
CV-2344	8/18/2026 2:20:00 PM				AtmAA
CV-2344	8/25/2026 9:06:11 AM	1295	34.4329873	-118.6504345	Valve Adjustment:No Flow Measurement,High Temp
CV-2345	8/4/2026 7:35:00 AM				AirTech Lab; [User entered 1.6%]
CV-2345	8/4/2026 7:35:00 AM				AirTech Lab
CV-2345	8/5/2026 9:49:45 AM	1276	34.4327515	-118.6501038	NSPS/EG CAI,High Temp
CV-2345	8/5/2026 9:50:34 AM	1273	34.4327320	-118.6501713	NSPS/EG CAI,High Temp
CV-2345	8/17/2026 10:05:19 AM	1300	34.4327350	-118.6501817	Valve Adjustment:NSPS/EG CAI,High Temp
CV-2345	8/17/2026 10:05:37 AM	1297	34.4327312	-118.6501762	Valve Adjustment:NSPS/EG CAI,High Temp
CV-2346	8/4/2026 7:30:00 AM				AirTech Lab; [User entered 6.1%]
CV-2346	8/4/2026 7:30:00 AM				AirTech Lab

All LFG Extraction Wells - August 2026
Chiquita Canyon Landfill

Point Name	Record Date	Elev [ft]	Latitude	Longitude	Comments
CV-2346	8/4/2026 2:16:37 PM	1297	34.4325825	-118.6500545	Valve Adjustment:No Flow Measurement,High Temp;Well Condition:Lorentz Pump Installed
CV-2346	8/4/2026 2:25:00 PM				AtmAA; [User entered 7.47%]
CV-2346	8/4/2026 2:25:00 PM				AtmAA
CV-2346	8/12/2026 7:53:58 AM	1315	34.4325973	-118.6500536	Valve Adjustment:No Flow Measurement,High Temp
CV-2346	8/12/2026 7:55:00 AM				AtmAA
CV-2346	8/18/2026 2:11:48 PM	1301	34.4325780	-118.6500777	Valve Adjustment:No Flow Measurement,High Temp
CV-2346	8/18/2026 2:15:00 PM				AtmAA
CV-2346	8/25/2026 8:58:33 AM	1316	34.4326138	-118.6500538	Valve Adjustment:No Flow Measurement,High Temp
CV-2347	8/4/2026 7:25:00 AM				AirTech Lab; [User entered 2.1%]
CV-2347	8/4/2026 7:25:00 AM				AirTech Lab
CV-2347	8/5/2026 10:16:04 AM	1263	34.4323465	-118.6498732	,
CV-2347	8/17/2026 9:44:20 AM	1303	34.4323532	-118.6498330	Valve Adjustment:NSPS/EG CAI,High Temp
CV-2347	8/17/2026 9:44:46 AM	1303	34.4323562	-118.6498240	Valve Adjustment:NSPS/EG CAI,High Temp
CV-2348	8/4/2026 7:20:00 AM				AirTech Lab; [User entered 0.39%]
CV-2348	8/4/2026 7:20:00 AM				AirTech Lab
CV-2348	8/5/2026 10:19:12 AM	1299	34.4321600	-118.6496803	NSPS/EG CAI,High Temp
CV-2348	8/5/2026 10:19:46 AM	1299	34.4320763	-118.6496157	NSPS/EG CAI,High Temp
CV-2348	8/17/2026 9:38:46 AM	1311	34.4321492	-118.6496088	Valve Adjustment:NSPS/EG CAI,High Temp
CV-2348	8/17/2026 9:39:22 AM	1323	34.4321508	-118.6495935	Valve Adjustment:NSPS/EG CAI,High Temp
CV-2349	8/3/2026 9:20:00 AM				AirTech Lab; [User entered 4.5%]
CV-2349	8/3/2026 9:20:00 AM				AirTech Lab
CV-2349	8/5/2026 8:08:00 AM				AtmAA <0.10; [User entered 0.10%]
CV-2349	8/6/2026 8:08:00 AM				AtmAA
CV-2349	8/6/2026 9:33:43 AM	1266	34.4331451	-118.6512477	Valve Adjustment:No Flow Measurement,High O2;Well Condition:Lorentz Pump Installed
CV-2349	8/13/2026 8:00:36 AM	1276	34.4331303	-118.6512678	Valve Adjustment:No Flow Measurement,High Temp;Well Condition:Lorentz Pump Installed
CV-2349	8/13/2026 8:10:00 AM				AtmAA
CV-2349	8/20/2026 10:25:53 AM	1273	34.4331498	-118.6512310	Valve Adjustment:No Flow Measurement,High Temp,Positive Static Press.;Well Condition:Lorentz Pump Installed
CV-2349	8/25/2026 10:38:45 AM	1254	34.4331556	-118.6512542	Valve Adjustment:No Flow Measurement,High Temp;Well Condition:Lorentz Pump Installed
CV-2350	8/4/2026 7:45:00 AM				AirTech Lab; [User entered 8.8%]
CV-2350	8/4/2026 7:45:00 AM				AirTech Lab
CV-2350	8/5/2026 8:38:12 AM	1289	34.4327475	-118.6508855	,
CV-2350	8/25/2026 1:40:22 PM	1277	34.4327952	-118.6509222	Valve Adjustment:Barely Open,Surging Liquid in Header,Surging Liquid in Well (Watered In),Plugged/Pinched Suspected
CV-2351	8/3/2026 7:50:00 AM				AirTech Lab; [User entered 5.8%]
CV-2351	8/3/2026 7:50:00 AM				AirTech Lab
CV-2351	8/14/2026 8:13:45 AM	1288	34.4351545	-118.6511562	Valve Adjustment:NSPS/EG CAI,High O2,Surging Liquid in Header,Surging Liquid in Well (Watered In)
CV-2351	8/14/2026 8:14:16 AM	1284	34.4351543	-118.6511545	Valve Adjustment:High O2,Barely Open,Surging Liquid in Header,Surging Liquid in Well (Watered In)

All LFG Extraction Wells - August 2026
Chiquita Canyon Landfill

Point Name	Record Date	Elev [ft]	Latitude	Longitude	Comments
CV-2351	8/19/2026 8:02:10 AM	1270	34.4351400	-118.6511505	Valve Adjustment:High O2,Surging Liquid in Well (Watered In)
CV-2351	8/19/2026 8:03:16 AM	1283	34.4351382	-118.6511572	Valve Adjustment:High O2
CV-2352	8/3/2026 7:55:00 AM				AirTech Lab; [User entered 1.5%]
CV-2352	8/3/2026 7:55:00 AM				AirTech Lab
CV-2352	8/14/2026 8:08:45 AM	1297	34.4348678	-118.6510448	Valve Adjustment:NSPS/EG CAI,High Temp,Barely Open,Surging Liquid in Header;Well Condition:Pnumatic Pump Installed
CV-2352	8/14/2026 8:09:18 AM	1298	34.4348657	-118.6510533	Valve Adjustment:High Temp,Surging Liquid in Header,Surging Liquid in Well (Watered In)
CV-2352	8/17/2026 12:59:08 PM	1293	34.4348630	-118.6510652	No Flow Measurement,
CV-2352	8/19/2026 8:19:01 AM	1283	34.4348618	-118.6510570	Well Comment:Pump is off;Well Condition:Pnumatic Pump Installed
CV-2353-PLR	8/5/2026 8:05:00 AM				AirTech Lab; [User entered 13%]
CV-2353-PLR	8/5/2026 8:05:00 AM				AirTech Lab
CV-2353-PLR	8/13/2026 9:50:13 AM	1281	34.4345515	-118.6509115	Valve Adjustment:High Temp,Barely Open,Surging Liquid in Header,Surging Liquid in Well (Watered In),Plugged/Pinched Suspected
CV-2353-PLR	8/17/2026 12:51:09 PM	1276	34.4346800	-118.6511180	No Flow Measurement,
CV-2354	8/3/2026 9:15:00 AM				AirTech Lab; [User entered 8.1%]
CV-2354	8/3/2026 9:15:00 AM				AirTech Lab
CV-2354	8/6/2026 7:50:00 AM				AtmAA; [User entered 16.11%]
CV-2354	8/6/2026 7:50:00 AM				AtmAA
CV-2354	8/6/2026 8:51:11 AM	1267	34.4337072	-118.6513668	Valve Adjustment:No Flow Measurement,High Temp,Decreased Flow/Vacuum;Well Condition:Lorentz Pump Installed
CV-2354	8/6/2026 9:21:29 AM	1273	34.4337018	-118.6513691	Valve Adjustment:No Flow Measurement,High Temp,Decreased Flow/Vacuum,Barely Open
CV-2354	8/6/2026 9:27:51 AM	1276	34.4336952	-118.6513661	Valve Adjustment:No Flow Measurement,Barely Open;Well Condition:Lorentz Pump Installed
CV-2354	8/12/2026 8:59:52 AM				Valve Adjustment:No Flow Measurement,High Temp;Well Condition:Lorentz Pump Installed
CV-2354	8/13/2026 8:24:35 AM				Valve Adjustment:No Flow Measurement,High Temp;Well Condition:Lorentz Pump Installed
CV-2354	8/25/2026 10:25:34 AM				Valve Adjustment:No Flow Measurement,High Temp,Decreased Flow/Vacuum;Well Condition:Lorentz Pump Installed
CV-24001	8/3/2026 8:52:32 AM	1359	34.4366668	-118.6509285	Valve Adjustment:Barely Open
CV-24001	8/17/2026 9:08:27 AM	1345	34.4366755	-118.6509178	Valve Adjustment:Barely Open
CV-24002	8/3/2026 8:46:25 AM	1363	34.4367268	-118.6504998	Valve Adjustment:Barely Open
CV-24002	8/17/2026 9:02:33 AM	1356	34.4367417	-118.6504138	Valve Adjustment:Surging Liquid in Header,Surging Liquid in Well (Watered In)
CV-24003	8/3/2026 8:33:09 AM	1365	34.4368862	-118.6501057	Valve Adjustment:Decreased Flow/Vacuum
CV-24003	8/17/2026 8:54:22 AM	1360	34.4368760	-118.6500753	Valve Adjustment:Barely Open
CV-24004	8/3/2026 8:28:34 AM	1350	34.4370462	-118.6496885	Valve Adjustment:Decreased Flow/Vacuum
CV-24004	8/17/2026 8:51:23 AM	1361	34.4370808	-118.6496847	Valve Adjustment:Decreased Flow/Vacuum,Barely Open
CV-24006	8/3/2026 9:18:31 AM	1377	34.4363682	-118.6504607	Valve Adjustment:Barely Open,Surging Liquid in Header,Surging Liquid in Well (Watered In)

All LFG Extraction Wells - August 2026
Chiquita Canyon Landfill

Point Name	Record Date	Elev [ft]	Latitude	Longitude	Comments
CV-24006	8/17/2026 8:34:18 AM	1379	34.4363622	-118.6504560	Valve Adjustment:NSPS/EG CAI,High Temp,Decreased Flow/Vacuum,Barely Open
CV-24006	8/17/2026 8:35:00 AM	1379	34.4363487	-118.6504503	Valve Adjustment:High Temp,Barely Open,Surging Liquid in Header,Surging Liquid in Well (Watered In)
CV-24007	8/3/2026 9:21:31 AM	1379	34.4365130	-118.6501117	Valve Adjustment:High Temp,Barely Open
CV-24007	8/3/2026 9:21:57 AM	1381	34.4365192	-118.6501080	Valve Adjustment:High Temp,Barely Open
CV-24007	8/6/2026 7:50:00 AM				AirTech Lab; [User entered 9.9%]
CV-24007	8/6/2026 7:50:00 AM				AirTech Lab
CV-24007	8/12/2026 10:00:00 AM				AtmAA
CV-24007	8/12/2026 10:09:00 AM	1393	34.4365216	-118.6501244	Valve Comment:Water in;Valve Adjustment:High Temp,Increased Flow/Vacuum;Well Condition:Pnumatic Pump Installed
CV-24007	8/12/2026 10:12:04 AM	1396	34.4365231	-118.6501365	Valve Adjustment:High Temp;Well Condition:Pnumatic Pump Installed
CV-24007	8/17/2026 8:38:48 AM	1376	34.4365468	-118.6501285	Valve Adjustment:High Temp,Surging Liquid in Header,Surging Liquid in Well (Watered In)
CV-24007	8/17/2026 2:05:00 PM				AtmAA
CV-24007	8/17/2026 2:23:05 PM	1384	34.4365118	-118.6501133	Valve Adjustment:High Temp,Increased Flow/Vacuum;Well Condition:Pnumatic Pump Installed
CV-24007	8/17/2026 2:25:42 PM	1382	34.4365127	-118.6501189	Valve Adjustment:High Temp;Well Condition:Pnumatic Pump Installed
CV-24007	8/24/2026 2:15:04 PM	1369	34.4365111	-118.6501189	Valve Adjustment:High Temp;Well Condition:Pnumatic Pump Installed
CV-24007	8/31/2026 2:28:42 PM	1374	34.4365144	-118.6501223	Valve Adjustment:High Temp;Well Condition:Pnumatic Pump Installed
CV-24008	8/3/2026 1:06:00 AM				AtmAA
CV-24008	8/3/2026 1:06:00 PM				AtmAA; [User entered 18.16%]
CV-24008	8/3/2026 1:08:47 PM	1378	34.4366755	-118.6496840	Valve Adjustment:No Flow Measurement,High Temp
CV-24008	8/10/2026 1:50:19 PM	1371	34.4366786	-118.6497087	Valve Adjustment:No Flow Measurement,High Temp
CV-24008	8/10/2026 1:55:00 PM				AtmAA
CV-24008	8/17/2026 1:55:00 PM				AtmAA
CV-24008	8/17/2026 2:01:05 PM	1373	34.4366910	-118.6497164	Valve Adjustment:High Temp
CV-24008	8/24/2026 2:10:47 PM	1377	34.4366769	-118.6497065	Valve Adjustment:No Flow Measurement,High Temp;Well Condition:Pnumatic Pump Installed
CV-24008	8/31/2026 2:24:04 PM	1366	34.4366765	-118.6496872	Valve Adjustment:No Flow Measurement,High Temp;Well Condition:Pnumatic Pump Installed
CV-24009	8/3/2026 1:02:00 AM				AtmAA; [User entered 5.865%]
CV-24009	8/3/2026 1:02:00 PM				AtmAA
CV-24009	8/3/2026 1:05:02 PM	1380	34.4368748	-118.6493625	Valve Adjustment:NSPS/EG CAI,No Flow Measurement,High Temp,Increased Flow/Vacuum
CV-24009	8/3/2026 1:05:36 PM	1379	34.4368889	-118.6493530	Valve Adjustment:NSPS/EG CAC,No Flow Measurement,High Temp
CV-24009	8/10/2026 1:45:00 PM				AtmAA
CV-24009	8/10/2026 1:46:57 PM				Valve Adjustment:High Temp;Well Condition:Pnumatic Pump Installed
CV-24009	8/17/2026 1:45:00 PM				AtmAA
CV-24009	8/17/2026 1:52:08 PM	1375	34.4368674	-118.6493593	Valve Adjustment:High Temp;Well Condition:Pnumatic Pump Installed
CV-24009	8/24/2026 1:24:24 PM	1368	34.4368650	-118.6493579	Valve Adjustment:High Temp;Well Condition:Pnumatic Pump Installed
CV-24009	8/31/2026 2:04:20 PM	1365	34.4368709	-118.6493625	Valve Adjustment:High Temp;Well Condition:Pnumatic Pump Installed
CV-24010	8/11/2026 10:09:19 AM	1358	34.4370653	-118.6489778	Valve Adjustment:Barely Open

All LFG Extraction Wells - August 2026
Chiquita Canyon Landfill

Point Name	Record Date	Elev [ft]	Latitude	Longitude	Comments
CV-24010	8/18/2026 12:32:45 PM	1335	34.4370505	-118.6489757	
CV-24011	8/4/2026 7:55:00 AM				AtmAA; [User entered 15.55%]
CV-24011	8/4/2026 7:55:00 AM				AtmAA
CV-24011	8/4/2026 7:59:01 AM	1363	34.4362080	-118.6501714	Valve Adjustment:High Temp;Well Condition:Lorentz Pump Installed
CV-24011	8/11/2026 9:14:41 AM	1371	34.4361865	-118.6501802	Valve Adjustment:NSPS/EG CAI,High Temp
CV-24011	8/11/2026 9:15:00 AM	1379	34.4361757	-118.6501907	Valve Adjustment:NSPS/EG CAI,High Temp
CV-24011	8/12/2026 10:20:00 AM				AtmAA
CV-24011	8/12/2026 10:20:17 AM	1384	34.4362008	-118.6501888	Valve Adjustment:High Temp;Well Condition:Lorentz Pump Installed
CV-24011	8/18/2026 7:45:00 AM				AtmAA
CV-24011	8/18/2026 7:45:50 AM	1369	34.4362021	-118.6501902	Valve Adjustment:High Temp;Well Condition:Lorentz Pump Installed
CV-24011	8/24/2026 2:31:47 PM	1372	34.4361945	-118.6501861	Valve Adjustment:High Temp;Well Condition:Lorentz Pump Installed
CV-24011	8/31/2026 2:25:02 PM	1364	34.4361807	-118.6502071	Valve Adjustment:High Temp;Well Condition:Lorentz Pump Installed
CV-24012	8/4/2026 8:05:00 AM				AtmAA; [User entered 18.88%]
CV-24012	8/4/2026 8:05:00 AM				AtmAA
CV-24012	8/4/2026 8:05:35 AM	1350	34.4361704	-118.6493563	Valve Adjustment:No Flow Measurement,High Temp
CV-24012	8/10/2026 2:12:58 PM	1357	34.4361674	-118.6493445	Valve Adjustment:No Flow Measurement,High Temp
CV-24012	8/10/2026 2:20:00 PM				AtmAA
CV-24012	8/18/2026 8:03:17 AM	1365	34.4361959	-118.6493798	Valve Adjustment:No Flow Measurement,High Temp
CV-24012	8/18/2026 8:05:00 AM				AtmAA
CV-24012	8/25/2026 7:45:01 AM	1362	34.4361769	-118.6493767	Valve Adjustment:No Flow Measurement,High Temp
CV-24012	8/31/2026 2:42:42 PM	1365	34.4361652	-118.6493774	Valve Adjustment:No Flow Measurement,High Temp
CV-24013	8/10/2026 12:37:20 PM	1363	34.4366052	-118.6492253	Valve Adjustment:NSPS/EG CAI,High Temp,High O2,Barely Open,Surging Liquid in Well (Watered In);Well Comment:No pump
CV-24013	8/10/2026 12:39:23 PM	1372	34.4366003	-118.6492310	
CV-24013	8/10/2026 1:50:00 PM				AtmAA
CV-24013	8/20/2026 1:51:03 PM	1370	34.4366035	-118.6492366	Valve Adjustment:No Flow Measurement,High Temp;Well Condition:Lorentz Pump Installed
CV-24013	8/24/2026 2:02:09 PM	1380	34.4366107	-118.6492538	Valve Adjustment:No Flow Measurement,High Temp,Decreased Flow/Vacuum;Well Condition:Lorentz Pump Installed
CV-24013	8/31/2026 2:15:15 PM	1362	34.4366110	-118.6492364	Valve Adjustment:No Flow Measurement,High Temp,Decreased Flow/Vacuum;Well Condition:Lorentz Pump Installed
CV-24013	8/31/2026 2:20:29 PM	1363	34.4366099	-118.6492363	Valve Adjustment:No Flow Measurement,High Temp;Well Condition:Lorentz Pump Installed
CV-24014	8/3/2026 8:55:06 AM	1384	34.4367783	-118.6489599	Valve Adjustment:No Flow Measurement,High Temp
CV-24014	8/3/2026 9:00:00 AM				AtmAA; [User entered 18.23%]
CV-24014	8/3/2026 9:00:00 AM				AtmAA
CV-24014	8/10/2026 8:58:17 AM	1366	34.4367781	-118.6489464	Valve Adjustment:No Flow Measurement,High Temp;Well Condition:Pnumatic Pump Installed
CV-24014	8/10/2026 9:10:00 AM				AtmAA
CV-24014	8/17/2026 8:55:00 AM				AtmAA
CV-24014	8/17/2026 8:56:15 AM	1374	34.4367934	-118.6489709	Valve Adjustment:No Flow Measurement,High Temp;Well Condition:Pnumatic Pump Installed
CV-24014	8/24/2026 8:05:50 AM	1376	34.4363852	-118.6477172	Valve Adjustment:No Flow Measurement,High Temp

All LFG Extraction Wells - August 2026
Chiquita Canyon Landfill

Point Name	Record Date	Elev [ft]	Latitude	Longitude	Comments
CV-24014	8/24/2026 8:45:28 AM	1383	34.4367786	-118.6489374	
CV-24014	8/31/2026 9:14:56 AM	1373	34.4367929	-118.6489478	Valve Adjustment:No Flow Measurement,High Temp
CV-24015	8/3/2026 8:44:26 AM	1376	34.4368769	-118.6486329	Valve Adjustment:No Flow Measurement,High Temp;Well Condition:Lorentz Pump Installed
CV-24015	8/3/2026 8:46:00 AM				AtmAA; [User entered 18.895%]
CV-24015	8/3/2026 8:46:00 AM				AtmAA
CV-24015	8/10/2026 8:45:24 AM	1359	34.4368868	-118.6486282	Valve Adjustment:No Flow Measurement,High Temp;Well Condition:Lorentz Pump Installed
CV-24015	8/10/2026 8:55:00 AM				AtmAA
CV-24015	8/17/2026 8:18:21 AM	1369	34.4368637	-118.6486279	Valve Adjustment:No Flow Measurement,High Temp;Well Condition:Lorentz Pump Installed
CV-24015	8/17/2026 8:20:00 AM				AtmAA
CV-24015	8/24/2026 8:33:19 AM	1362	34.4368740	-118.6486024	Valve Adjustment:No Flow Measurement,High Temp;Well Condition:Lorentz Pump Installed
CV-24015	8/31/2026 9:00:30 AM	1368	34.4368901	-118.6486237	Valve Adjustment:No Flow Measurement,High Temp;Well Condition:Lorentz Pump Installed
CV-24016	8/3/2026 2:35:11 PM	1360	34.4359140	-118.6500997	Valve Adjustment:Barely Open
CV-24016	8/4/2026 7:45:00 AM				AtmAA; [User entered 8.51%]
CV-24016	8/4/2026 7:45:00 AM				AtmAA
CV-24016	8/4/2026 7:52:24 AM	1368	34.4359322	-118.6502191	Valve Adjustment:No Flow Measurement,High Temp;Well Condition:Lorentz Pump Installed
CV-24016	8/5/2026 1:03:59 PM	1364	34.4359060	-118.6502513	Valve Adjustment:No Flow Measurement,High Temp;Well Condition:Lorentz Pump Installed
CV-24016	8/11/2026 9:18:05 AM	1375	34.4358893	-118.6502522	Valve Adjustment:Decreased Flow/Vacuum
CV-24016	8/12/2026 10:29:01 AM	1376	34.4359074	-118.6502443	Valve Adjustment:No Flow Measurement,High Temp;Well Condition:Lorentz Pump Installed
CV-24016	8/12/2026 10:30:00 AM				AtmAA
CV-24016	8/18/2026 7:50:00 AM				AtmAA
CV-24016	8/18/2026 7:50:26 AM	1375	34.4359158	-118.6502579	Valve Adjustment:No Flow Measurement,High Temp;Well Condition:Lorentz Pump Installed
CV-24016	8/25/2026 7:33:15 AM	1366	34.4359112	-118.6502619	Valve Adjustment:No Flow Measurement,High Temp;Well Condition:Lorentz Pump Installed
CV-24016	8/31/2026 2:38:41 PM	1368	34.4359073	-118.6502610	Valve Adjustment:No Flow Measurement,High Temp;Well Condition:Lorentz Pump Installed
CV-24017	8/4/2026 7:38:00 AM				AtmAA; [User entered 12.105%]
CV-24017	8/4/2026 7:38:00 AM				AtmAA
CV-24017	8/4/2026 7:45:06 AM	1363	34.4361121	-118.6498225	Valve Adjustment:No Flow Measurement,High Temp;Well Condition:Lorentz Pump Installed
CV-24017	8/10/2026 2:06:01 PM	1364	34.4361339	-118.6498156	Valve Adjustment:No Flow Measurement,High Temp;Well Condition:Lorentz Pump Installed
CV-24017	8/10/2026 2:08:00 PM				AtmAA
CV-24017	8/13/2026 9:40:00 AM				AirTech Lab; [User entered 16%]
CV-24017	8/13/2026 9:40:00 AM				AirTech Lab
CV-24017	8/18/2026 7:55:00 AM				AtmAA
CV-24017	8/18/2026 7:55:27 AM	1375	34.4361035	-118.6498332	Valve Adjustment:No Flow Measurement,High Temp;Well Condition:Lorentz Pump Installed
CV-24017	8/25/2026 7:37:48 AM	1369	34.4361026	-118.6498076	Valve Adjustment:No Flow Measurement,High Temp;Well Condition:Lorentz Pump Installed

All LFG Extraction Wells - August 2026
Chiquita Canyon Landfill

Point Name	Record Date	Elev [ft]	Latitude	Longitude	Comments
CV-24017	8/31/2026 2:36:27 PM	1367	34.4360934	-118.6498015	Valve Adjustment:No Flow Measurement,High Temp;Well Condition:Lorentz Pump Installed
CV-24018	8/3/2026 2:39:12 PM	1376	34.4356167	-118.6500373	Valve Adjustment:Decreased Flow/Vacuum
CV-24018	8/19/2026 9:15:18 AM	1363	34.4355858	-118.6500703	Valve Adjustment:NSPS/EG CAI,High Temp,Decreased Flow/Vacuum;Well Condition:Lorentz Pump Installed
CV-24018	8/19/2026 9:16:23 AM	1373	34.4355885	-118.6500645	
CV-24018	8/24/2026 1:18:06 PM	1370	34.4356217	-118.6500588	Valve Adjustment:No Flow Measurement,High Temp;Well Condition:Lorentz Pump Installed
CV-24018	8/25/2026 8:01:13 AM	1365	34.4356034	-118.6500605	Valve Adjustment:No Flow Measurement,High Temp;Well Condition:Lorentz Pump Installed
CV-24019	8/4/2026 8:10:00 AM				AtmAA; [User entered 18.21%]
CV-24019	8/4/2026 8:10:00 AM				AtmAA
CV-24019	8/4/2026 8:11:30 AM	1356	34.4357710	-118.6497480	Valve Adjustment:No Flow Measurement,High Temp
CV-24019	8/11/2026 9:20:30 AM	1369	34.4357623	-118.6497737	Valve Adjustment:NSPS/EG CAI,High Temp
CV-24019	8/11/2026 9:21:06 AM	1371	34.4357638	-118.6497673	Valve Adjustment:NSPS/EG CAI,High Temp
CV-24019	8/12/2026 10:35:00 AM				AtmAA
CV-24019	8/12/2026 10:36:43 AM	1361	34.4357739	-118.6497604	Valve Adjustment:No Flow Measurement,High Temp
CV-24019	8/18/2026 8:12:34 AM	1363	34.4357798	-118.6497715	Valve Adjustment:No Flow Measurement,High Temp
CV-24019	8/18/2026 8:15:00 AM				AtmAA
CV-24019	8/25/2026 7:57:26 AM	1375	34.4357822	-118.6497780	Valve Adjustment:No Flow Measurement,High Temp
CV-24020	8/10/2026 12:00:21 PM	1356	34.4359890	-118.6493772	Valve Adjustment:NSPS/EG CAI,High O2,Decreased Flow/Vacuum,Barely Open,Surging Liquid in Well (Watered In);Well Comment:No pump
CV-24020	8/10/2026 12:01:21 PM	1358	34.4359945	-118.6493757	
CV-24020	8/19/2026 8:57:47 AM	1351	34.4359998	-118.6493678	Valve Adjustment:NSPS/EG CAI,High O2,Barely Open,Surging Liquid in Well (Watered In);Well Comment:No pump
CV-24020	8/19/2026 8:58:35 AM	1357	34.4359942	-118.6493775	
CV-24021	8/10/2026 12:06:18 PM	1358	34.4361472	-118.6490507	Valve Adjustment:NSPS/EG CAI,High O2,Decreased Flow/Vacuum,Barely Open,Surging Liquid in Well (Watered In);Well Comment:No pump
CV-24021	8/10/2026 12:07:24 PM	1359	34.4361545	-118.6490495	
CV-24021	8/19/2026 8:52:25 AM	1366	34.4361397	-118.6490310	Valve Adjustment:NSPS/EG CAI,High O2,Barely Open,Surging Liquid in Well (Watered In);Well Comment:No pump
CV-24021	8/19/2026 8:53:28 AM	1367	34.4361307	-118.6490082	
CV-24022-PL	8/3/2026 8:59:34 AM	1384	34.4365096	-118.6488192	Valve Adjustment:No Flow Measurement,High Temp
CV-24022-PL	8/3/2026 9:05:00 AM				AtmAA; [User entered 18.38%]
CV-24022-PL	8/3/2026 9:05:00 AM				AtmAA
CV-24022-PL	8/10/2026 9:02:17 AM	1360	34.4365238	-118.6488122	Valve Adjustment:No Flow Measurement,High Temp;Well Condition:Lorentz Pump Installed
CV-24022-PL	8/10/2026 9:15:00 AM				AtmAA
CV-24022-PL	8/17/2026 9:00:28 AM	1360	34.4365354	-118.6488380	Valve Adjustment:No Flow Measurement,High Temp;Well Condition:Lorentz Pump Installed
CV-24022-PL	8/17/2026 9:05:00 AM				AtmAA

All LFG Extraction Wells - August 2026
Chiquita Canyon Landfill

Point Name	Record Date	Elev [ft]	Latitude	Longitude	Comments
CV-24022-PL	8/24/2026 8:49:03 AM	1376	34.4365132	-118.6487916	Valve Adjustment:No Flow Measurement,High Temp;Well Condition:Lorentz Pump Installed
CV-24022-PL	8/31/2026 9:23:55 AM	1369	34.4365185	-118.6487976	Valve Adjustment:No Flow Measurement,High Temp;Well Condition:Lorentz Pump Installed
CV-24023	8/3/2026 8:51:00 AM				AtmAA; [User entered 18.24%]
CV-24023	8/3/2026 8:51:00 AM				AtmAA
CV-24023	8/3/2026 8:53:03 AM	1377	34.4366030	-118.6484444	Valve Adjustment:No Flow Measurement,High Temp
CV-24023	8/10/2026 8:53:28 AM	1367	34.4366028	-118.6484394	Valve Adjustment:No Flow Measurement,High Temp;Well Condition:Lorentz Pump Installed
CV-24023	8/10/2026 9:03:00 AM				AtmAA
CV-24023	8/17/2026 8:45:00 AM				AtmAA
CV-24023	8/17/2026 8:45:38 AM	1367	34.4366111	-118.6484443	Valve Adjustment:No Flow Measurement,High Temp;Well Condition:Lorentz Pump Installed
CV-24023	8/24/2026 8:38:58 AM	1367	34.4366254	-118.6484205	Valve Adjustment:No Flow Measurement,High Temp;Well Condition:Lorentz Pump Installed
CV-24023	8/31/2026 9:06:28 AM	1365	34.4366143	-118.6484134	Valve Adjustment:No Flow Measurement,High Temp;Well Condition:Lorentz Pump Installed
CV-24024-PL	8/3/2026 8:35:00 AM				AtmAA; [User entered 19.44%]
CV-24024-PL	8/3/2026 8:35:00 AM				AtmAA
CV-24024-PL	8/3/2026 8:39:24 AM	1358	34.4367805	-118.6481516	Valve Adjustment:No Flow Measurement,High Temp
CV-24024-PL	8/10/2026 8:34:31 AM	1351	34.4368078	-118.6481478	Valve Adjustment:No Flow Measurement,High Temp;Well Condition:Lorentz Pump Installed
CV-24024-PL	8/10/2026 8:46:00 AM				AtmAA
CV-24024-PL	8/17/2026 8:09:11 AM	1351	34.4367976	-118.6481544	Valve Adjustment:No Flow Measurement,High Temp;Well Condition:Lorentz Pump Installed
CV-24024-PL	8/17/2026 8:10:00 AM				AtmAA
CV-24025	8/4/2026 8:15:00 AM				AtmAA; [User entered 12.74%]
CV-24025	8/4/2026 8:15:00 AM				AtmAA
CV-24025	8/4/2026 8:15:55 AM	1363	34.4352755	-118.6499407	Valve Adjustment:No Flow Measurement,High Temp;Well Condition:Lorentz Pump Installed
CV-24025	8/11/2026 9:25:11 AM	1372	34.4352625	-118.6499587	Valve Adjustment:NSPS/EG CAI,Audible Flow,High Temp
CV-24025	8/11/2026 9:26:00 AM	1370	34.4352578	-118.6499530	Valve Adjustment:NSPS/EG CAI,High Temp
CV-24025	8/12/2026 10:40:00 AM				AtmAA
CV-24025	8/12/2026 10:41:45 AM	1364	34.4352718	-118.6499502	Valve Adjustment:No Flow Measurement,High Temp;Well Condition:Lorentz Pump Installed
CV-24025	8/18/2026 8:18:27 AM	1359	34.4352891	-118.6499511	Valve Adjustment:No Flow Measurement,High Temp;Well Condition:Lorentz Pump Installed
CV-24025	8/18/2026 8:20:00 AM				AtmAA
CV-24025	8/25/2026 8:06:23 AM	1361	34.4352832	-118.6499364	Valve Adjustment:No Flow Measurement,High Temp;Well Condition:Lorentz Pump Installed
CV-24026	8/10/2026 8:55:44 AM	1339	34.4356865	-118.6492710	Valve Adjustment:NSPS/EG CAI,High Temp,Decreased Flow/Vacuum
CV-24026	8/10/2026 8:58:30 AM	1340	34.4356653	-118.6492758	Well Condition:Lorentz Pump Installed
CV-24026	8/18/2026 8:10:00 AM				AtmAA
CV-24026	8/18/2026 8:10:51 AM	1361	34.4356578	-118.6492853	Valve Adjustment:No Flow Measurement,High Temp;Well Condition:Lorentz Pump Installed

All LFG Extraction Wells - August 2026
Chiquita Canyon Landfill

Point Name	Record Date	Elev [ft]	Latitude	Longitude	Comments
CV-24026	8/18/2026 2:34:56 PM	1350	34.4356493	-118.6492780	Valve Adjustment:No Flow Measurement,High Temp,Increased Flow/Vacuum;Well Condition:Lorentz Pump Installed
CV-24026	8/18/2026 2:37:15 PM	1360	34.4356693	-118.6492667	Valve Adjustment:NSPS/EG CAC,No Flow Measurement,High Temp;Well Condition:Lorentz Pump Installed
CV-24026	8/25/2026 7:52:48 AM	1361	34.4356688	-118.6492857	Valve Adjustment:No Flow Measurement,High Temp;Well Condition:Lorentz Pump Installed
CV-24027	8/10/2026 12:18:55 PM	1370	34.4360875	-118.6487372	Valve Adjustment:NSPS/EG CAI,High Temp,Decreased Flow/Vacuum,Barely Open,Surging Liquid in Well (Watered In);Well Comment:Pump was not cycling;Well Condition:Pnumatic Pump Installed
CV-24027	8/10/2026 12:20:14 PM	1365	34.4360990	-118.6487413	
CV-24027	8/18/2026 2:42:10 PM	1351	34.4361092	-118.6487282	Valve Adjustment:No Flow Measurement,High Temp;Well Condition:Pnumatic Pump Installed
CV-24028	8/3/2026 9:43:51 AM	1361	34.4363355	-118.6484705	Valve Adjustment:No Flow Measurement,High Temp
CV-24028	8/3/2026 9:45:00 AM				AtmAA; [User entered 18.31%]
CV-24028	8/3/2026 9:45:00 AM				AtmAA
CV-24028	8/10/2026 9:07:39 AM	1362	34.4363686	-118.6484878	Valve Adjustment:High Temp
CV-24028	8/10/2026 9:20:00 AM				AtmAA
CV-24028	8/17/2026 9:06:40 AM	1358	34.4363452	-118.6484788	Valve Adjustment:No Flow Measurement,High Temp
CV-24028	8/17/2026 9:10:00 AM				AtmAA
CV-24028	8/24/2026 9:05:51 AM	1373	34.4363450	-118.6484677	Valve Adjustment:No Flow Measurement,High Temp,Increased Flow/Vacuum;Well Condition:Pnumatic Pump Installed
CV-24028	8/24/2026 9:06:33 AM	1374	34.4363352	-118.6484582	
CV-24028	8/31/2026 9:30:36 AM	1371	34.4363467	-118.6484777	Valve Adjustment:No Flow Measurement,High Temp
CV-24029	8/11/2026 10:05:11 AM	1379	34.4364538	-118.6480808	Valve Adjustment:Barely Open,Surging Liquid in Header,Surging Liquid in Well (Watered In),Plugged/Pinched Suspected
CV-24029	8/19/2026 9:32:59 AM	1351	34.4364337	-118.6480857	Valve Adjustment:Surging Liquid in Header,Surging Liquid in Well (Watered In),Plugged/Pinched Suspected
CV-24030	8/3/2026 8:25:00 AM				AtmAA; [User entered 11.74%]
CV-24030	8/3/2026 8:25:00 AM				AtmAA
CV-24030	8/3/2026 8:29:15 AM	1353	34.4366699	-118.6478813	Valve Adjustment:No Flow Measurement,High Temp;Well Condition:Lorentz Pump Installed
CV-24030	8/3/2026 8:30:34 AM	1354	34.4366735	-118.6478828	Valve Adjustment:No Flow Measurement,High Temp
CV-24030	8/10/2026 8:25:10 AM	1359	34.4366659	-118.6478905	Valve Adjustment:No Flow Measurement,High Temp;Well Condition:Lorentz Pump Installed
CV-24030	8/10/2026 8:35:00 AM				AtmAA
CV-24030	8/17/2026 7:55:20 AM	1356	34.4366526	-118.6478767	Valve Adjustment:No Flow Measurement,High Temp;Well Condition:Lorentz Pump Installed
CV-24030	8/17/2026 8:00:00 AM				AtmAA
CV-24030	8/24/2026 8:18:36 AM	1344	34.4366476	-118.6478864	Valve Adjustment:No Flow Measurement,High Temp;Well Condition:Lorentz Pump Installed

All LFG Extraction Wells - August 2026
Chiquita Canyon Landfill

Point Name	Record Date	Elev [ft]	Latitude	Longitude	Comments
CV-24030	8/31/2026 8:28:13 AM	1350	34.4366597	-118.6478891	Valve Adjustment:NSPS/EG CAI,No Flow Measurement,High O2,Decreased Flow/Vacuum,Barely Open;Well Condition:Lorentz Pump Installed
CV-24030	8/31/2026 8:35:56 AM	1350	34.4366597	-118.6478891	Valve Adjustment:NSPS/EG CAC,Barely Open;Well Condition:Lorentz Pump Installed
CV-24031	8/4/2026 8:41:54 AM	1345	34.4348841	-118.6498029	Valve Adjustment:No Flow Measurement,High Temp;Well Condition:Lorentz Pump Installed
CV-24031	8/5/2026 2:00:00 PM				AtmAA; [User entered 5.79%]
CV-24031	8/5/2026 2:00:00 PM				AtmAA
CV-24031	8/12/2026 2:18:33 PM	1367	34.4348675	-118.6498117	Valve Adjustment:No Flow Measurement,High Temp;Well Condition:Lorentz Pump Installed
CV-24031	8/12/2026 2:20:00 PM				AtmAA
CV-24031	8/18/2026 8:43:41 AM	1342	34.4348811	-118.6498287	Valve Adjustment:No Flow Measurement,High Temp;Well Condition:Lorentz Pump Installed
CV-24031	8/18/2026 8:50:00 AM				AtmAA
CV-24031	8/25/2026 8:21:56 AM	1350	34.4348819	-118.6497945	Valve Adjustment:No Flow Measurement,High Temp;Well Condition:Lorentz Pump Installed
CV-24032	8/4/2026 8:38:24 AM	1351	34.4351037	-118.6496169	Valve Adjustment:No Flow Measurement,High Temp;Well Condition:Lorentz Pump Installed
CV-24032	8/4/2026 8:40:00 AM				AtmAA; [User entered 9.74%]
CV-24032	8/4/2026 8:40:00 AM				AtmAA
CV-24032	8/11/2026 9:31:02 AM	1351	34.4351140	-118.6496408	Valve Adjustment:NSPS/EG CAI,High Temp,Positive Static Press.,Increased Flow/Vacuum
CV-24032	8/11/2026 9:31:28 AM	1356	34.4350908	-118.6496290	Valve Adjustment:NSPS/EG CAI,High Temp
CV-24032	8/11/2026 9:32:06 AM	1355	34.4350938	-118.6496358	Valve Adjustment:NSPS/EG CAI,High Temp
CV-24032	8/12/2026 2:15:00 PM				AtmAA
CV-24032	8/12/2026 2:15:09 PM	1369	34.4350953	-118.6496321	Valve Adjustment:No Flow Measurement,High Temp;Well Condition:Lorentz Pump Installed
CV-24032	8/13/2026 11:56:31 AM	1346	34.4350817	-118.6495973	
CV-24032	8/13/2026 11:59:26 AM	1344	34.4351070	-118.6496033	Valve Adjustment:NSPS/EG CAI,High Temp,Increased Flow/Vacuum
CV-24032	8/18/2026 8:40:40 AM	1344	34.4351028	-118.6495912	Valve Adjustment:No Flow Measurement,High Temp;Well Condition:Lorentz Pump Installed
CV-24032	8/18/2026 8:45:00 AM				AtmAA
CV-24032	8/25/2026 8:17:49 AM	1347	34.4350929	-118.6496026	Valve Adjustment:No Flow Measurement,High Temp;Well Condition:Lorentz Pump Installed
CV-24033	8/10/2026 8:38:00 AM	1335	34.4353562	-118.6494815	Valve Adjustment:NSPS/EG CAI,High Temp,Positive Static Press.,Increased Flow/Vacuum,Surging Liquid in Header
CV-24033	8/10/2026 8:40:08 AM	1342	34.4353628	-118.6494627	Valve Adjustment:NSPS/EG CAC,High Temp,Surging Liquid in Header
CV-24033	8/13/2026 12:04:43 PM	1347	34.4353372	-118.6494473	Valve Adjustment:NSPS/EG CAI,High O2,Surging Liquid in Header,Plugged/Pinched Suspected;Well Condition:Lorentz Pump Installed
CV-24033	8/13/2026 12:07:13 PM	1338	34.4353327	-118.6494652	Valve Adjustment:High O2,Surging Liquid in Header,Surging Liquid in Well (Watered In);Well Condition:Lorentz Pump Installed
CV-24033	8/20/2026 11:19:01 AM	1341	34.4353400	-118.6494535	Valve Adjustment:NSPS/EG CAI,High Temp,Plugged/Pinched Suspected

All LFG Extraction Wells - August 2026
Chiquita Canyon Landfill

Point Name	Record Date	Elev [ft]	Latitude	Longitude	Comments
CV-24033	8/20/2026 11:21:17 AM	1347	34.4353415	-118.6494550	Well Condition:Lorentz Pump Installed
CV-24034	8/3/2026 9:47:58 AM	1366	34.4361035	-118.6481260	Valve Adjustment:No Flow Measurement,High Temp;Well Condition:Lorentz Pump Installed
CV-24034	8/3/2026 9:50:00 AM				AtmAA; [User entered 11.31%]
CV-24034	8/3/2026 9:50:00 AM				AtmAA
CV-24034	8/10/2026 9:20:53 AM	1356	34.4361110	-118.6481273	Valve Adjustment:No Flow Measurement,High O2,Decreased Flow/Vacuum;Well Condition:Lorentz Pump Installed
CV-24034	8/10/2026 9:22:11 AM	1356	34.4361118	-118.6481273	Valve Adjustment:No Flow Measurement,High Temp;Well Condition:Lorentz Pump Installed
CV-24034	8/10/2026 9:25:00 AM				AtmAA
CV-24034	8/17/2026 9:15:00 AM				AtmAA
CV-24034	8/17/2026 9:18:08 AM	1373	34.4361081	-118.6481295	Valve Adjustment:No Flow Measurement,High Temp
CV-24034	8/17/2026 9:31:16 AM	1371	34.4361054	-118.6481305	Valve Adjustment:No Flow Measurement,High Temp,Increased Flow/Vacuum;Well Condition:Lorentz Pump Installed
CV-24034	8/19/2026 8:49:43 AM	1361	34.4360922	-118.6481235	Valve Adjustment:High Temp,Decreased Flow/Vacuum,Barely Open
CV-24034	8/24/2026 9:11:55 AM	1363	34.4361327	-118.6481094	Valve Adjustment:No Flow Measurement,High Temp;Well Condition:Lorentz Pump Installed
CV-24034	8/31/2026 9:46:05 AM	1366	34.4361039	-118.6481298	Valve Adjustment:No Flow Measurement,High Temp;Well Condition:Lorentz Pump Installed
CV-24035-PL	8/3/2026 8:00:00 AM				AtmAA; [User entered 14.67%]
CV-24035-PL	8/3/2026 8:00:00 AM				AtmAA
CV-24035-PL	8/3/2026 8:00:40 AM	1374	34.4363839	-118.6477310	Valve Adjustment:No Flow Measurement,High Temp
CV-24035-PL	8/10/2026 8:10:40 AM	1375	34.4363810	-118.6477435	Valve Adjustment:No Flow Measurement,High Temp
CV-24035-PL	8/10/2026 8:13:00 AM				AtmAA
CV-24035-PL	8/17/2026 7:35:00 AM				AtmAA
CV-24035-PL	8/17/2026 7:35:38 AM	1370	34.4363801	-118.6477173	Valve Adjustment:No Flow Measurement,High Temp
CV-24035-PL	8/31/2026 7:52:59 AM	1384	34.4363712	-118.6477131	Valve Adjustment:No Flow Measurement,High Temp
CV-24036	8/1/2026 10:32:16 AM	1349	34.4344492	-118.6496802	Valve Adjustment:Barely Open
CV-24036	8/20/2026 10:07:58 AM	1346	34.4344442	-118.6496933	Valve Adjustment:Increased Flow/Vacuum
CV-24037	8/3/2026 3:03:19 PM	1357	34.4347592	-118.6494315	Valve Adjustment:High Temp,Decreased Flow/Vacuum
CV-24037	8/13/2026 1:46:00 PM	1335	34.4347448	-118.6494445	Valve Adjustment:No Flow Measurement,High Temp;Well Condition:Lorentz Pump Installed
CV-24037	8/25/2026 10:00:11 AM	1346	34.4347508	-118.6494318	Valve Adjustment:NSPS/EG CAI,High Temp,Valve 100% Closed,Surging Liquid in Header,Surging Liquid in Well (Watered In);Well Condition:Lorentz Pump Installed
CV-24038	8/3/2026 3:05:34 PM	1345	34.4347482	-118.6494358	Valve Adjustment:Surging Liquid in Header
CV-24038	8/4/2026 9:25:00 AM				AtmAA; [User entered 18.48%]
CV-24038	8/4/2026 9:25:00 AM				AtmAA
CV-24038	8/4/2026 9:39:08 AM	1324	34.4350266	-118.6488387	Valve Adjustment:No Flow Measurement,High Temp;Well Condition:Lorentz Pump Installed
CV-24038	8/12/2026 2:37:13 PM	1345	34.4350302	-118.6488913	Valve Adjustment:No Flow Measurement,High Temp
CV-24038	8/12/2026 2:40:00 PM				AtmAA

All LFG Extraction Wells - August 2026
Chiquita Canyon Landfill

Point Name	Record Date	Elev [ft]	Latitude	Longitude	Comments
CV-24038	8/18/2026 9:07:29 AM	1335	34.4350410	-118.6488645	Valve Adjustment:No Flow Measurement,High Temp;Well Condition:Lorentz Pump Installed
CV-24038	8/18/2026 9:10:00 AM				AtmAA
CV-24038	8/25/2026 9:00:20 AM	1353	34.4350158	-118.6488706	Valve Adjustment:No Flow Measurement,High Temp;Well Condition:Lorentz Pump Installed
CV-24038	8/25/2026 9:01:30 AM	1357	34.4350133	-118.6488710	Valve Adjustment:No Flow Measurement,High Temp;Well Condition:Lorentz Pump Installed
CV-24038	8/25/2026 10:02:17 AM	1350	34.4347532	-118.6494237	Valve Adjustment:NSPS/EG CAI,High Temp,Barely Open
CV-24039	8/4/2026 9:30:00 AM				AtmAA; [User entered 23.94%]
CV-24039	8/4/2026 9:30:00 AM				AtmAA
CV-24039	8/4/2026 9:41:31 AM	1342	34.4352856	-118.6486419	Valve Adjustment:No Flow Measurement,High Temp;Well Condition:Lorentz Pump Installed
CV-24039	8/11/2026 8:57:26 AM	1347	34.4352760	-118.6486778	Valve Adjustment:NSPS/EG CAI,High Temp,Decreased Flow/Vacuum
CV-24039	8/11/2026 8:58:15 AM	1347	34.4352760	-118.6486778	Valve Adjustment:NSPS/EG CAI,High Temp
CV-24039	8/12/2026 2:40:10 PM	1352	34.4352915	-118.6486971	Valve Adjustment:Other - See Daily Log,High Temp;Well Condition:Lorentz Pump Installed
CV-24039	8/12/2026 2:45:00 PM				AtmAA
CV-24039	8/18/2026 9:11:42 AM	1355	34.4352883	-118.6486862	Valve Adjustment:No Flow Measurement,High Temp;Well Condition:Lorentz Pump Installed
CV-24039	8/18/2026 9:15:00 AM				AtmAA
CV-24039	8/25/2026 9:05:16 AM	1353	34.4352928	-118.6486689	Valve Adjustment:No Flow Measurement,High Temp;Well Condition:Lorentz Pump Installed
CV-24039	8/25/2026 9:06:27 AM	1354	34.4352923	-118.6486682	Valve Adjustment:No Flow Measurement,High Temp;Well Condition:Lorentz Pump Installed
CV-24040	8/4/2026 9:50:00 AM				AtmAA; [User entered 21.26%]
CV-24040	8/4/2026 9:50:00 AM				AtmAA
CV-24040	8/4/2026 9:57:05 AM	1354	34.4356260	-118.6483852	Valve Adjustment:No Flow Measurement,High Temp;Well Condition:Lorentz Pump Installed
CV-24040	8/11/2026 8:49:03 AM	1351	34.4356435	-118.6483853	Valve Adjustment:NSPS/EG CAI,High Temp
CV-24040	8/11/2026 8:49:35 AM	1351	34.4356312	-118.6483978	Valve Adjustment:NSPS/EG CAI,High Temp
CV-24040	8/12/2026 2:44:26 PM	1354	34.4356235	-118.6484013	Valve Adjustment:No Flow Measurement,High Temp,Increased Flow/Vacuum;Well Condition:Lorentz Pump Installed
CV-24040	8/12/2026 2:50:00 PM				AtmAA
CV-24040	8/18/2026 9:20:00 AM				AtmAA
CV-24040	8/18/2026 9:20:26 AM	1351	34.4356598	-118.6483960	Valve Adjustment:No Flow Measurement,High Temp;Well Condition:Lorentz Pump Installed
CV-24040	8/25/2026 9:16:44 AM	1361	34.4356646	-118.6483931	Valve Adjustment:No Flow Measurement,High Temp;Well Condition:Lorentz Pump Installed
CV-24041	8/11/2026 8:43:30 AM	1344	34.4358657	-118.6480630	Valve Adjustment:NSPS/EG CAI,High Temp,Decreased Flow/Vacuum
CV-24041	8/11/2026 8:44:51 AM	1352	34.4358680	-118.6480623	Valve Adjustment:NSPS/EG CAI,High Temp
CV-24041	8/17/2026 2:27:04 PM	1352	34.4358665	-118.6480437	No Flow Measurement,
CV-24041	8/17/2026 2:31:09 PM	1352	34.4361083	-118.6487197	,
CV-24041	8/19/2026 8:59:05 AM	1355	34.4358602	-118.6480465	Valve Adjustment:Decreased Flow/Vacuum,Barely Open
CV-24042	8/3/2026 10:02:20 AM	1371	34.4362284	-118.6474874	Valve Adjustment:No Flow Measurement,High Temp
CV-24042	8/3/2026 10:08:00 AM				AtmAA; [User entered 7.83%]

All LFG Extraction Wells - August 2026
Chiquita Canyon Landfill

Point Name	Record Date	Elev [ft]	Latitude	Longitude	Comments
CV-24042	8/3/2026 10:08:00 AM				AtmAA
CV-24042	8/10/2026 10:27:42 AM	1373	34.4362543	-118.6474687	Valve Adjustment:No Flow Measurement,High Temp
CV-24042	8/10/2026 10:35:00 AM				AtmAA
CV-24042	8/17/2026 9:40:34 AM	1378	34.4362539	-118.6474850	Valve Adjustment:No Flow Measurement,High Temp
CV-24042	8/17/2026 9:45:00 AM				AtmAA
CV-24042	8/24/2026 9:20:59 AM	1375	34.4362475	-118.6474762	Valve Adjustment:No Flow Measurement,High Temp
CV-24042	8/31/2026 10:24:01 AM				Valve Adjustment:No Flow Measurement,High Temp
CV-24043	8/6/2026 9:50:16 AM	1333	34.4341003	-118.6497167	Well Comment:well construction unstable
CV-24043	8/27/2026 11:19:30 AM	1312	34.4339750	-118.6497428	,
CV-24044	8/1/2026 10:27:33 AM	1344	34.4344023	-118.6493887	Valve Adjustment:NSPS/EG CAI,High Temp,Decreased Flow/Vacuum
CV-24044	8/1/2026 10:28:30 AM	1346	34.4344097	-118.6493957	Valve Adjustment:NSPS/EG CAI,High Temp
CV-24044	8/3/2026 10:40:00 AM				AtmAA
CV-24044	8/4/2026 10:40:00 AM				AtmAA; [User entered 6.505%]
CV-24044	8/4/2026 10:40:49 AM	1337	34.4343740	-118.6494016	Valve Adjustment:No Flow Measurement,High Temp;Well Condition:Lorentz Pump Installed
CV-24044	8/12/2026 2:25:00 PM				AtmAA
CV-24044	8/12/2026 2:25:36 PM	1345	34.4343866	-118.6493873	Valve Adjustment:No Flow Measurement,High Temp;Well Condition:Lorentz Pump Installed
CV-24044	8/18/2026 8:49:26 AM	1342	34.4344066	-118.6493943	Valve Adjustment:No Flow Measurement,High Temp;Well Condition:Lorentz Pump Installed
CV-24044	8/18/2026 8:55:00 AM				AtmAA
CV-24044	8/25/2026 8:42:01 AM	1343	34.4343988	-118.6493747	Valve Adjustment:No Flow Measurement,High Temp;Well Condition:Lorentz Pump Installed
CV-24044	8/25/2026 10:12:11 AM	1341	34.4343908	-118.6493877	Valve Adjustment:High Temp,Barely Open
CV-24045	8/3/2026 8:50:00 AM				AtmAA
CV-24045	8/4/2026 8:50:00 AM				AtmAA; [User entered 18.31%]
CV-24045	8/4/2026 8:50:00 AM				AtmAA
CV-24045	8/4/2026 9:21:19 AM	1337	34.4347334	-118.6490705	Valve Adjustment:No Flow Measurement,High Temp;Well Condition:Lorentz Pump Installed
CV-24045	8/12/2026 2:30:42 PM	1340	34.4347419	-118.6490779	Valve Adjustment:No Flow Measurement,High Temp;Well Condition:Lorentz Pump Installed
CV-24045	8/12/2026 2:35:00 PM				AtmAA
CV-24045	8/18/2026 8:58:17 AM	1348	34.4347347	-118.6490786	Valve Adjustment:No Flow Measurement,High Temp;Well Condition:Lorentz Pump Installed
CV-24045	8/18/2026 9:00:00 AM				AtmAA
CV-24045	8/25/2026 8:49:09 AM	1359	34.4347590	-118.6490741	Valve Adjustment:No Flow Measurement,High Temp;Well Condition:Lorentz Pump Installed
CV-24046	8/4/2026 10:29:26 AM	1361	34.4350681	-118.6484002	Valve Adjustment:No Flow Measurement,High Temp
CV-24046	8/11/2026 9:48:37 AM	1347	34.4350593	-118.6483738	Valve Adjustment:NSPS/EG CAI,High Temp,Decreased Flow/Vacuum
CV-24046	8/11/2026 9:49:27 AM	1343	34.4350652	-118.6483750	Valve Adjustment:NSPS/EG CAI,High Temp
CV-24046	8/17/2026 2:08:34 PM	1352	34.4350702	-118.6483798	High Temp,No Flow Measurement,Reduced System Vacuum
CV-24046	8/17/2026 2:09:48 PM	1348	34.4350803	-118.6483820	,
CV-24046	8/17/2026 2:10:00 PM				AtmAA
CV-24046	8/18/2026 9:28:35 AM	1343	34.4350807	-118.6483921	Valve Adjustment:No Flow Measurement,High Temp;Well Condition:Lorentz Pump Installed

All LFG Extraction Wells - August 2026
Chiquita Canyon Landfill

Point Name	Record Date	Elev [ft]	Latitude	Longitude	Comments
CV-24048	8/11/2026 8:38:57 AM	1351	34.4355473	-118.6477960	Valve Adjustment:Decreased Flow/Vacuum
CV-24048	8/19/2026 9:04:05 AM	1361	34.4355448	-118.6478048	Valve Adjustment:Surging Liquid in Header,Surging Liquid in Well (Watered In),Plugged/Pinched Suspected
CV-24049	8/3/2026 10:14:35 AM	1382	34.4359568	-118.6471943	Valve Adjustment:No Flow Measurement,High Temp;Well Condition:Lorentz Pump Installed
CV-24049	8/3/2026 10:16:00 AM				AtmAA; [User entered 15.17%]
CV-24049	8/3/2026 10:16:00 AM				AtmAA
CV-24049	8/10/2026 8:35:00 AM				AirTech Lab; [User entered 16%]
CV-24049	8/10/2026 8:35:00 AM				AirTech Lab
CV-24049	8/10/2026 10:35:06 AM	1385	34.4359479	-118.6472009	Valve Adjustment:No Flow Measurement,High Temp;Well Condition:Lorentz Pump Installed
CV-24049	8/10/2026 10:50:00 AM				AtmAA
CV-24049	8/17/2026 10:00:00 AM				AtmAA
CV-24049	8/17/2026 10:01:45 AM	1377	34.4359539	-118.6471660	Valve Adjustment:No Flow Measurement,High Temp;Well Condition:Lorentz Pump Installed
CV-24049	8/19/2026 9:13:13 AM	1358	34.4352355	-118.6477982	Valve Adjustment:Decreased Flow/Vacuum
CV-24050	8/6/2026 9:36:12 AM	1327	34.4337520	-118.6499605	Valve Adjustment:Valve 100% Open
CV-24050	8/27/2026 11:09:50 AM	1319	34.4336885	-118.6499032	,
CV-24051	8/1/2026 10:21:11 AM	1348	34.4344605	-118.6490105	Valve Adjustment:Decreased Flow/Vacuum
CV-24051	8/24/2026 12:46:15 PM	1346	34.4344640	-118.6490325	Valve Adjustment:Surging Liquid in Header
CV-24051	8/25/2026 10:15:16 AM	1340	34.4344633	-118.6490212	Valve Adjustment:Surging Liquid in Header,Surging Liquid in Well (Watered In);Well Condition:Lorentz Pump Installed
CV-24052	8/11/2026 9:54:30 AM	1370	34.4350683	-118.6480790	Valve Adjustment:Decreased Flow/Vacuum
CV-24052	8/24/2026 12:14:30 PM	1356	34.4351053	-118.6480582	Valve Adjustment:Decreased Flow/Vacuum;Well Condition:Pnumatic Pump Installed
CV-24053	8/11/2026 8:32:30 AM	1369	34.4352543	-118.6477888	Valve Adjustment:Decreased Flow/Vacuum
CV-24053	8/13/2026 10:00:00 AM				AirTech Lab; [User entered 0.69%]
CV-24053	8/13/2026 10:00:00 AM				AirTech Lab
CV-24053	8/24/2026 12:25:50 PM	1372	34.4352632	-118.6477750	Valve Adjustment:Decreased Flow/Vacuum;Well Condition:Pnumatic Pump Installed
CV-24054	8/3/2026 10:11:02 AM	1384	34.4356151	-118.6471892	Valve Adjustment:No Flow Measurement,High Temp;Well Condition:Lorentz Pump Installed
CV-24054	8/3/2026 10:13:00 AM				AtmAA; [User entered 10.8%]
CV-24054	8/3/2026 10:13:00 AM				AtmAA
CV-24054	8/10/2026 1:02:22 PM	1339	34.4356267	-118.6471712	Valve Adjustment:No Flow Measurement,High Temp
CV-24054	8/10/2026 1:05:00 PM				AtmAA
CV-24054	8/17/2026 10:06:49 AM	1377	34.4356195	-118.6471779	Valve Adjustment:No Flow Measurement,High Temp;Well Condition:Pnumatic Pump Installed
CV-24054	8/17/2026 10:10:00 AM				AtmAA
CV-24054	8/24/2026 9:36:55 AM	1394	34.4356490	-118.6471684	Valve Adjustment:No Flow Measurement,High Temp;Well Condition:Pnumatic Pump Installed
CV-24054	8/31/2026 1:51:01 PM	1374	34.4356449	-118.6472068	Valve Adjustment:No Flow Measurement,High Temp;Well Condition:Pnumatic Pump Installed
CV-24055	8/10/2026 8:30:00 AM				AirTech Lab; [User entered 6.2%]
CV-24055	8/10/2026 8:30:00 AM				AirTech Lab

All LFG Extraction Wells - August 2026
Chiquita Canyon Landfill

Point Name	Record Date	Elev [ft]	Latitude	Longitude	Comments
CV-24055	8/12/2026 11:19:25 AM	1394	34.4358733	-118.6469285	Valve Adjustment:NSPS/EG CAI,High Temp,Barely Open
CV-24055	8/12/2026 11:20:04 AM	1399	34.4358653	-118.6469352	
CV-24055	8/17/2026 2:09:12 PM	1381	34.4358558	-118.6469428	Valve Adjustment:High Temp,Barely Open
CV-24056	8/5/2026 7:56:43 AM	1312	34.4332798	-118.6501563	,
CV-24056	8/17/2026 10:23:23 AM	1319	34.4332768	-118.6501598	Valve Adjustment:NSPS/EG CAI,High Temp,Barely Open
CV-24056	8/17/2026 10:23:40 AM	1317	34.4332720	-118.6501633	Valve Adjustment:NSPS/EG CAI,High Temp,Barely Open
CV-24057	8/6/2026 1:20:00 AM				AtmAA; [User entered 10.32%]
CV-24057	8/6/2026 9:23:04 AM	1340	34.4334895	-118.6496663	Valve Adjustment:High Temp,Decreased Flow/Vacuum,Barely Open
CV-24057	8/6/2026 9:24:23 AM	1341	34.4334735	-118.6496643	Valve Adjustment:Barely Open
CV-24057	8/6/2026 1:20:00 PM				AtmAA
CV-24057	8/6/2026 1:40:27 PM	1325	34.4334549	-118.6496625	Valve Adjustment:High Temp,Increased Flow/Vacuum;Well Condition:Lorentz Pump Installed
CV-24057	8/6/2026 1:42:08 PM	1327	34.4334600	-118.6496620	Valve Adjustment:High Temp;Well Condition:Lorentz Pump Installed
CV-24057	8/11/2026 10:12:53 AM	1346	34.4334532	-118.6496539	Valve Adjustment:High Temp;Well Condition:Lorentz Pump Installed
CV-24057	8/25/2026 9:44:46 AM	1341	34.4334663	-118.6496542	Valve Adjustment:High Temp,Decreased Flow/Vacuum
CV-24058	8/6/2026 9:56:07 AM	1353	34.4338195	-118.6494513	Valve Adjustment:Surging Liquid in Header,Surging Liquid in Well (Watered In)
CV-24058	8/19/2026 10:21:39 AM	1339	34.4337758	-118.6494660	Valve Adjustment:Barely Open,Surging Liquid in Header,Surging Liquid in Well (Watered In)
CV-24059	8/6/2026 10:05:39 AM	1347	34.4337922	-118.6490628	Valve Adjustment:High Temp,Decreased Flow/Vacuum,Barely Open
CV-24059	8/6/2026 10:06:00 AM				AtmAA; [User entered 9.38%]
CV-24059	8/6/2026 10:06:00 AM				AtmAA
CV-24059	8/13/2026 2:29:27 PM	1341	34.4337642	-118.6490953	Valve Adjustment:High Temp;Well Condition:Lorentz Pump Installed
CV-24059	8/20/2026 1:19:59 PM	1339	34.4337676	-118.6490834	Valve Adjustment:High Temp,Increased Flow/Vacuum;Well Condition:Lorentz Pump Installed
CV-24059	8/20/2026 1:20:59 PM	1345	34.4337616	-118.6490785	Valve Adjustment:High Temp;Well Condition:Lorentz Pump Installed
CV-24059	8/26/2026 10:06:48 AM	1361	34.4337513	-118.6490791	Valve Adjustment:High Temp;Well Condition:Lorentz Pump Installed
CV-24060	8/6/2026 2:39:05 PM	1360	34.4340490	-118.6487837	Valve Adjustment:NSPS/EG CAI,High Temp,Decreased Flow/Vacuum,Barely Open,Surging Liquid in Header;Well Condition:Lorentz Pump Installed
CV-24060	8/6/2026 2:40:36 PM	1357	34.4340518	-118.6487882	Valve Adjustment:High Temp,Barely Open,Surging Liquid in Header,Surging Liquid in Well (Watered In);Well Condition:Lorentz Pump Installed
CV-24060	8/18/2026 1:28:22 PM	1344	34.4340252	-118.6487933	Valve Adjustment:Decreased Flow/Vacuum
CV-24061	8/11/2026 8:22:04 AM	1361	34.4343417	-118.6486372	Valve Adjustment:NSPS/EG CAI,High Temp,Decreased Flow/Vacuum
CV-24061	8/11/2026 8:22:30 AM	1366	34.4343467	-118.6486378	Valve Adjustment:NSPS/EG CAI,High Temp
CV-24061	8/26/2026 8:45:29 AM	1355	34.4343657	-118.6486210	Valve Adjustment:Decreased Flow/Vacuum
CV-24062	8/5/2026 9:25:00 AM				AtmAA; [User entered 9.92%]
CV-24062	8/5/2026 9:25:00 AM				AtmAA
CV-24062	8/11/2026 9:00:00 AM				AirTech Lab; [User entered 11%]
CV-24062	8/11/2026 9:00:00 AM				AirTech Lab

All LFG Extraction Wells - August 2026
Chiquita Canyon Landfill

Point Name	Record Date	Elev [ft]	Latitude	Longitude	Comments
CV-24062	8/11/2026 9:02:17 AM	1365	34.4345877	-118.6480798	Valve Adjustment:No Flow Measurement,High Temp;Well Condition:Lorentz Pump Installed
CV-24062	8/11/2026 9:10:00 AM				AtmAA
CV-24062	8/19/2026 9:36:51 AM	1361	34.4345903	-118.6480930	Valve Adjustment:No Flow Measurement,High Temp;Well Condition:Lorentz Pump Installed
CV-24062	8/26/2026 9:11:37 AM	1380	34.4345951	-118.6481154	Valve Adjustment:No Flow Measurement,High Temp;Well Condition:Lorentz Pump Installed
CV-24063	8/5/2026 9:06:00 AM				AtmAA; [User entered 8.26%]
CV-24063	8/5/2026 9:06:00 AM				AtmAA
CV-24063	8/11/2026 8:49:07 AM	1377	34.4349348	-118.6475390	Valve Adjustment:No Flow Measurement,High Temp;Well Condition:Lorentz Pump Installed
CV-24063	8/11/2026 8:55:00 AM				AtmAA
CV-24063	8/11/2026 9:10:00 AM				AirTech Lab; [User entered 10%]
CV-24063	8/11/2026 9:10:00 AM				AirTech Lab
CV-24063	8/19/2026 8:57:44 AM	1362	34.4349619	-118.6475037	Valve Adjustment:No Flow Measurement,High Temp;Well Condition:Lorentz Pump Installed
CV-24063	8/26/2026 9:05:54 AM	1370	34.4349845	-118.6475361	Valve Adjustment:No Flow Measurement,High Temp;Well Condition:Lorentz Pump Installed
CV-24064-PL	8/4/2026 1:38:00 PM				AtmAA; [User entered 12.55%]
CV-24064-PL	8/4/2026 1:38:00 PM				AtmAA
CV-24064-PL	8/4/2026 1:40:41 PM	1382	34.4352233	-118.6471512	Valve Adjustment:No Flow Measurement,High Temp
CV-24064-PL	8/10/2026 8:45:00 AM				AirTech Lab; [User entered 13%]
CV-24064-PL	8/10/2026 8:45:00 AM				AirTech Lab
CV-24064-PL	8/11/2026 8:34:13 AM	1383	34.4352077	-118.6471685	Valve Adjustment:No Flow Measurement,High Temp
CV-24064-PL	8/11/2026 8:40:00 AM				AtmAA
CV-24064-PL	8/18/2026 1:38:23 PM	1368	34.4352115	-118.6471657	Valve Adjustment:No Flow Measurement,High Temp
CV-24064-PL	8/18/2026 1:50:00 PM				AtmAA
CV-24064-PL	8/26/2026 8:14:44 AM	1376	34.4352220	-118.6471759	Valve Adjustment:No Flow Measurement,High Temp
CV-24065-TP	8/6/2026 8:35:00 AM				AirTech Lab; [User entered 0.93%]
CV-24065-TP	8/6/2026 8:35:00 AM				AirTech Lab
CV-24065-TP	8/7/2026 2:17:18 PM	1386	34.4356198	-118.6467997	Valve Adjustment:Decreased Flow/Vacuum
CV-24065-TP	8/17/2026 1:30:12 PM	1376	34.4356145	-118.6468287	Valve Adjustment:Barely Open,Valve 100% Closed
CV-24066	8/5/2026 7:49:09 AM	1355	34.4330320	-118.6498607	,
CV-24066	8/12/2026 8:45:00 AM				AirTech Lab; [User entered 1.5%]
CV-24066	8/12/2026 8:45:00 AM				AirTech Lab
CV-24066	8/17/2026 10:25:54 AM	1324	34.4330155	-118.6498008	
CV-24067	8/4/2026 1:33:17 PM	1300	34.4332088	-118.6496948	Valve Adjustment:No Flow Measurement,High Temp;Well Condition:Lorentz Pump Installed
CV-24067	8/4/2026 1:35:00 PM				AtmAA; [User entered 3.615%]
CV-24067	8/4/2026 1:35:00 PM				AtmAA
CV-24067	8/5/2026 7:42:19 AM	1335	34.4331933	-118.6497168	NSPS/EG CAI,High Temp
CV-24067	8/5/2026 7:45:01 AM	1325	34.4331703	-118.6497540	NSPS/EG CAI,High Temp
CV-24067	8/11/2026 1:15:00 PM				AtmAA
CV-24067	8/11/2026 1:19:24 PM	1325	34.4331839	-118.6497360	Valve Adjustment:High Temp,Increased Flow/Vacuum;Well Condition:Lorentz Pump Installed
CV-24067	8/11/2026 1:21:35 PM	1326	34.4331902	-118.6497396	Valve Adjustment:High Temp
CV-24067	8/17/2026 10:28:06 AM	1310	34.4331977	-118.6497393	Valve Adjustment:NSPS/EG CAI,Positive Static Press.
CV-24067	8/17/2026 10:28:29 AM	1308	34.4331988	-118.6497457	Valve Adjustment:NSPS/EG CAI,Positive Static Press.

All LFG Extraction Wells - August 2026
Chiquita Canyon Landfill

Point Name	Record Date	Elev [ft]	Latitude	Longitude	Comments
CV-24067	8/18/2026 1:33:25 PM	1313	34.4331843	-118.6497395	Valve Adjustment:Positive Static Press.,Surging Liquid in Header;Well Condition:Lorentz Pump Installed
CV-24067	8/18/2026 1:34:22 PM	1318	34.4331800	-118.6497442	Well Condition:Lorentz Pump Installed
CV-24068	8/6/2026 9:17:03 AM	1347	34.4332592	-118.6493468	Valve Adjustment:Decreased Flow/Vacuum,Barely Open
CV-24068	8/17/2026 11:03:53 AM	1329	34.4332497	-118.6493707	Valve Adjustment:NSPS/EG CAI,High Temp,Positive Static Press.,Increased Flow/Vacuum
CV-24068	8/17/2026 11:04:36 AM	1341	34.4332462	-118.6493533	Valve Adjustment:NSPS/EG CAI,High Temp
CV-24068	8/24/2026 1:04:07 PM	1352	34.4332802	-118.6493497	Valve Adjustment:No Flow Measurement,High Temp,Increased Flow/Vacuum
CV-24068	8/24/2026 1:05:06 PM	1345	34.4332362	-118.6493582	Valve Adjustment:No Flow Measurement,High Temp
CV-24069	8/6/2026 10:10:17 AM	1342	34.4334467	-118.6489117	Valve Adjustment:Decreased Flow/Vacuum,Barely Open;Well Condition:Lorentz Pump Installed
CV-24069	8/12/2026 8:40:00 AM				AirTech Lab; [User entered 6.1%]
CV-24069	8/12/2026 8:40:00 AM				AirTech Lab
CV-24069	8/17/2026 11:15:26 AM	1349	34.4334393	-118.6489378	Valve Adjustment:Decreased Flow/Vacuum
CV-24070	8/5/2026 1:15:00 PM				AtmAA; [User entered 5.15%]
CV-24070	8/5/2026 1:15:00 PM				AtmAA
CV-24070	8/6/2026 10:16:11 AM	1349	34.4337475	-118.6486930	Valve Adjustment:High Temp,Decreased Flow/Vacuum,Barely Open
CV-24070	8/11/2026 9:50:00 AM				AtmAA
CV-24070	8/11/2026 9:58:05 AM	1369	34.4337168	-118.6486994	Valve Adjustment:High Temp,Increased Flow/Vacuum;Well Condition:Lorentz Pump Installed
CV-24070	8/11/2026 9:59:08 AM	1368	34.4337218	-118.6486876	Valve Adjustment:High Temp;Well Condition:Lorentz Pump Installed
CV-24070	8/12/2026 9:05:00 AM				AirTech Lab; [User entered 7.4%]
CV-24070	8/12/2026 9:05:00 AM				AirTech Lab
CV-24070	8/19/2026 2:15:36 PM	1351	34.4337129	-118.6486681	Valve Adjustment:High Temp;Well Condition:Lorentz Pump Installed
CV-24070	8/26/2026 10:01:22 AM	1369	34.4337309	-118.6487032	Valve Adjustment:High Temp;Well Condition:Lorentz Pump Installed
CV-24071	8/6/2026 2:29:21 PM	1358	34.4340032	-118.6484642	Valve Adjustment:Barely Open
CV-24071	8/11/2026 9:25:00 AM				AirTech Lab; [User entered 7.4%]
CV-24071	8/11/2026 9:25:00 AM				AirTech Lab
CV-24071	8/18/2026 1:36:23 PM	1344	34.4339840	-118.6484828	Valve Adjustment:NSPS/EG CAI,High Temp,Decreased Flow/Vacuum,Barely Open,Surging Liquid in Header;Well Condition:Lorentz Pump Installed
CV-24071	8/18/2026 1:37:29 PM	1350	34.4339920	-118.6484765	Valve Adjustment:High Temp,Surging Liquid in Header;Well Condition:Lorentz Pump Installed
CV-24072	8/6/2026 2:55:45 PM	1364	34.4341753	-118.6480360	Valve Adjustment:Barely Open
CV-24072	8/18/2026 1:41:42 PM	1360	34.4341710	-118.6480413	Valve Adjustment:No Flow Measurement,Surging Liquid in Header,Surging Liquid in Well (Watered In)
CV-24073-TP	8/5/2026 10:00:00 AM				AtmAA; [User entered 4.69%]
CV-24073-TP	8/5/2026 10:00:00 AM				AtmAA
CV-24073-TP	8/11/2026 9:17:35 AM	1381	34.4346312	-118.6477037	Valve Adjustment:No Flow Measurement,High Temp;Well Condition:Lorentz Pump Installed
CV-24073-TP	8/11/2026 9:25:00 AM				AtmAA

All LFG Extraction Wells - August 2026
Chiquita Canyon Landfill

Point Name	Record Date	Elev [ft]	Latitude	Longitude	Comments
CV-24073-TP	8/18/2026 9:48:54 AM	1358	34.4346417	-118.6477092	Valve Adjustment:NSPS/EG CAI,High Temp,Decreased Flow/Vacuum,Barely Open,Surging Liquid in Header;Well Condition:Lorentz Pump Installed
CV-24073-TP	8/18/2026 9:53:21 AM	1340	34.4346203	-118.6477288	Valve Adjustment:High Temp
CV-24073-TP	8/19/2026 9:55:33 AM	1357	34.4346240	-118.6476891	Valve Adjustment:No Flow Measurement,High Temp;Well Condition:Lorentz Pump Installed
CV-24073-TP	8/26/2026 9:23:18 AM	1374	34.4346441	-118.6477236	Valve Adjustment:No Flow Measurement,High Temp;Well Condition:Lorentz Pump Installed
CV-24074	8/7/2026 8:43:14 AM	1374	34.4347428	-118.6473992	Valve Adjustment:Decreased Flow/Vacuum
CV-24074	8/18/2026 9:44:47 AM	1375	34.4347498	-118.6473975	Valve Adjustment:Decreased Flow/Vacuum,Barely Open
CV-24075-TP	8/3/2026 1:45:00 PM				AtmAA
CV-24075-TP	8/4/2026 1:44:39 PM	1384	34.4350423	-118.6470933	Valve Adjustment:No Flow Measurement,High Temp;Well Condition:Lorentz Pump Installed
CV-24075-TP	8/4/2026 1:45:00 PM				AtmAA; [User entered 11.29%]
CV-24075-TP	8/11/2026 8:45:54 AM	1385	34.4350178	-118.6471299	Valve Adjustment:No Flow Measurement,High Temp;Well Condition:Lorentz Pump Installed
CV-24075-TP	8/11/2026 8:50:00 AM				AtmAA
CV-24075-TP	8/18/2026 1:49:32 PM	1356	34.4350124	-118.6471384	Valve Adjustment:No Flow Measurement,High Temp;Well Condition:Lorentz Pump Installed
CV-24075-TP	8/18/2026 2:00:00 PM				AtmAA
CV-24075-TP	8/26/2026 8:27:04 AM	1374	34.4350275	-118.6471118	Valve Adjustment:No Flow Measurement,High Temp;Well Condition:Lorentz Pump Installed
CV-24076	8/3/2026 1:30:00 PM				AtmAA; [User entered 3.31%]
CV-24076	8/3/2026 1:30:00 PM				AtmAA
CV-24076	8/3/2026 1:35:28 PM	1382	34.4353334	-118.6468746	Valve Adjustment:High Temp,Decreased Flow/Vacuum
CV-24076	8/3/2026 1:36:26 PM	1384	34.4353324	-118.6468741	Valve Adjustment:High Temp
CV-24076	8/13/2026 1:30:00 PM				AtmAA
CV-24076	8/13/2026 1:37:35 PM	1364	34.4353173	-118.6468869	Valve Adjustment:High Temp
CV-24076	8/18/2026 10:43:06 AM	1387	34.4353085	-118.6468712	Valve Adjustment:High Temp;Well Condition:Lorentz Pump Installed
CV-24076	8/18/2026 10:45:00 AM				AtmAA
CV-24076	8/26/2026 8:48:21 AM	1399	34.4353454	-118.6468825	Valve Adjustment:High Temp
CV-24077	8/4/2026 1:28:38 PM	1310	34.4326963	-118.6492850	Valve Adjustment:No Flow Measurement,High Temp;Well Condition:Lorentz Pump Installed
CV-24077	8/4/2026 1:30:00 PM				AtmAA; [User entered 3.22%]
CV-24077	8/4/2026 1:30:00 PM				AtmAA
CV-24077	8/5/2026 10:23:13 AM	1316	34.4326778	-118.6492415	NSPS/EG CAI,High Temp
CV-24077	8/5/2026 10:25:00 AM	1316	34.4327280	-118.6493080	NSPS/EG CAI,High Temp
CV-24077	8/11/2026 1:10:00 PM				AtmAA
CV-24077	8/11/2026 1:12:06 PM	1312	34.4327001	-118.6492899	Valve Adjustment:No Flow Measurement,High Temp;Well Condition:Lorentz Pump Installed
CV-24077	8/27/2026 10:58:50 AM	1348	34.4326918	-118.6493323	NSPS/EG CAI,High Temp
CV-24077	8/27/2026 10:59:50 AM	1322	34.4326648	-118.6492630	NSPS/EG CAI,High Temp
CV-24077	8/31/2026 1:48:05 PM	1332	34.4326986	-118.6493135	Valve Adjustment:No Flow Measurement,High Temp,Increased Flow/Vacuum;Well Condition:Lorentz Pump Installed
CV-24077	8/31/2026 1:48:55 PM	1334	34.4326837	-118.6493061	Valve Adjustment:No Flow Measurement,High Temp;Well Condition:Lorentz Pump Installed
CV-24078	8/5/2026 7:37:40 AM	1345	34.4328882	-118.6494453	Audible Flow,
CV-24078	8/17/2026 10:31:53 AM	1320	34.4329090	-118.6494460	Valve Adjustment:Barely Open

All LFG Extraction Wells - August 2026
Chiquita Canyon Landfill

Point Name	Record Date	Elev [ft]	Latitude	Longitude	Comments
CV-24079-TP	8/6/2026 9:13:08 AM	1356	34.4330060	-118.6491285	Valve Adjustment:High O2,Barely Open,Surging Liquid in Header,Surging Liquid in Well (Watered In)
CV-24079-TP	8/17/2026 10:59:50 AM	1343	34.4329865	-118.6491353	Valve Adjustment:Barely Open
CV-24080	8/6/2026 9:05:17 AM	1358	34.4331497	-118.6488785	Valve Adjustment:Decreased Flow/Vacuum,Barely Open
CV-24080	8/17/2026 10:55:14 AM	1357	34.4331402	-118.6488578	Valve Adjustment:Decreased Flow/Vacuum,Barely Open
CV-24081-TP	8/6/2026 10:22:24 AM	1353	34.4334368	-118.6485895	Valve Adjustment:Barely Open,Surging Liquid in Header,Surging Liquid in Well (Watered In)
CV-24081-TP	8/17/2026 11:22:14 AM	1346	34.4334202	-118.6485938	Valve Adjustment:Decreased Flow/Vacuum
CV-24082	8/6/2026 2:11:52 PM	1375	34.4334252	-118.6483323	
CV-24082	8/18/2026 1:00:54 PM	1356	34.4333955	-118.6483312	Valve Adjustment:Surging Liquid in Header,Surging Liquid in Well (Watered In)
CV-24083	8/5/2026 1:05:00 AM				AtmAA
CV-24083	8/5/2026 1:05:00 PM				AtmAA; [User entered 6.25%]
CV-24083	8/11/2026 9:40:00 AM				AtmAA
CV-24083	8/11/2026 9:49:55 AM	1368	34.4337007	-118.6483445	Valve Adjustment:No Flow Measurement,High Temp;Well Condition:Lorentz Pump Installed
CV-24083	8/18/2026 1:09:10 PM	1354	34.4333822	-118.6483282	Valve Adjustment:Decreased Flow/Vacuum
CV-24083	8/19/2026 2:01:26 PM	1358	34.4337165	-118.6483189	Valve Adjustment:No Flow Measurement,High Temp,Increased Flow/Vacuum;Well Condition:Lorentz Pump Installed
CV-24083	8/19/2026 2:02:16 PM	1359	34.4337144	-118.6483227	Valve Adjustment:No Flow Measurement,High Temp;Well Condition:Lorentz Pump Installed
CV-24083	8/26/2026 9:56:45 AM	1359	34.4337122	-118.6483482	Valve Adjustment:No Flow Measurement,High Temp;Well Condition:Lorentz Pump Installed
CV-24084-TP	8/5/2026 10:30:00 AM				AtmAA; [User entered 10.26%]
CV-24084-TP	8/5/2026 10:30:00 AM				AtmAA
CV-24084-TP	8/11/2026 9:32:01 AM	1369	34.4338552	-118.6480119	Valve Adjustment:No Flow Measurement,High Temp;Well Condition:Lorentz Pump Installed
CV-24084-TP	8/11/2026 9:35:00 AM				AtmAA
CV-24084-TP	8/19/2026 1:53:18 PM	1341	34.4338816	-118.6480451	Valve Adjustment:No Flow Measurement,High Temp;Well Condition:Lorentz Pump Installed
CV-24084-TP	8/26/2026 9:51:07 AM	1372	34.4338606	-118.6480365	Valve Adjustment:No Flow Measurement,High Temp;Well Condition:Lorentz Pump Installed
CV-24085	8/10/2026 1:51:36 PM	1365	34.4323563	-118.6490475	Valve Adjustment:Orifice Plate Changed (See OP Log),Increased Flow/Vacuum;Well Comment:pump is active;Well Condition:Lorentz Pump Installed
CV-24085	8/10/2026 1:53:42 PM	1358	34.4323735	-118.6490263	Well Condition:Lorentz Pump Installed
CV-24085	8/12/2026 8:46:00 AM	1355	34.4324055	-118.6490043	Valve Adjustment:NSPS/EG CAI,NSPS/EG CAC,Orifice Plate Changed (See OP Log),High Temp,Decreased Flow/Vacuum;Well Condition:Lorentz Pump Installed
CV-24085	8/12/2026 8:51:32 AM	1354	34.4324010	-118.6490082	Valve Adjustment:Decreased Flow/Vacuum,Barely Open;Well Condition:Lorentz Pump Installed
CV-24085	8/12/2026 8:53:29 AM	1349	34.4324057	-118.6489927	Valve Adjustment:Barely Open;Well Condition:Lorentz Pump Installed
CV-24085	8/27/2026 11:34:49 AM	1332	34.4323102	-118.6490175	NSPS/EG CAI,Positive Static Press.
CV-24085	8/27/2026 11:36:28 AM	1358	34.4322935	-118.6489590	NSPS/EG CAC,

All LFG Extraction Wells - August 2026
Chiquita Canyon Landfill

Point Name	Record Date	Elev [ft]	Latitude	Longitude	Comments
CV-24086	8/6/2026 9:01:15 AM	1362	34.4328880	-118.6487160	Valve Adjustment:Barely Open
CV-24086	8/17/2026 10:42:11 AM	1363	34.4329155	-118.6486965	Valve Adjustment:Barely Open
CV-24087	8/4/2026 1:42:39 PM	1356	34.4330220	-118.6481105	Valve Adjustment:Barely Open
CV-24087	8/27/2026 11:59:07 AM	1394	34.4329337	-118.6481183	,
CV-24088	8/7/2026 8:14:51 AM	1391	34.4336092	-118.6476623	Valve Adjustment:Surging Liquid in Header
CV-24088	8/18/2026 1:57:15 PM	1388	34.4335727	-118.6476650	Valve Adjustment:Surging Liquid in Header,Surging Liquid in Well (Watered In)
CV-24089	8/10/2026 1:01:41 PM	1357	34.4324358	-118.6481122	Valve Adjustment:NSPS/EG CAI,High O2,Plugged/Pinched Suspected;Well Condition:Lorentz Pump Installed
CV-24089	8/10/2026 1:03:09 PM	1345	34.4324545	-118.6480810	Valve Adjustment:High O2,Plugged/Pinched Suspected;Well Condition:Fair,Lorentz Pump Installed
CV-24089	8/10/2026 1:04:21 PM	1348	34.4324538	-118.6480868	Valve Comment:Closed valve;Valve Adjustment:High O2,Valve 100% Closed;Well Condition:Lorentz Pump Installed
CV-24089	8/12/2026 9:07:17 AM	1371	34.4324235	-118.6480760	Valve Adjustment:NSPS/EG CAC,Surging Liquid in Well (Watered In);Well Condition:Lorentz Pump Installed
CV-24089	8/12/2026 9:10:11 AM	1378	34.4324295	-118.6480735	Valve Adjustment:Barely Open,Surging Liquid in Well (Watered In);Well Condition:Lorentz Pump Installed
CV-24089	8/21/2026 7:42:05 AM	1365	34.4324333	-118.6480938	Valve Adjustment:NSPS/EG CAI,High O2,Barely Open,Surging Liquid in Header,Surging Liquid in Well (Watered In)
CV-24089	8/21/2026 7:42:31 AM	1368	34.4324295	-118.6480837	Valve Adjustment:High O2,Barely Open,Surging Liquid in Header,Surging Liquid in Well (Watered In),Plugged/Pinched Suspected
CV-24089	8/26/2026 1:14:18 PM	1353	34.4324292	-118.6480970	Valve Adjustment:High O2,Valve 100% Closed,Surging Liquid in Header,Surging Liquid in Well (Watered In);Well Comment:valve possibly damaged
CV-24089	8/28/2026 11:53:45 AM	1344	34.4324418	-118.6480790	Valve Adjustment:Orifice Plate Changed (See OP Log)
CV-24090	8/10/2026 12:54:28 PM	1383	34.4326802	-118.6475488	Well Condition:Lorentz Pump Installed
CV-24090	8/21/2026 8:29:26 AM	1369	34.4327023	-118.6475168	Valve Adjustment:Barely Open
CV-24091	8/4/2026 3:47:22 PM	1374	34.4329888	-118.6469035	Valve Adjustment:High O2,Barely Open,Surging Liquid in Header,Surging Liquid in Well (Watered In);Well Comment:well to tall to adjust
CV-24091	8/16/2026 2:12:47 PM	1365	34.4329805	-118.6469205	Valve Adjustment:NSPS/EG CAI,High O2;Well Condition:Lorentz Pump Installed
CV-24091	8/16/2026 2:18:30 PM	1378	34.4329922	-118.6469305	Valve Adjustment:High O2;Well Comment:pump is active;Well Condition:Lorentz Pump Installed
CV-24092	8/31/2026 9:43:47 AM	1402	34.4332998	-118.6461368	Valve Adjustment:Surging Liquid in Header,Surging Liquid in Well (Watered In),Plugged/Pinched Suspected
CV-24093	8/1/2026 9:50:12 AM	1411	34.4340480	-118.6463293	Valve Adjustment:Barely Open
CV-24093	8/16/2026 10:28:02 AM	1397	34.4340472	-118.6463500	Well Comment:pump is active;Well Condition:Lorentz Pump Installed
CV-24094	8/9/2026 1:42:38 PM	1366	34.4345588	-118.6461175	Valve Adjustment:NSPS/EG CAI,High O2,Barely Open;Well Comment:disconnected pump causing air intrusion through old union

All LFG Extraction Wells - August 2026
Chiquita Canyon Landfill

Point Name	Record Date	Elev [ft]	Latitude	Longitude	Comments
CV-24094	8/9/2026 1:48:35 PM	1372	34.4345673	-118.6461013	Valve Adjustment:NSPS/EG CAI,NSPS/EG CAC,Orifice Plate Changed (See OP Log),Positive Static Press.,Increased Flow/Vacuum
CV-24094	8/9/2026 1:52:37 PM	1366	34.4345722	-118.6461023	Valve Adjustment:Decreased Flow/Vacuum
CV-24094	8/9/2026 1:53:11 PM	1370	34.4345652	-118.6460873	
CV-24094	8/24/2026 2:03:52 PM	1379	34.4345902	-118.6460887	Valve Adjustment:Decreased Flow/Vacuum,Barely Open
CV-24095	8/4/2026 8:05:00 AM				AirTech Lab; [User entered 11%]
CV-24095	8/4/2026 8:05:00 AM				AirTech Lab
CV-24095	8/6/2026 7:45:00 AM				AtmAA; [User entered 12.69%]
CV-24095	8/6/2026 7:45:00 AM				AtmAA
CV-24095	8/6/2026 9:31:02 AM	1266	34.4334192	-118.6513042	Valve Adjustment:No Flow Measurement,High Temp;Well Condition:Lorentz Pump Installed
CV-24095	8/13/2026 8:03:42 AM	1267	34.4333928	-118.6513000	Valve Adjustment:No Flow Measurement,High Temp;Well Condition:Lorentz Pump Installed
CV-24095	8/13/2026 8:15:00 AM				AtmAA
CV-24095	8/20/2026 10:28:48 AM	1264	34.4334016	-118.6513018	Valve Adjustment:No Flow Measurement,High Temp;Well Condition:Lorentz Pump Installed
CV-24095	8/25/2026 10:34:52 AM	1256	34.4333942	-118.6512943	Valve Adjustment:No Flow Measurement,High Temp;Well Condition:Lorentz Pump Installed
CV-24096	8/14/2026 8:14:02 AM	1261	34.4332467	-118.6515902	Valve Adjustment:NSPS/EG CAI,High O2,Decreased Flow/Vacuum,Surging Liquid in Header,Surging Liquid in Well (Watered In);Well Comment:Lorentz not pumping at time of read;Well Condition:Lorentz Pump Installed
CV-24096	8/14/2026 8:15:43 AM	1249	34.4332312	-118.6515967	
CV-24096	8/31/2026 9:05:44 AM	1252	34.4332077	-118.6515928	Valve Adjustment:Barely Open,Surging Liquid in Header,Surging Liquid in Well (Watered In),Plugged/Pinched Suspected
CV-24097	8/14/2026 8:06:13 AM	1264	34.4328235	-118.6515568	Valve Adjustment:Surging Liquid in Header
CV-24097	8/25/2026 2:12:37 PM	1257	34.4328187	-118.6515727	Valve Adjustment:Barely Open
CV-24098	8/5/2026 8:50:46 AM	1299	34.4325482	-118.6513333	NSPS/EG CAC,
CV-24098	8/25/2026 2:09:42 PM	1249	34.4325155	-118.6513165	Valve Comment:Valve stuck open
CV-24099	8/5/2026 9:03:48 AM	1207	34.4322903	-118.6508997	NSPS/EG CAI,High O2
CV-24099	8/5/2026 9:07:26 AM	1280	34.4323515	-118.6509368	NSPS/EG CAI,High O2
CV-24099	8/25/2026 2:05:42 PM	1250	34.4323467	-118.6509382	Valve Adjustment:Barely Open
CV-24100	8/5/2026 7:20:00 AM				AirTech Lab; [User entered 0.66%]
CV-24100	8/5/2026 7:20:00 AM				AirTech Lab
CV-24100	8/5/2026 9:22:38 AM	1240	34.4320853	-118.6505212	NSPS/EG CAI,High Temp
CV-24100	8/5/2026 9:25:30 AM	1240	34.4320593	-118.6505402	NSPS/EG CAI,High Temp
CV-24100	8/6/2026 7:30:00 AM				AtmAA; [User entered 0.42%]
CV-24100	8/6/2026 7:30:00 AM				AtmAA
CV-24100	8/6/2026 7:40:22 AM	1266	34.4320503	-118.6505028	Valve Adjustment:No Flow Measurement,High Temp;Well Condition:Lorentz Pump Installed
CV-24100	8/13/2026 8:35:00 AM				AtmAA
CV-24100	8/13/2026 8:51:07 AM	1280	34.4320575	-118.6504821	Valve Adjustment:No Flow Measurement,High Temp;Well Condition:Lorentz Pump Installed
CV-24100	8/13/2026 8:53:27 AM	1279	34.4320504	-118.6504803	Valve Adjustment:No Flow Measurement,High Temp;Well Condition:Lorentz Pump Installed

All LFG Extraction Wells - August 2026
Chiquita Canyon Landfill

Point Name	Record Date	Elev [ft]	Latitude	Longitude	Comments
CV-24100	8/20/2026 12:49:12 PM	1273	34.4320568	-118.6504910	Valve Adjustment:No Flow Measurement,High Temp;Well Condition:Lorentz Pump Installed
CV-24101	8/4/2026 8:15:00 AM				AirTech Lab; [User entered 0.17%]
CV-24101	8/4/2026 8:15:00 AM				AirTech Lab
CV-24101	8/5/2026 9:32:33 AM	1260	34.4318408	-118.6502900	,
CV-24101	8/25/2026 1:55:01 PM	1273	34.4318477	-118.6502988	Valve Adjustment:Decreased Flow/Vacuum
CV-24102	8/3/2026 9:30:09 AM	1271	34.4316150	-118.6497802	Valve Comment:valve closed upon arrival;Valve Adjustment:NSPS/EG CAI,NSPS/EG CAC,High O2,Positive Static Press.,Increased Flow/Vacuum;Well Comment:pump is active;Well Condition:Pnumatic Pump Installed
CV-24102	8/3/2026 9:33:08 AM	1280	34.4316230	-118.6497887	Valve Adjustment:NSPS/EG CAC,Decreased Flow/Vacuum;Well Condition:Pnumatic Pump Installed
CV-24102	8/3/2026 9:36:16 AM	1270	34.4316248	-118.6497757	Well Condition:Pnumatic Pump Installed
CV-24102	8/17/2026 9:28:29 AM	1277	34.4316318	-118.6497767	Valve Adjustment:NSPS/EG CAI,NSPS/EG CAC,Positive Static Press.,Increased Flow/Vacuum;Well Condition:Pnumatic Pump Installed
CV-24102	8/17/2026 9:29:26 AM	1273	34.4316262	-118.6497673	
CV-24103	8/11/2026 9:42:33 AM	1325	34.4316235	-118.6488295	Valve Adjustment:NSPS/EG CAI,High O2,Decreased Flow/Vacuum,Barely Open;Well Comment:Well needs to be replaced;Well Condition:Poor
CV-24103	8/11/2026 9:47:02 AM	1328	34.4316242	-118.6488262	
CV-24103	8/18/2026 7:52:44 AM	1316	34.4316550	-118.6488332	Valve Adjustment:Decreased Flow/Vacuum;Well Repairs:Flex Hose,Valve
CV-24103	8/18/2026 7:53:40 AM	1313	34.4316450	-118.6488405	
CV-24104	8/5/2026 10:09:23 AM	1329	34.4319063	-118.6480483	,
CV-24104	8/18/2026 8:35:29 AM	1343	34.4318872	-118.6480953	Valve Adjustment:Increased Flow/Vacuum,Barely Open
CV-24104	8/18/2026 8:36:12 AM	1340	34.4318848	-118.6480892	
CV-24105	8/3/2026 10:27:40 AM	1352	34.4319063	-118.6476575	
CV-24105	8/17/2026 1:40:57 PM	1341	34.4319185	-118.6476973	
CV-24106	8/5/2026 9:41:57 AM	1322	34.4321330	-118.6467530	Increased Flow/Vacuum,Opened Valve 1/2 Turn or Less
CV-24106	8/26/2026 12:44:40 PM	1353	34.4321390	-118.6467322	Valve Adjustment:Barely Open
CV-24107	8/18/2026 9:24:43 AM	1330	34.4325642	-118.6461600	Valve Adjustment:NSPS/EG CAI,High Temp,Decreased Flow/Vacuum
CV-24107	8/18/2026 9:25:31 AM	1328	34.4325592	-118.6461695	Valve Adjustment:NSPS/EG CAC
CV-24108	8/18/2026 9:01:25 AM	1359	34.4331608	-118.6454557	Valve Adjustment:NSPS/EG CAI,High Temp,Positive Static Press.,Increased Flow/Vacuum
CV-24108	8/18/2026 9:02:12 AM	1357	34.4331612	-118.6454368	Valve Adjustment:NSPS/EG CAI,High Temp,Barely Open
CV-24108	8/18/2026 9:02:34 AM	1348	34.4331632	-118.6454328	Valve Adjustment:NSPS/EG CAI,High Temp
CV-24109	8/1/2026 9:24:53 AM	1377	34.4340035	-118.6448848	Valve Adjustment:Decreased Flow/Vacuum
CV-24110	8/24/2026 2:10:13 PM	1366	34.4346340	-118.6447133	Valve Adjustment:High Temp,Barely Open;Well Condition:Lorentz Pump Installed
CV-24111	8/11/2026 2:00:09 PM	1397	34.4353367	-118.6449488	Valve Adjustment:Audible Flow,Decreased Flow/Vacuum
CV-24112	8/11/2026 1:24:48 PM	1390	34.4352183	-118.6441567	Valve Adjustment:Audible Flow,Decreased Flow/Vacuum
CV-24114	8/12/2026 9:57:12 AM	1297	34.4307735	-118.6485395	Valve Adjustment:Plugged/Pinched Suspected
CV-24114	8/12/2026 10:00:35 AM	1291	34.4308028	-118.6485293	Valve Adjustment:Orifice Plate Changed (See OP Log)
CV-24116	8/13/2026 2:14:02 PM	1249	34.4316575	-118.6457355	Valve Adjustment:Barely Open

All LFG Extraction Wells - August 2026
Chiquita Canyon Landfill

Point Name	Record Date	Elev [ft]	Latitude	Longitude	Comments
CV-24116	8/18/2026 10:48:30 AM	1241	34.4316553	-118.6457382	Valve Adjustment:Decreased Flow/Vacuum
CV-24117	8/18/2026 10:02:38 AM	1275	34.4323318	-118.6449655	Valve Adjustment:Decreased Flow/Vacuum
CV-24118	8/6/2026 2:00:00 PM				AtmAA; [User entered 11.24%]
CV-24118	8/6/2026 2:00:00 PM				AtmAA
CV-24118	8/6/2026 2:15:53 PM	1303	34.4333068	-118.6438485	Valve Adjustment:No Flow Measurement,High Temp;Well Condition:Lorentz Pump Installed
CV-24118	8/13/2026 1:16:05 PM	1277	34.4333016	-118.6438649	Valve Adjustment:No Flow Measurement,High Temp;Well Condition:Lorentz Pump Installed
CV-24118	8/13/2026 1:20:00 PM				AtmAA
CV-24118	8/20/2026 7:24:50 AM	1337	34.4333174	-118.6438892	Valve Adjustment:High Temp;Well Condition:Lorentz Pump Installed
CV-24118	8/20/2026 2:29:12 PM	1288	34.4332803	-118.6438443	Valve Adjustment:High Temp,Barely Open
CV-24119	8/25/2026 8:36:13 AM	1269	34.4337468	-118.6423070	Valve Adjustment:NSPS/EG CAI,High Temp,Decreased Flow/Vacuum;Well Condition:Lorentz Pump Installed
CV-24119	8/25/2026 8:37:18 AM	1263	34.4337433	-118.6423060	Valve Adjustment:High Temp;Well Condition:Lorentz Pump Installed
CV-24120	8/13/2026 12:29:20 PM	1344	34.4368390	-118.6472975	Valve Adjustment:NSPS/EG CAI,High O2,Decreased Flow/Vacuum,Barely Open;Well Condition:Lorentz Pump Installed
CV-24120	8/13/2026 12:31:03 PM	1346	34.4368300	-118.6472787	
CV-24120	8/14/2026 8:00:00 AM				AirTech Lab; [User entered 3.5%]
CV-24120	8/14/2026 8:00:00 AM				AirTech Lab
CV-24120	8/18/2026 9:13:19 AM	1326	34.4368647	-118.6472855	Valve Adjustment:NSPS/EG CAI,High O2;Well Condition:Lorentz Pump Installed
CV-24120	8/18/2026 9:13:57 AM	1331	34.4368705	-118.6472867	Valve Adjustment:High O2
CV-24120	8/24/2026 9:14:22 AM	1372	34.4368382	-118.6472673	Valve Adjustment:NSPS/EG CAI,NSPS/EG CAC,Positive Static Press.,Increased Flow/Vacuum;Well Comment:Pump is active;Well Condition:Lorentz Pump Installed
CV-24120	8/24/2026 9:17:28 AM	1363	34.4368307	-118.6472658	Well Comment:pump is active;Well Condition:Lorentz Pump Installed
CV-24121	8/10/2026 8:05:00 AM				AirTech Lab; [User entered 0.28%]
CV-24121	8/10/2026 8:05:00 AM				AirTech Lab
CV-24121	8/11/2026 9:37:10 AM	1331	34.4369790	-118.6470235	Valve Adjustment:High O2,Decreased Flow/Vacuum,Barely Open,Surging Liquid in Header,Surging Liquid in Well (Watered In)
CV-24121	8/18/2026 9:50:10 AM	1323	34.4369740	-118.6470283	Valve Adjustment:NSPS/EG CAI,High O2,Barely Open,Surging Liquid in Well (Watered In);Well Comment:no pump
CV-24121	8/18/2026 9:50:57 AM	1328	34.4369558	-118.6470500	Valve Adjustment:High O2
CV-24122	8/10/2026 7:55:00 AM				AirTech Lab; [User entered 0%]
CV-24122	8/10/2026 7:55:00 AM				AirTech Lab
CV-24122	8/11/2026 9:26:26 AM	1320	34.4371482	-118.6466003	Valve Adjustment:NSPS/EG CAI,High O2,Decreased Flow/Vacuum,Barely Open
CV-24122	8/11/2026 9:27:22 AM	1325	34.4371145	-118.6466037	Valve Adjustment:High O2,Surging Liquid in Header,Surging Liquid in Well (Watered In)
CV-24122	8/14/2026 8:05:00 AM				AirTech Lab; [User entered 0.21%]
CV-24122	8/14/2026 8:05:00 AM				AirTech Lab
CV-24122	8/18/2026 9:56:31 AM	1307	34.4371790	-118.6466230	Valve Adjustment:NSPS/EG CAI,High O2,Surging Liquid in Header
CV-24122	8/18/2026 9:57:24 AM	1298	34.4371838	-118.6466230	Valve Adjustment:High O2,Surging Liquid in Header
CV-24123	8/5/2026 12:15:03 PM	1253	34.4373460	-118.6462362	,

All LFG Extraction Wells - August 2026
Chiquita Canyon Landfill

Point Name	Record Date	Elev [ft]	Latitude	Longitude	Comments
CV-24124	8/14/2026 12:22:27 PM	1364	34.4366393	-118.6470202	Valve Adjustment:NSPS/EG CAI,High Temp,Decreased Flow/Vacuum,Barely Open,Surging Liquid in Header;Well Condition:Lorentz Pump Installed
CV-24124	8/14/2026 12:23:40 PM	1366	34.4366330	-118.6470288	Valve Adjustment:High Temp,Barely Open,Surging Liquid in Header,Surging Liquid in Well (Watered In);Well Condition:Lorentz Pump Installed
CV-24124	8/28/2026 1:21:46 PM	1366	34.4366328	-118.6470248	Valve Adjustment:High Temp
CV-24125-TP	8/10/2026 8:10:00 AM				AirTech Lab; [User entered 0%]
CV-24125-TP	8/10/2026 8:10:00 AM				AirTech Lab
CV-24125-TP	8/11/2026 9:18:03 AM	1335	34.4369700	-118.6463262	Valve Adjustment:NSPS/EG CAI,High Temp,Decreased Flow/Vacuum,Surging Liquid in Header,Surging Liquid in Well (Watered In);Well Condition:Pnumatic Pump Installed
CV-24125-TP	8/11/2026 9:19:45 AM	1339	34.4369602	-118.6463392	Valve Adjustment:High Temp,Surging Liquid in Header,Surging Liquid in Well (Watered In)
CV-24125-TP	8/18/2026 9:41:43 AM	1317	34.4369670	-118.6463590	
CV-24125-TP	8/18/2026 9:42:30 AM	1319	34.4369697	-118.6463660	Well Condition:Pnumatic Pump Installed
CV-24126	8/3/2026 10:21:16 AM	1376	34.4363656	-118.6471422	Valve Adjustment:No Flow Measurement,High Temp;Well Condition:Lorentz Pump Installed
CV-24126	8/3/2026 10:25:00 AM				AtmAA; [User entered 11.5%]
CV-24126	8/3/2026 10:25:00 AM				AtmAA
CV-24126	8/10/2026 1:15:00 PM				AtmAA
CV-24126	8/10/2026 1:26:10 PM	1369	34.4363677	-118.6471275	Valve Adjustment:No Flow Measurement,High Temp,Valve 100% Open;Well Condition:Lorentz Pump Installed
CV-24126	8/17/2026 9:45:56 AM	1390	34.4363929	-118.6471653	Valve Adjustment:High Temp
CV-24126	8/17/2026 9:50:00 AM				AtmAA
CV-24126	8/24/2026 9:25:50 AM	1376	34.4363909	-118.6471228	Valve Adjustment:High Temp;Well Condition:Lorentz Pump Installed
CV-24126	8/31/2026 1:40:04 PM	1375	34.4363950	-118.6471394	Valve Adjustment:No Flow Measurement,High Temp,Positive Static Press.,Valve 100% Open;Well Condition:Lorentz Pump Installed
CV-24126	8/31/2026 1:40:38 PM	1375	34.4363950	-118.6471394	Valve Adjustment:No Flow Measurement,High Temp;Well Condition:Lorentz Pump Installed
CV-24127	8/3/2026 12:50:00 PM				AtmAA; [User entered 1.27%]
CV-24127	8/3/2026 12:50:00 PM				AtmAA
CV-24127	8/3/2026 12:56:02 PM	1362	34.4364864	-118.6468266	Valve Adjustment:No Flow Measurement,High Temp
CV-24127	8/6/2026 8:20:00 AM				AirTech Lab; [User entered 9.9%]
CV-24127	8/6/2026 8:20:00 AM				AirTech Lab
CV-24127	8/10/2026 1:20:00 PM				AtmAA
CV-24127	8/10/2026 1:32:33 PM	1382	34.4364289	-118.6468168	Valve Adjustment:No Flow Measurement,High Temp
CV-24127	8/17/2026 1:15:00 PM				AtmAA
CV-24127	8/17/2026 1:25:00 PM	1361	34.4364739	-118.6468371	Valve Adjustment:No Flow Measurement,High Temp,Increased Flow/Vacuum;Well Condition:Pnumatic Pump Installed
CV-24127	8/17/2026 1:27:59 PM	1365	34.4364619	-118.6468274	Valve Adjustment:No Flow Measurement,High Temp;Well Condition:Pnumatic Pump Installed
CV-24127	8/25/2026 7:19:15 AM	1390	34.4364730	-118.6468272	Valve Adjustment:No Flow Measurement,High Temp;Well Condition:Pnumatic Pump Installed

All LFG Extraction Wells - August 2026
Chiquita Canyon Landfill

Point Name	Record Date	Elev [ft]	Latitude	Longitude	Comments
CV-24127	8/31/2026 1:36:18 PM	1380	34.4364657	-118.6468446	Valve Adjustment:High Temp,Positive Static Press.,Valve 100% Open;Well Condition:Pnumatic Pump Installed
CV-24127	8/31/2026 1:37:14 PM	1381	34.4364661	-118.6468425	Valve Adjustment:No Flow Measurement,High Temp;Well Condition:Pnumatic Pump Installed
CV-24128	8/6/2026 8:15:00 AM				AirTech Lab; [User entered 7.3%]
CV-24128	8/6/2026 8:15:00 AM				AirTech Lab
CV-24128	8/11/2026 2:38:10 PM	1375	34.4366920	-118.6463865	
CV-24128	8/18/2026 9:28:34 AM	1352	34.4367050	-118.6464485	Well Comment:pump is active;Well Condition:Lorentz Pump Installed
CV-24129	8/11/2026 2:35:34 PM	1373	34.4366728	-118.6461363	Valve Adjustment:Barely Open
CV-24129	8/18/2026 9:33:13 AM	1350	34.4367027	-118.6461638	Valve Adjustment:NSPS/EG CAI,High Temp;Well Condition:Pnumatic Pump Installed
CV-24129	8/18/2026 9:36:02 AM	1360	34.4367305	-118.6461582	Valve Adjustment:NSPS/EG CAI,NSPS/EG CAC,High Temp,Decreased Flow/Vacuum;Well Condition:Pnumatic Pump Installed
CV-24129	8/18/2026 9:36:46 AM	1341	34.4367118	-118.6461862	Well Condition:Pnumatic Pump Installed
CV-24130	8/11/2026 9:07:15 AM	1337	34.4367957	-118.6457028	Valve Adjustment:Surging Liquid in Header,Surging Liquid in Well (Watered In)
CV-24131	8/26/2026 9:32:29 AM	1346	34.4367190	-118.6450783	Valve Adjustment:Barely Open
CV-24132	8/24/2026 1:35:03 PM	1269	34.4372365	-118.6440452	
CV-24133	8/25/2026 1:17:08 PM	1279	34.4374116	-118.6427000	
CV-24134-TP	8/3/2026 12:45:00 AM				AtmAA; [User entered 8.17%]
CV-24134-TP	8/3/2026 12:45:00 PM				AtmAA
CV-24134-TP	8/3/2026 12:47:19 PM	1356	34.4363844	-118.6464996	Valve Adjustment:No Flow Measurement,High Temp;Well Condition:Lorentz Pump Installed
CV-24134-TP	8/10/2026 1:30:00 PM				AtmAA
CV-24134-TP	8/10/2026 1:36:07 PM	1375	34.4363646	-118.6464960	Valve Adjustment:No Flow Measurement,High Temp;Well Condition:Lorentz Pump Installed
CV-24134-TP	8/17/2026 1:05:00 PM				AtmAA
CV-24134-TP	8/17/2026 1:06:23 PM	1353	34.4363537	-118.6464931	Valve Adjustment:No Flow Measurement,High Temp;Well Condition:Lorentz Pump Installed
CV-24135	8/11/2026 10:34:12 AM	1361	34.4363620	-118.6459593	Valve Adjustment:NSPS/EG CAI,High Temp,Barely Open,Surging Liquid in Header,Surging Liquid in Well (Watered In);Well Condition:Lorentz Pump Installed
CV-24135	8/11/2026 10:34:35 AM	1363	34.4363752	-118.6459477	Valve Adjustment:High Temp,Barely Open
CV-24135	8/17/2026 2:55:35 PM	1362	34.4363775	-118.6459528	,
CV-24135	8/18/2026 2:25:00 PM				AtmAA
CV-24135	8/18/2026 2:26:08 PM	1365	34.4363803	-118.6459664	Valve Adjustment:No Flow Measurement,High Temp;Well Condition:Lorentz Pump Installed
CV-24136	8/18/2026 12:05:04 PM	1322	34.4366083	-118.6442883	Valve Adjustment:NSPS/EG CAI,High Temp,Decreased Flow/Vacuum
CV-24136	8/18/2026 12:06:06 PM	1319	34.4366215	-118.6442825	Valve Adjustment:NSPS/EG CAC,Barely Open
CV-24137	8/17/2026 1:38:42 PM	1360	34.4361480	-118.6434727	Valve Adjustment:Decreased Flow/Vacuum
CV-24138	8/3/2026 9:05:00 AM				AirTech Lab; [User entered 18%]
CV-24138	8/3/2026 9:05:00 AM				AirTech Lab
CV-24138	8/5/2026 7:50:00 AM				AirTech Lab; [User entered 19%]
CV-24138	8/5/2026 7:50:00 AM				AirTech Lab
CV-24138	8/11/2026 7:40:00 AM				AirTech Lab; [User entered 8.9%]
CV-24138	8/11/2026 7:40:00 AM				AirTech Lab

All LFG Extraction Wells - August 2026
Chiquita Canyon Landfill

Point Name	Record Date	Elev [ft]	Latitude	Longitude	Comments
CV-24138	8/14/2026 8:33:40 AM	1279	34.4342732	-118.6512595	Valve Adjustment:High O2,Surging Liquid in Header,Surging Liquid in Well (Watered In),Plugged/Pinched Suspected
CV-24138	8/26/2026 5:04:54 PM	1273	34.4342550	-118.6512582	Valve Comment:Watered in;Valve Adjustment:NSPS/EG CAI;Well Comment:pump is off;Well Condition:Pnumatic Pump Installed
CV-24138	8/26/2026 5:09:09 PM	1276	34.4342622	-118.6512566	Valve Adjustment:NSPS/EG CAI,High O2,Surging Liquid in Well (Watered In);Well Comment:Pump not active;Well Condition:Pnumatic Pump Installed
CV-24139	8/3/2026 9:00:00 AM				AirTech Lab; [User entered 5.6%]
CV-24139	8/3/2026 9:00:00 AM				AirTech Lab
CV-24139	8/6/2026 8:00:00 AM				AtmAA; [User entered 19.06%]
CV-24139	8/6/2026 8:00:00 AM				AtmAA
CV-24139	8/6/2026 8:20:30 AM	1274	34.4345037	-118.6511424	Valve Adjustment:No Flow Measurement,High Temp;Well Condition:Pnumatic Pump Installed
CV-24139	8/12/2026 8:30:00 AM				AtmAA
CV-24139	8/12/2026 8:30:51 AM	1288	34.4345091	-118.6511450	Valve Adjustment:No Flow Measurement,High Temp;Well Condition:Pnumatic Pump Installed
CV-24139	8/14/2026 8:27:08 AM	1267	34.4345363	-118.6511287	Valve Adjustment:NSPS/EG CAI,High Temp,Barely Open,Surging Liquid in Header,Surging Liquid in Well (Watered In)
CV-24139	8/14/2026 8:30:50 AM	1264	34.4342742	-118.6512438	Valve Adjustment:High Temp,Surging Liquid in Well (Watered In),Reduce Sys. Vac. - Flare Down
CV-24139	8/20/2026 10:44:52 AM	1270	34.4345175	-118.6510961	Valve Adjustment:No Flow Measurement,High Temp;Well Condition:Pnumatic Pump Installed
CV-24139	8/26/2026 1:26:15 PM	1277	34.4345126	-118.6511233	Valve Adjustment:No Flow Measurement,High Temp;Well Condition:Lorentz Pump Installed
CV-24140	8/3/2026 8:55:00 AM				AirTech Lab; [User entered 13%]
CV-24140	8/3/2026 8:55:00 AM				AirTech Lab
CV-24140	8/14/2026 8:05:23 AM	1303	34.4346848	-118.6511298	Valve Adjustment:NSPS/EG CAI,High Temp,Surging Liquid in Header,Surging Liquid in Well (Watered In)
CV-24140	8/14/2026 8:05:55 AM	1297	34.4346737	-118.6511180	Valve Adjustment:High Temp,Surging Liquid in Header,Surging Liquid in Well (Watered In)
CV-24140	8/17/2026 12:53:30 PM	1280	34.4346808	-118.6511132	No Flow Measurement,High Temp
CV-24140	8/17/2026 1:05:00 PM				AtmAA
CV-24140	8/20/2026 10:48:35 AM	1275	34.4346750	-118.6511173	Valve Adjustment:No Flow Measurement,High Temp;Well Condition:Pnumatic Pump Installed
CV-24140	8/26/2026 1:20:59 PM	1280	34.4346709	-118.6511249	Valve Adjustment:No Flow Measurement,High Temp;Well Condition:Pnumatic Pump Installed
CV-24141	8/5/2026 7:55:00 AM				AirTech Lab; [User entered 0.74%]
CV-24141	8/5/2026 7:55:00 AM				AirTech Lab
CV-24141	8/14/2026 8:18:01 AM	1302	34.4355113	-118.6513003	Valve Adjustment:High O2
CV-24141	8/19/2026 8:10:32 AM	1276	34.4355098	-118.6513307	Valve Adjustment:NSPS/EG CAI,High O2,Decreased Flow/Vacuum,Surging Liquid in Well (Watered In)
CV-24141	8/19/2026 8:11:24 AM	1285	34.4355110	-118.6513203	Valve Adjustment:High O2,Surging Liquid in Well (Watered In)
CV-24142	8/3/2026 9:10:00 AM				AirTech Lab; [User entered 13%]
CV-24142	8/3/2026 9:10:00 AM				AirTech Lab
CV-24142	8/5/2026 7:45:00 AM				AirTech Lab; [User entered 15%]

All LFG Extraction Wells - August 2026
Chiquita Canyon Landfill

Point Name	Record Date	Elev [ft]	Latitude	Longitude	Comments
CV-24142	8/5/2026 7:45:00 AM				AirTech Lab
CV-24142	8/6/2026 7:55:00 AM				AtmAA; [User entered 13.07%]
CV-24142	8/6/2026 7:55:00 AM				AtmAA
CV-24142	8/6/2026 8:12:12 AM	1275	34.4339795	-118.6513577	Valve Adjustment:No Flow Measurement,High Temp;Well Condition:Pnumatic Pump Installed
CV-24142	8/11/2026 7:45:00 AM				AirTech Lab; [User entered 7.5%]
CV-24142	8/11/2026 7:45:00 AM				AirTech Lab
CV-24142	8/12/2026 8:35:00 AM				AtmAA
CV-24142	8/12/2026 8:39:33 AM	1282	34.4339906	-118.6513666	Valve Adjustment:No Flow Measurement,High Temp;Well Comment:Construction working on vacuum line
CV-24142	8/14/2026 8:23:00 AM	1263	34.4339858	-118.6513487	Valve Adjustment:NSPS/EG CAI,High Temp,Surging Liquid in Header,Plugged/Pinched Suspected;Well Condition:Pnumatic Pump Installed
CV-24142	8/14/2026 8:24:52 AM	1264	34.4339928	-118.6513510	
CV-24142	8/20/2026 10:34:18 AM	1256	34.4340011	-118.6513324	Valve Adjustment:No Flow Measurement,High Temp;Well Condition:Pnumatic Pump Installed
CV-24142	8/26/2026 1:44:20 PM	1264	34.4339922	-118.6513392	Valve Adjustment:No Flow Measurement,High Temp,Decreased Flow/Vacuum;Well Condition:Pnumatic Pump Installed
CV-24142	8/26/2026 1:47:24 PM	1265	34.4339921	-118.6513392	Valve Adjustment:No Flow Measurement,High Temp;Well Condition:Pnumatic Pump Installed
CV-24143	8/3/2026 7:50:00 AM				AirTech Lab; [User entered 8.7%]
CV-24143	8/3/2026 7:50:00 AM				AirTech Lab
CV-24143	8/13/2026 2:58:30 PM	1288	34.4349938	-118.6512292	Valve Adjustment:NSPS/EG CAI,High O2,Valve 100% Open;Well Comment:no pump installed;Well Repairs:Sample Port
CV-24143	8/13/2026 3:00:34 PM	1289	34.4349863	-118.6512285	Valve Adjustment:High O2,Surging Liquid in Well (Watered In)
CV-24143	8/19/2026 8:25:27 AM	1293	34.4349870	-118.6512090	Valve Adjustment:High O2,Surging Liquid in Well (Watered In)
CV-24143	8/19/2026 8:26:07 AM	1291	34.4349898	-118.6512083	Valve Adjustment:High O2,Surging Liquid in Well (Watered In)
CV-24144	8/14/2026 8:01:18 AM	1256	34.4325730	-118.6515692	Valve Adjustment:Surging Liquid in Header,Plugged/Pinched Suspected
CV-24144	8/25/2026 2:15:55 PM	1232	34.4325603	-118.6515912	Valve Adjustment:Barely Open
CV-24145	8/4/2026 8:00:00 AM				AtmAA; [User entered 23%]
CV-24145	8/4/2026 8:00:00 AM				AtmAA
CV-24145	8/4/2026 8:02:30 AM	1351	34.4362271	-118.6496093	Valve Adjustment:High Temp
CV-24145	8/10/2026 2:09:48 PM	1364	34.4362307	-118.6496305	Valve Adjustment:High Temp
CV-24145	8/10/2026 2:15:00 PM				AtmAA
CV-24145	8/18/2026 7:59:10 AM	1368	34.4362341	-118.6496304	Valve Adjustment:High Temp
CV-24145	8/18/2026 8:00:00 AM				AtmAA
CV-24145	8/25/2026 7:42:10 AM	1365	34.4362269	-118.6496310	Valve Adjustment:High Temp
CV-24145	8/31/2026 2:39:44 PM	1368	34.4362053	-118.6496204	Valve Adjustment:High Temp
CV-24146	8/5/2026 12:11:13 PM	1299	34.4373528	-118.6464427	,
CV-24146	8/18/2026 8:55:23 AM	1274	34.4374365	-118.6464042	Valve Adjustment:Increased Flow/Vacuum
CV-24146	8/18/2026 8:56:13 AM	1284	34.4374337	-118.6463878	
CV-24147	8/5/2026 12:07:54 PM	1273	34.4373640	-118.6464110	,
CV-24147	8/18/2026 9:01:02 AM	1271	34.4375323	-118.6459518	
CV-24148	8/4/2026 1:25:00 PM				AtmAA; [User entered 7.11%]
CV-24148	8/4/2026 1:25:00 PM				AtmAA

All LFG Extraction Wells - August 2026
Chiquita Canyon Landfill

Point Name	Record Date	Elev [ft]	Latitude	Longitude	Comments
CV-24148	8/4/2026 1:31:05 PM	1373	34.4350680	-118.6466752	Valve Adjustment:No Flow Measurement,High Temp;Well Condition:Lorentz Pump Installed
CV-24148	8/11/2026 8:31:22 AM	1388	34.4350708	-118.6466613	Valve Adjustment:No Flow Measurement,High Temp;Well Condition:Lorentz Pump Installed
CV-24148	8/11/2026 8:35:00 AM				AtmAA
CV-24148	8/18/2026 1:35:00 PM	1369	34.4350595	-118.6466527	Valve Adjustment:No Flow Measurement,High Temp;Well Condition:Lorentz Pump Installed
CV-24148	8/18/2026 1:40:00 PM				AtmAA
CV-24148	8/26/2026 8:11:22 AM	1391	34.4350501	-118.6466756	Valve Adjustment:No Flow Measurement,High Temp;Well Condition:Lorentz Pump Installed
CV-24149	8/7/2026 10:19:03 AM	1373	34.4347658	-118.6470165	Valve Adjustment:Barely Open
CV-24149	8/9/2026 1:04:18 PM	1360	34.4347567	-118.6469843	Valve Adjustment:Barely Open
CV-24149	8/18/2026 9:35:12 AM	1365	34.4347980	-118.6469970	Valve Adjustment:Barely Open
CV-24150	8/9/2026 2:03:12 PM	1379	34.4345952	-118.6457610	
CV-24150	8/18/2026 8:51:40 AM	1379	34.4346052	-118.6457378	Valve Adjustment:Barely Open,Surging Liquid in Header
CV-24151	8/7/2026 8:30:46 AM	1380	34.4344322	-118.6476433	Valve Adjustment:NSPS/EG CAI,Positive Static Press.,Increased Flow/Vacuum,Barely Open,Surging Liquid in Header;Well Condition:Pnumatic Pump Installed
CV-24151	8/7/2026 8:31:30 AM	1380	34.4344367	-118.6476407	Valve Adjustment:Barely Open,Surging Liquid in Header;Well Condition:Pnumatic Pump Installed
CV-24151	8/18/2026 9:57:58 AM	1353	34.4344070	-118.6476415	Valve Adjustment:NSPS/EG CAI,High Temp,Decreased Flow/Vacuum,Barely Open
CV-24152	8/7/2026 8:53:59 AM	1379	34.4344635	-118.6471717	Valve Adjustment:High Temp,Barely Open;Well Condition:Lorentz Pump Installed
CV-24152	8/18/2026 9:38:38 AM	1375	34.4344805	-118.6471788	Valve Adjustment:High Temp,Barely Open,Surging Liquid in Header,Surging Liquid in Well (Watered In);Well Condition:Lorentz Pump Installed
CV-24153	8/9/2026 1:28:08 PM	1338	34.4343525	-118.6464220	Valve Adjustment:Barely Open;Well Condition:Lorentz Pump Installed
CV-24153	8/18/2026 9:13:41 AM	1380	34.4343973	-118.6464145	Valve Adjustment:Decreased Flow/Vacuum;Well Condition:Lorentz Pump Installed
CV-24154	8/9/2026 1:33:06 PM	1377	34.4342422	-118.6461045	Valve Adjustment:NSPS/EG CAI,NSPS/EG CAC,Positive Static Press.,Surging Liquid in Header,Plugged/Pinched Suspected;Well Condition:Lorentz Pump Installed
CV-24154	8/9/2026 1:34:11 PM	1376	34.4342432	-118.6461043	Valve Adjustment:Surging Liquid in Header,Plugged/Pinched Suspected;Well Condition:Lorentz Pump Installed
CV-24154	8/16/2026 10:46:25 AM	1404	34.4342640	-118.6460503	Well Condition:Lorentz Pump Installed
CV-24155	8/7/2026 10:08:03 AM	1385	34.4342817	-118.6467178	Valve Adjustment:NSPS/EG CAI,High Temp,Decreased Flow/Vacuum,Barely Open;Well Condition:Lorentz Pump Installed
CV-24155	8/7/2026 10:09:06 AM	1376	34.4342535	-118.6467128	Valve Adjustment:High Temp,Surging Liquid in Header;Well Condition:Lorentz Pump Installed
CV-24155	8/9/2026 1:23:49 PM	1353	34.4342427	-118.6467322	Valve Adjustment:NSPS/EG CAI,NSPS/EG CAC,Positive Static Press.,Increased Flow/Vacuum;Well Comment:pump is active;Well Condition:Lorentz Pump Installed

All LFG Extraction Wells - August 2026
Chiquita Canyon Landfill

Point Name	Record Date	Elev [ft]	Latitude	Longitude	Comments
CV-24155	8/9/2026 1:25:08 PM	1401	34.4342540	-118.6467305	Valve Adjustment:NSPS/EG CAI,High Temp;Well Comment:pump is active;Well Condition:Lorentz Pump Installed
CV-24155	8/18/2026 9:10:39 AM	1377	34.4343017	-118.6467205	Valve Adjustment:Decreased Flow/Vacuum,Barely Open
CV-24156	8/6/2026 3:01:01 PM	1376	34.4340700	-118.6477062	Valve Adjustment:Barely Open
CV-24156	8/18/2026 1:44:50 PM	1368	34.4340508	-118.6477130	Valve Adjustment:Decreased Flow/Vacuum
CV-24157	8/7/2026 8:09:32 AM	1383	34.4337978	-118.6473343	Valve Adjustment:Increased Flow/Vacuum,Barely Open
CV-24157	8/18/2026 1:49:29 PM	1380	34.4338173	-118.6473352	Valve Adjustment:Barely Open
CV-24158	8/7/2026 7:55:49 AM	1400	34.4339147	-118.6470660	Valve Adjustment:Surging Liquid in Header,Surging Liquid in Well (Watered In)
CV-24158	8/18/2026 9:04:08 AM	1390	34.4339015	-118.6470622	Valve Adjustment:Barely Open
CV-24159	8/4/2026 12:56:29 PM	1389	34.4338255	-118.6465998	
CV-24159	8/16/2026 10:33:47 AM	1404	34.4337870	-118.6466003	Well Condition:Lorentz Pump Installed
CV-24160	8/1/2026 9:53:03 AM	1394	34.4338213	-118.6462552	Valve Adjustment:Decreased Flow/Vacuum
CV-24160	8/16/2026 10:38:46 AM	1402	34.4337982	-118.6462342	Well Condition:Lorentz Pump Installed
CV-24160	8/16/2026 10:40:42 AM	1403	34.4337940	-118.6462422	Valve Adjustment:Orifice Plate Changed (See OP Log),Decreased Flow/Vacuum
CV-24160	8/16/2026 10:42:39 AM	1404	34.4337982	-118.6462245	Well Condition:Lorentz Pump Installed
CV-24161	8/1/2026 10:07:33 AM	1393	34.4338688	-118.6456010	Valve Adjustment:Decreased Flow/Vacuum
CV-24162	8/18/2026 8:51:50 AM	1360	34.4335685	-118.6451213	Valve Adjustment:Barely Open
CV-24163	8/17/2026 1:04:00 PM	1338	34.4334520	-118.6445292	Valve Adjustment:NSPS/EG CAI,High Temp,Barely Open
CV-24163	8/17/2026 1:04:31 PM	1342	34.4334408	-118.6445238	Valve Adjustment:NSPS/EG CAI,High Temp,Barely Open
CV-24164	8/6/2026 2:07:32 PM	1374	34.4334885	-118.6479427	Valve Adjustment:Barely Open
CV-24164	8/18/2026 1:14:57 PM	1367	34.4334643	-118.6480033	Valve Adjustment:NSPS/EG CAI,High Temp,Barely Open,Surging Liquid in Header,Surging Liquid in Well (Watered In);Well Condition:Lorentz Pump Installed
CV-24164	8/18/2026 1:18:27 PM	1368	34.4334842	-118.6479855	Valve Adjustment:Audible Flow,Barely Open
CV-24165	8/4/2026 1:29:11 PM	1356	34.4334952	-118.6471935	Valve Adjustment:Barely Open,Surging Liquid in Header,Surging Liquid in Well (Watered In)
CV-24165	8/19/2026 9:11:07 AM	1387	34.4335232	-118.6472685	Valve Adjustment:NSPS/EG CAI,High Temp;Well Comment:pump is active;Well Condition:Lorentz Pump Installed
CV-24165	8/19/2026 9:12:19 AM	1386	34.4335212	-118.6472782	Valve Adjustment:High Temp,Surging Liquid in Header;Well Condition:Lorentz Pump Installed
CV-24165	8/21/2026 9:48:04 AM	1394	34.4335407	-118.6472152	Valve Adjustment:Barely Open
CV-24166	8/4/2026 1:01:21 PM	1382	34.4336158	-118.6468562	Valve Adjustment:High O2,Barely Open,Surging Liquid in Header,Surging Liquid in Well (Watered In);Well Comment:Well construction uneven cant reach valve handle
CV-24166	8/4/2026 1:03:07 PM	1384	34.4336162	-118.6468365	Valve Adjustment:Barely Open
CV-24166	8/16/2026 1:21:55 PM	1375	34.4336383	-118.6469472	Well Condition:Lorentz Pump Installed
CV-24167	8/12/2026 8:55:22 AM	1388	34.4334538	-118.6464995	Valve Adjustment:Barely Open
CV-24167	8/16/2026 1:00:45 PM	1392	34.4334882	-118.6464725	Well Condition:Lorentz Pump Installed
CV-24168	8/4/2026 1:35:34 PM	1358	34.4332863	-118.6472965	Valve Adjustment:Decreased Flow/Vacuum

All LFG Extraction Wells - August 2026
Chiquita Canyon Landfill

Point Name	Record Date	Elev [ft]	Latitude	Longitude	Comments
CV-24168	8/21/2026 9:41:47 AM	1385	34.4333312	-118.6473187	Valve Adjustment:NSPS/EG CAI,High Temp,Decreased Flow/Vacuum,Barely Open,Surging Liquid in Header;Well Condition:Lorentz Pump Installed
CV-24168	8/21/2026 9:42:18 AM	1399	34.4333113	-118.6472870	Valve Adjustment:High Temp,Barely Open;Well Condition:Lorentz Pump Installed
CV-24169	8/4/2026 1:38:18 PM	1375	34.4332112	-118.6476950	Valve Adjustment:Decreased Flow/Vacuum,Barely Open
CV-24169	8/18/2026 2:00:47 PM	1388	34.4332092	-118.6477405	Valve Adjustment:Surging Liquid in Header,Surging Liquid in Well (Watered In)
CV-24170	8/6/2026 10:25:18 AM	1366	34.4331335	-118.6485040	Valve Adjustment:High Temp,Decreased Flow/Vacuum,Barely Open,Surging Liquid in Header,Surging Liquid in Well (Watered In)
CV-24170	8/6/2026 10:25:54 AM	1367	34.4331348	-118.6484970	Valve Adjustment:High Temp,Surging Liquid in Header,Surging Liquid in Well (Watered In)
CV-24170	8/17/2026 11:25:45 AM	1359	34.4331055	-118.6485215	Valve Adjustment:NSPS/EG CAI,High Temp,Decreased Flow/Vacuum,Barely Open
CV-24170	8/17/2026 11:26:08 AM	1358	34.4331182	-118.6485140	Valve Adjustment:NSPS/EG CAI,High Temp
CV-24171	8/4/2026 3:41:15 PM	1385	34.4331952	-118.6466515	Valve Adjustment:Barely Open
CV-24171	8/16/2026 2:02:07 PM	1379	34.4331530	-118.6466563	
CV-24171	8/16/2026 2:04:44 PM	1377	34.4331817	-118.6466665	Valve Adjustment:Orifice Plate Changed (See OP Log);Well Repairs:Sample Port
CV-24171	8/24/2026 10:05:21 AM	1394	34.4331730	-118.6466435	Valve Adjustment:Barely Open;Well Condition:Lorentz Pump Installed
CV-24172	8/4/2026 3:58:35 PM	1383	34.4329643	-118.6472762	Valve Adjustment:Barely Open
CV-24172	8/24/2026 10:12:15 AM	1397	34.4329767	-118.6472933	Valve Adjustment:Barely Open
CV-24173	8/4/2026 4:05:28 PM	1375	34.4328865	-118.6476670	Valve Comment:well construction needs backfill cant get a proper read
CV-24173	8/24/2026 10:16:24 AM	1391	34.4329012	-118.6476512	Valve Comment:well construction too tall;Valve Adjustment:NSPS/EG CAI,High Temp,Barely Open
CV-24173	8/24/2026 10:17:40 AM	1393	34.4328943	-118.6476492	Valve Adjustment:High Temp,Barely Open
CV-24174	8/10/2026 2:24:04 PM	1391	34.4327052	-118.6480372	Well Condition:Lorentz Pump Installed
CV-24174	8/28/2026 1:03:44 PM	1395	34.4326948	-118.6480358	Valve Adjustment:NSPS/EG CAI,Positive Static Press.,Increased Flow/Vacuum,Barely Open
CV-24174	8/28/2026 1:04:34 PM	1388	34.4326918	-118.6480515	Valve Adjustment:Barely Open,Surging Liquid in Header,Surging Liquid in Well (Watered In)
CV-24175	8/4/2026 4:13:24 PM	1352	34.4326513	-118.6484908	Valve Adjustment:NSPS/EG CAI,Positive Static Press.,Increased Flow/Vacuum
CV-24175	8/4/2026 4:14:20 PM	1353	34.4326457	-118.6484862	Valve Adjustment:NSPS/EG CAC,Barely Open,Surging Liquid in Header
CV-24175	8/21/2026 9:30:19 AM	1374	34.4326847	-118.6484728	Valve Adjustment:Barely Open
CV-24176	8/10/2026 1:58:59 PM	1346	34.4326230	-118.6488628	Well Comment:pump is active;Well Condition:Lorentz Pump Installed
CV-24176	8/27/2026 11:41:37 AM	1312	34.4326275	-118.6488987	NSPS/EG CAI,Positive Static Press.
CV-24176	8/27/2026 11:43:13 AM	1342	34.4325987	-118.6490162	NSPS/EG CAI,Positive Static Press.
CV-24177	8/3/2026 9:50:11 AM	1320	34.4322622	-118.6494637	Valve Adjustment:Barely Open;Well Condition:Lorentz Pump Installed
CV-24177	8/17/2026 9:36:14 AM	1308	34.4322465	-118.6494577	Valve Adjustment:NSPS/EG CAI,High Temp,Barely Open

All LFG Extraction Wells - August 2026
Chiquita Canyon Landfill

Point Name	Record Date	Elev [ft]	Latitude	Longitude	Comments
CV-24177	8/17/2026 9:36:29 AM	1308	34.4322468	-118.6494465	Valve Adjustment:NSPS/EG CAI,High Temp
CV-24178	8/10/2026 1:37:56 PM	1361	34.4323785	-118.6486075	Valve Adjustment:NSPS/EG CAI,NSPS/EG CAC,High Temp,Positive Static Press.,Increased Flow/Vacuum;Well Condition:Lorentz Pump Installed
CV-24178	8/10/2026 1:39:20 PM	1356	34.4323502	-118.6485853	Valve Adjustment:High Temp,Valve 100% Open;Well Condition:Lorentz Pump Installed
CV-24178	8/12/2026 8:35:00 AM	1366	34.4323897	-118.6485842	Valve Adjustment:NSPS/EG CAI,Orifice Plate Changed (See OP Log),High Temp,Decreased Flow/Vacuum;Well Condition:Lorentz Pump Installed
CV-24178	8/12/2026 8:37:27 AM	1379	34.4323628	-118.6485775	Valve Adjustment:High Temp;Well Condition:Lorentz Pump Installed
CV-24178	8/19/2026 1:50:28 PM	1365	34.4323690	-118.6485947	Valve Adjustment:NSPS/EG CAI,High Temp,High O2,Barely Open
CV-24178	8/19/2026 1:54:18 PM	1366	34.4323873	-118.6485520	Valve Adjustment:High Temp,Barely Open
CV-24179	8/3/2026 10:01:58 AM	1314	34.4320850	-118.6492093	Valve Adjustment:Decreased Flow/Vacuum
CV-24179	8/3/2026 10:03:37 AM	1328	34.4321012	-118.6492287	Valve Adjustment:NSPS/EG CAI,High Temp,Barely Open
CV-24179	8/17/2026 10:23:35 AM	1322	34.4321057	-118.6491953	Valve Adjustment:High Temp,Barely Open
CV-24179	8/17/2026 10:24:05 AM	1323	34.4321003	-118.6491947	
CV-24180	8/10/2026 1:21:22 PM	1365	34.4321270	-118.6488098	Valve Adjustment:Barely Open;Well Condition:Pnumatic Pump Installed
CV-24180	8/27/2026 11:50:28 AM	1283	34.4321233	-118.6487665	NSPS/EG CAI,Positive Static Press.
CV-24180	8/27/2026 11:51:10 AM	1266	34.4321597	-118.6487425	NSPS/EG CAI,Positive Static Press.
CV-24181	8/10/2026 1:14:12 PM	1374	34.4321822	-118.6484215	
CV-24181	8/21/2026 7:47:46 AM	1342	34.4321602	-118.6483900	Valve Adjustment:Barely Open
CV-24182	8/10/2026 12:50:34 PM	1373	34.4322315	-118.6480925	
CV-24182	8/21/2026 8:39:04 AM	1350	34.4322817	-118.6480333	Valve Adjustment:Surging Liquid in Header
CV-24183	8/5/2026 9:12:37 AM	1335	34.4323737	-118.6476603	,
CV-24183	8/21/2026 8:04:55 AM	1363	34.4323520	-118.6476490	Valve Adjustment:Barely Open
CV-24184	8/5/2026 9:22:19 AM	1345	34.4325760	-118.6472463	NSPS/EG CAI,High O2
CV-24184	8/5/2026 9:25:59 AM	1362	34.4324853	-118.6472407	NSPS/EG CAI,High O2,No Adjustment Made
CV-24184	8/21/2026 8:09:35 AM	1357	34.4325342	-118.6472643	Valve Adjustment:Increased Flow/Vacuum,Barely Open
CV-24185	8/13/2026 1:54:21 PM	1358	34.4326797	-118.6469612	Well Condition:Lorentz Pump Installed
CV-24185	8/21/2026 8:15:00 AM	1367	34.4326795	-118.6469515	Valve Comment:well too tall
CV-24186	8/13/2026 1:49:55 PM	1376	34.4328200	-118.6465698	Well Comment:pump is active;Well Condition:Lorentz Pump Installed
CV-24186	8/31/2026 9:16:19 AM	1368	34.4328255	-118.6465488	Valve Adjustment:Barely Open
CV-24187	8/3/2026 9:44:41 AM	1294	34.4318513	-118.6495813	Valve Adjustment:Plugged/Pinched Suspected
CV-24187	8/17/2026 8:53:01 AM	1292	34.4318807	-118.6495567	
CV-24188	8/3/2026 9:14:22 AM	1257	34.4314960	-118.6501335	Valve Adjustment:Decreased Flow/Vacuum
CV-24188	8/3/2026 9:17:05 AM	1253	34.4315203	-118.6501482	
CV-24188	8/3/2026 9:19:03 AM	1251	34.4315202	-118.6501208	Valve Comment:Previous reads had temp probe disconnected
CV-24188	8/31/2026 8:50:09 AM	1254	34.4315103	-118.6501188	Valve Adjustment:Surging Liquid in Header
CV-24189	8/3/2026 9:09:02 AM	1251	34.4313188	-118.6500053	Valve Comment:hole in fernco
CV-24189	8/31/2026 8:54:24 AM	1261	34.4313047	-118.6499988	Valve Adjustment:Barely Open
CV-24190	8/3/2026 8:56:16 AM	1305	34.4315957	-118.6494732	Valve Adjustment:Decreased Flow/Vacuum
CV-24190	8/3/2026 8:56:58 AM	1310	34.4315798	-118.6494892	
CV-24190	8/17/2026 8:47:39 AM	1305	34.4315863	-118.6494770	

All LFG Extraction Wells - August 2026
Chiquita Canyon Landfill

Point Name	Record Date	Elev [ft]	Latitude	Longitude	Comments
CV-24192	8/3/2026 9:00:24 AM	1307	34.4313363	-118.6495257	
CV-24192	8/3/2026 9:02:39 AM	1303	34.4313288	-118.6495250	Valve Adjustment:Orifice Plate Changed (See OP Log),Increased Flow/Vacuum
CV-24192	8/3/2026 9:03:26 AM	1299	34.4313268	-118.6495108	
CV-24192	8/17/2026 8:37:01 AM	1298	34.4313358	-118.6494907	Valve Adjustment:Increased Flow/Vacuum,Plugged/Pinched Suspected
CV-24192	8/17/2026 8:39:20 AM	1294	34.4313213	-118.6494783	Valve Adjustment:Plugged/Pinched Suspected
CV-24193	8/11/2026 9:52:12 AM	1323	34.4315065	-118.6490723	Valve Adjustment:Audible Flow
CV-24193	8/17/2026 8:26:22 AM	1325	34.4315102	-118.6490617	
CV-24194	8/5/2026 10:06:33 AM	1325	34.4318847	-118.6484813	Increased Flow/Vacuum,Opened Valve 1/2 Turn or Less
CV-24194	8/18/2026 8:22:08 AM	1337	34.4318740	-118.6485180	Valve Adjustment:Orifice Plate Changed (See OP Log)
CV-24194	8/18/2026 8:28:55 AM	1343	34.4318753	-118.6485123	Valve Adjustment:Increased Flow/Vacuum
CV-24194	8/18/2026 8:30:02 AM	1346	34.4318798	-118.6485098	
CV-24194	8/26/2026 2:57:06 PM	1349	34.4318595	-118.6484978	Valve Adjustment:Increased Flow/Vacuum
CV-24195	8/5/2026 10:12:44 AM	1345	34.4318558	-118.6478618	No Adjustment Made,
CV-24195	8/17/2026 1:37:16 PM	1339	34.4318105	-118.6479140	
CV-24196	8/5/2026 9:38:10 AM	1352	34.4320338	-118.6471398	,
CV-24196	8/17/2026 2:02:50 PM	1338	34.4320542	-118.6472315	
CV-24197	8/13/2026 1:43:21 PM	1329	34.4323582	-118.6465998	Valve Adjustment:Increased Flow/Vacuum;Well Condition:Lorentz Pump Installed
CV-24197	8/13/2026 1:43:59 PM	1341	34.4323597	-118.6465987	Well Condition:Lorentz Pump Installed
CV-24197	8/25/2026 1:19:32 PM	1346	34.4323542	-118.6465863	Valve Adjustment:Barely Open
CV-24198	8/5/2026 9:56:46 AM	1362	34.4315308	-118.6476550	NSPS/EG CAI,High O2
CV-24198	8/5/2026 9:59:19 AM	1352	34.4315757	-118.6476052	NSPS/EG CAC,No Adjustment Made
CV-24198	8/17/2026 1:48:29 PM	1369	34.4315900	-118.6476043	Valve Adjustment:NSPS/EG CAI,NSPS/EG CAC,Orifice Plate Changed (See OP Log),Positive Static Press.,Increased Flow/Vacuum
CV-24198	8/17/2026 1:50:28 PM	1329	34.4315920	-118.6476275	Valve Adjustment:Increased Flow/Vacuum
CV-24198	8/17/2026 1:51:27 PM	1341	34.4315583	-118.6476152	Valve Adjustment:Barely Open
CV-24198	8/25/2026 1:28:32 PM	1356	34.4328530	-118.6465753	Valve Adjustment:Barely Open;Well Condition:Lorentz Pump Installed
CV-24199	8/5/2026 9:47:51 AM	1339	34.4317857	-118.6472672	No Adjustment Made,
CV-24199	8/10/2026 8:15:00 AM				AirTech Lab; [User entered 0%]
CV-24199	8/17/2026 1:57:26 PM	1339	34.4317697	-118.6473375	
CV-24200	8/13/2026 2:30:25 PM	1283	34.4314620	-118.6472298	
CV-24200	8/31/2026 1:45:48 PM	1321	34.4315723	-118.6475930	
CV-24201	8/5/2026 11:02:26 AM	1266	34.4317473	-118.6466247	Increased Flow/Vacuum,Opened Valve 1/2 Turn or Less
CV-24201	8/27/2026 9:50:52 AM	1279	34.4317398	-118.6466372	Valve Adjustment:Increased Flow/Vacuum,Barely Open
CV-24202	8/5/2026 10:49:39 AM	1250	34.4319725	-118.6462848	,
CV-24202	8/27/2026 9:41:40 AM	1288	34.4319313	-118.6462782	Valve Adjustment:Decreased Flow/Vacuum
CV-24203	8/13/2026 2:17:52 PM	1245	34.4315407	-118.6460048	Valve Adjustment:Decreased Flow/Vacuum
CV-24203	8/18/2026 10:44:52 AM	1241	34.4315355	-118.6460042	Valve Adjustment:Decreased Flow/Vacuum
CV-24204	8/13/2026 2:24:17 PM	1239	34.4314195	-118.6462463	Valve Adjustment:Increased Flow/Vacuum
CV-24204	8/18/2026 10:42:07 AM	1228	34.4314188	-118.6462513	Valve Adjustment:Decreased Flow/Vacuum
CV-24205	8/14/2026 10:16:11 AM	1225	34.4312362	-118.6464648	Valve Adjustment:Decreased Flow/Vacuum

All LFG Extraction Wells - August 2026
Chiquita Canyon Landfill

Point Name	Record Date	Elev [ft]	Latitude	Longitude	Comments
CV-24205	8/19/2026 7:39:29 AM	1231	34.4312572	-118.6464755	Well Condition:Lorentz Pump Installed
CV-24206	8/13/2026 2:20:45 PM	1275	34.4315320	-118.6468008	Valve Adjustment:Decreased Flow/Vacuum
CV-24206	8/13/2026 2:26:18 PM	1271	34.4315357	-118.6468048	Valve Adjustment:Increased Flow/Vacuum
CV-24206	8/27/2026 9:53:59 AM	1286	34.4315165	-118.6467792	Valve Adjustment:High O2,Barely Open,Surging Liquid in Header,Surging Liquid in Well (Watered In),Plugged/Pinched Suspected
CV-24206	8/27/2026 9:54:46 AM	1287	34.4315190	-118.6467635	Valve Adjustment:High O2
CV-24207	8/4/2026 1:11:12 PM	1383	34.4332755	-118.6469193	Valve Adjustment:Barely Open
CV-24207	8/16/2026 1:08:31 PM	1390	34.4332923	-118.6469463	Valve Adjustment:NSPS/EG CAI,NSPS/EG CAC,Positive Static Press.,Increased Flow/Vacuum,Surging Liquid in Header;Well Condition:Lorentz Pump Installed
CV-24207	8/16/2026 1:09:55 PM	1397	34.4333115	-118.6469515	Valve Adjustment:NSPS/EG CAI,High Temp;Well Condition:Lorentz Pump Installed
CV-24207	8/16/2026 1:10:56 PM	1401	34.4332997	-118.6469420	Valve Adjustment:High Temp;Well Comment:Pump is active;Well Condition:Lorentz Pump Installed
CV-24208	8/13/2026 1:56:39 PM	1255	34.4318792	-118.6450890	Valve Adjustment:NSPS/EG CAI,High Temp,Barely Open
CV-24208	8/13/2026 1:58:00 PM	1259	34.4318878	-118.6450877	Valve Adjustment:High Temp,Barely Open
CV-24208	8/18/2026 9:53:06 AM	1251	34.4318942	-118.6451097	Valve Adjustment:NSPS/EG CAI,High Temp,Positive Static Press.,Increased Flow/Vacuum
CV-24208	8/18/2026 9:53:57 AM	1237	34.4318958	-118.6450987	Valve Adjustment:NSPS/EG CAI,High Temp
CV-24208	8/18/2026 9:55:24 AM	1238	34.4318887	-118.6450992	Valve Adjustment:NSPS/EG CAI,High Temp
CV-24209	8/5/2026 10:43:28 AM	1280	34.4321750	-118.6455563	,
CV-24210	8/18/2026 9:10:36 AM	1333	34.4326762	-118.6456010	Valve Adjustment:Decreased Flow/Vacuum
CV-24211	8/20/2026 9:14:45 AM	1258	34.4327045	-118.6438527	Valve Adjustment:Increased Flow/Vacuum
CV-24212	8/24/2026 12:58:45 PM	1252	34.4331742	-118.6430698	Valve Adjustment:Decreased Flow/Vacuum;Well Condition:Lorentz Pump Installed
CV-24213	8/19/2026 8:18:40 AM	1323	34.4365930	-118.6429642	Valve Adjustment:Barely Open
CV-24214	8/18/2026 11:08:44 AM	1314	34.4367368	-118.6435080	Valve Adjustment:Decreased Flow/Vacuum
CV-24214	8/19/2026 8:24:21 AM	1324	34.4367413	-118.6435148	Valve Adjustment:Barely Open
CV-24215	8/28/2026 9:22:25 AM	1305	34.4369348	-118.6448017	Valve Adjustment:Barely Open
CV-24216	8/5/2026 11:55:31 AM	1247	34.4368378	-118.6423052	,
CV-24217	8/11/2026 1:35:32 PM	1390	34.4359485	-118.6443817	
CV-24218	8/11/2026 1:12:17 PM	1389	34.4358225	-118.6457665	Valve Adjustment:Decreased Flow/Vacuum
CV-24219	8/5/2026 8:25:00 AM				AtmAA; [User entered 8.67%]
CV-24219	8/5/2026 8:25:00 AM				AtmAA
CV-24219	8/11/2026 8:10:00 AM				AtmAA
CV-24219	8/11/2026 8:11:20 AM	1410	34.4350843	-118.6462270	Valve Adjustment:No Flow Measurement,High Temp;Well Condition:Lorentz Pump Installed
CV-24219	8/18/2026 10:30:36 AM	1389	34.4350811	-118.6462382	Valve Adjustment:No Flow Measurement,High Temp;Well Condition:Lorentz Pump Installed
CV-24219	8/18/2026 10:32:51 AM	1389	34.4350779	-118.6462415	Valve Adjustment:No Flow Measurement,High Temp;Well Condition:Lorentz Pump Installed
CV-24219	8/18/2026 10:35:00 AM				AtmAA

All LFG Extraction Wells - August 2026
Chiquita Canyon Landfill

Point Name	Record Date	Elev [ft]	Latitude	Longitude	Comments
CV-24219	8/25/2026 2:22:36 PM	1386	34.4350710	-118.6462313	Valve Adjustment:No Flow Measurement,High Temp;Well Condition:Lorentz Pump Installed
CV-24220	8/17/2026 12:50:37 PM	1342	34.4339417	-118.6440040	Valve Adjustment:NSPS/EG CAI,High Temp,Decreased Flow/Vacuum
CV-24220	8/17/2026 12:51:28 PM	1343	34.4339307	-118.6439965	Valve Adjustment:NSPS/EG CAI,High Temp
CV-24221	8/3/2026 1:07:29 PM	1279	34.4341363	-118.6421092	Well Comment:pump removed
CV-24222	8/25/2026 8:26:06 AM	1259	34.4336087	-118.6419858	
CV-24222	8/25/2026 8:26:45 AM	1259	34.4336087	-118.6419858	Well Condition:Lorentz Pump Installed
CV-24223	8/25/2026 8:47:34 AM	1252	34.4334250	-118.6425372	Well Condition:Pnumatic Pump Installed
CV-24224	8/17/2026 1:07:51 PM	1321	34.4331538	-118.6448533	Valve Adjustment:Decreased Flow/Vacuum
CV-24225	8/18/2026 9:41:07 AM	1291	34.4327138	-118.6444335	Valve Adjustment:Decreased Flow/Vacuum
CV-24226	8/18/2026 9:44:35 AM	1264	34.4325222	-118.6442992	Valve Adjustment:Audible Flow,Barely Open
CV-24227	8/12/2026 9:59:39 AM	1286	34.4309332	-118.6498322	Valve Adjustment:Barely Open
CV-24231	8/12/2026 10:18:52 AM	1277	34.4302892	-118.6496112	Valve Adjustment:Increased Flow/Vacuum
CV-24231	8/12/2026 10:21:22 AM	1282	34.4302770	-118.6496347	
CV-24236	8/5/2026 8:55:28 AM	1220	34.4301283	-118.6505215	,
CV-24237	8/5/2026 8:59:37 AM	1220	34.4306408	-118.6502643	,
CV-24243	8/6/2026 10:54:09 AM	1211	34.4287720	-118.6506532	Valve Adjustment:NSPS/EG CAI,Positive Static Press.,Increased Flow/Vacuum,Barely Open,Surging Liquid in Header
CV-24243	8/6/2026 10:55:06 AM	1202	34.4287668	-118.6506632	Valve Adjustment:NSPS/EG CAC,Surging Liquid in Header
CV-24244	8/12/2026 10:11:02 AM	1255	34.4289702	-118.6512690	Valve Adjustment:Barely Open,Surging Liquid in Header
CV-24245	8/12/2026 1:00:42 PM	1158	34.4285057	-118.6500707	Valve Adjustment:Barely Open
CV-24246	8/12/2026 1:04:38 PM	1152	34.4286877	-118.6494177	Valve Adjustment:Barely Open
CV-24253	8/9/2026 10:15:21 AM	1140	34.4284975	-118.6498168	Valve Adjustment:Increased Flow/Vacuum
CV-25	8/18/2026 4:02:28 PM	1194	34.4370794	-118.6416939	
CV-2501	8/19/2026 2:02:37 PM	1324	34.4313360	-118.6484453	Valve Adjustment:Barely Open
CV-2502	8/12/2026 9:32:55 AM	1329	34.4308797	-118.6490838	Well Condition:Lorentz Pump Installed
CV-2502	8/12/2026 9:36:44 AM	1327	34.4308835	-118.6490775	Valve Adjustment:Orifice Plate Changed (See OP Log),Decreased Flow/Vacuum
CV-2502	8/12/2026 9:41:10 AM	1335	34.4308758	-118.6490923	Valve Adjustment:Decreased Flow/Vacuum;Well Condition:Lorentz Pump Installed
CV-2503	8/20/2026 11:12:34 AM	1281	34.4312432	-118.6477338	Valve Adjustment:Audible Flow,Increased Flow/Vacuum
CV-2503	8/20/2026 11:13:22 AM	1284	34.4312328	-118.6477317	Valve Adjustment:High Temp
CV-2503	8/31/2026 1:09:26 PM	1306	34.4312145	-118.6477527	Valve Adjustment:NSPS/EG CAI,High Temp
CV-2503	8/31/2026 1:15:12 PM	1298	34.4312082	-118.6477572	
CV-2504	8/12/2026 10:06:40 AM	1295	34.4303675	-118.6489203	
CV-2505	8/19/2026 2:11:35 PM	1254	34.4308023	-118.6471753	Valve Adjustment:Surging Liquid in Header,Surging Liquid in Well (Watered In);Well Condition:Lorentz Pump Installed
CV-2506	8/19/2026 2:17:29 PM	1234	34.4304533	-118.6475810	Valve Adjustment:Barely Open
CV-2507	8/19/2026 2:22:18 PM	1206	34.4301232	-118.6481435	Valve Adjustment:Increased Flow/Vacuum,Barely Open
CV-2507	8/21/2026 1:47:10 PM	1210	34.4301248	-118.6481720	Valve Adjustment:Increased Flow/Vacuum
CV-2508	8/21/2026 1:53:46 PM	1204	34.4297083	-118.6487553	Valve Adjustment:Increased Flow/Vacuum
CV-2509	8/12/2026 12:51:35 PM	1177	34.4292647	-118.6491673	Valve Adjustment:Barely Open

All LFG Extraction Wells - August 2026
Chiquita Canyon Landfill

Point Name	Record Date	Elev [ft]	Latitude	Longitude	Comments
CV-2510	8/12/2026 12:36:16 PM	1168	34.4290820	-118.6498108	Valve Adjustment:Surging Liquid in Header,Surging Liquid in Well (Watered In)
CV-2510	8/21/2026 10:52:09 AM	1163	34.4290862	-118.6498292	Valve Adjustment:Increased Flow/Vacuum
CV-25100D	8/11/2026 10:21:55 AM	1377	34.4361513	-118.6471312	Valve Adjustment:High Temp,Decreased Flow/Vacuum,Barely Open,Surging Liquid in Header
CV-25100D	8/24/2026 11:24:42 AM	1363	34.4361880	-118.6471123	Valve Adjustment:Barely Open,Surging Liquid in Header,Surging Liquid in Well (Watered In)
CV-25100S	8/3/2026 10:18:08 AM	1376	34.4361440	-118.6471390	Valve Adjustment:No Flow Measurement,High Temp;Well Condition:Lorentz Pump Installed
CV-25100S	8/10/2026 10:38:43 AM	1388	34.4361566	-118.6471480	Valve Adjustment:No Flow Measurement,High Temp,Increased Flow/Vacuum
CV-25100S	8/10/2026 10:39:23 AM	1387	34.4361492	-118.6471518	Valve Adjustment:No Flow Measurement,High Temp
CV-25100S	8/10/2026 10:55:00 AM				AtmAA
CV-25100S	8/17/2026 9:50:12 AM	1384	34.4361691	-118.6471424	Valve Adjustment:No Flow Measurement,High Temp
CV-25100S	8/17/2026 9:55:00 AM				AtmAA
CV-25100S	8/24/2026 9:28:49 AM	1378	34.4361543	-118.6471321	Valve Adjustment:No Flow Measurement,High Temp
CV-25100S	8/31/2026 1:44:11 PM	1378	34.4361553	-118.6471434	Valve Adjustment:No Flow Measurement,High Temp
CV-25101D	8/7/2026 2:43:15 PM	1388	34.4359815	-118.6467795	Valve Adjustment:High O2
CV-25101D	8/12/2026 1:44:51 PM	1400	34.4359935	-118.6467927	Valve Adjustment:NSPS/EG CAI,High O2,Decreased Flow/Vacuum,Barely Open;Well Repairs:Sample Port
CV-25101D	8/17/2026 2:02:46 PM	1387	34.4359687	-118.6468065	Valve Adjustment:Surging Liquid in Header,Surging Liquid in Well (Watered In),Plugged/Pinched Suspected
CV-25101S	8/7/2026 2:45:07 PM	1386	34.4359998	-118.6467910	
CV-25101S	8/17/2026 2:04:37 PM	1399	34.4359980	-118.6468173	Valve Adjustment:Barely Open,Surging Liquid in Header,Surging Liquid in Well (Watered In)
CV-25102	8/12/2026 11:48:58 AM	1369	34.4357895	-118.6471867	Valve Adjustment:NSPS/EG CAI,High O2,Decreased Flow/Vacuum,Barely Open,Surging Liquid in Well (Watered In);Well Comment:No pump
CV-25102	8/12/2026 11:49:57 AM	1369	34.4357895	-118.6471867	
CV-25102	8/24/2026 11:21:46 AM	1350	34.4358142	-118.6471622	Valve Adjustment:Barely Open,Surging Liquid in Header,Surging Liquid in Well (Watered In),Plugged/Pinched Suspected
CV-25103	8/7/2026 2:21:26 PM	1390	34.4356693	-118.6466872	Valve Adjustment:Barely Open
CV-25103	8/17/2026 1:36:53 PM	1385	34.4356512	-118.6467272	Valve Adjustment:Barely Open
CV-25104D	8/11/2026 10:15:35 AM	1384	34.4353662	-118.6472455	Valve Adjustment:NSPS/EG CAI,High O2,Decreased Flow/Vacuum
CV-25104D	8/11/2026 10:16:18 AM	1382	34.4353685	-118.6472477	Valve Adjustment:NSPS/EG CAI,High O2,Barely Open
CV-25104D	8/17/2026 1:22:59 PM	1387	34.4353592	-118.6467327	Valve Adjustment:Barely Open
CV-25104D	8/18/2026 9:26:18 AM	1359	34.4353793	-118.6472452	Valve Adjustment:NSPS/EG CAI,High O2,Decreased Flow/Vacuum,Surging Liquid in Header,Surging Liquid in Well (Watered In);Well Condition:Lorentz Pump Installed
CV-25104S	8/11/2026 10:11:37 AM	1383	34.4353670	-118.6472462	Valve Adjustment:NSPS/EG CAI,High Temp,Decreased Flow/Vacuum;Well Repairs:Valve

All LFG Extraction Wells - August 2026
Chiquita Canyon Landfill

Point Name	Record Date	Elev [ft]	Latitude	Longitude	Comments
CV-25104S	8/11/2026 10:12:55 AM	1384	34.4353518	-118.6472645	Valve Adjustment:NSPS/EG CAI,High Temp
CV-25104S	8/24/2026 11:17:33 AM	1350	34.4353887	-118.6472022	
CV-25105D	8/14/2026 9:53:12 AM	1397	34.4353743	-118.6467063	Valve Adjustment:NSPS/EG CAI,Positive Static Press.,Barely Open,Surging Liquid in Header,Surging Liquid in Well (Watered In)
CV-25105D	8/14/2026 9:55:09 AM	1406	34.4353687	-118.6467090	Valve Adjustment:NSPS/EG CAC,Barely Open
CV-25105D	8/24/2026 11:11:20 AM	1383	34.4353905	-118.6466943	Valve Adjustment:Barely Open,Surging Liquid in Header,Surging Liquid in Well (Watered In),Plugged/Pinched Suspected
CV-25105S	8/7/2026 2:07:43 PM	1403	34.4353872	-118.6467000	Valve Adjustment:High O2,Barely Open
CV-25105S	8/7/2026 2:09:12 PM	1399	34.4353848	-118.6467000	Valve Adjustment:High O2,Barely Open,Surging Liquid in Header,Surging Liquid in Well (Watered In),Plugged/Pinched Suspected
CV-25105S	8/17/2026 1:20:35 PM	1378	34.4353748	-118.6467580	Valve Adjustment:High O2,Barely Open
CV-25105S	8/18/2026 9:21:29 AM	1362	34.4353830	-118.6472463	Valve Adjustment:Barely Open,Surging Liquid in Header,Surging Liquid in Well (Watered In)
CV-25106D	8/11/2026 10:06:27 AM	1375	34.4350668	-118.6473752	Valve Adjustment:NSPS/EG CAI,High O2,Decreased Flow/Vacuum
CV-25106D	8/11/2026 10:06:50 AM	1380	34.4350705	-118.6473700	Valve Adjustment:NSPS/EG CAI,High O2
CV-25106D	8/18/2026 9:31:41 AM	1358	34.4350672	-118.6473898	Valve Adjustment:Barely Open,Surging Liquid in Header,Surging Liquid in Well (Watered In)
CV-25106S	8/11/2026 10:01:57 AM	1373	34.4350433	-118.6473735	Valve Adjustment:NSPS/EG CAI,High O2,Decreased Flow/Vacuum
CV-25106S	8/11/2026 10:04:13 AM	1376	34.4350408	-118.6473755	Valve Adjustment:NSPS/EG CAI,High O2,Barely Open
CV-25106S	8/18/2026 9:29:12 AM	1356	34.4350595	-118.6473855	Valve Adjustment:High O2,Surging Liquid in Header,Surging Liquid in Well (Watered In),Plugged/Pinched Suspected
CV-25107D	8/12/2026 8:59:03 AM	1393	34.4350453	-118.6459703	Valve Adjustment:NSPS/EG CAI,High Temp,Decreased Flow/Vacuum,Barely Open,Surging Liquid in Well (Watered In);Well Comment:No pump
CV-25107D	8/12/2026 9:01:02 AM	1395	34.4350482	-118.6459737	
CV-25107D	8/12/2026 2:07:00 PM				AtmAA
CV-25107D	8/17/2026 2:27:16 PM	1393	34.4350637	-118.6459855	Valve Adjustment:NSPS/EG CAI,High Temp,Decreased Flow/Vacuum,Barely Open,Surging Liquid in Header
CV-25107D	8/17/2026 2:28:20 PM	1394	34.4350563	-118.6459725	Valve Adjustment:High Temp,Barely Open,Surging Liquid in Header
CV-25107D	8/20/2026 8:57:15 AM	1416	34.4350605	-118.6459765	Valve Adjustment:No Flow Measurement,High Temp,Decreased Flow/Vacuum
CV-25107D	8/20/2026 8:59:23 AM	1416	34.4350683	-118.6459652	Valve Adjustment:No Flow Measurement,High Temp
CV-25107D	8/25/2026 2:15:42 PM	1384	34.4350585	-118.6459702	Valve Adjustment:No Flow Measurement,High Temp
CV-25107S	8/11/2026 2:05:17 PM	1404	34.4350765	-118.6459422	Valve Adjustment:NSPS/EG CAI,High Temp,Decreased Flow/Vacuum
CV-25107S	8/11/2026 2:08:17 PM	1409	34.4350818	-118.6459493	Valve Adjustment:NSPS/EG CAC,Barely Open
CV-25107S	8/17/2026 2:23:38 PM	1389	34.4350533	-118.6459753	Valve Adjustment:Barely Open
CV-2511	8/12/2026 10:39:01 AM	1257	34.4296928	-118.6501457	

All LFG Extraction Wells - August 2026
Chiquita Canyon Landfill

Point Name	Record Date	Elev [ft]	Latitude	Longitude	Comments
CV-2512	8/21/2026 10:27:05 AM	1245	34.4292443	-118.6506353	Valve Adjustment:Increased Flow/Vacuum
CV-2513	8/12/2026 1:26:37 PM	1164	34.4287957	-118.6487757	Valve Adjustment:Barely Open
CV-2514	8/17/2026 12:29:03 PM	1164	34.4296025	-118.6478172	Valve Adjustment:Increased Flow/Vacuum
CV-2514	8/17/2026 12:31:07 PM	1154	34.4295920	-118.6478200	
CV-2515	8/1/2026 8:31:35 AM	1277	34.4378623	-118.6432212	Valve Adjustment:Audible Flow,Decreased Flow/Vacuum
CV-2516	8/1/2026 8:49:09 AM	1307	34.4374102	-118.6431913	Valve Adjustment:Audible Flow
CV-2517	8/25/2026 1:36:44 PM	1267	34.4370248	-118.6421007	
CV-2517	8/26/2026 11:09:47 AM	1269	34.4369458	-118.6420635	
CV-2518	8/26/2026 11:32:46 AM	1260	34.4364005	-118.6414445	
CV-2519	8/17/2026 1:51:01 PM	1314	34.4361335	-118.6420587	Valve Adjustment:Audible Flow,Decreased Flow/Vacuum
CV-2520	8/17/2026 1:44:25 PM	1318	34.4358612	-118.6428098	Valve Adjustment:NSPS/EG CAI,High Temp,Decreased Flow/Vacuum
CV-2520	8/17/2026 1:44:52 PM	1315	34.4358688	-118.6428072	Valve Adjustment:NSPS/EG CAI,High Temp,Barely Open
CV-2521	8/20/2026 2:46:52 PM	1350	34.4354622	-118.6430493	Valve Adjustment:Decreased Flow/Vacuum
CV-2522	8/2/2026 1:55:41 PM	1297	34.4355302	-118.6423720	Valve Adjustment:NSPS/EG CAI,NSPS/EG CAC,Positive Static Press.,Increased Flow/Vacuum
CV-2522	8/2/2026 1:57:56 PM	1279	34.4355032	-118.6423917	Valve Adjustment:NSPS/EG CAC,High Temp
CV-2523	8/25/2026 7:59:02 AM	1287	34.4356773	-118.6416688	Valve Adjustment:NSPS/EG CAI,Positive Static Press.,Plugged/Pinched Suspected
CV-2523	8/25/2026 7:59:59 AM	1295	34.4356590	-118.6416530	
CV-2524	8/2/2026 2:13:55 PM	1286	34.4347963	-118.6425177	Valve Adjustment:NSPS/EG CAI,NSPS/EG CAC,High Temp,Decreased Flow/Vacuum
CV-2524	8/2/2026 2:14:50 PM	1284	34.4347880	-118.6425152	
CV-2525	8/19/2026 12:41:01 PM	1265	34.4349720	-118.6417288	Valve Adjustment:Decreased Flow/Vacuum,Barely Open,Surging Liquid in Well (Watered In);Well Comment:No pump
CV-2526	8/19/2026 12:31:23 PM	1258	34.4345105	-118.6415887	Valve Adjustment:Audible Flow
CV-2527	8/11/2026 10:47:53 AM	1309	34.4340932	-118.6428747	Valve Adjustment:NSPS/EG CAI,High Temp,Decreased Flow/Vacuum,Barely Open,Surging Liquid in Well (Watered In);Well Comment:No pump
CV-2527	8/11/2026 10:49:04 AM	1314	34.4340932	-118.6428542	
CV-2527	8/27/2026 11:04:02 AM	1313	34.4340995	-118.6428723	Valve Adjustment:NSPS/EG CAI,High Temp,Barely Open,Surging Liquid in Well (Watered In);Well Comment:No pump
CV-2527	8/27/2026 11:06:00 AM	1310	34.4341022	-118.6428732	
CV-2528	8/5/2026 8:18:27 AM	1250	34.4337923	-118.6412998	No Adjustment Made,
CV-2529	8/13/2026 1:19:48 PM	1222	34.4330943	-118.6423358	
CV-2529	8/19/2026 8:52:11 AM	1230	34.4331297	-118.6423467	Valve Adjustment:Increased Flow/Vacuum,Barely Open
CV-2530	8/13/2026 1:26:21 PM	1202	34.4327487	-118.6429520	Valve Adjustment:Valve 100% Open
CV-2530	8/19/2026 9:02:12 AM	1224	34.4327413	-118.6429285	Valve Adjustment:Increased Flow/Vacuum
CV-2531	8/6/2026 1:24:59 PM	1230	34.4325292	-118.6433540	Valve Adjustment:Increased Flow/Vacuum,Barely Open
CV-2531	8/13/2026 1:29:45 PM	1199	34.4325307	-118.6433498	Valve Adjustment:Barely Open
CV-2531	8/19/2026 9:18:09 AM	1228	34.4325258	-118.6433380	Valve Adjustment:Increased Flow/Vacuum,Barely Open
CV-2532	8/6/2026 1:31:23 PM	1224	34.4322392	-118.6437173	Valve Adjustment:Increased Flow/Vacuum
CV-2532	8/13/2026 1:36:57 PM	1198	34.4322292	-118.6437287	Valve Adjustment:Valve 100% Open,Surging Liquid in Header,Surging Liquid in Well (Watered In)

All LFG Extraction Wells - August 2026
Chiquita Canyon Landfill

Point Name	Record Date	Elev [ft]	Latitude	Longitude	Comments
CV-2533	8/13/2026 1:41:31 PM	1205	34.4318897	-118.6441028	Valve Adjustment:Decreased Flow/Vacuum
CV-2533	8/19/2026 9:29:38 AM	1231	34.4319030	-118.6440993	Valve Adjustment:High Temp,Increased Flow/Vacuum
CV-2533	8/19/2026 9:30:21 AM	1237	34.4318978	-118.6441155	Valve Adjustment:High Temp
CV-2534	8/13/2026 1:46:18 PM	1204	34.4316768	-118.6444917	Valve Adjustment:Surging Liquid in Header,Surging Liquid in Well (Watered In)
CV-2535	8/26/2026 3:55:06 PM	1247	34.4309886	-118.6469119	Valve Adjustment:NSPS/EG CAI,Positive Static Press.
CV-2535	8/26/2026 3:56:07 PM	1247	34.4309871	-118.6469133	Valve Adjustment:NSPS/EG CAC,Increased Flow/Vacuum,Valve 100% Open
CV-2536	8/1/2026 10:48:57 AM	1188	34.4309938	-118.6458688	Valve Comment:RES SEM;Valve Adjustment:Decreased Flow/Vacuum
CV-2537	8/18/2026 10:27:49 AM	1210	34.4310338	-118.6466582	Valve Adjustment:Barely Open
CV-2538	8/18/2026 10:32:39 AM	1206	34.4308118	-118.6467408	
CV-2539	8/3/2026 8:50:39 AM	1336	34.4317083	-118.6492247	
CV-2539	8/17/2026 8:31:58 AM	1322	34.4317110	-118.6492007	
CV-2540	8/11/2026 8:16:00 AM	1380	34.4332505	-118.6480868	Valve Adjustment:Audible Flow,Decreased Flow/Vacuum
CV-2540	8/18/2026 12:58:19 PM	1363	34.4332575	-118.6481138	Valve Adjustment:Decreased Flow/Vacuum,Barely Open,Surging Liquid in Header,Surging Liquid in Well (Watered In)
CV-2541	8/6/2026 9:10:23 AM	1345	34.4332988	-118.6490625	Valve Adjustment:Decreased Flow/Vacuum,Barely Open
CV-2541	8/17/2026 11:11:47 AM	1345	34.4332783	-118.6490625	Valve Adjustment:NSPS/EG CAI,High Temp,Decreased Flow/Vacuum
CV-2541	8/17/2026 11:12:39 AM	1345	34.4332875	-118.6490710	Valve Adjustment:NSPS/EG CAI,High Temp,Barely Open
CV-2542	8/7/2026 8:02:47 AM	1395	34.4337477	-118.6471902	Valve Adjustment:Increased Flow/Vacuum,Barely Open
CV-2542	8/18/2026 1:52:37 PM	1381	34.4337210	-118.6471875	Valve Adjustment:Surging Liquid in Header,Surging Liquid in Well (Watered In)
CV-2543-PLR	8/6/2026 2:26:06 PM	1354	34.4338312	-118.6484688	Valve Adjustment:Decreased Flow/Vacuum,Surging Liquid in Header,Surging Liquid in Well (Watered In)
CV-2543-PLR	8/18/2026 1:22:58 PM	1355	34.4338243	-118.6484883	Valve Adjustment:Barely Open,Surging Liquid in Header,Surging Liquid in Well (Watered In)
CV-2544	8/12/2026 9:31:24 AM	1386	34.4340250	-118.6472295	Valve Adjustment:Barely Open
CV-2544	8/18/2026 10:03:53 AM	1366	34.4340052	-118.6472372	Valve Adjustment:Barely Open
CV-2545	8/7/2026 9:12:32 AM	1385	34.4340312	-118.6467448	Valve Adjustment:Barely Open
CV-2545	8/18/2026 9:07:16 AM	1379	34.4340532	-118.6467365	Valve Adjustment:Barely Open
CV-2546	8/7/2026 9:05:45 AM	1384	34.4341305	-118.6469800	Valve Adjustment:NSPS/EG CAI,High Temp,Decreased Flow/Vacuum,Barely Open
CV-2546	8/7/2026 9:09:38 AM	1384	34.4341317	-118.6469847	Valve Adjustment:Barely Open
CV-2546	8/26/2026 1:44:46 PM	1390	34.4341360	-118.6469643	
CV-2547	8/1/2026 9:46:40 AM	1398	34.4339312	-118.6459810	Valve Adjustment:Audible Flow,Barely Open;Well Comment:RES SEM
CV-2548	8/1/2026 9:14:03 AM	1398	34.4343578	-118.6455922	Valve Adjustment:NSPS/EG CAI,High Temp;Well Comment:RES SEM
CV-2548	8/1/2026 9:14:45 AM	1394	34.4343385	-118.6455843	Valve Adjustment:NSPS/EG CAI,High Temp
CV-2548	8/5/2026 12:59:49 PM	1381	34.4343440	-118.6455828	Valve Adjustment:Audible Flow,Increased Flow/Vacuum
CV-2548	8/16/2026 12:48:58 PM	1387	34.4343570	-118.6455942	Valve Adjustment:NSPS/EG CAI,High Temp,Surging Liquid in Header;Well Condition:Lorentz Pump Installed
CV-2548	8/16/2026 12:50:04 PM	1395	34.4343628	-118.6455912	Valve Adjustment:High Temp;Well Condition:Lorentz Pump Installed

All LFG Extraction Wells - August 2026
Chiquita Canyon Landfill

Point Name	Record Date	Elev [ft]	Latitude	Longitude	Comments
CV-2549	8/1/2026 9:10:41 AM	1407	34.4343802	-118.6452528	Valve Adjustment:Audible Flow,Decreased Flow/Vacuum
CV-2549	8/16/2026 12:42:01 PM	1409	34.4344028	-118.6452333	Valve Adjustment:Increased Flow/Vacuum
CV-2549	8/16/2026 12:42:50 PM	1398	34.4343847	-118.6452630	
CV-2550	8/3/2026 1:40:00 PM				AtmAA; [User entered 6.53%]
CV-2550	8/3/2026 1:40:00 PM				AtmAA
CV-2550	8/3/2026 1:48:07 PM	1382	34.4348163	-118.6461585	Valve Comment:Active PLR;Valve Adjustment:No Flow Measurement,High Temp,Surging Liquid in Well (Watered In)
CV-2550	8/11/2026 8:27:32 AM	1392	34.4348211	-118.6461700	Valve Adjustment:No Flow Measurement,High Temp
CV-2550	8/11/2026 8:30:00 AM				AtmAA
CV-2550	8/19/2026 8:30:01 AM	1385	34.4348237	-118.6461537	Valve Adjustment:No Flow Measurement,High Temp
CV-2550	8/26/2026 8:00:58 AM	1408	34.4347938	-118.6461664	Valve Adjustment:No Flow Measurement,High Temp
CV-2551	8/5/2026 8:20:00 AM				AtmAA; [User entered 6.42%]
CV-2551	8/5/2026 8:20:00 AM				AtmAA
CV-2551	8/11/2026 8:05:00 AM				AtmAA
CV-2551	8/11/2026 8:07:46 AM	1396	34.4349337	-118.6458222	Valve Adjustment:No Flow Measurement,High Temp;Well Condition:Pnumatic Pump Installed
CV-2551	8/18/2026 10:27:16 AM	1392	34.4349410	-118.6458088	Valve Adjustment:No Flow Measurement,High Temp;Well Condition:Pnumatic Pump Installed
CV-2551	8/18/2026 10:30:00 AM				AtmAA
CV-2551	8/25/2026 2:09:30 PM	1391	34.4349432	-118.6458475	Valve Adjustment:No Flow Measurement,High Temp;Well Condition:Pnumatic Pump Installed
CV-2552	8/12/2026 8:30:47 AM	1387	34.4348645	-118.6465415	Valve Adjustment:NSPS/EG CAI,High Temp;Well Comment:No sample ports on well side. Reading taken from system side.;Well Condition:Lorentz Pump Installed
CV-2552	8/12/2026 8:32:40 AM	1393	34.4348465	-118.6465440	
CV-2552	8/18/2026 1:30:00 PM				AtmAA
CV-2552	8/18/2026 1:32:07 PM	1367	34.4348847	-118.6465324	Valve Adjustment:No Flow Measurement,High Temp;Well Condition:Lorentz Pump Installed
CV-2552	8/26/2026 8:07:27 AM	1398	34.4348731	-118.6465346	Valve Adjustment:No Flow Measurement,High Temp;Well Condition:Lorentz Pump Installed
CV-2553	8/6/2026 2:44:31 PM	1358	34.4341690	-118.6489137	Valve Adjustment:Barely Open,Surging Liquid in Header,Surging Liquid in Well (Watered In)
CV-2553	8/18/2026 1:32:15 PM	1342	34.4341723	-118.6489205	Valve Adjustment:Decreased Flow/Vacuum
CV-2554	8/5/2026 9:30:00 AM				AtmAA; [User entered 5.45%]
CV-2554	8/5/2026 9:30:00 AM				AtmAA
CV-2554	8/11/2026 9:08:32 AM	1361	34.4344613	-118.6482497	Valve Adjustment:No Flow Measurement,High Temp
CV-2554	8/11/2026 9:15:00 AM				AtmAA
CV-2554	8/12/2026 1:35:00 PM				AtmAA
CV-2554	8/19/2026 9:39:49 AM	1353	34.4344798	-118.6482537	Valve Adjustment:No Flow Measurement,High Temp;Well Condition:Lorentz Pump Installed
CV-2554	8/26/2026 9:14:20 AM	1375	34.4344799	-118.6482981	Valve Adjustment:No Flow Measurement,High Temp
CV-2555	8/11/2026 9:56:58 AM	1367	34.4348153	-118.6477032	Valve Adjustment:NSPS/EG CAI,High Temp,Decreased Flow/Vacuum
CV-2555	8/11/2026 9:57:25 AM	1371	34.4348182	-118.6477075	Valve Adjustment:NSPS/EG CAI,High Temp
CV-2555	8/24/2026 12:20:10 PM	1359	34.4348258	-118.6476922	Valve Adjustment:NSPS/EG CAI,High Temp

All LFG Extraction Wells - August 2026
Chiquita Canyon Landfill

Point Name	Record Date	Elev [ft]	Latitude	Longitude	Comments
CV-2555	8/24/2026 12:20:59 PM	1367	34.4348108	-118.6477032	
CV-2556-PLR	8/4/2026 1:30:00 PM				AtmAA; [User entered 9.49%]
CV-2556-PLR	8/4/2026 1:30:00 PM				AtmAA
CV-2556-PLR	8/4/2026 1:37:57 PM	1375	34.4351415	-118.6472042	Valve Adjustment:No Flow Measurement,High Temp
CV-2556-PLR	8/11/2026 8:37:19 AM	1384	34.4351483	-118.6472252	Valve Adjustment:No Flow Measurement,High Temp;Well Condition:Lorentz Pump Installed
CV-2556-PLR	8/11/2026 8:45:00 AM				AtmAA
CV-2556-PLR	8/18/2026 1:40:59 PM	1368	34.4351441	-118.6472163	Valve Adjustment:No Flow Measurement,High Temp;Well Condition:Lorentz Pump Installed
CV-2556-PLR	8/18/2026 1:55:00 PM				AtmAA
CV-2556-PLR	8/26/2026 8:20:38 AM	1370	34.4351590	-118.6472279	Valve Adjustment:No Flow Measurement,High Temp;Well Condition:Lorentz Pump Installed
CV-2557	8/14/2026 9:48:07 AM	1389	34.4354907	-118.6464945	
CV-2557	8/28/2026 8:51:17 AM	1393	34.4354827	-118.6464810	Valve Adjustment:High Temp
CV-2558-PLR	8/6/2026 10:20:00 AM				AtmAA; [User entered 13.23%]
CV-2558-PLR	8/6/2026 10:20:00 AM				AtmAA
CV-2558-PLR	8/13/2026 2:45:00 PM				AtmAA
CV-2558-PLR	8/13/2026 2:57:59 PM	1386	34.4352876	-118.6463034	Valve Adjustment:No Flow Measurement,High Temp,Valve 100% Open,Surging Liquid in Well (Watered In)
CV-2558-PLR	8/20/2026 9:31:02 AM	1408	34.4353024	-118.6462907	Valve Adjustment:No Flow Measurement,High Temp;Well Condition:Pnumatic Pump Installed
CV-2558-PLR	8/20/2026 9:35:43 AM	1408	34.4352916	-118.6462930	Valve Adjustment:No Flow Measurement,High Temp;Well Condition:Pnumatic Pump Installed
CV-2558-PLR	8/25/2026 2:35:31 PM	1391	34.4353040	-118.6463068	Valve Adjustment:No Flow Measurement,High Temp,Positive Static Press.,Valve 100% Open,Surging Liquid in Well (Watered In)
CV-2558-PLR	8/25/2026 2:36:30 PM	1392	34.4353020	-118.6463067	Valve Comment:Active plr;Valve Adjustment:No Flow Measurement,High Temp,Positive Static Press.,Valve 100% Open,Surging Liquid in Well (Watered In)
CV-2559	8/11/2026 1:18:33 PM	1386	34.4357617	-118.6454607	Valve Adjustment:NSPS/EG CAI,High O2,Decreased Flow/Vacuum
CV-2559	8/11/2026 1:19:59 PM	1395	34.4357478	-118.6454615	
CV-2559	8/24/2026 11:43:25 AM	1382	34.4357745	-118.6454507	Valve Adjustment:NSPS/EG CAI,High Temp,Decreased Flow/Vacuum,Barely Open
CV-2559	8/24/2026 11:44:06 AM	1383	34.4357747	-118.6454683	Valve Adjustment:High Temp,Barely Open
CV-2560	8/7/2026 2:27:06 PM	1409	34.4359327	-118.6466408	Valve Adjustment:Barely Open
CV-2560	8/17/2026 1:49:19 PM	1392	34.4359187	-118.6466657	Valve Adjustment:NSPS/EG CAI,Positive Static Press.,Surging Liquid in Header,Surging Liquid in Well (Watered In)
CV-2560	8/17/2026 1:50:51 PM	1402	34.4359133	-118.6466705	Valve Adjustment:NSPS/EG CAC,High Temp,Barely Open
CV-2561	8/7/2026 2:39:07 PM	1400	34.4360838	-118.6465923	
CV-2561	8/17/2026 1:54:54 PM	1391	34.4360510	-118.6464075	Valve Adjustment:NSPS/EG CAI,High Temp,Decreased Flow/Vacuum,Barely Open,Surging Liquid in Header
CV-2561	8/17/2026 2:00:27 PM	1387	34.4360870	-118.6466350	Valve Adjustment:Barely Open
CV-2562	8/24/2026 11:33:40 AM	1382	34.4360817	-118.6459173	Valve Adjustment:NSPS/EG CAI,High Temp,Decreased Flow/Vacuum,Surging Liquid in Header

All LFG Extraction Wells - August 2026
Chiquita Canyon Landfill

Point Name	Record Date	Elev [ft]	Latitude	Longitude	Comments
CV-2562	8/24/2026 11:34:20 AM	1378	34.4361077	-118.6459227	Valve Adjustment:High Temp,Surging Liquid in Header
CV-2563	8/5/2026 12:01:02 PM	1253	34.4372812	-118.6457553	,
CV-2564	8/6/2026 8:51:33 AM	1357	34.4331477	-118.6487413	Valve Adjustment:Decreased Flow/Vacuum
CV-2564	8/17/2026 10:53:34 AM	1366	34.4331168	-118.6487500	Valve Adjustment:Decreased Flow/Vacuum
CV-2565	8/3/2026 10:08:20 AM	1323	34.4319712	-118.6490075	Valve Adjustment:Decreased Flow/Vacuum
CV-2565	8/3/2026 10:09:18 AM	1336	34.4319810	-118.6490073	
CV-2565	8/17/2026 10:18:31 AM	1322	34.4319887	-118.6489928	
CV-2566	8/11/2026 9:35:42 AM	1332	34.4317912	-118.6487605	Valve Adjustment:Increased Flow/Vacuum
CV-2566	8/17/2026 10:14:52 AM	1312	34.4318117	-118.6487635	Valve Adjustment:Decreased Flow/Vacuum
CV-2566	8/17/2026 10:16:01 AM	1315	34.4318538	-118.6487495	
CV-2567	8/5/2026 10:03:59 AM	1335	34.4320060	-118.6481185	,
CV-2567	8/21/2026 7:52:51 AM	1357	34.4319615	-118.6480833	Valve Adjustment:Barely Open
CV-2568	8/5/2026 9:15:10 AM	1332	34.4322103	-118.6476982	,
CV-2568	8/26/2026 12:55:37 PM	1353	34.4321713	-118.6477307	Valve Adjustment:Barely Open
CV-2569	8/5/2026 9:17:20 AM	1335	34.4322205	-118.6473910	,
CV-2569	8/17/2026 2:07:39 PM	1342	34.4322355	-118.6474240	Valve Adjustment:Barely Open
CV-2570	8/5/2026 9:33:18 AM	1342	34.4324005	-118.6469865	,
CV-2570	8/17/2026 2:10:01 PM	1340	34.4321782	-118.6477733	Valve Adjustment:Barely Open
CV-2571	8/18/2026 2:09:31 PM	1138	34.4299418	-118.6457378	
CV-2572	8/6/2026 12:11:12 PM	1148	34.4298033	-118.6470543	Valve Adjustment:Increased Flow/Vacuum
CV-2572	8/17/2026 1:02:07 PM	1141	34.4297938	-118.6470853	Valve Adjustment:Decreased Flow/Vacuum
CV-2572	8/17/2026 1:04:31 PM	1151	34.4297987	-118.6470707	
CV-2602	8/9/2026 10:06:57 AM	1129	34.4284837	-118.6497653	Valve Adjustment:NSPS/EG CAI,High O2,Decreased Flow/Vacuum,Valve 100% Closed,Plugged/Pinched Suspected
CV-2602	8/9/2026 10:08:01 AM	1147	34.4284540	-118.6497843	Valve Adjustment:High O2
CV-2602	8/10/2026 2:04:19 PM	1144	34.4284673	-118.6498028	
CV-2602	8/16/2026 1:41:36 PM	1140	34.4284575	-118.6498010	Valve Adjustment:NSPS/EG CAI,NSPS/EG CAC,Positive Static Press.,Increased Flow/Vacuum
CV-2602	8/16/2026 1:46:35 PM	1144	34.4284843	-118.6498130	Valve Adjustment:NSPS/EG CAC,Orifice Plate Changed (See OP Log)
CV-2603	8/30/2026 8:44:12 AM	1121	34.4283618	-118.6487735	Valve Adjustment:NSPS/EG CAI,NSPS/EG CAC,Reconnected this Date,Positive Static Press.,Increased Flow/Vacuum
CV-2603	8/30/2026 8:45:25 AM	1134	34.4283348	-118.6487723	
CV-2605	8/5/2026 1:24:59 PM	1095	34.4275102	-118.6489385	Valve Adjustment:Orifice Plate Changed (See OP Log),Reconnected this Date;Well Comment:Well start up
CV-2605	8/6/2026 12:20:39 PM	1095	34.4275565	-118.6489743	Valve Adjustment:NSPS/EG CAI,Orifice Plate Changed (See OP Log),Positive Static Press.,Increased Flow/Vacuum
CV-2605	8/6/2026 12:24:25 PM	1104	34.4275193	-118.6489625	Valve Adjustment:NSPS/EG CAC,Increased Flow/Vacuum
CV-2605	8/10/2026 1:46:21 PM	1102	34.4275327	-118.6489598	
CV-2605	8/31/2026 12:17:46 PM	1187	34.4276813	-118.6490032	Valve Adjustment:NSPS/EG CAI,High Temp,Decreased Flow/Vacuum,Surging Liquid in Header
CV-2605	8/31/2026 12:19:27 PM	1024	34.4274725	-118.6490453	Valve Adjustment:High Temp,Barely Open

All LFG Extraction Wells - August 2026
Chiquita Canyon Landfill

Point Name	Record Date	Elev [ft]	Latitude	Longitude	Comments
CV-2606	8/2/2026 8:53:33 AM	1146	34.4289113	-118.6484422	Valve Adjustment:NSPS/EG CAI,Reconnected this Date,Positive Static Press.,Increased Flow/Vacuum
CV-2606	8/2/2026 8:58:04 AM	1141	34.4289057	-118.6484233	Valve Adjustment:NSPS/EG CAC,Orifice Plate Changed (See OP Log),Increased Flow/Vacuum
CV-2606	8/2/2026 1:11:21 PM	1159	34.4288918	-118.6484183	Valve Adjustment:Increased Flow/Vacuum
CV-2606	8/2/2026 1:12:26 PM	1153	34.4288992	-118.6484330	
CV-2606	8/17/2026 12:24:02 PM	1161	34.4288998	-118.6484520	Valve Adjustment:Orifice Plate Changed (See OP Log),Reconnected this Date,Decreased Flow/Vacuum,Barely Open
CV-2608	8/9/2026 8:47:40 AM	1159	34.4293568	-118.6480515	Valve Adjustment:Orifice Plate Changed (See OP Log),Reconnected this Date,Increased Flow/Vacuum
CV-2608	8/9/2026 8:48:37 AM	1165	34.4293302	-118.6480445	
CV-2610	8/6/2026 11:59:39 AM	1148	34.4298302	-118.6465830	Valve Adjustment:NSPS/EG CAI,Orifice Plate Changed (See OP Log),Increased Flow/Vacuum;Well Comment:Main header value was found 100 percent closed
CV-2610	8/6/2026 12:03:16 PM	1151	34.4298192	-118.6465772	Valve Comment:48 hour SEM CAI;Valve Adjustment:NSPS/EG CAI,Increased Flow/Vacuum
CV-2610	8/17/2026 12:55:38 PM	1147	34.4298425	-118.6465740	Valve Adjustment:Decreased Flow/Vacuum
CV-2610	8/17/2026 12:56:45 PM	1156	34.4298390	-118.6465958	
CV-2611	8/13/2026 11:04:19 AM	1169	34.4303503	-118.6458940	Valve Adjustment:Reconnected this Date,Increased Flow/Vacuum
CV-2611	8/13/2026 11:05:20 AM	1156	34.4303542	-118.6459423	
CV-2612	8/31/2026 1:23:56 PM	1265	34.4311698	-118.6470965	Valve Comment:liquid in lateral;Valve Adjustment:NSPS/EG CAI,Reconnected this Date,Positive Static Press.
CV-2612	8/31/2026 1:25:10 PM	1253	34.4311713	-118.6471083	Valve Adjustment:Positive Static Press.
CV-2627	8/26/2026 3:28:31 PM	1183	34.4309927	-118.6461628	Valve Adjustment:NSPS/EG CAI,Orifice Plate Changed (See OP Log),Reconnected this Date,Positive Static Press.,Increased Flow/Vacuum
CV-2627	8/26/2026 3:31:36 PM	1204	34.4310157	-118.6461603	Valve Adjustment:NSPS/EG CAC,Increased Flow/Vacuum
CV-2627	8/26/2026 3:32:50 PM	1205	34.4310230	-118.6461620	
CV-2634	8/24/2026 10:00:54 AM	1205	34.4313943	-118.6454503	Valve Adjustment:NSPS/EG CAI,Orifice Plate Changed (See OP Log),Reconnected this Date,High O2,Decreased Flow/Vacuum
CV-2634	8/24/2026 10:10:21 AM	1217	34.4313958	-118.6454553	Valve Adjustment:High O2,Plugged/Pinched Suspected
CV-2634	8/24/2026 10:12:14 AM	1205	34.4313947	-118.6454615	Valve Adjustment:High O2,Plugged/Pinched Suspected
CV-2634	8/26/2026 8:10:00 AM	1204	34.4314018	-118.6454828	Valve Adjustment:High O2,Valve 100% Open,Surging Liquid in Well (Watered In)
CV-2634	8/26/2026 12:58:27 PM	1213	34.4314047	-118.6454710	
CV-2663	8/2/2026 10:01:30 AM	1329	34.4350752	-118.6433335	Valve Adjustment:NSPS/EG CAI,High Temp
CV-2663	8/2/2026 10:11:40 AM	1338	34.4350732	-118.6433318	Valve Adjustment:High Temp
CV-2663	8/21/2026 1:30:21 PM	1338	34.4350677	-118.6433358	Valve Adjustment:High Temp,Increased Flow/Vacuum
CV-2676	8/31/2026 3:05:31 PM	1307	34.4335987	-118.6434925	Valve Adjustment:NSPS/EG CAI,High Temp,Decreased Flow/Vacuum,Surging Liquid in Header
CV-2676	8/31/2026 3:06:50 PM	1306	34.4335958	-118.6434923	Valve Adjustment:NSPS/EG CAC,Surging Liquid in Header

All LFG Extraction Wells - August 2026
Chiquita Canyon Landfill

Point Name	Record Date	Elev [ft]	Latitude	Longitude	Comments
CV-2680	8/2/2026 2:25:49 PM	1266	34.4353647	-118.6421237	Valve Adjustment:NSPS/EG CAI,NSPS/EG CAC,Positive Static Press.,Increased Flow/Vacuum
CV-2680	8/2/2026 2:27:15 PM	1283	34.4353482	-118.6421155	
CV-2681	8/11/2026 2:24:08 PM	1290	34.4353015	-118.6426173	Valve Comment:header grade incorrect;Valve Adjustment:NSPS/EG CAI,Reconnected this Date,Positive Static Press.,Decreased Flow/Vacuum,Surging Liquid in Header
CV-2681	8/11/2026 2:26:34 PM	1293	34.4352953	-118.6426043	
CV-2681	8/26/2026 1:43:07 PM	1283	34.4353005	-118.6425987	Valve Adjustment:NSPS/EG CAI,NSPS/EG CAC,High Temp,Decreased Flow/Vacuum
CV-2681	8/26/2026 1:48:15 PM	1286	34.4353125	-118.6426095	Valve Adjustment:NSPS/EG CAC,Decreased Flow/Vacuum
CV-2681	8/26/2026 1:48:52 PM				[User entered 10.9%]
CV-2681	8/26/2026 1:52:17 PM	1302	34.4352890	-118.6426005	
CV-2683	8/3/2026 12:41:29 PM	1294	34.4346805	-118.6424525	Valve Adjustment:Orifice Plate Changed (See OP Log),Reconnected this Date,Decreased Flow/Vacuum
CV-2683	8/3/2026 12:43:49 PM	1294	34.4346942	-118.6424578	Valve Adjustment:Barely Open
CV-2684	8/24/2026 9:39:51 AM	1281	34.4342003	-118.6421805	Valve Adjustment:Reconnected this Date,Decreased Flow/Vacuum;Well Comment:knife valve corrected
CV-2687	8/3/2026 1:32:49 PM	1261	34.4336015	-118.6415535	Valve Adjustment:Increased Flow/Vacuum
CV-2687	8/3/2026 1:34:22 PM	1249	34.4336027	-118.6415467	
CV-2688	8/3/2026 1:55:29 PM	1222	34.4327228	-118.6423660	Valve Adjustment:Increased Flow/Vacuum
CV-2688	8/3/2026 1:58:58 PM	1212	34.4327238	-118.6423867	Valve Adjustment:Orifice Plate Changed (See OP Log),Increased Flow/Vacuum
CV-2688	8/3/2026 1:59:54 PM	1212	34.4327418	-118.6423993	
CV-2688	8/6/2026 1:14:08 PM	1233	34.4327507	-118.6423987	Valve Adjustment:Increased Flow/Vacuum
CV-2688	8/19/2026 8:39:42 AM	1215	34.4327250	-118.6424070	Valve Adjustment:Audible Flow,Increased Flow/Vacuum,Barely Open
CV-2689	8/19/2026 9:57:33 AM	1234	34.4328140	-118.6433697	Valve Adjustment:Increased Flow/Vacuum
CV-2690	8/2/2026 1:48:32 PM	1209	34.4323775	-118.6429142	Valve Adjustment:Increased Flow/Vacuum
CV-2690	8/2/2026 1:51:15 PM	1223	34.4323987	-118.6429015	
CV-2691	8/2/2026 1:37:50 PM	1234	34.4321052	-118.6431892	
CV-2691	8/2/2026 1:40:49 PM	1221	34.4321237	-118.6431805	Valve Adjustment:Orifice Plate Changed (See OP Log)
CV-2692	8/26/2026 8:00:49 AM	1224	34.4316493	-118.6444922	Valve Adjustment:NSPS/EG CAI,Orifice Plate Changed (See OP Log),Reconnected this Date,Positive Static Press.,Increased Flow/Vacuum
CV-2692	8/26/2026 8:05:20 AM	1216	34.4316522	-118.6444888	Valve Adjustment:Positive Static Press.,Increased Flow/Vacuum
CV-2692	8/26/2026 8:18:14 AM	1210	34.4316630	-118.6445000	Valve Adjustment:Positive Static Press.,Increased Flow/Vacuum
CV-2692	8/26/2026 11:52:57 AM	1230	34.4316465	-118.6445087	Valve Adjustment:Positive Static Press.,Increased Flow/Vacuum
CV-2692	8/26/2026 3:15:34 PM	1209	34.4316515	-118.6444475	Valve Adjustment:NSPS/EG CAC
CV-2695	8/31/2026 12:59:49 PM	1188	34.4288813	-118.6501568	Valve Adjustment:Reconnected this Date
CV-2695	8/31/2026 1:02:50 PM	1194	34.4288665	-118.6501475	Valve Adjustment:Orifice Plate Changed (See OP Log),Increased Flow/Vacuum
CV-2695	8/31/2026 1:04:07 PM	1191	34.4288590	-118.6501417	
CV-48R	8/5/2026 12:03:09 PM	1247	34.4373215	-118.6458367	,
CV-52D	8/17/2026 1:47:35 PM	1306	34.4359553	-118.6425010	Valve Adjustment:Decreased Flow/Vacuum

All LFG Extraction Wells - August 2026
Chiquita Canyon Landfill

Point Name	Record Date	Elev [ft]	Latitude	Longitude	Comments
CV-52D	8/25/2026 12:56:23 PM	1302	34.4359373	-118.6424785	Valve Adjustment:NSPS/EG CAI,Orifice Plate Changed (See OP Log),High Temp,Decreased Flow/Vacuum;Well Comment:Changed OP from 1.00 to 0.40
CV-52D	8/25/2026 12:58:19 PM	1308	34.4359533	-118.6424803	Valve Adjustment:NSPS/EG CAC
CV-55R	8/1/2026 8:17:33 AM	1310	34.4343715	-118.6427893	Valve Adjustment:NSPS/EG CAI,High Temp,Increased Flow/Vacuum,Surging Liquid in Header;Well Comment:RES SEM
CV-55R	8/1/2026 8:18:47 AM	1313	34.4343842	-118.6427778	Valve Adjustment:NSPS/EG CAI,High Temp,Surging Liquid in Header
CV-55R	8/4/2026 2:04:33 PM	1326	34.4343784	-118.6427800	Valve Adjustment:High Temp;Well Condition:Lorentz Pump Installed
CV-55R	8/4/2026 2:10:00 PM				AtmAA; [User entered 17.56%]
CV-55R	8/4/2026 2:10:00 PM				AtmAA
CV-55R	8/13/2026 1:10:00 PM				AtmAA
CV-55R	8/13/2026 1:10:20 PM	1306	34.4343781	-118.6427750	Valve Adjustment:High Temp;Well Condition:Lorentz Pump Installed
CV-55R	8/20/2026 7:32:37 AM	1314	34.4343752	-118.6427887	Valve Adjustment:High Temp;Well Condition:Lorentz Pump Installed
CV-56D	8/20/2026 2:10:11 PM	1313	34.4337942	-118.6431847	Valve Adjustment:Decreased Flow/Vacuum
CV-56S	8/20/2026 2:12:56 PM	1308	34.4337938	-118.6431732	Valve Adjustment:Decreased Flow/Vacuum
CV-57R	8/17/2026 12:37:25 PM	1351	34.4342948	-118.6436170	Valve Adjustment:Decreased Flow/Vacuum
CV-79R	8/17/2026 1:12:45 PM	1324	34.4332397	-118.6448902	
CV-94	8/17/2026 1:34:46 PM	1344	34.4348798	-118.6436840	Valve Adjustment:Decreased Flow/Vacuum
CV-95	8/17/2026 12:35:02 PM	1352	34.4342775	-118.6436405	
CV-99	8/10/2026 8:15:00 AM				AirTech Lab
CV-99	8/11/2026 9:13:37 AM	1305	34.4370152	-118.6463662	Valve Adjustment:Decreased Flow/Vacuum
CV-99	8/11/2026 9:14:07 AM	1327	34.4370307	-118.6463445	Valve Adjustment:High O2,Barely Open,Surging Liquid in Header,Surging Liquid in Well (Watered In)
D-02	8/24/2026 11:37:51 AM	1166	34.4311782	-118.6442972	Valve Adjustment:Audible Flow,Surging Liquid in Header
D-03	8/28/2026 10:04:22 AM	1180	34.4311728	-118.6443072	Valve Adjustment:NSPS/EG CAI,Positive Static Press.,Surging Liquid in Header,Surging Liquid in Well (Watered In)
D-03	8/28/2026 10:05:07 AM	1177	34.4311775	-118.6442930	Valve Adjustment:Positive Static Press.
D-03	8/31/2026 9:32:55 AM	1194	34.4311810	-118.6443300	Valve Adjustment:Positive Static Press.,Valve 100% Open,Surging Liquid in Header
D-03	8/31/2026 9:34:11 AM	1195	34.4311740	-118.6443102	Valve Adjustment:Positive Static Press.,Valve 100% Open,Surging Liquid in Header
D-04	8/28/2026 9:58:45 AM	1179	34.4311818	-118.6443127	Valve Adjustment:Valve 100% Open
D-09	8/6/2026 12:18:33 PM	1142	34.4301087	-118.6463205	Valve Adjustment:Increased Flow/Vacuum
D-09	8/12/2026 1:54:35 PM	1143	34.4301198	-118.6462902	Valve Adjustment:Valve 100% Open
D-10	8/18/2026 2:15:49 PM	1139	34.4302007	-118.6458168	
FP-001	8/11/2026 2:52:52 PM	1363	34.4366115	-118.6458238	
FP-002	8/11/2026 2:48:19 PM	1367	34.4366460	-118.6462072	Valve Adjustment:Barely Open
FP-003	8/11/2026 2:44:08 PM	1372	34.4366327	-118.6465130	
FP-005	8/11/2026 9:42:59 AM	1366	34.4364405	-118.6472492	
FP-006	8/11/2026 9:48:50 AM	1369	34.4363648	-118.6476550	Well Comment:Valve stuck
FP-008	8/11/2026 10:16:35 AM	1369	34.4363308	-118.6481673	Valve Adjustment:Decreased Flow/Vacuum
FP-009	8/11/2026 10:12:02 AM	1371	34.4366593	-118.6489325	

All LFG Extraction Wells - August 2026
Chiquita Canyon Landfill

Point Name	Record Date	Elev [ft]	Latitude	Longitude	Comments
FP-010	8/10/2026 12:43:14 PM	1379	34.4366182	-118.6492527	
FP-011	8/26/2026 9:16:16 AM	1370	34.4365477	-118.6495192	
FP-012	8/3/2026 8:19:42 AM	1381	34.4366737	-118.6499447	Valve Adjustment:Barely Open
FP-013	8/3/2026 8:42:22 AM	1351	34.4365702	-118.6502772	Valve Adjustment:Barely Open
FP-014	8/13/2026 1:12:35 PM	1359	34.4364803	-118.6482095	
FP-014	8/24/2026 2:06:31 PM	1382	34.4366168	-118.6492632	Valve Adjustment:No Flow Measurement,High Temp;Well Condition:Lorentz Pump Installed
FP-015	8/11/2026 9:57:56 AM	1366	34.4364443	-118.6479340	Well Comment:valve stuck open
FP-016	8/11/2026 9:53:59 AM	1350	34.4364490	-118.6477138	
FP-017	8/11/2026 8:24:57 AM	1351	34.4343972	-118.6486557	
FP-018	8/1/2026 10:22:30 AM	1356	34.4344602	-118.6490643	Valve Adjustment:Increased Flow/Vacuum
FP-018	8/11/2026 9:11:12 AM	1358	34.4359733	-118.6496102	
FP-019	8/3/2026 2:56:57 PM	1355	34.4346800	-118.6491058	
FP-019	8/11/2026 9:08:56 AM	1353	34.4357127	-118.6495083	
FP-020	8/11/2026 9:46:01 AM	1347	34.4347480	-118.6483838	
FP-021	8/11/2026 9:35:15 AM	1345	34.4351377	-118.6495765	Valve Adjustment:High Temp
FP-021	8/11/2026 9:35:59 AM	1343	34.4351437	-118.6495660	Valve Adjustment:High Temp
FP-021	8/13/2026 11:53:17 AM	1348	34.4351627	-118.6495585	Valve Adjustment:Valve 100% Open
FP-022	8/11/2026 9:03:17 AM	1356	34.4352440	-118.6491428	
FP-022	8/11/2026 9:38:52 AM	1348	34.4351985	-118.6491833	
FP-023	8/11/2026 9:06:26 AM	1348	34.4355082	-118.6494328	
FP-024	8/11/2026 8:36:55 AM	1347	34.4355000	-118.6477995	
FP-025	8/11/2026 8:34:52 AM	1356	34.4353452	-118.6477698	Valve Adjustment:Decreased Flow/Vacuum
FP-026	8/11/2026 9:51:41 AM	1363	34.4350765	-118.6481442	
FP-027	8/26/2026 8:54:12 AM	1362	34.4348418	-118.6482435	Well Comment:Hard pipped
FP-028	8/26/2026 8:49:51 AM	1349	34.4347495	-118.6483947	
FP-029	8/11/2026 8:26:55 AM	1348	34.4343818	-118.6488958	
FP-030	8/3/2026 2:53:43 PM	1357	34.4345287	-118.6496770	Valve Adjustment:Barely Open
FP-031	8/3/2026 2:50:38 PM	1364	34.4348318	-118.6497527	
FP-032	8/3/2026 2:47:51 PM	1358	34.4351143	-118.6498153	Valve Adjustment:Barely Open,Surging Liquid in Header,Surging Liquid in Well (Watered In)
FP-033	8/3/2026 2:44:27 PM	1372	34.4353873	-118.6499160	
FP-034	8/3/2026 2:41:39 PM	1367	34.4356265	-118.6499723	Valve Adjustment:Barely Open
FP-035	8/19/2026 9:19:31 AM	1362	34.4358600	-118.6501230	
FP-036	8/3/2026 2:29:32 PM	1379	34.4361535	-118.6502052	
FP-037	8/3/2026 9:15:00 AM	1362	34.4362492	-118.6502940	Valve Adjustment:Barely Open
FP-038	8/6/2026 9:41:51 AM	1334	34.4340848	-118.6498037	
FP-038	8/13/2026 9:53:41 AM	1287	34.4348590	-118.6509275	
FP-039	8/6/2026 9:47:16 AM	1322	34.4341718	-118.6498375	
FP-040	8/14/2026 8:22:06 AM	1296	34.4353163	-118.6510622	Valve Adjustment:Surging Liquid in Header,Surging Liquid in Well (Watered In)
FP-041	8/13/2026 9:37:50 AM	1302	34.4340390	-118.6506243	
FP-041	8/14/2026 8:51:50 AM	1279	34.4340457	-118.6506487	
FP-042	8/5/2026 8:42:34 AM	1286	34.4332937	-118.6513123	,
FP-043	8/13/2026 9:40:58 AM	1278	34.4342525	-118.6508032	
FP-044	8/13/2026 9:44:28 AM	1289	34.4345377	-118.6507828	
FP-045	8/31/2026 2:40:07 PM	1319	34.4334480	-118.6496632	Valve Adjustment:Barely Open
FP-046	8/11/2026 9:40:56 AM	1369	34.4365468	-118.6473070	Valve Adjustment:Barely Open
FP-047	8/13/2026 12:38:26 PM	1350	34.4367085	-118.6469338	
FP-047	8/18/2026 9:19:33 AM	1348	34.4367370	-118.6469263	Valve Adjustment:Surging Liquid in Header
FP-050	8/9/2026 1:07:02 PM	1358	34.4348885	-118.6472772	

All LFG Extraction Wells - August 2026
Chiquita Canyon Landfill

Point Name	Record Date	Elev [ft]	Latitude	Longitude	Comments
FP-051	8/26/2026 1:49:02 PM	1375	34.4345635	-118.6473528	
FP-052	8/6/2026 2:49:32 PM	1371	34.4342150	-118.6481045	Valve Adjustment:Barely Open
FP-053	8/6/2026 2:58:16 PM	1369	34.4340670	-118.6477472	Valve Adjustment:Barely Open
FP-054	8/7/2026 8:59:29 AM	1377	34.4343420	-118.6470948	Valve Adjustment:Barely Open
FP-055	8/6/2026 2:19:07 PM	1367	34.4335992	-118.6481680	
FP-056	8/6/2026 10:19:12 AM	1353	34.4334882	-118.6486345	
FP-057	8/11/2026 1:48:36 PM	1392	34.4347905	-118.6455768	Valve Adjustment:Increased Flow/Vacuum
FP-058	8/11/2026 2:10:52 PM	1405	34.4349883	-118.6458170	
FP-059	8/9/2026 1:59:26 PM	1374	34.4345968	-118.6458962	Valve Adjustment:Orifice Plate Changed (See OP Log)
FP-060	8/17/2026 11:08:17 AM	1344	34.4332293	-118.6493725	Valve Adjustment:Increased Flow/Vacuum
FP-061	8/11/2026 10:00:58 AM	1370	34.4364452	-118.6479375	Valve Adjustment:Barely Open
FP-062	8/13/2026 3:10:39 PM	1299	34.4349140	-118.6512032	Valve Adjustment:Orifice Plate Changed (See OP Log),Increased Flow/Vacuum
FP-062	8/13/2026 3:12:09 PM	1306	34.4349215	-118.6512067	Valve Adjustment:Valve 100% Open
FP-063	8/13/2026 3:17:15 PM	1303	34.4349628	-118.6511920	Valve Adjustment:Decreased Flow/Vacuum
H-01 (EXP-01	8/11/2026 1:58:16 PM	1227	34.4376663	-118.6441315	Valve Adjustment:Surging Liquid in Header
H-01 (EXP-01	8/18/2026 12:13:44 PM	1276	34.4376593	-118.6441950	
H-01 (EXP-01	8/25/2026 9:41:00 AM				[User entered 40.7%]
H-01 (EXP-01	8/25/2026 9:41:53 AM	1228	34.4376860	-118.6441702	
H-01 (EXP-01	8/25/2026 10:05:37 AM				
H-02 (EXP-02	8/11/2026 1:54:43 PM	1246	34.4377155	-118.6446037	Valve Adjustment:Surging Liquid in Header,Surging Liquid in Well (Watered In)
H-02 (EXP-02	8/18/2026 12:11:07 PM	1255	34.4376790	-118.6446198	
H-02 (EXP-02	8/25/2026 9:36:00 AM				[User entered 33.2%]
H-02 (EXP-02	8/25/2026 9:36:27 AM	1228	34.4376948	-118.6446063	
H-02 (EXP-02	8/25/2026 10:04:01 AM				
H-03 (EXP-03	8/11/2026 1:52:02 PM	1263	34.4377327	-118.6446033	
H-03 (EXP-03	8/18/2026 12:08:35 PM	1244	34.4376915	-118.6446480	
H-03 (EXP-03	8/25/2026 9:33:00 AM				[User entered 2.3%]
H-03 (EXP-03	8/25/2026 9:33:25 AM	1234	34.4377067	-118.6446240	
H-03 (EXP-03	8/25/2026 10:02:21 AM				
H-04 (EXP-04	8/11/2026 1:46:46 PM	1255	34.4377492	-118.6446953	Valve Adjustment:Surging Liquid in Header,Surging Liquid in Well (Watered In)
H-04 (EXP-04	8/18/2026 12:04:32 PM	1248	34.4377038	-118.6446978	Valve Adjustment:NSPS/EG CAI,High Temp
H-04 (EXP-04	8/18/2026 12:05:19 PM	1241	34.4377130	-118.6446892	Valve Adjustment:High Temp
H-04 (EXP-04	8/25/2026 9:47:31 AM	1233	34.4377000	-118.6447062	Valve Adjustment:NSPS/EG CAI,High Temp,Increased Flow/Vacuum
H-04 (EXP-04	8/25/2026 9:48:00 AM				[User entered 39.2%]
H-04 (EXP-04	8/25/2026 9:48:24 AM	1235	34.4377083	-118.6447103	Valve Adjustment:High Temp
H-04 (EXP-04	8/25/2026 10:00:43 AM				
H-08 (EXP-08	8/11/2026 1:35:52 PM	1276	34.4378428	-118.6465507	Valve Adjustment:Valve 100% Open
H-08 (EXP-08	8/18/2026 9:04:40 AM	1253	34.4378613	-118.6465763	
H-10 (EXP-10	8/11/2026 1:31:07 PM	1304	34.4374430	-118.6470723	Valve Adjustment:Barely Open
H-10 (EXP-10	8/18/2026 9:07:58 AM	1295	34.4374482	-118.6471182	
H-1404C	8/14/2026 12:37:35 PM	1365	34.4323895	-118.6483128	Valve Adjustment:Barely Open
H-1404C	8/28/2026 12:50:34 PM	1367	34.4324090	-118.6483010	Valve Adjustment:Barely Open
H-1405C	8/5/2026 10:08:45 AM	1260	34.4326527	-118.6496890	,
H-1405C	8/17/2026 9:47:46 AM	1291	34.4325987	-118.6497130	Valve Adjustment:Surging Liquid in Header
H-1406W	8/5/2026 9:30:16 AM	1273	34.4317957	-118.6502907	,

All LFG Extraction Wells - August 2026
Chiquita Canyon Landfill

Point Name	Record Date	Elev [ft]	Latitude	Longitude	Comments
H-1406W	8/25/2026 2:01:20 PM	1247	34.4321810	-118.6507923	Valve Adjustment:NSPS/EG CAI,High O2,Decreased Flow/Vacuum,Surging Liquid in Header,Plugged/Pinched Suspected
H-1406W	8/25/2026 2:02:38 PM	1254	34.4321825	-118.6507762	Valve Adjustment:High O2,Surging Liquid in Header,Plugged/Pinched Suspected
H-1408CR	8/31/2026 2:11:04 PM	1266	34.4314583	-118.6472443	
H-1408E	8/4/2026 1:17:13 PM	1384	34.4333547	-118.6471283	Valve Adjustment:Increased Flow/Vacuum,Barely Open
H-1408E	8/16/2026 1:34:55 PM	1389	34.4333590	-118.6471705	Valve Adjustment:NSPS/EG CAI,NSPS/EG CAC,Orifice Plate Changed (See OP Log),Positive Static Press.,Increased Flow/Vacuum
H-1408E	8/16/2026 1:36:31 PM	1393	34.4333505	-118.6471692	Valve Adjustment:Increased Flow/Vacuum
H-1408E	8/16/2026 1:37:43 PM	1384	34.4333313	-118.6471660	Valve Adjustment:Surging Liquid in Header
H-1408W	8/27/2026 1:40:57 PM	1247	34.4311860	-118.6500083	Valve Adjustment:Barely Open
H-1409N	8/4/2026 3:54:41 PM	1341	34.4328402	-118.6469433	Valve Adjustment:Barely Open
H-1409N	8/21/2026 8:24:40 AM	1376	34.4328932	-118.6469412	Valve Adjustment:Increased Flow/Vacuum,Barely Open
H-1410S	8/18/2026 10:30:17 AM	1204	34.4309705	-118.6467075	Valve Adjustment:Barely Open
H-1563N	8/6/2026 9:39:27 AM	1318	34.4338835	-118.6498182	Valve Adjustment:Decreased Flow/Vacuum,Barely Open
H-1563N	8/19/2026 10:29:24 AM	1331	34.4338505	-118.6498215	Valve Adjustment:Decreased Flow/Vacuum,Barely Open
H-1563S	8/5/2026 10:13:01 AM	1309	34.4323607	-118.6496843	,
H-1563S	8/17/2026 9:41:28 AM	1308	34.4324068	-118.6496693	Valve Adjustment:Decreased Flow/Vacuum
H-1565E	8/4/2026 1:23:39 PM	1371	34.4335643	-118.6472243	Valve Adjustment:Barely Open
H-1565E	8/21/2026 9:45:23 AM	1391	34.4335702	-118.6471808	Valve Adjustment:Barely Open
H-1568N	8/4/2026 1:20:25 PM	1375	34.4333693	-118.6471543	Valve Adjustment:Decreased Flow/Vacuum,Reduce Sys. Vac. - Flare Down
H-1568N	8/16/2026 1:27:37 PM	1386	34.4333492	-118.6471763	Valve Adjustment:Orifice Plate Changed (See OP Log)
H-1568N	8/16/2026 1:28:30 PM	1386	34.4333605	-118.6471688	
H-1571S	8/18/2026 9:56:42 AM	1267	34.4321482	-118.6452522	Valve Adjustment:Decreased Flow/Vacuum
H-1572N	8/17/2026 1:19:28 PM	1342	34.4336973	-118.6447612	Valve Adjustment:Decreased Flow/Vacuum
H-1572S	8/18/2026 9:47:28 AM	1270	34.4321868	-118.6447418	Valve Adjustment:Decreased Flow/Vacuum
H-1753N	8/3/2026 2:59:18 PM	1363	34.4347560	-118.6492938	Valve Adjustment:Barely Open
H-1753N	8/11/2026 9:42:02 AM	1343	34.4347163	-118.6493343	Valve Adjustment:Increased Flow/Vacuum
H-1753N	8/25/2026 10:06:43 AM	1348	34.4347323	-118.6493037	Valve Adjustment:High O2,Decreased Flow/Vacuum,Surging Liquid in Header,Surging Liquid in Well (Watered In)
H-1753N	8/25/2026 10:07:22 AM	1346	34.4347130	-118.6493212	Valve Adjustment:High O2,Barely Open
H-1753S	8/6/2026 9:53:34 AM	1341	34.4339405	-118.6495730	Valve Adjustment:Decreased Flow/Vacuum,Barely Open
H-1753S	8/19/2026 10:25:32 AM	1343	34.4339185	-118.6495837	Valve Adjustment:Barely Open;Well Comment:possibly damaged valve
H-1756S	8/5/2026 9:40:45 AM	1319	34.4325860	-118.6502343	,
H-1756S	8/17/2026 9:58:51 AM	1285	34.4325755	-118.6502862	Valve Adjustment:Decreased Flow/Vacuum
H-1756S	8/17/2026 10:00:51 AM	1287	34.4325695	-118.6502955	
H-1757S	8/5/2026 9:58:36 AM				NSPS/EG CAI,High O2
H-1757S	8/5/2026 10:00:50 AM	1322	34.4327243	-118.6497180	NSPS/EG CAC,
H-1757S	8/17/2026 9:50:12 AM	1307	34.4327130	-118.6497867	Valve Adjustment:Audible Flow
H-1760S	8/4/2026 4:08:51 PM	1375	34.4327220	-118.6479248	Valve Adjustment:Barely Open

All LFG Extraction Wells - August 2026
Chiquita Canyon Landfill

Point Name	Record Date	Elev [ft]	Latitude	Longitude	Comments
H-1760S	8/21/2026 8:33:24 AM	1378	34.4327540	-118.6478690	Valve Adjustment:Barely Open
H-1760S	8/26/2026 1:41:04 PM	1380	34.4327243	-118.6478923	Valve Adjustment:Increased Flow/Vacuum
H-1762N	8/4/2026 1:05:50 PM	1374	34.4334640	-118.6468253	Valve Adjustment:Barely Open
H-1762N	8/16/2026 1:15:29 PM	1387	34.4334522	-118.6468713	Valve Adjustment:Increased Flow/Vacuum
H-1762N	8/16/2026 1:16:12 PM	1383	34.4334647	-118.6468793	
H-1763N	8/1/2026 9:56:55 AM	1392	34.4335220	-118.6461693	Valve Adjustment:Decreased Flow/Vacuum
H-1763S	8/18/2026 9:31:48 AM	1320	34.4323843	-118.6460310	Valve Adjustment:Decreased Flow/Vacuum
H-1764N	8/5/2026 10:33:00 AM	1260	34.4322295	-118.6454725	,
H-1764N	8/18/2026 9:04:34 AM	1357	34.4331663	-118.6456385	
H-1764S	8/5/2026 10:30:38 AM	1234	34.4321718	-118.6454377	No Adjustment Made,
H-1767N	8/26/2026 1:02:20 PM	1247	34.4326620	-118.6436057	
H-1769N	8/3/2026 8:25:46 AM	1361	34.4370188	-118.6495152	Valve Adjustment:Barely Open
H-1769N	8/17/2026 8:47:36 AM	1360	34.4370308	-118.6495033	Valve Adjustment:Barely Open,Surging Liquid in Header,Surging Liquid in Well (Watered In)
H-1770N	8/3/2026 8:36:19 AM	1363	34.4368057	-118.6500397	Valve Adjustment:Barely Open
H-1770N	8/14/2026 8:15:00 AM				AirTech Lab; [User entered 1.8%]
H-1770N	8/14/2026 8:15:00 AM				AirTech Lab
H-1770N	8/17/2026 8:56:56 AM	1361	34.4368237	-118.6500115	Valve Adjustment:Barely Open
H-1770S	8/5/2026 8:05:35 AM	1316	34.4330943	-118.6501247	,
H-1770S	8/17/2026 10:21:01 AM	1304	34.4331252	-118.6501765	Valve Adjustment:Barely Open
H-1771A	8/3/2026 2:30:14 PM	1373	34.4363525	-118.6463965	Valve Adjustment:NSPS/EG CAI,Reconnected this Date,High O2,Decreased Flow/Vacuum
H-1771A	8/3/2026 2:35:22 PM	1368	34.4363490	-118.6463545	Valve Adjustment:High O2,Barely Open
H-1771B	8/7/2026 2:13:46 PM	1394	34.4355433	-118.6466605	Valve Adjustment:Barely Open
H-1771B	8/17/2026 1:26:19 PM	1388	34.4355112	-118.6466718	Valve Adjustment:Barely Open
H-1774N	8/3/2026 8:48:53 AM	1341	34.4367468	-118.6508032	Valve Adjustment:Barely Open
H-1774N	8/17/2026 9:05:57 AM	1341	34.4367478	-118.6508108	Valve Adjustment:Barely Open
H-1801S	8/17/2026 12:59:08 PM	1346	34.4337568	-118.6441087	Valve Adjustment:NSPS/EG CAI,High O2,Decreased Flow/Vacuum
H-1801S	8/17/2026 1:01:12 PM	1336	34.4337815	-118.6441120	Valve Adjustment:NSPS/EG CAC
H-1802S	8/17/2026 1:14:56 PM	1348	34.4335658	-118.6447595	
H-1803N-PLF	8/3/2026 8:42:00 AM				AtmAA; [User entered 17.64%]
H-1803N-PLF	8/3/2026 8:42:00 AM				AtmAA
H-1803N-PLF	8/3/2026 8:42:09 AM	1366	34.4370427	-118.6486152	Valve Adjustment:No Flow Measurement,High Temp
H-1803N-PLF	8/10/2026 8:39:09 AM	1361	34.4370327	-118.6486167	Valve Adjustment:No Flow Measurement,High Temp
H-1803N-PLF	8/10/2026 8:50:00 AM				AtmAA
H-1803N-PLF	8/17/2026 8:13:10 AM	1354	34.4370116	-118.6485984	Valve Adjustment:No Flow Measurement,High Temp
H-1803N-PLF	8/17/2026 8:15:00 AM				AtmAA
H-1803N-PLF	8/24/2026 8:27:42 AM	1352	34.4370261	-118.6485875	Valve Adjustment:No Flow Measurement,High Temp
H-1803N-PLF	8/31/2026 8:49:03 AM	1343	34.4370456	-118.6486043	Valve Adjustment:No Flow Measurement,High Temp
H-1804B	8/1/2026 9:18:43 AM	1378	34.4342633	-118.6456377	Valve Adjustment:Audible Flow;Well Comment:RES SEM
H-1804N	8/18/2026 11:51:34 AM	1351	34.4363430	-118.6456953	Valve Adjustment:Increased Flow/Vacuum
H-1804S	8/18/2026 9:07:35 AM	1370	34.4331020	-118.6456938	Valve Adjustment:Decreased Flow/Vacuum
H-1805A	8/11/2026 1:56:34 PM	1402	34.4351430	-118.6450820	Valve Adjustment:Decreased Flow/Vacuum,Barely Open
H-1805B	8/18/2026 8:57:08 AM	1378	34.4337175	-118.6451673	Valve Adjustment:Decreased Flow/Vacuum

All LFG Extraction Wells - August 2026
Chiquita Canyon Landfill

Point Name	Record Date	Elev [ft]	Latitude	Longitude	Comments
H-1805S	8/18/2026 9:17:08 AM	1335	34.4329405	-118.6451753	Valve Adjustment:NSPS/EG CAI,High Temp,Decreased Flow/Vacuum
H-1805S	8/18/2026 9:17:28 AM	1334	34.4329287	-118.6451783	Valve Adjustment:NSPS/EG CAC
H-1806A	8/11/2026 1:31:24 PM	1389	34.4354745	-118.6442080	Valve Adjustment:Audible Flow,Increased Flow/Vacuum
H-1806B	8/27/2026 11:27:18 AM	1364	34.4339115	-118.6444380	Valve Adjustment:Audible Flow,Decreased Flow/Vacuum
H-1806N	8/18/2026 11:29:19 AM	1340	34.4363550	-118.6443053	Valve Adjustment:NSPS/EG CAI,High Temp,Decreased Flow/Vacuum
H-1806N	8/18/2026 11:29:36 AM	1330	34.4363620	-118.6443078	Valve Adjustment:NSPS/EG CAC
H-1806S	8/18/2026 10:08:10 AM	1267	34.4328682	-118.6444537	Valve Adjustment:Decreased Flow/Vacuum
H-1807A	8/11/2026 1:19:23 PM	1363	34.4353608	-118.6435787	Valve Adjustment:Audible Flow,Increased Flow/Vacuum,Surging Liquid in Header
H-1807N	8/18/2026 11:17:51 AM	1340	34.4364463	-118.6435342	Valve Adjustment:NSPS/EG CAI,High O2,Decreased Flow/Vacuum
H-1807N	8/18/2026 11:21:19 AM	1274	34.4364143	-118.6435662	Valve Adjustment:NSPS/EG CAI,High O2,Decreased Flow/Vacuum
H-1807S	8/17/2026 12:46:14 PM	1289	34.4337978	-118.6435057	Valve Adjustment:Audible Flow,Decreased Flow/Vacuum
H-1952S	8/6/2026 3:05:38 PM	1388	34.4338167	-118.6476047	Valve Adjustment:Barely Open
H-1952S	8/7/2026 8:18:01 AM	1381	34.4338227	-118.6476583	Valve Adjustment:Increased Flow/Vacuum,Barely Open
H-1952S	8/18/2026 1:54:48 PM	1365	34.4338152	-118.6476265	Valve Adjustment:Increased Flow/Vacuum
H-1955C	8/11/2026 1:51:47 PM	1401	34.4350392	-118.6454005	Valve Adjustment:Decreased Flow/Vacuum
H-1955N	8/18/2026 11:54:01 AM	1345	34.4364568	-118.6455260	
H-1956B	8/1/2026 9:27:37 AM	1382	34.4342893	-118.6447747	Valve Adjustment:Decreased Flow/Vacuum
H-1956N	8/18/2026 11:35:03 AM	1342	34.4364590	-118.6448932	
H-1956S	8/17/2026 1:10:15 PM	1321	34.4331878	-118.6449053	
H-1957B	8/17/2026 12:30:15 PM	1378	34.4345463	-118.6441333	Valve Adjustment:Decreased Flow/Vacuum
H-1957N	8/18/2026 11:26:07 AM	1340	34.4364445	-118.6442128	Valve Adjustment:Decreased Flow/Vacuum
H-1957S	8/17/2026 12:54:48 PM	1338	34.4337657	-118.6441318	Valve Adjustment:Decreased Flow/Vacuum
H-1958C	8/11/2026 1:16:54 PM	1342	34.4353735	-118.6434458	Valve Adjustment:Audible Flow,Decreased Flow/Vacuum
H-1958C	8/31/2026 2:07:51 PM	1330	34.4353532	-118.6434727	Valve Adjustment:Reconnected this Date,Increased Flow/Vacuum
H-1958C	8/31/2026 2:09:24 PM	1335	34.4353700	-118.6434603	
H-1958N	8/18/2026 11:12:53 AM	1343	34.4364460	-118.6435330	Valve Adjustment:Decreased Flow/Vacuum
H-1958S	8/17/2026 12:42:34 PM	1317	34.4339917	-118.6433530	Valve Adjustment:NSPS/EG CAI,High O2
H-1958S	8/17/2026 12:43:15 PM	1316	34.4339985	-118.6433637	Valve Adjustment:NSPS/EG CAI,High O2;Well Repairs:Valve
H-1962N	8/3/2026 8:39:24 AM	1364	34.4366623	-118.6501563	Valve Adjustment:High O2,Barely Open
H-1962N	8/17/2026 8:59:28 AM	1370	34.4366692	-118.6501437	Valve Adjustment:High O2,Barely Open,Surging Liquid in Header,Surging Liquid in Well (Watered In)
H-1963N	8/3/2026 8:23:35 AM	1375	34.4369382	-118.6495450	Valve Adjustment:High Temp,Barely Open
H-1963N	8/17/2026 8:43:30 AM	1357	34.4369432	-118.6495148	Valve Adjustment:High Temp,Barely Open
H-1966N	8/3/2026 8:55:17 AM	1348	34.4365512	-118.6507770	Valve Adjustment:Barely Open
H-1966N	8/17/2026 9:10:54 AM	1343	34.4365728	-118.6507772	Valve Adjustment:Barely Open
H-1967E	8/18/2026 2:13:45 PM	1142	34.4302037	-118.6458230	Valve Adjustment:Decreased Flow/Vacuum
H-1967W	8/27/2026 2:08:41 PM	1189	34.4299273	-118.6508243	Valve Adjustment:Surging Liquid in Header,Surging Liquid in Well (Watered In)

All LFG Extraction Wells - August 2026
Chiquita Canyon Landfill

Point Name	Record Date	Elev [ft]	Latitude	Longitude	Comments
H-2050E	8/28/2026 10:26:38 AM	1096	34.4291242	-118.6474532	Valve Adjustment:Valve 100% Open
H-2050W	8/9/2026 8:59:53 AM	1186	34.4291037	-118.6490842	Valve Adjustment:Barely Open
H-2050W	8/9/2026 9:02:18 AM	1188	34.4291217	-118.6490895	Valve Adjustment:Orifice Plate Changed (See OP Log)
H-2051W	8/27/2026 2:06:01 PM	1189	34.4299280	-118.6508197	Valve Adjustment:Surging Liquid in Header,Surging Liquid in Well (Watered In)
H-2053E	8/18/2026 2:22:29 PM	1143	34.4302103	-118.6458183	
H-2055E	8/5/2026 11:06:36 AM	1227	34.4317637	-118.6466790	NSPS/EG CAI,High O2
H-2055E	8/5/2026 11:09:52 AM	1253	34.4317725	-118.6466302	NSPS/EG CAC,Increased Flow/Vacuum,Opened Valve 1/2 Turn or Less
H-2055E	8/27/2026 9:45:35 AM	1284	34.4317683	-118.6466133	Valve Adjustment:Barely Open
H-2056B	8/26/2026 9:06:42 AM	1151	34.4297658	-118.6474637	Valve Adjustment:NSPS/EG CAI,NSPS/EG CAC,Positive Static Press.,Increased Flow/Vacuum
H-2056B	8/26/2026 9:10:11 AM	1153	34.4297292	-118.6474528	Valve Adjustment:Orifice Plate Changed (See OP Log),Increased Flow/Vacuum
H-2056B	8/26/2026 9:11:36 AM	1151	34.4297257	-118.6474440	
H-2056B	8/26/2026 3:29:14 PM	1149	34.4297281	-118.6474747	
H-2056W	8/27/2026 2:03:39 PM	1187	34.4299205	-118.6508320	Valve Adjustment:Decreased Flow/Vacuum
H-2057E	8/6/2026 12:50:09 PM	1155	34.4301998	-118.6458443	Valve Adjustment:Increased Flow/Vacuum
H-2057E	8/18/2026 2:18:11 PM	1137	34.4302038	-118.6458227	
H-2058E	8/12/2026 1:57:42 PM	1138	34.4300698	-118.6464092	Valve Adjustment:Decreased Flow/Vacuum,Surging Liquid in Header,Surging Liquid in Well (Watered In)
H-2058W	8/27/2026 2:01:18 PM	1188	34.4299228	-118.6508555	Valve Adjustment:Barely Open
H-2059E	8/26/2026 8:51:57 AM	1160	34.4306903	-118.6462922	Valve Adjustment:Valve 100% Open,Plugged/Pinched Suspected
H-2059E	8/26/2026 1:40:51 PM	1183	34.4306622	-118.6462778	
H-2059E	8/26/2026 1:49:04 PM	1181	34.4306632	-118.6462831	
H-2059W	8/27/2026 1:47:41 PM	1233	34.4310653	-118.6502142	Valve Adjustment:Surging Liquid in Header,Surging Liquid in Well (Watered In)
H-2161E	8/18/2026 10:37:53 AM	1197	34.4308547	-118.6464687	
H-2161W	8/27/2026 1:53:49 PM	1239	34.4309443	-118.6502270	Valve Adjustment:Decreased Flow/Vacuum
H-2163C	8/11/2026 10:11:51 AM	1325	34.4310937	-118.6486682	Valve Comment:Changed OP from 0.50 to 0.40;Valve Adjustment:Orifice Plate Changed (See OP Log),Barely Open
H-2163C	8/11/2026 10:14:26 AM	1320	34.4310980	-118.6486617	
H-2163C	8/17/2026 10:06:57 AM	1288	34.4311003	-118.6486688	Valve Adjustment:Plugged/Pinched Suspected
H-2163W	8/27/2026 1:28:25 PM	1267	34.4311592	-118.6498543	Valve Adjustment:NSPS/EG CAI,High O2,Barely Open
H-2163W	8/27/2026 1:29:13 PM	1268	34.4311578	-118.6498510	Valve Adjustment:High O2,Barely Open
H-2165E	8/13/2026 2:03:30 PM	1245	34.4319082	-118.6451345	
H-2165E	8/18/2026 9:50:08 AM	1250	34.4319072	-118.6451150	Valve Adjustment:Decreased Flow/Vacuum
H-2165W	8/5/2026 9:14:44 AM	1280	34.4321205	-118.6503952	,
H-2165W	8/5/2026 9:14:45 AM	1280	34.4321205	-118.6503952	,
H-2165W	8/5/2026 9:16:03 AM	1257	34.4321655	-118.6504580	NSPS/EG CAI,High Temp
H-2165W	8/5/2026 9:17:25 AM	1247	34.4321932	-118.6504897	NSPS/EG CAI,High Temp
H-2165W	8/13/2026 9:00:00 AM				AirTech Lab; [User entered 6.7%]
H-2165W	8/13/2026 9:00:00 AM				AirTech Lab
H-2165W	8/25/2026 1:49:37 PM	1263	34.4321505	-118.6504373	Valve Adjustment:NSPS/EG CAI,High Temp,Positive Static Press.,Increased Flow/Vacuum,Barely Open

All LFG Extraction Wells - August 2026
Chiquita Canyon Landfill

Point Name	Record Date	Elev [ft]	Latitude	Longitude	Comments
H-2165W	8/25/2026 1:50:21 PM	1267	34.4321430	-118.6504402	Valve Adjustment:High Temp,Barely Open
H-2166E	8/11/2026 1:41:27 PM	1374	34.4356507	-118.6438572	
H-2168C	8/1/2026 9:30:20 AM	1381	34.4344238	-118.6448017	Valve Adjustment:Decreased Flow/Vacuum
H-2168E	8/17/2026 12:32:36 PM	1366	34.4345233	-118.6439402	Valve Adjustment:Decreased Flow/Vacuum
H-2169C	8/1/2026 9:22:25 AM	1381	34.4340582	-118.6450448	Valve Adjustment:Decreased Flow/Vacuum
H-2169E	8/17/2026 12:21:46 PM	1382	34.4342340	-118.6442328	
H-2170N	8/25/2026 12:17:42 PM	1292	34.4358011	-118.6414282	
H-2170S	8/3/2026 1:42:56 PM	1225	34.4335807	-118.6414885	Valve Adjustment:Barely Open,Plugged/Pinched Suspected
H-2171A	8/25/2026 1:22:00 PM	1269	34.4374044	-118.6425365	
H-2171B	8/26/2026 11:22:10 AM	1272	34.4365058	-118.6416608	
H-2171N	8/1/2026 8:36:06 AM	1270	34.4379702	-118.6432923	Valve Adjustment:Audible Flow
H-2171S	8/25/2026 12:13:12 PM	1292	34.4357943	-118.6414472	
H-2272W	8/3/2026 9:40:07 AM	1279	34.4317273	-118.6497767	Valve Adjustment:Barely Open
H-2272W	8/17/2026 8:58:10 AM	1284	34.4317227	-118.6497712	
H-2272W	8/17/2026 9:03:29 AM	1274	34.4317407	-118.6497607	Valve Adjustment:Orifice Plate Changed (See OP Log)
H-2272W	8/17/2026 9:06:27 AM	1281	34.4317590	-118.6497500	Valve Adjustment:Increased Flow/Vacuum
H-2273W	8/5/2026 7:10:00 AM				AirTech Lab; [User entered 0.61%]
H-2273W	8/5/2026 7:10:00 AM				AirTech Lab
H-2273W	8/5/2026 9:37:15 AM	1306	34.4321565	-118.6499533	,
H-2273W	8/11/2026 8:45:00 AM				AirTech Lab; [User entered 0.93%]
H-2273W	8/11/2026 8:45:00 AM				AirTech Lab
H-2273W	8/17/2026 9:56:01 AM	1294	34.4321513	-118.6499492	Valve Adjustment:Decreased Flow/Vacuum
H-2274B	8/13/2026 1:59:37 PM	1339	34.4326530	-118.6469637	Valve Adjustment:Increased Flow/Vacuum
H-2274B	8/13/2026 2:01:26 PM	1349	34.4326653	-118.6469562	
H-2274B	8/21/2026 8:17:55 AM	1364	34.4326670	-118.6469360	Valve Adjustment:Surging Liquid in Header,Surging Liquid in Well (Watered In)
H-2274W	8/5/2026 9:46:19 AM	1309	34.4327843	-118.6503452	,
H-2274W	8/17/2026 10:03:10 AM	1293	34.4327813	-118.6503640	Valve Adjustment:Barely Open
H-2275E	8/18/2026 9:28:52 AM	1321	34.4323885	-118.6462055	Valve Adjustment:Decreased Flow/Vacuum
H-2275W	8/3/2026 9:55:24 AM	1310	34.4321942	-118.6494005	Valve Adjustment:Decreased Flow/Vacuum,Barely Open,Plugged/Pinched Suspected
H-2275W	8/17/2026 9:30:12 AM	1314	34.4322262	-118.6493880	Valve Adjustment:NSPS/EG CAI,High Temp,Decreased Flow/Vacuum
H-2275W	8/17/2026 9:33:49 AM	1322	34.4322263	-118.6493947	Valve Adjustment:NSPS/EG CAC
H-2276A	8/4/2026 1:47:43 PM	1366	34.4328742	-118.6482663	Valve Adjustment:Decreased Flow/Vacuum
H-2276A	8/21/2026 9:33:17 AM	1369	34.4328903	-118.6482795	Valve Adjustment:Decreased Flow/Vacuum
H-2276B	8/4/2026 3:51:52 PM	1377	34.4328728	-118.6469112	Valve Adjustment:Increased Flow/Vacuum
H-2276B	8/21/2026 8:21:09 AM	1378	34.4328840	-118.6469257	Valve Adjustment:Surging Liquid in Header
H-2276B	8/21/2026 9:35:35 AM	1387	34.4330228	-118.6481060	Valve Adjustment:Barely Open
H-2276E	8/18/2026 9:13:29 AM	1329	34.4328138	-118.6453598	Valve Adjustment:Barely Open
H-2276W	8/5/2026 9:55:38 AM	1378	34.4325868	-118.6499612	,
H-2276W	8/17/2026 9:52:25 AM	1305	34.4326747	-118.6499805	Valve Adjustment:Decreased Flow/Vacuum
H-2277A	8/6/2026 8:54:56 AM	1355	34.4330503	-118.6487395	Valve Adjustment:Decreased Flow/Vacuum,Barely Open,Plugged/Pinched Suspected
H-2277A	8/17/2026 10:47:20 AM	1354	34.4330428	-118.6487467	Valve Adjustment:NSPS/EG CAI,High O2,Decreased Flow/Vacuum

All LFG Extraction Wells - August 2026
Chiquita Canyon Landfill

Point Name	Record Date	Elev [ft]	Latitude	Longitude	Comments
H-2277A	8/17/2026 10:49:15 AM	1351	34.4330458	-118.6487492	Valve Adjustment:NSPS/EG CAI,High O2,Barely Open
H-2277A	8/17/2026 10:50:27 AM	1353	34.4330428	-118.6487480	Valve Adjustment:NSPS/EG CAI,High O2
H-2277B	8/4/2026 3:43:21 PM	1376	34.4330562	-118.6469327	Valve Adjustment:Reduce Sys. Vac. - Flare Down
H-2277B	8/24/2026 10:08:41 AM	1385	34.4330580	-118.6469167	Valve Adjustment:Barely Open
H-23 (EXP-23	8/26/2026 11:01:45 AM	1270	34.4370013	-118.6421192	
H-2301E	8/20/2026 4:23:23 PM	1022	34.4270674	-118.6479995	
H-2301W	8/28/2026 12:23:38 PM	1145	34.4274975	-118.6506098	Valve Adjustment:NSPS/EG CAI,High O2,Barely Open,Surging Liquid in Well (Watered In)
H-2301W	8/28/2026 12:24:39 PM	1132	34.4274835	-118.6506290	
H-2302C	8/12/2026 1:11:26 PM	1123	34.4284267	-118.6489907	Valve Adjustment:Barely Open
H-2302E	8/20/2026 4:44:12 PM	1074	34.4275147	-118.6472421	
H-2303E	8/20/2026 4:50:27 PM	1077	34.4279196	-118.6471912	
H-2303N	8/12/2026 1:16:22 PM	1140	34.4290475	-118.6484228	Valve Adjustment:NSPS/EG CAI,High O2,Decreased Flow/Vacuum,Barely Open
H-2303N	8/12/2026 1:19:09 PM	1144	34.4290437	-118.6484400	Valve Adjustment:Barely Open,Surging Liquid in Header
H-2303S	8/28/2026 11:25:27 AM	1123	34.4272958	-118.6495662	Valve Adjustment:Audible Flow,Increased Flow/Vacuum
H-2304E	8/27/2026 11:55:16 AM	1071	34.4282327	-118.6468813	Valve Adjustment:Increased Flow/Vacuum,Surging Liquid in Header,Plugged/Pinched Suspected
H-2304S	8/28/2026 11:37:56 AM	1082	34.4275062	-118.6489040	Valve Adjustment:NSPS/EG CAI,Orifice Plate Changed (See OP Log),High Temp,Barely Open
H-2304S	8/28/2026 11:40:02 AM	1079	34.4275003	-118.6489353	
H-2304S	8/31/2026 12:25:12 PM	1080	34.4274955	-118.6489182	Valve Adjustment:NSPS/EG CAC
H-2304S	8/31/2026 12:38:33 PM	1099	34.4274960	-118.6488963	Valve Comment:Remoted;Valve Adjustment:Increased Flow/Vacuum
H-2305N	8/12/2026 1:22:40 PM	1151	34.4290085	-118.6485992	Valve Adjustment:Barely Open
H-2305S	8/30/2026 1:17:51 PM	1053	34.4274590	-118.6484840	Valve Adjustment:NSPS/EG CAI,NSPS/EG CAC,Orifice Plate Changed (See OP Log),Positive Static Press.,Increased Flow/Vacuum
H-2305S	8/30/2026 1:19:03 PM	1052	34.4274575	-118.6484598	
H-2306N	8/28/2026 10:37:17 AM	1123	34.4294525	-118.6475658	Valve Adjustment:Barely Open
H-2307S	8/9/2026 10:20:52 AM	1146	34.4284383	-118.6498232	Valve Adjustment:Decreased Flow/Vacuum
H-2307S	8/9/2026 10:24:35 AM	1130	34.4284473	-118.6498035	
H-2308S	8/9/2026 10:29:17 AM	1145	34.4284730	-118.6498183	
H-2309N	8/12/2026 9:50:35 AM	1305	34.4308128	-118.6489063	Valve Adjustment:Decreased Flow/Vacuum,Plugged/Pinched Suspected
H-2309N	8/17/2026 9:48:06 AM	1279	34.4308250	-118.6489225	Valve Adjustment:Plugged/Pinched Suspected
H-2309S	8/30/2026 12:46:12 PM	1107	34.4281575	-118.6487388	Valve Adjustment:Increased Flow/Vacuum
H-2309S	8/30/2026 12:47:09 PM	1104	34.4281543	-118.6487238	
H-2310N	8/17/2026 12:35:28 PM	1193	34.4298647	-118.6478665	Valve Adjustment:Orifice Plate Changed (See OP Log)
H-2310N	8/17/2026 12:40:08 PM	1217	34.4298625	-118.6478628	Valve Adjustment:Orifice Plate Changed (See OP Log),Increased Flow/Vacuum
H-2310N	8/17/2026 12:40:51 PM	1190	34.4298752	-118.6478780	
H-2310S	8/28/2026 10:34:05 AM	1107	34.4291552	-118.6475162	Valve Adjustment:Barely Open
H-2401S	8/12/2026 10:14:34 AM	1195	34.4288588	-118.6512203	Valve Adjustment:Valve 100% Open
H-2402N	8/12/2026 12:40:27 PM	1203	34.4291578	-118.6502533	Valve Adjustment:Barely Open
H-2402S	8/12/2026 10:33:21 AM	1188	34.4287470	-118.6504917	Valve Adjustment:Barely Open
H-2403N	8/12/2026 12:43:15 PM	1210	34.4293038	-118.6501498	Valve Adjustment:Barely Open

All LFG Extraction Wells - August 2026
Chiquita Canyon Landfill

Point Name	Record Date	Elev [ft]	Latitude	Longitude	Comments
H-2403S	8/12/2026 12:57:27 PM	1178	34.4287905	-118.6498425	Valve Adjustment:Decreased Flow/Vacuum,Barely Open
H-2404N	8/12/2026 12:47:23 PM	1202	34.4292923	-118.6495245	Valve Adjustment:Decreased Flow/Vacuum
H-2404S	8/12/2026 1:07:56 PM	1168	34.4287718	-118.6493058	Valve Adjustment:Valve 100% Open
H-2405N	8/12/2026 10:28:52 AM	1273	34.4300035	-118.6495075	Valve Adjustment:Decreased Flow/Vacuum
H-2405N	8/12/2026 10:32:20 AM	1263	34.4299937	-118.6495097	Valve Adjustment:Decreased Flow/Vacuum
H-29	8/27/2026 10:44:04 AM	1285	34.4354053	-118.6417788	Valve Adjustment:Audible Flow
H-72	8/26/2026 9:58:42 AM	1307	34.4369198	-118.6448167	Valve Adjustment:Barely Open
H-74	8/1/2026 8:52:05 AM	1307	34.4371777	-118.6433147	Valve Adjustment:Decreased Flow/Vacuum
H-75	8/17/2026 1:53:31 PM	1299	34.4363918	-118.6421173	Valve Adjustment:Audible Flow,Decreased Flow/Vacuum
H-75	8/20/2026 8:54:33 AM	1306	34.4363702	-118.6420835	Valve Adjustment:Increased Flow/Vacuum
H-79	8/11/2026 10:56:09 AM	1310	34.4339370	-118.6427992	Valve Adjustment:Audible Flow,Increased Flow/Vacuum
H-79	8/19/2026 12:54:51 PM	1277	34.4354182	-118.6417643	Valve Adjustment:NSPS/EG CAI,High Temp,Decreased Flow/Vacuum
H-79	8/19/2026 12:56:10 PM	1266	34.4354273	-118.6417513	Valve Adjustment:NSPS/EG CAC
H-79	8/20/2026 9:32:22 AM	1308	34.4339325	-118.6427892	Valve Adjustment:Increased Flow/Vacuum
P-02R	8/5/2026 1:55:00 PM	1157	34.4297303	-118.6439335	
P-03R	8/5/2026 2:02:14 PM	1180	34.4298663	-118.6442307	
P-04	8/5/2026 2:07:04 PM	1168	34.4294618	-118.6445850	
P-05	8/6/2026 9:40:01 AM	1148	34.4291915	-118.6447517	
P-06R	8/6/2026 9:47:29 AM	1137	34.4288808	-118.6450468	
P-07R	8/17/2026 10:01:53 AM	1204	34.4298579	-118.6433202	
P-08R	8/5/2026 10:52:06 AM	1173	34.4294015	-118.6437450	
P-09	8/3/2026 1:57:38 PM	1164	34.4290143	-118.6442435	
P-10	8/3/2026 2:02:31 PM	1159	34.4287338	-118.6445952	
P-11	8/6/2026 9:56:27 AM	1133	34.4285142	-118.6449518	
P-12	8/6/2026 10:07:09 AM	1105	34.4288622	-118.6456290	
P-13	8/6/2026 10:11:26 AM	1112	34.4285368	-118.6457987	
P-14	8/6/2026 10:17:59 AM	1110	34.4280870	-118.6460697	
P-15R	8/6/2026 10:23:44 AM	1096	34.4278137	-118.6459200	
P-16	8/6/2026 10:43:32 AM	1068	34.4275202	-118.6456320	
P-17	8/6/2026 10:49:54 AM	1087	34.4273997	-118.6453215	
P-18RD	8/9/2026 2:06:27 PM	1088	34.4270868	-118.6450158	
P-18RS	8/9/2026 2:03:31 PM	1070	34.4270770	-118.6450180	
P-19	8/10/2026 1:31:30 PM	1079	34.4268863	-118.6452035	
P-20R	8/9/2026 2:19:46 PM	1096	34.4268297	-118.6448408	
P-21	8/9/2026 2:13:29 PM	1103	34.4264883	-118.6448122	
P-21RD	8/10/2026 1:39:05 PM	1128	34.4264092	-118.6444022	
P-21RS	8/10/2026 1:42:30 PM	1144	34.4263987	-118.6444013	
P-22RD	8/17/2026 10:39:55 AM	1187	34.4269151	-118.6438143	Valve Adjustment:NSPS/EG CAI
P-22RS	8/17/2026 10:35:13 AM	1187	34.4269301	-118.6438173	
P-23	8/10/2026 1:56:28 PM	1112	34.4261467	-118.6447045	
P-24	8/11/2026 12:50:00 PM	1109	34.4260928	-118.6442807	
P-26	8/11/2026 1:06:02 PM	1131	34.4265188	-118.6432292	
P-27	8/12/2026 8:05:38 AM	1137	34.4268262	-118.6427893	Valve Comment:swap well head;Valve Adjustment:Decreased Flow/Vacuum,Barely Open
P-27	8/13/2026 1:27:15 PM	1126	34.4268223	-118.6427908	
P-28	8/12/2026 12:57:05 PM	1143	34.4270432	-118.6422672	
P-29R	8/12/2026 8:47:04 AM	1155	34.4272020	-118.6418488	
P-30R	8/12/2026 8:55:42 AM	1168	34.4274195	-118.6415982	

All LFG Extraction Wells - August 2026
Chiquita Canyon Landfill

Point Name	Record Date	Elev [ft]	Latitude	Longitude	Comments
P-32R1	8/12/2026 9:30:14 AM	1181	34.4282208	-118.6410555	
P-32R2	8/12/2026 9:36:46 AM	1190	34.4284427	-118.6409438	
P-32R2	8/25/2026 3:50:56 PM	1173	34.4284502	-118.6409409	
P-33	8/12/2026 9:44:10 AM	1193	34.4288402	-118.6407945	
P-36	8/12/2026 1:51:52 PM	1212	34.4302285	-118.6400872	
P-37	8/3/2026 9:08:55 AM	1211	34.4305178	-118.6403720	,
P-38RD	8/3/2026 9:37:10 AM	1211	34.4299900	-118.6405735	Increased Flow/Vacuum,Opened Valve 1/2 Turn or Less
P-38RS	8/3/2026 9:34:21 AM	1234	34.4299438	-118.6406467	No Adjustment Made,
P-39	8/3/2026 9:40:47 AM	1194	34.4294752	-118.6409963	Increased Flow/Vacuum,Opened Valve 1/2 Turn or Less
P-41	8/3/2026 9:46:05 AM	1207	34.4289418	-118.6413793	,
P-42R	8/3/2026 9:53:05 AM	1198	34.4284440	-118.6416385	Increased Flow/Vacuum,Opened Valve 1/2 Turn or Less
P-43	8/3/2026 9:58:14 AM	1276	34.4282407	-118.6418598	,
P-44RD	8/3/2026 10:02:39 AM	1243	34.4281422	-118.6418895	No Adjustment Made,
P-44RS	8/3/2026 10:01:07 AM	1220	34.4281423	-118.6418565	,
P-45RD	8/3/2026 10:29:25 AM	1220	34.4277625	-118.6424552	,
P-45RS	8/3/2026 10:27:31 AM	1194	34.4277910	-118.6424188	,
P-45RS	8/25/2026 4:29:05 PM	1221	34.4277475	-118.6424748	
P-46RD	8/3/2026 10:41:13 AM	1204	34.4276548	-118.6426797	No Adjustment Made,
P-46RS	8/3/2026 10:38:56 AM	1178	34.4276615	-118.6426515	,
P-47	8/17/2026 10:25:36 AM	1210	34.4274069	-118.6432608	
P-48	8/17/2026 10:59:26 AM	1210	34.4275550	-118.6435903	
P-49RD	8/3/2026 10:17:37 AM	1204	34.4279730	-118.6438562	
P-49RS	8/3/2026 10:13:44 AM	1206	34.4279848	-118.6438765	
P-52	8/3/2026 10:53:58 AM	1214	34.4287292	-118.6433148	
P-53	8/17/2026 11:54:22 AM	1223	34.4291145	-118.6430695	
P-54	8/17/2026 12:05:19 PM	1226	34.4294152	-118.6428993	Valve Adjustment:NSPS/EG CAI,NSPS/EG CAC,Decreased Flow/Vacuum
P-54	8/17/2026 12:16:28 PM	1229	34.4294255	-118.6429018	Valve Adjustment:NSPS/EG CAC,Orifice Plate Changed (See OP Log)
P-55	8/17/2026 12:21:40 PM	1228	34.4297209	-118.6427404	
P-56	8/17/2026 12:31:15 PM	1233	34.4300992	-118.6428200	
P-57	8/17/2026 12:26:34 PM	1247	34.4299885	-118.6424323	
P-60R	8/13/2026 1:45:51 PM	1230	34.4307722	-118.6415547	
P-61	8/13/2026 1:41:07 PM	1243	34.4311088	-118.6411372	
P-65	8/13/2026 1:59:36 PM	1245	34.4304112	-118.6409787	
P-71	8/17/2026 11:07:05 AM	1232	34.4279442	-118.6432190	
P-75	8/13/2026 1:52:23 PM	1227	34.4302760	-118.6415272	
P-76	8/3/2026 9:27:12 AM	1224	34.4302528	-118.6405412	,
P-79	8/6/2026 10:33:27 AM	1007	34.4270367	-118.6460662	
SC-2000E	8/18/2026 10:35:27 AM	1188	34.4307102	-118.6467920	Valve Adjustment:Decreased Flow/Vacuum
SC-2501E	8/3/2026 8:30:00 AM				AtmAA; [User entered 18.02%]
SC-2501E	8/3/2026 8:30:00 AM				AtmAA
SC-2501E	8/3/2026 8:34:18 AM	1354	34.4366908	-118.6479216	Valve Adjustment:No Flow Measurement,High Temp
SC-2501E	8/10/2026 8:29:18 AM	1358	34.4366930	-118.6479175	Valve Adjustment:No Flow Measurement,High Temp
SC-2501E	8/10/2026 8:41:00 AM				AtmAA
SC-2501E	8/17/2026 8:02:20 AM	1356	34.4366827	-118.6479151	Valve Adjustment:No Flow Measurement,High Temp
SC-2501E	8/17/2026 8:05:00 AM				AtmAA
SC-2501E	8/24/2026 8:23:57 AM	1347	34.4366794	-118.6479121	Valve Adjustment:No Flow Measurement,High Temp

All LFG Extraction Wells - August 2026
Chiquita Canyon Landfill

Point Name	Record Date	Elev [ft]	Latitude	Longitude	Comments
SC-2501E	8/31/2026 8:42:09 AM	1343	34.4366888	-118.6479201	Valve Adjustment:No Flow Measurement,High Temp
SC-2501W	8/13/2026 1:06:02 PM	1351	34.4367602	-118.6485232	Valve Adjustment:NSPS/EG CAI,High Temp,Barely Open;Well Comment:No pump
SC-2501W	8/13/2026 1:07:06 PM	1360	34.4367577	-118.6485275	
SC-2501W	8/13/2026 3:00:00 PM				AtmAA
SC-2501W	8/17/2026 8:30:29 AM	1363	34.4367885	-118.6485360	Valve Adjustment:No Flow Measurement,High Temp
SW-10	8/5/2026 12:56:57 PM	1325	34.4369645	-118.6503190	,
SW-10	8/12/2026 2:10:23 PM	1341	34.4370202	-118.6503758	Valve Adjustment:Reconnected this Date
SW-115	8/5/2026 8:29:10 AM	1240	34.4348943	-118.6412235	No Adjustment Made,
SW-154	8/11/2026 1:42:22 PM	1281	34.4380207	-118.6456005	
SW-187	8/5/2026 12:22:32 PM	1276	34.4372302	-118.6473348	,
SW-20	8/17/2026 10:10:09 AM	1181	34.4302472	-118.6436667	Valve Adjustment:NSPS/EG CAI,Valve 100% Closed
SW-2501D	8/5/2026 1:58:20 PM	1198	34.4334913	-118.6519722	,
SW-2501M	8/5/2026 1:54:11 PM	1204	34.4334877	-118.6520237	,
SW-2501MD	8/5/2026 1:56:24 PM	1191	34.4334672	-118.6520158	,
SW-2501S	8/5/2026 1:52:03 PM	1270	34.4335093	-118.6519782	,
SW-2502D	8/5/2026 1:42:52 PM	1168	34.4337143	-118.6519158	,
SW-2502M	8/5/2026 1:40:28 PM	1161	34.4336775	-118.6518943	,
SW-2502MD	8/5/2026 1:34:59 PM	1178	34.4337462	-118.6519755	,
SW-2502S	8/5/2026 1:37:20 PM	1138	34.4336890	-118.6519427	,
SW-2503D	8/5/2026 1:28:32 PM	1250	34.4351210	-118.6516628	,
SW-2503M	8/5/2026 1:25:28 PM	1243	34.4351303	-118.6516097	,
SW-2503MD	8/5/2026 1:18:25 PM	1257	34.4351168	-118.6516943	,
SW-2503S	8/5/2026 1:21:18 PM	1230	34.4350318	-118.6515115	,
SW-2504D	8/5/2026 1:06:36 PM	1227	34.4352573	-118.6516495	,
SW-2504M	8/5/2026 1:15:32 PM	1263	34.4352145	-118.6516915	,
SW-2504MD	8/5/2026 1:09:15 PM	1270	34.4352723	-118.6517973	,
SW-2504S	8/5/2026 1:13:55 PM	1263	34.4352535	-118.6516688	,
SW-30	8/5/2026 1:46:39 PM	1188	34.4336533	-118.6519913	,
SW-32	8/5/2026 2:01:29 PM	1230	34.4334413	-118.6519153	,
SW-64	8/5/2026 1:49:25 PM	1175	34.4336525	-118.6519477	,
SW-65	8/5/2026 8:27:39 AM	1227	34.4349718	-118.6412130	,
SW-66	8/11/2026 1:40:33 PM	1279	34.4379912	-118.6456058	
SW-68	8/5/2026 2:03:59 PM	1227	34.4334078	-118.6519860	,
SW-70	8/5/2026 12:31:23 PM	1280	34.4372465	-118.6473730	,
SW-71	8/11/2026 12:58:26 PM	1126	34.4259770	-118.6438273	
SW-72	8/12/2026 1:45:10 PM	1201	34.4296452	-118.6401885	
SW-80	8/25/2026 8:18:39 AM	1236	34.4382943	-118.6433625	
SW-9	8/5/2026 12:36:05 PM	1250	34.4372627	-118.6473155	,
TC-1961C	8/27/2026 9:31:25 AM	1291	34.4321780	-118.6454388	Valve Adjustment:Decreased Flow/Vacuum,Barely Open
TC-1961E	8/18/2026 10:05:57 AM	1270	34.4328388	-118.6445127	Valve Adjustment:Decreased Flow/Vacuum
TC-2174	8/3/2026 8:15:44 AM	1351	34.4367598	-118.6476321	Valve Adjustment:No Flow Measurement,High Temp
TC-2174	8/3/2026 8:20:00 AM				AtmAA; [User entered 16.09%]
TC-2174	8/3/2026 8:20:00 AM				AtmAA
TC-2174	8/10/2026 8:22:42 AM	1357	34.4367603	-118.6476345	Valve Adjustment:No Flow Measurement,High Temp
TC-2174	8/10/2026 8:30:00 AM				AtmAA
TC-2174	8/17/2026 7:49:43 AM	1348	34.4367492	-118.6476323	Valve Adjustment:No Flow Measurement,High Temp
TC-2174	8/17/2026 7:55:00 AM				AtmAA

All LFG Extraction Wells - August 2026
Chiquita Canyon Landfill

Point Name	Record Date	Elev [ft]	Latitude	Longitude	Comments
TC-2174	8/24/2026 8:15:18 AM	1344	34.4367445	-118.6476254	Valve Adjustment:No Flow Measurement,High Temp
TC-2174	8/31/2026 8:04:00 AM	1338	34.4367456	-118.6476430	Valve Adjustment:No Flow Measurement,High Temp
VL-02	8/24/2026 11:50:16 AM	1169	34.4311663	-118.6442817	Valve Adjustment:Surging Liquid in Header,Surging Liquid in Well (Watered In)

Table 2. Monthly LEA Selected Wells - August 2026
Chiquita Canyon Landfill

Point Name	Record Date	CH4 [%]	CO2 [%]	O2 [%]	Bal Gas [%]	CO Reading [ppmv]	H2 Reading [ppmv]	Init Gas Temp [°F]	Adj Gas Temp [°F]	Init Stat Press ["H2O]	Adj Stat Press ["H2O]	Comments
CV-108-52	8/4/2026 7:50:00 AM					160						AirTech Lab
CV-108-52	8/4/2026 7:50:00 AM						9400					AirTech Lab; [User entered 0.94%]
CV-108-52	8/5/2026 8:14:59 AM	45.8	52.3	0.0	1.9			86.0	86.5	-1.33	-1.20	,
CV-108-52	8/17/2026 10:15:53 AM	17.9	69.8	0.0	12.3			103.0	103.3	7.41	7.42	Valve Adjustment:NSPS/EG CAI,Positive Static Press.,Valve 100% Open
CV-108-52	8/17/2026 10:16:18 AM	18.0	70.0	0.0	12.0			103.5	103.6	6.94	6.79	Valve Adjustment:NSPS/EG CAI,Positive Static Press.,Valve 100% Open
CV-113	8/10/2026 8:00:00 AM					35						AirTech Lab
CV-113	8/10/2026 8:00:00 AM						0					AirTech Lab; [User entered 0%]
CV-113	8/11/2026 9:30:06 AM	28.0	48.2	4.0	19.8			102.8	103.2	-0.59	-0.58	Valve Adjustment:Barely Open
CV-113	8/14/2026 8:10:00 AM					33						AirTech Lab
CV-113	8/14/2026 8:10:00 AM						1500					AirTech Lab; [User entered 0.15%]
CV-113	8/18/2026 9:46:41 AM	31.1	41.2	4.4	23.3			110.0	110.0	-0.83	-0.81	Valve Adjustment:Barely Open,Surging Liquid in Header
CV-114	8/3/2026 8:11:24 AM	0.5	76.8	0.0	22.7			190.8	190.9	-5.98	-5.39	Valve Adjustment:No Flow Measurement,High Temp
CV-114	8/3/2026 8:15:00 AM					3090						AtmAA
CV-114	8/3/2026 8:15:00 AM						158900					AtmAA; [User entered 15.89%]
CV-114	8/6/2026 8:05:00 AM					1800						AirTech Lab
CV-114	8/6/2026 8:05:00 AM						120000					AirTech Lab; [User entered 12%]
CV-114	8/10/2026 8:18:57 AM	1.1	74.5	0.0	24.4			190.9	190.9	-4.53	-4.43	Valve Adjustment:No Flow Measurement,High Temp
CV-114	8/10/2026 8:25:00 AM					4420						AtmAA
CV-114	8/17/2026 7:45:33 AM	3.1	79.9	0.0	17.0			190.3	190.6	-4.98	-5.05	Valve Adjustment:No Flow Measurement,High Temp
CV-114	8/17/2026 7:50:00 AM					2570						AtmAA
CV-114	8/24/2026 8:12:00 AM	3.7	81.3	0.0	15.0			191.4	191.4	-3.98	-3.84	Valve Adjustment:No Flow Measurement,High Temp
CV-114	8/31/2026 7:59:29 AM	1.2	84.0	0.0	14.8			190.1	190.1	-4.81	-4.71	Valve Adjustment:No Flow Measurement,High Temp
CV-1532A	8/4/2026 7:55:00 AM					1200						AirTech Lab
CV-1532A	8/4/2026 7:55:00 AM						140000					AirTech Lab; [User entered 14%]

Table 2. Monthly LEA Selected Wells - August 2026
Chiquita Canyon Landfill

Point Name	Record Date	CH4 [%]	CO2 [%]	O2 [%]	Bal Gas [%]	CO Reading [ppmv]	H2 Reading [ppmv]	Init Temp [°F]	Adj Temp [°F]	Init Stat Press ["H2O]	Adj Stat Press ["H2O]	Comments
CV-1532A	8/14/2026 8:47:40 AM	0.7	76.7	0.8	21.8			177.7	178.5	-4.73	-4.98	Valve Adjustment:NSPS/EG CAI,High Temp,Barely Open,Surging Liquid in Header,Surging Liquid in Well (Watered In)
CV-1532A	8/14/2026 8:48:40 AM	0.7	81.4	0.2	17.7			179.2	179.6	-8.03	-5.19	Valve Adjustment:High Temp,Surging Liquid in Header,Surging Liquid in Well (Watered In);Well Condition:Pnumatic Pump Installed
CV-1532A	8/17/2026 9:54:52 AM	4.7	80.2	0.1	15.0			185.4	185.8	-4.46	-4.26	No Flow Measurement,High Temp,No Adjustment Made
CV-1532A	8/17/2026 9:56:00 AM					1235						AtmAA
CV-1532A	8/20/2026 10:40:38 AM	0.5	64.0	1.5	34.0			183.4	181.9	-2.93	-3.15	Valve Adjustment:Increased Flow/Vacuum
CV-1532A	8/25/2026 10:00:55 AM	19.7	68.9	0.4	11.0			133.2	132.2	-4.93	-5.08	Valve Adjustment:No Flow Measurement,High Temp;Well Condition:Pnumatic Pump Installed
CV-1532A	8/25/2026 10:03:58 AM	19.2	67.4	0.6	12.8			181.2	181.6	-5.21	-5.57	Valve Adjustment:No Flow Measurement,High Temp;Well Condition:Pnumatic Pump Installed
CV-1532A	8/25/2026 10:06:21 AM	23.2	70.6	0.1	6.1			183.1	183.1	-3.42	-2.94	Valve Adjustment:No Flow Measurement,High Temp;Well Condition:Pnumatic Pump Installed
CV-1535	8/5/2026 8:08:53 AM	43.4	49.3	0.0	7.3			121.5	121.4	-2.10	-2.00	,
CV-1535	8/13/2026 9:30:00 AM					55						AirTech Lab
CV-1535	8/13/2026 9:30:00 AM						7000					AirTech Lab; [User entered 0.70%]
CV-1535	8/17/2026 10:19:00 AM	53.2	45.9	0.0	0.9			124.0	124.1	-1.20	-1.21	
CV-1902A	8/4/2026 1:45:00 PM					850						AtmAA
CV-1902A	8/4/2026 1:45:00 PM						125500					AtmAA; [User entered 12.55%]
CV-1902A	8/4/2026 1:45:01 PM	4.0	81.1	0.0	14.9			180.4	180.2	1.81	-4.20	Valve Adjustment:NSPS/EG CAI,No Flow Measurement,High Temp,Increased Flow/Vacuum;Well Condition:Pnumatic Pump Installed
CV-1902A	8/4/2026 1:45:57 PM	2.0	76.7	0.0	21.3			179.2	179.4	-4.38	-4.34	Valve Adjustment:NSPS/EG CAC,No Flow Measurement,High Temp;Well Condition:Pnumatic Pump Installed
CV-1902A	8/11/2026 1:30:00 PM					1720						AtmAA
CV-1902A	8/11/2026 1:35:08 PM	8.6	74.5	0.0	16.9			179.1	178.4	-7.89	-7.81	Valve Adjustment:No Flow Measurement,High Temp

Table 2. Monthly LEA Selected Wells - August 2026
Chiquita Canyon Landfill

Point Name	Record Date	CH4 [%]	CO2 [%]	O2 [%]	Bal Gas [%]	CO Reading [ppmv]	H2 Reading [ppmv]	Init Temp [°F]	Adj Temp [°F]	Init Stat Press ["H2O]	Adj Stat Press ["H2O]	Comments
CV-1902A	8/12/2026 8:50:00 AM					1100						AirTech Lab
CV-1902A	8/12/2026 8:50:00 AM						190000					AirTech Lab; [User entered 19%]
CV-1902A	8/18/2026 1:39:43 PM	25.2	71.6	0.3	2.9			187.0	187.3	-6.77	-6.77	Valve Adjustment:No Flow Measurement,High Temp;Well Condition:Pnumatic Pump Installed
CV-1902A	8/18/2026 1:45:00 PM					1360						AtmAA
CV-1902A	8/24/2026 1:33:07 PM	25.2	73.5	0.0	1.3			169.5		-6.01		Valve Adjustment:No Flow Measurement,High Temp
CV-1902A	8/31/2026 1:58:14 PM	1.6	72.7	0.0	25.7			167.2	168.7	-5.05	-5.05	Valve Adjustment:No Flow Measurement,High Temp;Well Condition:Pnumatic Pump Installed
CV-2001	8/5/2026 7:15:00 AM					170						AirTech Lab
CV-2001	8/5/2026 7:15:00 AM						16000					AirTech Lab; [User entered 1.6%]
CV-2001	8/5/2026 9:13:08 AM	10.3	75.9	2.2	11.6			82.1	82.1	-6.52	-5.98	,
CV-2001	8/11/2026 8:35:00 AM					660						AirTech Lab
CV-2001	8/11/2026 8:35:00 AM						56000					AirTech Lab; [User entered 5.6%]
CV-2001	8/25/2026 1:44:30 PM	5.7	60.9	4.0	29.4			116.7	117.1	-5.61	-6.75	Valve Adjustment:Surging Liquid in Header,Surging Liquid in Well (Watered In)
CV-2002	8/5/2026 7:35:00 AM					1600						AirTech Lab
CV-2002	8/5/2026 7:35:00 AM						79000					AirTech Lab; [User entered 7.9%]
CV-2002	8/6/2026 8:11:00 AM					2865						AtmAA
CV-2002	8/6/2026 8:11:00 AM						93100					AtmAA; [User entered 9.31%]
CV-2002	8/6/2026 9:37:47 AM	17.8	68.5	0.3	13.4			185.7	185.7	-10.76	-10.78	Valve Adjustment:No Flow Measurement,High Temp
CV-2002	8/11/2026 8:30:00 AM					3500						AirTech Lab
CV-2002	8/11/2026 8:30:00 AM						150000					AirTech Lab; [User entered 15%]
CV-2002	8/13/2026 7:57:34 AM	21.5	74.7	0.0	3.8			186.0	186.0	-3.03	-3.03	Valve Adjustment:No Flow Measurement,High Temp
CV-2002	8/13/2026 8:05:00 AM					4725						AtmAA
CV-2002	8/20/2026 10:08:08 AM	47.0	53.0	0.0	0.0			187.4	187.4	-5.87	-5.73	Valve Adjustment:No Flow Measurement,High Temp
CV-2002	8/26/2026 2:16:28 PM	19.8	67.1	0.5	12.6			185.6	185.8	-7.08	-6.78	Valve Adjustment:No Flow Measurement,High Temp

Table 2. Monthly LEA Selected Wells - August 2026
Chiquita Canyon Landfill

Point Name	Record Date	CH4 [%]	CO2 [%]	O2 [%]	Bal Gas [%]	CO Reading [ppmv]	H2 Reading [ppmv]	Init Well Temp [°F]	Adj Well Temp [°F]	Init Stat Press ["H2O]	Adj Stat Press ["H2O]	Comments
CV-2007	8/6/2026 8:30:00 AM					300						AirTech Lab
CV-2007	8/6/2026 8:30:00 AM						21000					AirTech Lab; [User entered 2.1%]
CV-2007	8/11/2026 10:26:06 AM	25.2	55.4	0.8	18.6			138.1	138.1	-0.51	-0.50	Valve Adjustment:High Temp,Barely Open
CV-2007	8/24/2026 11:27:05 AM	19.8	74.6	0.2	5.4			130.9	130.9	-0.34	-0.33	Valve Adjustment:Barely Open
CV-2301	8/5/2026 1:20:00 PM					2840						AtmAA
CV-2301	8/5/2026 1:20:00 PM						131400					AtmAA; [User entered 13.14%]
CV-2301	8/10/2026 8:11:28 AM	2.8	79.3	0.5	17.4			189.7	189.3	-0.94	-0.94	Valve Adjustment:NSPS/EG CAI,High Temp,Barely Open
CV-2301	8/10/2026 8:13:26 AM	2.7	78.8	0.5	18.0			189.4	189.8	-0.99	-0.95	Valve Adjustment:NSPS/EG CAI,High Temp,Barely Open
CV-2301	8/11/2026 10:00:00 AM					2470						AtmAA
CV-2301	8/11/2026 10:04:43 AM	19.6	75.2	0.0	5.2			188.2	189.1	-0.88	-0.87	Valve Adjustment:No Flow Measurement,High Temp
CV-2301	8/12/2026 8:35:00 AM					1600						AirTech Lab
CV-2301	8/12/2026 8:35:00 AM						97000					AirTech Lab; [User entered 9.7%]
CV-2301	8/19/2026 2:28:43 PM	32.3	67.7	0.0	0.0			183.4	186.0	0.03	0.03	Valve Adjustment:No Flow Measurement,High Temp,Positive Static Press.,Reduce Sys. Vac. - Flare Down
CV-2301	8/19/2026 3:08:38 PM	28.9	56.4	0.3	14.4			165.9	175.8	-1.18	-1.18	Valve Adjustment:No Flow Measurement,High Temp,Barely Open
CV-2301	8/26/2026 10:10:29 AM	22.7	69.4	0.0	7.9			181.6	181.8	-10.45	-10.45	Valve Adjustment:Audible Flow,High Temp
CV-2302	8/6/2026 10:01:38 AM	42.1	45.3	1.0	11.6			128.8	129.0	-17.55	-17.55	Valve Adjustment:Valve 100% Open;Well Comment:valve stuck open
CV-2302	8/12/2026 8:30:00 AM					150						AirTech Lab
CV-2302	8/12/2026 8:30:00 AM						31000					AirTech Lab; [User entered 3.1%]
CV-2302	8/19/2026 10:46:20 AM	50.9	48.2	0.9	0.0			132.3	132.1	-13.16	-13.33	Valve Adjustment:NSPS/EG CAI,High Temp,Surging Liquid in Header,Surging Liquid in Well (Watered In);Well Comment:Valve stuck open
CV-2302	8/19/2026 10:46:51 AM	52.1	46.7	1.2	0.0			132.4	132.5	-12.51	-12.83	Valve Adjustment:High Temp,Valve 100% Open
CV-2303	8/4/2026 8:20:00 AM					2035						AtmAA
CV-2303	8/4/2026 8:20:00 AM						190550					AtmAA; [User entered 19.055%]

Table 2. Monthly LEA Selected Wells - August 2026
Chiquita Canyon Landfill

Point Name	Record Date	CH4 [%]	CO2 [%]	O2 [%]	Bal Gas [%]	CO Reading [ppmv]	H2 Reading [ppmv]	Init Well Temp [°F]	Adj Well Temp [°F]	Init Stat Press ["H2O]	Adj Stat Press ["H2O]	Comments
CV-2303	8/4/2026 8:26:13 AM	1.7	76.0	0.6	21.7			188.6	190.1	-2.50	-2.33	Valve Adjustment:No Flow Measurement,High Temp;Well Condition:Lorentz Pump Installed
CV-2303	8/12/2026 10:45:00 AM					2480						AtmAA
CV-2303	8/12/2026 10:49:02 AM	18.7	64.4	0.0	16.9			190.9	190.8	0.83	0.69	Valve Adjustment:No Flow Measurement,High Temp,Valve 100% Open;Well Condition:Lorentz Pump Installed
CV-2303	8/12/2026 2:05:55 PM	11.0	75.3	0.0	13.7			190.8	191.1	0.53	0.46	Valve Adjustment:No Flow Measurement,High Temp;Well Condition:Lorentz Pump Installed
CV-2303	8/13/2026 9:50:00 AM					1900						AirTech Lab
CV-2303	8/13/2026 9:50:00 AM						190000					AirTech Lab; [User entered 19%]
CV-2303	8/13/2026 12:16:13 PM	1.2	70.7	0.1	28.0			188.6	189.9	-0.71	-0.74	Valve Adjustment:NSPS/EG CAI,High Temp,Valve 100% Open,Undersized Lateral;Well Comment:pump is active;Well Condition:Lorentz Pump Installed
CV-2303	8/13/2026 12:19:56 PM	1.2	70.6	0.1	28.2			188.8	188.6	-0.44	-0.45	Valve Adjustment:High Temp,Valve 100% Open,Undersized Lateral;Well Condition:Lorentz Pump Installed
CV-2303	8/18/2026 8:25:00 AM					1795						AtmAA
CV-2303	8/18/2026 8:32:01 AM	9.2	66.0	0.0	24.8			191.7	191.7	0.24	0.18	Valve Adjustment:No Flow Measurement,High Temp,Positive Static Press.,Valve 100% Open;Well Condition:Lorentz Pump Installed
CV-2303	8/18/2026 8:35:57 AM	8.3	81.8	0.0	9.9			192.6	192.6	0.44	0.38	Valve Adjustment:No Flow Measurement,High Temp,Positive Static Press.,Valve 100% Open;Well Condition:Lorentz Pump Installed
CV-2303	8/25/2026 8:09:51 AM	12.5	64.0	0.0	23.5			191.0				Valve Adjustment:No Flow Measurement,High Temp;Well Condition:Lorentz Pump Installed
CV-2305	8/5/2026 9:00:00 AM					2310						AtmAA
CV-2305	8/5/2026 9:00:00 AM						45000					AtmAA; [User entered 4.5%]
CV-2305	8/11/2026 8:15:00 AM					1770						AtmAA

Table 2. Monthly LEA Selected Wells - August 2026
Chiquita Canyon Landfill

Point Name	Record Date	CH4 [%]	CO2 [%]	O2 [%]	Bal Gas [%]	CO Reading [ppmv]	H2 Reading [ppmv]	Init Temp [°F]	Adj Temp [°F]	Init Stat Press ["H2O]	Adj Stat Press ["H2O]	Comments
CV-2305	8/11/2026 8:18:34 AM	24.3	59.7	0.0	16.0			156.2	156.2	-4.12	-4.15	Valve Adjustment:High Temp;Well Condition:Lorentz Pump Installed
CV-2305	8/14/2026 7:40:00 AM					1400						AirTech Lab
CV-2305	8/14/2026 7:40:00 AM						58000					AirTech Lab; [User entered 5.8%]
CV-2305	8/18/2026 10:37:57 AM	36.0	53.6	0.0	10.4			156.9	156.9	-4.71	-4.71	Valve Adjustment:High Temp;Well Condition:Lorentz Pump Installed
CV-2305	8/18/2026 10:40:00 AM					1930						AtmAA
CV-2305	8/25/2026 2:29:55 PM	42.0	57.7	0.2	0.1			157.6	157.6	-4.11	-4.11	Valve Adjustment:High Temp;Well Condition:Lorentz Pump Installed
CV-2312-PLR	8/5/2026 10:07:00 AM					2875						AtmAA
CV-2312-PLR	8/5/2026 10:07:00 AM						149500					AtmAA; [User entered 14.95%]
CV-2312-PLR	8/11/2026 9:27:14 AM	9.4	79.0	0.1	11.5			168.1	168.0	-2.70	-3.05	Valve Adjustment:No Flow Measurement,High Temp
CV-2312-PLR	8/11/2026 9:30:00 AM					3640						AtmAA
CV-2312-PLR	8/12/2026 9:10:00 AM					2800						AirTech Lab
CV-2312-PLR	8/12/2026 9:10:00 AM						160000					AirTech Lab; [User entered 16%]
CV-2312-PLR	8/19/2026 10:34:14 AM	2.8	81.3	0.0	15.9			169.0	168.9	0.93	-2.51	Valve Adjustment:No Flow Measurement,High Temp,Increased Flow/Vacuum
CV-2312-PLR	8/19/2026 10:55:23 AM	5.4	78.3	0.1	16.2			168.7	168.7	-6.79	-7.08	Valve Adjustment:No Flow Measurement,High Temp
CV-2312-PLR	8/26/2026 9:43:39 AM	1.2	79.2	0.0	19.6			169.2	169.2	-8.17	-8.09	Valve Adjustment:No Flow Measurement,High Temp
CV-2314-PLR	8/13/2026 2:35:00 PM					4450						AtmAA
CV-2314-PLR	8/13/2026 2:42:37 PM	6.3	77.6	0.0	16.1			186.7	188.1	-12.36	-12.01	Valve Adjustment:No Flow Measurement,High Temp
CV-2314-PLR	8/14/2026 7:25:00 AM					3200						AirTech Lab
CV-2314-PLR	8/14/2026 7:25:00 AM						120000					AirTech Lab; [User entered 12%]
CV-2314-PLR	8/19/2026 9:10:21 AM	6.2	81.9	0.0	11.9			187.5	187.6	-15.45	-15.50	Valve Adjustment:No Flow Measurement,High Temp
CV-2314-PLR	8/26/2026 8:32:14 AM	4.7	82.7	0.0	12.6			186.9	186.8	-16.06	-15.54	Valve Adjustment:No Flow Measurement,High Temp
CV-2315	8/3/2026 10:07:01 AM	2.2	75.2	0.0	22.6			177.0	177.1	-3.72	-3.81	Valve Adjustment:No Flow Measurement,High Temp;Well Condition:Lorentz Pump Installed

Table 2. Monthly LEA Selected Wells - August 2026
Chiquita Canyon Landfill

Point Name	Record Date	CH4 [%]	CO2 [%]	O2 [%]	Bal Gas [%]	CO Reading [ppmv]	H2 Reading [ppmv]	Init Temp [°F]	Adj Temp [°F]	Init Stat Press ["H2O]	Adj Stat Press ["H2O]	Comments
CV-2315	8/3/2026 10:10:00 AM					1280						AtmAA
CV-2315	8/3/2026 10:10:00 AM						106800					AtmAA; [User entered 10.68%]
CV-2315	8/6/2026 8:40:00 AM					1100						AirTech Lab
CV-2315	8/6/2026 8:40:00 AM						85000					AirTech Lab; [User entered 8.5%]
CV-2315	8/10/2026 1:05:49 PM	28.9	71.0	0.0	0.1			177.9	176.9	-2.62	-2.37	Valve Adjustment:No Flow Measurement,High Temp;Well Condition:Lorentz Pump Installed
CV-2315	8/10/2026 1:10:00 PM					2530						AtmAA
CV-2315	8/19/2026 8:39:29 AM	12.9	78.2	0.1	8.8			171.2	172.6	-2.03	-1.86	Valve Adjustment:No Flow Measurement,High Temp
CV-2315	8/24/2026 9:40:11 AM	32.2	67.8	0.0	0.0			189.6	189.8	-3.00	-2.86	Valve Adjustment:No Flow Measurement,High Temp;Well Condition:Lorentz Pump Installed
CV-2315	8/31/2026 1:55:04 PM	18.3	71.8	0.0	9.9			177.2	179.7	-0.96	-0.80	Valve Adjustment:No Flow Measurement,High Temp;Well Condition:Lorentz Pump Installed
CV-2328	8/5/2026 10:12:00 AM					1040						AtmAA
CV-2328	8/5/2026 10:12:00 AM						48200					AtmAA; [User entered 4.82%]
CV-2328	8/11/2026 8:55:00 AM					1200						AirTech Lab
CV-2328	8/11/2026 8:55:00 AM						110000					AirTech Lab; [User entered 11%]
CV-2328	8/11/2026 9:13:16 AM	30.9	69.1	0.0	0.0			177.3	177.4	-0.47	-0.47	Valve Adjustment:High Temp;Well Condition:Lorentz Pump Installed
CV-2328	8/11/2026 9:20:00 AM					1770						AtmAA
CV-2328	8/19/2026 9:45:37 AM	42.4	57.6	0.0	0.0			154.6	154.5	-4.33	-4.31	Valve Adjustment:High Temp;Well Condition:Lorentz Pump Installed
CV-2328	8/26/2026 9:18:53 AM	24.6	67.5	0.0	7.9			151.7	151.7	-6.57	-6.40	Valve Adjustment:High Temp;Well Condition:Lorentz Pump Installed
CV-2333	8/3/2026 8:06:27 AM	0.8	77.9	0.0	21.3			185.2	185.4	-7.64	-6.42	Valve Adjustment:No Flow Measurement,High Temp
CV-2333	8/3/2026 8:10:00 AM					5310						AtmAA
CV-2333	8/3/2026 8:10:00 AM						189600					AtmAA; [User entered 18.96%]
CV-2333	8/6/2026 8:00:00 AM					1700						AirTech Lab
CV-2333	8/6/2026 8:00:00 AM						110000					AirTech Lab; [User entered 11%]
CV-2333	8/10/2026 8:13:41 AM	1.5	68.2	0.0	30.3			185.8	185.8	-6.48	-6.39	Valve Adjustment:No Flow Measurement,High O2

Table 2. Monthly LEA Selected Wells - August 2026
Chiquita Canyon Landfill

Point Name	Record Date	CH4 [%]	CO2 [%]	O2 [%]	Bal Gas [%]	CO Reading [ppmv]	H2 Reading [ppmv]	Init Temp [°F]	Adj Temp [°F]	Init Stat Press ["H2O]	Adj Stat Press ["H2O]	Comments
CV-2333	8/10/2026 8:18:00 AM					4870						AtmAA
CV-2333	8/17/2026 7:40:00 AM					4830						AtmAA
CV-2333	8/17/2026 7:40:02 AM	3.3	78.3	0.0	18.4			184.8	184.9	-6.73	-6.76	Valve Adjustment:No Flow Measurement,High Temp;Well Condition:Lorentz Pump Installed
CV-2333	8/24/2026 8:09:19 AM	3.5	80.0	0.0	16.5			194.8	194.9	-3.25	-3.28	Valve Adjustment:No Flow Measurement,High Temp;Well Condition:Lorentz Pump Installed
CV-2333	8/31/2026 7:56:50 AM	1.0	72.9	0.0	26.1			193.5	193.5	-3.56	-3.56	Valve Adjustment:No Flow Measurement,High Temp;Well Condition:Lorentz Pump Installed
CV-2334	8/6/2026 8:10:00 AM					950						AirTech Lab
CV-2334	8/6/2026 8:10:00 AM						60000					AirTech Lab; [User entered 6.0%]
CV-2334	8/13/2026 12:45:25 PM	7.0	79.7	0.0	13.3			136.0	136.0	-0.92	-0.98	Valve Adjustment:NSPS/EG CAI,High Temp,Surging Liquid in Header
CV-2334	8/13/2026 12:46:31 PM	6.5	80.9	0.0	12.6			136.0	136.0	-0.81	-0.71	
CV-2334	8/18/2026 9:23:38 AM	2.6	76.6	0.0	20.7			134.2	134.6	-0.76	-0.82	Valve Adjustment:High Temp,Surging Liquid in Header
CV-2334	8/18/2026 9:24:29 AM	2.6	78.4	0.0	19.1			134.6	134.3	-0.97	-0.65	Valve Adjustment:High Temp
CV-2337	8/4/2026 2:00:15 PM	5.0	77.1	0.0	17.9			153.5	153.4	-5.00	-5.00	Valve Adjustment:No Flow Measurement,High Temp;Well Condition:Lorentz Pump Installed
CV-2337	8/4/2026 2:15:00 PM					2440						AtmAA
CV-2337	8/4/2026 2:15:00 PM						81600					AtmAA; [User entered 8.16%]
CV-2337	8/11/2026 1:46:38 PM	17.5	71.7	0.6	10.2			140.5	140.3	-8.77	-8.76	Valve Adjustment:High Temp;Well Condition:Lorentz Pump Installed
CV-2337	8/12/2026 9:00:00 AM					2000						AirTech Lab
CV-2337	8/12/2026 9:00:00 AM						92000					AirTech Lab; [User entered 9.2%]
CV-2337	8/13/2026 10:10:00 AM					5490						AtmAA
CV-2337	8/18/2026 1:54:21 PM	25.3	74.5	0.2	0.0			153.3	153.2	-3.03	-3.05	Valve Adjustment:High Temp;Well Condition:Lorentz Pump Installed
CV-2337	8/18/2026 2:10:00 PM					3910						AtmAA
CV-2337	8/24/2026 1:53:59 PM	25.6	74.4	0.0	0.0			145.9	146.3	-2.15	-2.08	Valve Adjustment:High Temp
CV-2337	8/31/2026 2:10:00 PM	4.5	72.1	0.0	23.4			153.7	154.2	-1.73	-1.64	Valve Adjustment:High Temp;Well Condition:Lorentz Pump Installed

Table 2. Monthly LEA Selected Wells - August 2026
Chiquita Canyon Landfill

Point Name	Record Date	CH4 [%]	CO2 [%]	O2 [%]	Bal Gas [%]	CO Reading [ppmv]	H2 Reading [ppmv]	Init Gas Temp [°F]	Adj Gas Temp [°F]	Init Stat Press ["H2O]	Adj Stat Press ["H2O]	Comments
CV-2341	8/6/2026 9:30:31 AM	20.9	62.0	1.1	16.0			150.0	91.8	-17.08	-4.95	Valve Adjustment:NSPS/EG CAI,High Temp,Decreased Flow/Vacuum,Barely Open,Surging Liquid in Well (Watered In);Well Condition:Pnumatic Pump Installed
CV-2341	8/6/2026 9:32:29 AM	21.2	60.2	1.3	17.3			150.0	150.0	-1.96	-1.88	Valve Adjustment:High Temp,Surging Liquid in Header,Surging Liquid in Well (Watered In);Well Condition:Pnumatic Pump Installed
CV-2341	8/6/2026 1:23:53 PM	21.1	68.8	0.0	10.1			119.5	122.2	1.18	-3.51	Valve Adjustment:No Flow Measurement,High Temp,Decreased Flow/Vacuum
CV-2341	8/6/2026 1:25:52 PM	18.7	68.3	0.0	13.0			122.9	123.2	-3.84	-3.83	Valve Adjustment:No Flow Measurement;Well Condition:Pnumatic Pump Installed
CV-2341	8/12/2026 8:55:00 AM					0						AirTech Lab
CV-2341	8/12/2026 8:55:00 AM						2100					AirTech Lab; [User entered 0.21%]
CV-2341	8/25/2026 9:53:17 AM	23.4	52.8	1.0	22.8			135.0	101.9	-8.81	-0.56	Valve Adjustment:NSPS/EG CAI,High Temp,Decreased Flow/Vacuum,Surging Liquid in Header,Surging Liquid in Well (Watered In)
CV-2341	8/25/2026 9:54:29 AM	24.2	54.3	0.9	20.6			135.0	135.0	-0.96	-0.92	Valve Adjustment:High Temp,Barely Open,Valve 100% Closed,Surging Liquid in Header
CV-2344	8/4/2026 7:40:00 AM					210						AirTech Lab
CV-2344	8/4/2026 7:40:00 AM						16000					AirTech Lab; [User entered 1.6%]
CV-2344	8/4/2026 2:18:08 PM	8.6	74.6	0.0	16.8			145.5	145.3	-5.70	-5.71	Valve Adjustment:No Flow Measurement,High Temp;Well Condition:Lorentz Pump Installed
CV-2344	8/4/2026 2:30:00 PM					184						AtmAA
CV-2344	8/4/2026 2:30:00 PM						13400					AtmAA; [User entered 1.34%]
CV-2344	8/12/2026 8:05:00 AM					2510						AtmAA
CV-2344	8/12/2026 8:10:00 AM	19.0	73.9	0.0	7.1			153.8	153.9	-5.37	-5.39	Valve Adjustment:No Flow Measurement,High Temp;Well Condition:Lorentz Pump Installed

Table 2. Monthly LEA Selected Wells - August 2026
Chiquita Canyon Landfill

Point Name	Record Date	CH4 [%]	CO2 [%]	O2 [%]	Bal Gas [%]	CO Reading [ppmv]	H2 Reading [ppmv]	Init Well Temp [°F]	Adj Well Temp [°F]	Init Stat Press ["H2O]	Adj Stat Press ["H2O]	Comments
CV-2344	8/18/2026 2:17:23 PM	35.5	64.3	0.2	0.0			153.1	153.1	-4.75	-4.74	Valve Adjustment:No Flow Measurement,High Temp;Well Condition:Lorentz Pump Installed
CV-2344	8/18/2026 2:20:00 PM					2700						AtmAA
CV-2344	8/25/2026 9:06:11 AM	27.3	70.4	0.0	2.3			147.6	148.7	-4.95	-4.90	Valve Adjustment:No Flow Measurement,High Temp
CV-2345	8/4/2026 7:35:00 AM					180						AirTech Lab
CV-2345	8/4/2026 7:35:00 AM						16000					AirTech Lab; [User entered 1.6%]
CV-2345	8/5/2026 9:49:45 AM	22.1	64.5	0.4	13.0			136.0	136.1	-6.20	-6.18	NSPS/EG CAI,High Temp
CV-2345	8/5/2026 9:50:34 AM	21.7	64.6	0.4	13.3			135.8	135.8	-6.23	-6.22	NSPS/EG CAI,High Temp
CV-2345	8/17/2026 10:05:19 AM	18.6	62.3	0.0	19.1			141.3	141.4	-5.39	-5.39	Valve Adjustment:NSPS/EG CAI,High Temp
CV-2345	8/17/2026 10:05:37 AM	18.8	62.7	0.0	18.5			141.9	141.9	-5.39	-5.39	Valve Adjustment:NSPS/EG CAI,High Temp
CV-2346	8/4/2026 7:30:00 AM					630						AirTech Lab
CV-2346	8/4/2026 7:30:00 AM						61000					AirTech Lab; [User entered 6.1%]
CV-2346	8/4/2026 2:16:37 PM	2.1	80.7	0.0	17.2			185.3	185.6	-11.47	-11.34	Valve Adjustment:No Flow Measurement,High Temp;Well Condition:Lorentz Pump Installed
CV-2346	8/4/2026 2:25:00 PM					1510						AtmAA
CV-2346	8/4/2026 2:25:00 PM						74700					AtmAA; [User entered 7.47%]
CV-2346	8/12/2026 7:53:58 AM	5.5	80.9	0.2	13.4			185.8	185.6	-10.30	-10.15	Valve Adjustment:No Flow Measurement,High Temp
CV-2346	8/12/2026 7:55:00 AM					1965						AtmAA
CV-2346	8/18/2026 2:11:48 PM	15.2	76.2	0.3	8.3			177.9	177.3	-10.49	-9.95	Valve Adjustment:No Flow Measurement,High Temp
CV-2346	8/18/2026 2:15:00 PM					3230						AtmAA
CV-2346	8/25/2026 8:58:33 AM	11.7	74.6	0.0	13.7			180.9	178.8	-9.91	-9.44	Valve Adjustment:No Flow Measurement,High Temp
CV-2347	8/4/2026 7:25:00 AM					250						AirTech Lab
CV-2347	8/4/2026 7:25:00 AM						21000					AirTech Lab; [User entered 2.1%]
CV-2347	8/5/2026 10:16:04 AM	17.5	43.9	0.4	38.2			113.5	112.8	-7.12	-6.92	,
CV-2347	8/17/2026 9:44:20 AM	13.0	40.0	0.0	47.0			137.5	137.7	-5.72	-5.68	Valve Adjustment:NSPS/EG CAI,High Temp
CV-2347	8/17/2026 9:44:46 AM	13.4	42.7	0.0	43.9			138.0	138.3	-5.72	-5.72	Valve Adjustment:NSPS/EG CAI,High Temp
CV-2348	8/4/2026 7:20:00 AM					28						AirTech Lab

Table 2. Monthly LEA Selected Wells - August 2026
Chiquita Canyon Landfill

Point Name	Record Date	CH4 [%]	CO2 [%]	O2 [%]	Bal Gas [%]	CO Reading [ppmv]	H2 Reading [ppmv]	Init Temp [°F]	Adj Temp [°F]	Init Stat Press ["H2O]	Adj Stat Press ["H2O]	Comments
CV-2348	8/4/2026 7:20:00 AM						3900					AirTech Lab; [User entered 0.39%]
CV-2348	8/5/2026 10:19:12 AM	22.6	44.0	0.0	33.4			131.6	131.7	-14.39	-14.32	NSPS/EG CAI,High Temp
CV-2348	8/5/2026 10:19:46 AM	22.8	46.3	0.0	30.9			131.7	131.7	-14.15	-14.18	NSPS/EG CAI,High Temp
CV-2348	8/17/2026 9:38:46 AM	16.3	41.7	0.0	42.0			133.8	133.8	-12.79	-12.79	Valve Adjustment:NSPS/EG CAI,High Temp
CV-2348	8/17/2026 9:39:22 AM	17.8	45.6	0.0	36.6			133.8	133.8	-12.46	-12.56	Valve Adjustment:NSPS/EG CAI,High Temp
CV-2349	8/3/2026 9:20:00 AM					580						AirTech Lab
CV-2349	8/3/2026 9:20:00 AM						45000					AirTech Lab; [User entered 4.5%]
CV-2349	8/5/2026 8:08:00 AM						1000					AtmAA <0.10; [User entered 0.10%]
CV-2349	8/6/2026 8:08:00 AM					2.21						AtmAA
CV-2349	8/6/2026 9:33:43 AM	5.0	74.1	0.0	20.9			177.1	177.5	-8.58	-8.42	Valve Adjustment:No Flow Measurement,High O2;Well Condition:Lorentz Pump Installed
CV-2349	8/13/2026 8:00:36 AM	12.8	73.5	0.1	13.6			179.7	179.9	-3.26	-2.94	Valve Adjustment:No Flow Measurement,High Temp;Well Condition:Lorentz Pump Installed
CV-2349	8/13/2026 8:10:00 AM					4420						AtmAA
CV-2349	8/20/2026 10:25:53 AM	44.9	55.0	0.0	0.1			182.6	179.9	0.43	0.42	Valve Adjustment:No Flow Measurement,High Temp,Positive Static Press.;Well Condition:Lorentz Pump Installed
CV-2349	8/25/2026 10:38:45 AM	27.7	71.2	0.0	1.1			171.4	171.7	0.49	1.05	Valve Adjustment:No Flow Measurement,High Temp;Well Condition:Lorentz Pump Installed
CV-2350	8/4/2026 7:45:00 AM					1600						AirTech Lab
CV-2350	8/4/2026 7:45:00 AM						88000					AirTech Lab; [User entered 8.8%]
CV-2350	8/5/2026 8:38:12 AM	4.7	80.2	0.4	14.7			118.5	119.0	-11.92	-13.57	,
CV-2350	8/25/2026 1:40:22 PM	4.5	76.5	0.3	18.7			116.7	116.9	-6.16	-6.08	Valve Adjustment:Barely Open,Surging Liquid in Header,Surging Liquid in Well (Watered In),Plugged/Pinched Suspected
CV-2351	8/3/2026 7:50:00 AM					440						AirTech Lab
CV-2351	8/3/2026 7:50:00 AM						58000					AirTech Lab; [User entered 5.8%]
CV-2351	8/14/2026 8:13:45 AM	6.2	41.5	9.2	43.1			72.9	72.8	-1.12	-1.06	Valve Adjustment:NSPS/EG CAI,High O2,Surging Liquid in Header,Surging Liquid in Well (Watered In)

Table 2. Monthly LEA Selected Wells - August 2026
Chiquita Canyon Landfill

Point Name	Record Date	CH4 [%]	CO2 [%]	O2 [%]	Bal Gas [%]	CO Reading [ppmv]	H2 Reading [ppmv]	Init Temp [°F]	Adj Temp [°F]	Init Stat Press ["H2O]	Adj Stat Press ["H2O]	Comments
CV-2351	8/14/2026 8:14:16 AM	6.4	40.6	9.3	43.7			73.1	73.0	-1.36	-1.08	Valve Adjustment:High O2,Barely Open,Surging Liquid in Header,Surging Liquid in Well (Watered In)
CV-2351	8/19/2026 8:02:10 AM	3.8	15.1	15.8	65.3			89.3	89.4	-4.64	-4.55	Valve Adjustment:High O2,Surging Liquid in Well (Watered In)
CV-2351	8/19/2026 8:03:16 AM	3.5	15.3	15.8	65.5			89.7	89.8	-4.16	-4.43	Valve Adjustment:High O2
CV-2352	8/3/2026 7:55:00 AM					97						AirTech Lab
CV-2352	8/3/2026 7:55:00 AM						15000					AirTech Lab; [User entered 1.5%]
CV-2352	8/14/2026 8:08:45 AM	2.1	77.2	0.4	20.3			194.6	194.5	-1.90	-1.97	Valve Adjustment:NSPS/EG CAI,High Temp,Barely Open,Surging Liquid in Header;Well Condition:Pnumatic Pump Installed
CV-2352	8/14/2026 8:09:18 AM	2.1	78.5	0.3	19.1			195.1	195.3	-2.03	-2.13	Valve Adjustment:High Temp,Surging Liquid in Header,Surging Liquid in Well (Watered In)
CV-2352	8/17/2026 12:59:08 PM	14.8	85.0	0.2	0.0			136.2	135.5	-5.91	-5.92	No Flow Measurement,
CV-2352	8/19/2026 8:19:01 AM	6.6	67.5	1.3	24.6			127.6	127.6	-5.35	-5.30	Well Comment:Pump is off;Well Condition:Pnumatic Pump Installed
CV-2353-PLR	8/5/2026 8:05:00 AM					330						AirTech Lab
CV-2353-PLR	8/5/2026 8:05:00 AM						130000					AirTech Lab; [User entered 13%]
CV-2353-PLR	8/13/2026 9:50:13 AM	2.9	72.0	1.8	23.3			148.4	146.6	-6.08	-5.72	Valve Adjustment:High Temp,Barely Open,Surging Liquid in Header,Surging Liquid in Well (Watered In),Plugged/Pinched Suspected
CV-2353-PLR	8/17/2026 12:51:09 PM	18.9	81.1	0.0	0.0			138.9	139.9	-6.69	-6.28	No Flow Measurement,
CV-2354	8/3/2026 9:15:00 AM					720						AirTech Lab
CV-2354	8/3/2026 9:15:00 AM						81000					AirTech Lab; [User entered 8.1%]
CV-2354	8/6/2026 7:50:00 AM					2330						AtmAA
CV-2354	8/6/2026 7:50:00 AM						161100					AtmAA; [User entered 16.11%]
CV-2354	8/6/2026 8:51:11 AM	7.2	65.6	1.9	25.3			124.6	128.1	-6.55	-3.85	Valve Adjustment:No Flow Measurement,High Temp,Decreased Flow/Vacuum;Well Condition:Lorentz Pump Installed
CV-2354	8/6/2026 9:21:29 AM	7.4	65.0	1.7	25.9			122.4	125.3	-2.88	-1.45	Valve Adjustment:No Flow Measurement,High Temp,Decreased Flow/Vacuum,Barely Open

Table 2. Monthly LEA Selected Wells - August 2026
Chiquita Canyon Landfill

Point Name	Record Date	CH4 [%]	CO2 [%]	O2 [%]	Bal Gas [%]	CO Reading [ppmv]	H2 Reading [ppmv]	Init Stat Temp [°F]	Adj Stat Temp [°F]	Init Stat Press ["H2O]	Adj Stat Press ["H2O]	Comments
CV-2354	8/6/2026 9:27:51 AM	7.4	68.3	1.0	23.3			125.8	125.3	-1.26	-1.25	Valve Adjustment:No Flow Measurement,Barely Open;Well Condition:Lorentz Pump Installed
CV-2354	8/12/2026 8:59:52 AM	21.8	65.4	0.6	12.2			109.8	109.7	-0.51	-0.45	Valve Adjustment:No Flow Measurement,High Temp;Well Condition:Lorentz Pump Installed
CV-2354	8/13/2026 8:24:35 AM	18.2	71.9	0.0	9.9			104.7	104.6	-7.01	-6.91	Valve Adjustment:No Flow Measurement,High Temp;Well Condition:Lorentz Pump Installed
CV-2354	8/25/2026 10:25:34 AM	21.6	54.9	4.5	19.0			129.2	128.9	-4.71	-1.86	Valve Adjustment:No Flow Measurement,High Temp,Decreased Flow/Vacuum;Well Condition:Lorentz Pump Installed
CV-24002	8/3/2026 8:46:25 AM	42.8	51.2	0.0	6.0			113.4	113.5	-3.81	-3.82	Valve Adjustment:Barely Open
CV-24002	8/17/2026 9:02:33 AM	44.1	44.6	0.0	11.3			112.1	112.1	-3.67	-3.66	Valve Adjustment:Surging Liquid in Header,Surging Liquid in Well (Watered In)
CV-24003	8/3/2026 8:33:09 AM	38.4	56.2	0.0	5.4			122.2	121.8	-1.20	-1.11	Valve Adjustment:Decreased Flow/Vacuum
CV-24003	8/17/2026 8:54:22 AM	38.1	55.3	0.0	6.6			114.9	114.9	-0.86	-0.85	Valve Adjustment:Barely Open
CV-24007	8/3/2026 9:21:31 AM	19.4	56.0	3.3	21.3			147.4	147.6	-0.82	-0.82	Valve Adjustment:High Temp,Barely Open
CV-24007	8/3/2026 9:21:57 AM	19.7	56.0	3.3	21.0			147.5	147.6	-0.83	-0.83	Valve Adjustment:High Temp,Barely Open
CV-24007	8/6/2026 7:50:00 AM					820						AirTech Lab
CV-24007	8/6/2026 7:50:00 AM						99000					AirTech Lab; [User entered 9.9%]
CV-24007	8/12/2026 10:00:00 AM					1380						AtmAA
CV-24007	8/12/2026 10:09:00 AM	28.4	71.5	0.1	0.0			167.0	167.1	0.03	-0.80	Valve Comment:Water in;Valve Adjustment:High Temp,Increased Flow/Vacuum;Well Condition:Pnumatic Pump Installed
CV-24007	8/12/2026 10:12:04 AM	37.7	60.4	1.9	0.0			167.0	167.0	-0.79	-0.79	Valve Adjustment:High Temp;Well Condition:Pnumatic Pump Installed
CV-24007	8/17/2026 8:38:48 AM	18.7	58.5	2.2	20.6			157.1	157.3	-1.25	-1.25	Valve Adjustment:High Temp,Surging Liquid in Header,Surging Liquid in Well (Watered In)
CV-24007	8/17/2026 2:05:00 PM					438						AtmAA

Table 2. Monthly LEA Selected Wells - August 2026
Chiquita Canyon Landfill

Point Name	Record Date	CH4 [%]	CO2 [%]	O2 [%]	Bal Gas [%]	CO Reading [ppmv]	H2 Reading [ppmv]	Init Well Temp [°F]	Adj Well Temp [°F]	Init Stat Press ["H2O]	Adj Stat Press ["H2O]	Comments
CV-24007	8/17/2026 2:23:05 PM	39.0	57.0	1.7	2.3			158.5	154.5	-0.73	-1.38	Valve Adjustment:High Temp,Increased Flow/Vacuum;Well Condition:Pnumatic Pump Installed
CV-24007	8/17/2026 2:25:42 PM	41.3	50.4	1.9	6.4			154.2	154.2	-1.39	-1.39	Valve Adjustment:High Temp;Well Condition:Pnumatic Pump Installed
CV-24007	8/24/2026 2:15:04 PM	11.0	70.6	0.0	18.4			145.1	145.1	-3.63	-3.62	Valve Adjustment:High Temp;Well Condition:Pnumatic Pump Installed
CV-24007	8/31/2026 2:28:42 PM	37.7	50.1	0.0	12.2			146.2	146.2	-3.89	-3.88	Valve Adjustment:High Temp;Well Condition:Pnumatic Pump Installed
CV-24017	8/4/2026 7:38:00 AM					1030						AtmAA
CV-24017	8/4/2026 7:38:00 AM						121050					AtmAA; [User entered 12.105%]
CV-24017	8/4/2026 7:45:06 AM	15.1	70.6	0.5	13.8			179.5	179.9	-7.79	-7.98	Valve Adjustment:No Flow Measurement,High Temp;Well Condition:Lorentz Pump Installed
CV-24017	8/10/2026 2:06:01 PM	33.5	66.2	0.3	0.0			188.9	188.9	-4.56	-4.50	Valve Adjustment:No Flow Measurement,High Temp;Well Condition:Lorentz Pump Installed
CV-24017	8/10/2026 2:08:00 PM					1810						AtmAA
CV-24017	8/13/2026 9:40:00 AM					1300						AirTech Lab
CV-24017	8/13/2026 9:40:00 AM						160000					AirTech Lab; [User entered 16%]
CV-24017	8/18/2026 7:55:00 AM					1780						AtmAA
CV-24017	8/18/2026 7:55:27 AM	20.0	70.1	0.3	9.6			179.8	179.9	-5.02	-4.95	Valve Adjustment:No Flow Measurement,High Temp;Well Condition:Lorentz Pump Installed
CV-24017	8/25/2026 7:37:48 AM	20.6	70.1	0.3	9.0			188.7	188.5	-5.11	-5.05	Valve Adjustment:No Flow Measurement,High Temp;Well Condition:Lorentz Pump Installed
CV-24017	8/31/2026 2:36:27 PM	28.9	68.5	0.2	2.4			178.0	178.0	-3.51	-3.46	Valve Adjustment:No Flow Measurement,High Temp;Well Condition:Lorentz Pump Installed
CV-24049	8/3/2026 10:14:35 AM	4.6	65.2	0.0	30.2			191.9	192.1	-7.41	-7.41	Valve Adjustment:No Flow Measurement,High Temp;Well Condition:Lorentz Pump Installed
CV-24049	8/3/2026 10:16:00 AM					2860						AtmAA
CV-24049	8/3/2026 10:16:00 AM						151700					AtmAA; [User entered 15.17%]
CV-24049	8/10/2026 8:35:00 AM					1800						AirTech Lab

Table 2. Monthly LEA Selected Wells - August 2026
Chiquita Canyon Landfill

Point Name	Record Date	CH4 [%]	CO2 [%]	O2 [%]	Bal Gas [%]	CO Reading [ppmv]	H2 Reading [ppmv]	Init Temp [°F]	Adj Temp [°F]	Init Stat Press ["H2O]	Adj Stat Press ["H2O]	Comments
CV-24049	8/10/2026 8:35:00 AM						160000					AirTech Lab; [User entered 16%]
CV-24049	8/10/2026 10:35:06 AM	31.3	55.9	0.0	12.8			193.1	193.0	-4.75	-4.74	Valve Adjustment:No Flow Measurement,High Temp;Well Condition:Lorentz Pump Installed
CV-24049	8/10/2026 10:50:00 AM					2690						AtmAA
CV-24049	8/17/2026 10:00:00 AM					2900						AtmAA
CV-24049	8/17/2026 10:01:45 AM	23.8	71.2	0.0	5.0			192.5	192.5	-5.15	-5.05	Valve Adjustment:No Flow Measurement,High Temp;Well Condition:Lorentz Pump Installed
CV-24049	8/19/2026 9:13:13 AM	34.3	50.9	0.2	14.6			109.0	108.3	-7.30	-6.94	Valve Adjustment:Decreased Flow/Vacuum
CV-24053	8/11/2026 8:32:30 AM	28.4	41.4	0.0	30.2			110.2	111.7	-10.94	-10.73	Valve Adjustment:Decreased Flow/Vacuum
CV-24053	8/13/2026 10:00:00 AM					65						AirTech Lab
CV-24053	8/13/2026 10:00:00 AM						6900					AirTech Lab; [User entered 0.69%]
CV-24053	8/24/2026 12:25:50 PM	32.4	49.1	0.0	18.5			123.6	123.5	-6.67	-6.01	Valve Adjustment:Decreased Flow/Vacuum;Well Condition:Pnumatic Pump Installed
CV-24055	8/10/2026 8:30:00 AM					1000						AirTech Lab
CV-24055	8/10/2026 8:30:00 AM						62000					AirTech Lab; [User entered 6.2%]
CV-24055	8/12/2026 11:19:25 AM	10.5	53.1	2.9	33.5			144.8	144.7	-0.48	-0.48	Valve Adjustment:NSPS/EG CAI,High Temp,Barely Open
CV-24055	8/12/2026 11:20:04 AM	10.1	52.7	2.5	34.7			144.8	144.7	-0.49	-0.49	
CV-24055	8/17/2026 2:09:12 PM	6.6	49.7	3.3	40.4			131.5	131.9	-0.45	-0.47	Valve Adjustment:High Temp,Barely Open
CV-24062	8/5/2026 9:25:00 AM					1390						AtmAA
CV-24062	8/5/2026 9:25:00 AM						99200					AtmAA; [User entered 9.92%]
CV-24062	8/11/2026 9:00:00 AM					800						AirTech Lab
CV-24062	8/11/2026 9:00:00 AM						110000					AirTech Lab; [User entered 11%]
CV-24062	8/11/2026 9:02:17 AM	37.4	62.6	0.0	0.0			179.6	179.1	-5.39	-5.39	Valve Adjustment:No Flow Measurement,High Temp;Well Condition:Lorentz Pump Installed
CV-24062	8/11/2026 9:10:00 AM					1170						AtmAA
CV-24062	8/19/2026 9:36:51 AM	36.1	63.9	0.0	0.0			179.0	178.9	-5.01	-5.05	Valve Adjustment:No Flow Measurement,High Temp;Well Condition:Lorentz Pump Installed

Table 2. Monthly LEA Selected Wells - August 2026
Chiquita Canyon Landfill

Point Name	Record Date	CH4 [%]	CO2 [%]	O2 [%]	Bal Gas [%]	CO Reading [ppmv]	H2 Reading [ppmv]	Init Temp [°F]	Adj Temp [°F]	Init Stat Press ["H2O]	Adj Stat Press ["H2O]	Comments
CV-24062	8/26/2026 9:11:37 AM	9.3	77.6	0.0	13.1			177.8	178.0	-8.47	-8.42	Valve Adjustment:No Flow Measurement,High Temp;Well Condition:Lorentz Pump Installed
CV-24063	8/5/2026 9:06:00 AM					2010						AtmAA
CV-24063	8/5/2026 9:06:00 AM						82600					AtmAA; [User entered 8.26%]
CV-24063	8/11/2026 8:49:07 AM	25.0	75.0	0.0	0.0			183.2	183.4	-5.39	-5.39	Valve Adjustment:No Flow Measurement,High Temp;Well Condition:Lorentz Pump Installed
CV-24063	8/11/2026 8:55:00 AM					2060						AtmAA
CV-24063	8/11/2026 9:10:00 AM					1400						AirTech Lab
CV-24063	8/11/2026 9:10:00 AM						100000					AirTech Lab; [User entered 10%]
CV-24063	8/19/2026 8:57:44 AM	15.3	84.7	0.0	0.0			180.8	180.9	-4.95	-4.86	Valve Adjustment:No Flow Measurement,High Temp;Well Condition:Lorentz Pump Installed
CV-24063	8/26/2026 9:05:54 AM	5.4	79.8	0.0	14.8			186.6	186.6	-9.10	-8.89	Valve Adjustment:No Flow Measurement,High Temp;Well Condition:Lorentz Pump Installed
CV-24064-PLR	8/4/2026 1:38:00 PM					2600						AtmAA
CV-24064-PLR	8/4/2026 1:38:00 PM						125500					AtmAA; [User entered 12.55%]
CV-24064-PLR	8/4/2026 1:40:41 PM	11.8	80.0	0.0	8.2			191.3	191.5	-13.44	-11.46	Valve Adjustment:No Flow Measurement,High Temp
CV-24064-PLR	8/10/2026 8:45:00 AM					1500						AirTech Lab
CV-24064-PLR	8/10/2026 8:45:00 AM						130000					AirTech Lab; [User entered 13%]
CV-24064-PLR	8/11/2026 8:34:13 AM	11.0	79.7	0.1	9.2			192.1	192.1	-14.33	-13.91	Valve Adjustment:No Flow Measurement,High Temp
CV-24064-PLR	8/11/2026 8:40:00 AM					2340						AtmAA
CV-24064-PLR	8/18/2026 1:38:23 PM	45.5	53.3	0.0	1.2			191.4	191.4	-13.02	-13.02	Valve Adjustment:No Flow Measurement,High Temp
CV-24064-PLR	8/18/2026 1:50:00 PM					2460						AtmAA
CV-24064-PLR	8/26/2026 8:14:44 AM	19.0	55.8	0.0	25.2			191.9	191.9	-14.42	-14.45	Valve Adjustment:No Flow Measurement,High Temp
CV-24065-TP1	8/6/2026 8:35:00 AM					180						AirTech Lab
CV-24065-TP1	8/6/2026 8:35:00 AM						9300					AirTech Lab; [User entered 0.93%]
CV-24065-TP1	8/7/2026 2:17:18 PM	11.6	50.4	4.8	33.2			126.2	126.1	-5.19	-4.71	Valve Adjustment:Decreased Flow/Vacuum

Table 2. Monthly LEA Selected Wells - August 2026
Chiquita Canyon Landfill

Point Name	Record Date	CH4 [%]	CO2 [%]	O2 [%]	Bal Gas [%]	CO Reading [ppmv]	H2 Reading [ppmv]	Init Temp [°F]	Adj Temp [°F]	Init Stat Press ["H2O]	Adj Stat Press ["H2O]	Comments
CV-24065-TP1	8/17/2026 1:30:12 PM	12.9	61.1	1.4	24.6			120.3	120.7	-3.77	-3.33	Valve Adjustment:Barely Open,Valve 100% Closed
CV-24066	8/5/2026 7:49:09 AM	17.3	42.8	0.0	39.9			115.0	115.7	-2.55	-2.43	,
CV-24066	8/12/2026 8:45:00 AM					130						AirTech Lab
CV-24066	8/12/2026 8:45:00 AM						15000					AirTech Lab; [User entered 1.5%]
CV-24066	8/17/2026 10:25:54 AM	24.0	40.5	0.0	35.5			125.0	125.2	-1.54	-1.53	
CV-24069	8/6/2026 10:10:17 AM	14.8	46.2	0.6	38.4			124.6	124.7	-4.35	-2.57	Valve Adjustment:Decreased Flow/Vacuum,Barely Open;Well Condition:Lorentz Pump Installed
CV-24069	8/12/2026 8:40:00 AM					680						AirTech Lab
CV-24069	8/12/2026 8:40:00 AM						61000					AirTech Lab; [User entered 6.1%]
CV-24069	8/17/2026 11:15:26 AM	19.1	39.9	0.0	41.0			126.1	125.2	-2.56	-1.85	Valve Adjustment:Decreased Flow/Vacuum
CV-24070	8/5/2026 1:15:00 PM					1350						AtmAA
CV-24070	8/5/2026 1:15:00 PM						51500					AtmAA; [User entered 5.15%]
CV-24070	8/6/2026 10:16:11 AM	28.3	66.4	0.1	5.2			145.3	144.8	-9.45	-3.44	Valve Adjustment:High Temp,Decreased Flow/Vacuum,Barely Open
CV-24070	8/11/2026 9:50:00 AM					1980						AtmAA
CV-24070	8/11/2026 9:58:05 AM	22.2	75.5	0.0	2.3			150.5	151.4	0.20	-3.58	Valve Adjustment:High Temp,Increased Flow/Vacuum;Well Condition:Lorentz Pump Installed
CV-24070	8/11/2026 9:59:08 AM	19.9	73.9	0.0	6.2			151.5	151.5	-3.85	-3.82	Valve Adjustment:High Temp;Well Condition:Lorentz Pump Installed
CV-24070	8/12/2026 9:05:00 AM					1000						AirTech Lab
CV-24070	8/12/2026 9:05:00 AM						74000					AirTech Lab; [User entered 7.4%]
CV-24070	8/19/2026 2:15:36 PM	29.3	66.6	0.0	4.1			148.9	148.9	-2.14	-2.12	Valve Adjustment:High Temp;Well Condition:Lorentz Pump Installed
CV-24070	8/26/2026 10:01:22 AM	19.2	72.8	0.0	8.0			149.3	149.2	-3.53	-3.55	Valve Adjustment:High Temp;Well Condition:Lorentz Pump Installed
CV-24071	8/6/2026 2:29:21 PM	27.8	64.1	0.2	7.9			130.6	130.5	-0.68	-0.67	Valve Adjustment:Barely Open
CV-24071	8/11/2026 9:25:00 AM					620						AirTech Lab
CV-24071	8/11/2026 9:25:00 AM						74000					AirTech Lab; [User entered 7.4%]

Table 2. Monthly LEA Selected Wells - August 2026
Chiquita Canyon Landfill

Point Name	Record Date	CH4 [%]	CO2 [%]	O2 [%]	Bal Gas [%]	CO Reading [ppmv]	H2 Reading [ppmv]	Init Well Temp [°F]	Adj Well Temp [°F]	Init Stat Press ["H2O]	Adj Stat Press ["H2O]	Comments
CV-24071	8/18/2026 1:36:23 PM	30.7	63.1	0.2	6.0			135.5	135.1	-1.35	-0.76	Valve Adjustment:NSPS/EG CAI,High Temp,Decreased Flow/Vacuum,Barely Open,Surging Liquid in Header;Well Condition:Lorentz Pump Installed
CV-24071	8/18/2026 1:37:29 PM	30.5	63.5	0.2	5.8			134.9	134.9	-0.63	-0.64	Valve Adjustment:High Temp,Surging Liquid in Header;Well Condition:Lorentz Pump Installed
CV-24075-TP1	8/3/2026 1:45:00 PM					1960						AtmAA
CV-24075-TP1	8/4/2026 1:44:39 PM	11.3	82.9	0.0	5.8			187.3	187.4	-5.73	-5.76	Valve Adjustment:No Flow Measurement,High Temp;Well Condition:Lorentz Pump Installed
CV-24075-TP1	8/4/2026 1:45:00 PM						112900					AtmAA; [User entered 11.29%]
CV-24075-TP1	8/11/2026 8:45:54 AM	21.3	78.5	0.2	0.0			187.9	188.0	-5.39	-5.35	Valve Adjustment:No Flow Measurement,High Temp;Well Condition:Lorentz Pump Installed
CV-24075-TP1	8/11/2026 8:50:00 AM					1550						AtmAA
CV-24075-TP1	8/18/2026 1:49:32 PM	25.7	73.7	0.6	0.0			187.3	187.3	-6.38	-6.36	Valve Adjustment:No Flow Measurement,High Temp;Well Condition:Lorentz Pump Installed
CV-24075-TP1	8/18/2026 2:00:00 PM					1960						AtmAA
CV-24075-TP1	8/26/2026 8:27:04 AM	8.6	78.1	0.3	13.0			186.2	186.2	-8.30	-8.32	Valve Adjustment:No Flow Measurement,High Temp;Well Condition:Lorentz Pump Installed
CV-24077	8/4/2026 1:28:38 PM	16.3	61.4	0.0	22.3			150.6	150.6	-4.86	-4.85	Valve Adjustment:No Flow Measurement,High Temp;Well Condition:Lorentz Pump Installed
CV-24077	8/4/2026 1:30:00 PM					778						AtmAA
CV-24077	8/4/2026 1:30:00 PM						32200					AtmAA; [User entered 3.22%]
CV-24077	8/5/2026 10:23:13 AM	20.5	56.7	0.0	22.8			150.4	149.5	-5.52	-2.84	NSPS/EG CAI,High Temp
CV-24077	8/5/2026 10:25:00 AM	17.3	73.5	0.0	9.2			148.1	148.3	-2.21	-2.14	NSPS/EG CAI,High Temp
CV-24077	8/11/2026 1:10:00 PM					1530						AtmAA
CV-24077	8/11/2026 1:12:06 PM	32.5	48.6	0.1	18.8			144.3	144.5	-4.72	-4.61	Valve Adjustment:No Flow Measurement,High Temp;Well Condition:Lorentz Pump Installed
CV-24077	8/27/2026 10:58:50 AM	12.8	80.8	0.1	6.3			155.7	155.5	-0.60	-0.59	NSPS/EG CAI,High Temp
CV-24077	8/27/2026 10:59:50 AM	12.8	80.8	0.1	6.3			155.9	155.9	-0.39	-0.36	NSPS/EG CAI,High Temp

Table 2. Monthly LEA Selected Wells - August 2026
Chiquita Canyon Landfill

Point Name	Record Date	CH4 [%]	CO2 [%]	O2 [%]	Bal Gas [%]	CO Reading [ppmv]	H2 Reading [ppmv]	Init Temp [°F]	Adj Temp [°F]	Init Stat Press ["H2O]	Adj Stat Press ["H2O]	Comments
CV-24077	8/31/2026 1:48:05 PM	12.8	74.6	0.0	12.6			160.5	160.6	-0.24	-2.17	Valve Adjustment:No Flow Measurement,High Temp,Increased Flow/Vacuum;Well Condition:Lorentz Pump Installed
CV-24077	8/31/2026 1:48:55 PM	14.6	73.0	0.0	12.4			160.4	160.4	-2.17	-2.45	Valve Adjustment:No Flow Measurement,High Temp;Well Condition:Lorentz Pump Installed
CV-24079-TP8	8/6/2026 9:13:08 AM	1.2	58.3	7.9	32.6			91.0	91.1	-1.22	-1.20	Valve Adjustment:High O2,Barely Open,Surging Liquid in Header,Surging Liquid in Well (Watered In)
CV-24079-TP8	8/17/2026 10:59:50 AM	2.8	83.7	0.0	13.5			110.7	110.8	-0.46	-0.42	Valve Adjustment:Barely Open
CV-24082	8/6/2026 2:11:52 PM	33.9	59.8	0.2	6.1			122.3	122.2	-5.40	-5.40	
CV-24082	8/18/2026 1:00:54 PM	42.3	53.8	0.1	3.8			123.1	122.9	-7.61	-7.59	Valve Adjustment:Surging Liquid in Header,Surging Liquid in Well (Watered In)
CV-24083	8/5/2026 1:05:00 AM					1170						AtmAA
CV-24083	8/5/2026 1:05:00 PM						62500					AtmAA; [User entered 6.25%]
CV-24083	8/11/2026 9:40:00 AM					1170						AtmAA
CV-24083	8/11/2026 9:49:55 AM	39.0	61.0	0.0	0.0			156.1	158.0	-4.03	-3.77	Valve Adjustment:No Flow Measurement,High Temp;Well Condition:Lorentz Pump Installed
CV-24083	8/18/2026 1:09:10 PM	45.1	50.2	0.1	4.6			123.0	122.8	-7.47	-6.63	Valve Adjustment:Decreased Flow/Vacuum
CV-24083	8/19/2026 2:01:26 PM	26.9	72.9	0.0	0.2			159.6	159.4	0.50	-0.27	Valve Adjustment:No Flow Measurement,High Temp,Increased Flow/Vacuum;Well Condition:Lorentz Pump Installed
CV-24083	8/19/2026 2:02:16 PM	27.6	70.8	0.0	1.6			159.5	159.0	-0.19	-0.19	Valve Adjustment:No Flow Measurement,High Temp;Well Condition:Lorentz Pump Installed
CV-24083	8/26/2026 9:56:45 AM	2.1	81.1	0.1	16.7			158.0	158.1	-3.98	-3.84	Valve Adjustment:No Flow Measurement,High Temp;Well Condition:Lorentz Pump Installed
CV-24084-TP1	8/5/2026 10:30:00 AM					3590						AtmAA
CV-24084-TP1	8/5/2026 10:30:00 AM						102600					AtmAA; [User entered 10.26%]

Table 2. Monthly LEA Selected Wells - August 2026
Chiquita Canyon Landfill

Point Name	Record Date	CH4 [%]	CO2 [%]	O2 [%]	Bal Gas [%]	CO Reading [ppmv]	H2 Reading [ppmv]	Init Temp [°F]	Adj Temp [°F]	Init Stat Press ["H2O]	Adj Stat Press ["H2O]	Comments
CV-24084-TP1	8/11/2026 9:32:01 AM	8.7	79.2	0.0	12.1			184.5	184.4	-7.75	-7.46	Valve Adjustment:No Flow Measurement,High Temp;Well Condition:Lorentz Pump Installed
CV-24084-TP1	8/11/2026 9:35:00 AM					2510						AtmAA
CV-24084-TP1	8/19/2026 1:53:18 PM	8.4	80.3	0.0	11.3			185.3	185.3	-5.69	-5.22	Valve Adjustment:No Flow Measurement,High Temp;Well Condition:Lorentz Pump Installed
CV-24084-TP1	8/26/2026 9:51:07 AM	1.6	80.6	0.0	17.8			184.7	184.7	-7.99	-7.74	Valve Adjustment:No Flow Measurement,High Temp;Well Condition:Lorentz Pump Installed
CV-24088	8/7/2026 8:14:51 AM	47.7	49.3	0.0	3.0			114.5	115.6	-5.40	-5.40	Valve Adjustment:Surging Liquid in Header
CV-24088	8/18/2026 1:57:15 PM	48.7	51.1	0.2	0.0			116.1	116.2	-2.82	-2.82	Valve Adjustment:Surging Liquid in Header,Surging Liquid in Well (Watered In)
CV-24095	8/4/2026 8:05:00 AM					1400						AirTech Lab
CV-24095	8/4/2026 8:05:00 AM						110000					AirTech Lab; [User entered 11%]
CV-24095	8/6/2026 7:45:00 AM					2390						AtmAA
CV-24095	8/6/2026 7:45:00 AM						126900					AtmAA; [User entered 12.69%]
CV-24095	8/6/2026 9:31:02 AM	6.7	70.4	0.0	22.9			188.2	188.3	-6.51	-6.40	Valve Adjustment:No Flow Measurement,High Temp;Well Condition:Lorentz Pump Installed
CV-24095	8/13/2026 8:03:42 AM	8.8	75.7	0.0	15.5			188.5	188.6	-3.66	-3.51	Valve Adjustment:No Flow Measurement,High Temp;Well Condition:Lorentz Pump Installed
CV-24095	8/13/2026 8:15:00 AM					3850						AtmAA
CV-24095	8/20/2026 10:28:48 AM	35.7	64.3	0.0	0.0			189.9	189.9	-0.55	-0.58	Valve Adjustment:No Flow Measurement,High Temp;Well Condition:Lorentz Pump Installed
CV-24095	8/25/2026 10:34:52 AM	28.2	66.4	0.0	5.4			190.5	190.4	2.09	1.76	Valve Adjustment:No Flow Measurement,High Temp;Well Condition:Lorentz Pump Installed
CV-24096	8/14/2026 8:14:02 AM	1.4	6.0	19.0	73.6			71.0	71.0	-5.58	-1.31	Valve Adjustment:NSPS/EG CAI,High O2,Decreased Flow/Vacuum,Surging Liquid in Header,Surging Liquid in Well (Watered In);Well Comment:Lorentz not pumping at time of read;Well Condition:Lorentz Pump Installed

Table 2. Monthly LEA Selected Wells - August 2026
Chiquita Canyon Landfill

Point Name	Record Date	CH4 [%]	CO2 [%]	O2 [%]	Bal Gas [%]	CO Reading [ppmv]	H2 Reading [ppmv]	Init Well Temp [°F]	Adj Well Temp [°F]	Init Stat Press ["H2O]	Adj Stat Press ["H2O]	Comments
CV-24096	8/14/2026 8:15:43 AM	1.3	3.1	19.5	76.1			71.1	71.1	-1.49	-1.50	
CV-24096	8/31/2026 9:05:44 AM	33.8	57.7	1.4	7.1			83.8	83.8	-2.02	-1.64	Valve Adjustment:Barely Open,Surging Liquid in Header,Surging Liquid in Well (Watered In),Plugged/Pinched Suspected
CV-24097	8/14/2026 8:06:13 AM	51.8	42.8	0.1	5.3			92.3	93.1	-6.51	-6.26	Valve Adjustment:Surging Liquid in Header
CV-24097	8/25/2026 2:12:37 PM	48.6	45.9	0.8	4.7			117.6	118.0	-2.88	-2.85	Valve Adjustment:Barely Open
CV-24098	8/5/2026 8:50:46 AM	42.8	55.0	0.2	2.0			97.3	98.5	-12.68	-10.25	NSPS/EG CAC,
CV-24098	8/25/2026 2:09:42 PM	36.8	63.0	0.2	0.0			111.4	113.4	-4.92	-5.07	Valve Comment:Valve stuck open
CV-24099	8/5/2026 9:03:48 AM	9.5	18.6	14.0	57.9			81.9	82.0	-3.86	-1.27	NSPS/EG CAI,High O2
CV-24099	8/5/2026 9:07:26 AM	10.2	19.7	13.6	56.5			81.3	81.4	-1.37	-0.16	NSPS/EG CAI,High O2
CV-24099	8/25/2026 2:05:42 PM	22.1	73.4	0.5	4.0			113.7	113.6	-0.18	-0.17	Valve Adjustment:Barely Open
CV-24100	8/5/2026 7:20:00 AM					40						AirTech Lab
CV-24100	8/5/2026 7:20:00 AM						6600					AirTech Lab; [User entered 0.66%]
CV-24100	8/5/2026 9:22:38 AM	22.8	77.0	0.1	0.1			155.0	155.3	-4.68	-1.72	NSPS/EG CAI,High Temp
CV-24100	8/5/2026 9:25:30 AM	18.9	81.1	0.0	0.0			154.6	154.2	-1.89	-1.47	NSPS/EG CAI,High Temp
CV-24100	8/6/2026 7:30:00 AM					46.1						AtmAA
CV-24100	8/6/2026 7:30:00 AM						4200					AtmAA; [User entered 0.42%]
CV-24100	8/6/2026 7:40:22 AM	22.1	77.9	0.0	0.0			153.9	154.2	-4.53	-4.54	Valve Adjustment:No Flow Measurement,High Temp;Well Condition:Lorentz Pump Installed
CV-24100	8/13/2026 8:35:00 AM					195						AtmAA
CV-24100	8/13/2026 8:51:07 AM	31.4	68.6	0.0	0.0			155.2	154.5	0.12	-3.17	Valve Adjustment:No Flow Measurement,High Temp;Well Condition:Lorentz Pump Installed
CV-24100	8/13/2026 8:53:27 AM	33.0	67.0	0.0	0.0			154.4	155.2	-3.22	-3.21	Valve Adjustment:No Flow Measurement,High Temp;Well Condition:Lorentz Pump Installed
CV-24100	8/20/2026 12:49:12 PM	45.8	54.1	0.0	0.1			155.5	155.2	-3.69	-3.68	Valve Adjustment:No Flow Measurement,High Temp;Well Condition:Lorentz Pump Installed
CV-24101	8/4/2026 8:15:00 AM					0						AirTech Lab
CV-24101	8/4/2026 8:15:00 AM						1700					AirTech Lab; [User entered 0.17%]
CV-24101	8/5/2026 9:32:33 AM	41.9	54.1	0.9	3.1			118.2	119.0	-16.65	-15.37	,

Table 2. Monthly LEA Selected Wells - August 2026
Chiquita Canyon Landfill

Point Name	Record Date	CH4 [%]	CO2 [%]	O2 [%]	Bal Gas [%]	CO Reading [ppmv]	H2 Reading [ppmv]	Init Well Temp [°F]	Adj Well Temp [°F]	Init Stat Press ["H2O]	Adj Stat Press ["H2O]	Comments
CV-24101	8/25/2026 1:55:01 PM	31.9	42.7	4.8	20.6			116.7	110.3	-7.43	-7.16	Valve Adjustment:Decreased Flow/Vacuum
CV-24102	8/3/2026 9:30:09 AM	3.0	2.5	16.9	77.6			103.6	104.4	0.61	-0.56	Valve Comment:valve closed upon arrival;Valve Adjustment:NSPS/EG CAI,NSPS/EG CAC,High O2,Positive Static Press.,Increased Flow/Vacuum;Well Comment:pump is active;Well Condition:Pnumatic Pump Installed
CV-24102	8/3/2026 9:33:08 AM	48.3	47.2	0.0	4.5			106.1	106.9	-0.99	-0.89	Valve Adjustment:NSPS/EG CAC,Decreased Flow/Vacuum;Well Condition:Pnumatic Pump Installed
CV-24102	8/3/2026 9:36:16 AM	47.2	48.2	0.0	4.6			107.2	107.8	-0.86	-0.86	Well Condition:Pnumatic Pump Installed
CV-24102	8/17/2026 9:28:29 AM	47.5	46.7	0.3	5.5			99.3	99.2	0.94	-0.65	Valve Adjustment:NSPS/EG CAI,NSPS/EG CAC,Positive Static Press.,Increased Flow/Vacuum;Well Condition:Pnumatic Pump Installed
CV-24102	8/17/2026 9:29:26 AM	48.1	47.0	0.0	4.9			99.7	99.8	-0.93	-0.92	
CV-24120	8/13/2026 12:29:20 PM	8.2	26.4	13.6	51.8			95.5	96.2	-5.86	-5.98	Valve Adjustment:NSPS/EG CAI,High O2,Decreased Flow/Vacuum,Barely Open;Well Condition:Lorentz Pump Installed
CV-24120	8/13/2026 12:31:03 PM	8.2	28.5	13.2	50.1			93.8	93.4	-5.24	-4.86	
CV-24120	8/14/2026 8:00:00 AM					440						AirTech Lab
CV-24120	8/14/2026 8:00:00 AM						35000					AirTech Lab; [User entered 3.5%]
CV-24120	8/18/2026 9:13:19 AM	3.6	38.0	12.6	45.9			88.9	89.0	-6.43	-6.42	Valve Adjustment:NSPS/EG CAI,High O2;Well Condition:Lorentz Pump Installed
CV-24120	8/18/2026 9:13:57 AM	3.5	36.9	12.5	47.2			89.0	88.9	-6.42	-6.42	Valve Adjustment:High O2
CV-24120	8/24/2026 9:14:22 AM	10.5	73.1	0.0	16.4			122.4	129.7	58.71	-2.97	Valve Adjustment:NSPS/EG CAI,NSPS/EG CAC,Positive Static Press.,Increased Flow/Vacuum;Well Comment:Pump is active;Well Condition:Lorentz Pump Installed
CV-24120	8/24/2026 9:17:28 AM	12.5	73.0	0.0	14.5			130.1	130.3	-3.27	-3.27	Well Comment:pump is active;Well Condition:Lorentz Pump Installed
CV-24121	8/10/2026 8:05:00 AM					12						AirTech Lab
CV-24121	8/10/2026 8:05:00 AM						2800					AirTech Lab; [User entered 0.28%]

Table 2. Monthly LEA Selected Wells - August 2026
Chiquita Canyon Landfill

Point Name	Record Date	CH4 [%]	CO2 [%]	O2 [%]	Bal Gas [%]	CO Reading [ppmv]	H2 Reading [ppmv]	Init Stat Temp [°F]	Adj Stat Temp [°F]	Init Stat Press ["H2O]	Adj Stat Press ["H2O]	Comments
CV-24121	8/11/2026 9:37:10 AM	1.0	3.7	19.2	76.1			93.1	94.1	-7.05	-5.99	Valve Adjustment:High O2,Decreased Flow/Vacuum,Barely Open,Surging Liquid in Header,Surging Liquid in Well (Watered In)
CV-24121	8/18/2026 9:50:10 AM	2.3	3.6	18.6	75.5			99.5	99.7	-5.72	-5.75	Valve Adjustment:NSPS/EG CAI,High O2,Barely Open,Surging Liquid in Well (Watered In);Well Comment:no pump
CV-24121	8/18/2026 9:50:57 AM	2.4	3.8	18.6	75.2			100.0	99.9	-5.80	-5.80	Valve Adjustment:High O2
CV-24122	8/10/2026 7:55:00 AM					0						AirTech Lab
CV-24122	8/10/2026 7:55:00 AM						0					AirTech Lab; [User entered 0%]
CV-24122	8/11/2026 9:26:26 AM	21.7	24.2	10.7	43.4			95.3	97.8	-3.73	-3.65	Valve Adjustment:NSPS/EG CAI,High O2,Decreased Flow/Vacuum,Barely Open
CV-24122	8/11/2026 9:27:22 AM	22.0	25.7	11.1	41.2			98.3	98.4	-3.22	-3.35	Valve Adjustment:High O2,Surging Liquid in Header,Surging Liquid in Well (Watered In)
CV-24122	8/14/2026 8:05:00 AM					0						AirTech Lab
CV-24122	8/14/2026 8:05:00 AM						2100					AirTech Lab; [User entered 0.21%]
CV-24122	8/18/2026 9:56:31 AM	33.9	36.4	5.9	23.8			105.0	105.1	-2.37	-2.43	Valve Adjustment:NSPS/EG CAI,High O2,Surging Liquid in Header
CV-24122	8/18/2026 9:57:24 AM	34.7	37.5	5.7	22.1			105.8	106.0	-1.56	-1.57	Valve Adjustment:High O2,Surging Liquid in Header
CV-24123	8/5/2026 12:15:03 PM	45.8	54.2	0.0	0.0			117.3	116.8	-5.60	-4.99	,
CV-24125-TP2	8/10/2026 8:10:00 AM					0						AirTech Lab
CV-24125-TP2	8/10/2026 8:10:00 AM						0					AirTech Lab; [User entered 0%]
CV-24125-TP2	8/11/2026 9:18:03 AM	30.5	66.5	0.9	2.1			133.0	130.3	-10.50	-5.50	Valve Adjustment:NSPS/EG CAI,High Temp,Decreased Flow/Vacuum,Surging Liquid in Header,Surging Liquid in Well (Watered In);Well Condition:Pnumatic Pump Installed
CV-24125-TP2	8/11/2026 9:19:45 AM	28.7	67.4	0.8	3.1			133.0	133.0	-5.08	-5.08	Valve Adjustment:High Temp,Surging Liquid in Header,Surging Liquid in Well (Watered In)
CV-24125-TP2	8/18/2026 9:41:43 AM	35.0	54.6	0.9	9.5			130.7	130.8	-5.94	-5.80	
CV-24125-TP2	8/18/2026 9:42:30 AM	34.8	54.4	0.8	10.0			130.8	130.7	-6.04	-6.04	Well Condition:Pnumatic Pump Installed

Table 2. Monthly LEA Selected Wells - August 2026
Chiquita Canyon Landfill

Point Name	Record Date	CH4 [%]	CO2 [%]	O2 [%]	Bal Gas [%]	CO Reading [ppmv]	H2 Reading [ppmv]	Init Well Temp [°F]	Adj Well Temp [°F]	Init Stat Press ["H2O]	Adj Stat Press ["H2O]	Comments
CV-24126	8/3/2026 10:21:16 AM	3.1	74.6	0.0	22.3			191.6	191.7	-0.65	-0.61	Valve Adjustment:No Flow Measurement,High Temp;Well Condition:Lorentz Pump Installed
CV-24126	8/3/2026 10:25:00 AM					2120						AtmAA
CV-24126	8/3/2026 10:25:00 AM						115000					AtmAA; [User entered 11.5%]
CV-24126	8/10/2026 1:15:00 PM					3880						AtmAA
CV-24126	8/10/2026 1:26:10 PM	17.7	77.0	0.0	5.3			192.9	192.6	-0.31	-0.17	Valve Adjustment:No Flow Measurement,High Temp,Valve 100% Open;Well Condition:Lorentz Pump Installed
CV-24126	8/17/2026 9:45:56 AM	31.0	49.7	0.9	18.4			181.4	181.4	-1.12	-1.06	Valve Adjustment:High Temp
CV-24126	8/17/2026 9:50:00 AM					2420						AtmAA
CV-24126	8/24/2026 9:25:50 AM	36.6	63.4	0.0	0.0			187.3	187.5	-0.87	-0.89	Valve Adjustment:High Temp;Well Condition:Lorentz Pump Installed
CV-24126	8/31/2026 1:40:04 PM	8.9	69.9	0.0	21.2			163.5	165.7	0.55	0.53	Valve Adjustment:No Flow Measurement,High Temp,Positive Static Press.,Valve 100% Open;Well Condition:Lorentz Pump Installed
CV-24126	8/31/2026 1:40:38 PM	8.4	76.2	0.0	15.4			169.5	168.1	0.60	0.58	Valve Adjustment:No Flow Measurement,High Temp;Well Condition:Lorentz Pump Installed
CV-24127	8/3/2026 12:50:00 PM					288						AtmAA
CV-24127	8/3/2026 12:50:00 PM						12700					AtmAA; [User entered 1.27%]
CV-24127	8/3/2026 12:56:02 PM	12.8	66.6	0.1	20.5			162.4	163.1	-2.07	-2.26	Valve Adjustment:No Flow Measurement,High Temp
CV-24127	8/6/2026 8:20:00 AM					1500						AirTech Lab
CV-24127	8/6/2026 8:20:00 AM						99000					AirTech Lab; [User entered 9.9%]
CV-24127	8/10/2026 1:20:00 PM					2770						AtmAA
CV-24127	8/10/2026 1:32:33 PM	27.9	70.9	0.3	0.9			165.8	164.6	-0.44	-0.40	Valve Adjustment:No Flow Measurement,High Temp
CV-24127	8/17/2026 1:15:00 PM					4420						AtmAA
CV-24127	8/17/2026 1:25:00 PM	21.8	76.1	0.0	2.1			174.4	173.8	0.16	-0.09	Valve Adjustment:No Flow Measurement,High Temp,Increased Flow/Vacuum;Well Condition:Pnumatic Pump Installed

Table 2. Monthly LEA Selected Wells - August 2026
Chiquita Canyon Landfill

Point Name	Record Date	CH4 [%]	CO2 [%]	O2 [%]	Bal Gas [%]	CO Reading [ppmv]	H2 Reading [ppmv]	Init Temp [°F]	Adj Temp [°F]	Init Stat Press ["H2O]	Adj Stat Press ["H2O]	Comments
CV-24127	8/17/2026 1:27:59 PM	16.2	73.2	0.0	10.6			174.0	174.6	-0.17	-0.15	Valve Adjustment:No Flow Measurement,High Temp;Well Condition:Pnumatic Pump Installed
CV-24127	8/25/2026 7:19:15 AM	11.1	77.5	0.1	11.3			174.8	174.3	-0.82	-0.73	Valve Adjustment:No Flow Measurement,High Temp;Well Condition:Pnumatic Pump Installed
CV-24127	8/31/2026 1:36:18 PM	16.9	74.9	0.0	8.2			176.2	177.3	0.58	0.60	Valve Adjustment:High Temp,Positive Static Press.,Valve 100% Open;Well Condition:Pnumatic Pump Installed
CV-24127	8/31/2026 1:37:14 PM	7.9	75.1	0.0	17.0			176.7	177.4	0.54	0.54	Valve Adjustment:No Flow Measurement,High Temp;Well Condition:Pnumatic Pump Installed
CV-24128	8/6/2026 8:15:00 AM					1700						AirTech Lab
CV-24128	8/6/2026 8:15:00 AM						73000					AirTech Lab; [User entered 7.3%]
CV-24128	8/11/2026 2:38:10 PM	19.1	68.7	0.3	11.9			125.4	125.0	-0.48	-0.48	
CV-24128	8/18/2026 9:28:34 AM	15.3	67.5	0.0	17.2			126.2	126.2	-0.38	-0.37	Well Comment:pump is active;Well Condition:Lorentz Pump Installed
CV-24134-TP1	8/3/2026 12:45:00 AM						81700					AtmAA; [User entered 8.17%]
CV-24134-TP1	8/3/2026 12:45:00 PM					1790						AtmAA
CV-24134-TP1	8/3/2026 12:47:19 PM	13.5	70.7	0.0	15.8			152.6	153.2	-2.31	-2.31	Valve Adjustment:No Flow Measurement,High Temp;Well Condition:Lorentz Pump Installed
CV-24134-TP1	8/10/2026 1:30:00 PM					2940						AtmAA
CV-24134-TP1	8/10/2026 1:36:07 PM	32.6	67.4	0.0	0.0			152.8	152.9	-1.70	-1.72	Valve Adjustment:No Flow Measurement,High Temp;Well Condition:Lorentz Pump Installed
CV-24134-TP1	8/17/2026 1:05:00 PM					1280						AtmAA
CV-24134-TP1	8/17/2026 1:06:23 PM	45.4	54.6	0.0	0.0			144.7	145.0	-2.84	-2.81	Valve Adjustment:No Flow Measurement,High Temp;Well Condition:Lorentz Pump Installed
CV-24138	8/3/2026 9:05:00 AM					560						AirTech Lab
CV-24138	8/3/2026 9:05:00 AM						180000					AirTech Lab; [User entered 18%]
CV-24138	8/5/2026 7:50:00 AM					630						AirTech Lab
CV-24138	8/5/2026 7:50:00 AM						190000					AirTech Lab; [User entered 19%]
CV-24138	8/11/2026 7:40:00 AM					340						AirTech Lab

Table 2. Monthly LEA Selected Wells - August 2026
Chiquita Canyon Landfill

Point Name	Record Date	CH4 [%]	CO2 [%]	O2 [%]	Bal Gas [%]	CO Reading [ppmv]	H2 Reading [ppmv]	Init Well Temp [°F]	Adj Well Temp [°F]	Init Stat Press ["H2O]	Adj Stat Press ["H2O]	Comments
CV-24138	8/11/2026 7:40:00 AM						89000					AirTech Lab; [User entered 8.9%]
CV-24138	8/14/2026 8:33:40 AM	2.4	23.0	13.7	60.9			84.9	85.1	-2.76	-3.16	Valve Adjustment:High O2,Surging Liquid in Header,Surging Liquid in Well (Watered In),Plugged/Pinched Suspected
CV-24138	8/26/2026 5:04:54 PM	3.7	27.4	11.3	57.6			121.2	121.1	-3.88	-3.87	Valve Comment:Watered in;Valve Adjustment:NSPS/EG CAI;Well Comment:pump is off;Well Condition:Pnumatic Pump Installed
CV-24138	8/26/2026 5:09:09 PM	3.3	24.4	11.8	60.5			120.9	121.0	-3.85	-3.84	Valve Adjustment:NSPS/EG CAI,High O2,Surging Liquid in Well (Watered In);Well Comment:Pump not active;Well Condition:Pnumatic Pump Installed
CV-24139	8/3/2026 9:00:00 AM					190						AirTech Lab
CV-24139	8/3/2026 9:00:00 AM						56000					AirTech Lab; [User entered 5.6%]
CV-24139	8/6/2026 8:00:00 AM					958						AtmAA
CV-24139	8/6/2026 8:00:00 AM						190600					AtmAA; [User entered 19.06%]
CV-24139	8/6/2026 8:20:30 AM	3.7	70.9	0.6	24.8			168.3	168.3	-7.89	-7.87	Valve Adjustment:No Flow Measurement,High Temp;Well Condition:Pnumatic Pump Installed
CV-24139	8/12/2026 8:30:00 AM					925						AtmAA
CV-24139	8/12/2026 8:30:51 AM	15.7	71.8	0.4	12.1			164.1	164.2	-5.39	-5.29	Valve Adjustment:No Flow Measurement,High Temp;Well Condition:Pnumatic Pump Installed
CV-24139	8/14/2026 8:27:08 AM	3.5	73.1	0.6	22.8			174.8	170.5	-5.89	-5.64	Valve Adjustment:NSPS/EG CAI,High Temp,Barely Open,Surging Liquid in Header,Surging Liquid in Well (Watered In)
CV-24139	8/14/2026 8:30:50 AM	3.3	76.4	0.4	19.9			180.1	180.6	-5.73	-5.57	Valve Adjustment:High Temp,Surging Liquid in Well (Watered In),Reduce Sys. Vac. - Flare Down
CV-24139	8/20/2026 10:44:52 AM	40.5	58.9	0.6	0.0			156.5	156.6	-5.05	-5.05	Valve Adjustment:No Flow Measurement,High Temp;Well Condition:Pnumatic Pump Installed
CV-24139	8/26/2026 1:26:15 PM	7.5	68.7	0.4	23.4			178.8	178.8	-5.32	-5.39	Valve Adjustment:No Flow Measurement,High Temp;Well Condition:Lorentz Pump Installed
CV-24140	8/3/2026 8:55:00 AM					850						AirTech Lab

Table 2. Monthly LEA Selected Wells - August 2026
Chiquita Canyon Landfill

Point Name	Record Date	CH4 [%]	CO2 [%]	O2 [%]	Bal Gas [%]	CO Reading [ppmv]	H2 Reading [ppmv]	Init Well Temp [°F]	Adj Well Temp [°F]	Init Stat Press ["H2O]	Adj Stat Press ["H2O]	Comments
CV-24140	8/3/2026 8:55:00 AM						130000					AirTech Lab; [User entered 13%]
CV-24140	8/14/2026 8:05:23 AM	1.9	77.0	0.8	20.3			150.7	150.8	-4.76	-4.56	Valve Adjustment:NSPS/EG CAI,High Temp,Surging Liquid in Header,Surging Liquid in Well (Watered In)
CV-24140	8/14/2026 8:05:55 AM	1.9	75.9	0.9	21.3			150.8	150.9	-4.55	-4.49	Valve Adjustment:High Temp,Surging Liquid in Header,Surging Liquid in Well (Watered In)
CV-24140	8/17/2026 12:53:30 PM	16.5	83.5	0.0	0.0			169.3	169.3	-6.27	-6.28	No Flow Measurement,High Temp
CV-24140	8/17/2026 1:05:00 PM					2510						AtmAA
CV-24140	8/20/2026 10:48:35 AM	40.1	59.9	0.0	0.0			165.5	165.9	-4.89	-4.91	Valve Adjustment:No Flow Measurement,High Temp;Well Condition:Pnumatic Pump Installed
CV-24140	8/26/2026 1:20:59 PM	4.7	71.1	0.0	24.2			166.9	169.0	-4.79	-4.98	Valve Adjustment:No Flow Measurement,High Temp;Well Condition:Pnumatic Pump Installed
CV-24141	8/5/2026 7:55:00 AM					26						AirTech Lab
CV-24141	8/5/2026 7:55:00 AM						7400					AirTech Lab; [User entered 0.74%]
CV-24141	8/14/2026 8:18:01 AM	0.3	6.4	19.2	74.1			72.5	72.6	-0.69	-0.71	Valve Adjustment:High O2
CV-24141	8/19/2026 8:10:32 AM	0.1	3.6	20.4	75.9			78.6	79.8	-4.70	-4.32	Valve Adjustment:NSPS/EG CAI,High O2,Decreased Flow/Vacuum,Surging Liquid in Well (Watered In)
CV-24141	8/19/2026 8:11:24 AM	0.1	2.3	20.5	77.2			80.1	80.2	-4.79	-4.79	Valve Adjustment:High O2,Surging Liquid in Well (Watered In)
CV-24142	8/3/2026 9:10:00 AM					790						AirTech Lab
CV-24142	8/3/2026 9:10:00 AM						130000					AirTech Lab; [User entered 13%]
CV-24142	8/5/2026 7:45:00 AM					1100						AirTech Lab
CV-24142	8/5/2026 7:45:00 AM						150000					AirTech Lab; [User entered 15%]
CV-24142	8/6/2026 7:55:00 AM					1290						AtmAA
CV-24142	8/6/2026 7:55:00 AM						130700					AtmAA; [User entered 13.07%]
CV-24142	8/6/2026 8:12:12 AM	4.7	68.4	1.3	25.6			168.1	168.0	-2.18	-2.28	Valve Adjustment:No Flow Measurement,High Temp;Well Condition:Pnumatic Pump Installed
CV-24142	8/11/2026 7:45:00 AM					490						AirTech Lab
CV-24142	8/11/2026 7:45:00 AM						75000					AirTech Lab; [User entered 7.5%]
CV-24142	8/12/2026 8:35:00 AM					2030						AtmAA

Table 2. Monthly LEA Selected Wells - August 2026
Chiquita Canyon Landfill

Point Name	Record Date	CH4 [%]	CO2 [%]	O2 [%]	Bal Gas [%]	CO Reading [ppmv]	H2 Reading [ppmv]	Init Well Temp [°F]	Adj Well Temp [°F]	Init Stat Press ["H2O]	Adj Stat Press ["H2O]	Comments
CV-24142	8/12/2026 8:39:33 AM	13.8	65.1	2.5	18.6			152.6	152.6	-1.09	-1.35	Valve Adjustment:No Flow Measurement,High Temp;Well Comment:Construction working on vacuum line
CV-24142	8/14/2026 8:23:00 AM	2.8	73.8	0.4	23.0			182.2	182.9	-1.21	-1.20	Valve Adjustment:NSPS/EG CAI,High Temp,Surging Liquid in Header,Plugged/Pinched Suspected;Well Condition:Pnumatic Pump Installed
CV-24142	8/14/2026 8:24:52 AM	2.9	73.9	0.4	22.8			181.5	181.0	-1.45	-1.45	
CV-24142	8/20/2026 10:34:18 AM	35.3	64.7	0.0	0.0			173.3	174.0	-0.51	-0.52	Valve Adjustment:No Flow Measurement,High Temp;Well Condition:Pnumatic Pump Installed
CV-24142	8/26/2026 1:44:20 PM	5.6	55.6	5.2	33.6			150.0	146.6	-1.98	-1.05	Valve Adjustment:No Flow Measurement,High Temp,Decreased Flow/Vacuum;Well Condition:Pnumatic Pump Installed
CV-24142	8/26/2026 1:47:24 PM	5.6	59.5	4.0	30.9			146.6	146.2	-1.15	-1.09	Valve Adjustment:No Flow Measurement,High Temp;Well Condition:Pnumatic Pump Installed
CV-24143	8/3/2026 7:50:00 AM					610						AirTech Lab
CV-24143	8/3/2026 7:50:00 AM						87000					AirTech Lab; [User entered 8.7%]
CV-24143	8/13/2026 2:58:30 PM	1.2	39.3	11.3	48.3			109.0	108.9	-1.89	-2.12	Valve Adjustment:NSPS/EG CAI,High O2,Valve 100% Open;Well Comment:no pump installed;Well Repairs:Sample Port
CV-24143	8/13/2026 3:00:34 PM	1.1	39.1	11.1	48.7			108.2	108.2	-2.01	-2.30	Valve Adjustment:High O2,Surging Liquid in Well (Watered In)
CV-24143	8/19/2026 8:25:27 AM	2.8	17.4	15.8	64.0			105.1	105.2	-5.52	-5.31	Valve Adjustment:High O2,Surging Liquid in Well (Watered In)
CV-24143	8/19/2026 8:26:07 AM	2.7	17.3	15.8	64.2			105.4	105.4	-4.95	-5.41	Valve Adjustment:High O2,Surging Liquid in Well (Watered In)
CV-24144	8/14/2026 8:01:18 AM	57.4	38.9	0.0	3.7			83.3	97.6	-1.66	-1.26	Valve Adjustment:Surging Liquid in Header,Plugged/Pinched Suspected
CV-24144	8/25/2026 2:15:55 PM	54.1	43.0	0.1	2.8			117.2	117.3	-0.50	-0.60	Valve Adjustment:Barely Open
CV-99	8/10/2026 8:15:00 AM					0						AirTech Lab
CV-99	8/11/2026 9:13:37 AM	0.8	6.0	19.0	74.2			87.8	90.1	-11.43	-11.16	Valve Adjustment:Decreased Flow/Vacuum

Table 2. Monthly LEA Selected Wells - August 2026
Chiquita Canyon Landfill

Point Name	Record Date	CH4 [%]	CO2 [%]	O2 [%]	Bal Gas [%]	CO Reading [ppmv]	H2 Reading [ppmv]	Init Well Temp [°F]	Adj Well Temp [°F]	Init Stat Press ["H2O]	Adj Stat Press ["H2O]	Comments
CV-99	8/11/2026 9:14:07 AM	1.1	6.3	18.6	74.0			90.4	90.4	-11.14	-11.14	Valve Adjustment:High O2,Barely Open,Surging Liquid in Header,Surging Liquid in Well (Watered In)
H-1770N	8/3/2026 8:36:19 AM	30.9	62.1	0.0	7.0			107.5	107.6	-0.88	-0.83	Valve Adjustment:Barely Open
H-1770N	8/14/2026 8:15:00 AM					150						AirTech Lab
H-1770N	8/14/2026 8:15:00 AM						18000					AirTech Lab; [User entered 1.8%]
H-1770N	8/17/2026 8:56:56 AM	29.3	62.5	0.0	8.2			106.1	106.1	-0.76	-0.79	Valve Adjustment:Barely Open
H-2165W	8/5/2026 9:14:44 AM	11.0	88.4	0.0	0.6							,
H-2165W	8/5/2026 9:14:45 AM	11.0	88.4	0.0	0.6							,
H-2165W	8/5/2026 9:16:03 AM	11.1	88.9	0.0	0.0			143.6	142.2	-0.91	-0.58	NSPS/EG CAI,High Temp
H-2165W	8/5/2026 9:17:25 AM	10.9	88.4	0.0	0.7			143.3	143.3	-0.55	-0.55	NSPS/EG CAI,High Temp
H-2165W	8/13/2026 9:00:00 AM					870						AirTech Lab
H-2165W	8/13/2026 9:00:00 AM						67000					AirTech Lab; [User entered 6.7%]
H-2165W	8/25/2026 1:49:37 PM	14.6	82.2	0.2	3.0			146.4	143.2	0.32	-0.07	Valve Adjustment:NSPS/EG CAI,High Temp,Positive Static Press.,Increased Flow/Vacuum,Barely Open
H-2165W	8/25/2026 1:50:21 PM	19.2	76.8	0.2	3.8			141.8	142.6	-0.16	-0.18	Valve Adjustment:High Temp,Barely Open
H-2273W	8/5/2026 7:10:00 AM					42						AirTech Lab
H-2273W	8/5/2026 7:10:00 AM						6100					AirTech Lab; [User entered 0.61%]
H-2273W	8/5/2026 9:37:15 AM	24.6	43.3	0.0	32.1			116.4	116.4	-1.32	-1.29	,
H-2273W	8/11/2026 8:45:00 AM					71						AirTech Lab
H-2273W	8/11/2026 8:45:00 AM						9300					AirTech Lab; [User entered 0.93%]
H-2273W	8/17/2026 9:56:01 AM	21.6	35.4	0.0	43.0			127.5	127.3	-1.25	-1.14	Valve Adjustment:Decreased Flow/Vacuum

Attachment B

Down Well Temperatures

And

List of Wells for Monitoring

LEA Selected Wells for Down Hole Temperature Monitoring
August 2026

Well Number	Down Well Temp Monitoring Monthly	Last Date Monitored for Downwell Temperatures - 2025	2026 Downwell Temperature Monitoring Date	Comments
CV-100	NA	NA	NA	Abandoned Well
CV-103	NA	3/3/2025	NA	Abandoned Well
CV-108-52	Yes	3/4/2025	3/2/2026 and 7/6/2026	
CV-113	Yes	3/10/2025	3/2/2026	
CV-1532	NA	NA	NA	Abandoned Well
CV-1532A	Yes	3/10/2025	2/6/2026 , 3/25/2026 and 6/17/2026	
CV-1535	Yes	3/4/2025	3/2/2026 and 7/6/2026	
CV-1902A	Yes	3/18/2025	2/6/2026, 3/2/2026 and 6/12/2026	
CV-2001	Yes	3/4/2025	3/3/2026 and 6/24/2026	
CV-2002	Yes	6/2/2025	3/4/2026 and 7/6/2026	
CV-2007	Yes	3/5/2025	3/4/2026	
CV-2202	NA	NA	NA	Abandoned Well
CV-2301	Yes	3/11/2025	2/6/2026, 3/5/2026 and 6/12/2026	Lorentz pump removed, no graph possible
CV-2302	Yes	3/11/2025	6/25/2026	Graph Attached 8-1 to 8-31-2026
CV-2303	Yes	3/11/2025	TBD - Pump Installed	Graph Attached 8-1 to 8-31-2026
CV-2312	Yes	3/5/2025	TBD - Pump Installed	
CV-2315	Yes	3/19/2025	6/25/2026	Pump Offline
CV-2341	Yes	3/5/2025	TBD - Pump Installed	

LEA Selected Wells for Down Hole Temperature Monitoring
August 2026


Well Number	Down Well Temp Monitoring Monthly	Last Date Monitored for Downwell Temperatures - 2025	2026 Downwell Temperature Monitoring Date	Comments
CV-2350	Yes	3/12/2025	TBD - Pump Installed	Lorentz pump is damaged and unable to be removed for repairs, no graphing possible.
CV-2351	Yes	3/12/2025	3/10/2026	
CV-2352	Yes	3/12/2025	4/24/2026 and 4/30/2026	Lorentz pump removed, no graph possible
CV-2353	Yes	5/30/2025	3/10/2026, 4/30/2026 and 6/12/2026	
CV-24007	Yes	3/6/2025	3/10/2026 and 6/12/2026	
CV-24017	Yes	3/6/2025	7/21/2026	Graph Attached 8-1 to 8-31-2026
CV-24053	Yes	3/6/2025	TBD - Pump Installed	
CV-24065	Yes	3/6/2025	7/16/2026	Graph Attached 8-1 to 8-31-2026
CV-24095	Yes	3/7/2025	TBD - Pump Installed	Graph Attached 8-1 to 8-31-2026
CV-24101	Yes	3/7/2025	7/1/2026	
CV-24122	Yes	3/7/2025	3/10/2026	
CV-24127	Yes	3/7/2025	3/10/2026	
CV-24138	Yes	4/1/2025	8/6/2026	
CV-24139	Yes	8/18/2025	8/6/2026	
CV-24143	Yes	3/10/2025	6/12/2026	

Liquid Data Report
Date Range: 08/01/2026 to 08/31/2026

Report Date: 09/03/2026
Site Name: Chiquita Canyon Landfill


Point Name	Record Date	Pump Installed	Pump Status	Ground Surface Elevation (MSL)	TOC to Ground Surface (FT)	TOC to Liquid (FT)	TOC to BOW or Obstr (FT)	Liquid Depth (FT)	Perf Available (%)	Upload Tech	Liquid Comments	Temp (F) @ 0 FT from BOW	Temp (F) @ 10 FT from BOW	Temp (F) @ 20 FT from BOW	Temp (F) @ 30 FT from BOW
CV-24138	8/6/2026 1:01:18 PM	N		1,265.82	2.00	22.00	35.00	13.00	0	Christian Villagomez		187.57	189.37	188.94	183.75
CV-24139	8/6/2026 10:44:53 AM	Y	Online	1,274.28	3.00	23.00	32.00	9.00	0	Christian Villagomez		187.02	189.07	189.33	

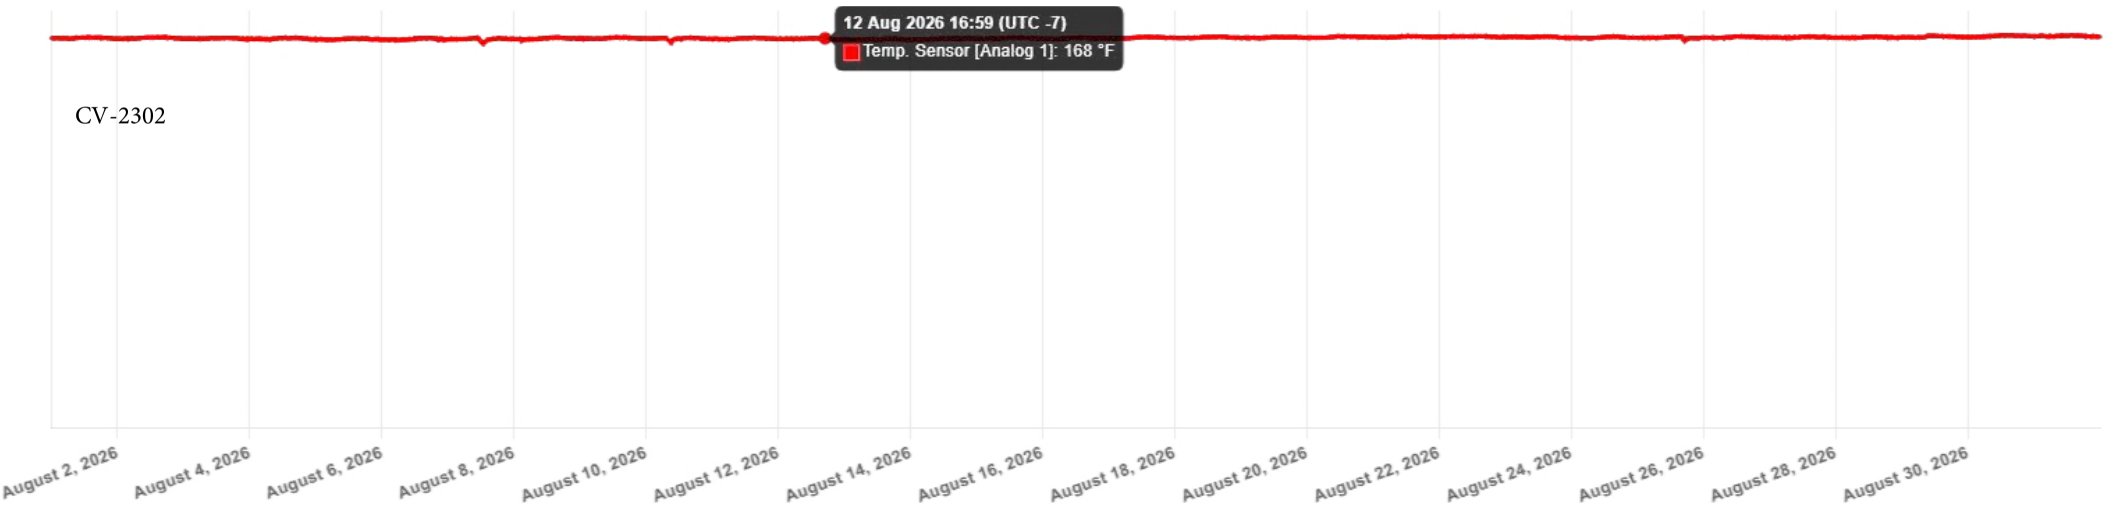



12 Aug 2026 16:59 (UTC -7)
Temp. Sensor [Analog 1]: 168 °F
August 2, 2026
August 4, 2026
August 6, 2026
August 8, 2026
August 10, 2026
August 12, 2026
August 14, 2026
August 16, 2026
August 18, 2026
August 20, 2026
August 22, 2026
August 24, 2026
August 26, 2026
August 28, 2026
August 30, 2026

CV-2302


CV-2303

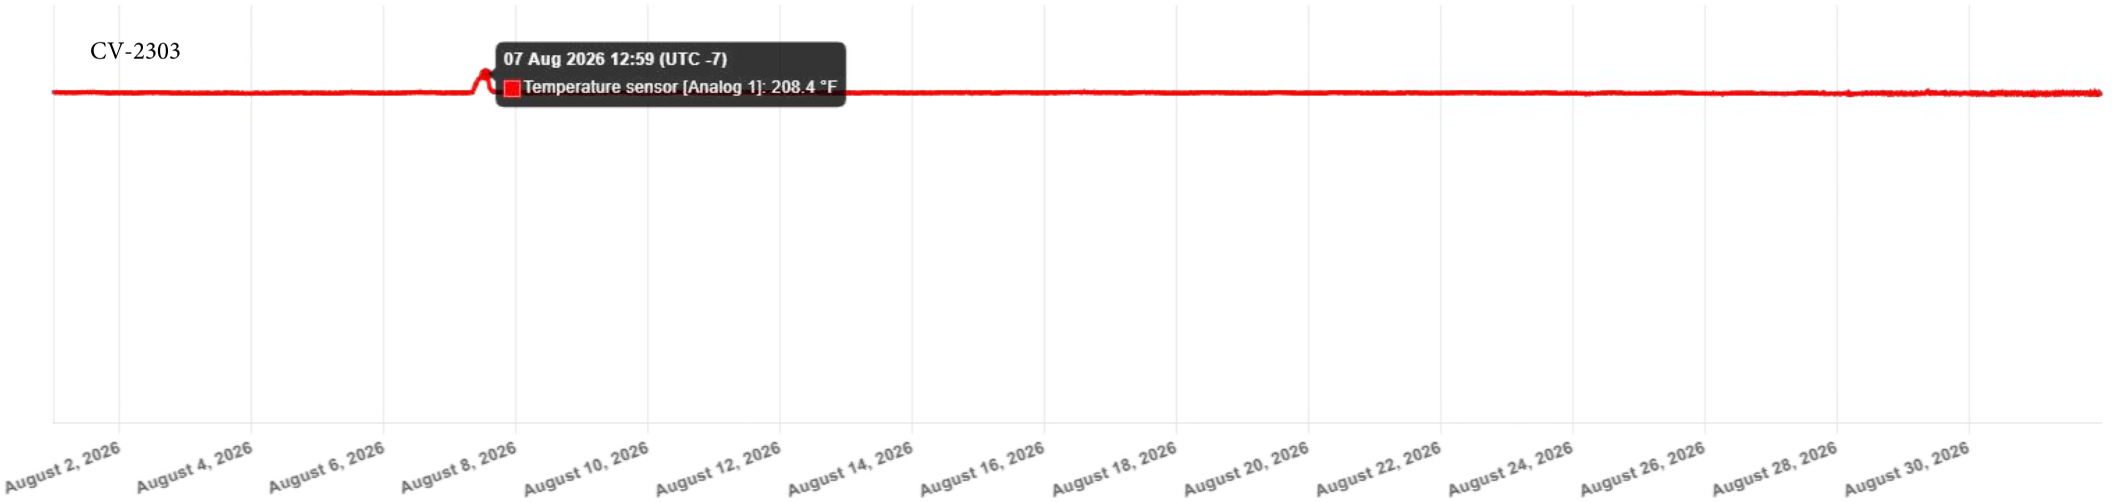

07 Aug 2026 12:59 (UTC -7)
Temperature sensor [Analog 1]: 208.4 °F
August 2, 2026
August 4, 2026
August 6, 2026
August 8, 2026
August 10, 2026
August 12, 2026
August 14, 2026
August 16, 2026
August 18, 2026
August 20, 2026
August 22, 2026
August 24, 2026
August 26, 2026
August 28, 2026
August 30, 2026

CV-24017

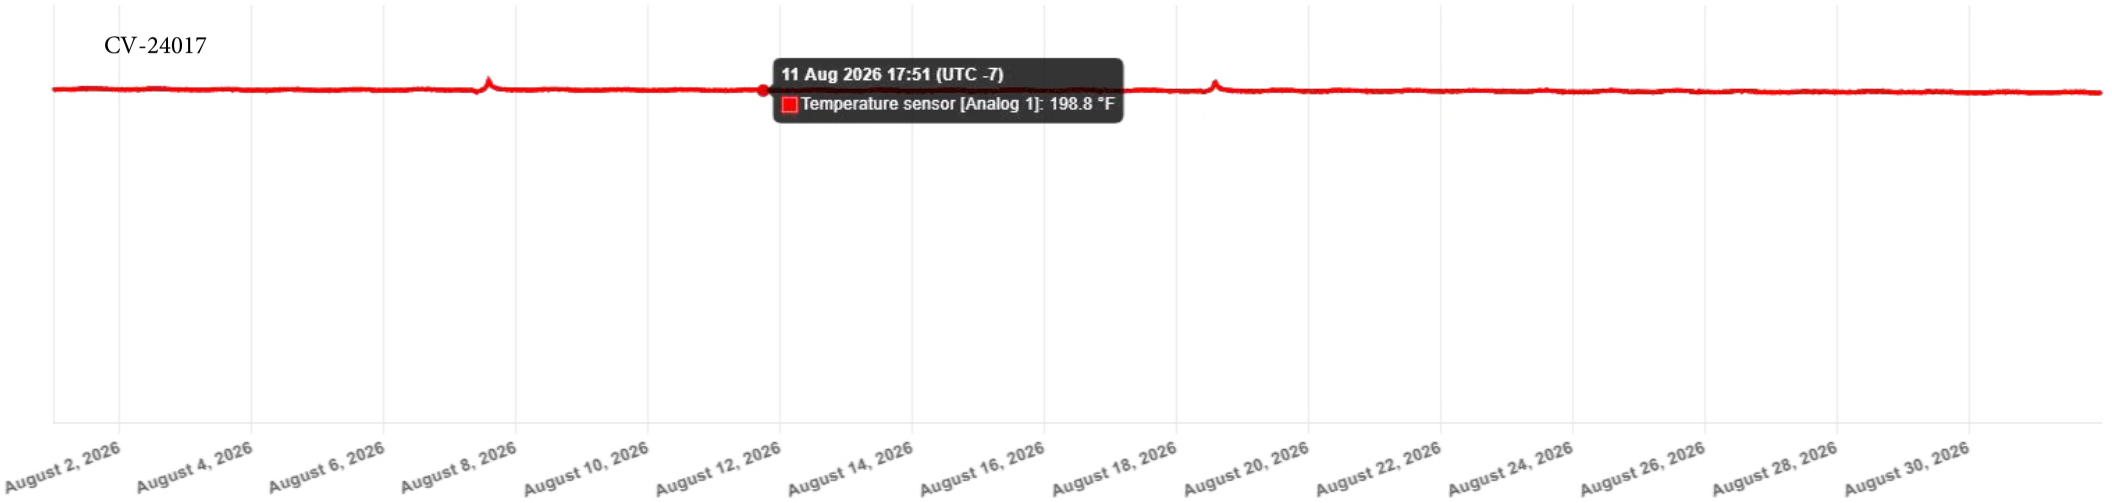
11 Aug 2026 17:51 (UTC -7)
Temperature sensor [Analog 1]: 198.8 °F
August 2, 2026
August 4, 2026
August 6, 2026
August 8, 2026
August 10, 2026
August 12, 2026
August 14, 2026
August 16, 2026
August 18, 2026
August 20, 2026
August 22, 2026
August 24, 2026
August 26, 2026
August 28, 2026
August 30, 2026

CV-24065

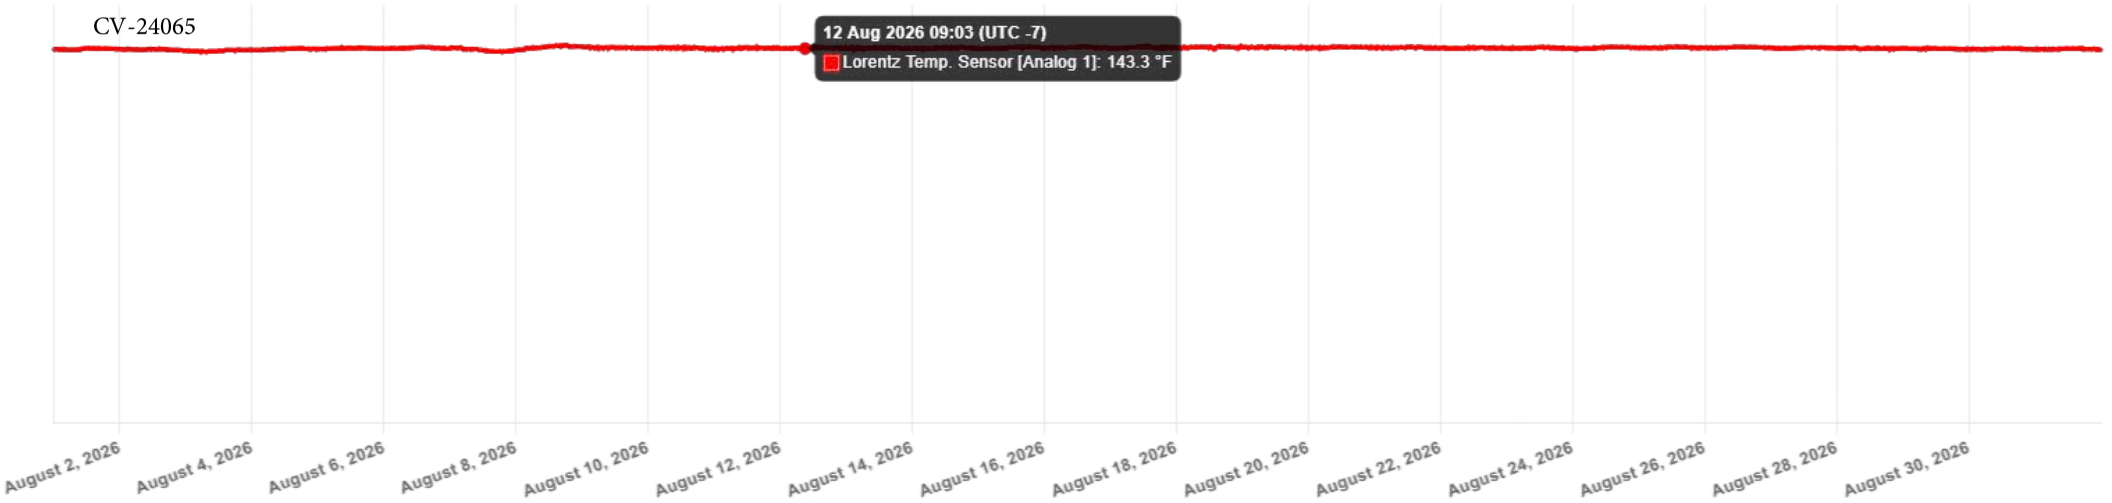

12 Aug 2026 09:03 (UTC -7)
Lorentz Temp. Sensor [Analog 1]: 143.3 °F
August 2, 2026
August 4, 2026
August 6, 2026
August 8, 2026
August 10, 2026
August 12, 2026
August 14, 2026
August 16, 2026
August 18, 2026
August 20, 2026
August 22, 2026
August 24, 2026
August 26, 2026
August 28, 2026
August 30, 2026

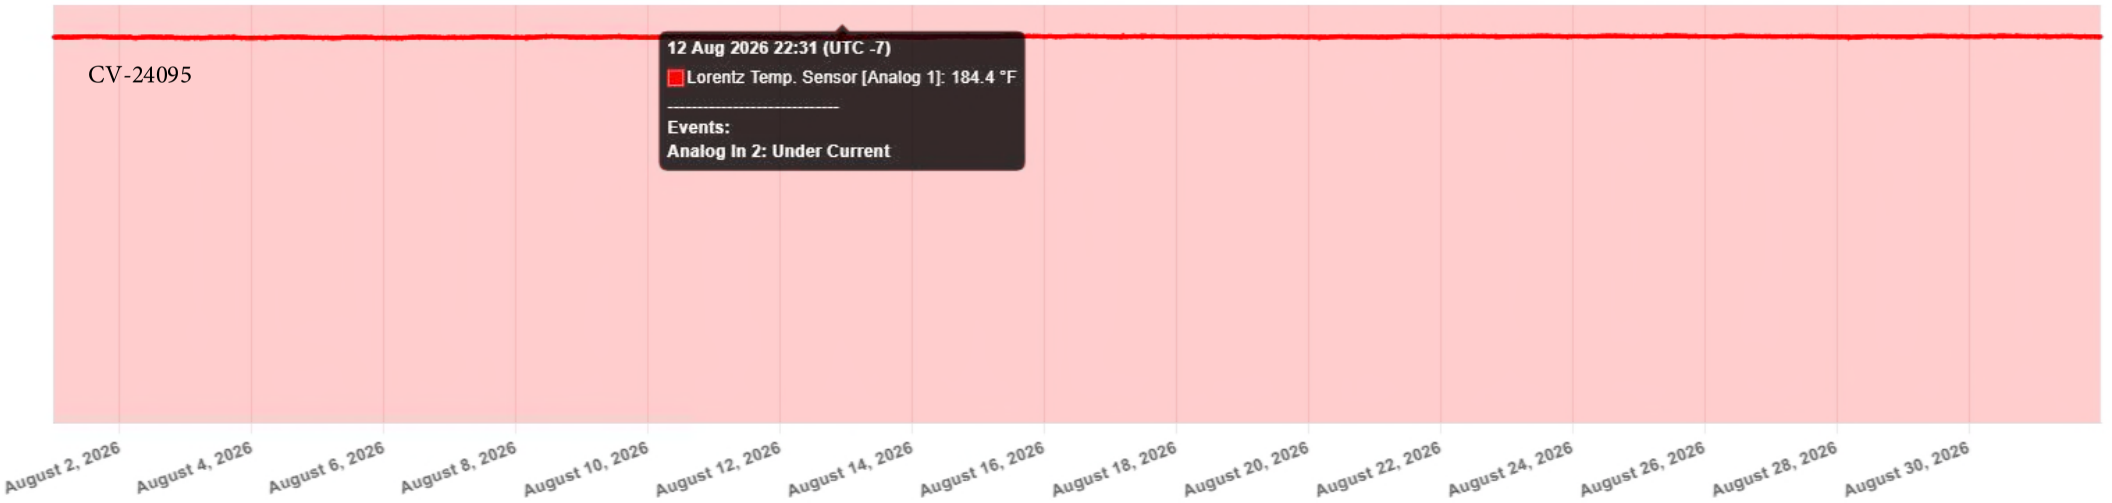
CV-24095
12 Aug 2026 22:31 (UTC -7)
Lorentz Temp. Sensor [Analog 1]: 184.4 °F

Events:
Analog In 2: Under Current
August 2, 2026
August 4, 2026
August 6, 2026
August 8, 2026
August 10, 2026
August 12, 2026
August 14, 2026
August 16, 2026
August 18, 2026
August 20, 2026
August 22, 2026
August 24, 2026
August 26, 2026
August 28, 2026
August 30, 2026

Attachment C

Item 7 – Well Location Map

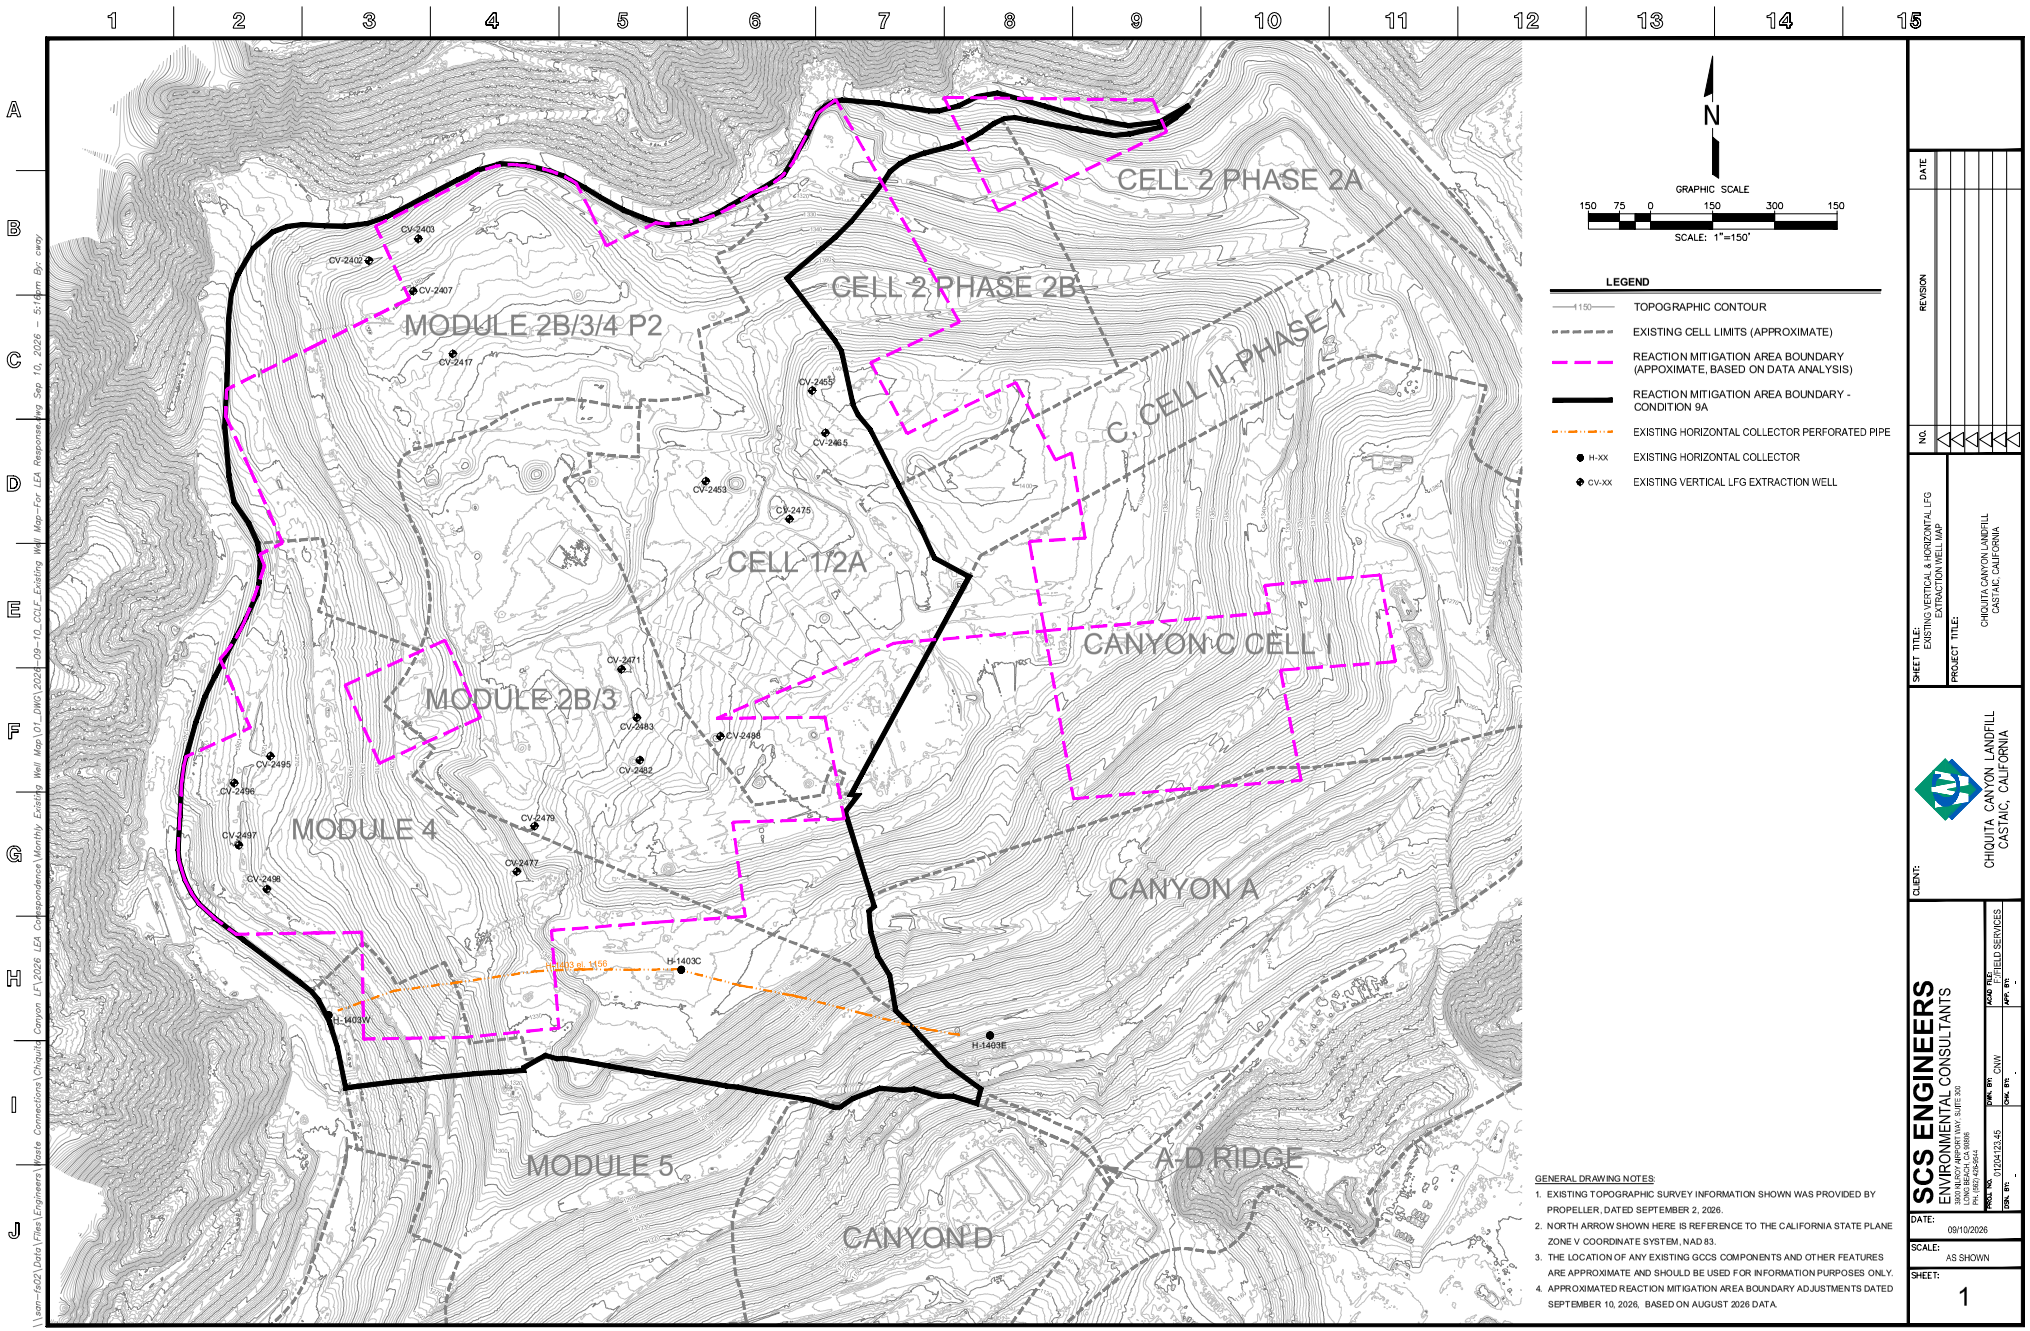

GENERAL DRAWING NOTES:

1. EXISTING TOPOGRAPHIC SURVEY INFORMATION SHOWN WAS PROVIDED BY PROPELLER, DATED SEPTEMBER 2, 2026.
2. NORTH ARROW SHOWN HERE IS REFERENCE TO THE CALIFORNIA STATE PLANE ZONE V COORDINATE SYSTEM, NAD 83.
3. THE LOCATION OF ANY EXISTING GCCS COMPONENTS AND OTHER FEATURES ARE APPROXIMATE AND SHOULD BE USED FOR INFORMATION PURPOSES ONLY.
4. APPROXIMATED REACTION MITIGATION AREA BOUNDARY ADJUSTMENTS DATED SEPTEMBER 10, 2026, BASED ON AUGUST 2026 DATA.

NO.	REVISION	DATE

SHEET TITLE: EXISTING VERTICAL & HORIZONTAL LFG EXTRACTION WELL MAP

PROJECT TITLE: CHIQUITA CANYON LANDFILL CASTAIC, CALIFORNIA

CLIENT: CHIQUITA CANYON LANDFILL CASTAIC, CALIFORNIA

SCS ENGINEERS
ENVIRONMENTAL CONSULTANTS
3900 KILROY AIRPORT WAY, SUITE 300
LONG BEACH, CA 90806
PH: (562) 426-2544


PROJ. NO. 01204123.45 | DWG. BY: CNW | ACAD FILE: FIELD SERVICES
DSN. BY: - | CHK. BY: - | APP. BY: -

DATE: 09/10/2026

SCALE: AS SHOWN

SHEET: 1

\\scsn-fs02\Data\Files\Engineers\Waste Connections\Chiquita Canyon LF\2026 LEA Correspondence\Monthly Existing Well Map\01_DWG\2026_09_10_CCLF_Existing Well Map_For LEA Response.dwg, Sep 10, 2026 - 5:14pm, Bjc, cwcy

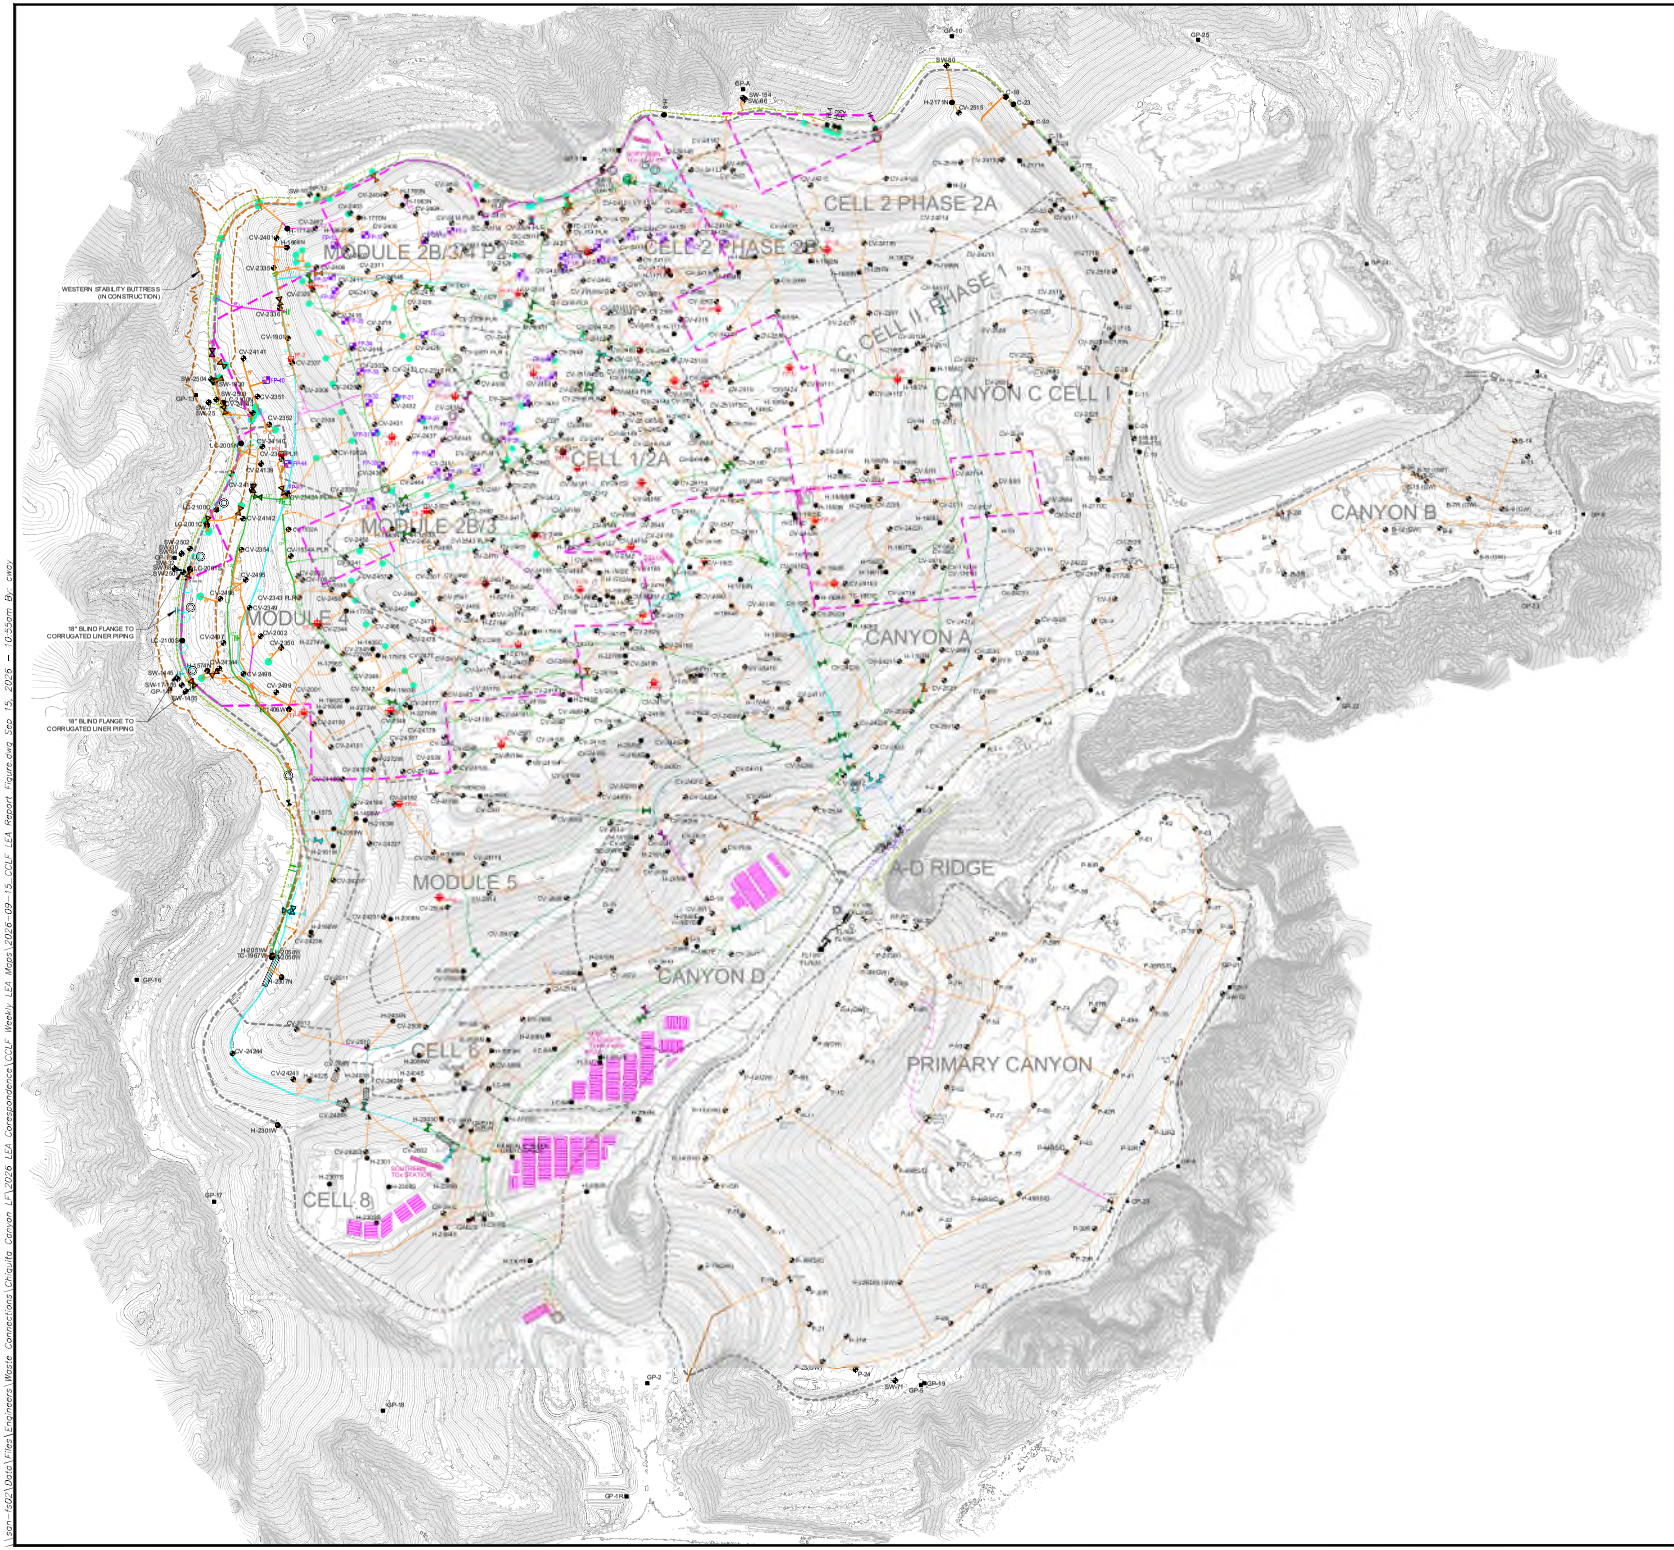

N

GRAPHIC SCALE

150 75 0 150 300 450

SCALE: 1"=150'

LEGEND

- TOPOGRAPHIC CONTOUR
- EXISTING CELL LIMITS (APPROXIMATE)
- WESTERN BUTTRESS FILL LIMITS
- REACTION AREA BOUNDARY (APPROXIMATE)
- EXISTING 36" LFG COLLECTION HEADER PIPING
- EXISTING 30" LFG COLLECTION HEADER PIPING
- EXISTING 24" LFG COLLECTION HEADER PIPING
- EXISTING 20" LFG COLLECTION HEADER PIPING
- EXISTING 18" LFG COLLECTION HEADER PIPING
- EXISTING 12" LFG COLLECTION HEADER PIPING
- EXISTING 10" LFG COLLECTION HEADER PIPING
- EXISTING 8" LFG COLLECTION LATERAL PIPING
- EXISTING 4"/6" LFG COLLECTION LATERAL PIPING
- BELOW-GRADE PIPES ARE SHOWN DASHED
- EXISTING FRAC TANKS
- EXISTING TOx UNITS
- EXISTING BLOWER SKIDS
- EXISTING ACTIVATED CARBON VESSEL
- EXISTING CONDENSATE SUMP
- EXISTING HDPE LINER RISER
- EXISTING CORRUGATED LINER RISER
- EXISTING LFG VERTICAL EXTRACTION WELL - MAIN CANYON, CANYON B, D, PRIMARY CANYON
- EXISTING LFG VERTICAL EXTRACTION WELL - PRESSURIZED LEACHATE RELEASE
- EXISTING GABION LFG COLLECTOR WELL
- EXISTING SOIL VAPOR EXTRACTION WELL
- EXISTING SURFACE COLLECTOR WELLHEAD
- EXISTING HORIZONTAL, TRENCH, SLOPE, OR COLLECTOR WELL
- EXISTING REMOTE VERTICAL WELLHEAD
- EXISTING PERIMETER MIGRATION PROBE
- EXISTING TEMPERATURE PROBE
- EXISTING ISOLATION VALVE
- EXISTING BLIND FLANGE
- EXISTING LFG END CAP

GENERAL DRAWING NOTES

1. EXISTING GCCS AS-BUILT DATED SEPTEMBER 15, 2026
2. EXISTING TOPOGRAPHIC SURVEY INFORMATION SHOWN WAS PROVIDED BY PROPELLER DATED SEPTEMBER 9, 2026.
3. APPROXIMATE REACTION MITIGATION AREA BOUNDARY ADJUSTMENTS DATED SEPTEMBER 10, 2026, BASED ON AUGUST 2026 WELLFIELD DATA, PER SOFA CONDITION 8(m) AS DEFINED IN 9A.
4. NORTH ARROW SHOWN HERE IS REFERENCE TO THE CALIFORNIA STATE PLANE ZONE V COORDINATE SYSTEM, NAD 83.
5. THE LOCATION OF ANY EXISTING PIPING, VALVES, TIE-IN LOCATIONS AND OTHER FEATURES ARE APPROXIMATE AND SHOULD BE USED FOR INFORMATION PURPOSES ONLY. ACTUAL FIELD CONDITIONS MAY VARY AND ARE SUBJECT TO CHANGE BASED ON TOPOGRAPHIC FEATURES AND SITE-SPECIFIC FACTORS.

NO.	REVISION	DATE

SHEET TITLE: EXISTING MASTER GCCS MAP

PROJECT TITLE: CHIQUITA CANYON LANDFILL CASTAIC, CALIFORNIA

CLIENT: CHIQUITA CANYON LANDFILL CASTAIC, CALIFORNIA

SCS ENGINEERS
ENVIRONMENTAL CONSULTANTS
3900 KILROY AIRPORT WAY, SUITE 100
LONG BEACH, CA 90806
PH (562) 426-9544

PROJECT NO: 01204123.45 | DWN. BY: CMW | CHK'D BY: SRM / RMH | FILE NO: NOVEMBER X-MASTERS


DATE: 09/15/2026

SCALE: AS SHOWN

\\scs-sd2\Data\Files\Engineers Waste Connections\Chiquita Canyon_LFI\2026 LEA Correspondence\CCLF Weekly LEA Maps\2026-09-15 CCLF LEA Report Figure.dwg, Sep 15, 2026 - 10:55am, Brian.cwoy

Attachment D

Milestone 5 Compliance Data

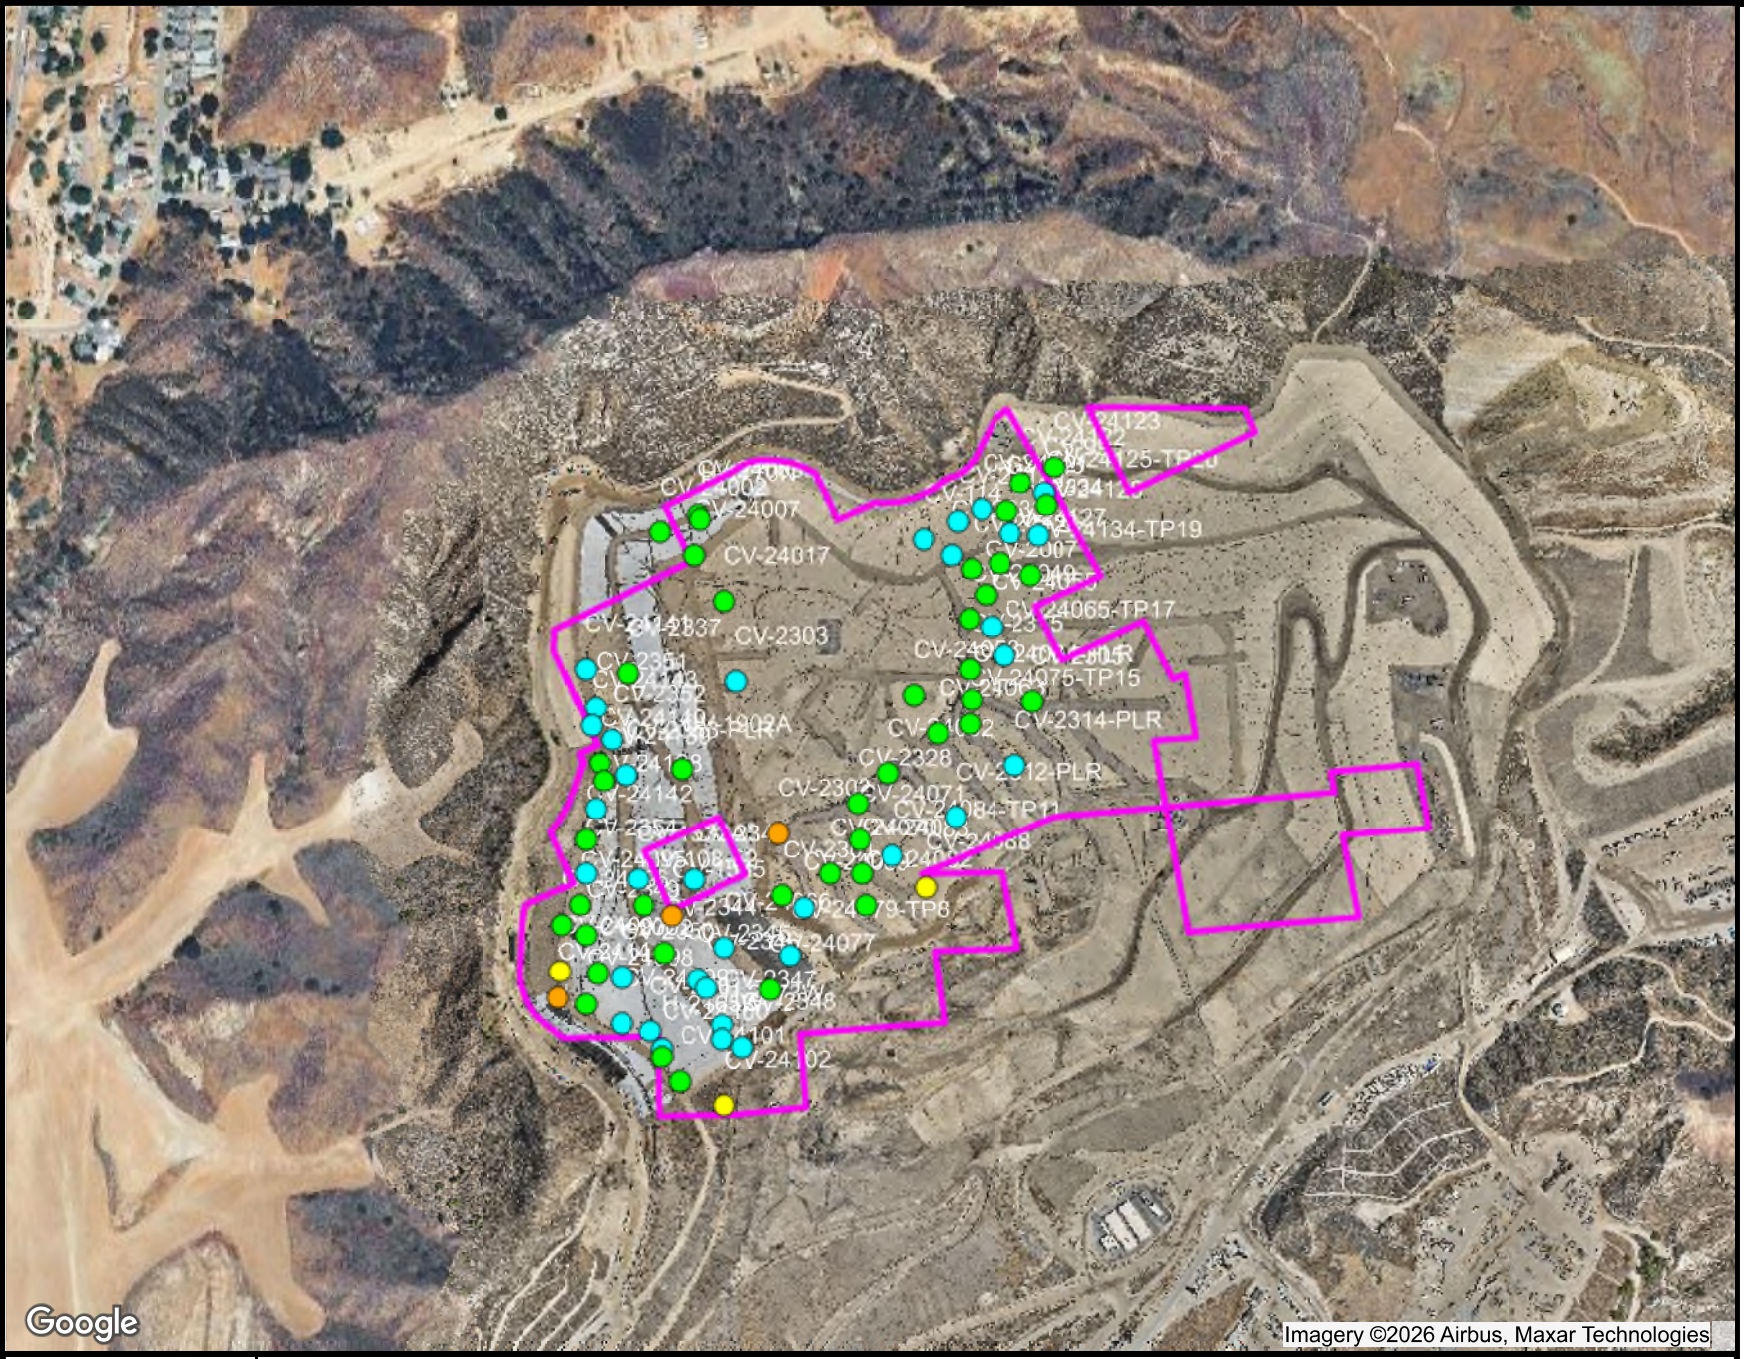

Ranges Mapped

						# Points
	>=	0	and	<	25	34
	>=	25	and	<	48	42
	>=	48	and	<	52	3
	>=	52	and	<	58	3
	>=	58	and	<	101	
		N/A			N/A	

Point Type Legend

- calibration record
- flare-engine-ghg
- monitoring probe
- sample port
- well

N

SCSeTools

Chiquita Canyon Landfill


Range Map

Parameter: CH4 (mid range)

Analysis Method: Maximum

Date Range: 08/01/2026 - 08/31/2026

Map generation date : 09/11/2026

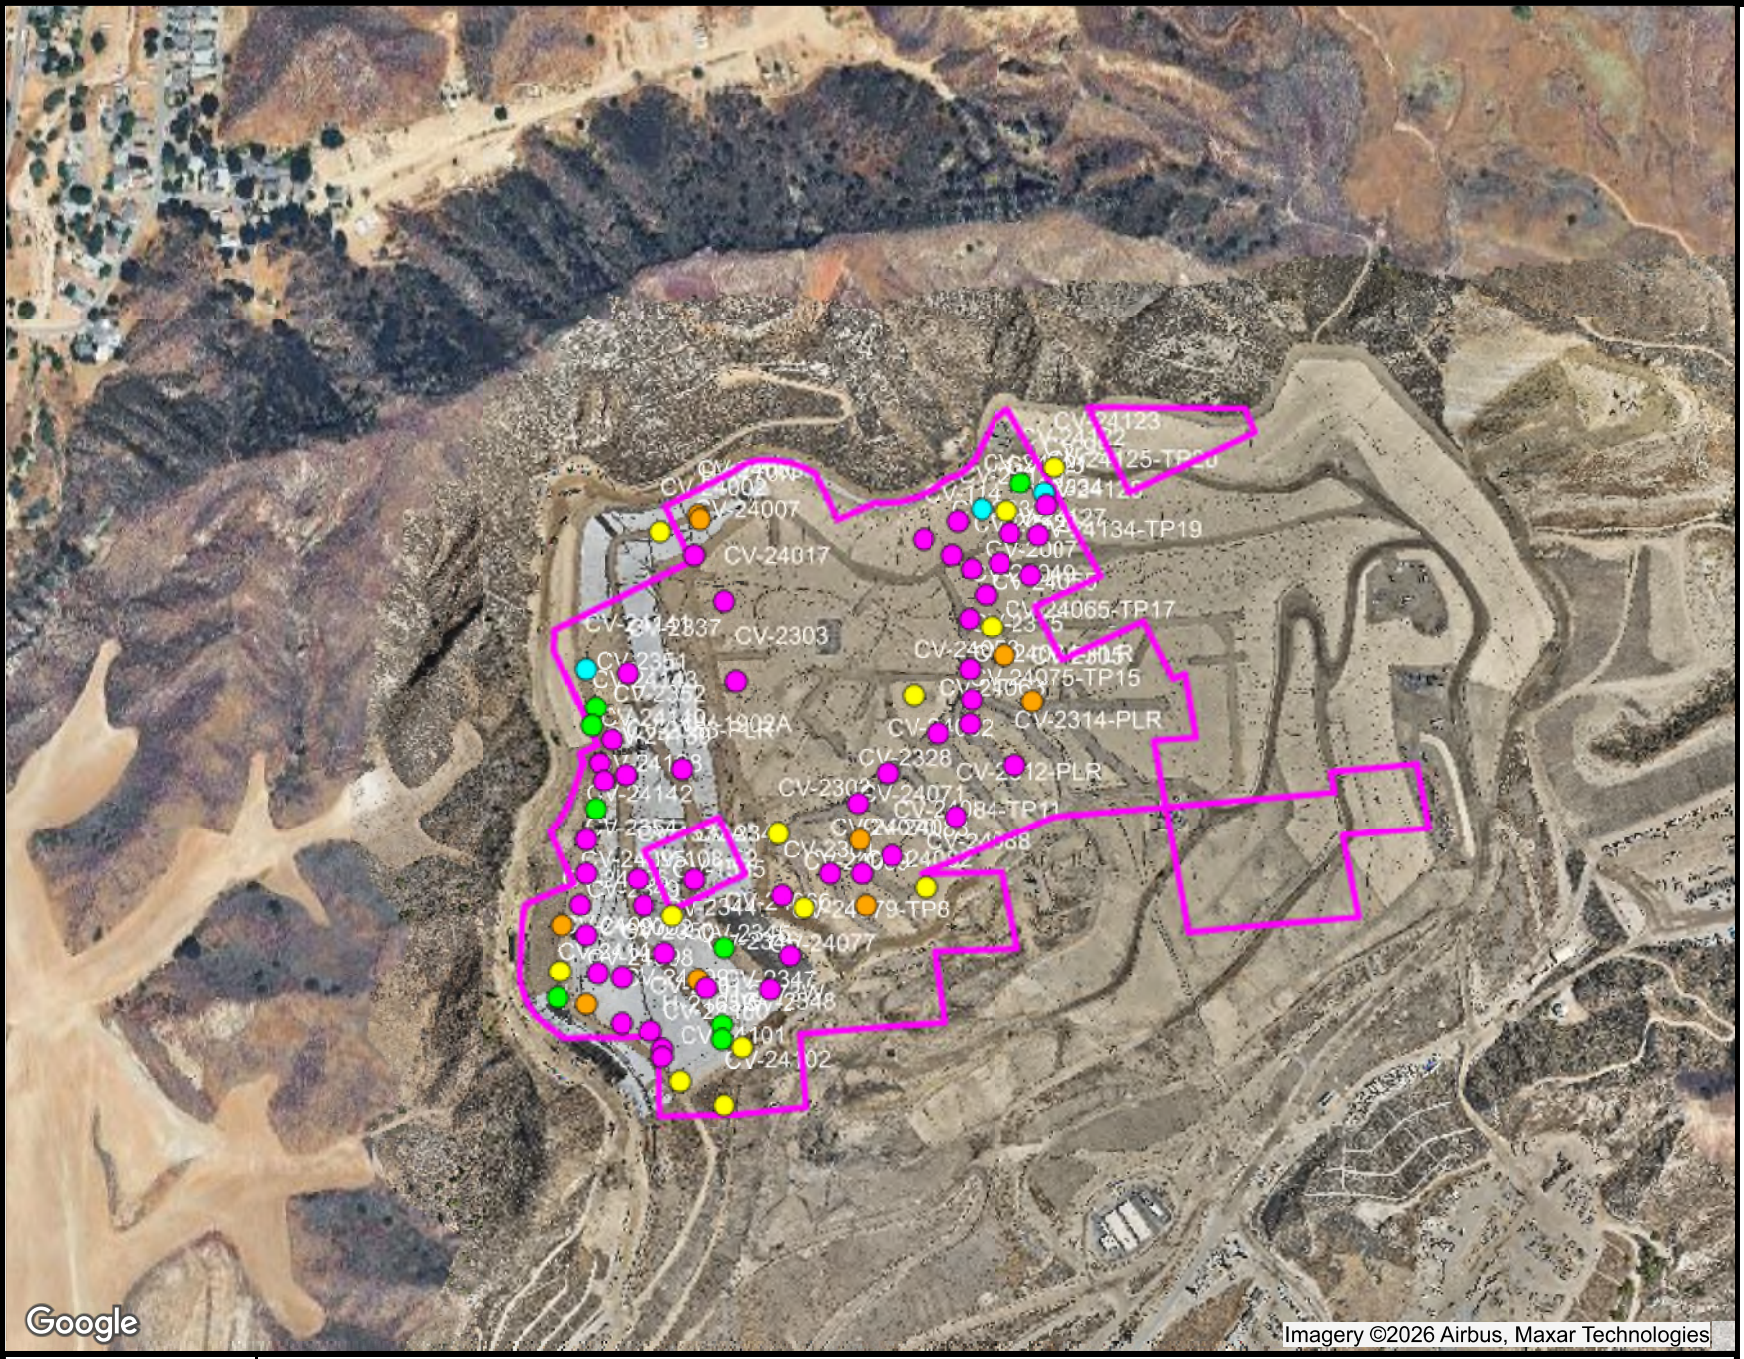

Ranges Mapped

						# Points
	>=	0	and	<	25	3
	>=	25	and	<	45	8
	>=	45	and	<	55	13
	>=	55	and	<	65	9
	>=	65	and	<	101	49
		N/A			N/A	

Point Type Legend

- calibration record
- flare-engine-ghg
- monitoring probe
- sample port
- well

N

SCSeTools

Chiquita Canyon Landfill


Range Map

Parameter: CO2 (mid range)

Analysis Method: Maximum

Date Range: 08/01/2026 - 08/31/2026

Map generation date : 09/11/2026

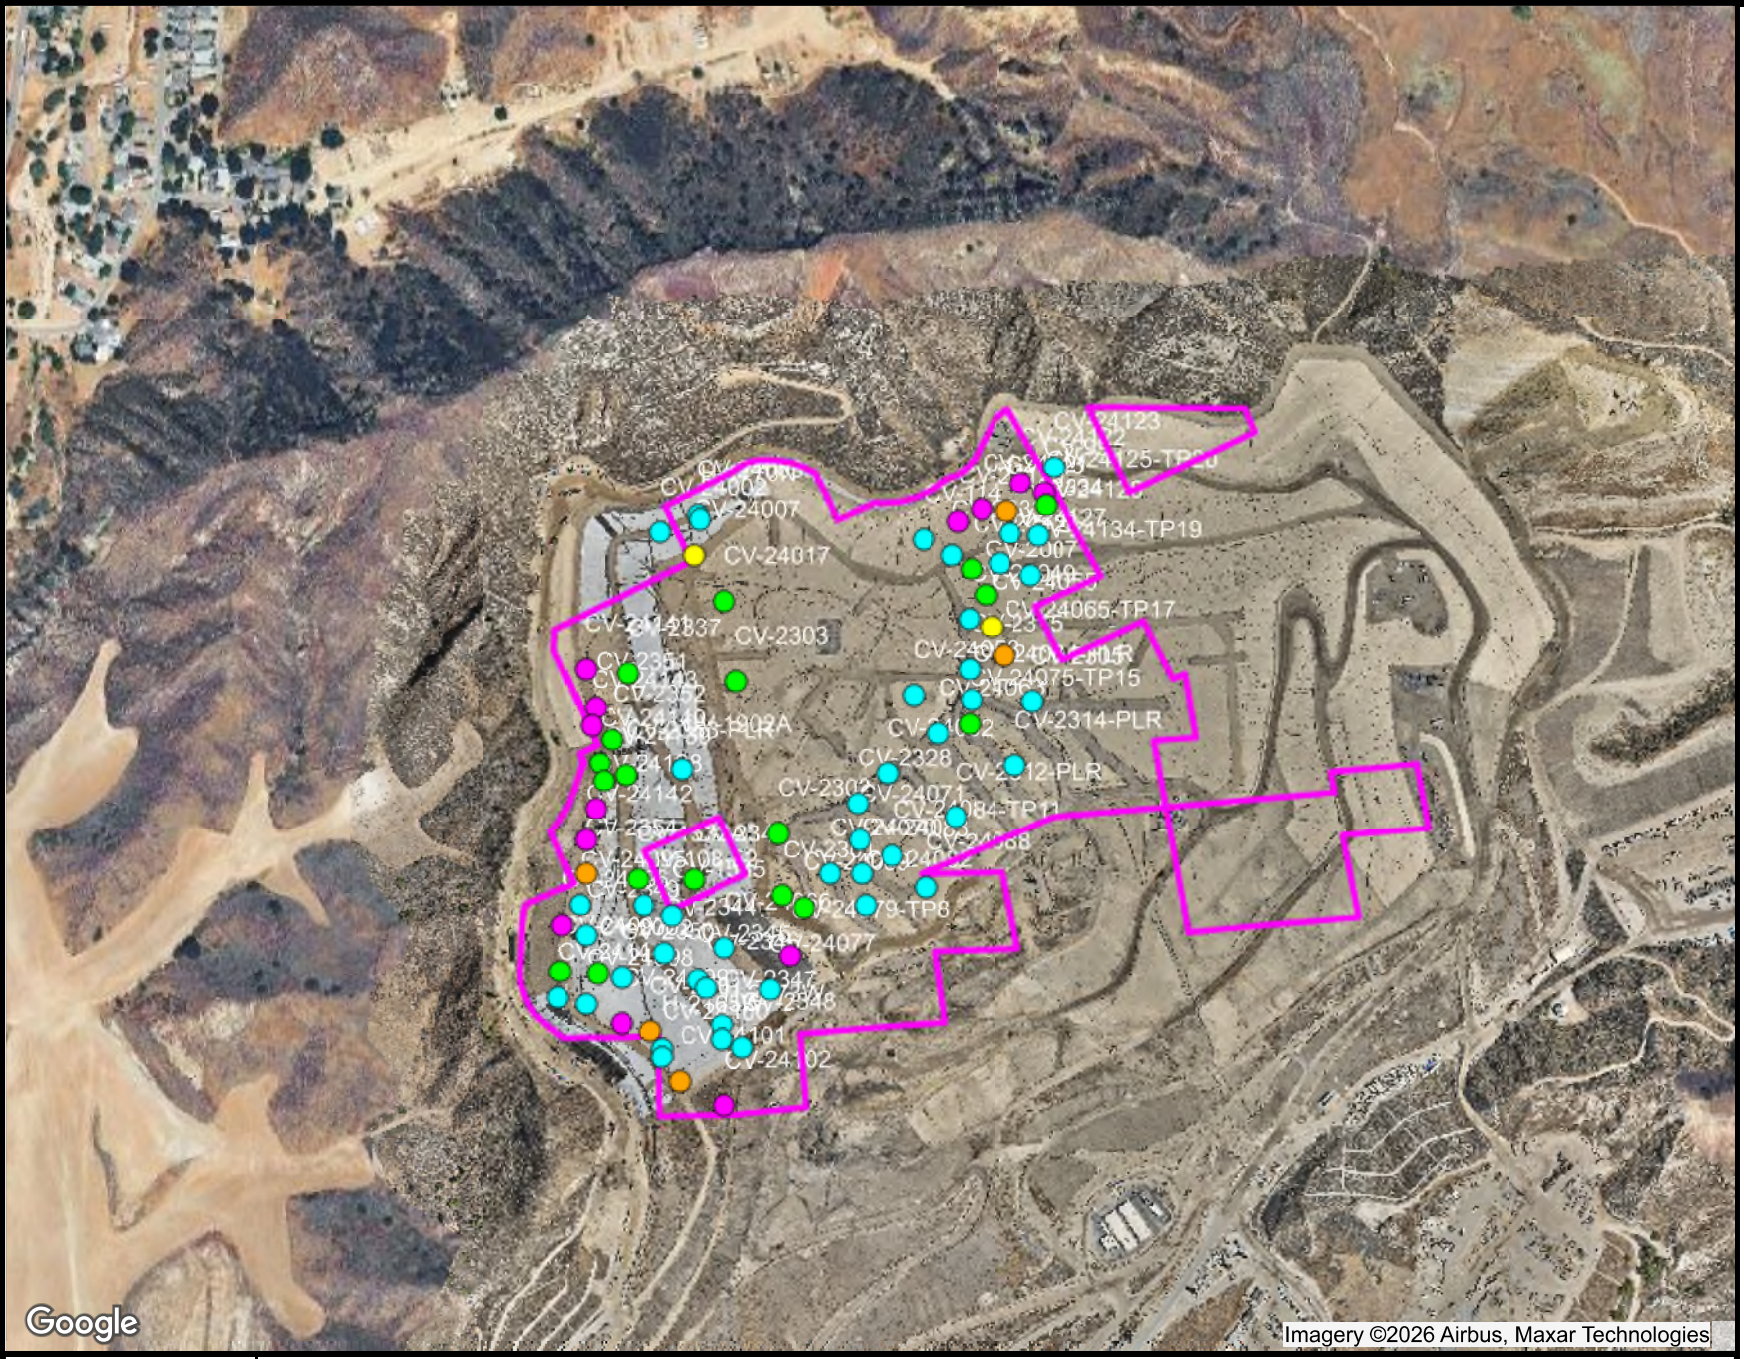

Ranges Mapped

						# Points
	>=	0	and	<	0.5	44
	>=	0.5	and	<	2	18
	>=	2	and	<	3.5	2
	>=	3.5	and	<	5	5
	>=	5	and	<	101	13
		N/A			N/A	

Point Type Legend

- calibration record
- flare-engine-ghg
- monitoring probe
- sample port
- well

N

SCSeTools

Chiquita Canyon Landfill


Range Map

Parameter: O2 (mid range)

Analysis Method: Maximum

Date Range: 08/01/2026 - 08/31/2026

Map generation date : 09/11/2026

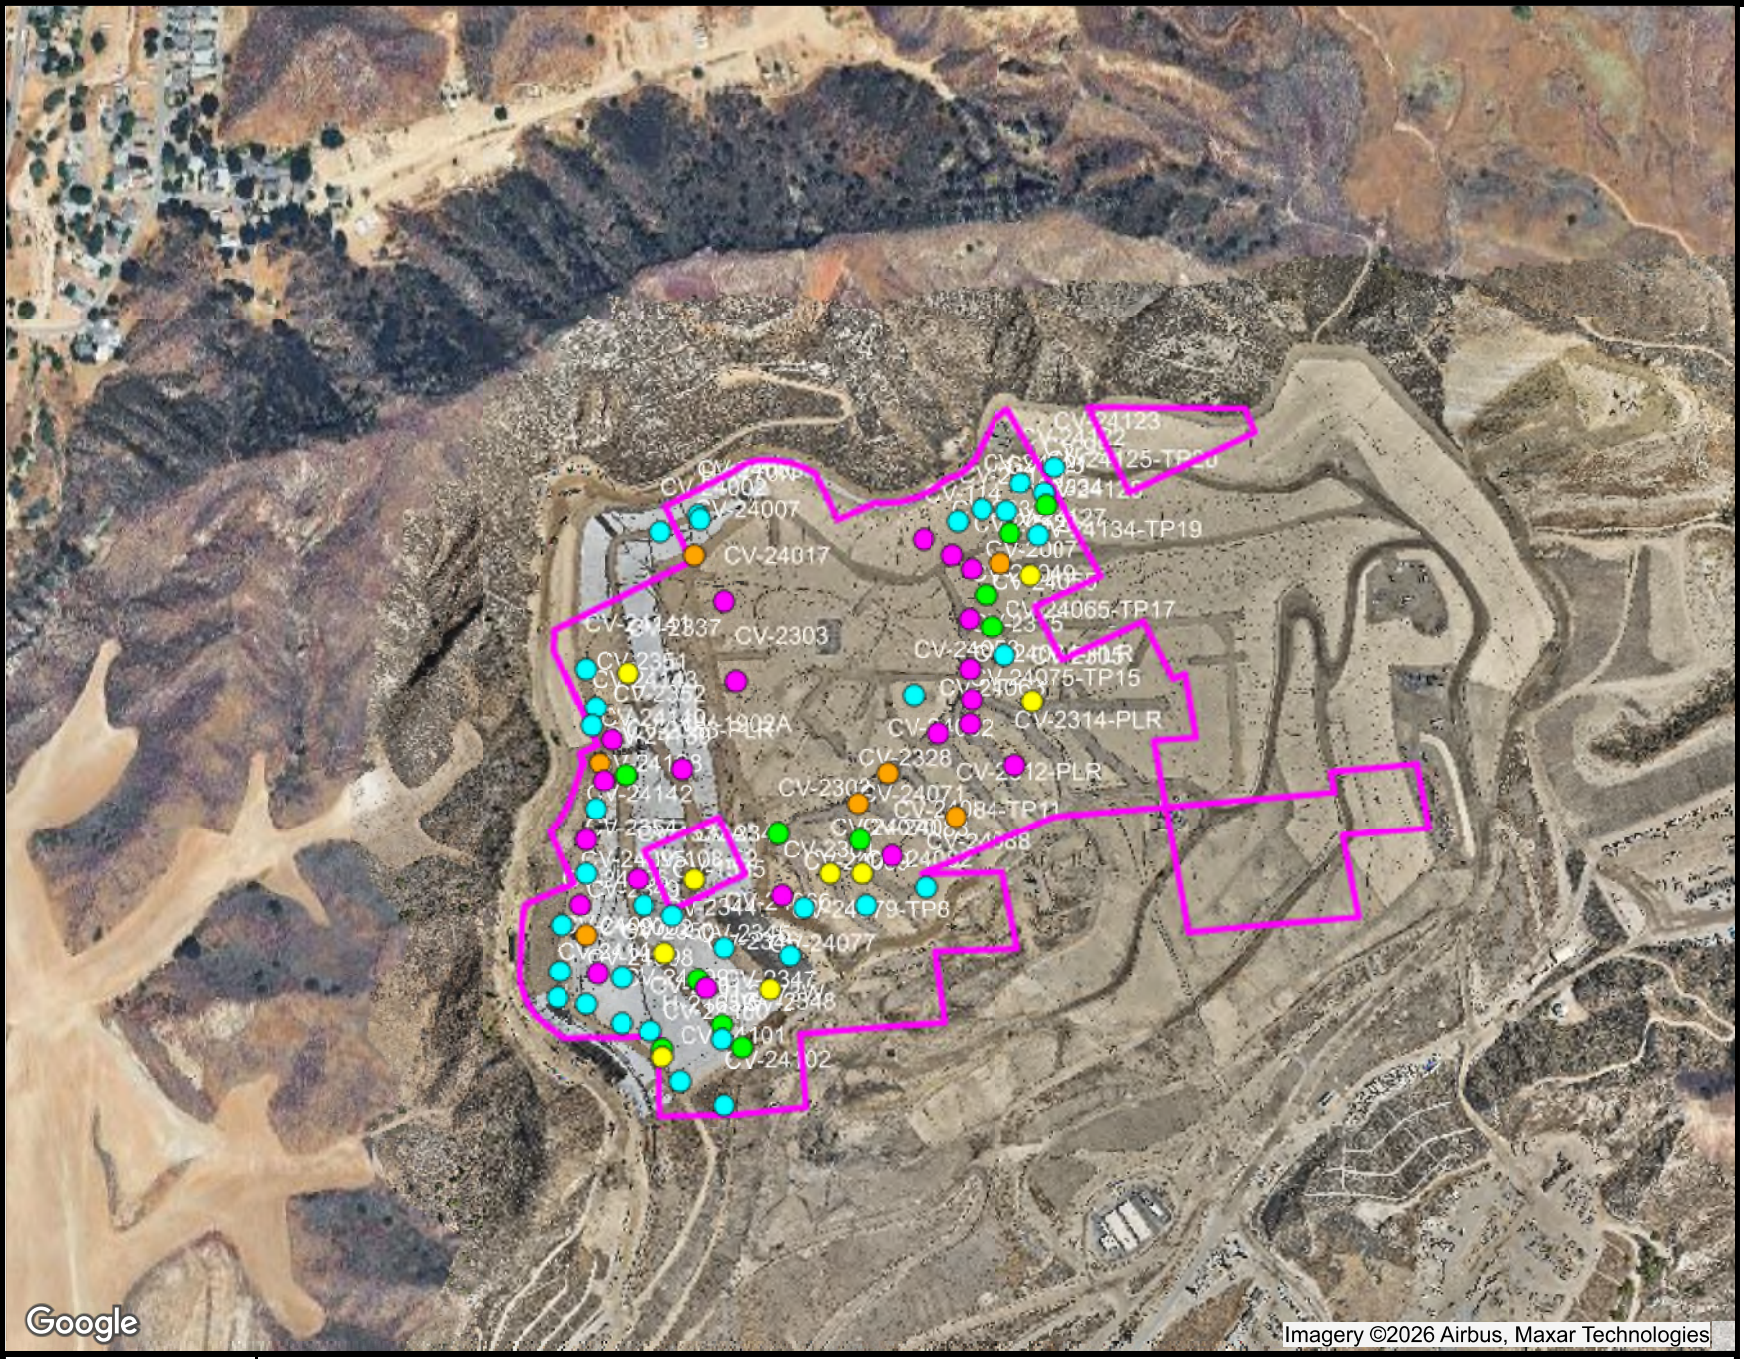

Ranges Mapped

						# Points
	>=	-50	and	<	131	34
	>=	131	and	<	150	11
	>=	150	and	<	165	9
	>=	165	and	<	180	7
	>=	180	and	<	999	21
		N/A			N/A	

Point Type Legend

- calibration record
- flare-engine-ghg
- monitoring probe
- sample port
- well

N

SCSeTools

Chiquita Canyon Landfill


Range Map

Parameter: Adj Temp (high range)

Analysis Method: Maximum

Date Range: 08/01/2026 - 08/31/2026

Map generation date : 09/11/2026

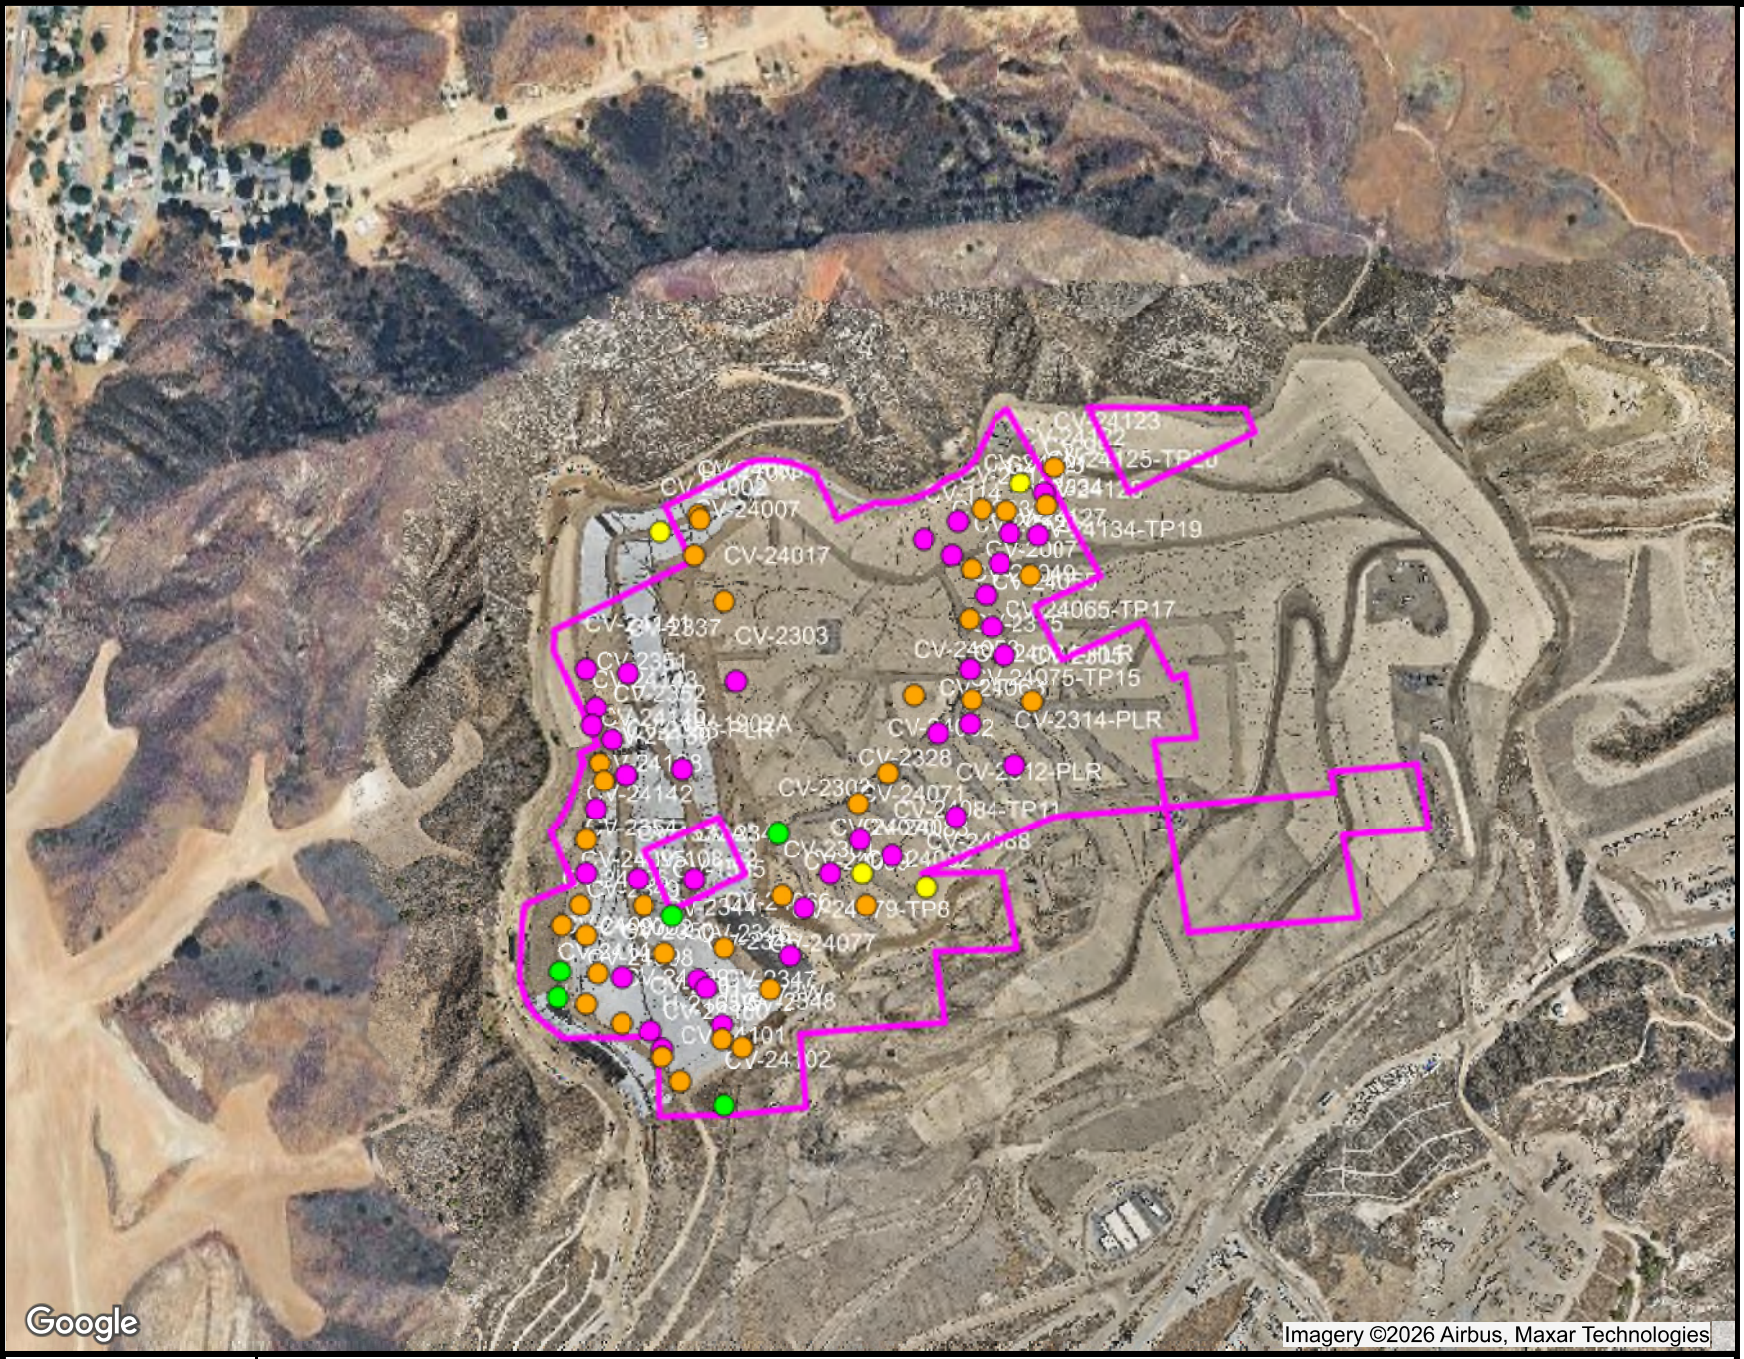

Ranges Mapped

						# Points
	>=	0	and	<	0.5	38
	>=	0.5	and	<	0.9	35
	>=	0.9	and	<	1.1	4
	>=	1.1	and	<	1.5	5
	>=	1.5	and	<	101	
		N/A			N/A	

Point Type Legend

- calibration record
- flare-engine-ghg
- monitoring probe
- sample port
- well

N

SCSeTools

Chiquita Canyon Landfill


Range Map

Parameter: CH4/CO2 Ratio (high range)

Analysis Method: Maximum

Date Range: 08/01/2026 - 08/31/2026

Map generation date : 09/11/2026

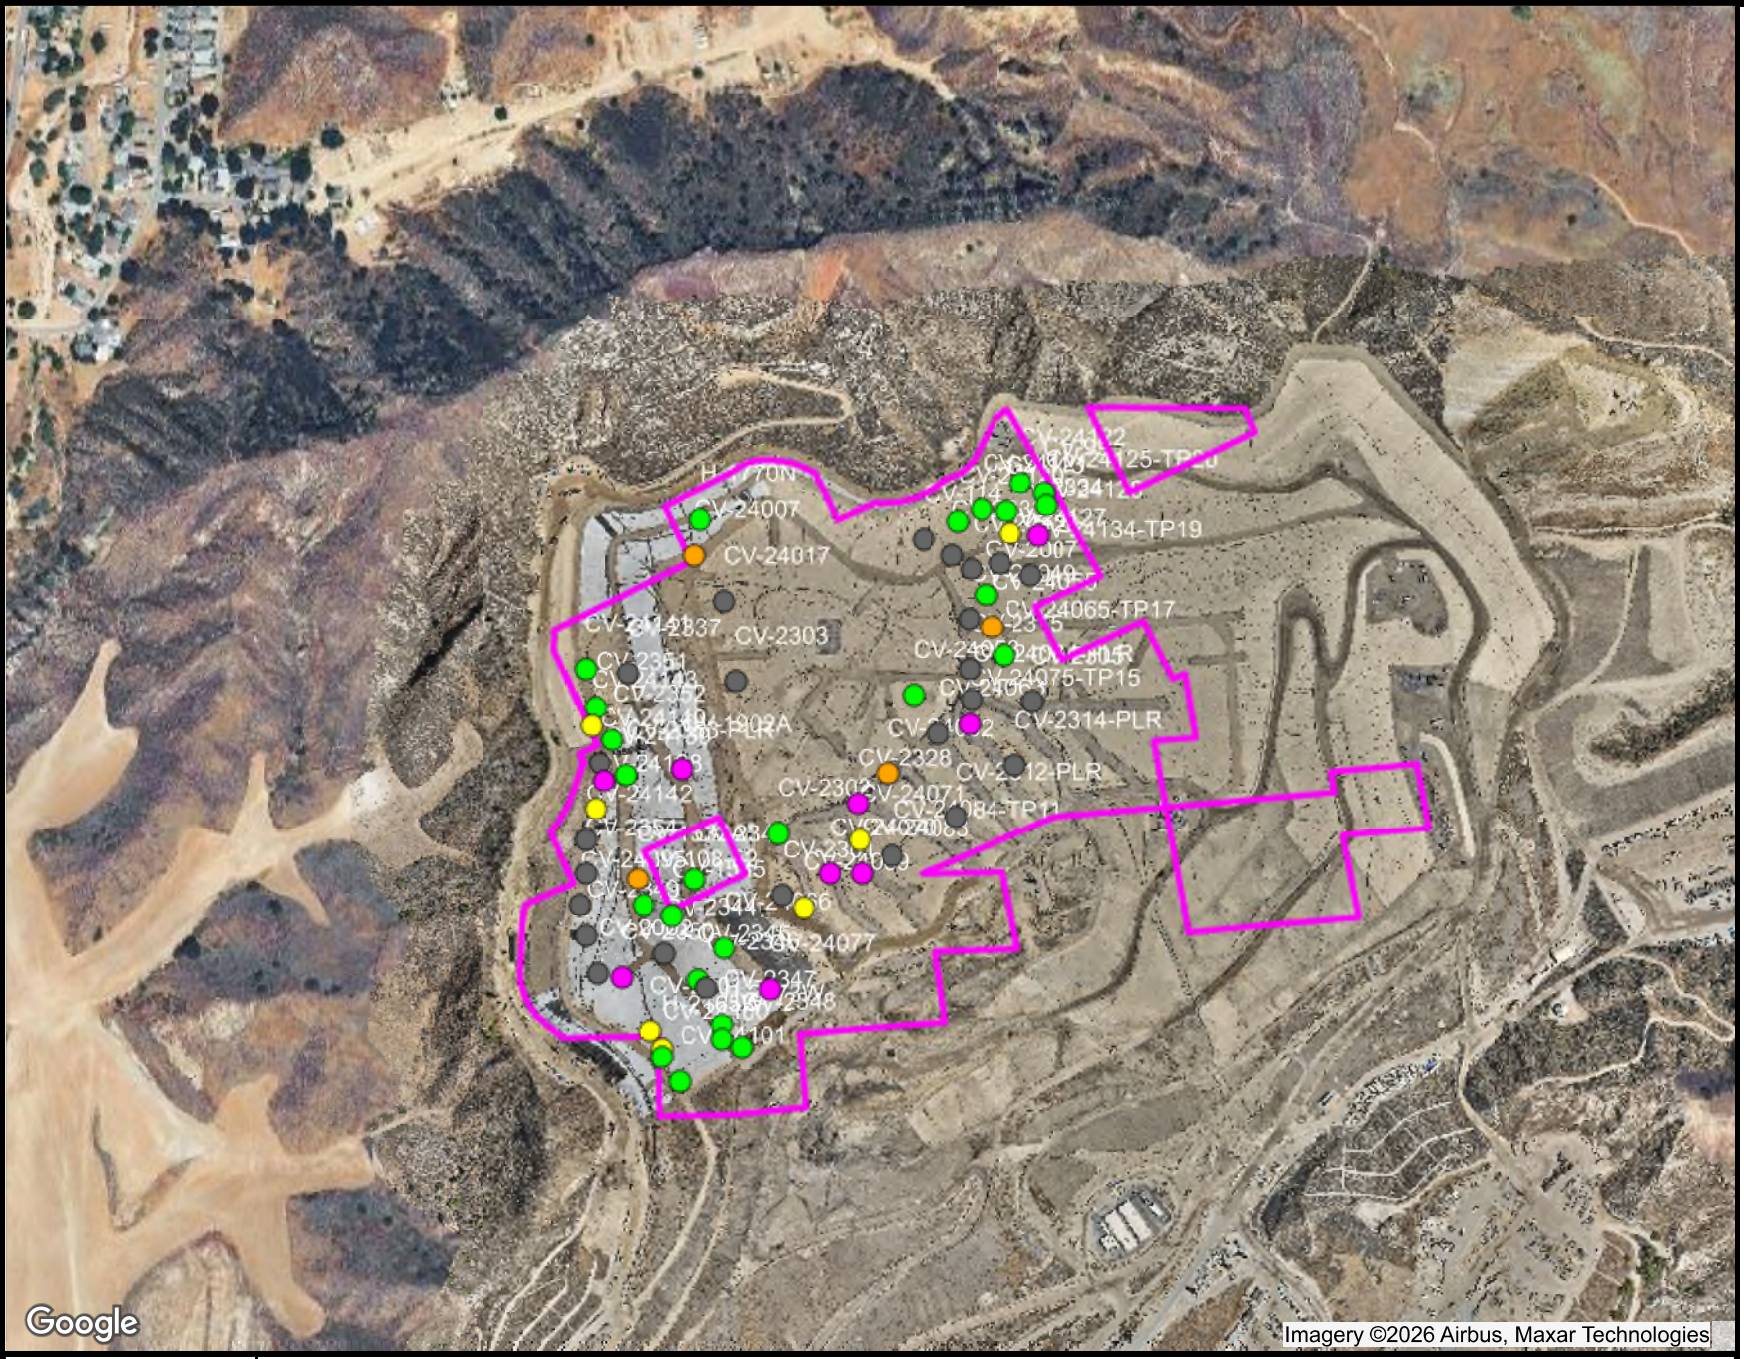

Ranges Mapped

						# Points
	>=	0	and	<	500	25
	>=	500	and	<	1000	7
	>=	1000	and	<	1500	4
	>=	1500	and	<	2000	9
	>=	2000	and	<	10000	25

Point Type Legend

- calibration record
- flare-engine-ghg
- monitoring probe
- sample port
- well

N

SCSeTools

Chiquita Canyon Landfill


Range Map

Parameter: CO LAB (mid range)

Analysis Method: Maximum

Date Range: 08/01/2026 - 08/31/2026

Map generation date : 09/11/2026

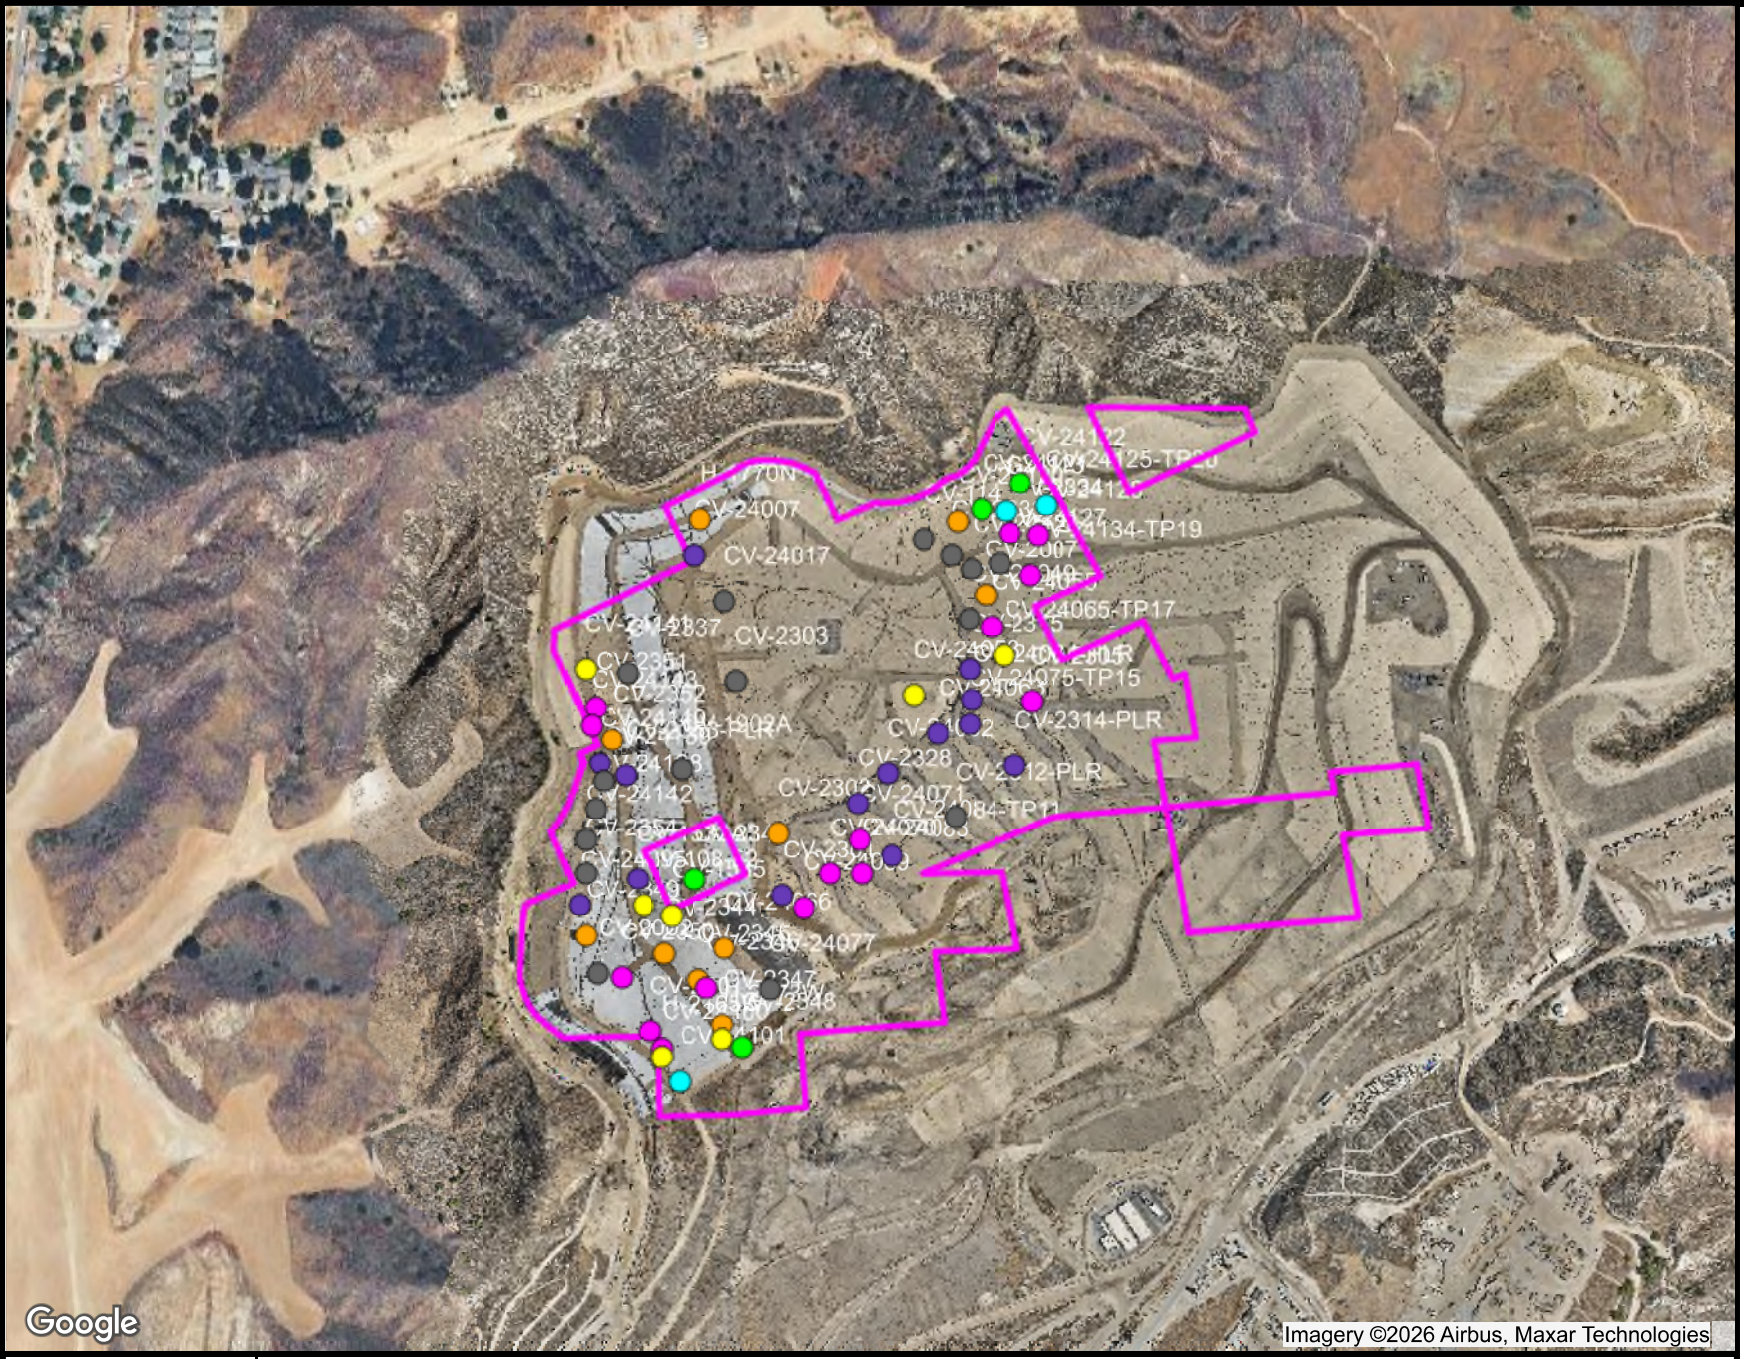

Ranges Mapped

						# Points
	>=	0	and	<	2000	3
	>=	2000	and	<	5000	4
	>=	5000	and	<	10000	7
	>=	10000	and	<	50000	10
	>=	50000	and	<	100000	15
	>=	100000	and	<	150000	14
	>=	150000	and	<	1000000	16

Point Type Legend

- calibration record
- flare-engine-ghg
- monitoring probe
- sample port
- well

N

SCSeTools

Chiquita Canyon Landfill


Range Map


Parameter: H2 LAB (mid range)

Analysis Method: Maximum

Date Range: 08/01/2026 - 08/31/2026

Map generation date : 09/11/2026

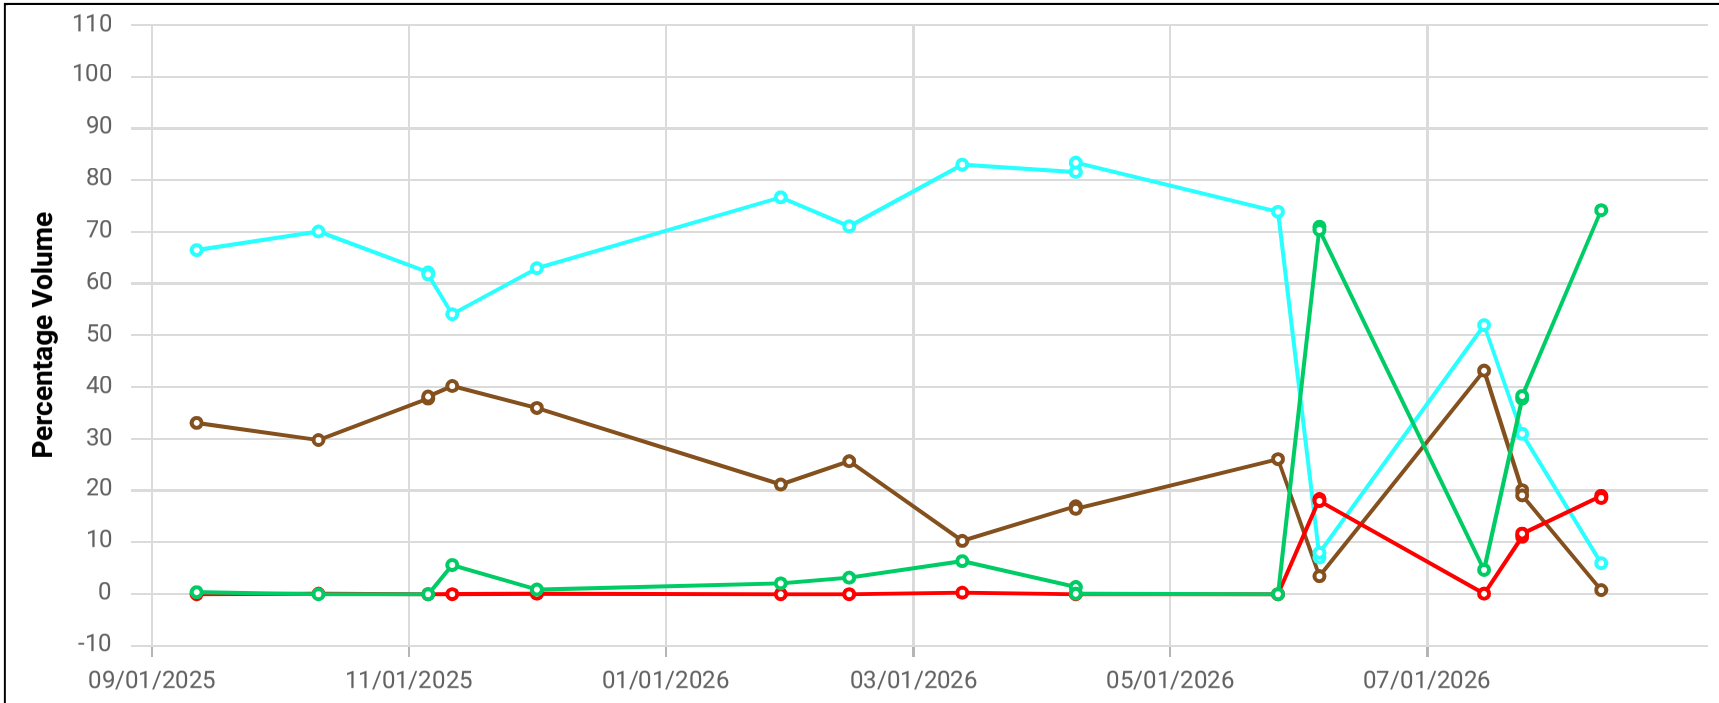

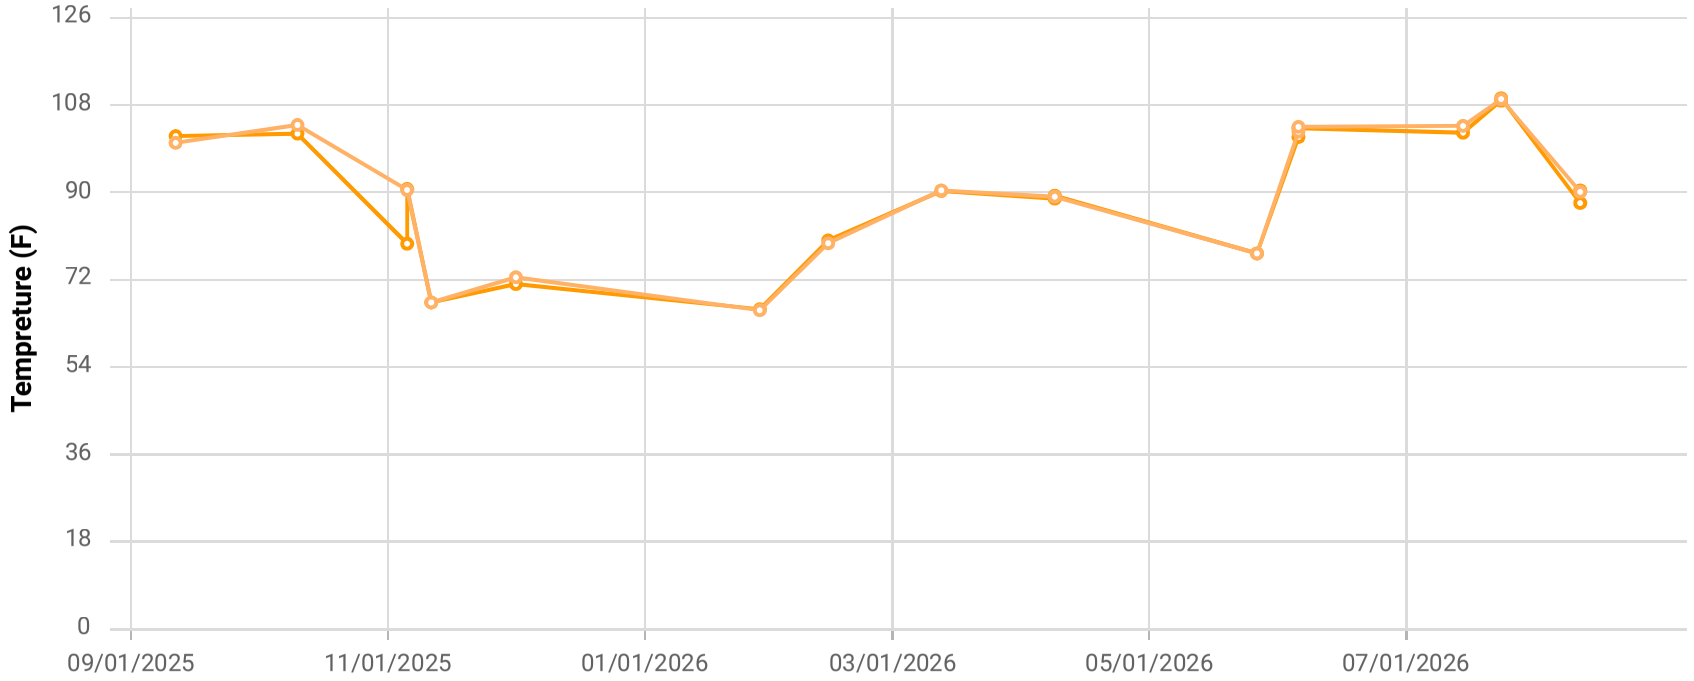

Point ID / Name


CHIWCV99 / CV-99

Parameter / Unit

- Init. Flow / scfm
- % CH4 / %
- % CO2 / %
- % O2 / %
- % Bal Gas / %
- Init. Static Press / in. H2O
- Init. Temp / Deg. F
- Adj. Temp / Deg. F

Chiquita Canyon Landfill
Parameter Chart: Multiscale
Date Range: 09/01/2025 - 08/31/2026
Chart generation date: 9/2/26

SCSeTools

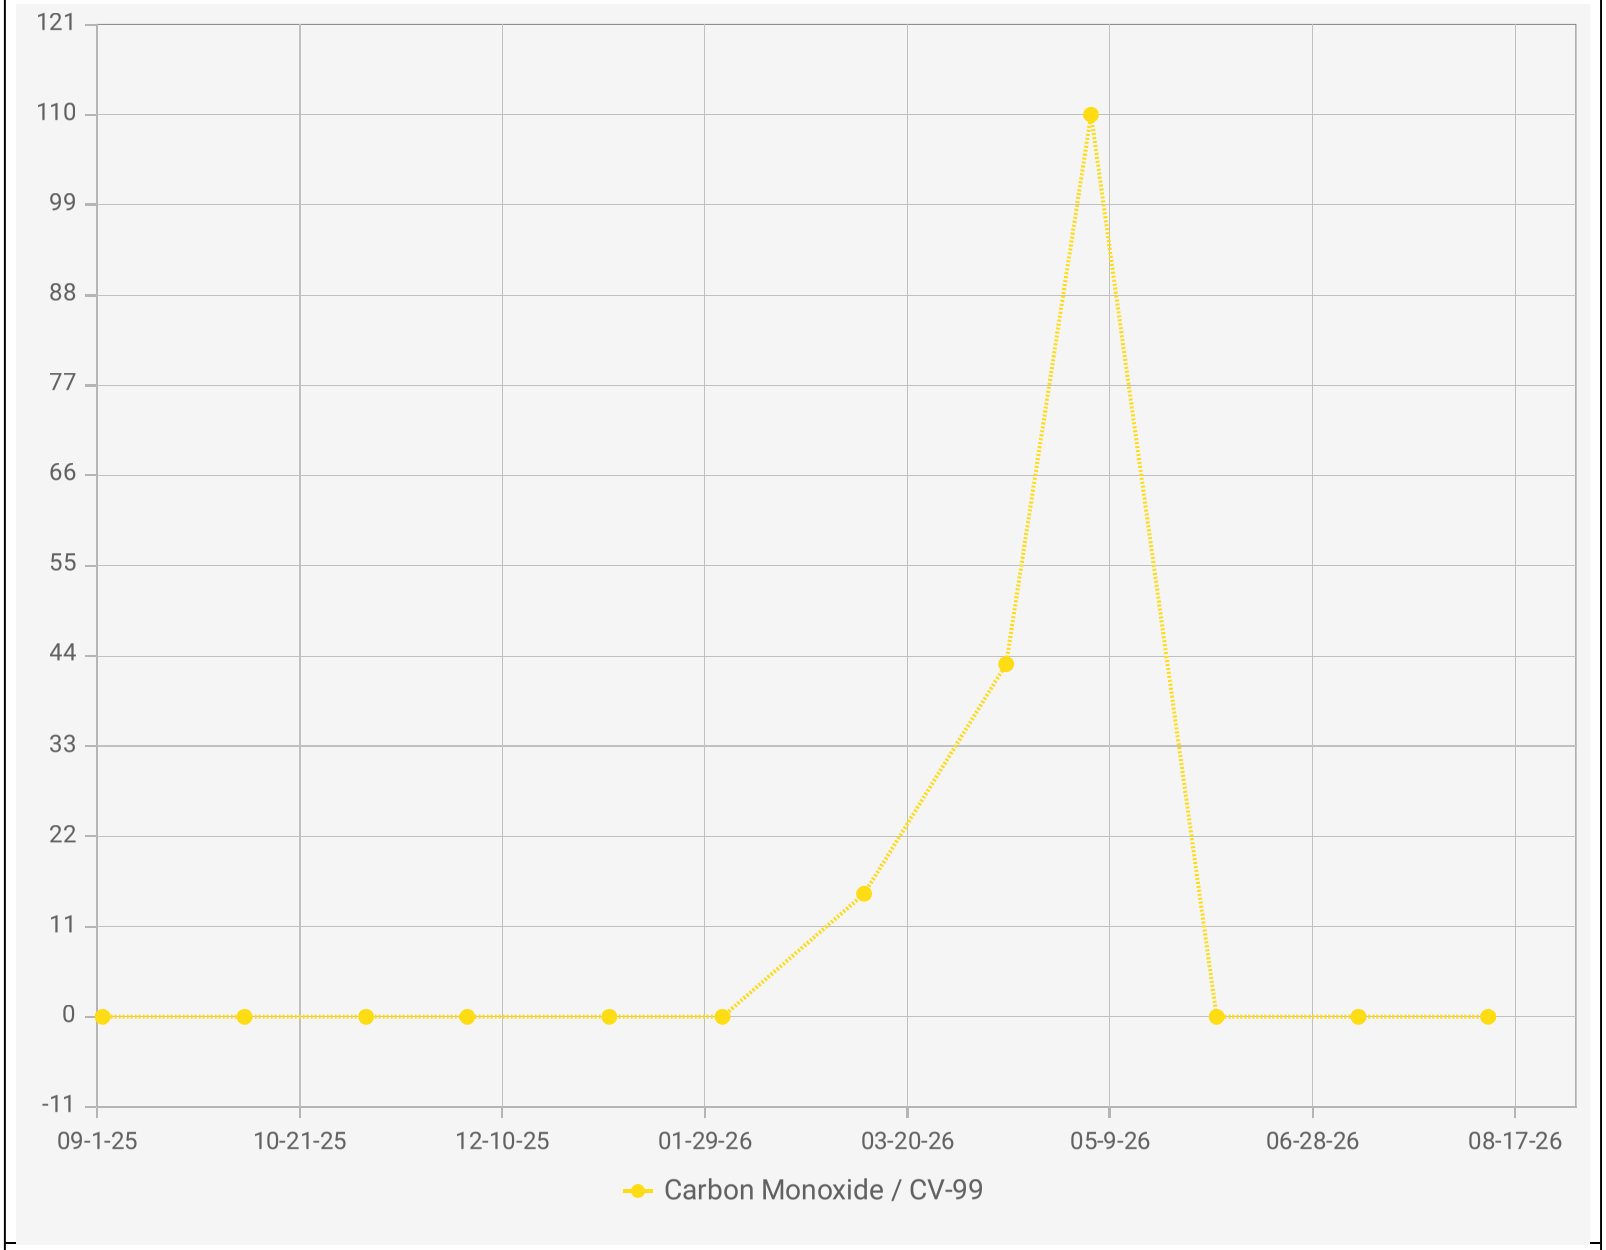

Point IDs / Names


CV-99 / CV-99

Parameter / Unit

Carbon Monoxide / ppmv

Chiquita Canyon Landfill - LAB DATA
Points Chart
Date Range : 09/01/2025 to 08/31/2026

Chart generation date : 09/09/2026

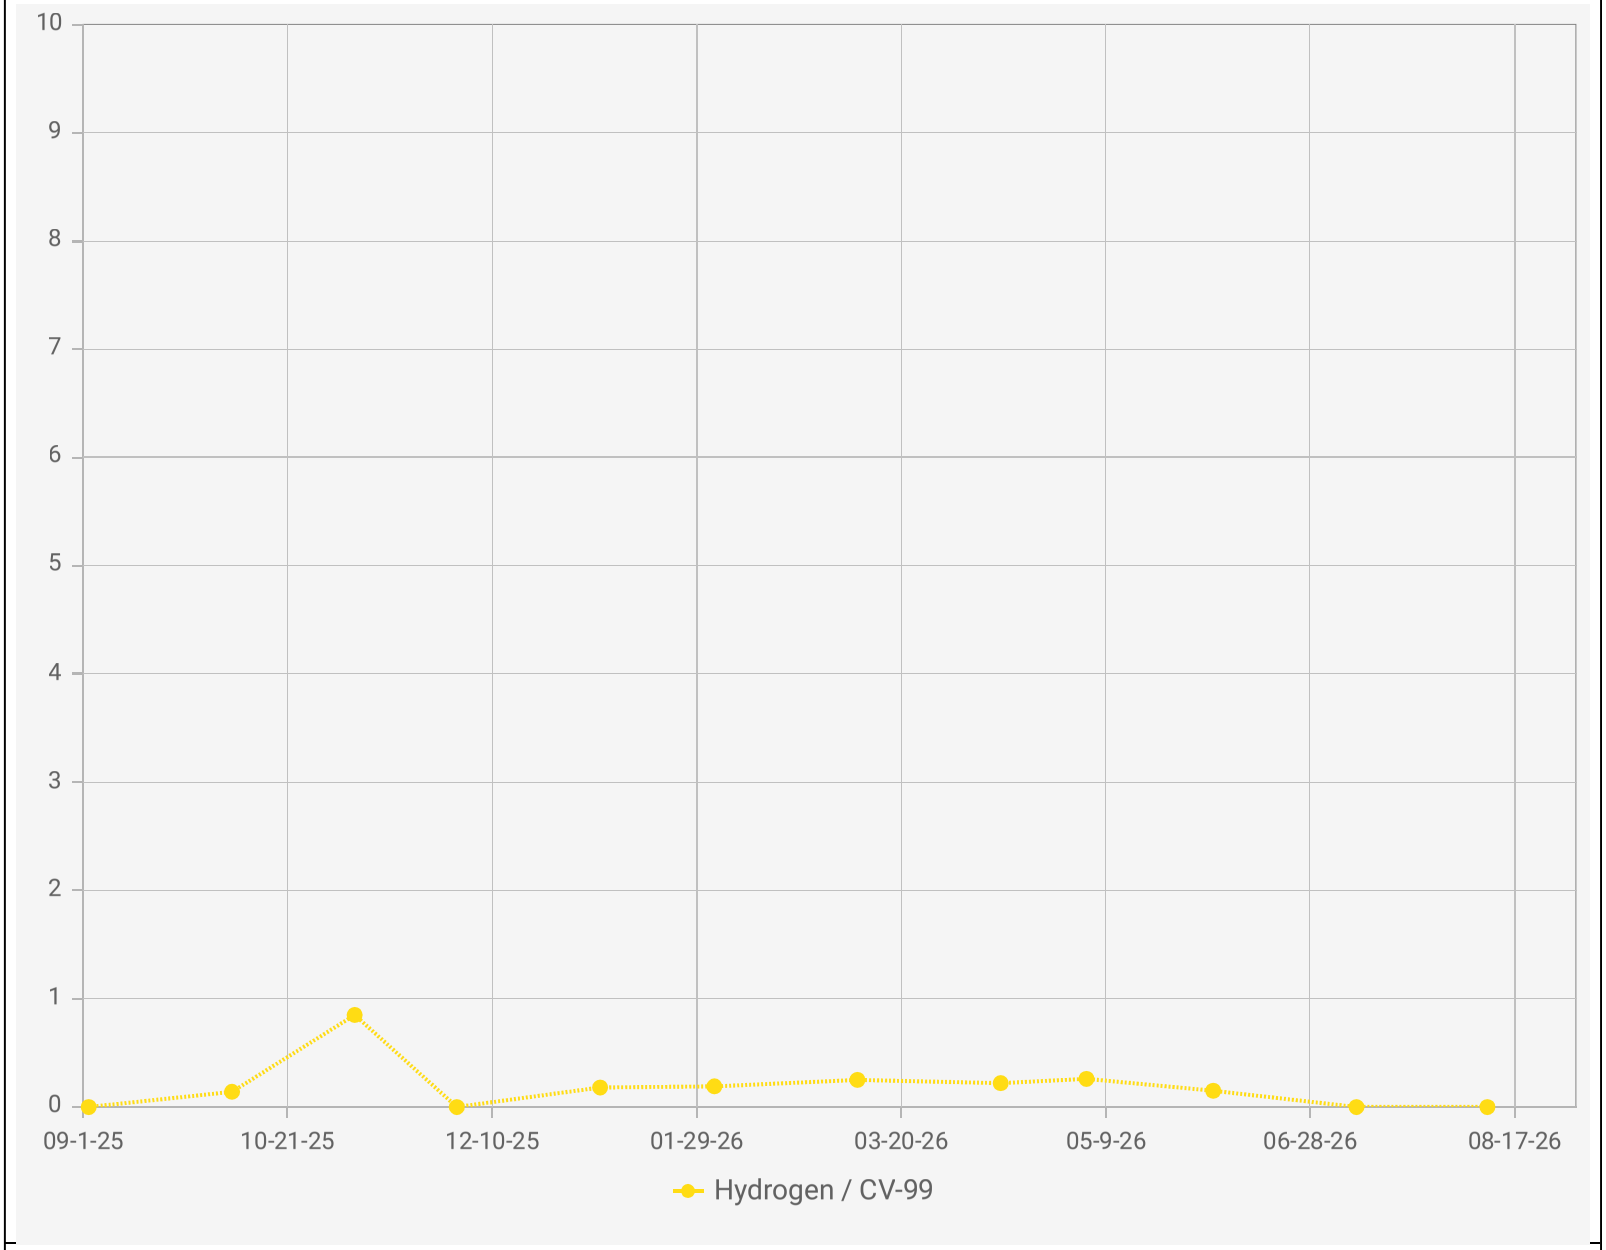

Point IDs / Names


CV-99 / CV-99


Parameter / Unit

Hydrogen / % v/v

Chiquita Canyon Landfill - LAB DATA
Points Chart
Date Range : 09/01/2025 to 08/31/2026

Chart generation date : 09/09/2026

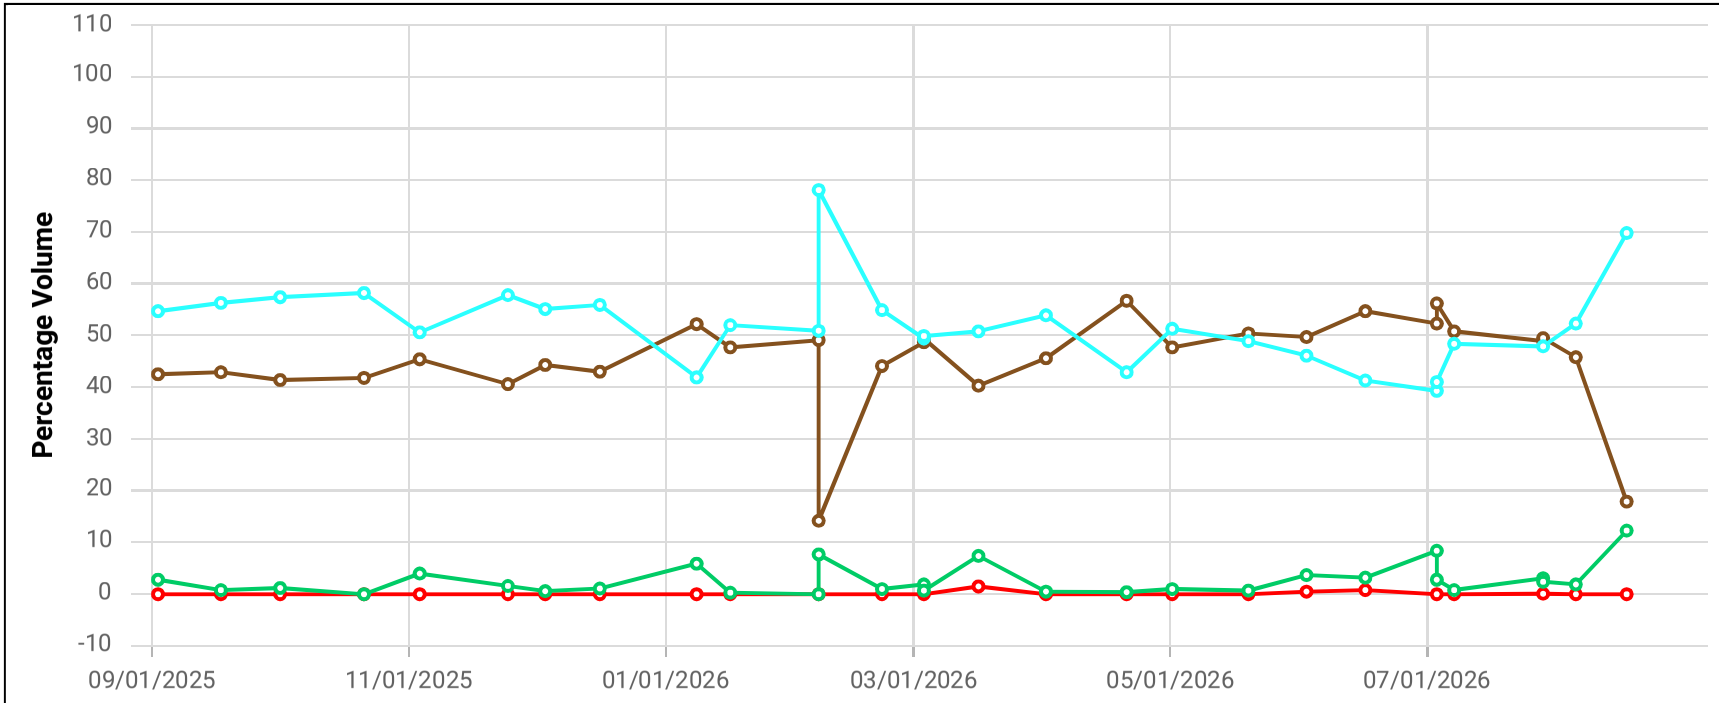

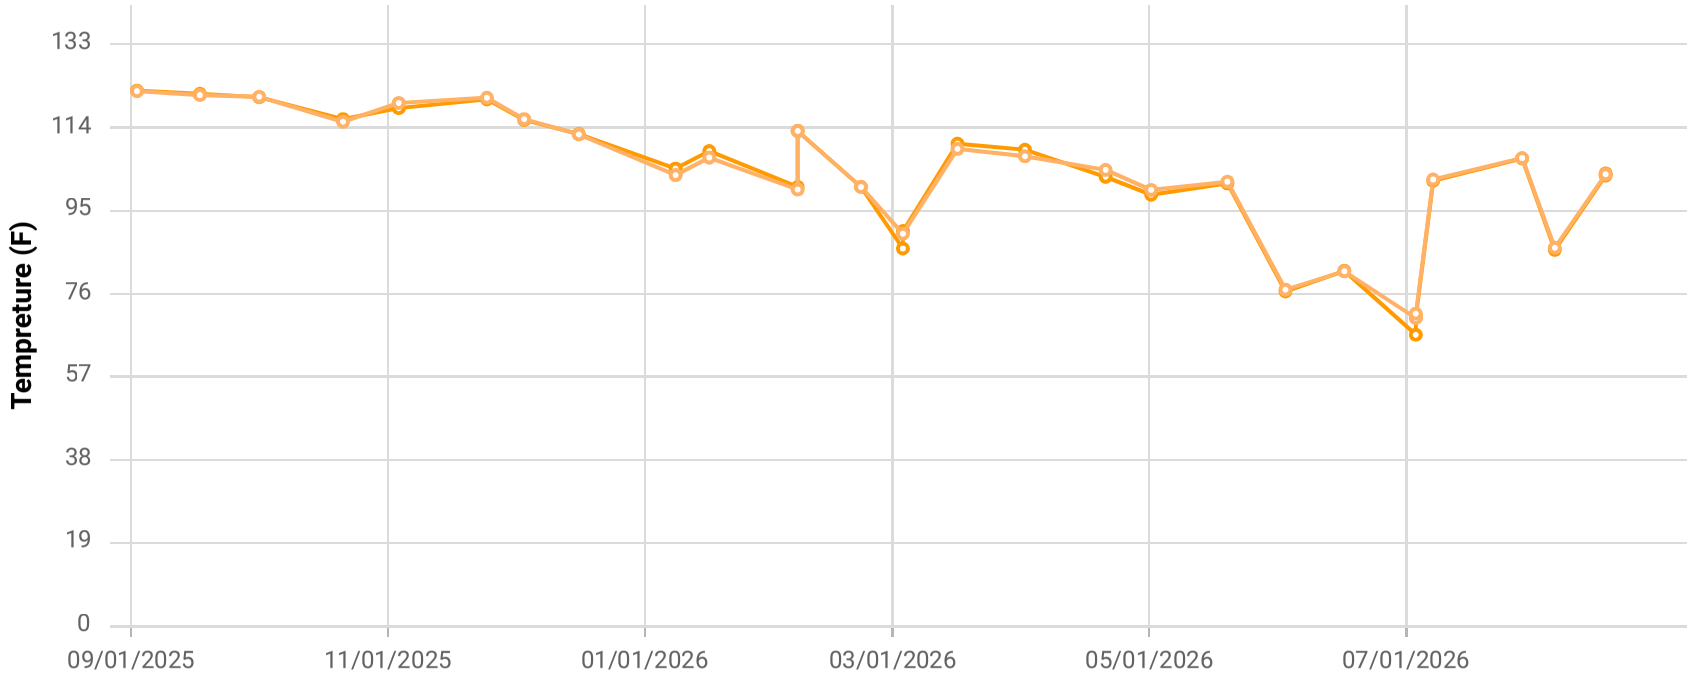

Point ID / Name


CV108-52 / CV-108-52

Parameter / Unit

- Init. Flow / scfm
- % CH4 / %
- % CO2 / %
- % O2 / %
- % Bal Gas / %
- Init. Static Press / in. H2O
- Init. Temp / Deg. F
- Adj. Temp / Deg. F

Chiquita Canyon Landfill
Parameter Chart: Multiscale
Date Range: 09/01/2025 - 08/31/2026
Chart generation date: 9/2/26

SCSeTools

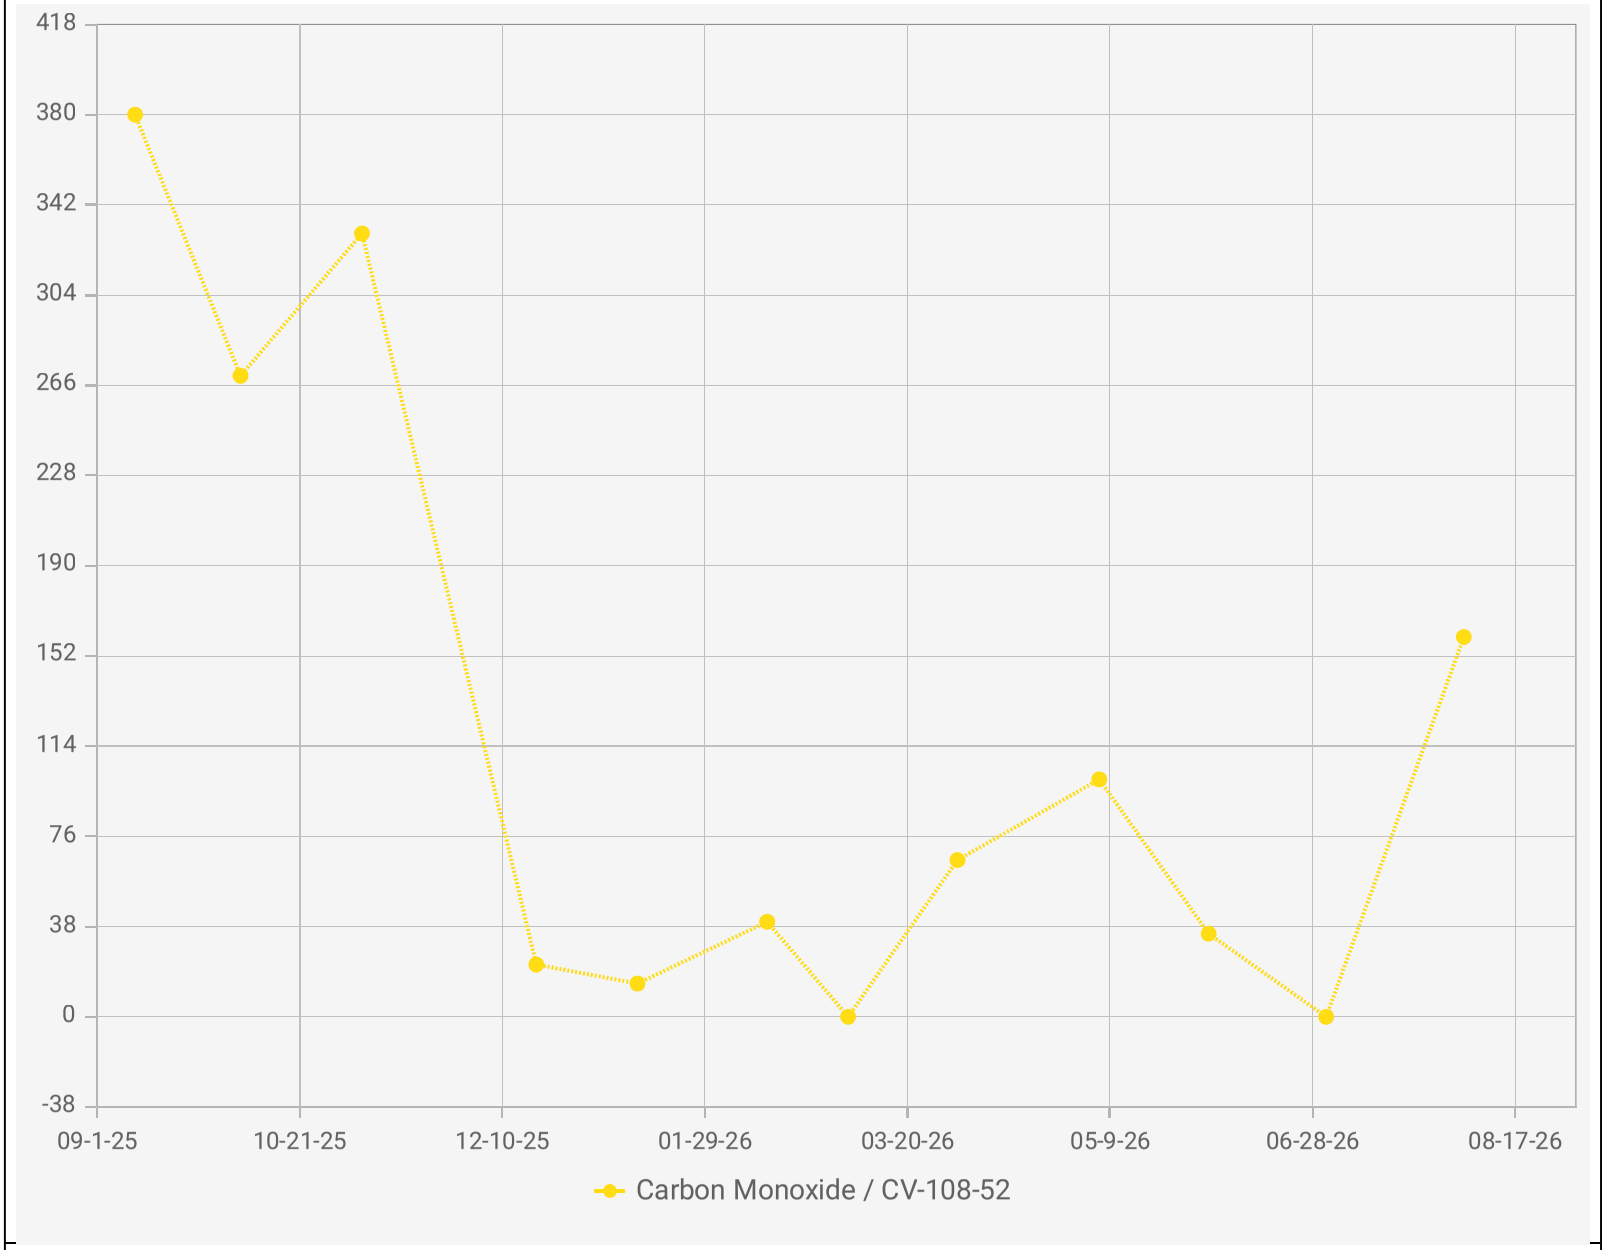

Chiquita Canyon Landfill - LAB DATA
Points Chart
Date Range : 09/01/2025 to 08/31/2026

Chart generation date : 09/09/2026


Point IDs / Names

CV-108-52 / CV-108-52

Parameter / Unit

Carbon Monoxide /

SCSeTools

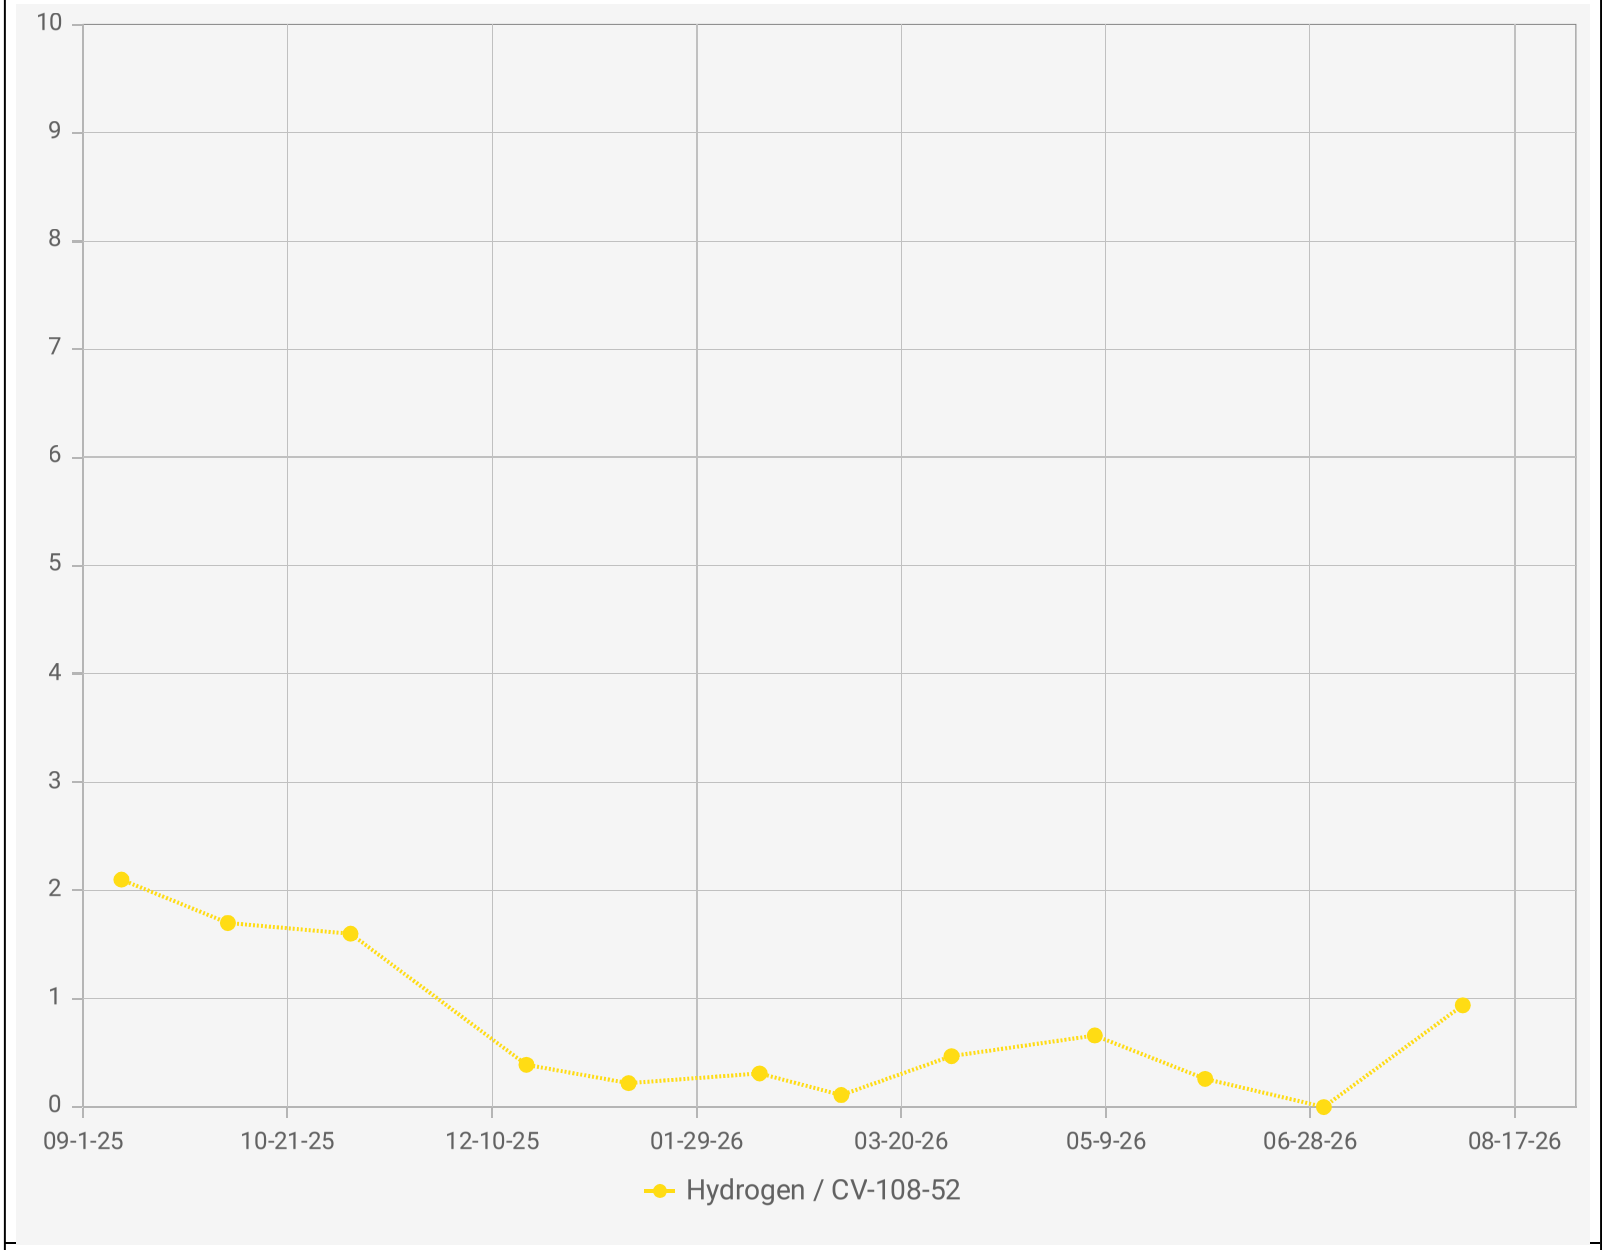

Point IDs / Names


CV-108-52 / CV-108-52


Parameter / Unit

Hydrogen / % v/v

Chiquita Canyon Landfill - LAB DATA
Points Chart
Date Range : 09/01/2025 to 08/31/2026

Chart generation date : 09/09/2026

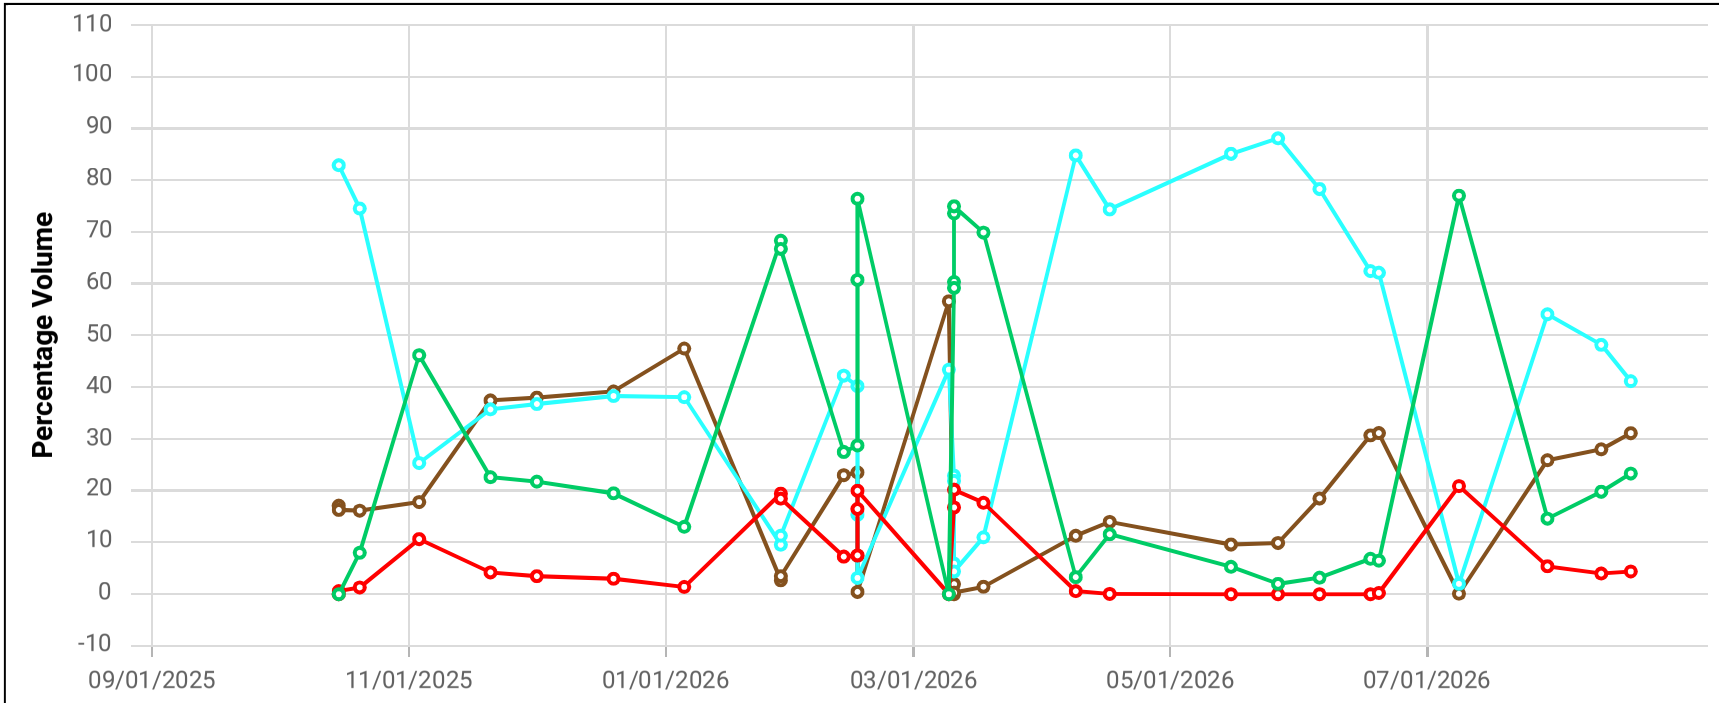

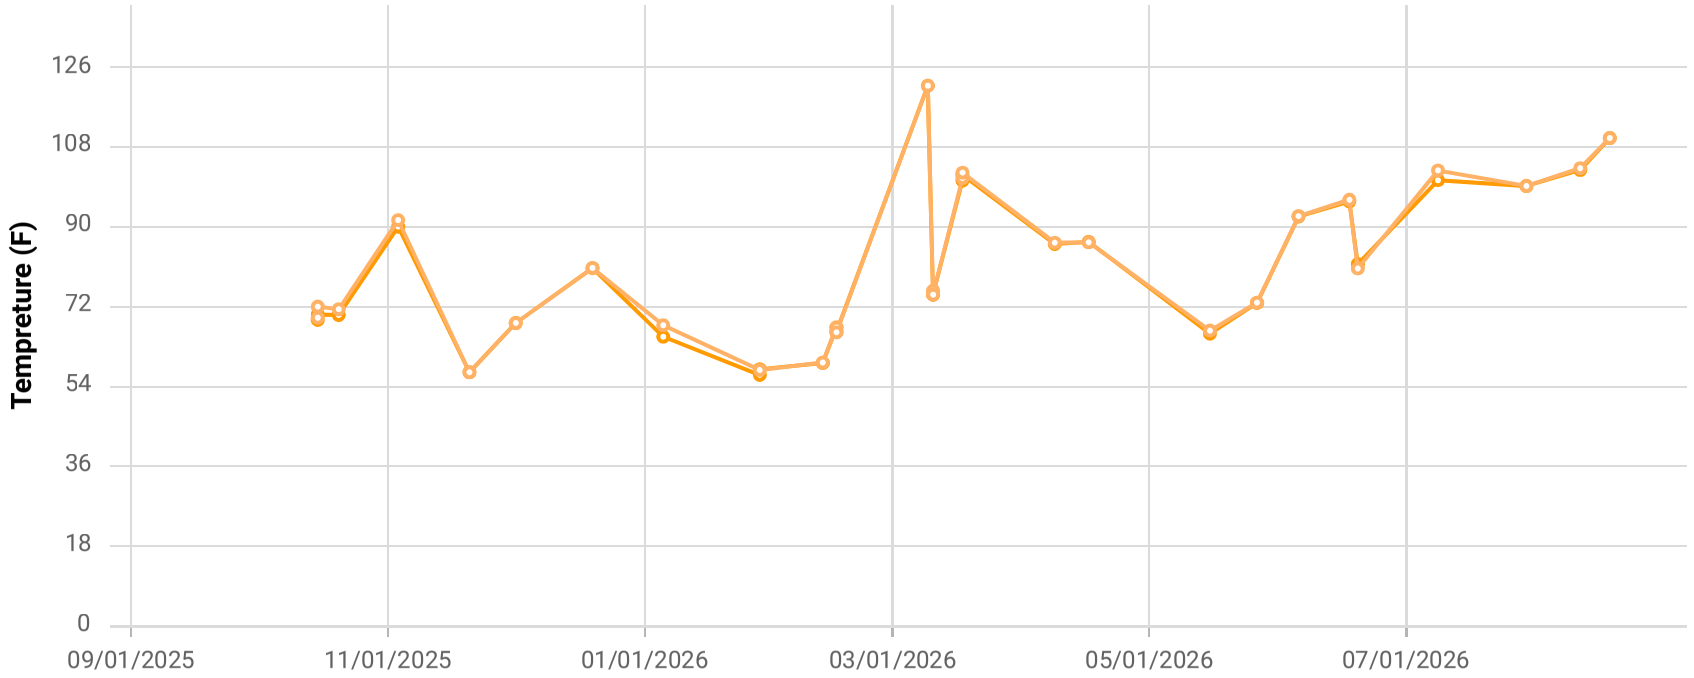

Point ID / Name


CHWCV113 / CV-113

Parameter / Unit

- Init. Flow / scfm
- % CH4 / %
- % CO2 / %
- % O2 / %
- % Bal Gas / %
- Init. Static Press / in. H2O
- Init. Temp / Deg. F
- Adj. Temp / Deg. F

Chiquita Canyon Landfill
Parameter Chart: Multiscale
Date Range: 09/01/2025 - 08/31/2026
Chart generation date: 9/2/26

SCSeTools

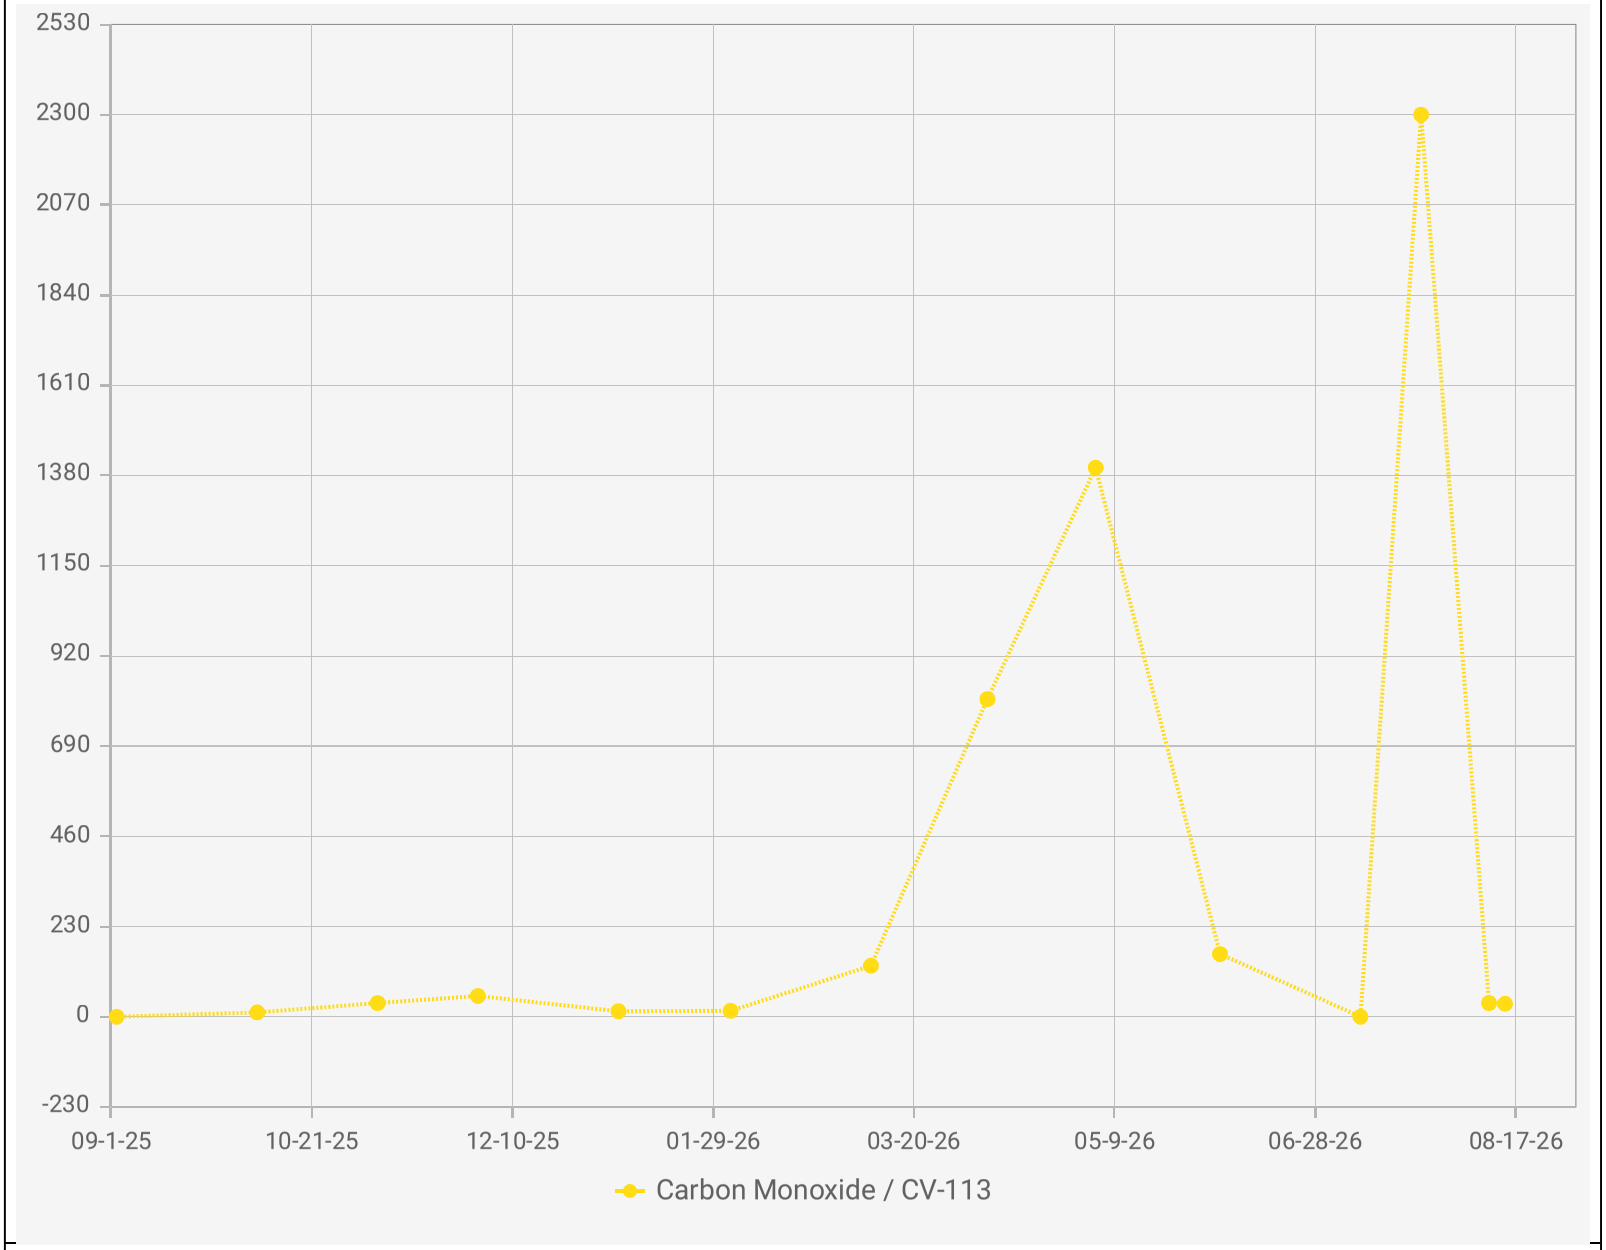

Point IDs / Names


CV-113 / CV-113

Parameter / Unit

Carbon Monoxide / ppmv

Chiquita Canyon Landfill - LAB DATA
Points Chart
Date Range : 09/01/2025 to 08/31/2026

Chart generation date : 09/09/2026

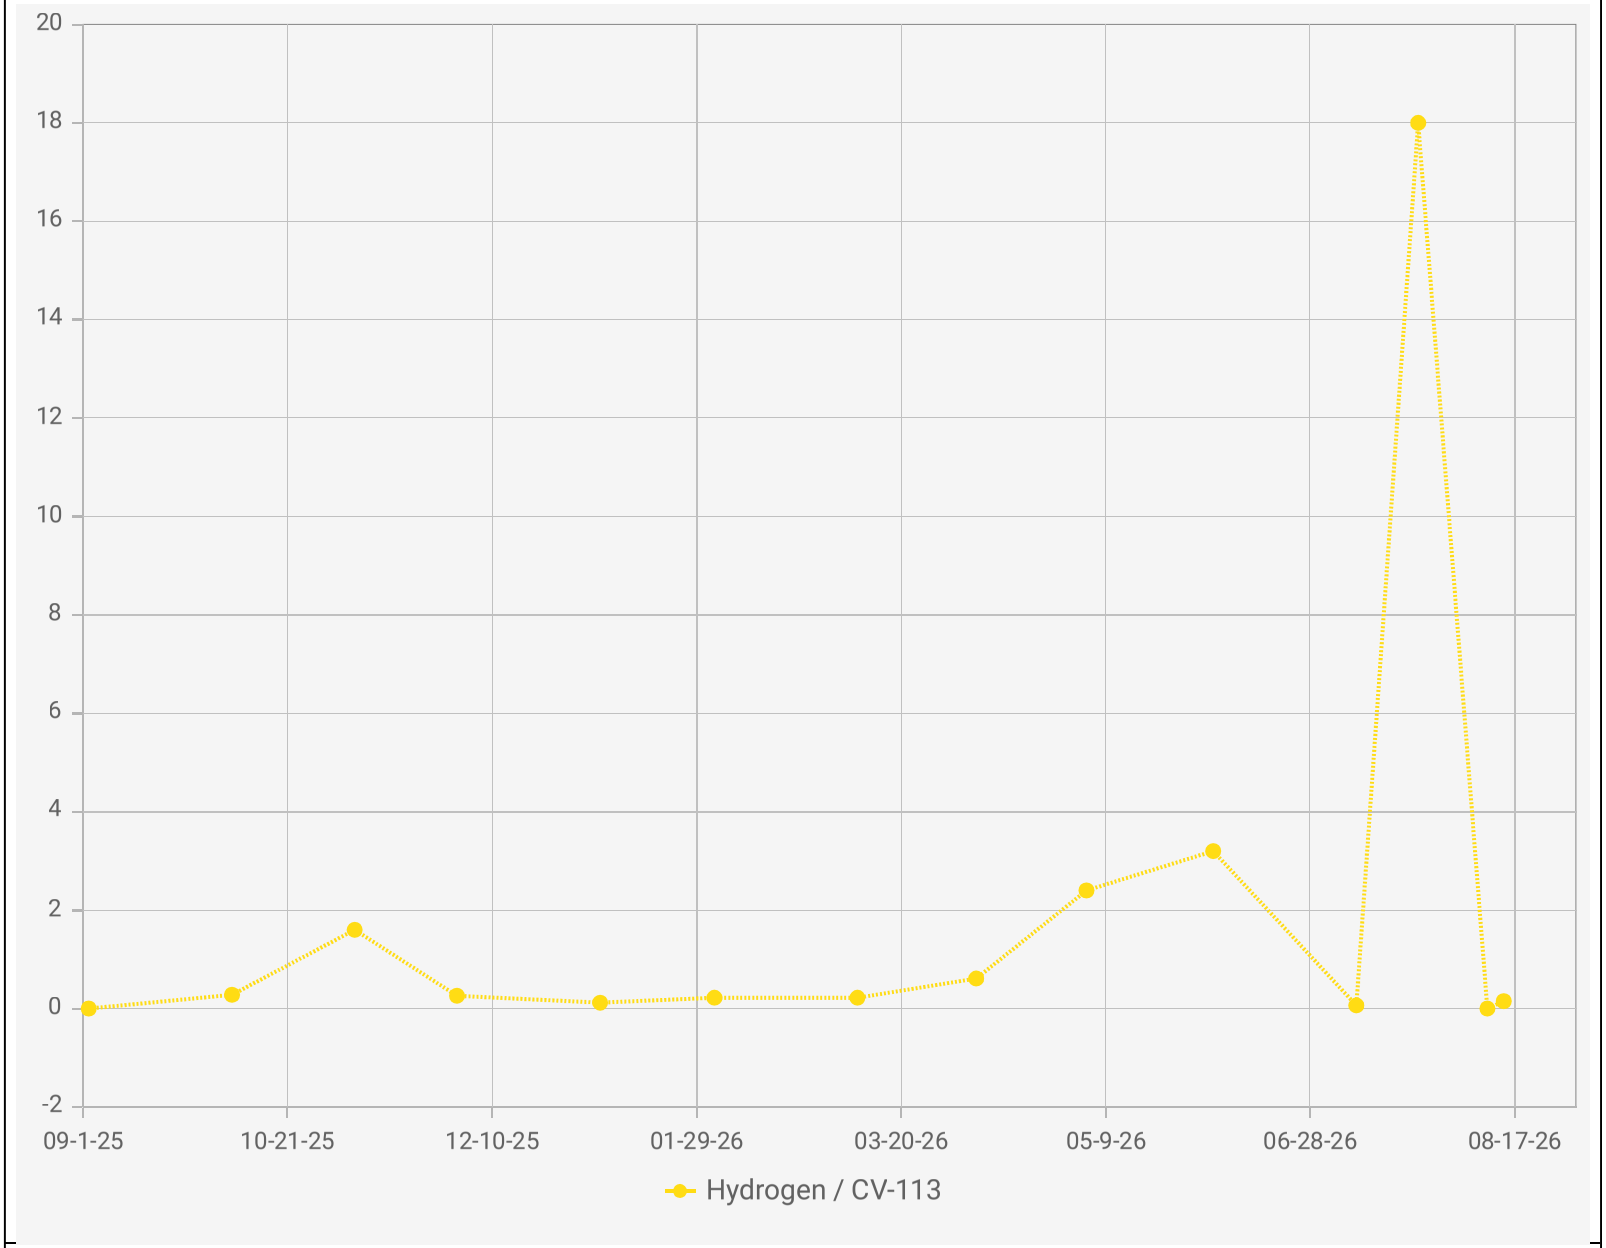

Point IDs / Names


CV-113 / CV-113


Parameter / Unit

Hydrogen / % v/v

Chiquita Canyon Landfill - LAB DATA
Points Chart
Date Range : 09/01/2025 to 08/31/2026

Chart generation date : 09/09/2026

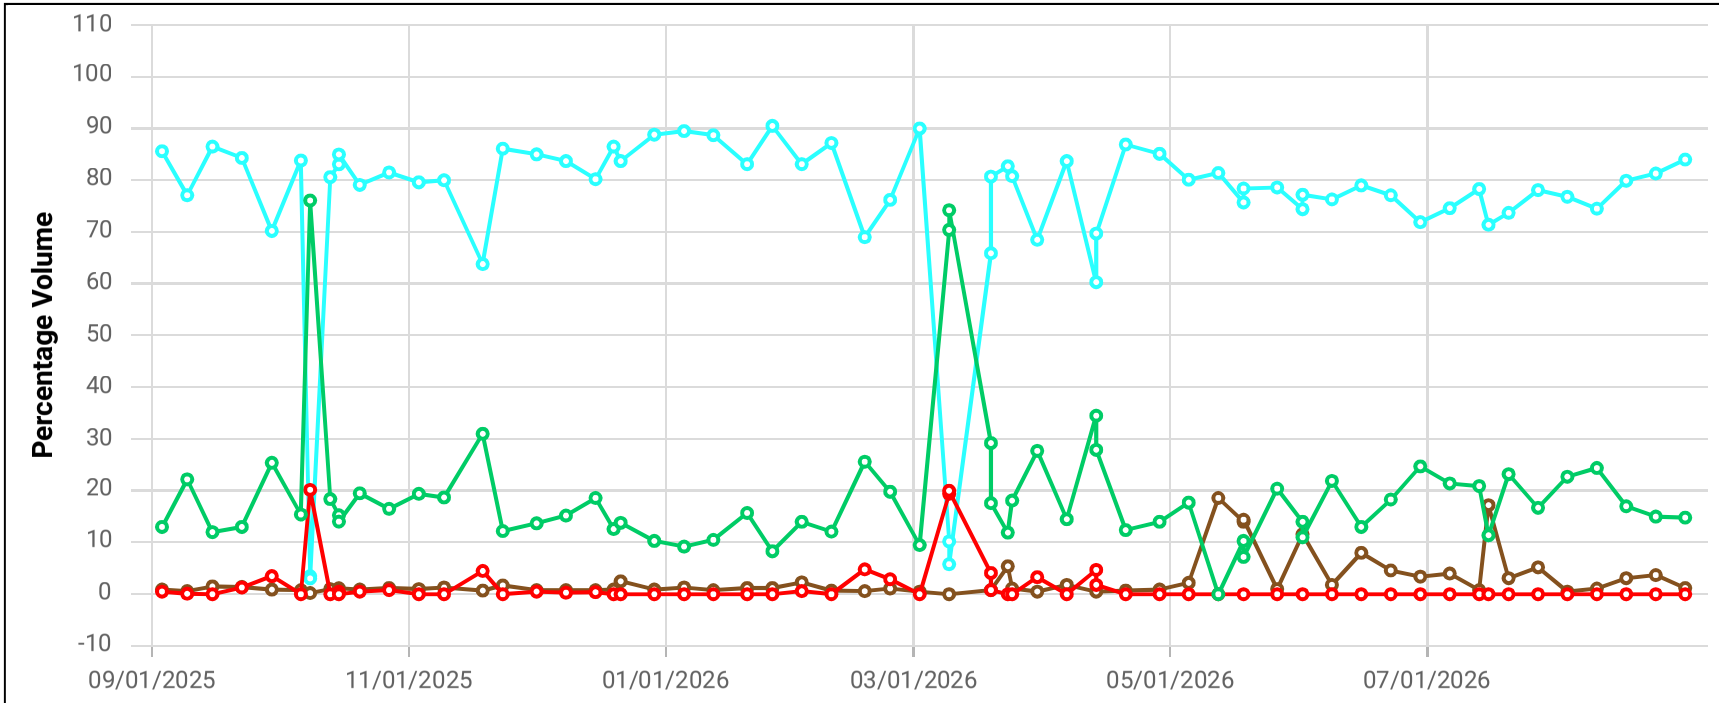

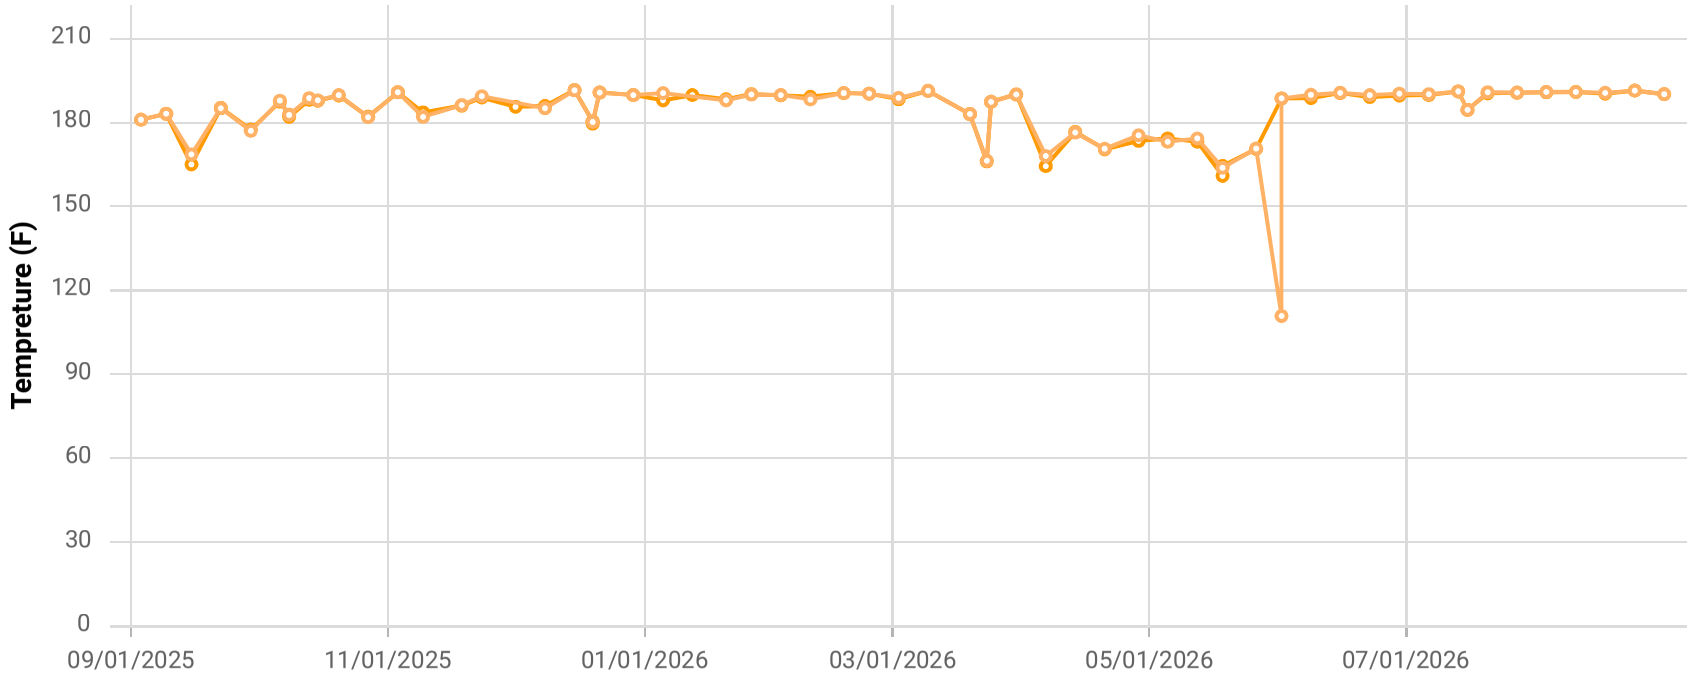

Point ID / Name


CHWCV114 / CV-114

Parameter / Unit

- Init. Flow / scfm
- % CH4 / %
- % CO2 / %
- % O2 / %
- % Bal Gas / %
- Init. Static Press / in. H2O
- Init. Temp / Deg. F
- Adj. Temp / Deg. F

Chiquita Canyon Landfill
Parameter Chart: Multiscale
Date Range: 09/01/2025 - 08/31/2026
Chart generation date: 9/2/26

SCSeTools

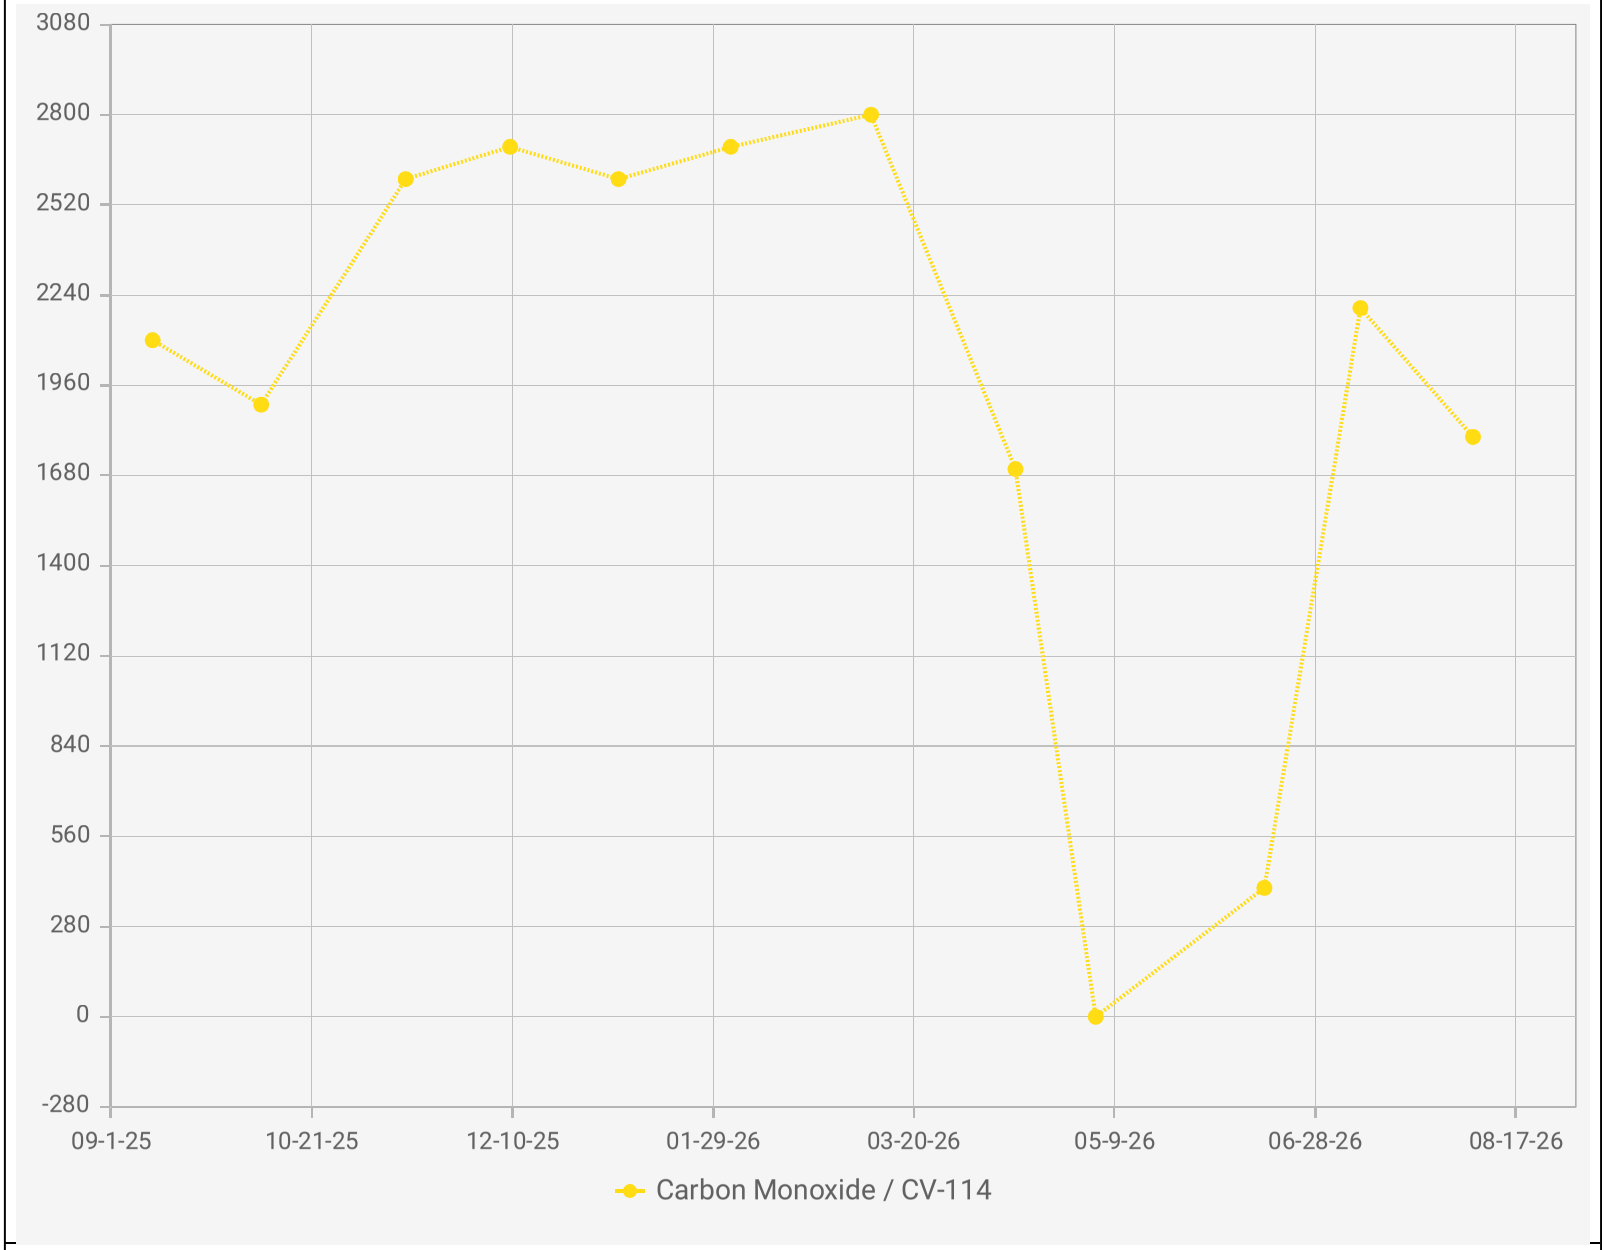

Chiquita Canyon Landfill - LAB DATA
Points Chart
Date Range : 09/01/2025 to 08/31/2026


Chart generation date : 09/09/2026

Point IDs / Names

CV-114 / CV-114

Parameter / Unit

Carbon Monoxide / ppmv

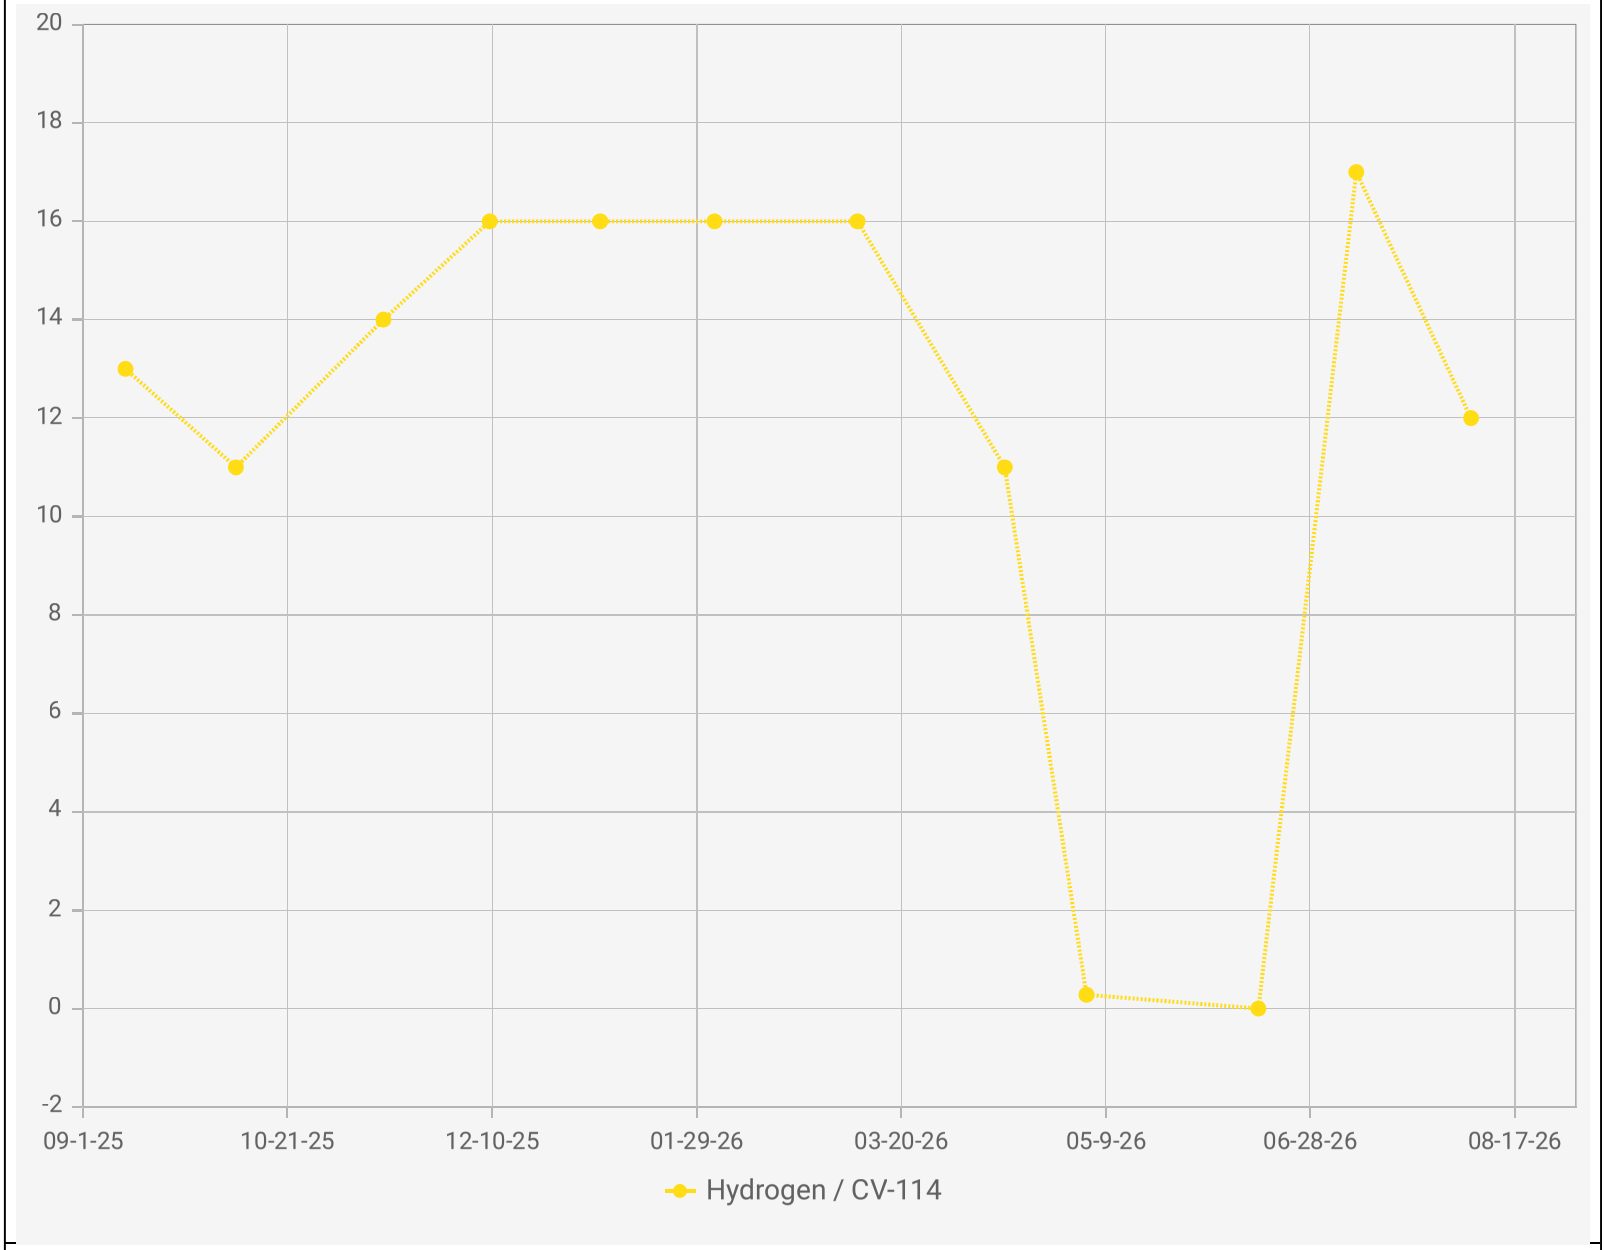

Chiquita Canyon Landfill - LAB DATA
Points Chart
Date Range : 09/01/2025 to 08/31/2026


Chart generation date : 09/09/2026


Point IDs / Names

CV-114 / CV-114

Parameter / Unit

Hydrogen / % v/v

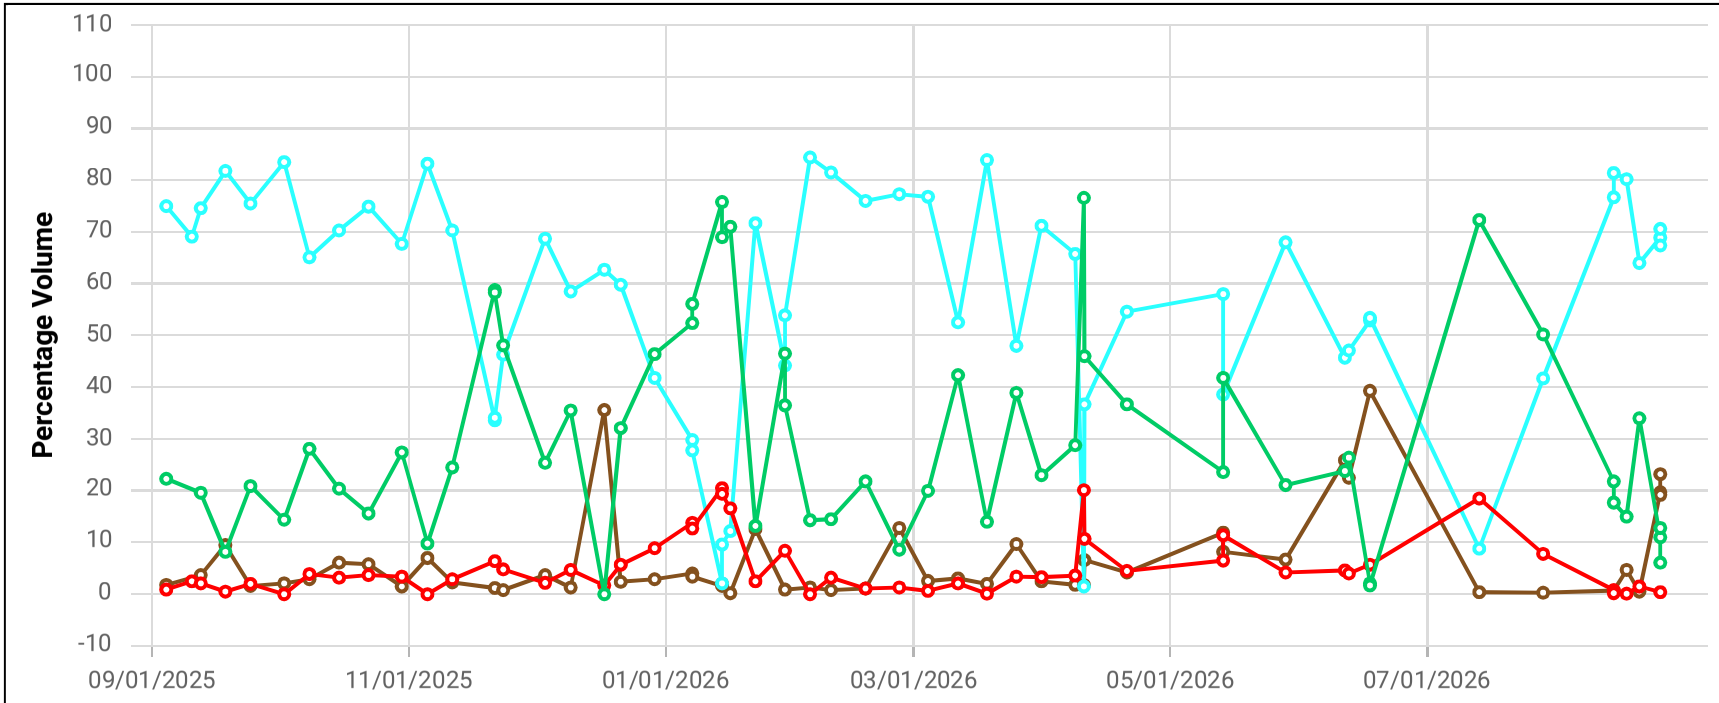

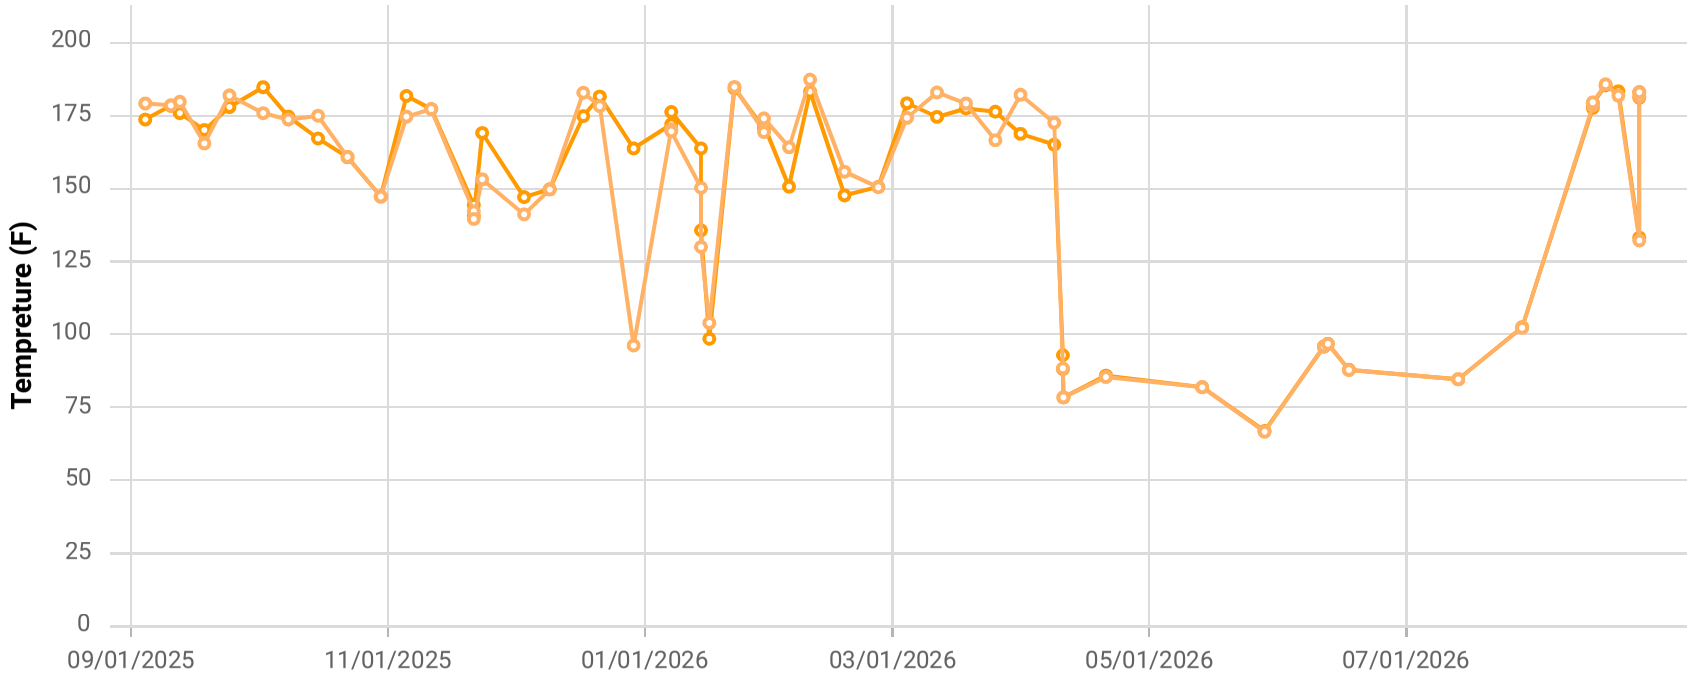

Point ID / Name


CCV1532A / CV-1532A

Parameter / Unit

- Init. Flow / scfm
- % CH4 / %
- % CO2 / %
- % O2 / %
- % Bal Gas / %
- Init. Static Press / in. H2O
- Init. Temp / Deg. F
- Adj. Temp / Deg. F

Chiquita Canyon Landfill
Parameter Chart: Multiscale
Date Range: 09/01/2025 - 08/31/2026
Chart generation date: 9/2/26

SCSeTools

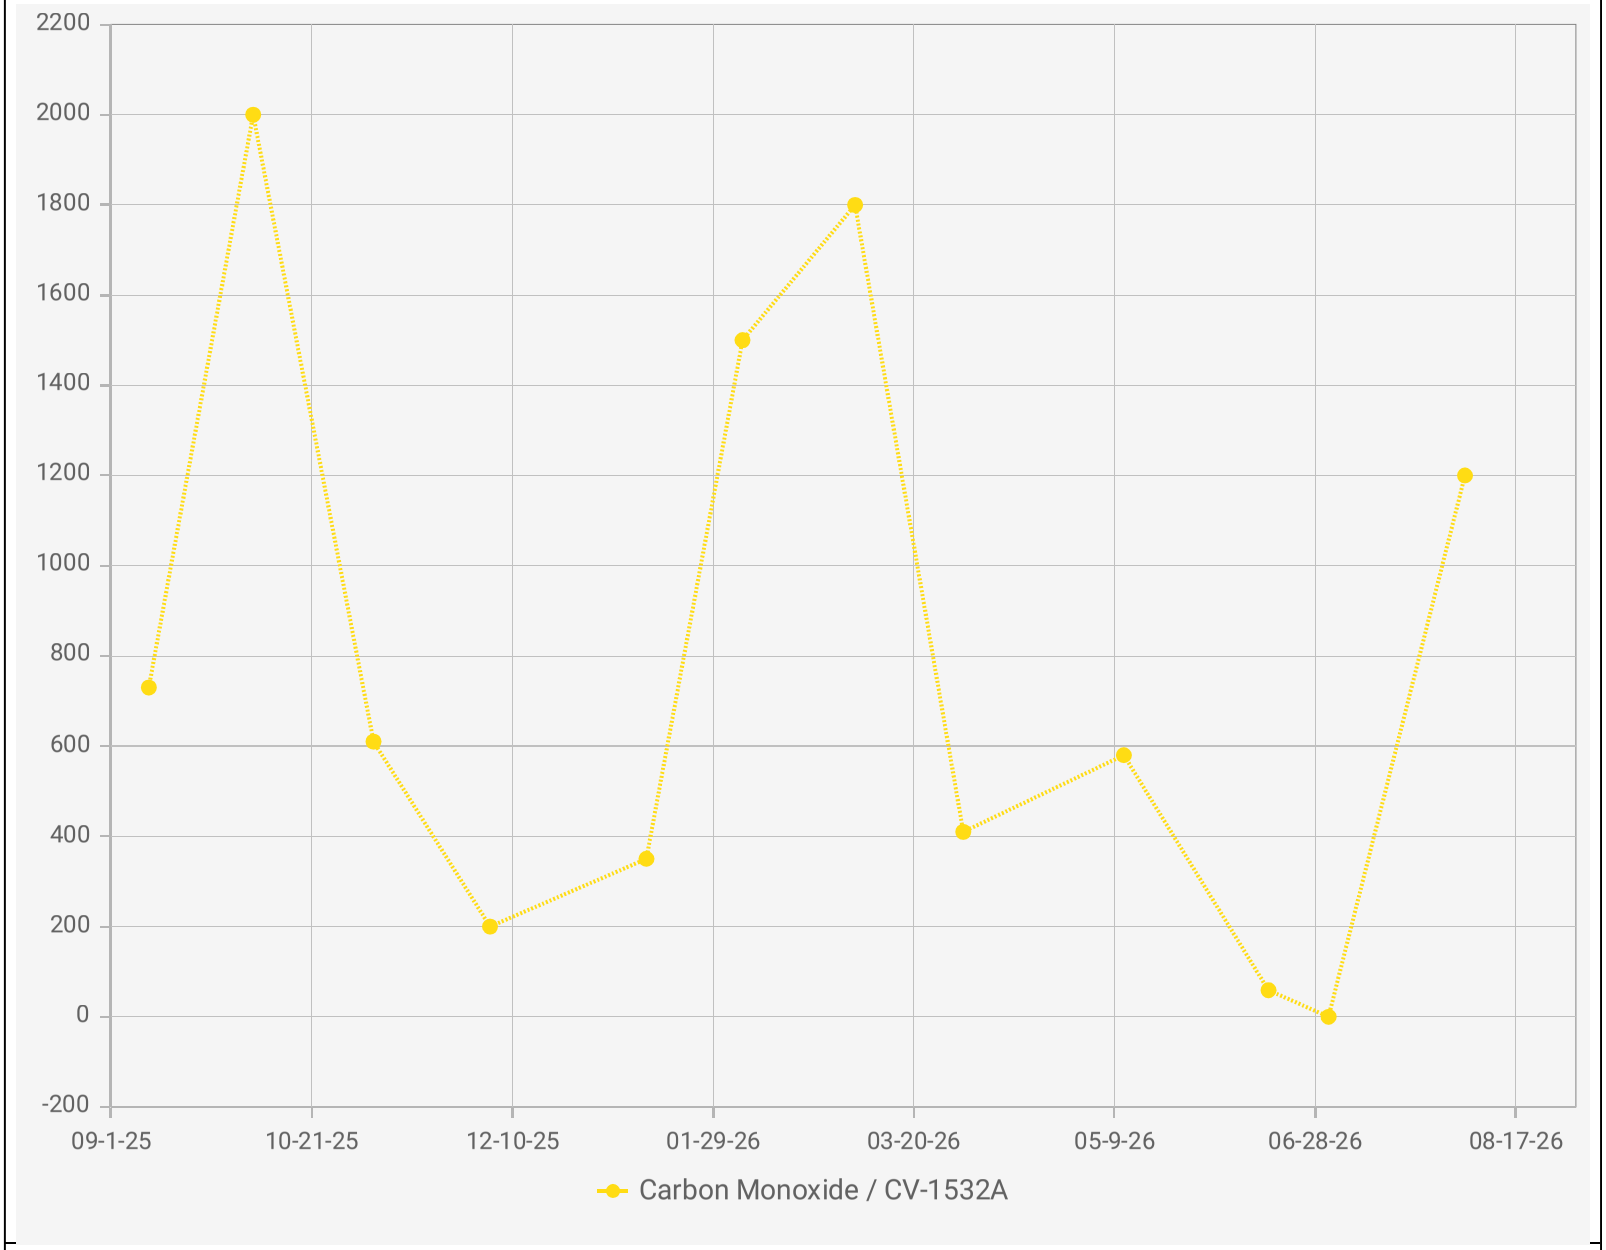

Chiquita Canyon Landfill - LAB DATA
Points Chart
Date Range : 09/01/2025 to 08/31/2026


Chart generation date : 09/09/2026

Point IDs / Names

CV-1532A / CV-1532A

Parameter / Unit

Carbon Monoxide / ppmv

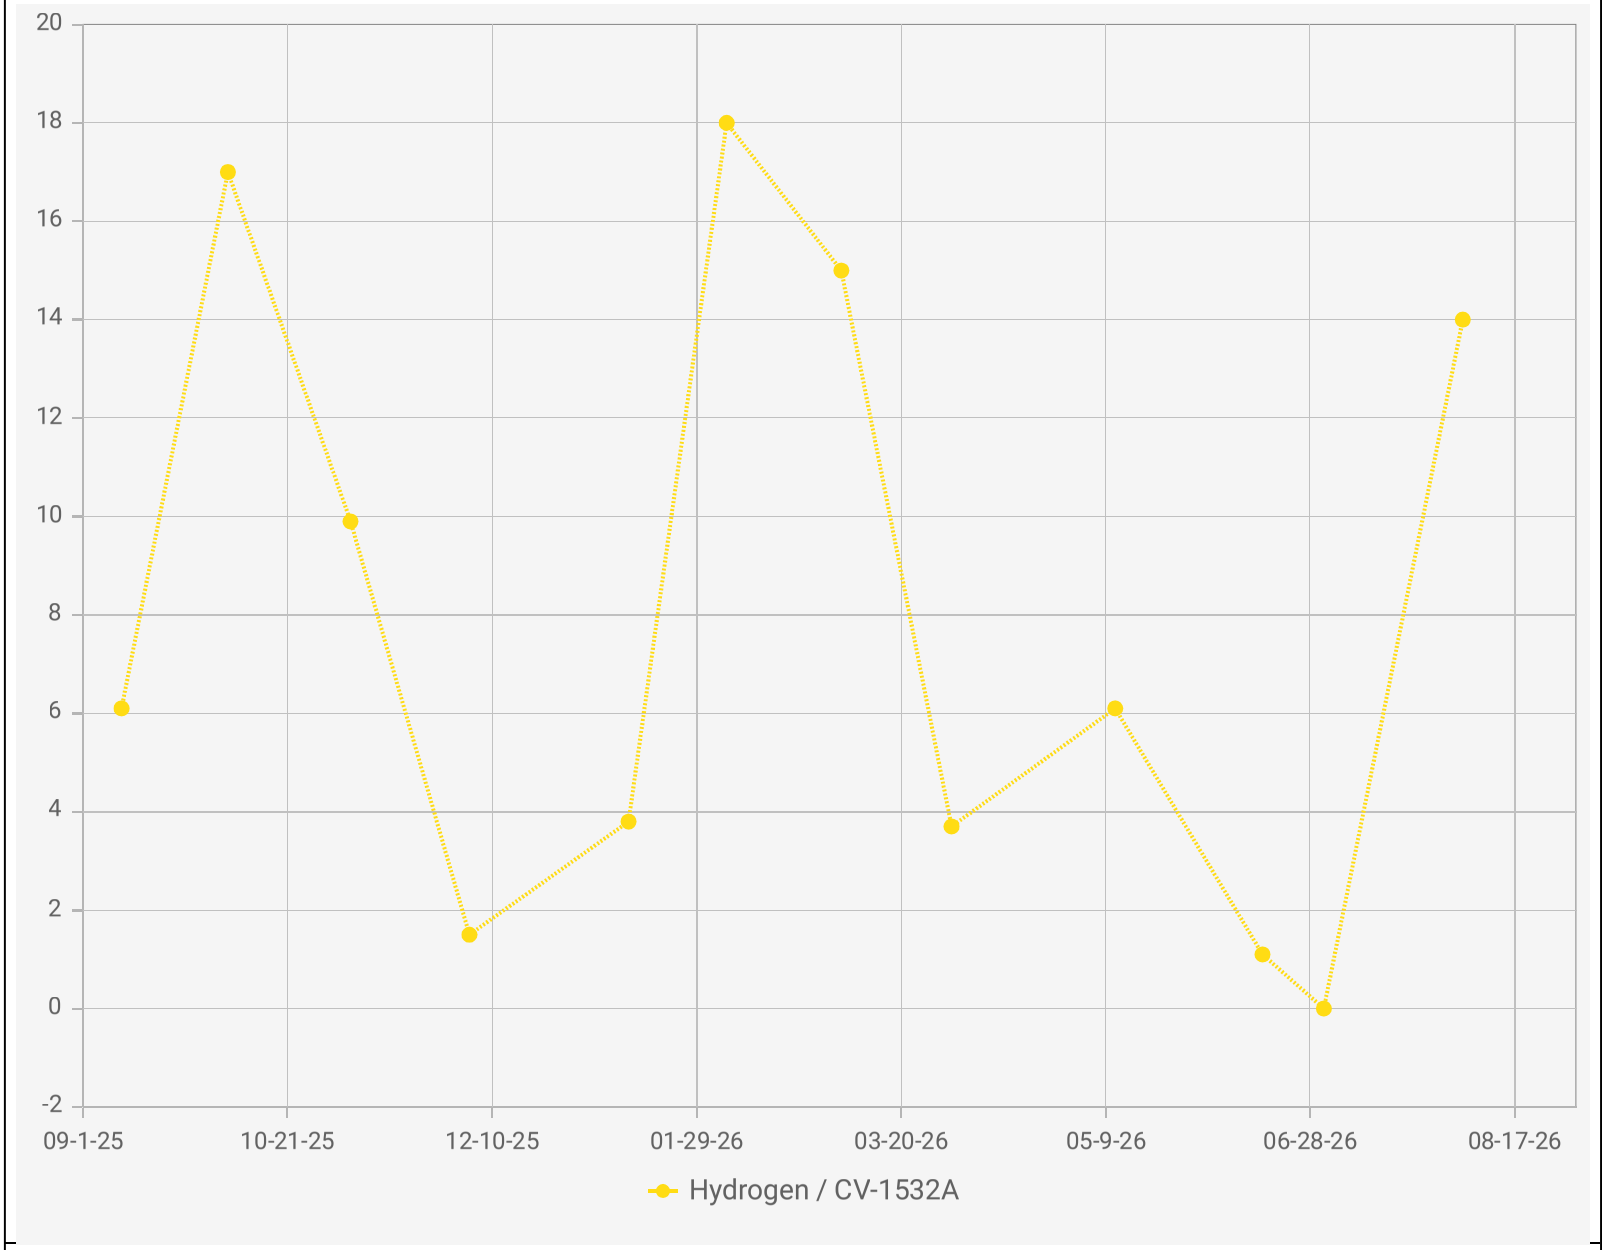

Chiquita Canyon Landfill - LAB DATA
Points Chart
Date Range : 09/01/2025 to 08/31/2026


Chart generation date : 09/09/2026


Point IDs / Names

CV-1532A / CV-1532A

Parameter / Unit

Hydrogen / % v/v

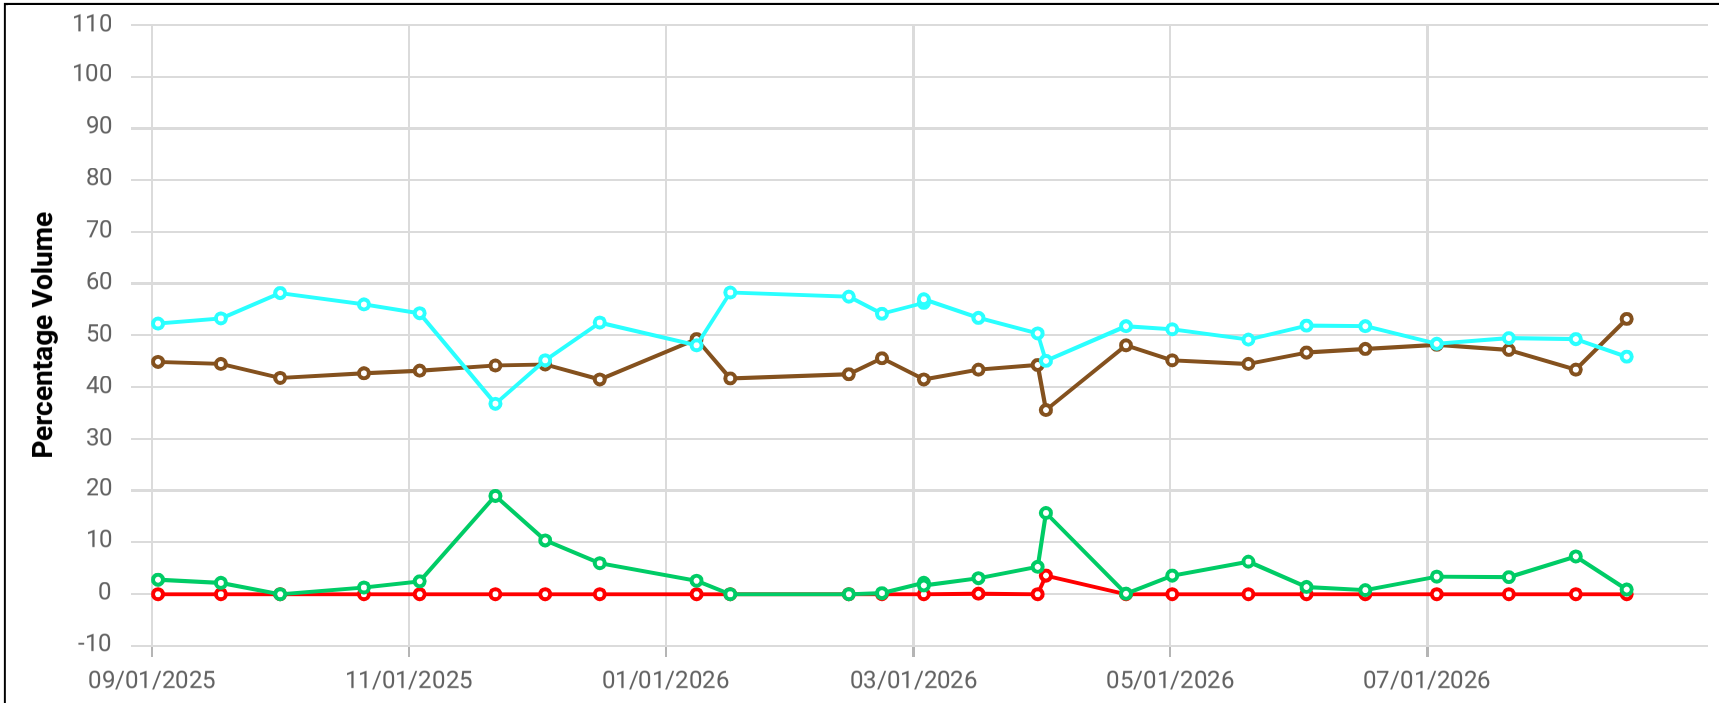

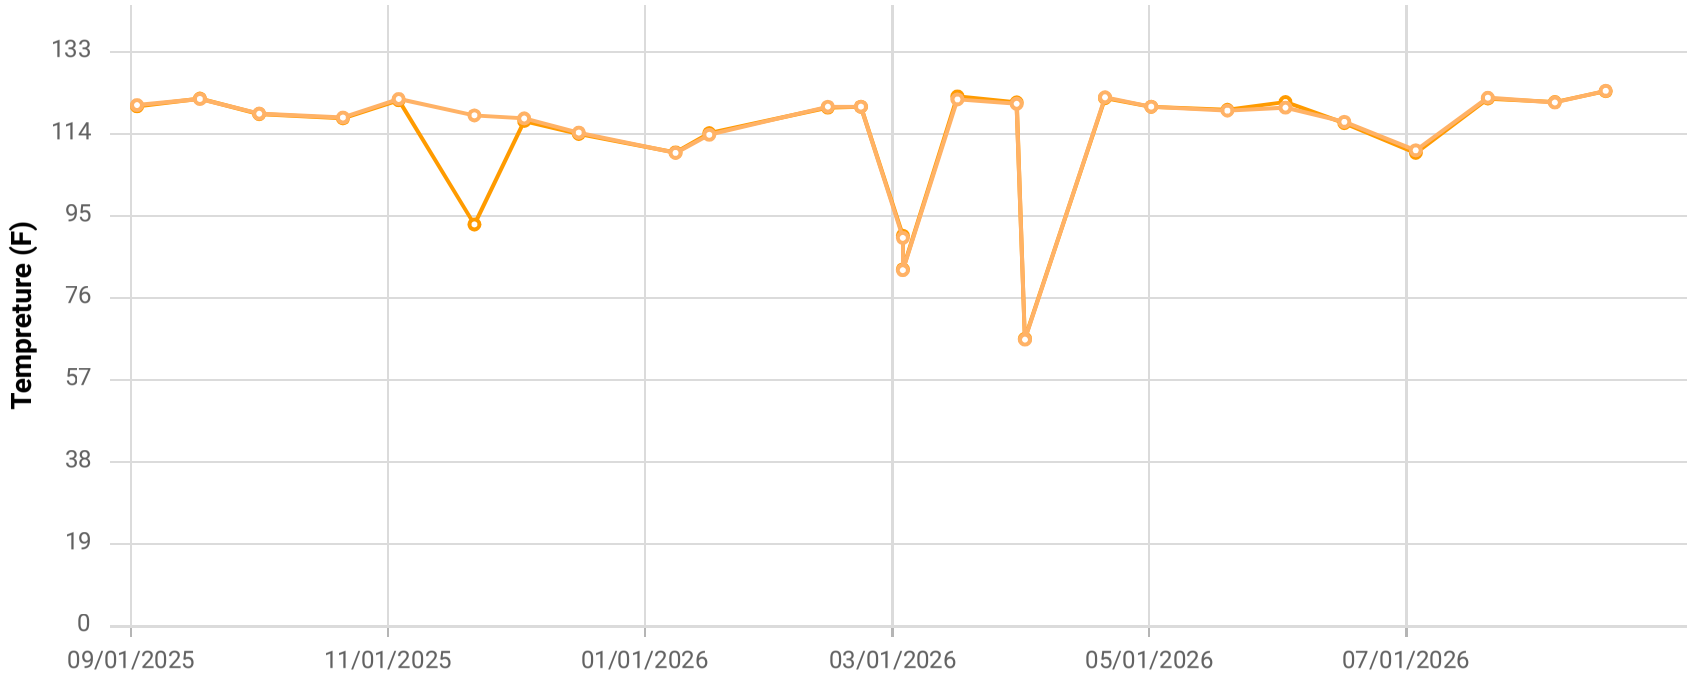

Point ID / Name


CHCV1535 / CV-1535

Parameter / Unit

- Init. Flow / scfm
- % CH4 / %
- % CO2 / %
- % O2 / %
- % Bal Gas / %
- Init. Static Press / in. H2O
- Init. Temp / Deg. F
- Adj. Temp / Deg. F

Chiquita Canyon Landfill
Parameter Chart: Multiscale
Date Range: 09/01/2025 - 08/31/2026
Chart generation date: 9/2/26

SCSeTools

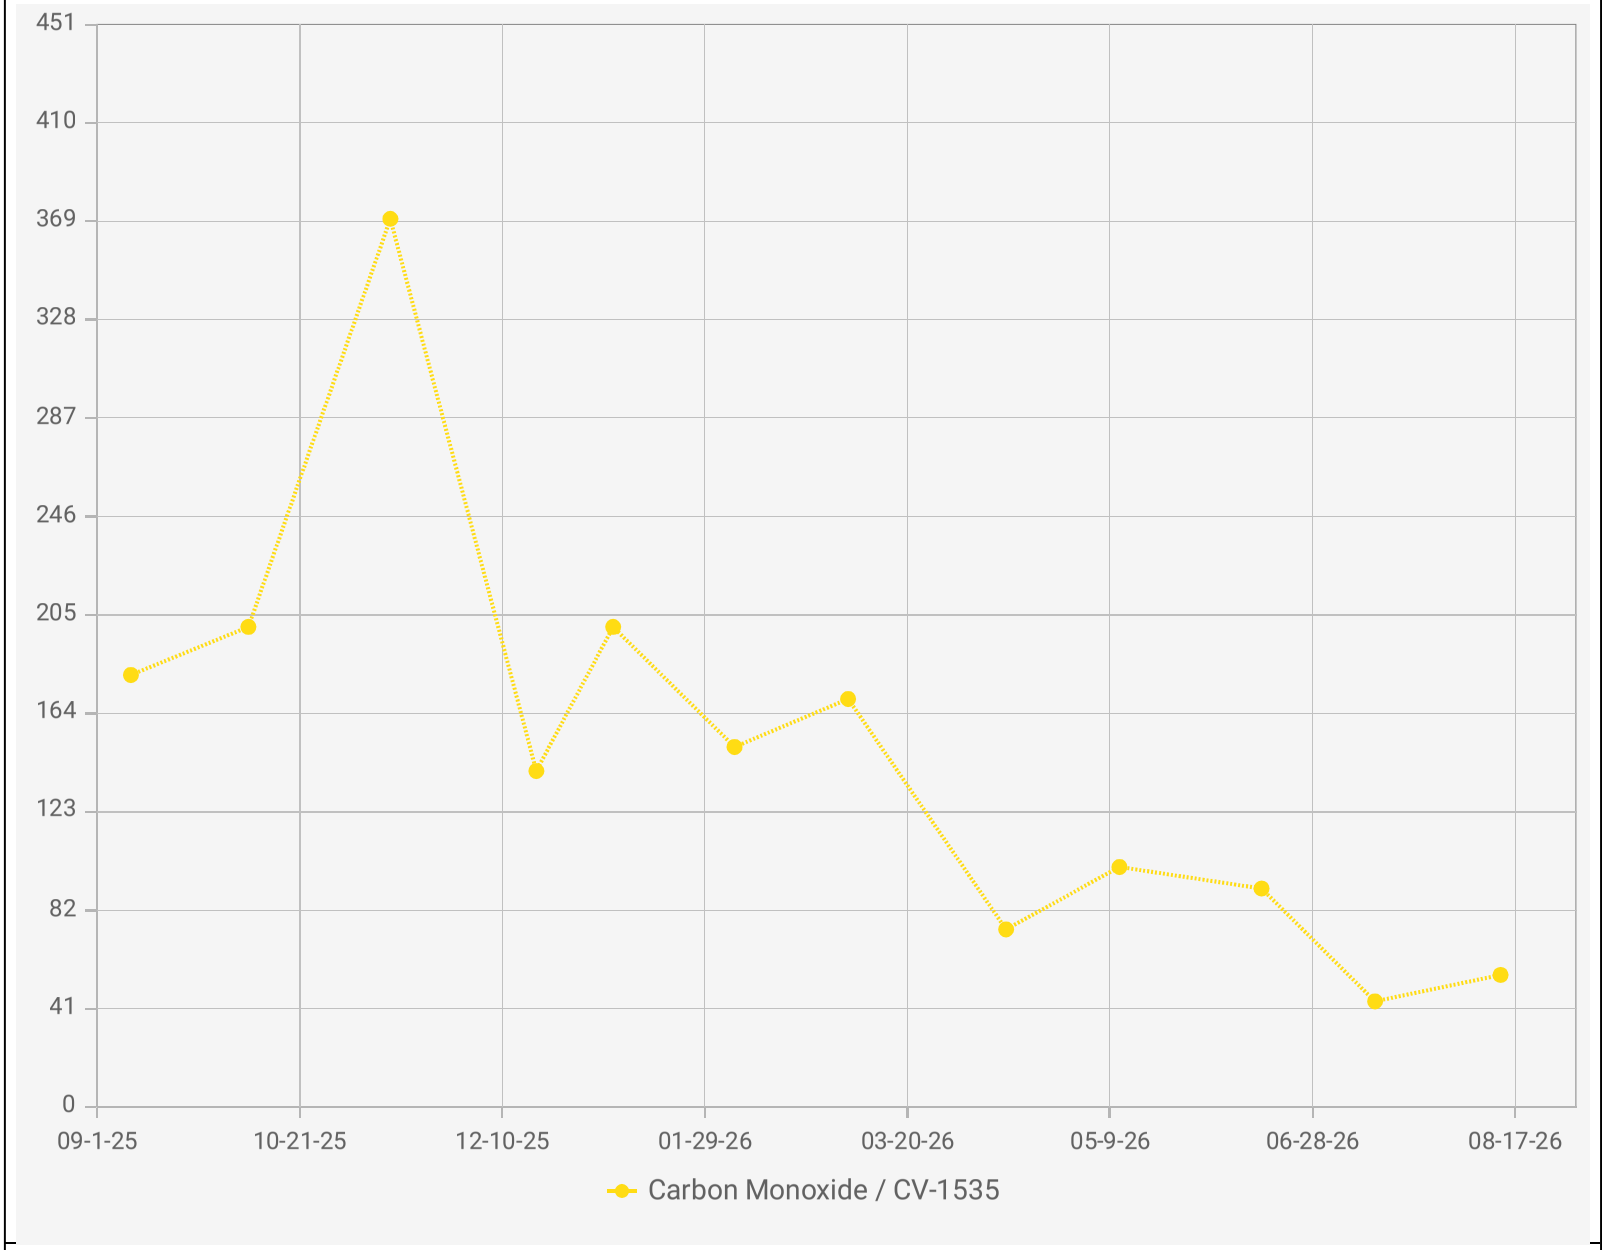

Chiquita Canyon Landfill - LAB DATA
Points Chart
Date Range : 09/01/2025 to 08/31/2026


Chart generation date : 09/09/2026

Point IDs / Names

CV-1535 / CV-1535

Parameter / Unit

Carbon Monoxide / ppmv

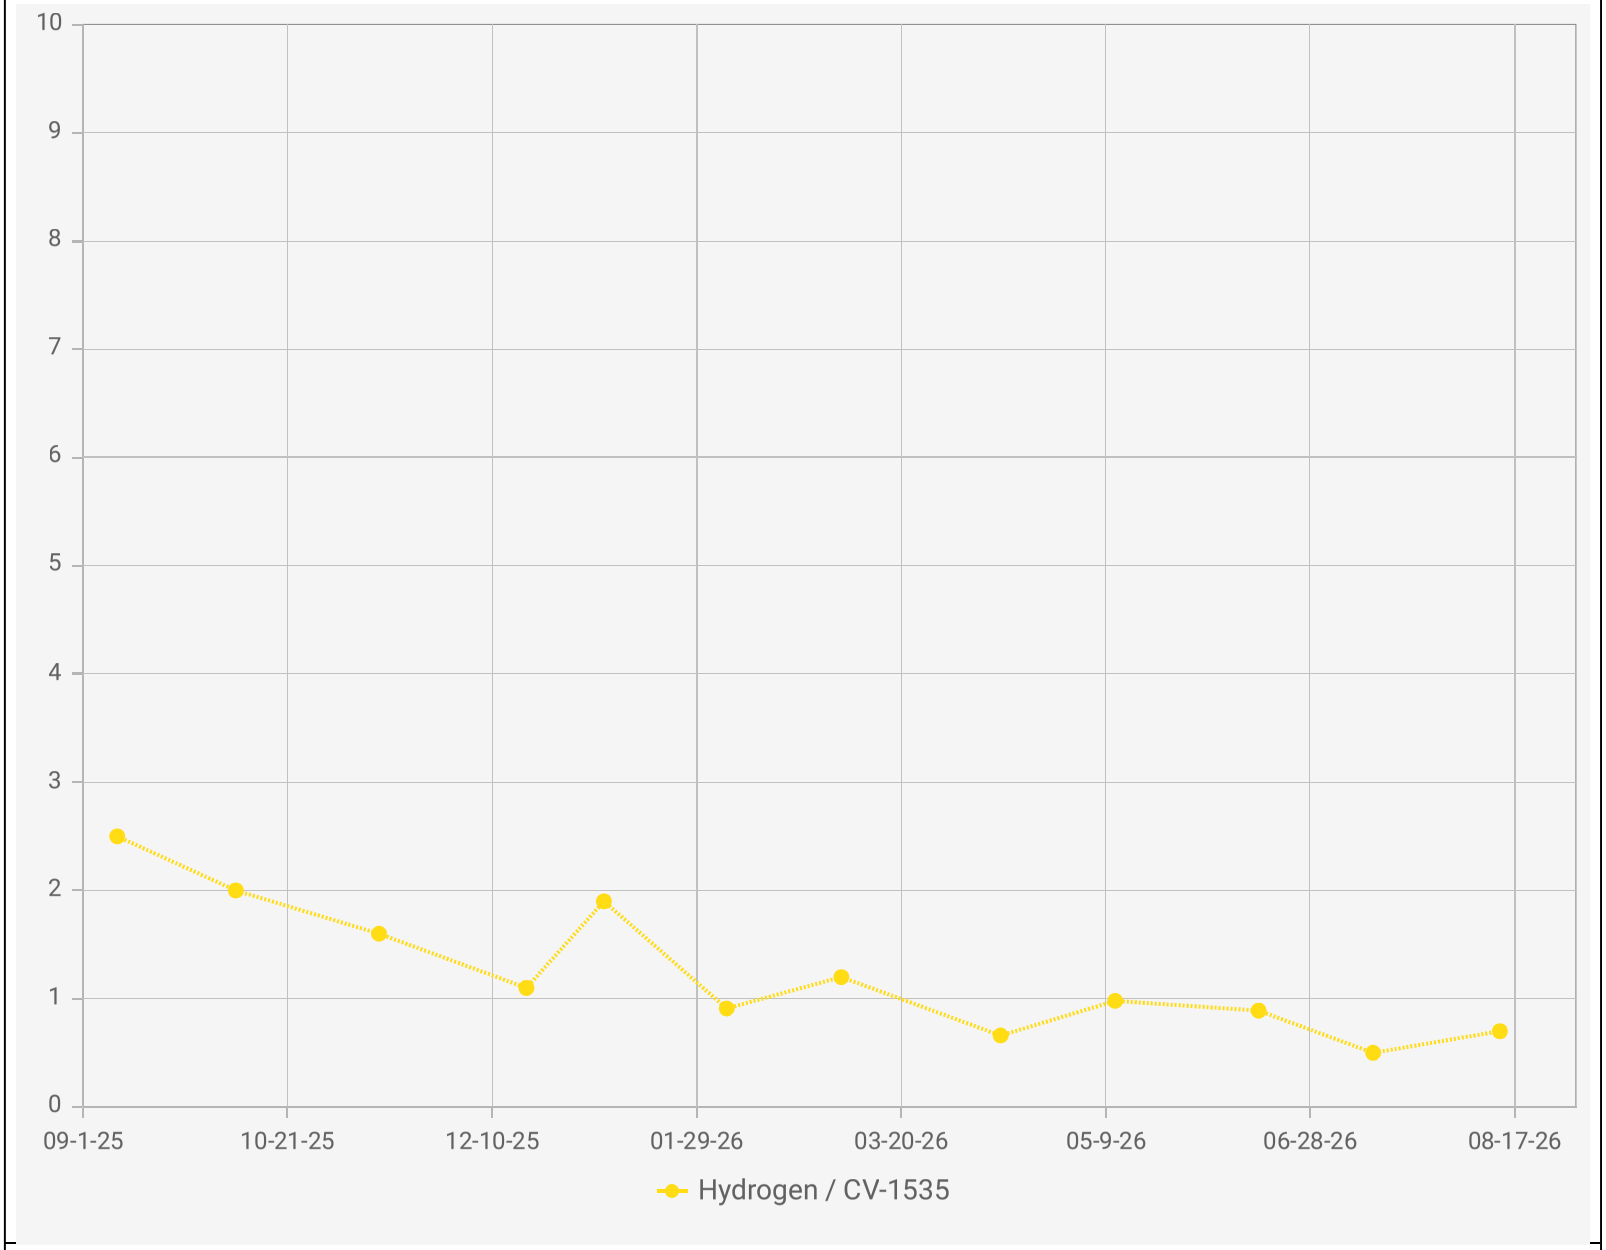

Point IDs / Names


CV-1535 / CV-1535


Parameter / Unit

Hydrogen / % v/v

Chiquita Canyon Landfill - LAB DATA
Points Chart
Date Range : 09/01/2025 to 08/31/2026

Chart generation date : 09/09/2026

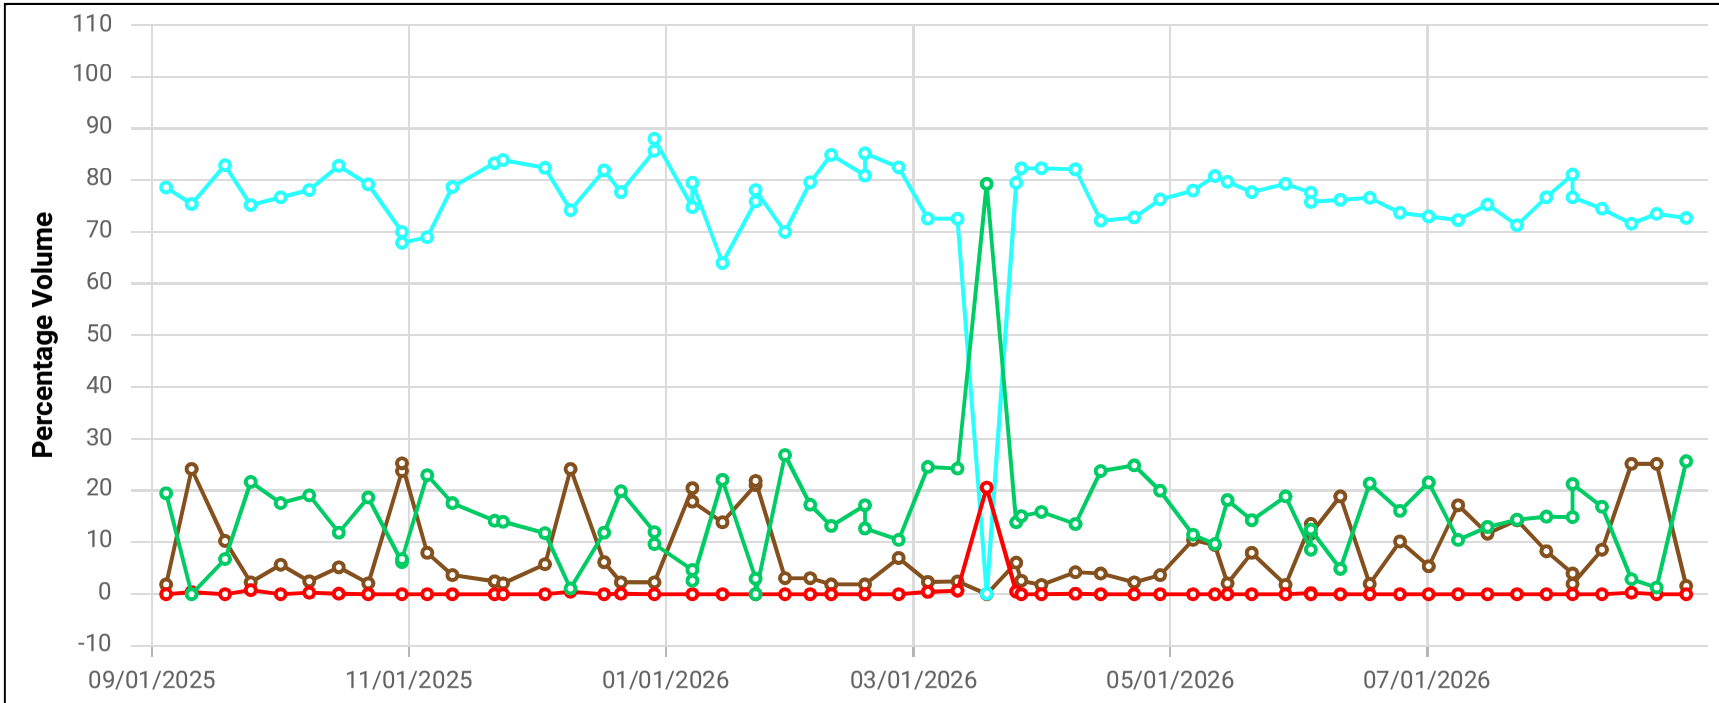

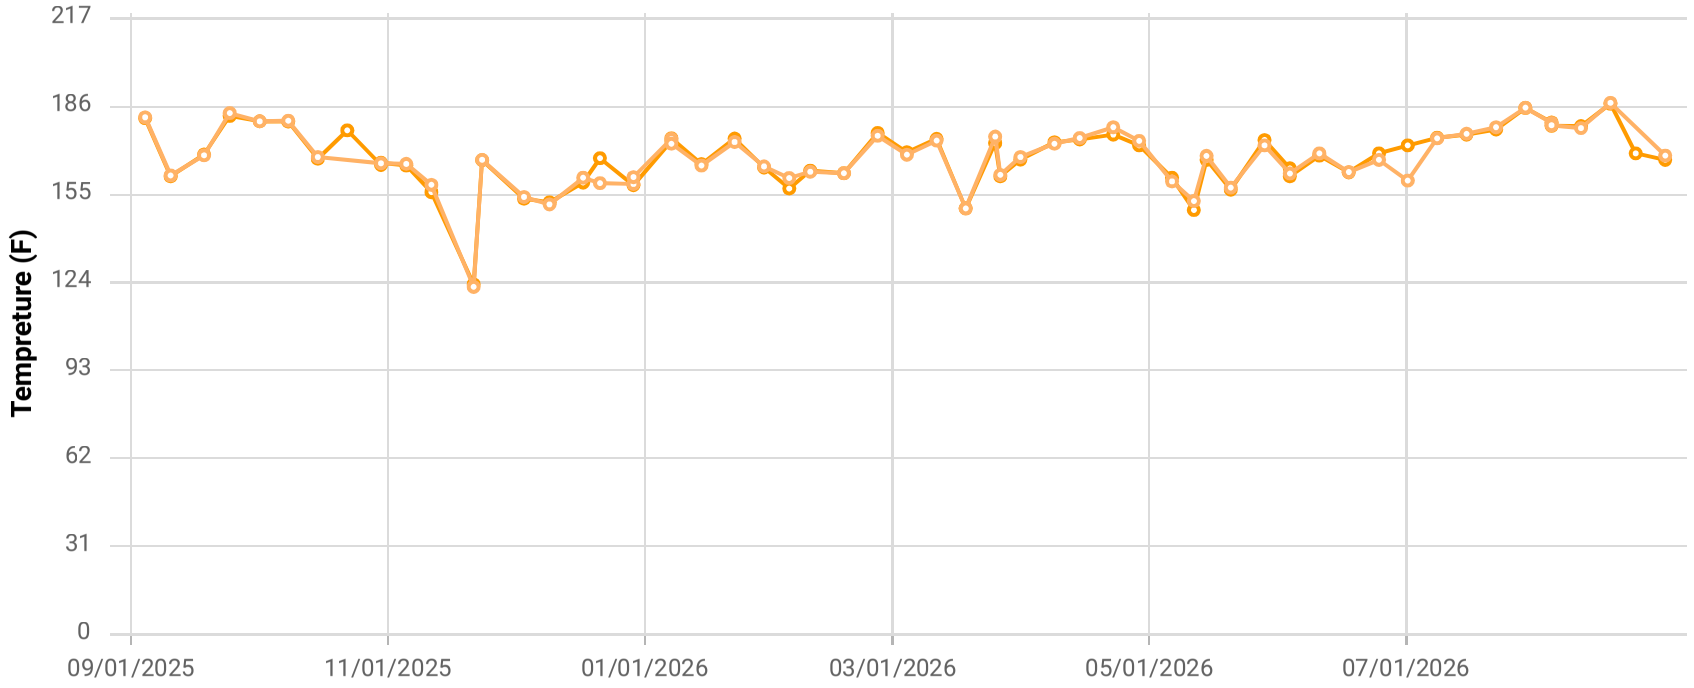

Point ID / Name


CCV1902A / CV-1902A

Parameter / Unit

- Init. Flow / scfm
- % CH4 / %
- % CO2 / %
- % O2 / %
- % Bal Gas / %
- Init. Static Press / in. H2O
- Init. Temp / Deg. F
- Adj. Temp / Deg. F

Chiquita Canyon Landfill
Parameter Chart: Multiscale
Date Range: 09/01/2025 - 08/31/2026
Chart generation date: 9/2/26

SCSeTools

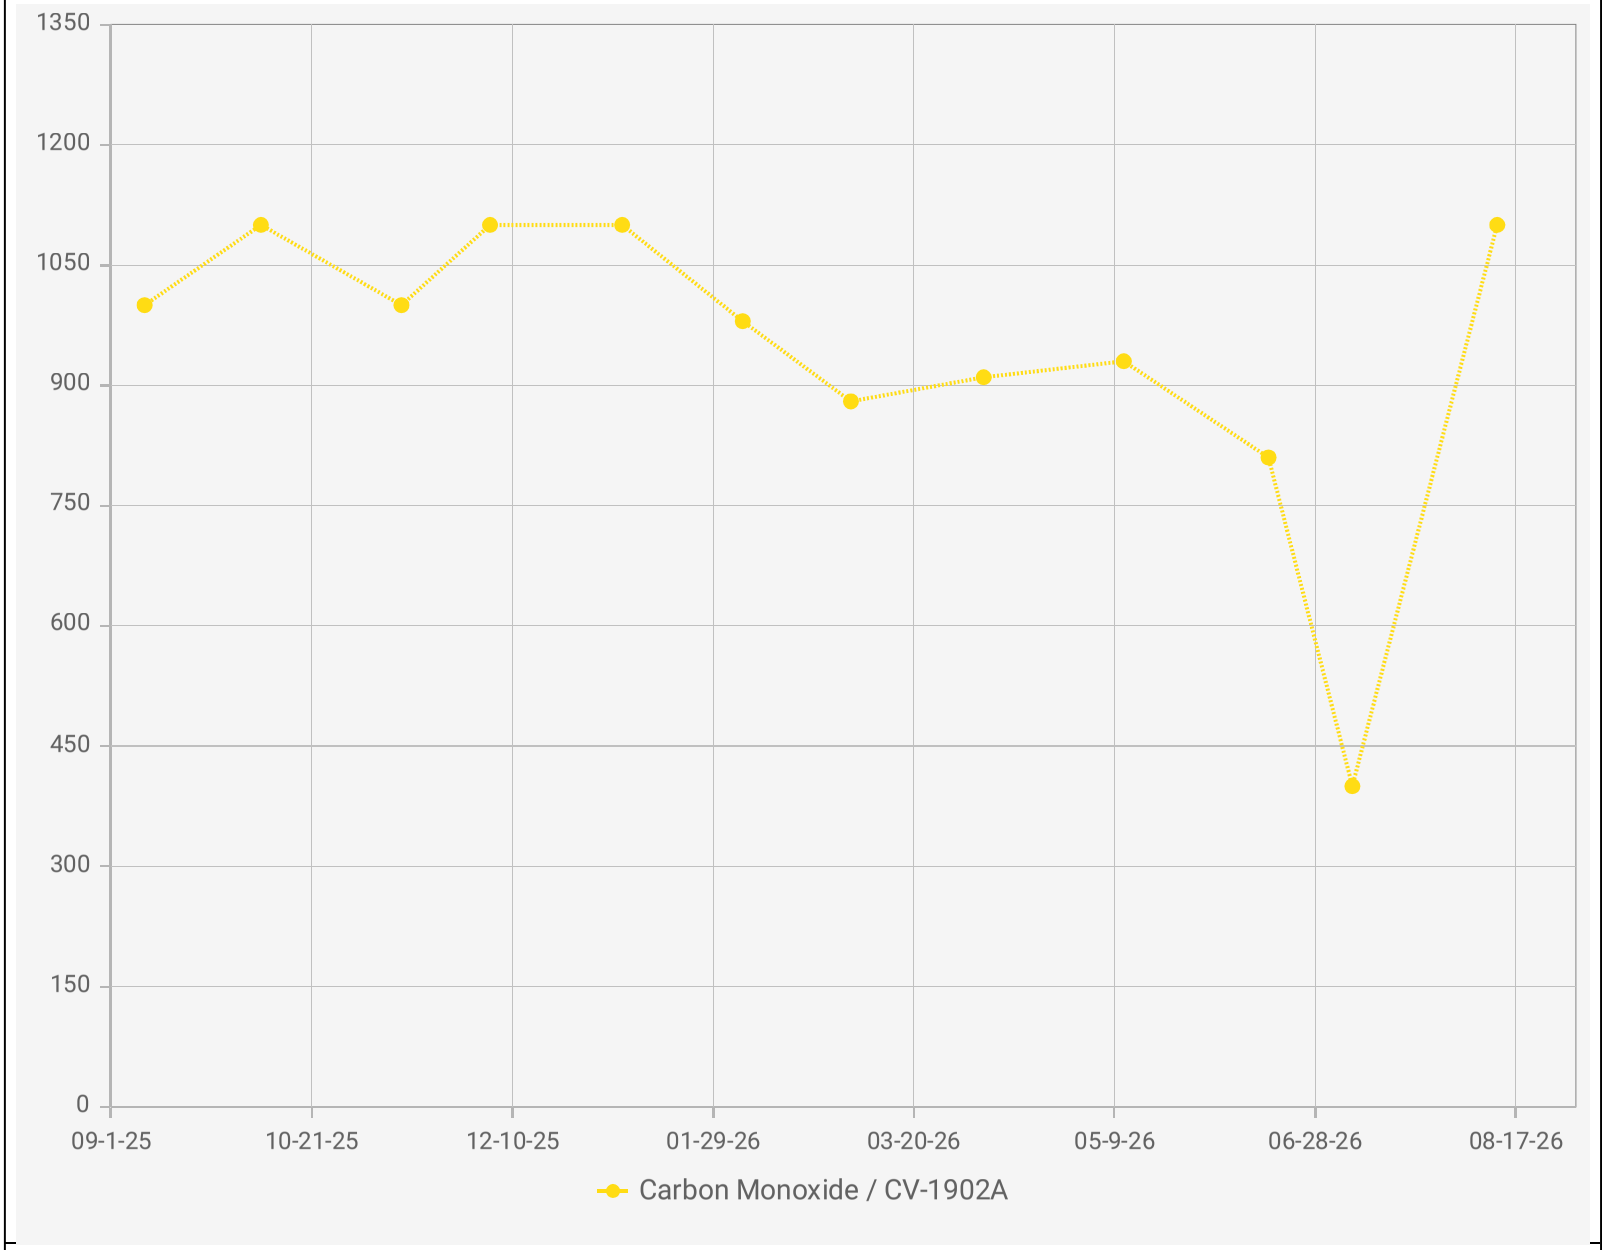

Chiquita Canyon Landfill - LAB DATA
Points Chart
Date Range : 09/01/2025 to 08/31/2026


Chart generation date : 09/09/2026

Point IDs / Names

CV-1902A / CV-1902A

Parameter / Unit

Carbon Monoxide / ppmv

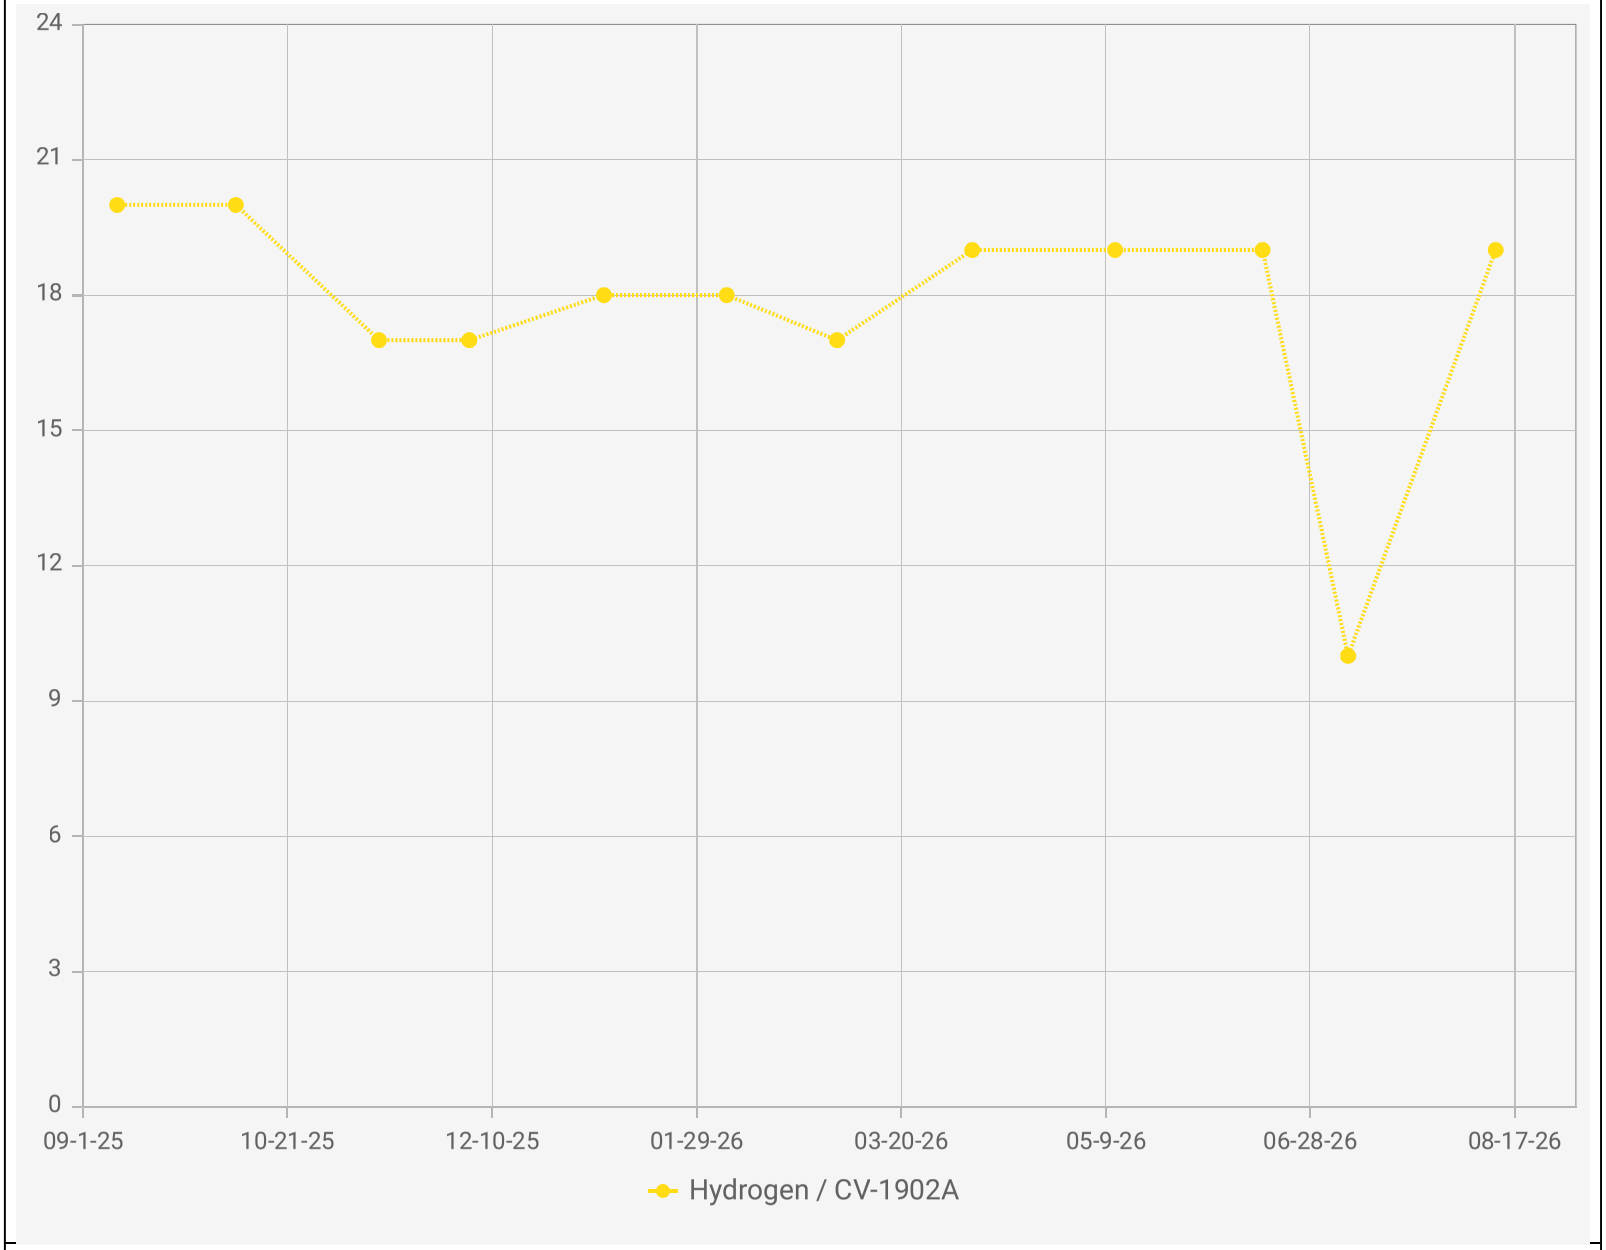

Point IDs / Names


CV-1902A / CV-1902A


Parameter / Unit

Hydrogen / % v/v

Chiquita Canyon Landfill - LAB DATA
Points Chart
Date Range : 09/01/2025 to 08/31/2026

Chart generation date : 09/09/2026

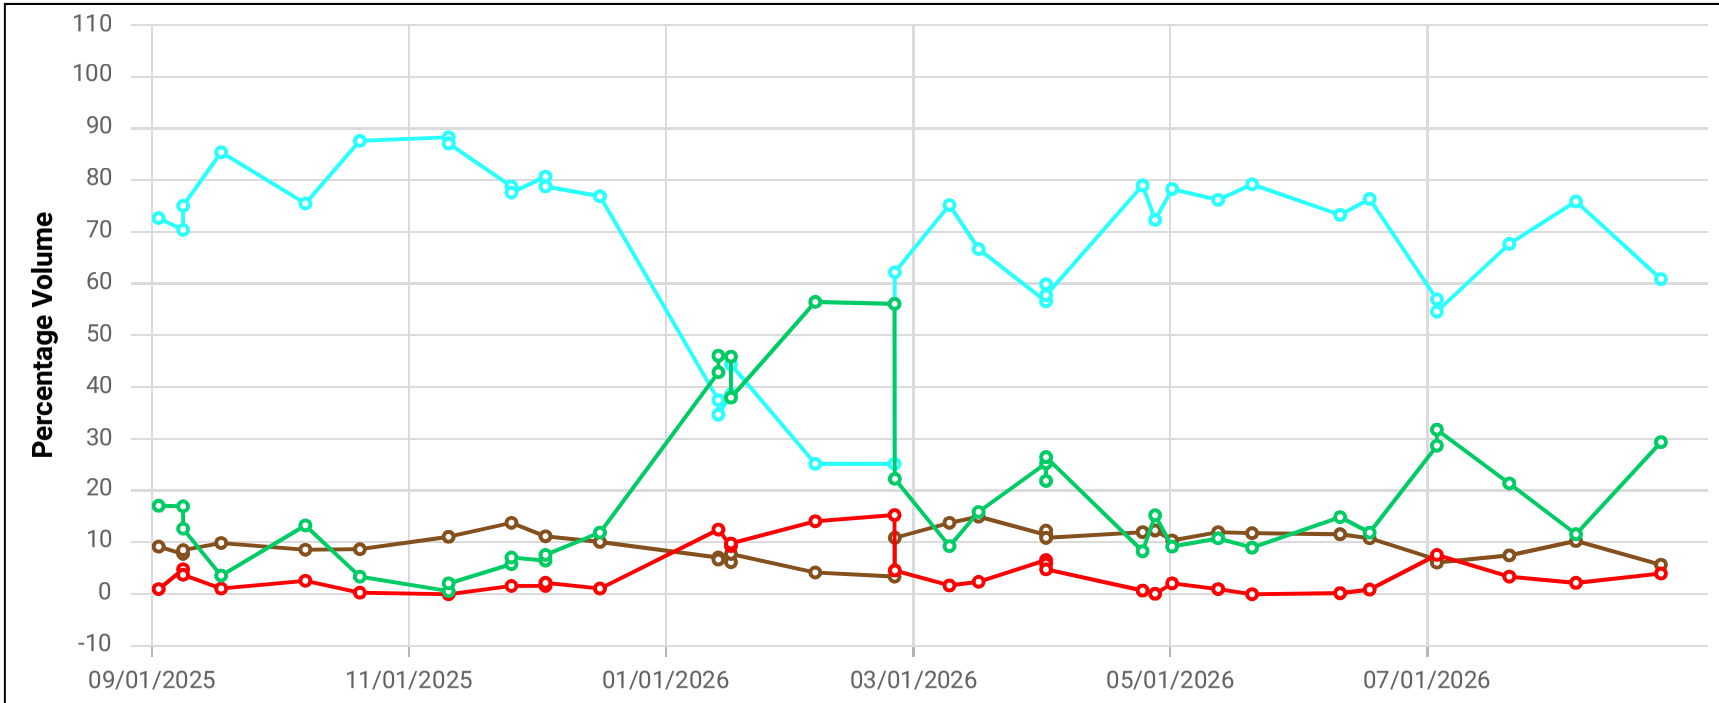

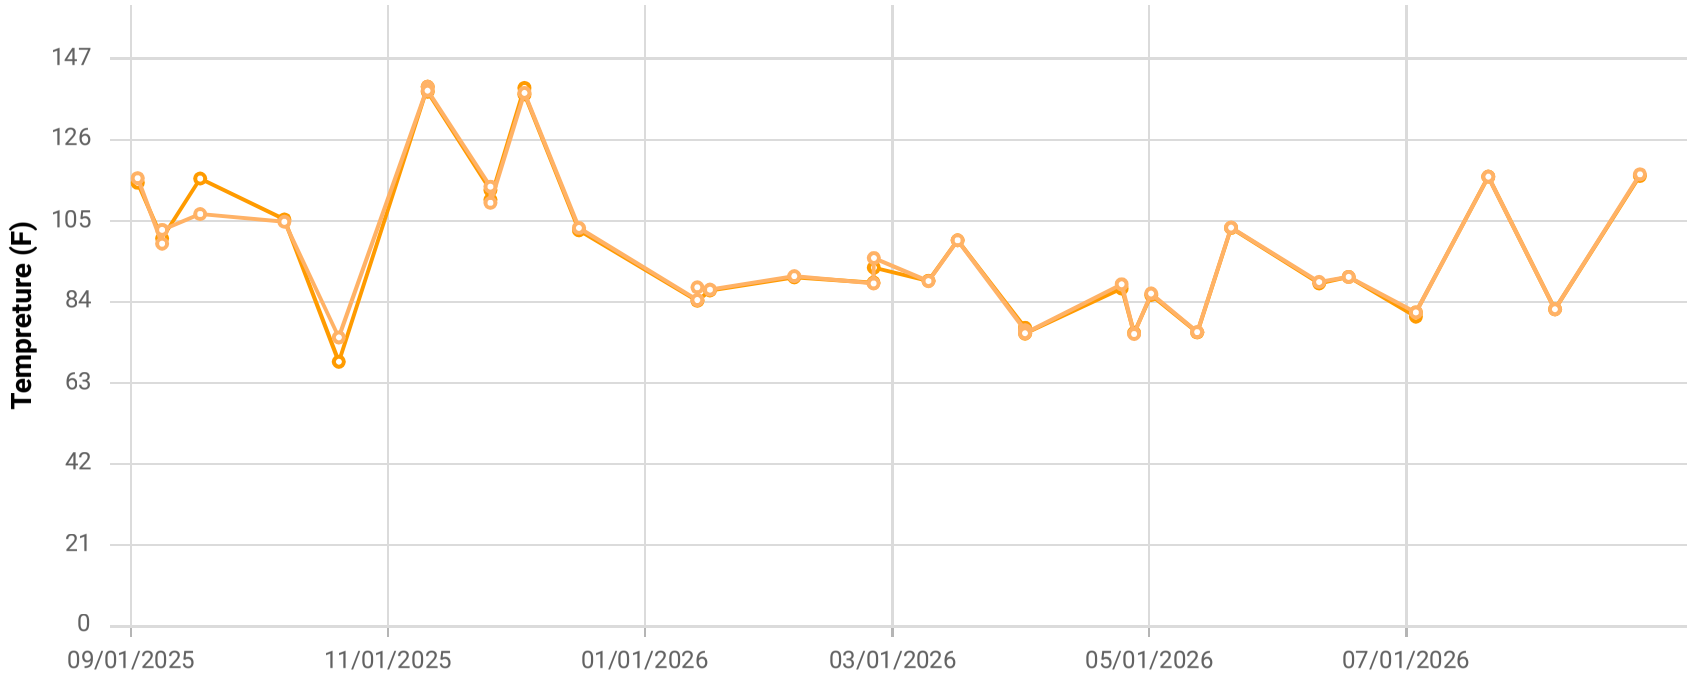

Point ID / Name


CHCV2001 / CV-2001

Parameter / Unit

- Init. Flow / scfm
- % CH4 / %
- % CO2 / %
- % O2 / %
- % Bal Gas / %
- Init. Static Press / in. H2O
- Init. Temp / Deg. F
- Adj. Temp / Deg. F

Chiquita Canyon Landfill
Parameter Chart: Multiscale
Date Range: 09/01/2025 - 08/31/2026
Chart generation date: 9/2/26

SCSeTools

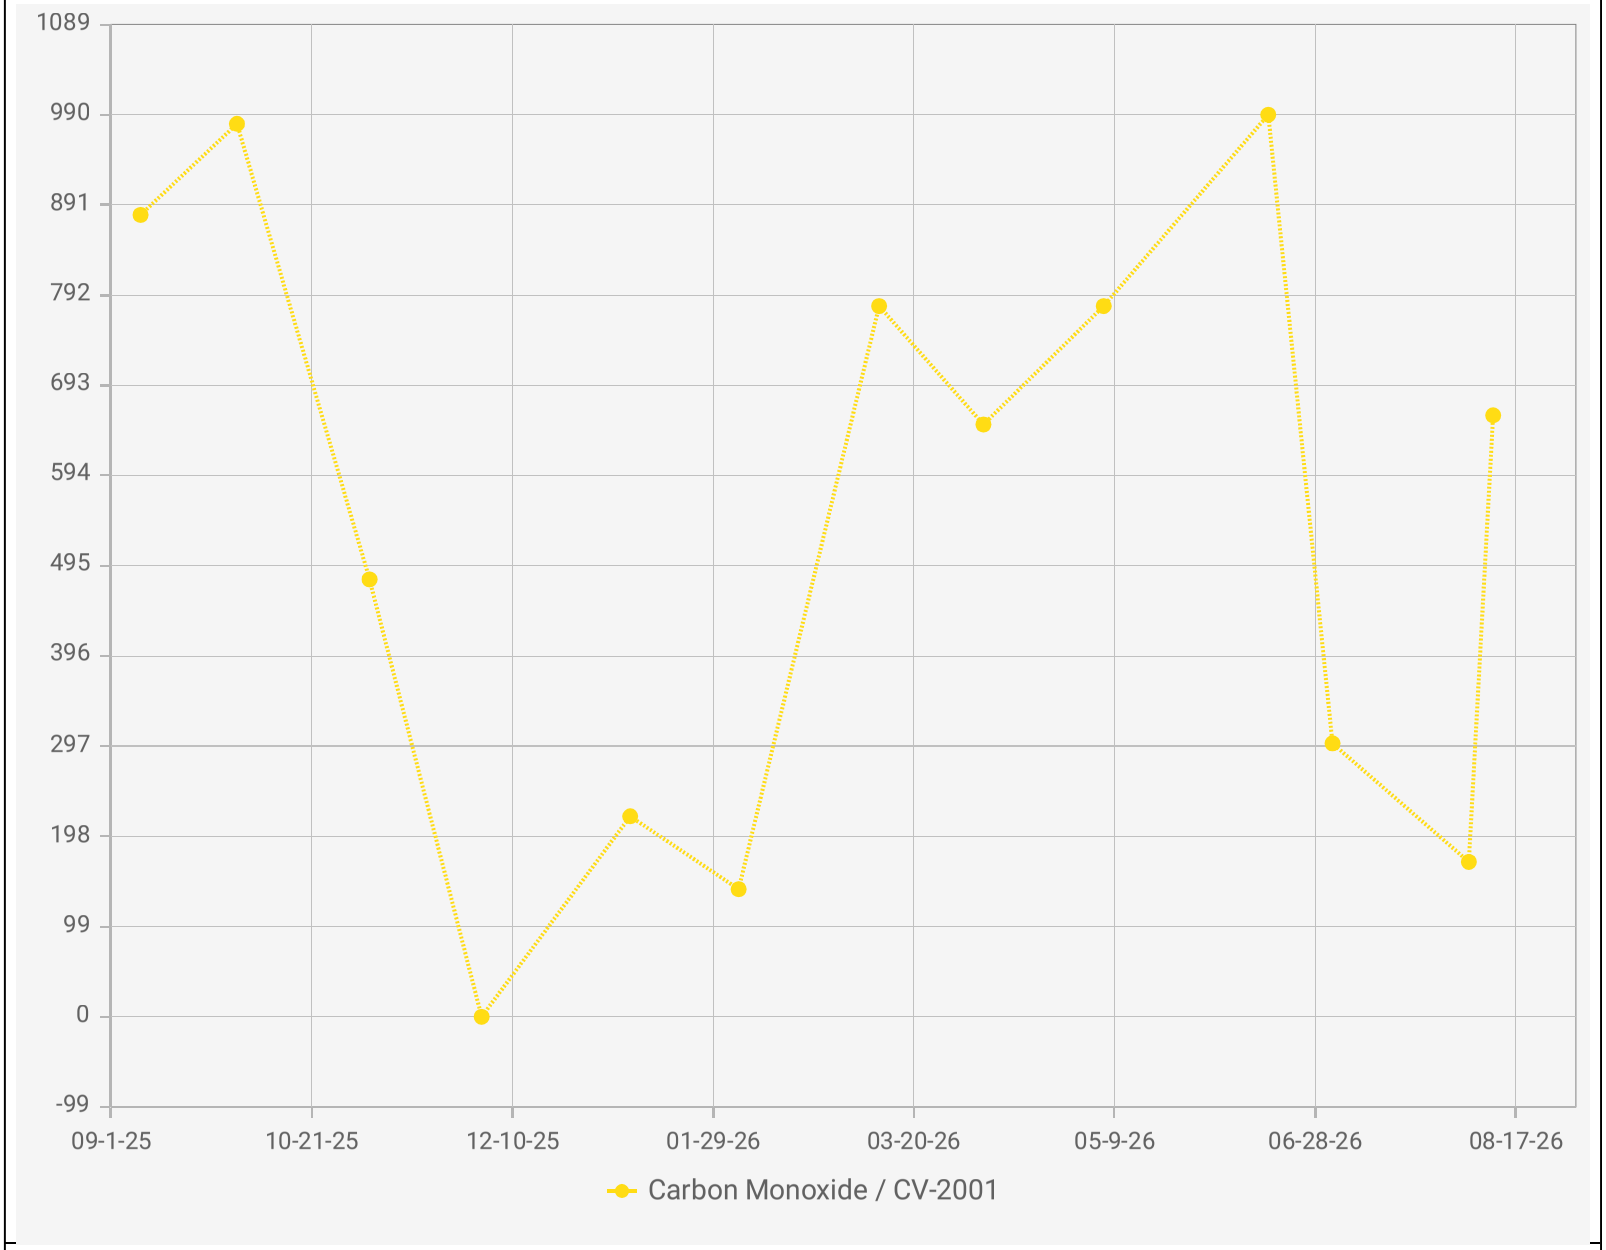

Chiquita Canyon Landfill - LAB DATA
Points Chart
Date Range : 09/01/2025 to 08/31/2026


Chart generation date : 09/09/2026

Point IDs / Names

CV-2001 / CV-2001

Parameter / Unit

Carbon Monoxide / ppmv

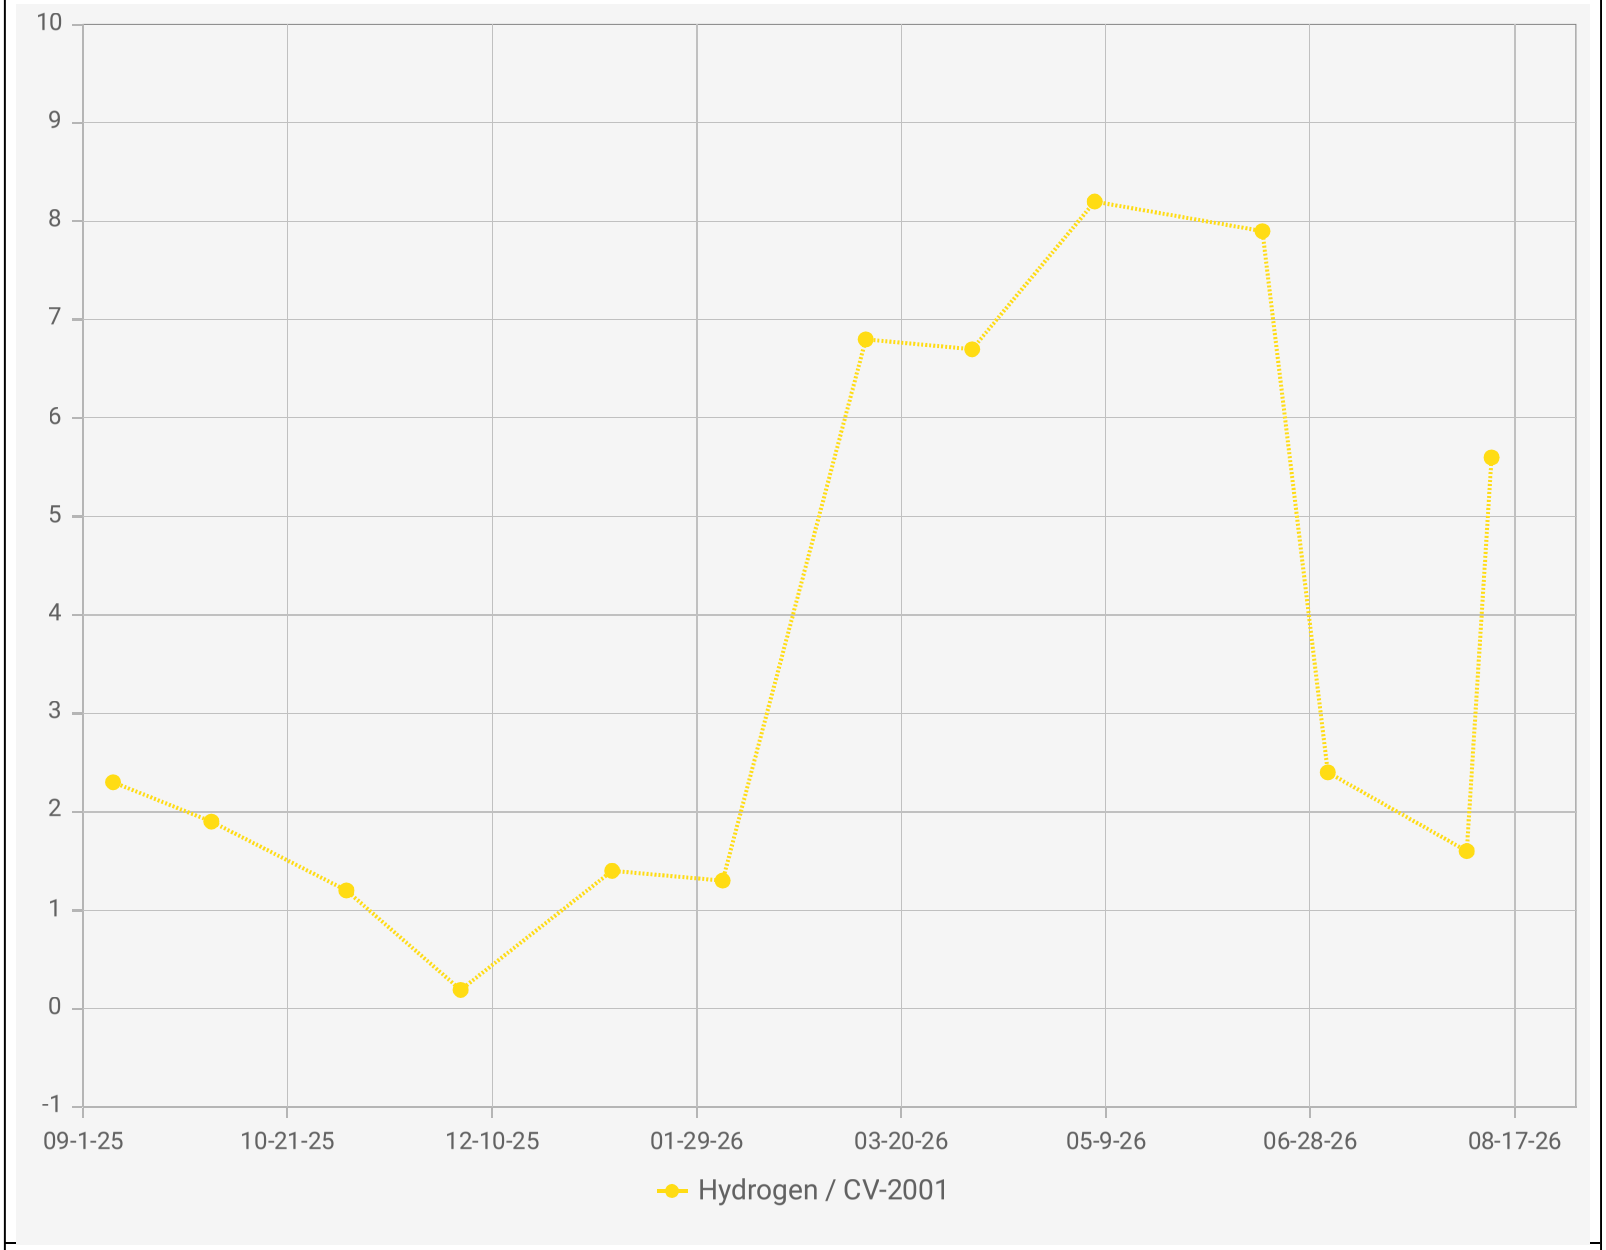

Point IDs / Names


CV-2001 / CV-2001


Parameter / Unit

Hydrogen / % v/v

Chiquita Canyon Landfill - LAB DATA
Points Chart
Date Range : 09/01/2025 to 08/31/2026

Chart generation date : 09/09/2026

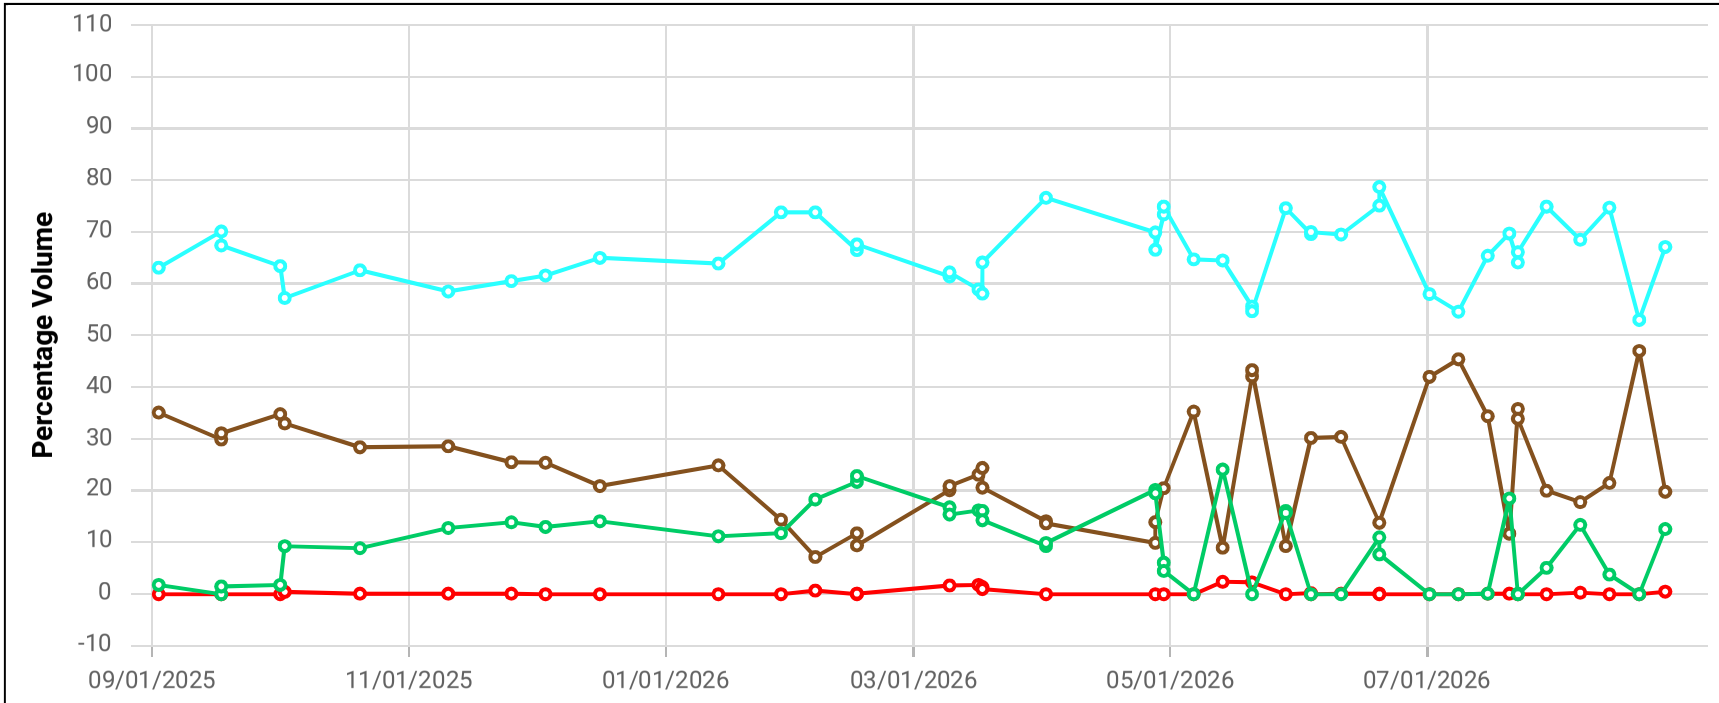

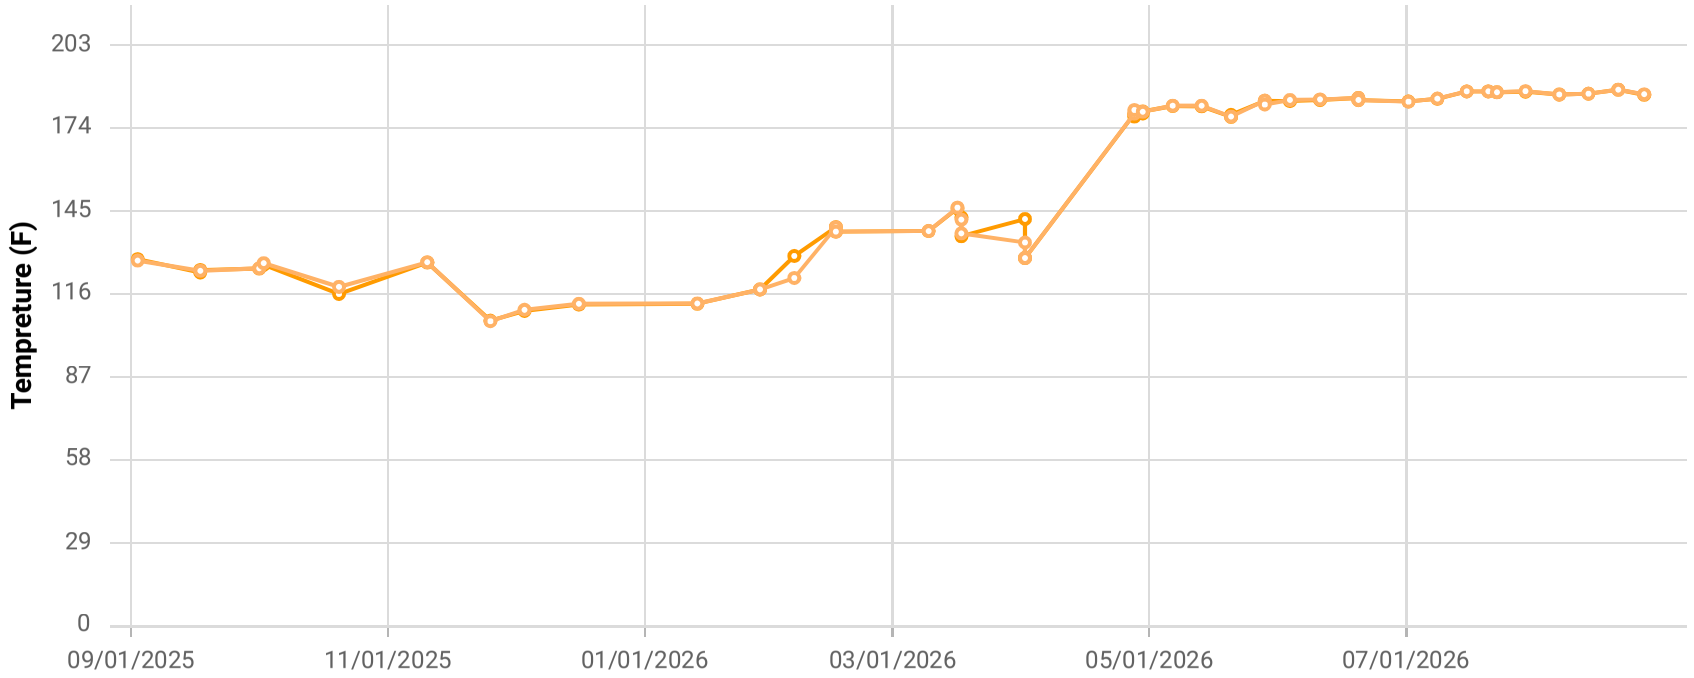

Point ID / Name


CHCV2002 / CV-2002

Parameter / Unit

- Init. Flow / scfm
- % CH4 / %
- % CO2 / %
- % O2 / %
- % Bal Gas / %
- Init. Static Press / in. H2O
- Init. Temp / Deg. F
- Adj. Temp / Deg. F

Chiquita Canyon Landfill
Parameter Chart: Multiscale
Date Range: 09/01/2025 - 08/31/2026
Chart generation date: 9/2/26

SCSeTools

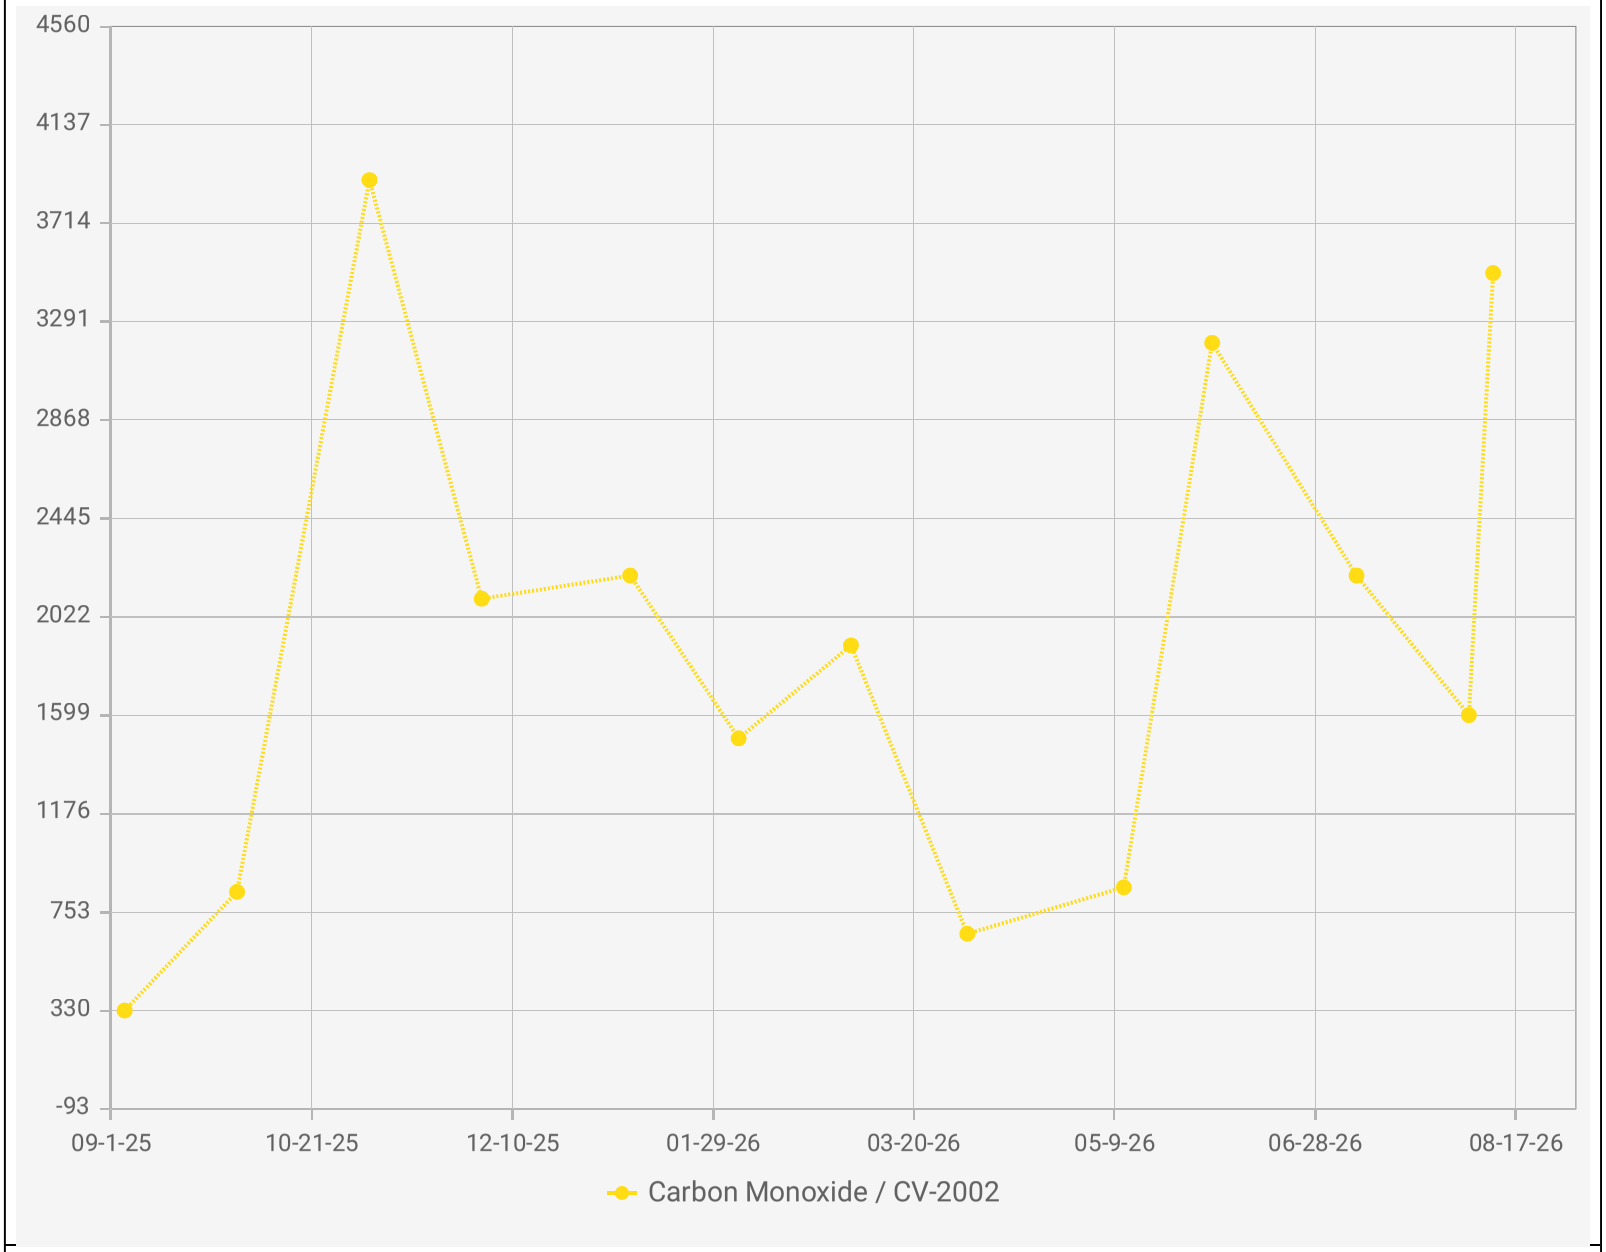

Chiquita Canyon Landfill - LAB DATA
Points Chart
Date Range : 09/01/2025 to 08/31/2026


Chart generation date : 09/09/2026

Point IDs / Names

CV-2002 / CV-2002

Parameter / Unit

Carbon Monoxide / ppmv

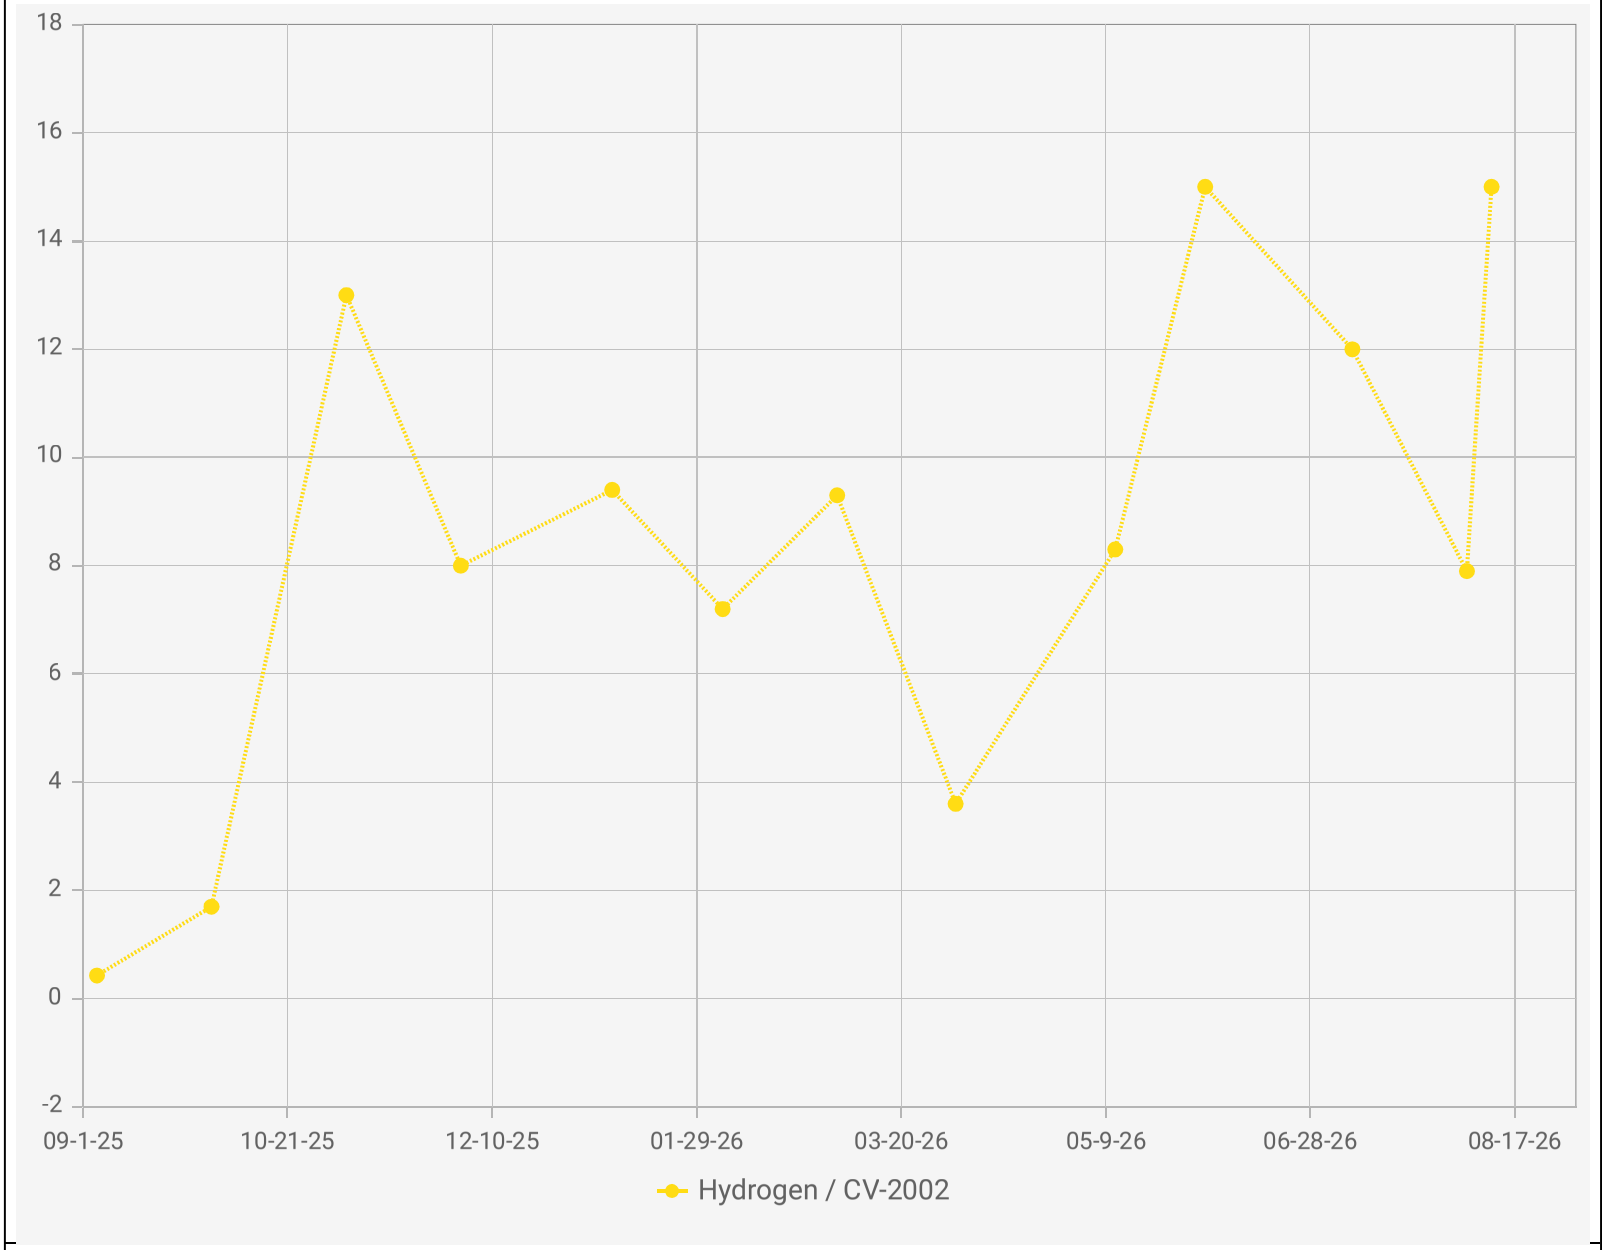

Point IDs / Names


CV-2002 / CV-2002


Parameter / Unit

Hydrogen / % v/v

Chiquita Canyon Landfill - LAB DATA
Points Chart
Date Range : 09/01/2025 to 08/31/2026

Chart generation date : 09/09/2026

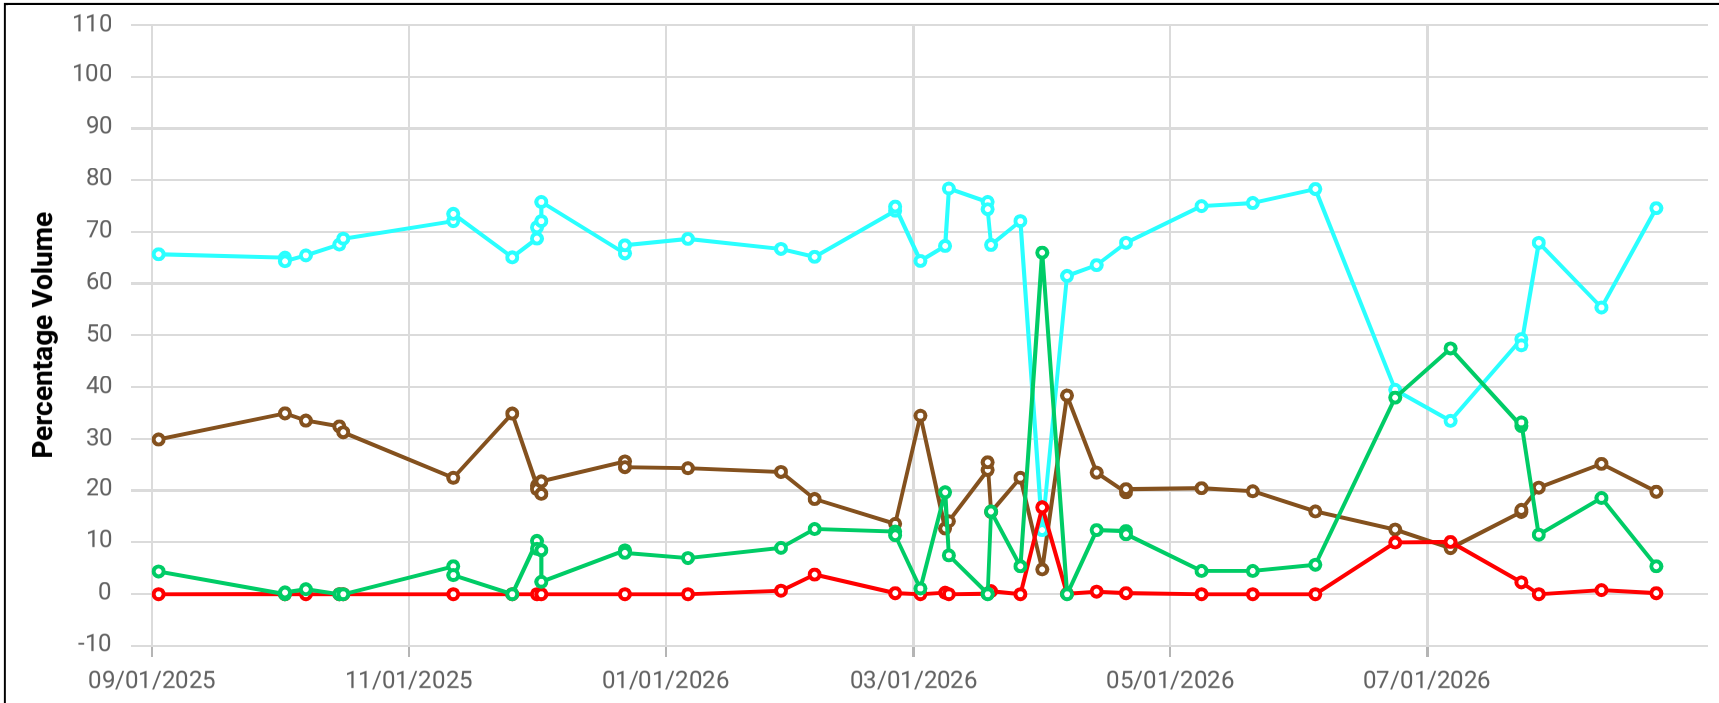

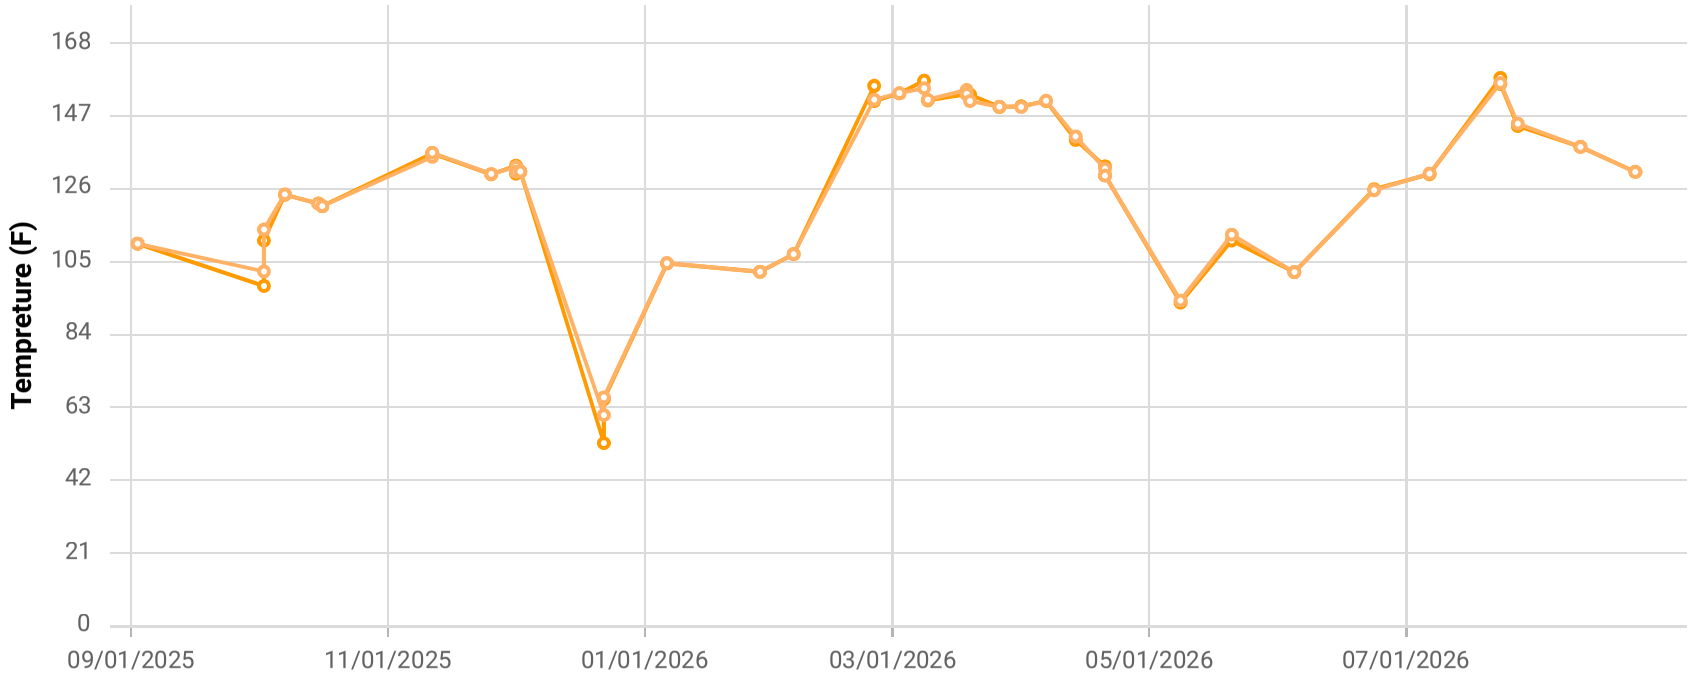

Point ID / Name


CHCV2007 / CV-2007

Parameter / Unit

- Init. Flow / scfm
- % CH4 / %
- % CO2 / %
- % O2 / %
- % Bal Gas / %
- Init. Static Press / in. H2O
- Init. Temp / Deg. F
- Adj. Temp / Deg. F

Chiquita Canyon Landfill
Parameter Chart: Multiscale
Date Range: 09/01/2025 - 08/31/2026
Chart generation date: 9/2/26

SCSeTools

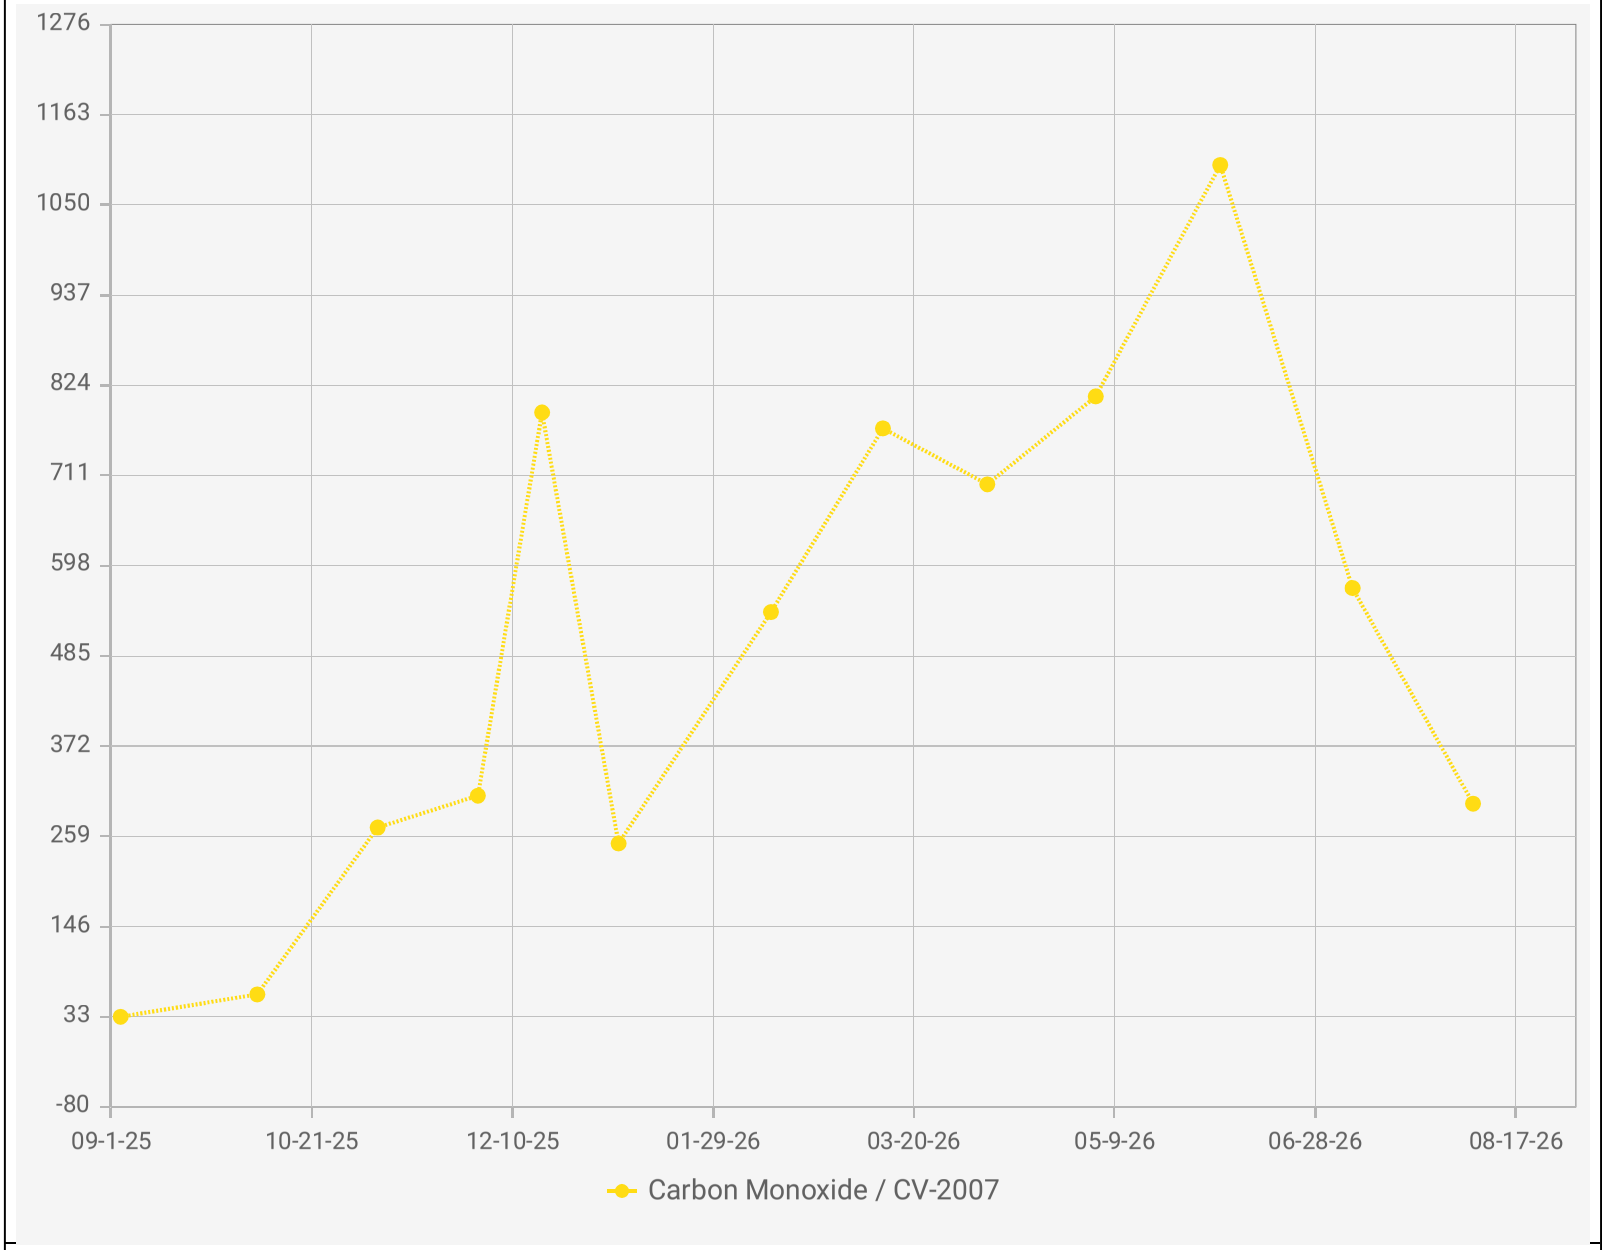

Chiquita Canyon Landfill - LAB DATA
Points Chart
Date Range : 09/01/2025 to 08/31/2026


Chart generation date : 09/09/2026

Point IDs / Names

CV-2007 / CV-2007

Parameter / Unit

Carbon Monoxide /

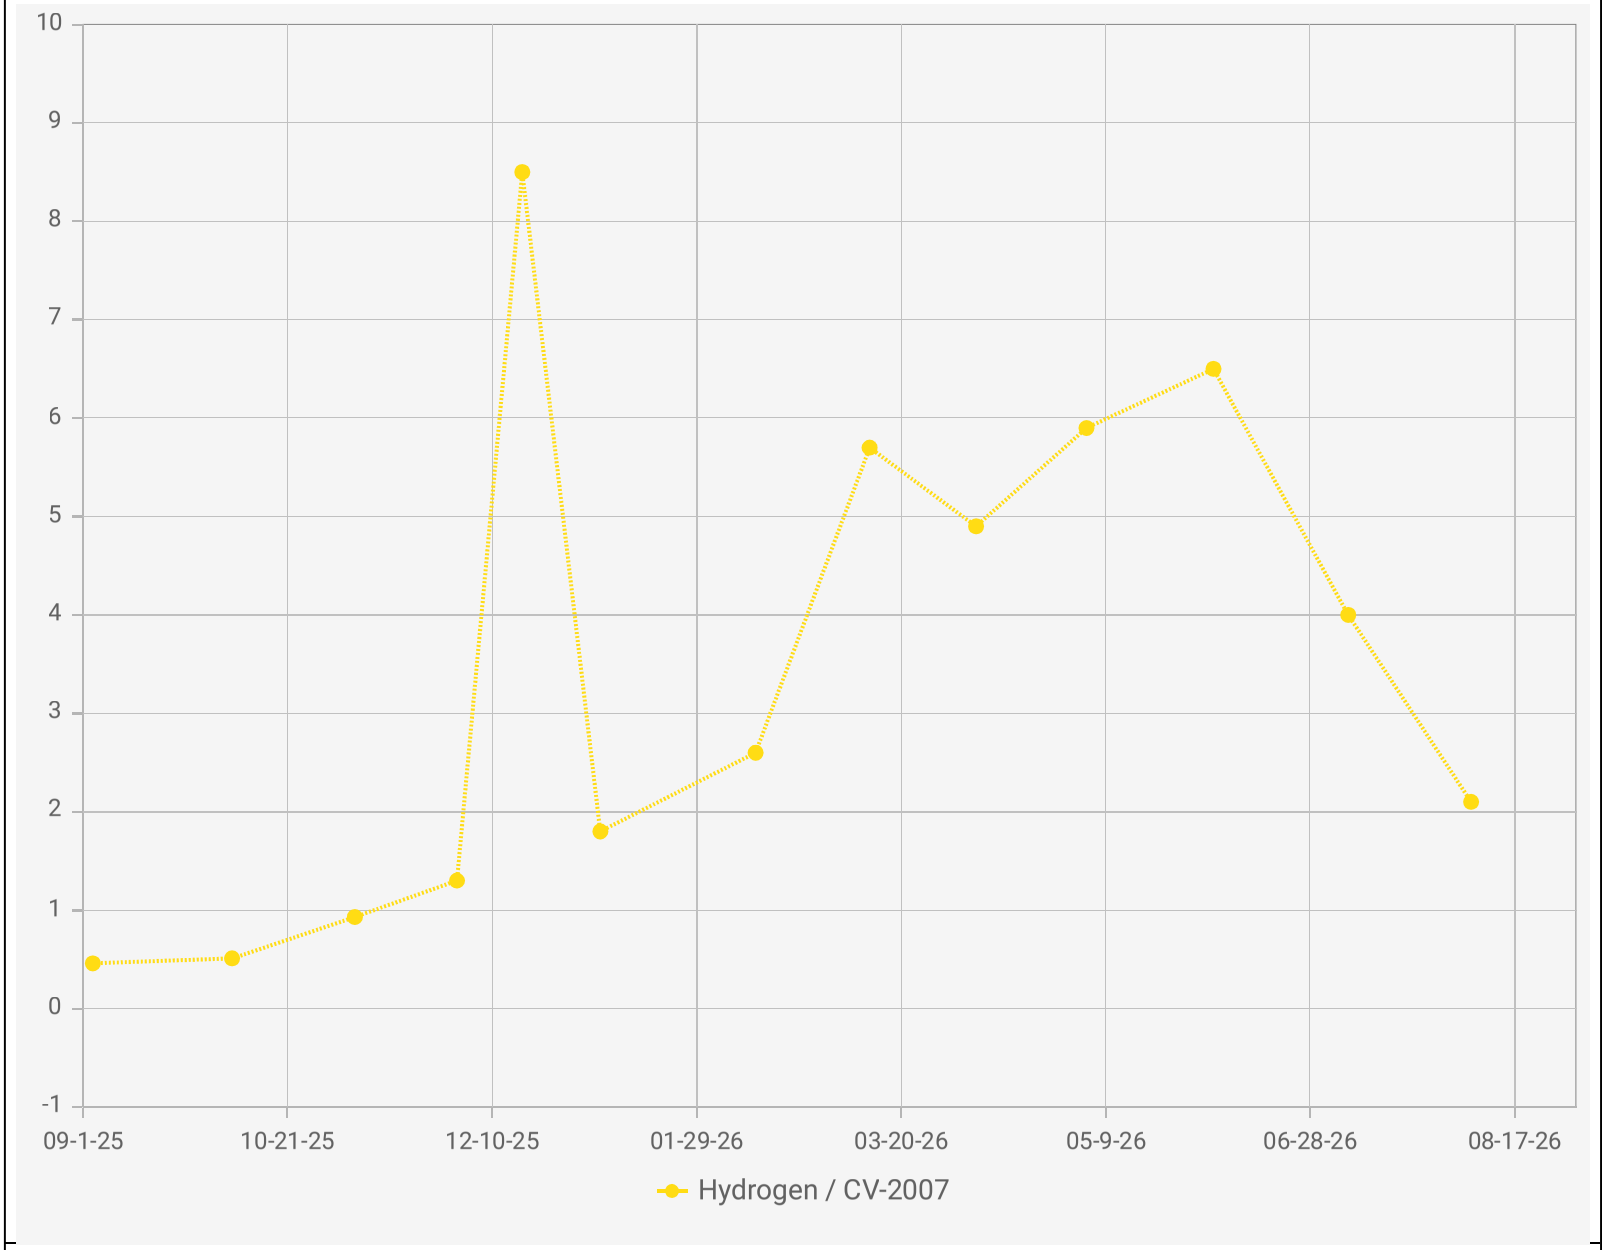

Point IDs / Names


CV-2007 / CV-2007

Parameter / Unit

Hydrogen / % v/v

Chiquita Canyon Landfill - LAB DATA
Points Chart
Date Range : 09/01/2025 to 08/31/2026

Chart generation date : 09/09/2026

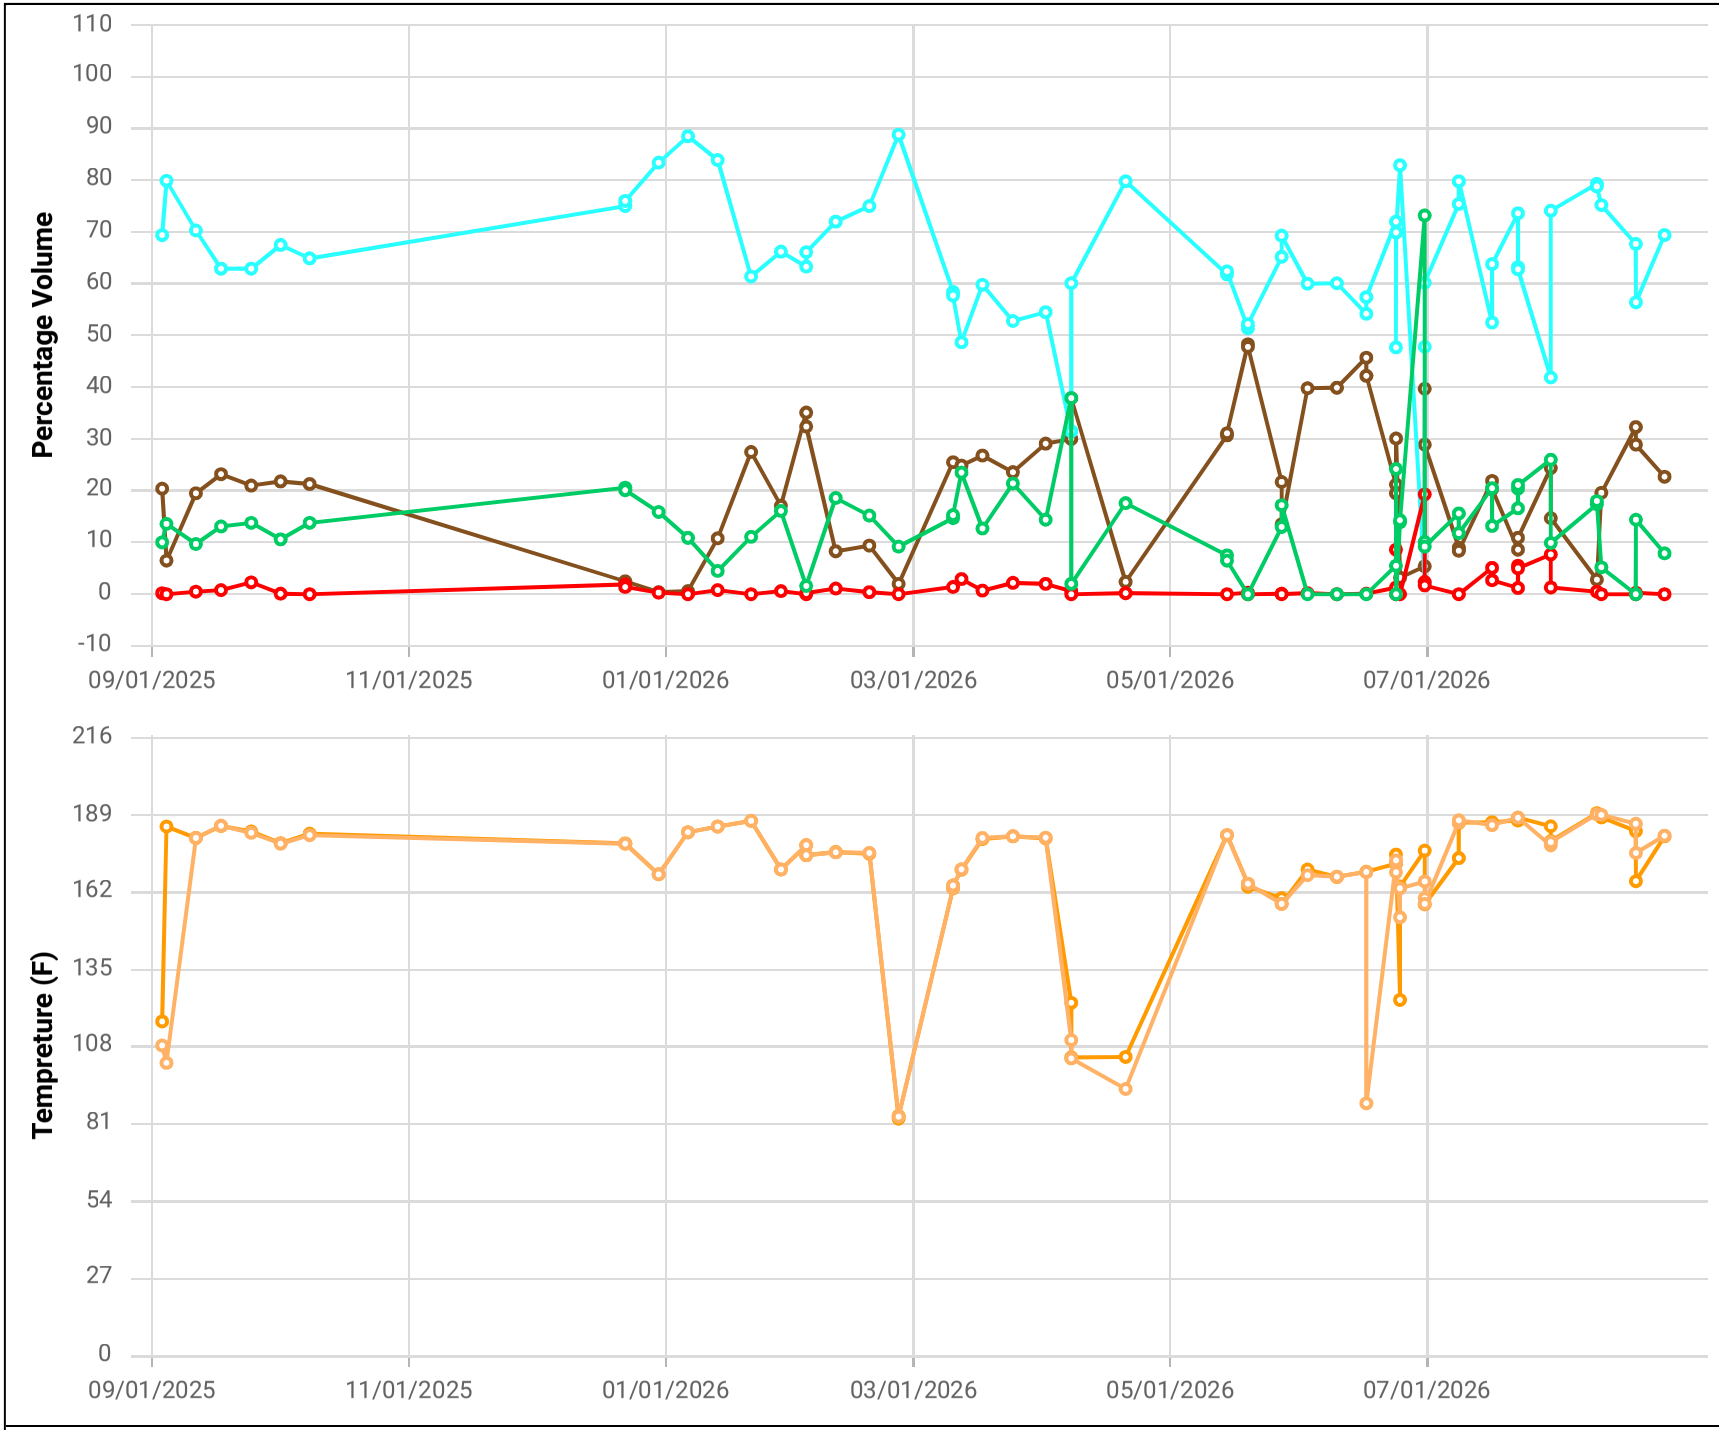

Point ID / Name


CHCV2301 / CV-2301

Parameter / Unit

- Init. Flow / scfm
- % CH4 / %
- % CO2 / %
- % O2 / %
- % Bal Gas / %
- Init. Static Press / in. H2O
- Init. Temp / Deg. F
- Adj. Temp / Deg. F

Chiquita Canyon Landfill
Parameter Chart: Multiscale
Date Range: 09/01/2025 - 08/31/2026
Chart generation date: 9/2/26

SCSeTools

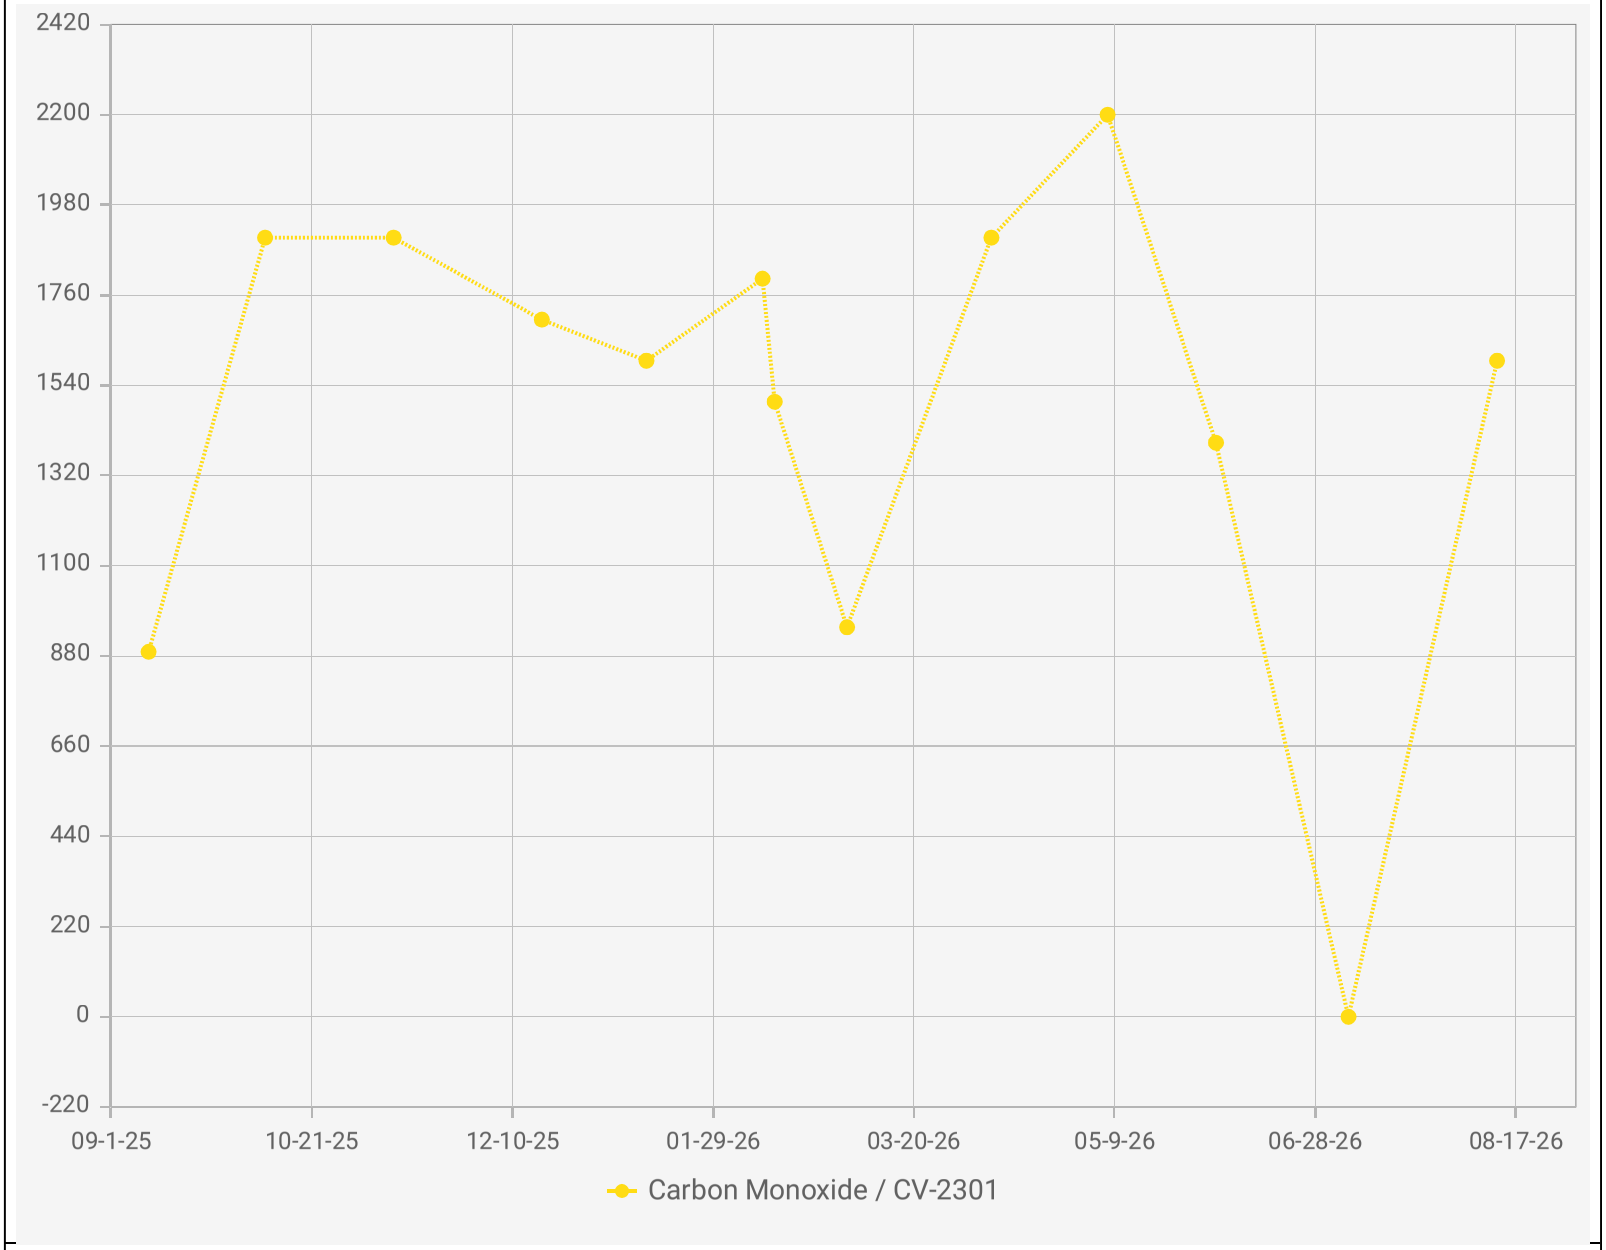

Chiquita Canyon Landfill - LAB DATA
Points Chart
Date Range : 09/01/2025 to 08/31/2026


Chart generation date : 09/09/2026

Point IDs / Names

CV-2301 / CV-2301

Parameter / Unit

Carbon Monoxide / ppmv

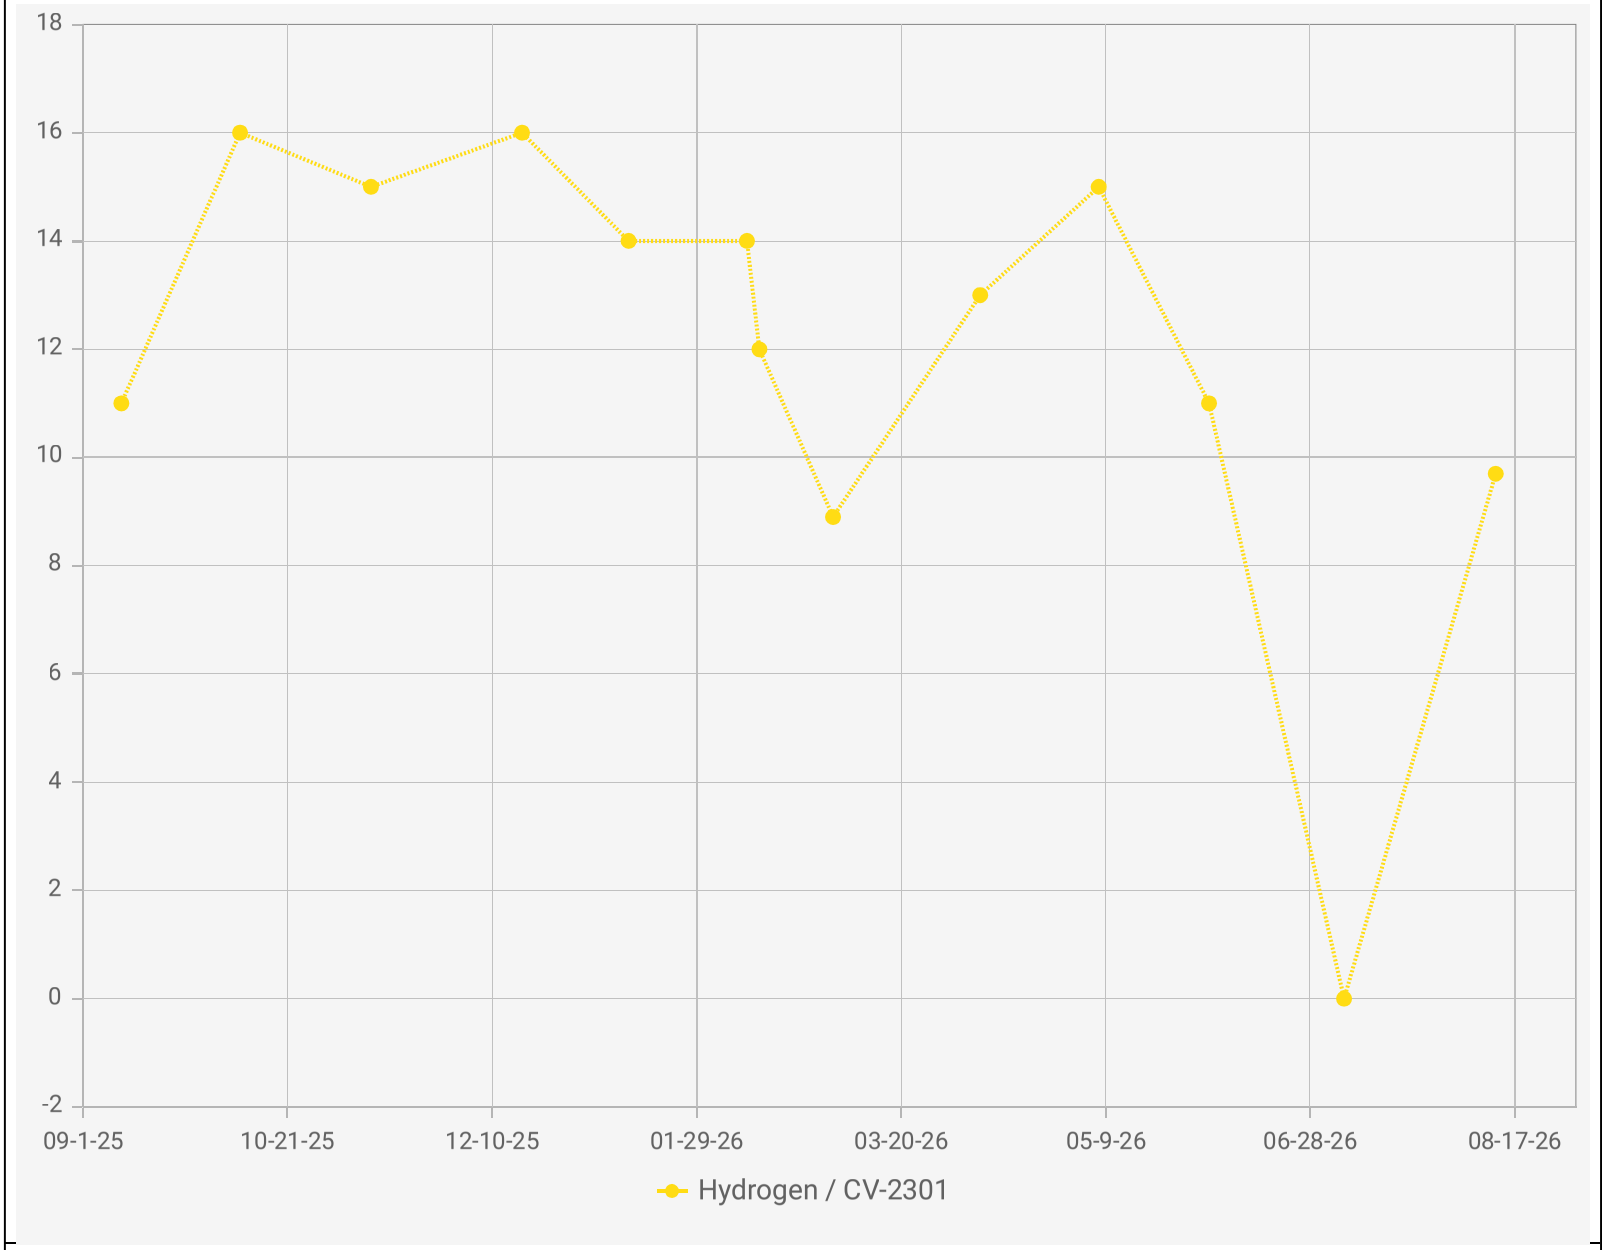

Point IDs / Names


CV-2301 / CV-2301


Parameter / Unit

Hydrogen / % v/v

Chiquita Canyon Landfill - LAB DATA
Points Chart
Date Range : 09/01/2025 to 08/31/2026

Chart generation date : 09/09/2026

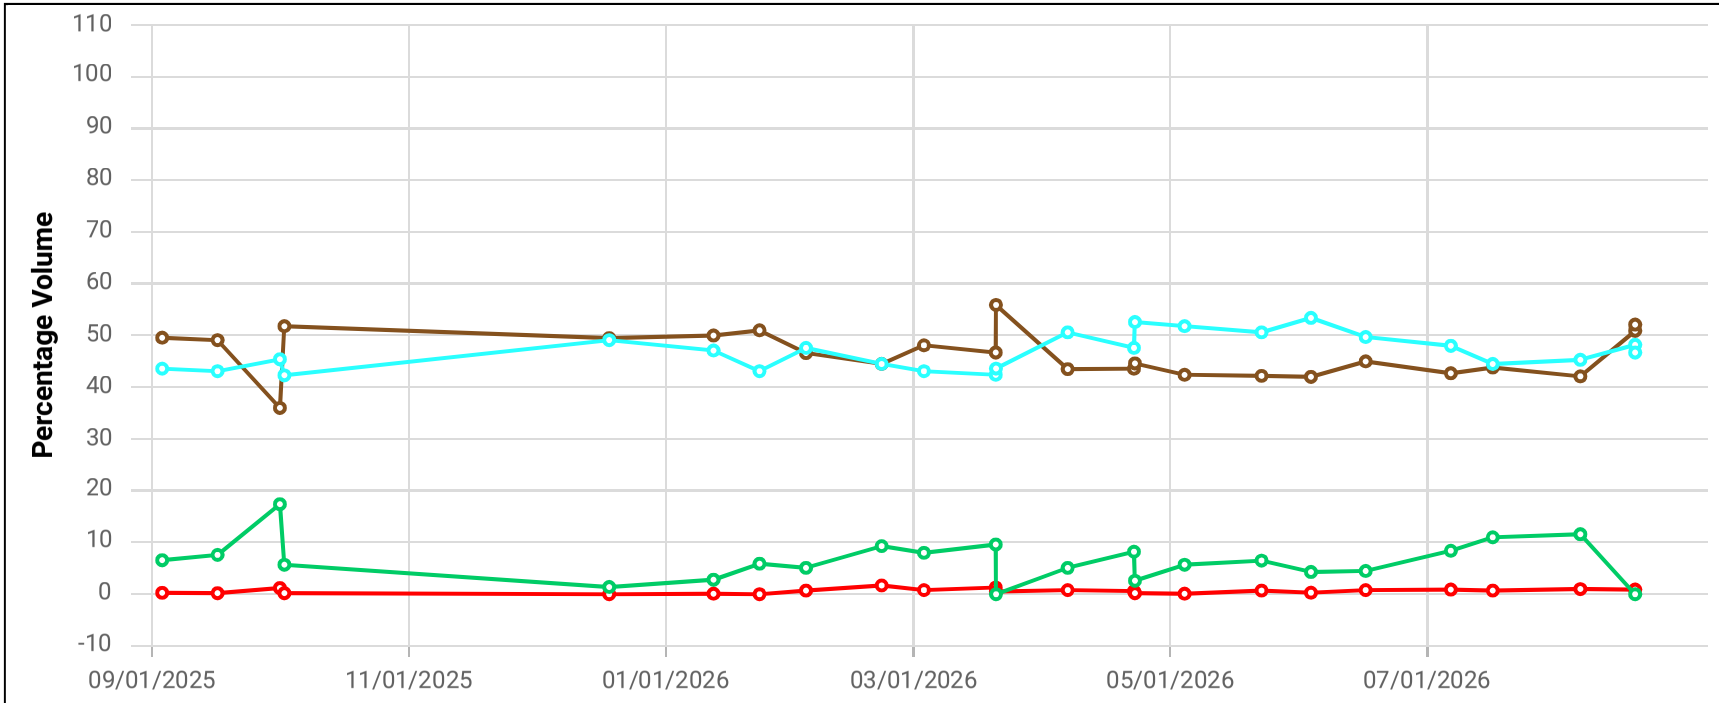

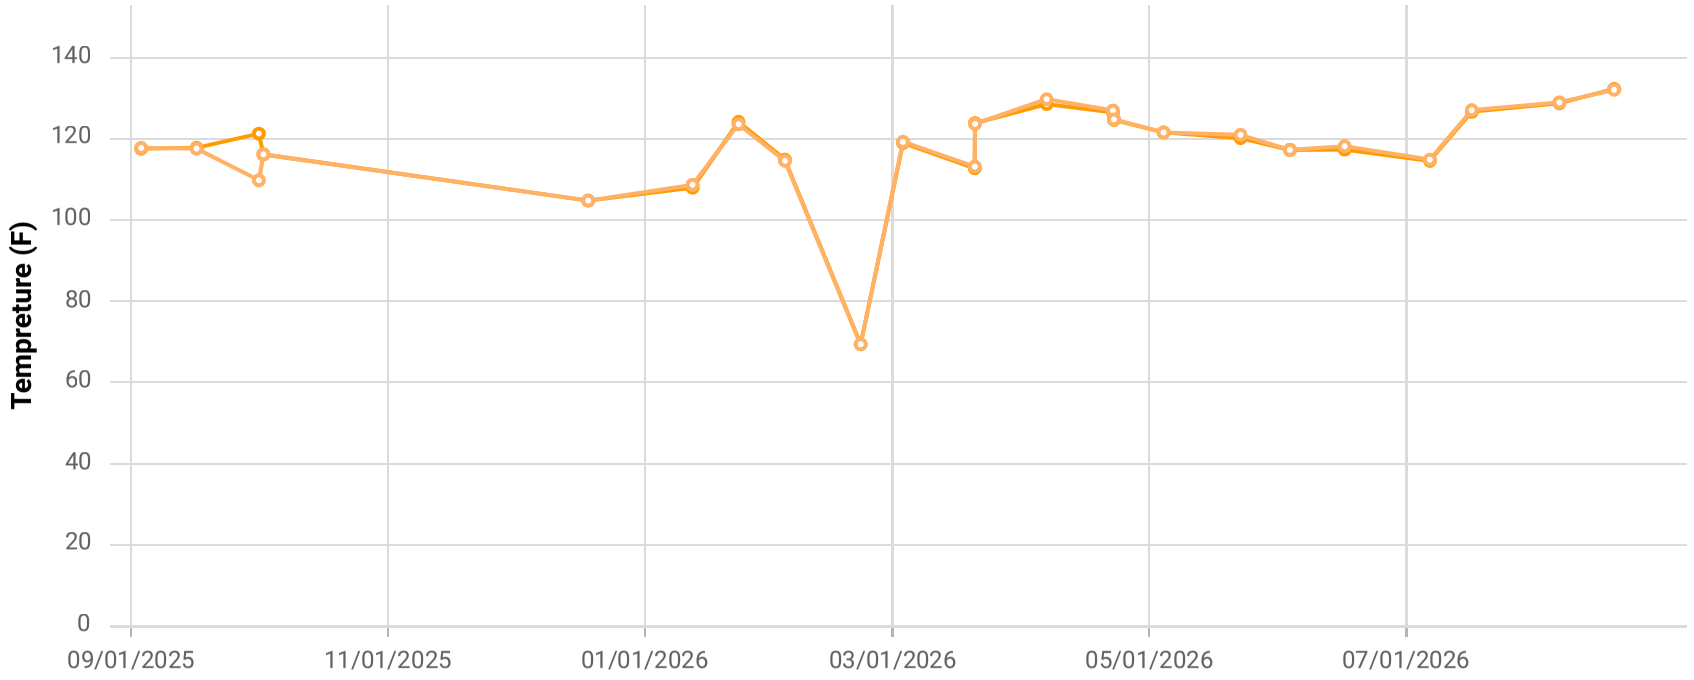

Point ID / Name


CHCV2302 / CV-2302

Parameter / Unit

- Init. Flow / scfm
- % CH4 / %
- % CO2 / %
- % O2 / %
- % Bal Gas / %
- Init. Static Press / in. H2O
- Init. Temp / Deg. F
- Adj. Temp / Deg. F

Chiquita Canyon Landfill
Parameter Chart: Multiscale
Date Range: 09/01/2025 - 08/31/2026
Chart generation date: 9/2/26

SCSeTools

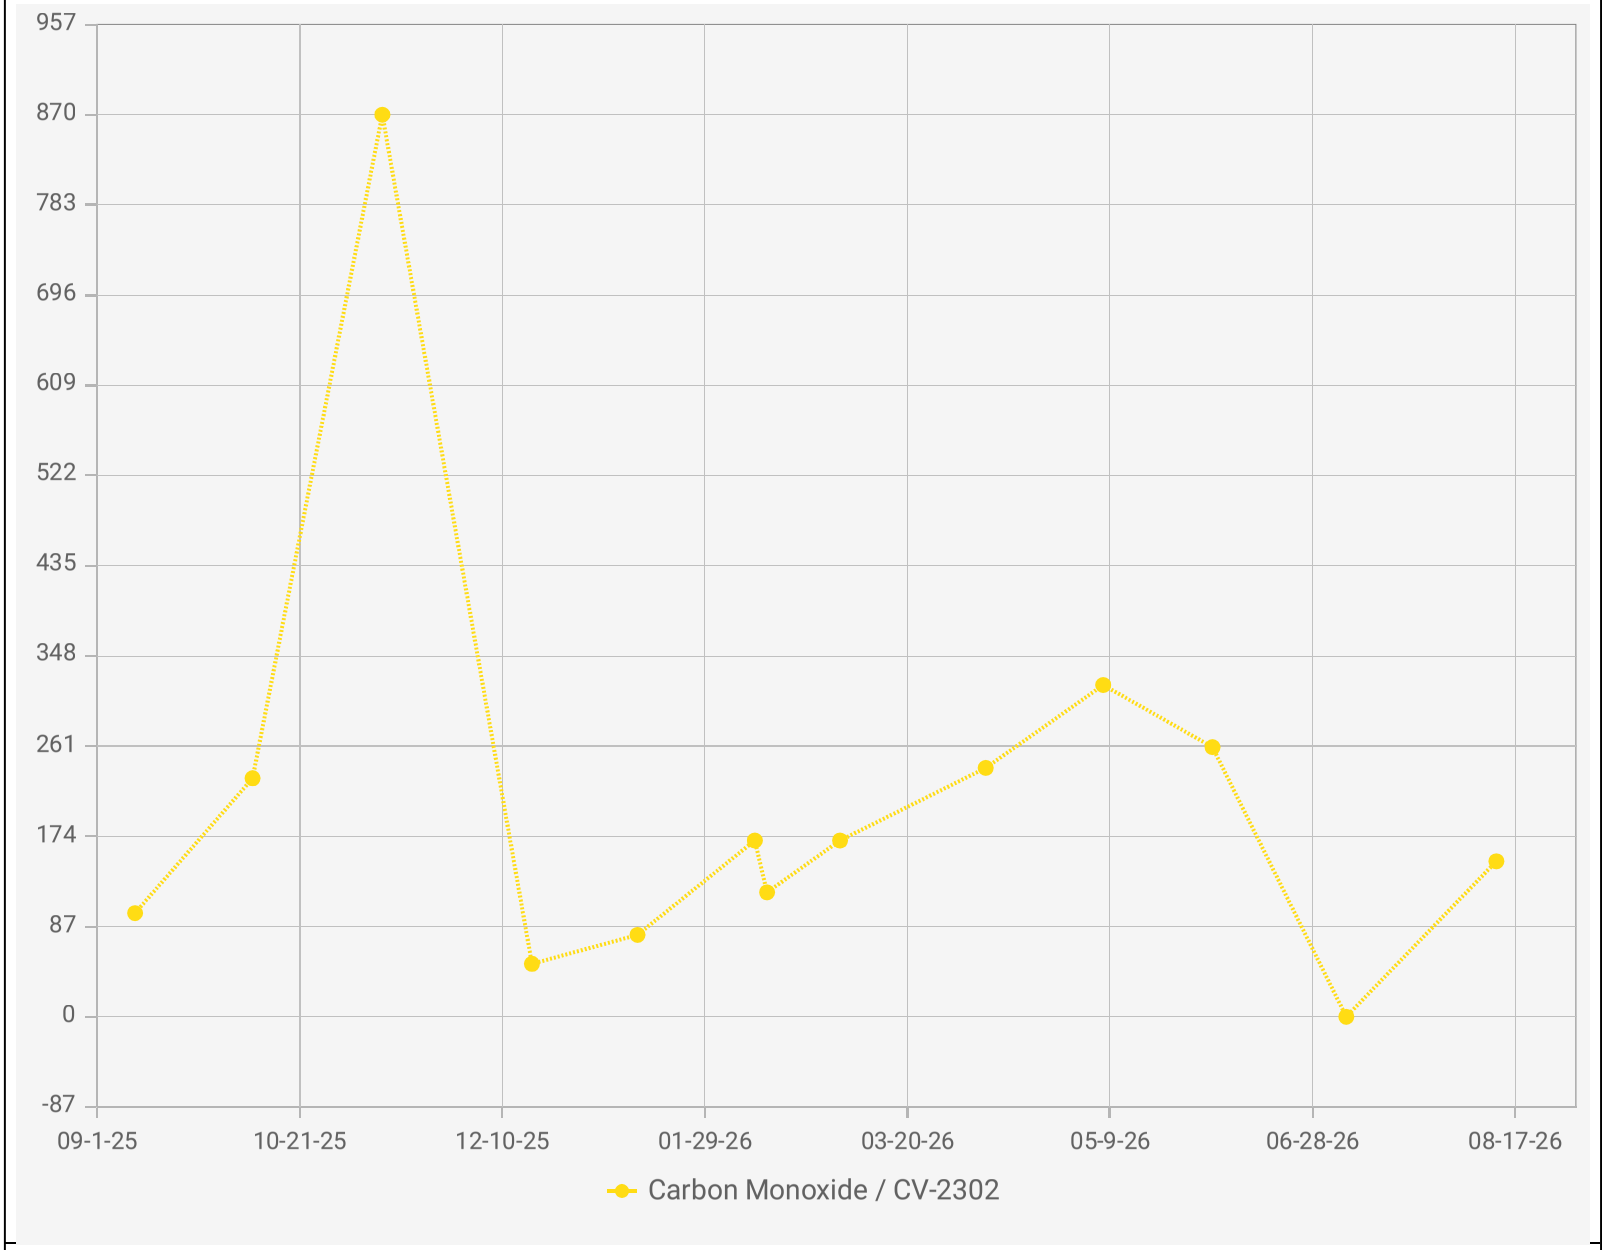

Chiquita Canyon Landfill - LAB DATA
Points Chart
Date Range : 09/01/2025 to 08/31/2026


Chart generation date : 09/09/2026

Point IDs / Names

CV-2302 / CV-2302

Parameter / Unit

Carbon Monoxide / ppmv

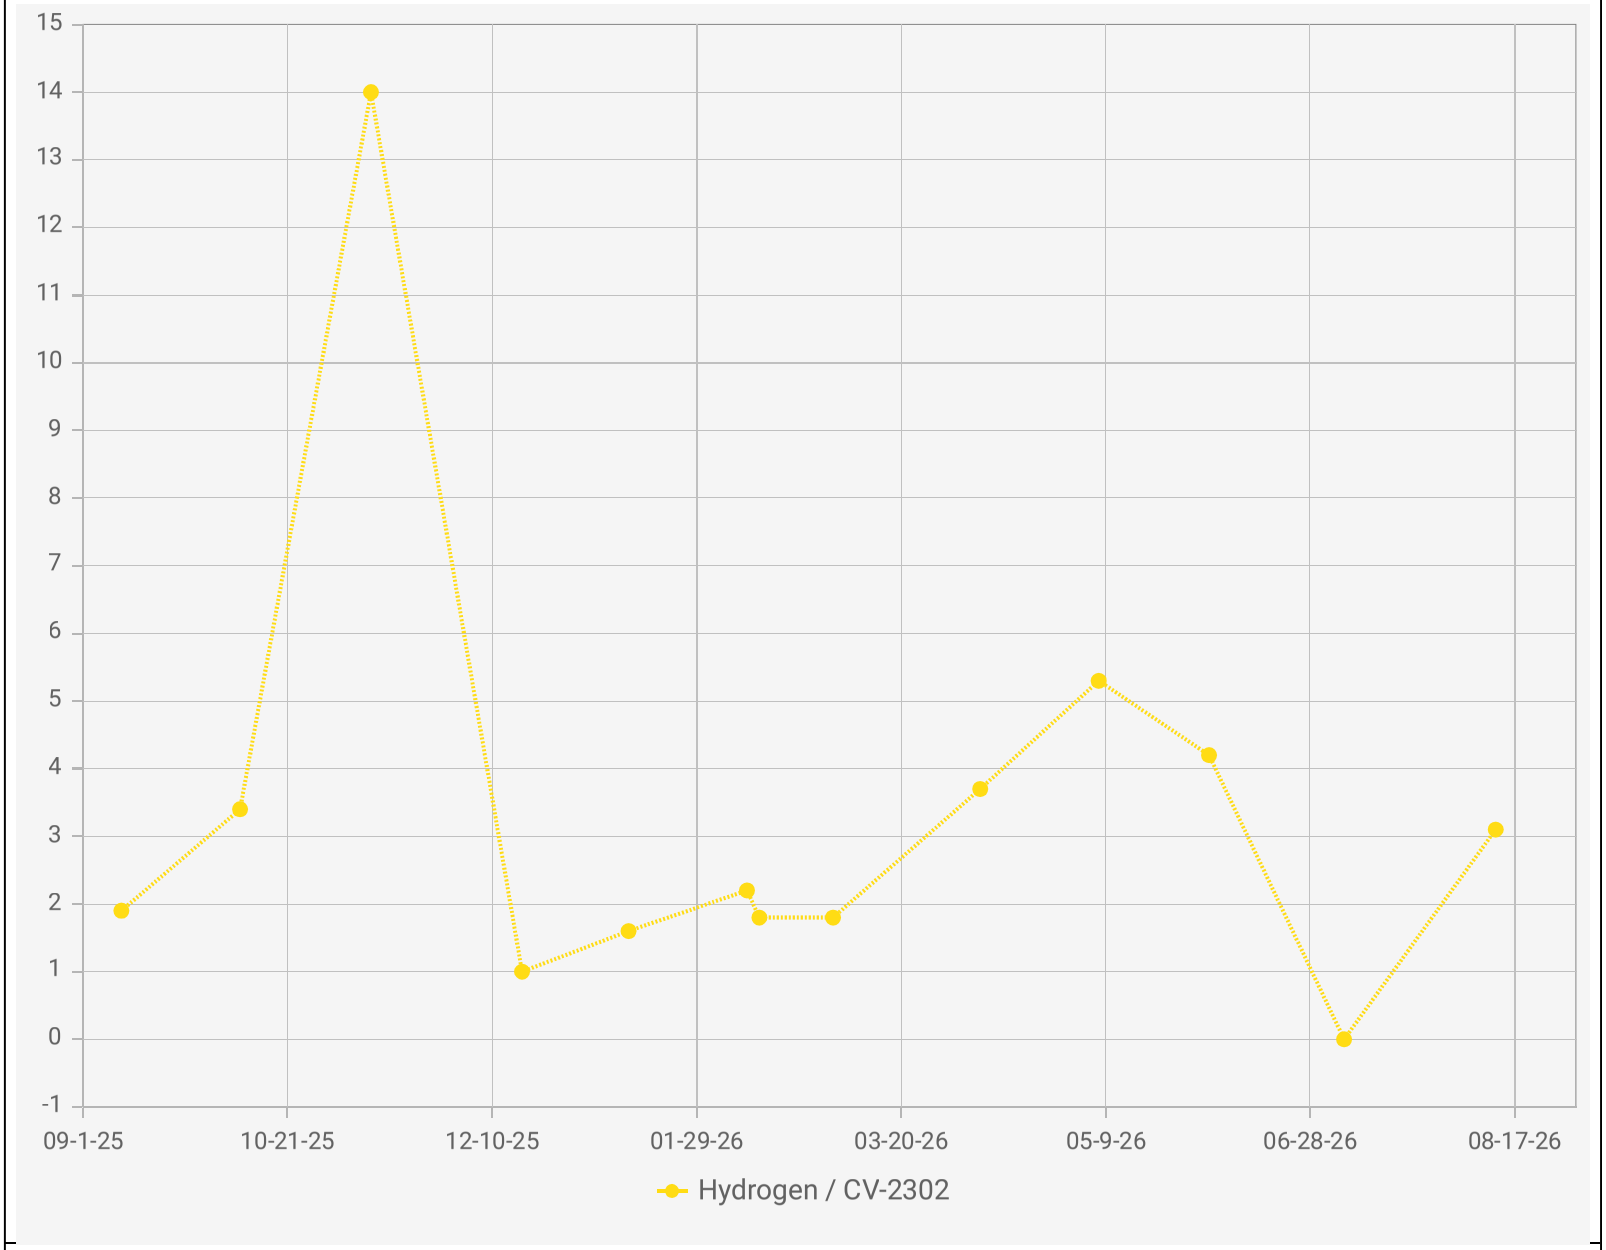

Chiquita Canyon Landfill - LAB DATA
Points Chart
Date Range : 09/01/2025 to 08/31/2026


Chart generation date : 09/09/2026


Point IDs / Names

CV-2302 / CV-2302

Parameter / Unit

Hydrogen / % v/v

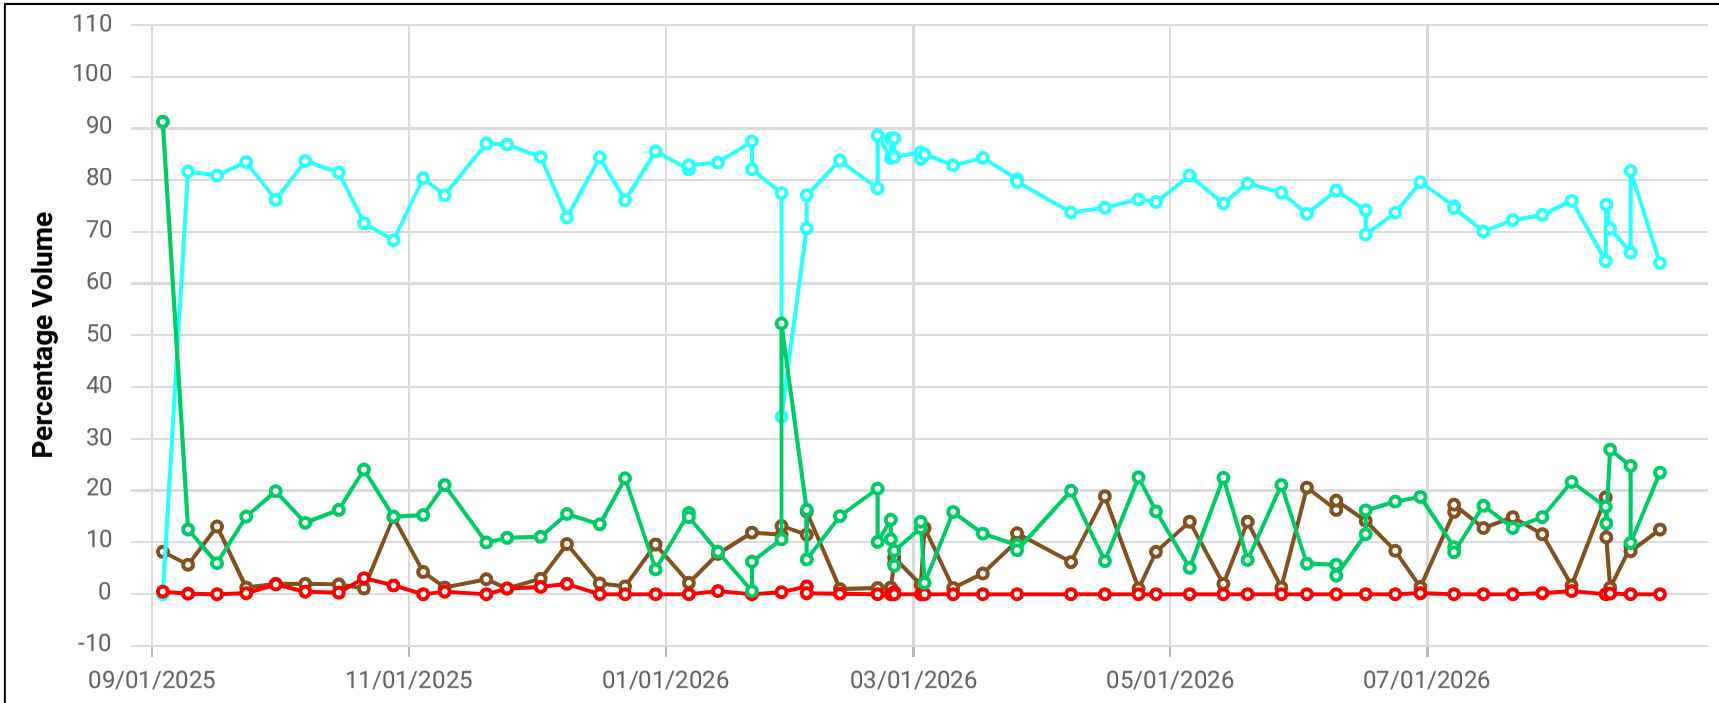

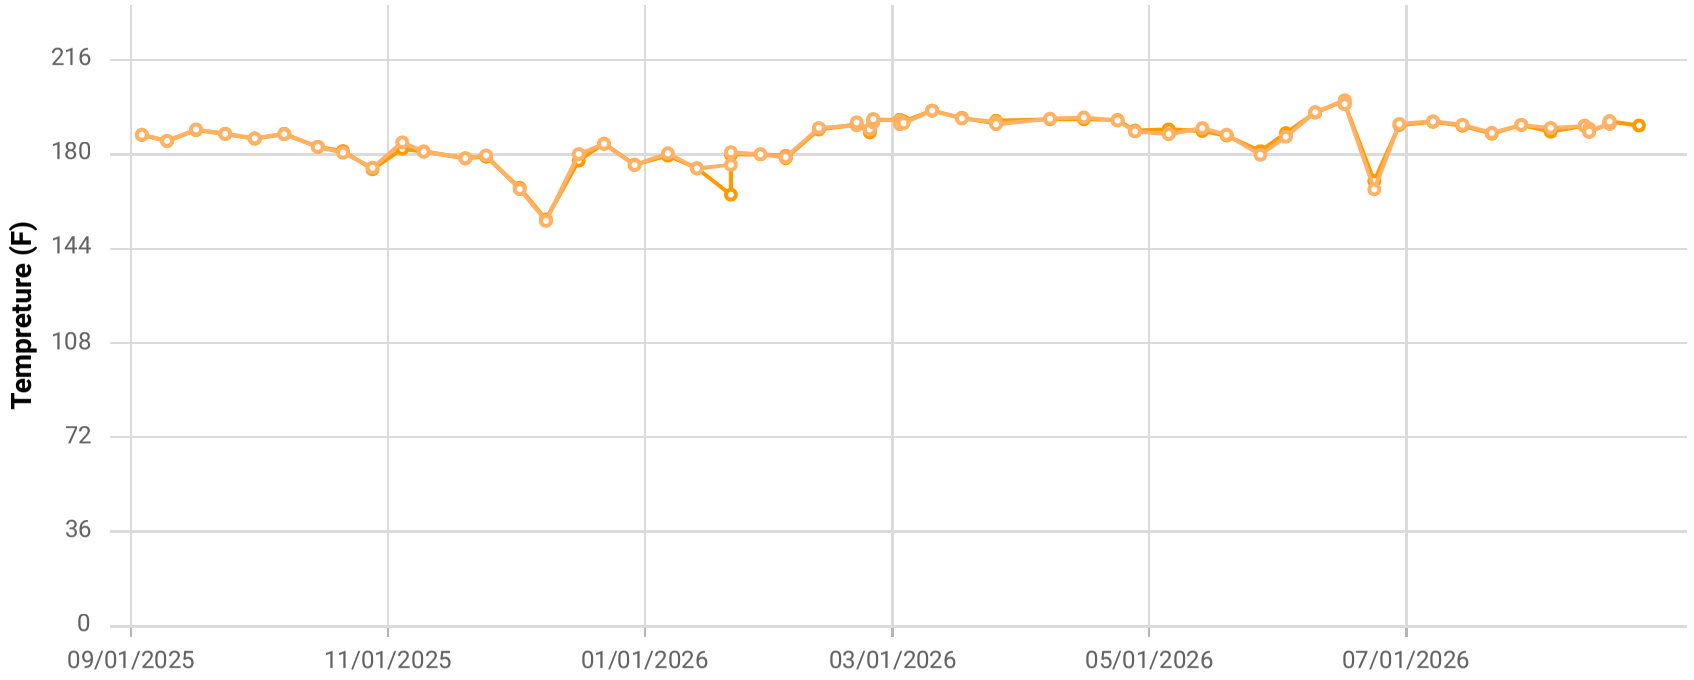

Point ID / Name


CHCV2303 / CV-2303

Parameter / Unit

- Init. Flow / scfm
- % CH4 / %
- % CO2 / %
- % O2 / %
- % Bal Gas / %
- Init. Static Press / in. H2O
- Init. Temp / Deg. F
- Adj. Temp / Deg. F

Chiquita Canyon Landfill
Parameter Chart: Multiscale
Date Range: 09/01/2025 - 08/31/2026
Chart generation date: 9/2/26

SCSeTools

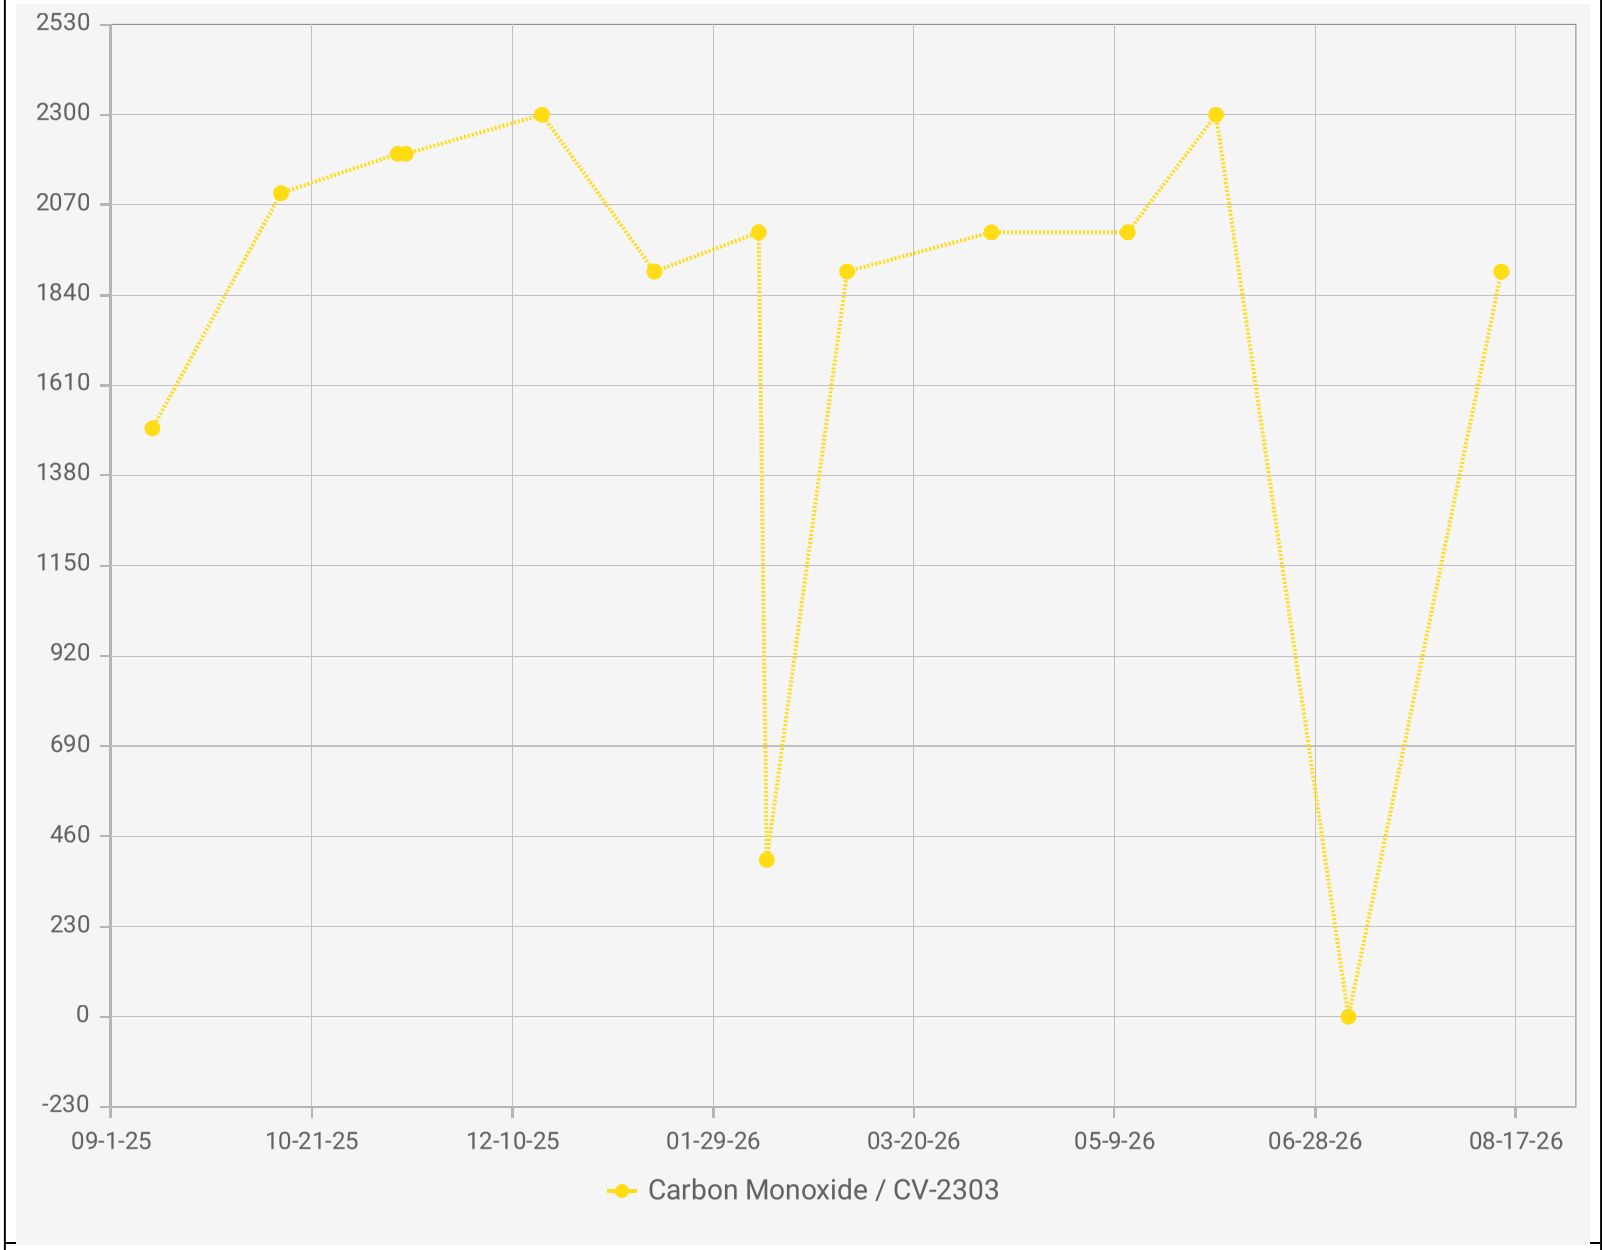

Chiquita Canyon Landfill - LAB DATA
Points Chart
Date Range : 09/01/2025 to 08/31/2026


Chart generation date : 09/09/2026

Point IDs / Names

CV-2303 / CV-2303

Parameter / Unit

Carbon Monoxide / ppmv

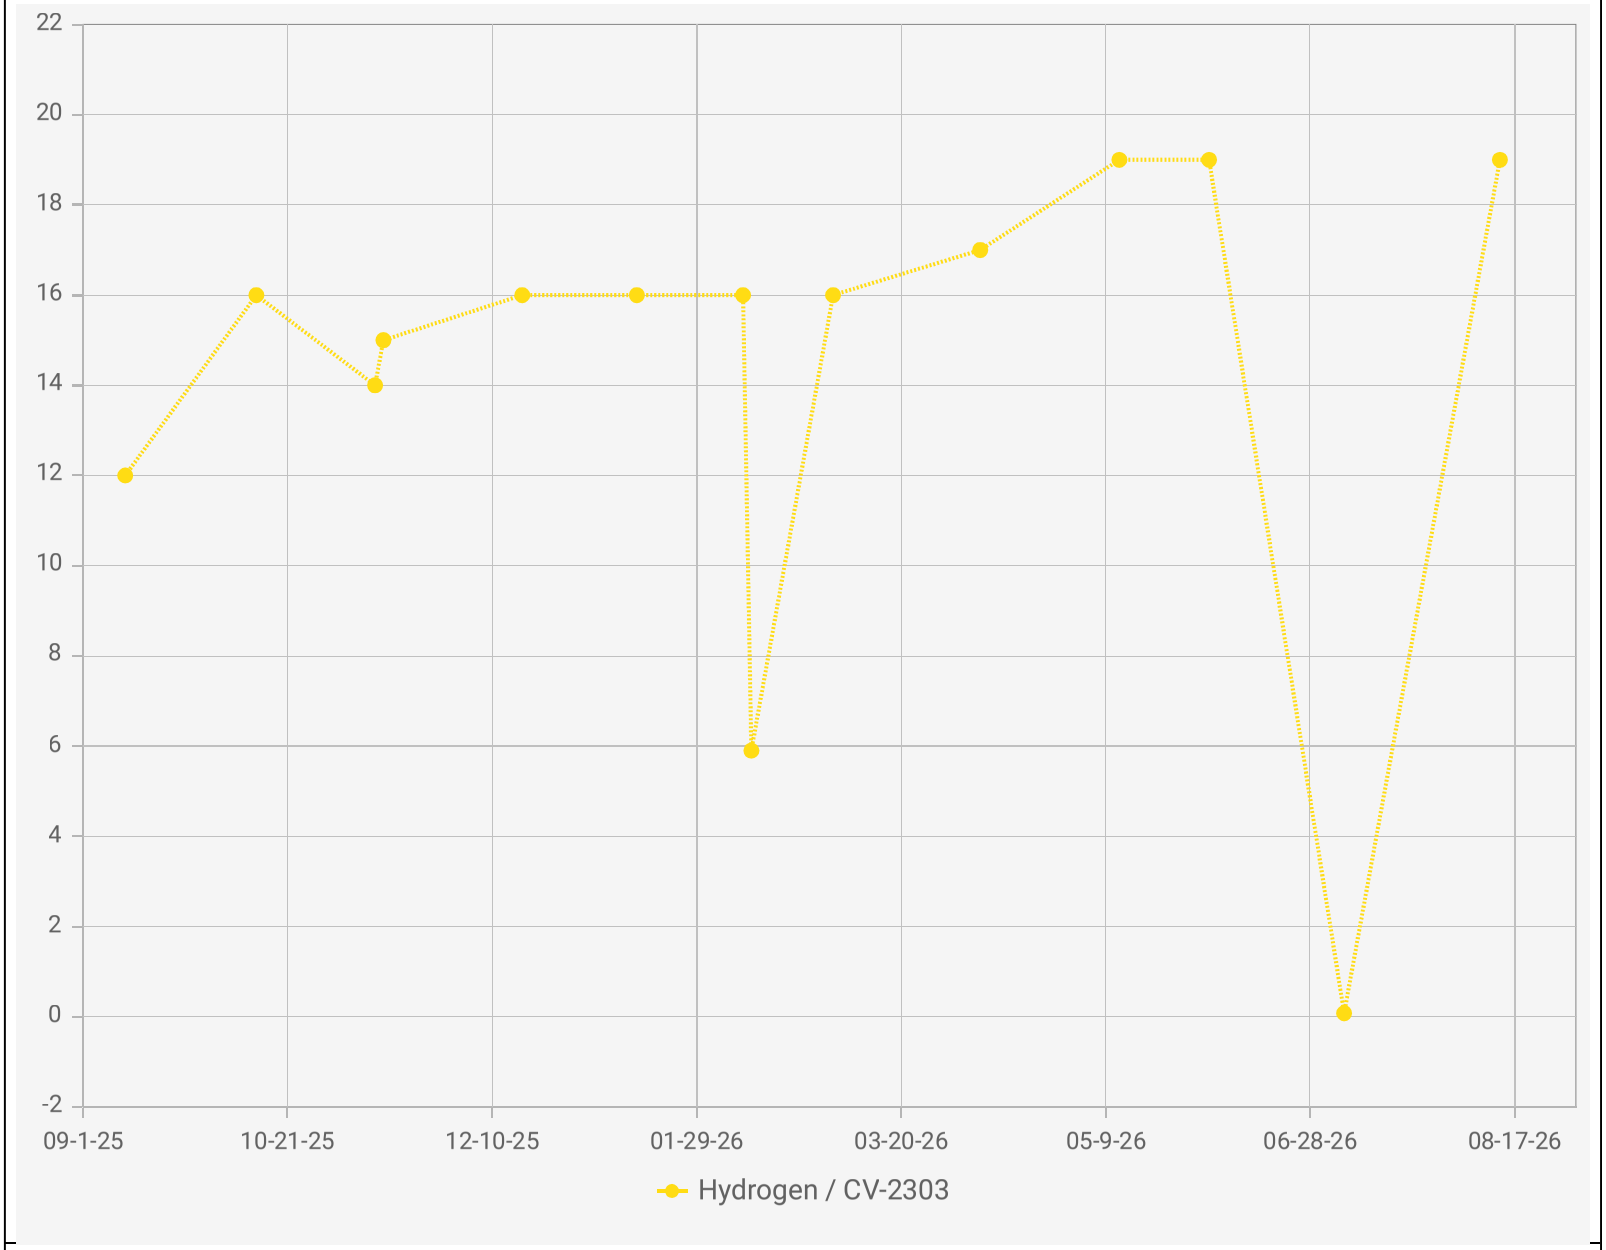

Chiquita Canyon Landfill - LAB DATA
Points Chart
Date Range : 09/01/2025 to 08/31/2026

Chart generation date : 09/09/2026


Point IDs / Names

CV-2303 / CV-2303

Parameter / Unit

Hydrogen / % v/v

SCSeTools

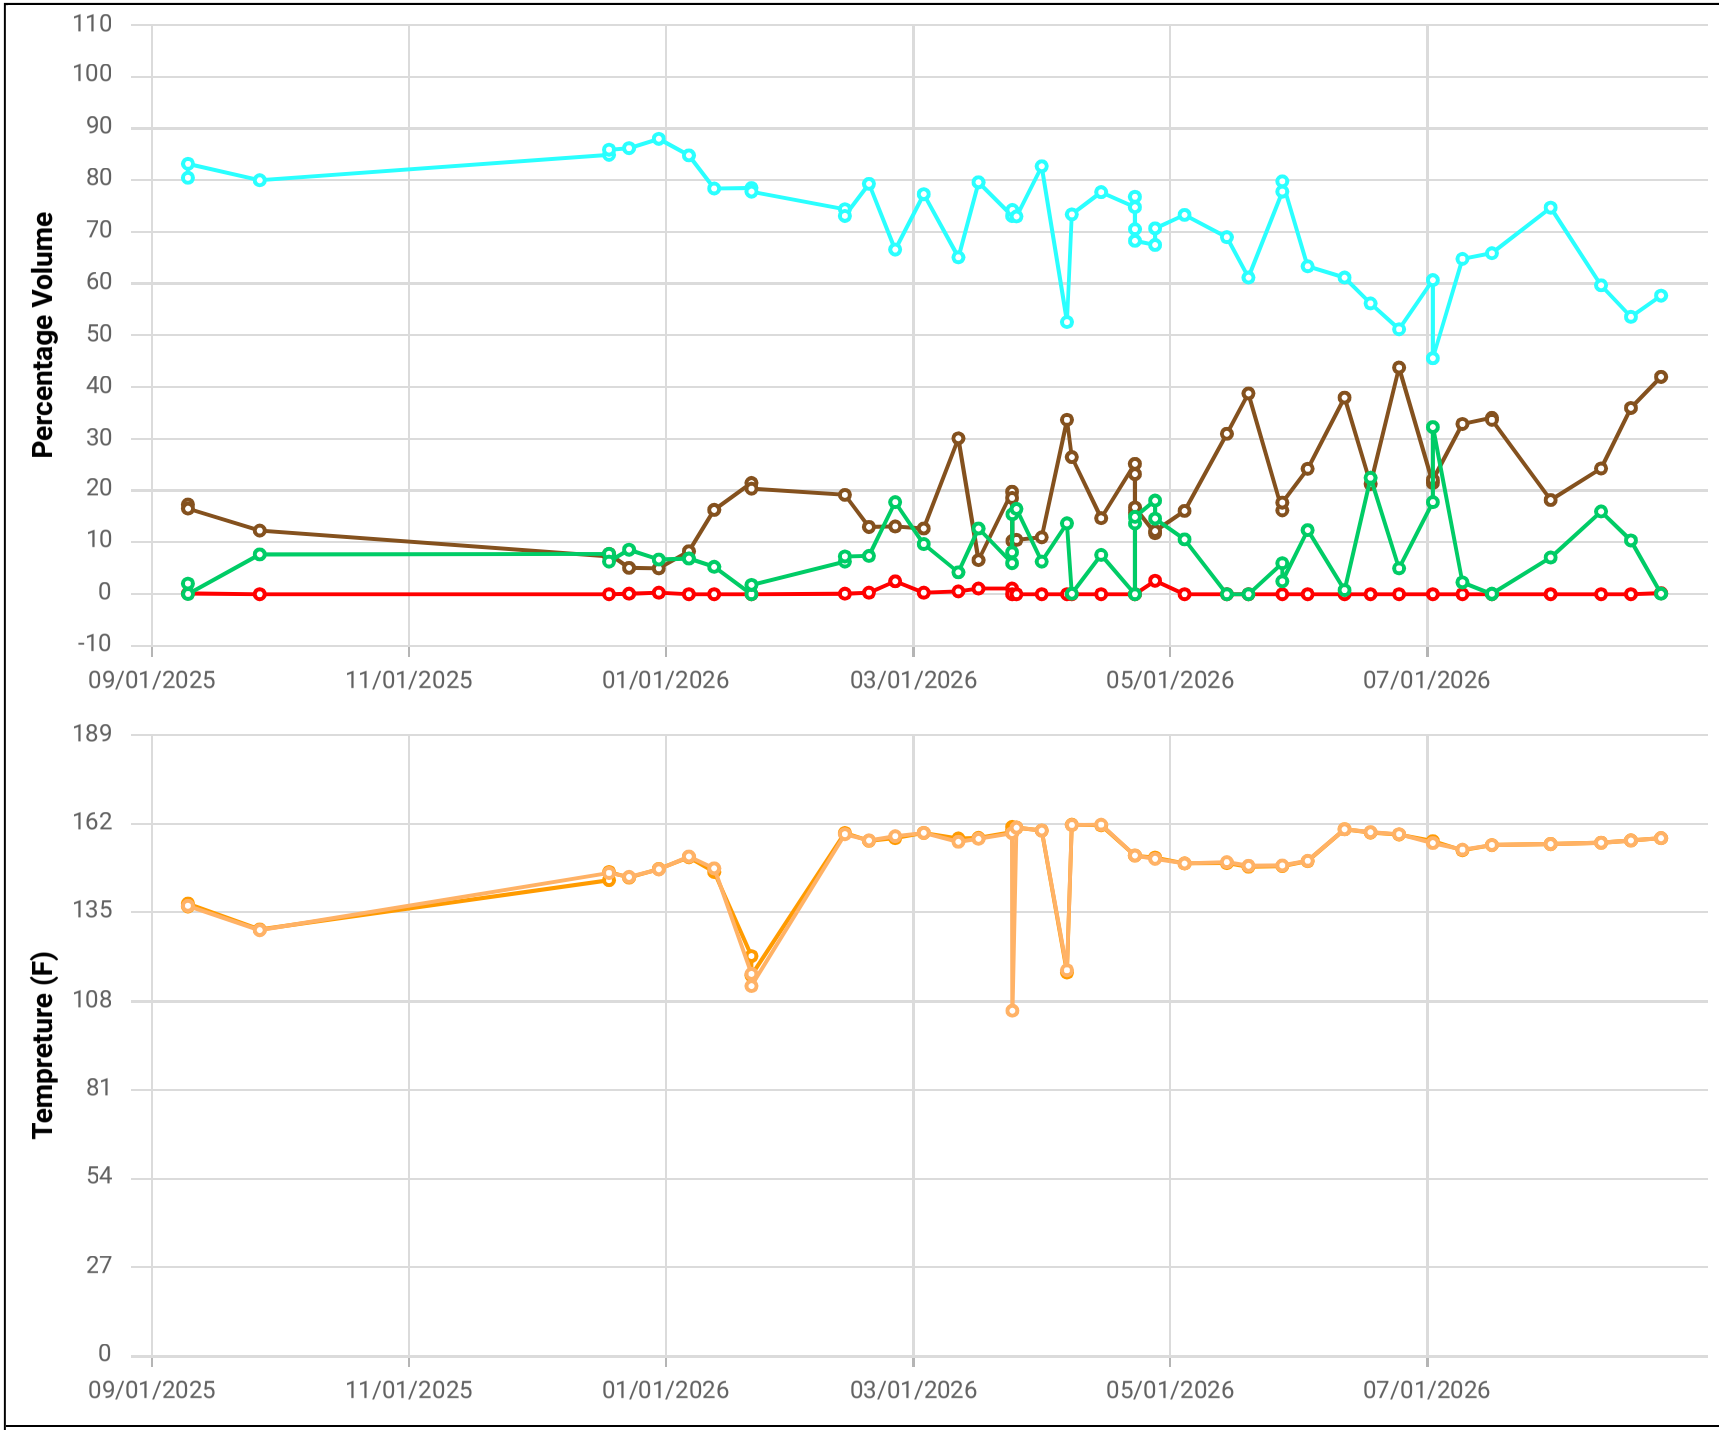

Point ID / Name


CHCV2305 / CV-2305

Parameter / Unit

- Init. Flow / scfm
- % CH4 / %
- % CO2 / %
- % O2 / %
- % Bal Gas / %
- Init. Static Press / in. H2O
- Init. Temp / Deg. F
- Adj. Temp / Deg. F

Chiquita Canyon Landfill
Parameter Chart: Multiscale
Date Range: 09/01/2025 - 08/31/2026
Chart generation date: 9/2/26

SCSeTools

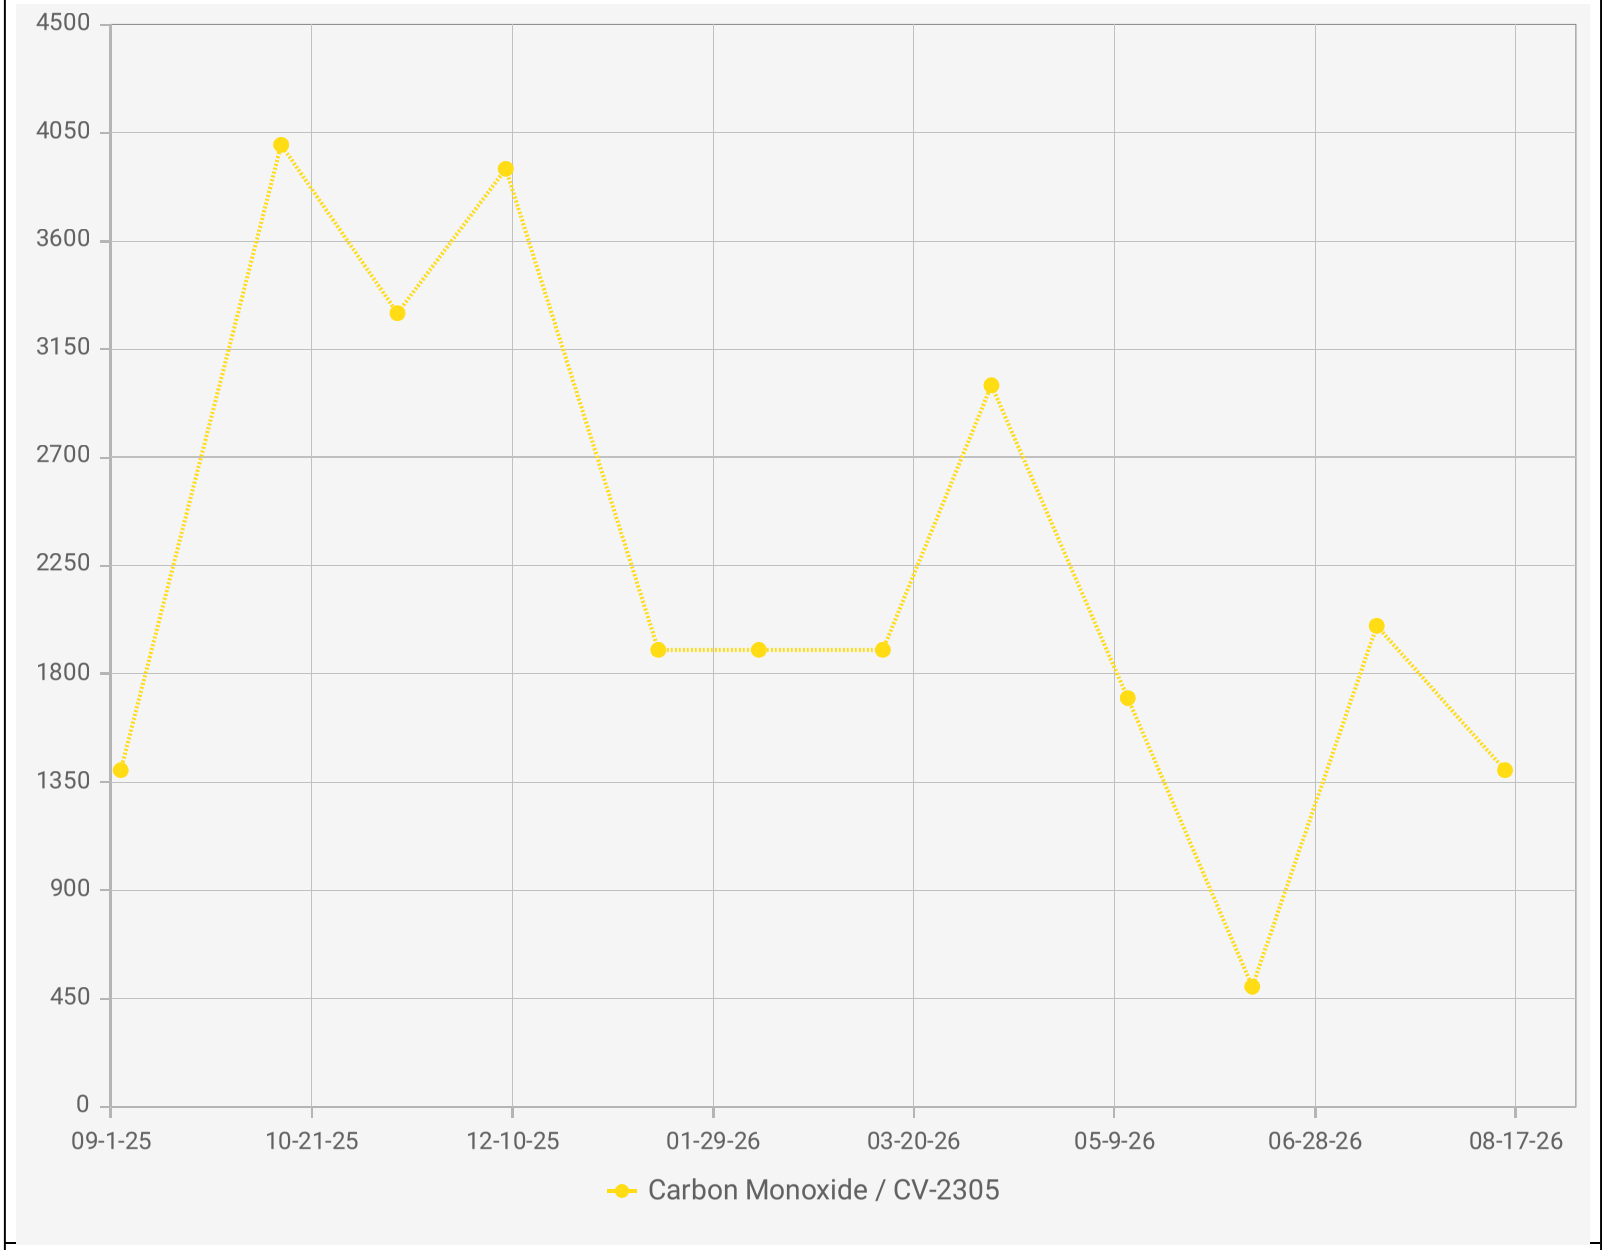

Chiquita Canyon Landfill - LAB DATA
Points Chart
Date Range : 09/01/2025 to 08/31/2026


Chart generation date : 09/09/2026

Point IDs / Names

CV-2305 / CV-2305

Parameter / Unit

Carbon Monoxide / ppmv

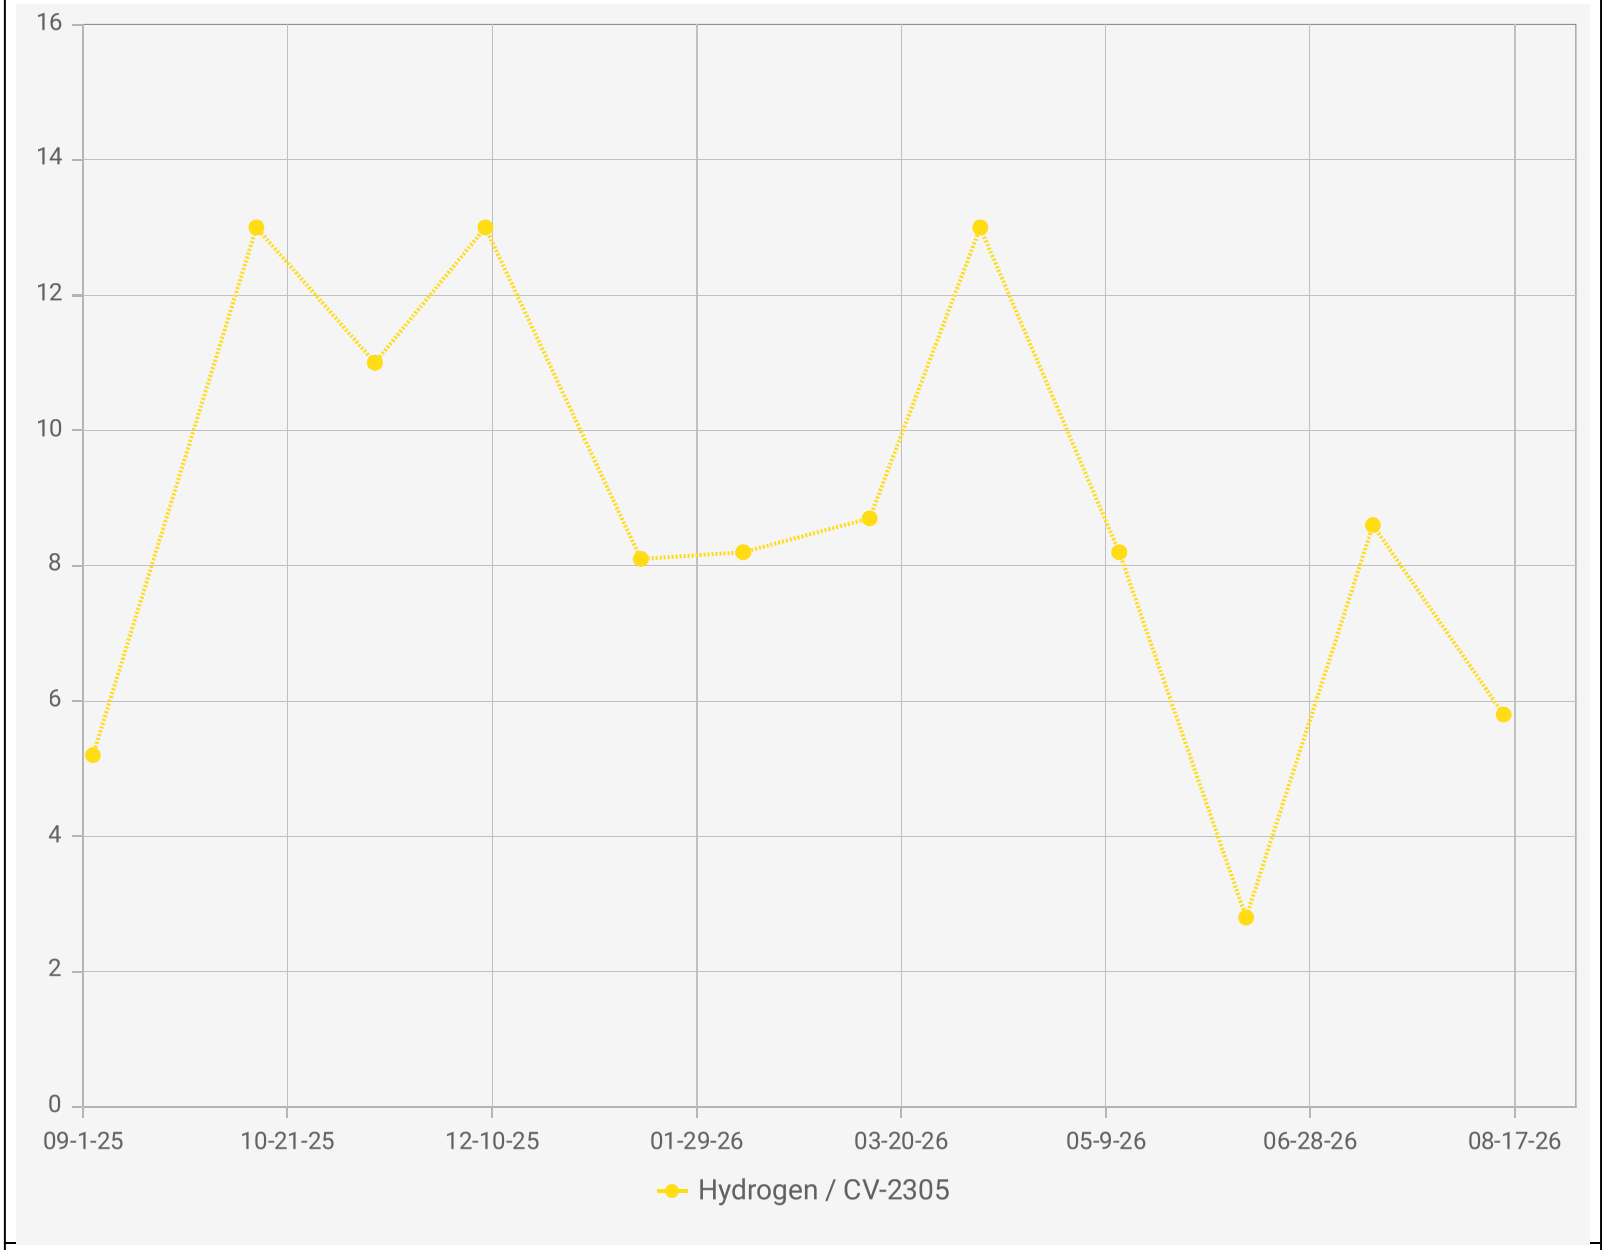

Point IDs / Names

CV-2305 / CV-2305


Parameter / Unit

Hydrogen / % v/v

Chiquita Canyon Landfill - LAB DATA
Points Chart
Date Range : 09/01/2025 to 08/31/2026

Chart generation date : 09/09/2026

SCSeTools

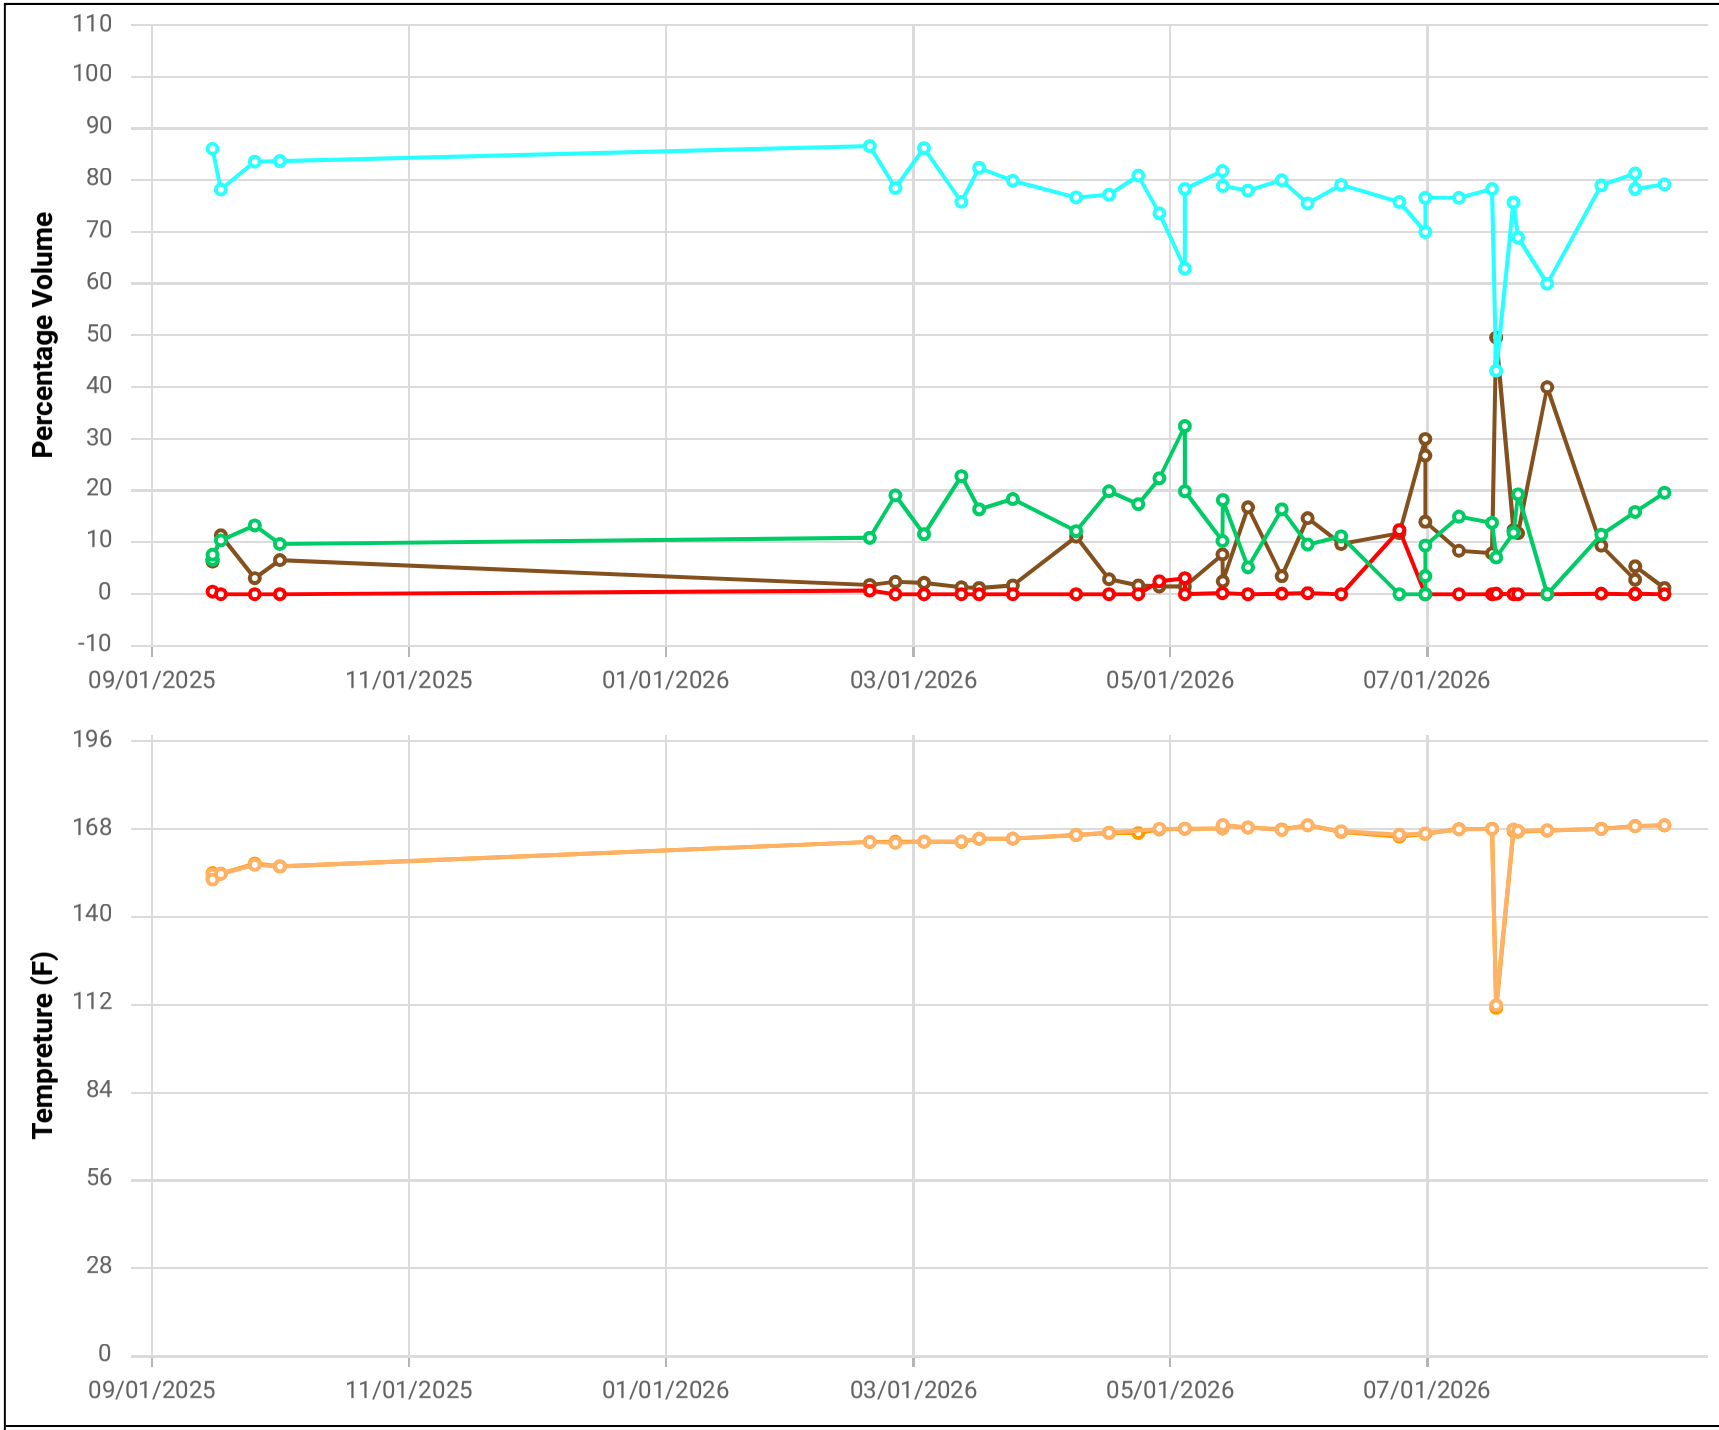

Point ID / Name


CHCV2312 / CV-2312-PLR

Parameter / Unit

- Init. Flow / scfm
- % CH4 / %
- % CO2 / %
- % O2 / %
- % Bal Gas / %
- Init. Static Press / in. H2O
- Init. Temp / Deg. F
- Adj. Temp / Deg. F

Chiquita Canyon Landfill
Parameter Chart: Multiscale
Date Range: 09/01/2025 - 08/31/2026
Chart generation date: 9/2/26

SCSeTools

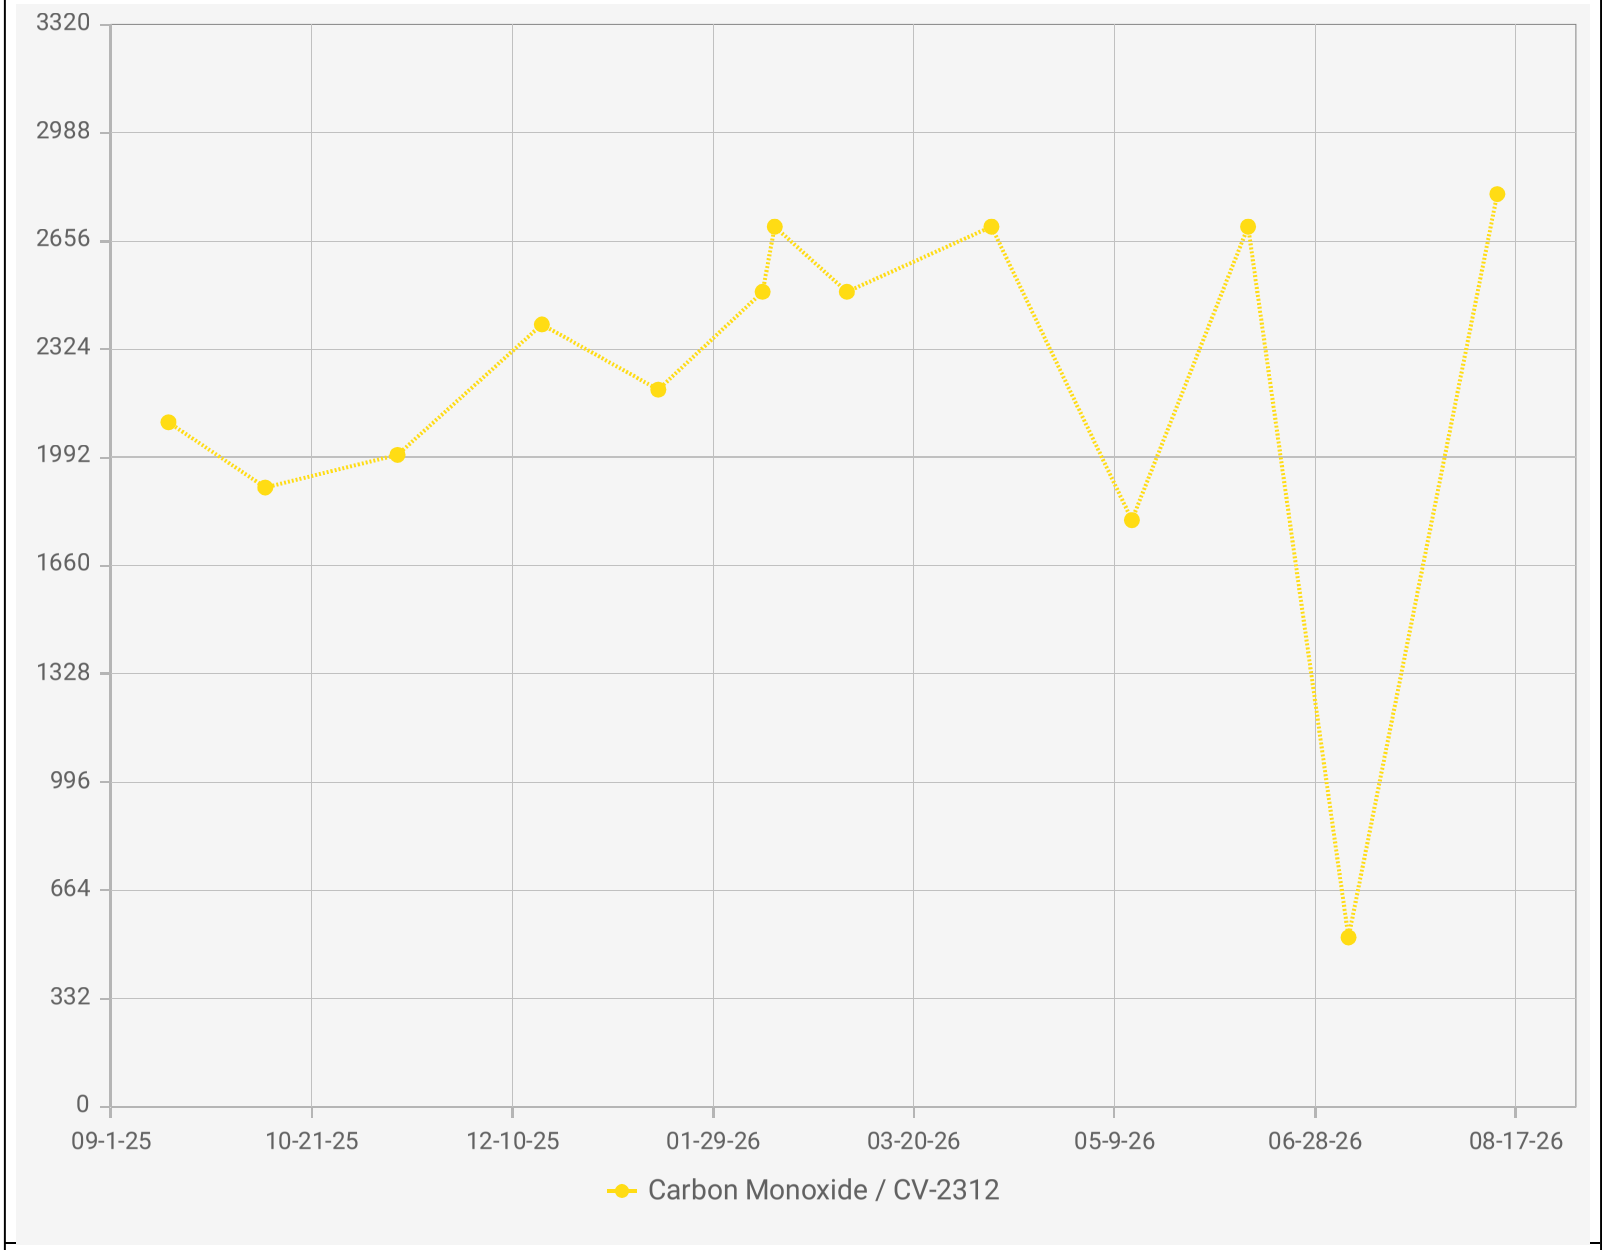

Chiquita Canyon Landfill - LAB DATA
Points Chart
Date Range : 09/01/2025 to 08/31/2026


Chart generation date : 09/09/2026

Point IDs / Names

CV-2312 / CV-2312

Parameter / Unit

Carbon Monoxide /

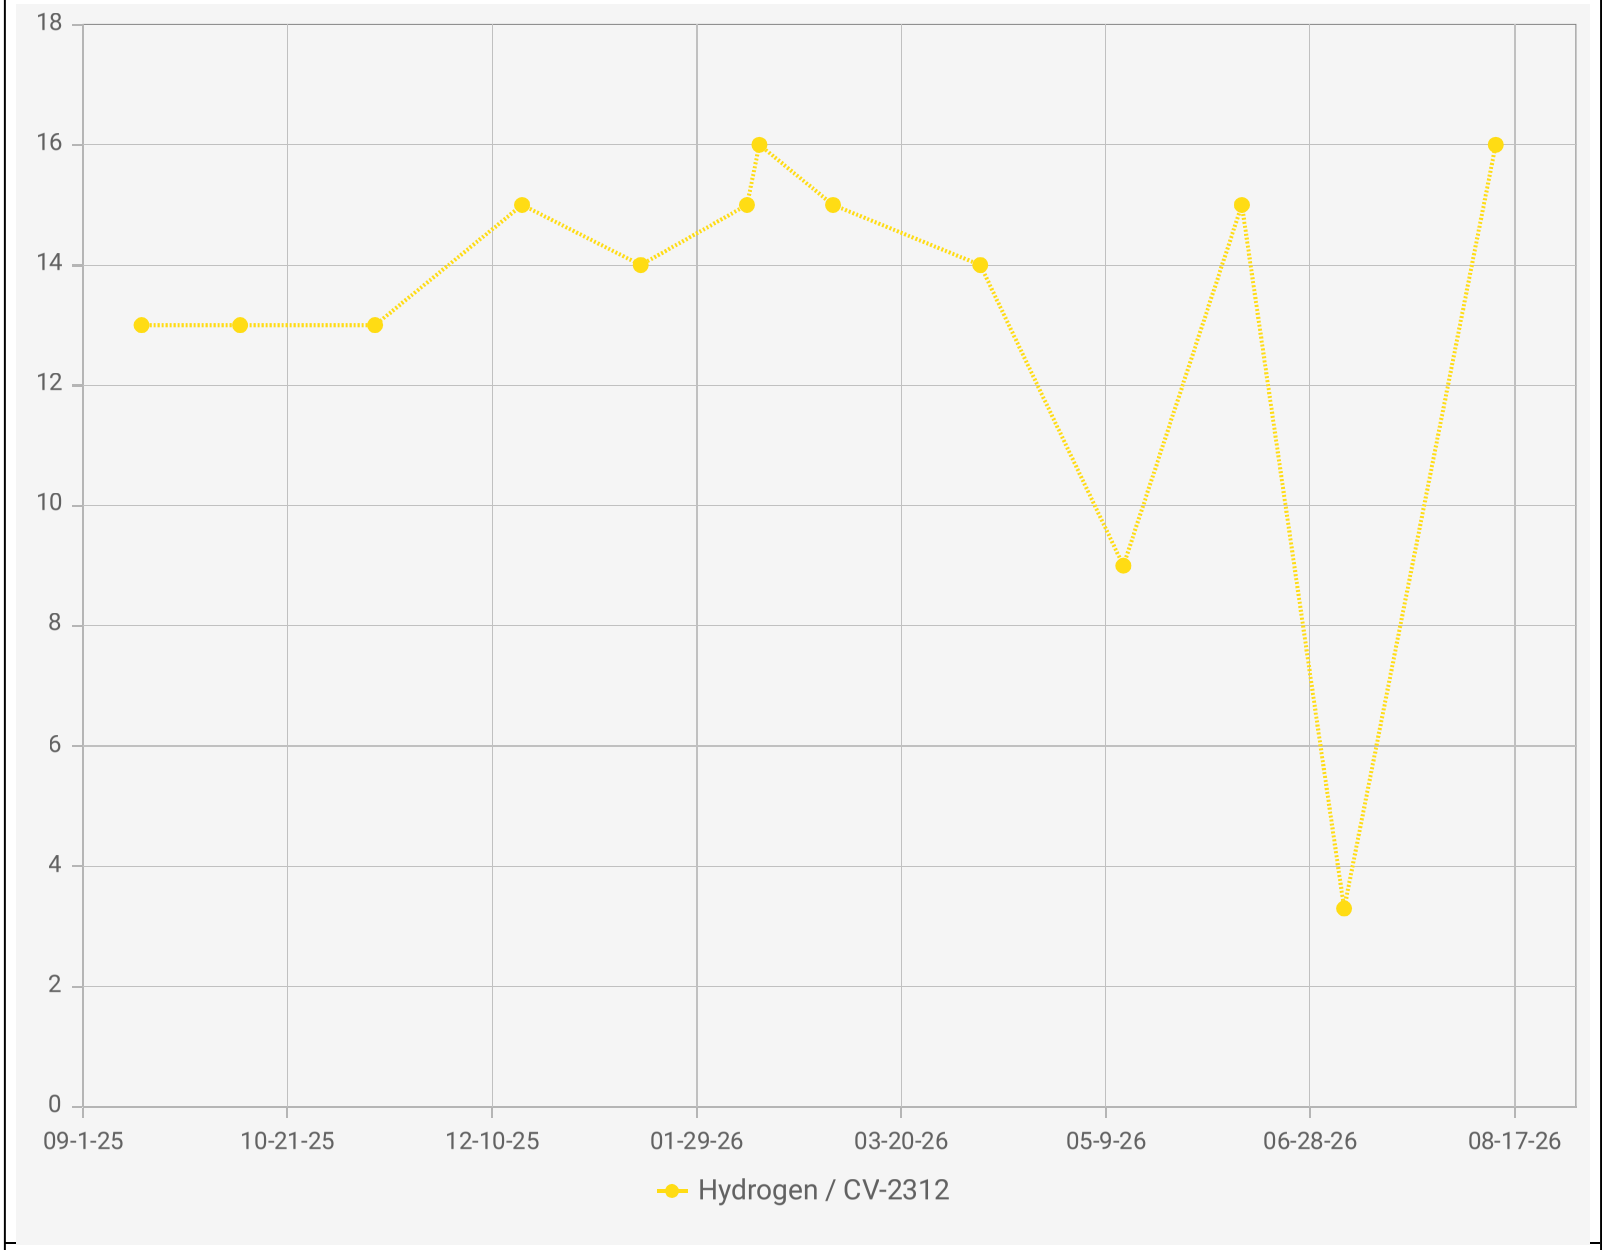

Chiquita Canyon Landfill - LAB DATA
Points Chart
Date Range : 09/01/2025 to 08/31/2026


Chart generation date : 09/09/2026


Point IDs / Names

CV-2312 / CV-2312

Parameter / Unit

Hydrogen / % v/v

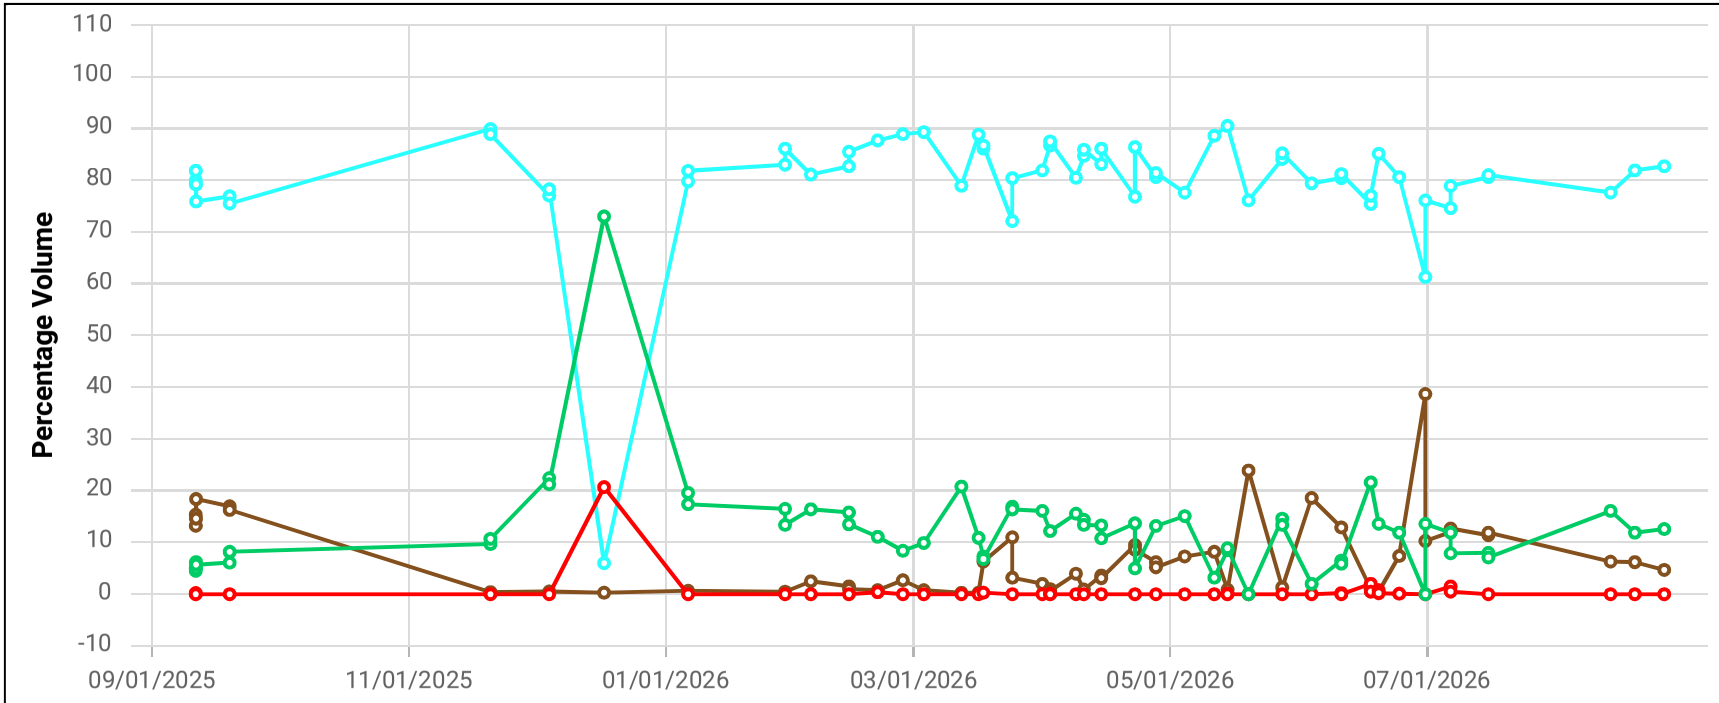

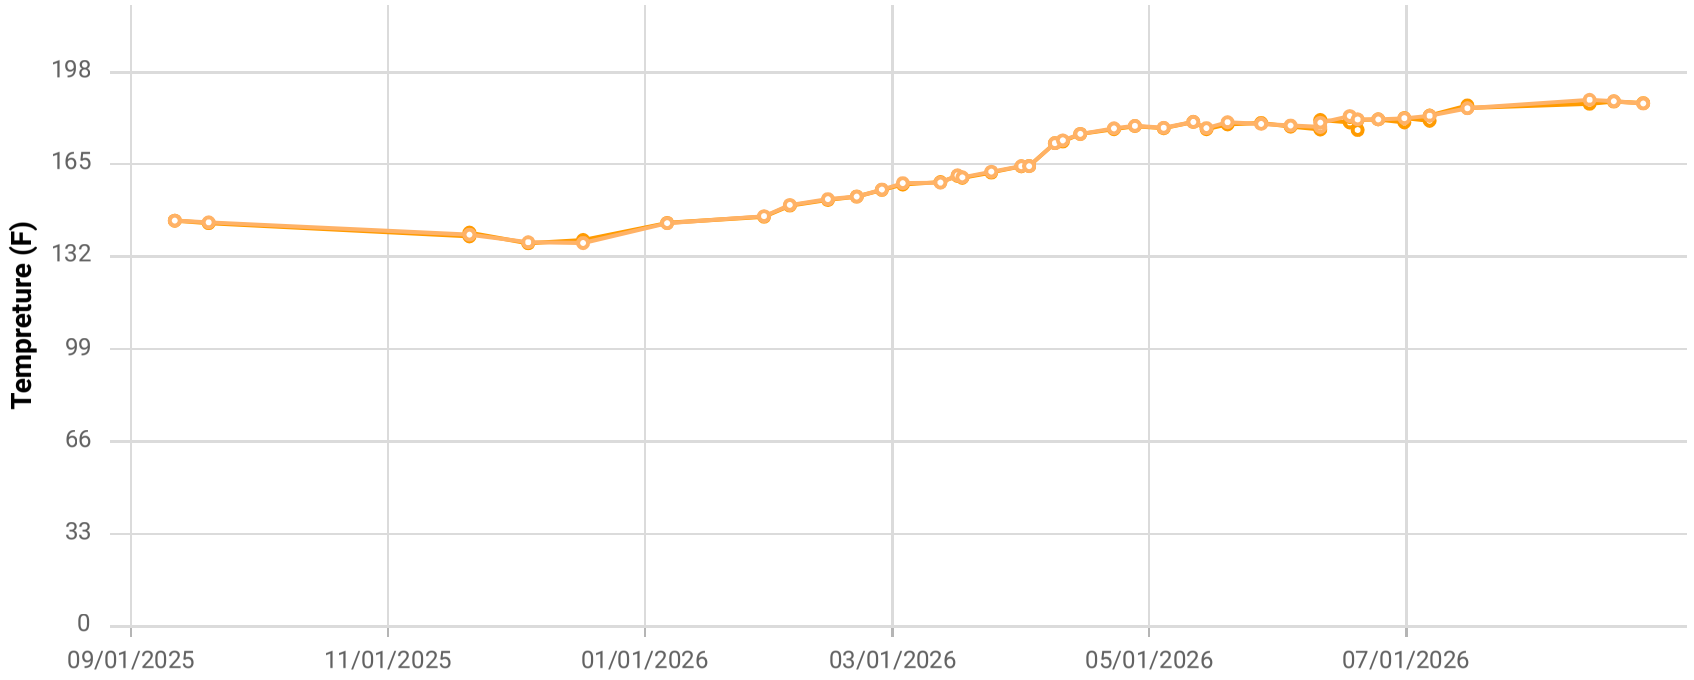

Point ID / Name


CHCV2314 / CV-2314-PLR

Parameter / Unit

- Init. Flow / scfm
- % CH4 / %
- % CO2 / %
- % O2 / %
- % Bal Gas / %
- Init. Static Press / in. H2O
- Init. Temp / Deg. F
- Adj. Temp / Deg. F

Chiquita Canyon Landfill
Parameter Chart: Multiscale
Date Range: 09/01/2025 - 08/31/2026
Chart generation date: 9/2/26

SCSeTools

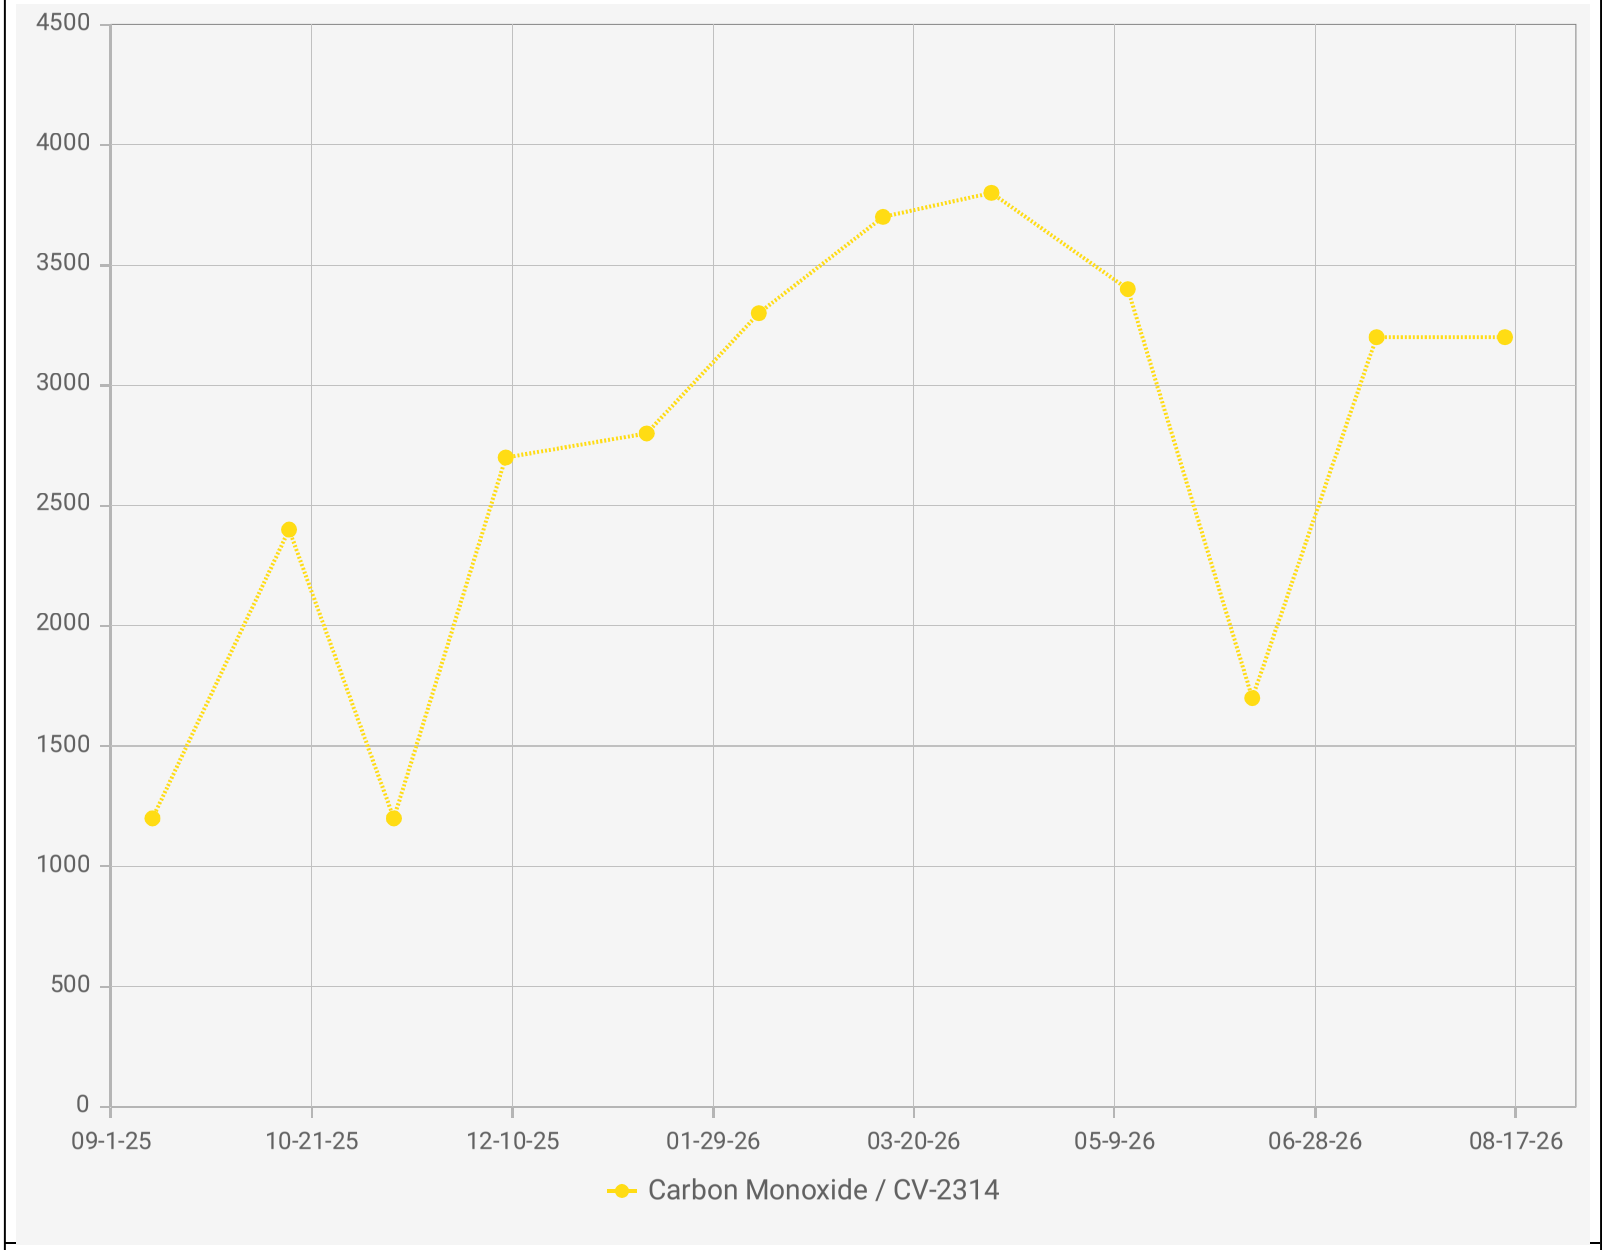

Chiquita Canyon Landfill - LAB DATA
Points Chart
Date Range : 09/01/2025 to 08/31/2026


Chart generation date : 09/09/2026

Point IDs / Names

CV-2314 / CV-2314

Parameter / Unit

Carbon Monoxide / ppmv

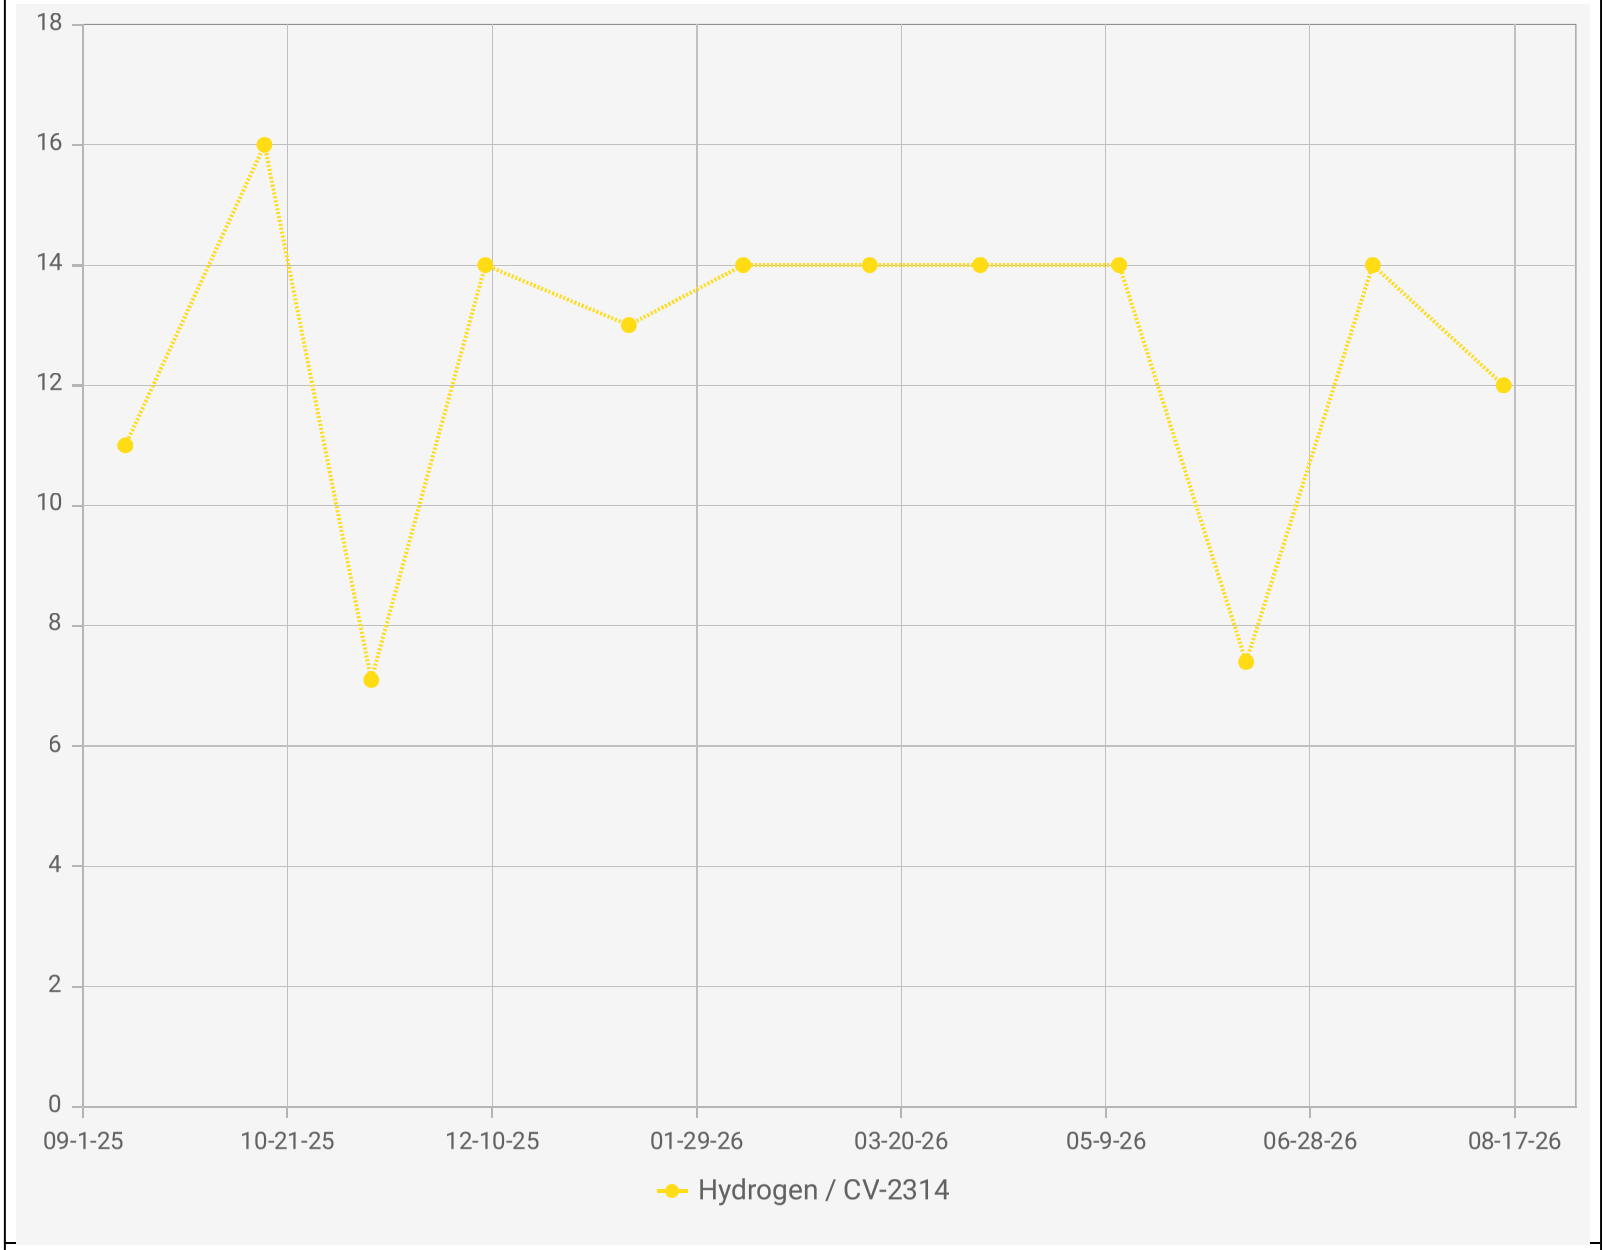

Chiquita Canyon Landfill - LAB DATA
Points Chart
Date Range : 09/01/2025 to 08/31/2026


Chart generation date : 09/09/2026


Point IDs / Names

CV-2314 / CV-2314

Parameter / Unit

Hydrogen / % v/v

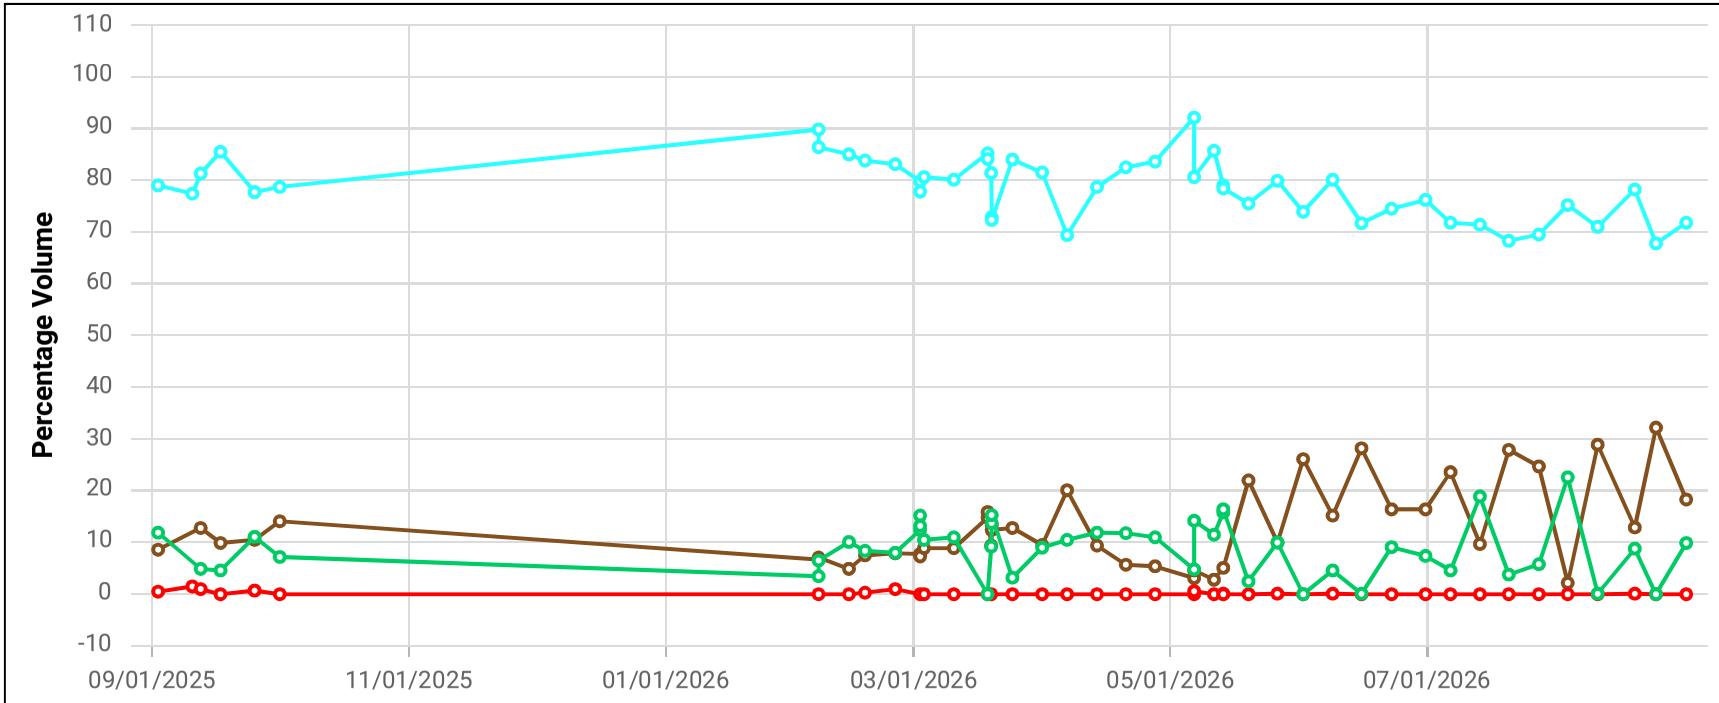

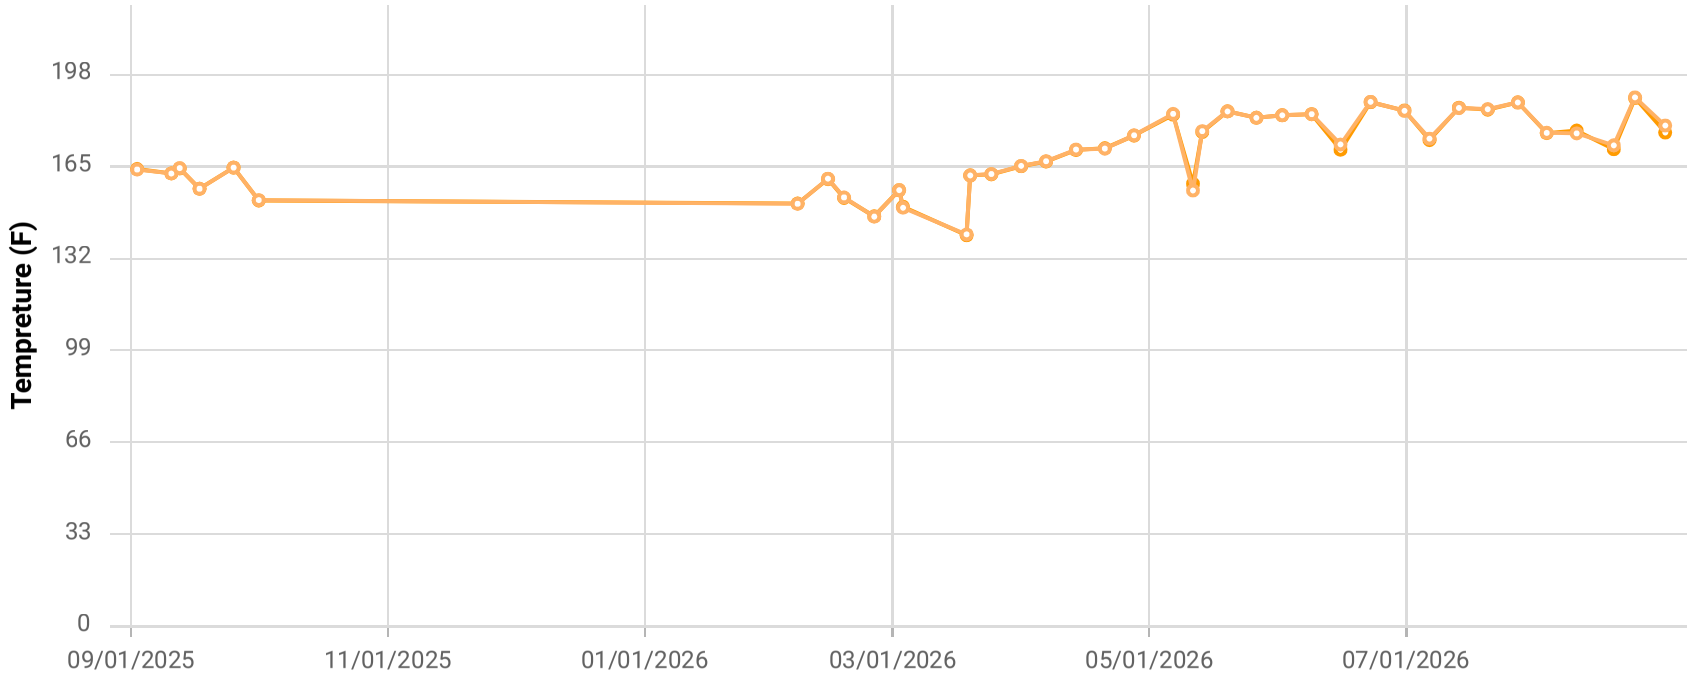

Point ID / Name


CHCV2315 / CV-2315

Parameter / Unit

- Init. Flow / scfm
- % CH4 / %
- % CO2 / %
- % O2 / %
- % Bal Gas / %
- Init. Static Press / in. H2O
- Init. Temp / Deg. F
- Adj. Temp / Deg. F

Chiquita Canyon Landfill
Parameter Chart: Multiscale
Date Range: 09/01/2025 - 08/31/2026
Chart generation date: 9/2/26

SCSeTools

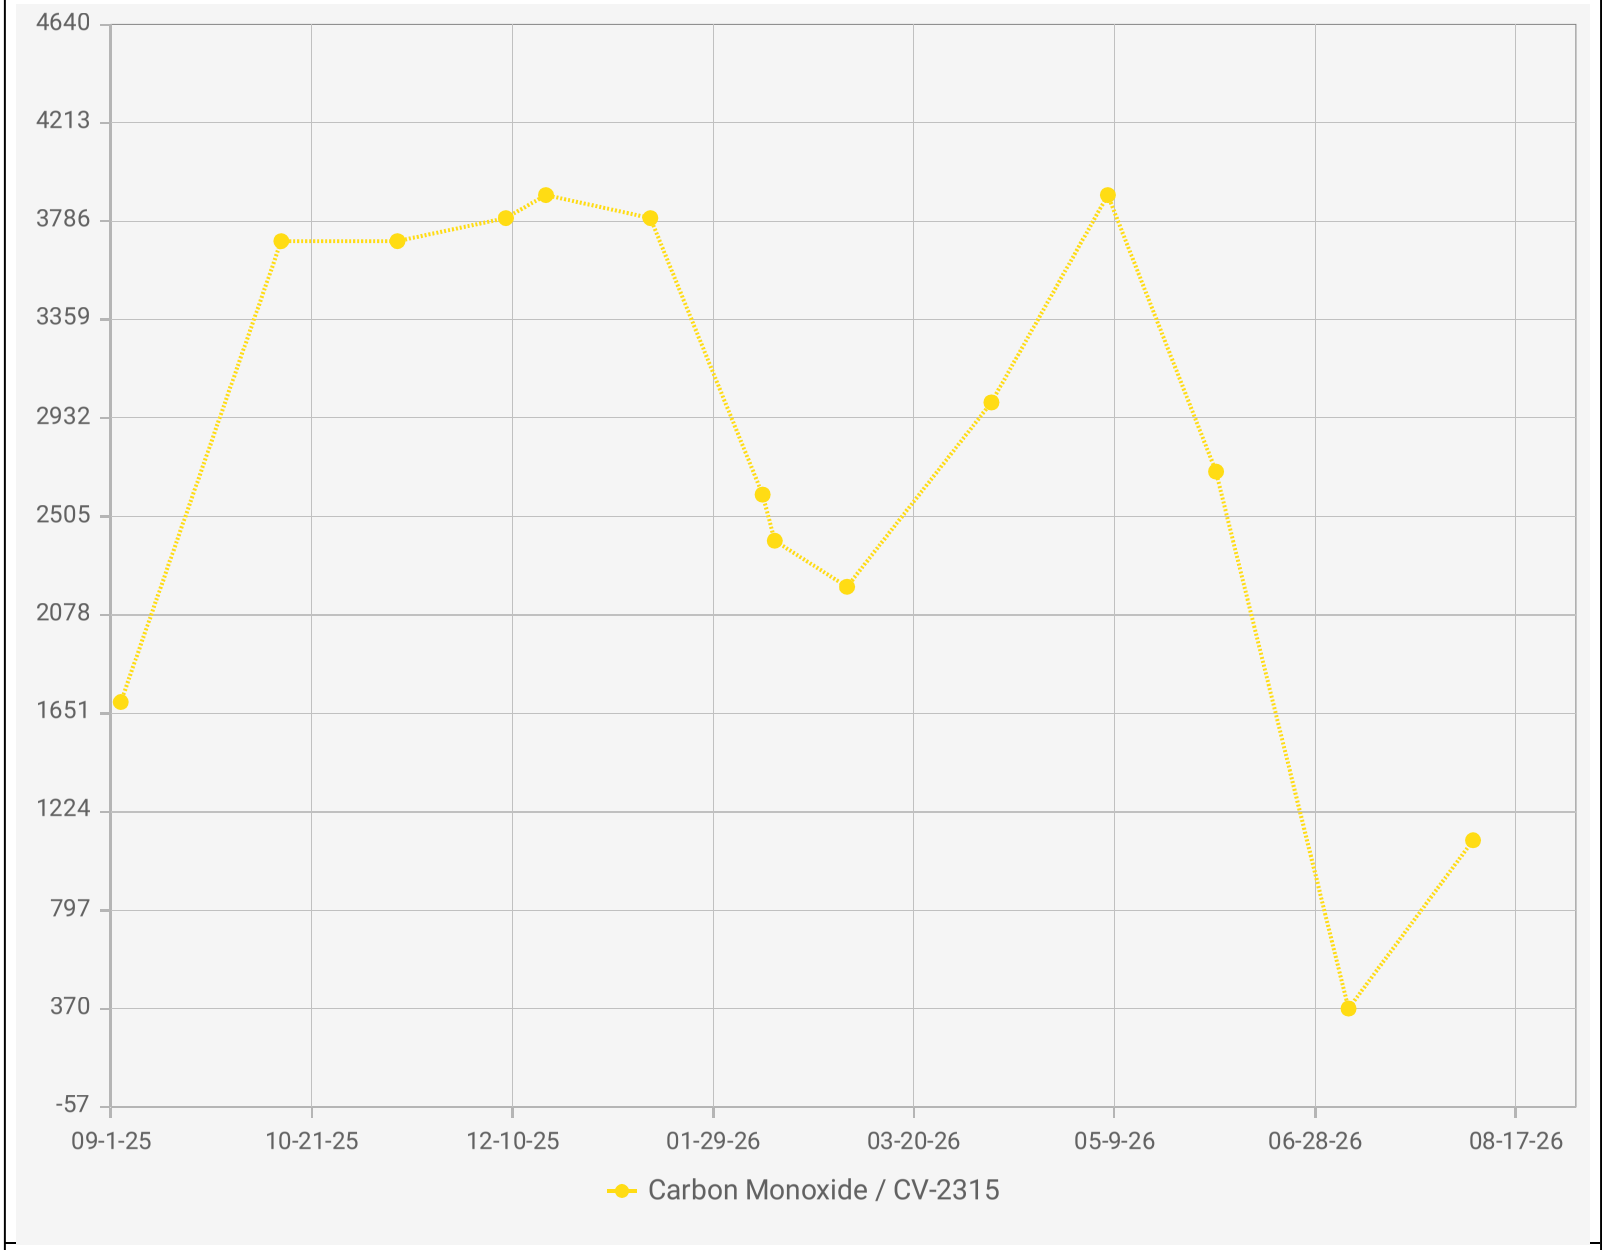

Chiquita Canyon Landfill - LAB DATA
Points Chart
Date Range : 09/01/2025 to 08/31/2026


Chart generation date : 09/09/2026

Point IDs / Names

CV-2315 / CV-2315

Parameter / Unit

Carbon Monoxide / ppmv

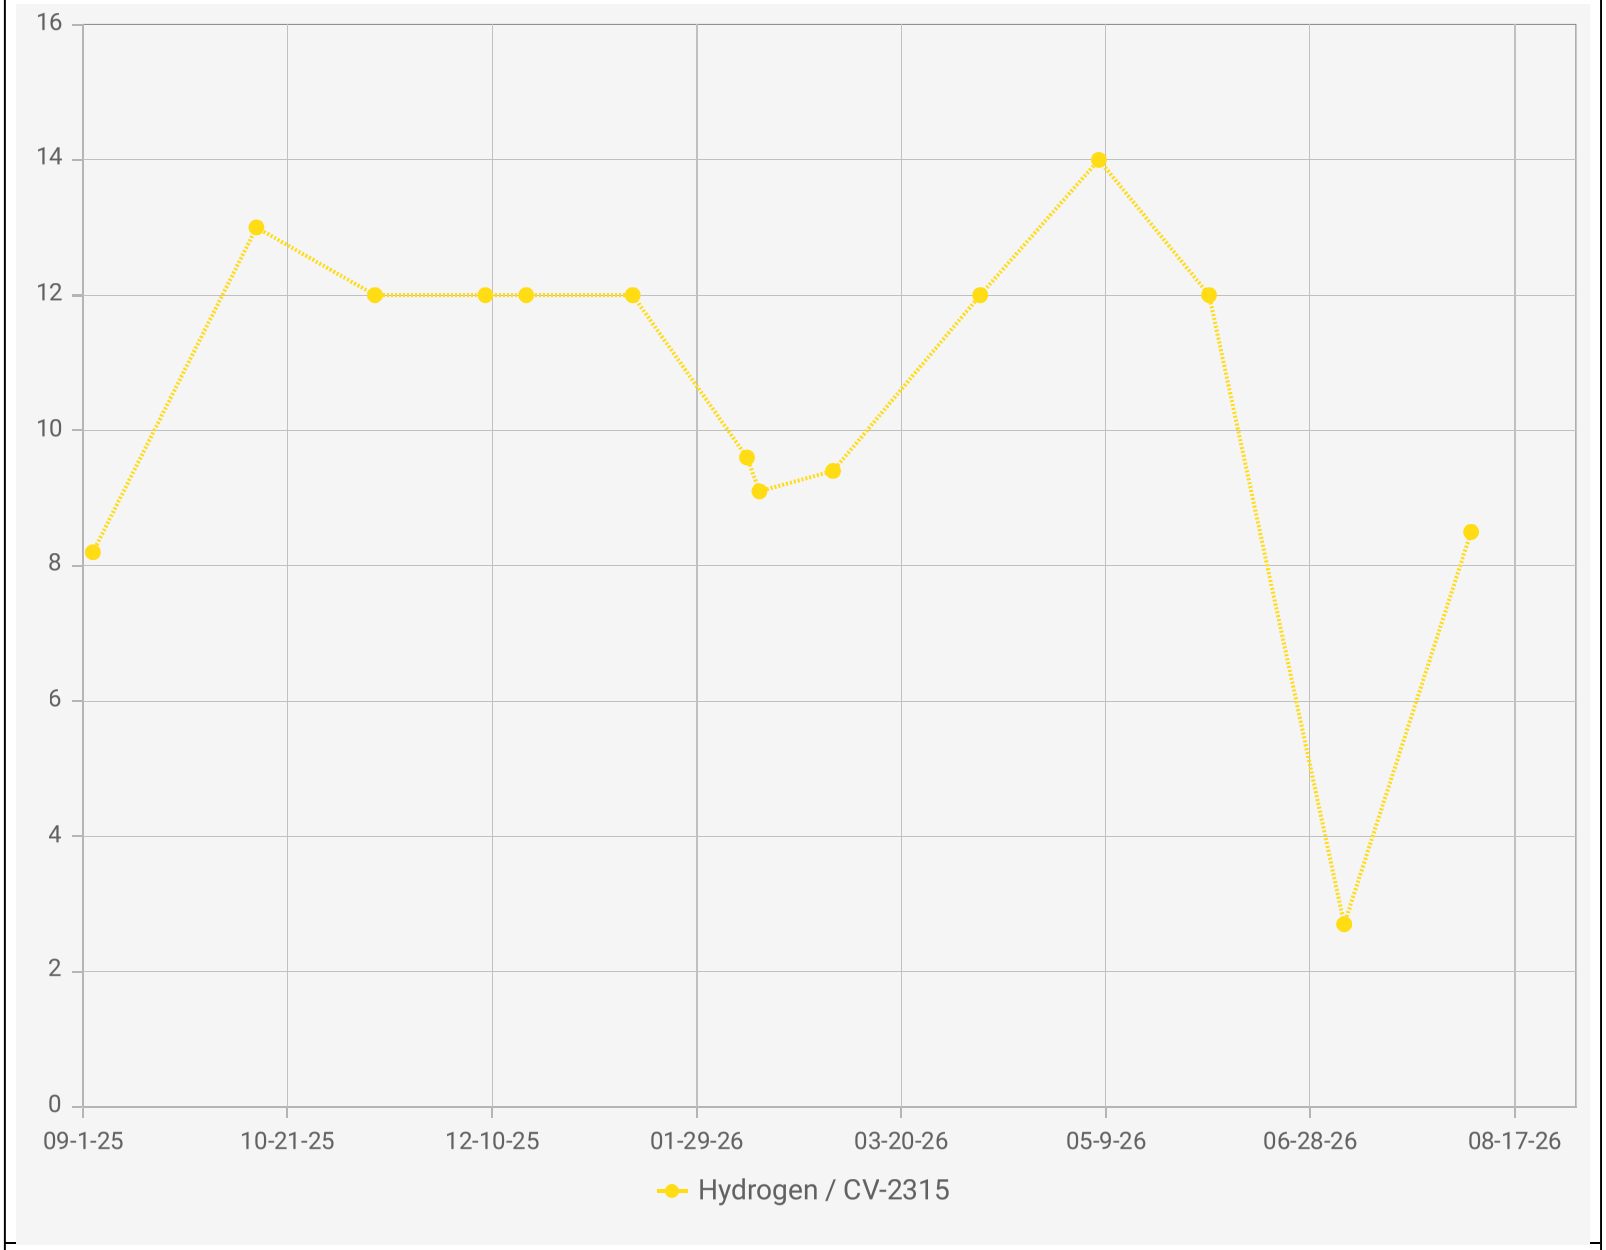

Point IDs / Names


CV-2315 / CV-2315


Parameter / Unit

Hydrogen / % v/v

Chiquita Canyon Landfill - LAB DATA
Points Chart
Date Range : 09/01/2025 to 08/31/2026

Chart generation date : 09/09/2026

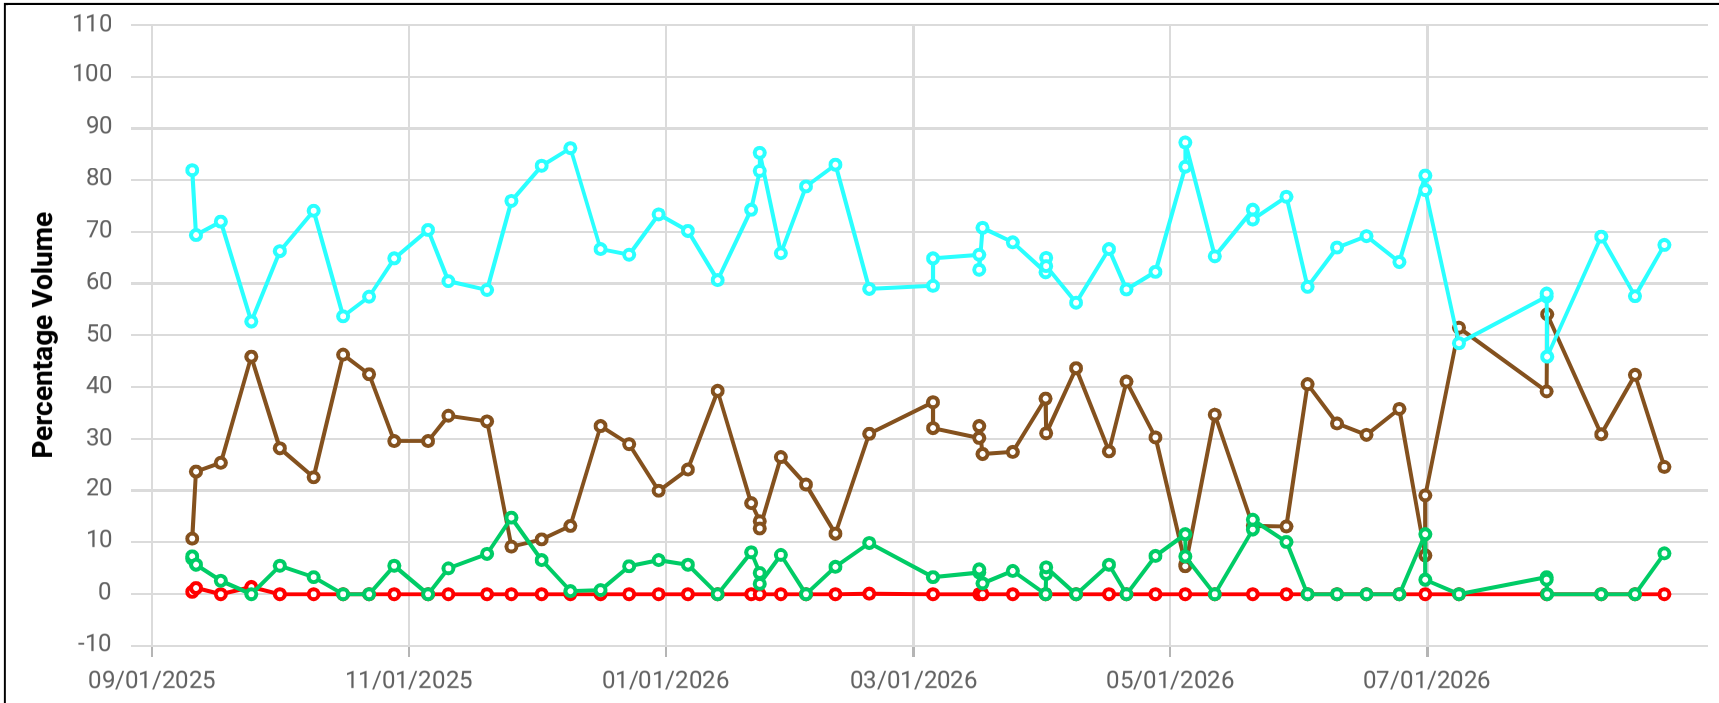

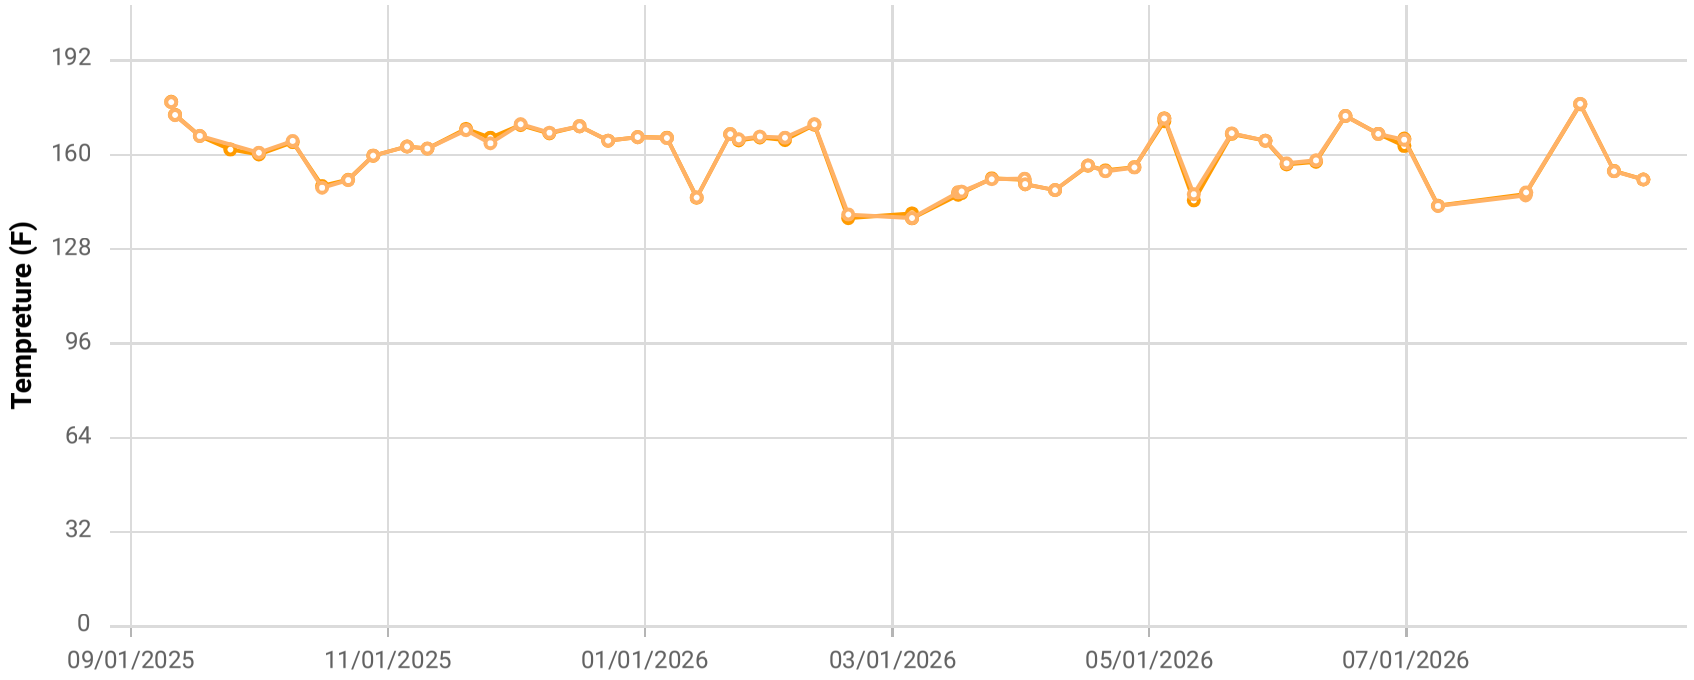

Point ID / Name


CHCV2328 / CV-2328

Parameter / Unit

- Init. Flow / scfm
- % CH4 / %
- % CO2 / %
- % O2 / %
- % Bal Gas / %
- Init. Static Press / in. H2O
- Init. Temp / Deg. F
- Adj. Temp / Deg. F

Chiquita Canyon Landfill
Parameter Chart: Multiscale
Date Range: 09/01/2025 - 08/31/2026
Chart generation date: 9/2/26

SCSeTools

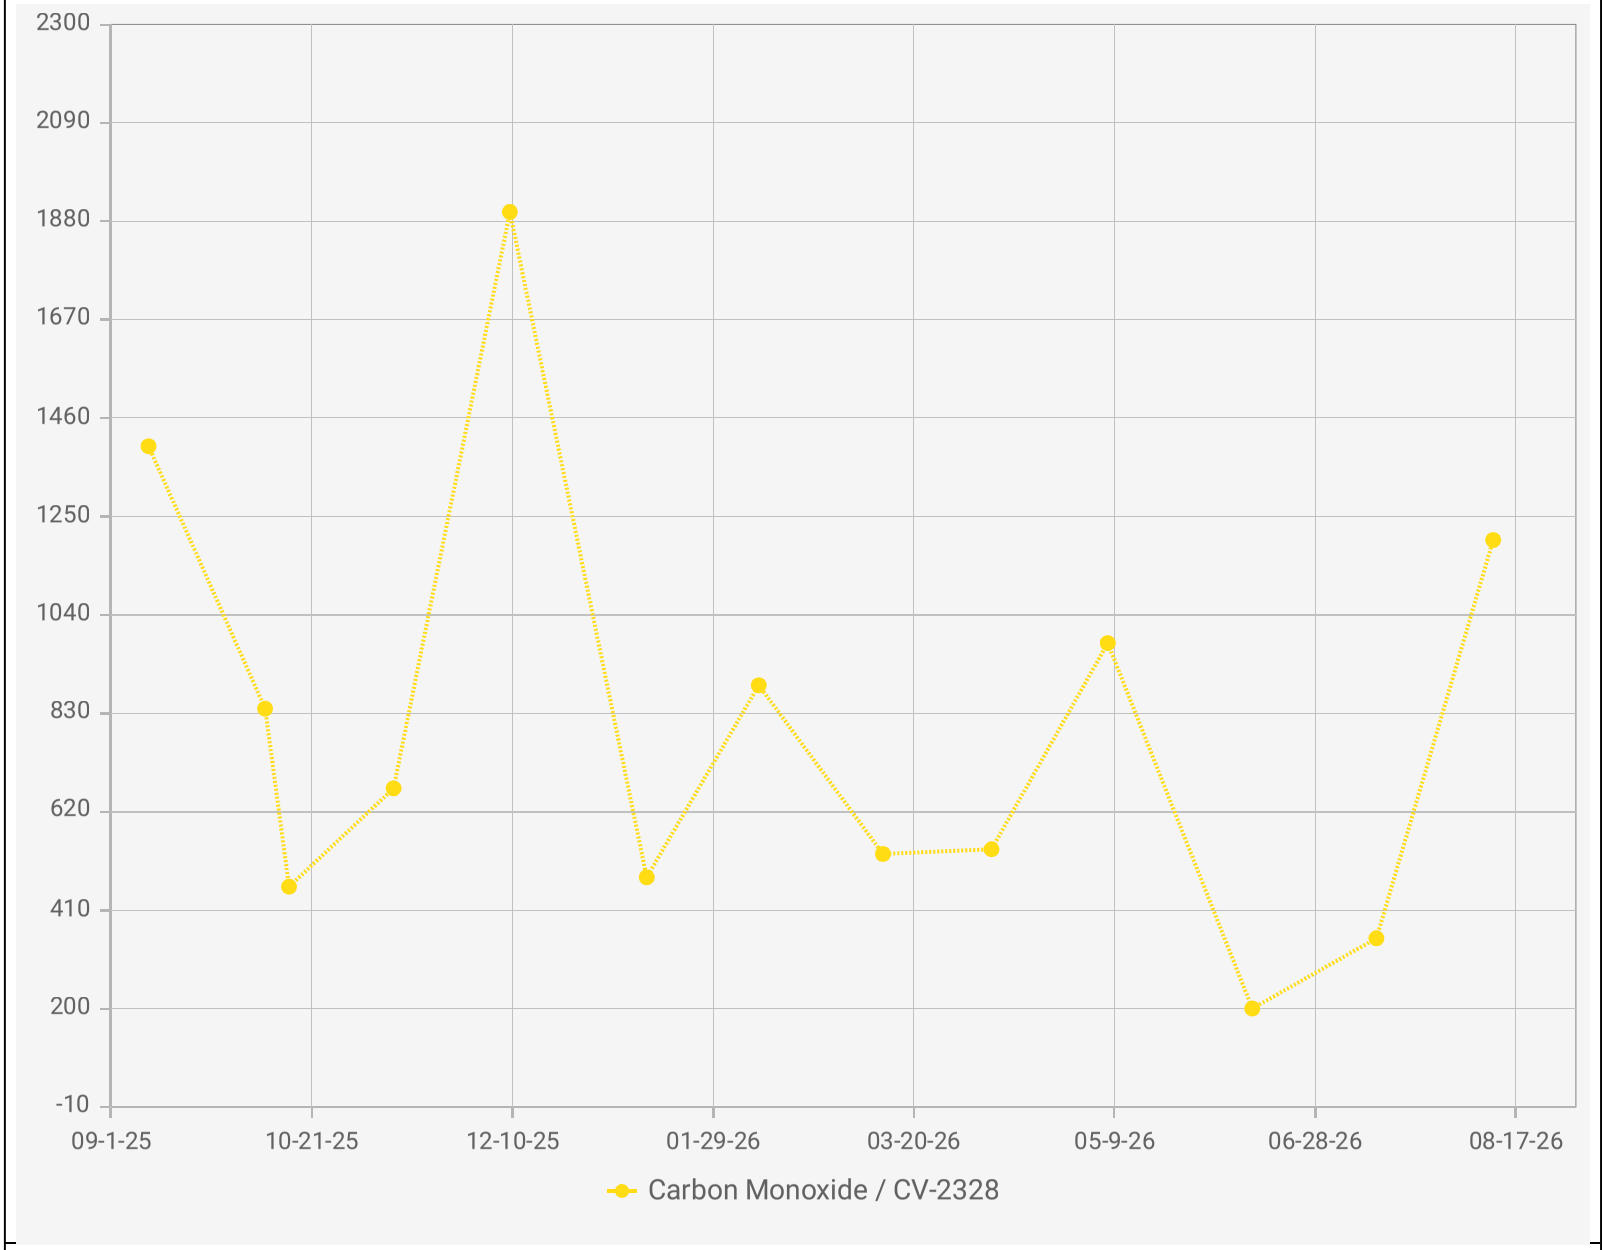

Chiquita Canyon Landfill - LAB DATA
Points Chart
Date Range : 09/01/2025 to 08/31/2026


Chart generation date : 09/09/2026

Point IDs / Names

CV-2328 / CV-2328

Parameter / Unit

Carbon Monoxide / ppmv

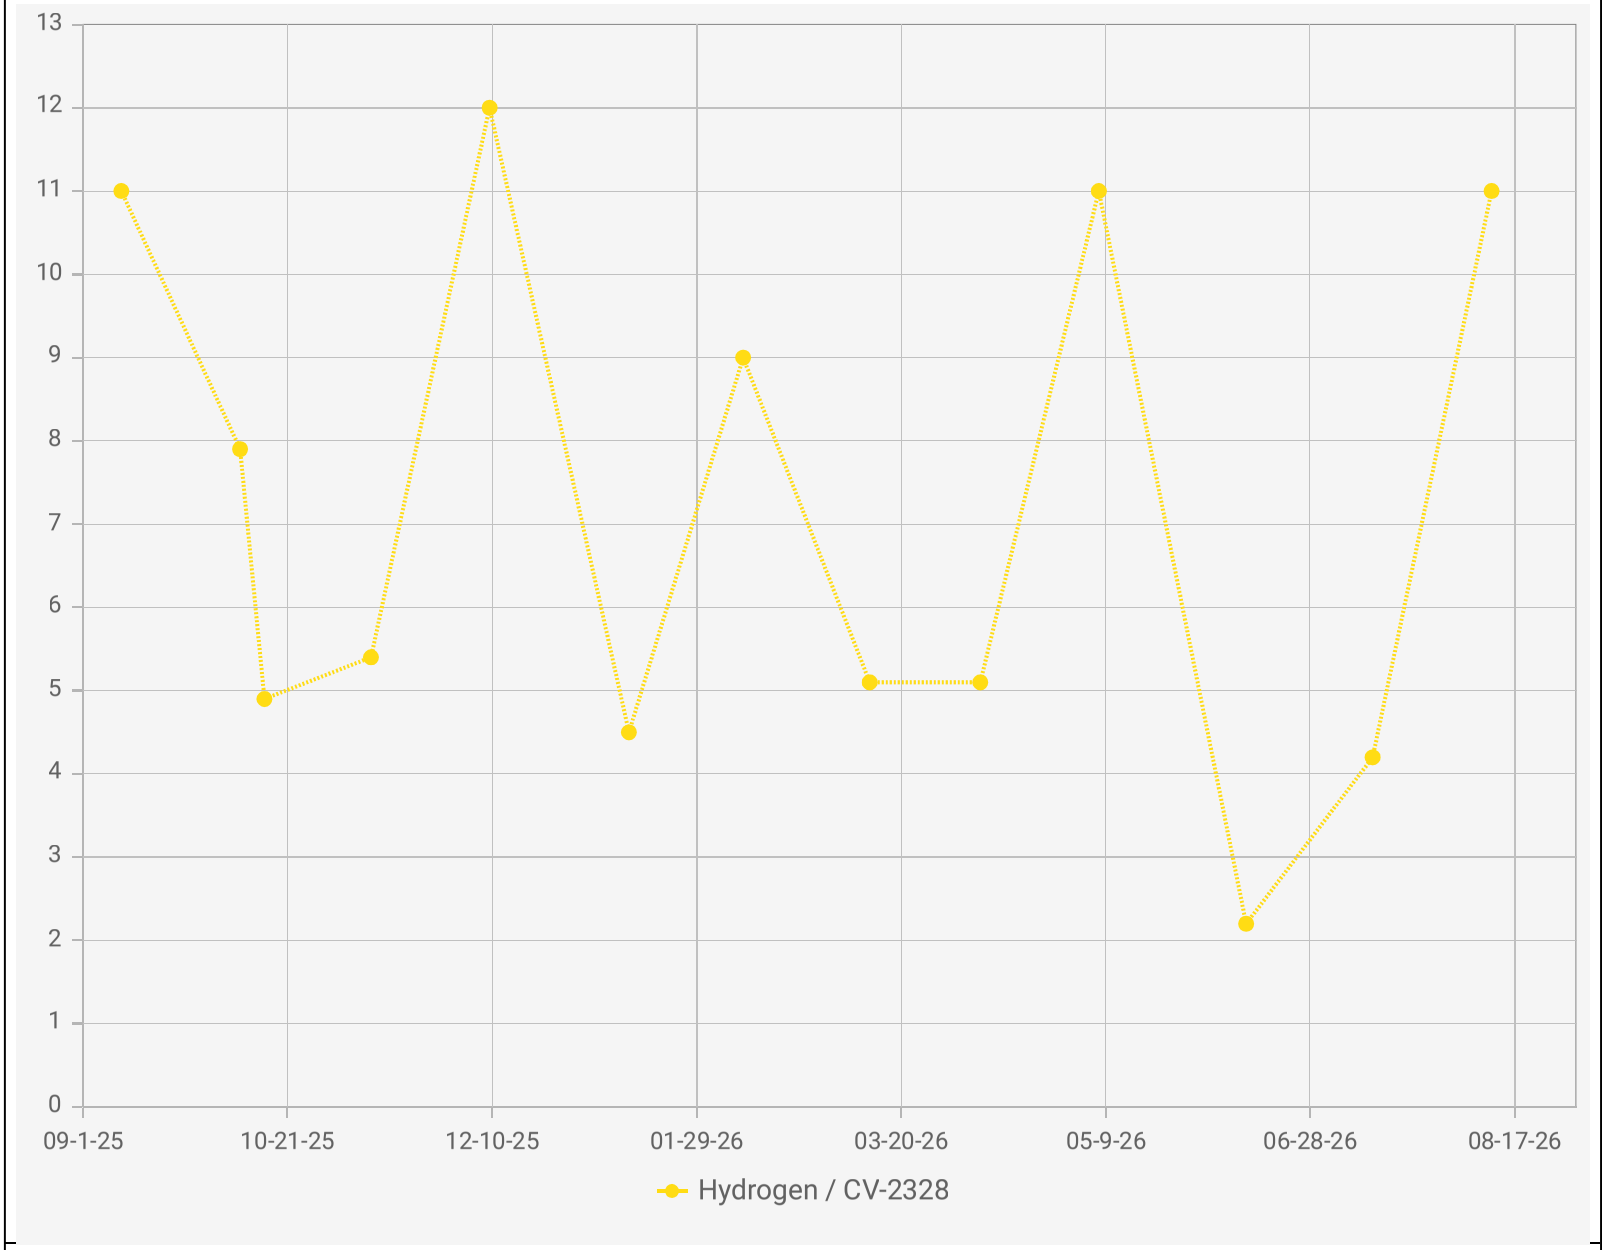

Chiquita Canyon Landfill - LAB DATA
Points Chart
Date Range : 09/01/2025 to 08/31/2026


Chart generation date : 09/09/2026


Point IDs / Names

CV-2328 / CV-2328

Parameter / Unit

Hydrogen / % v/v

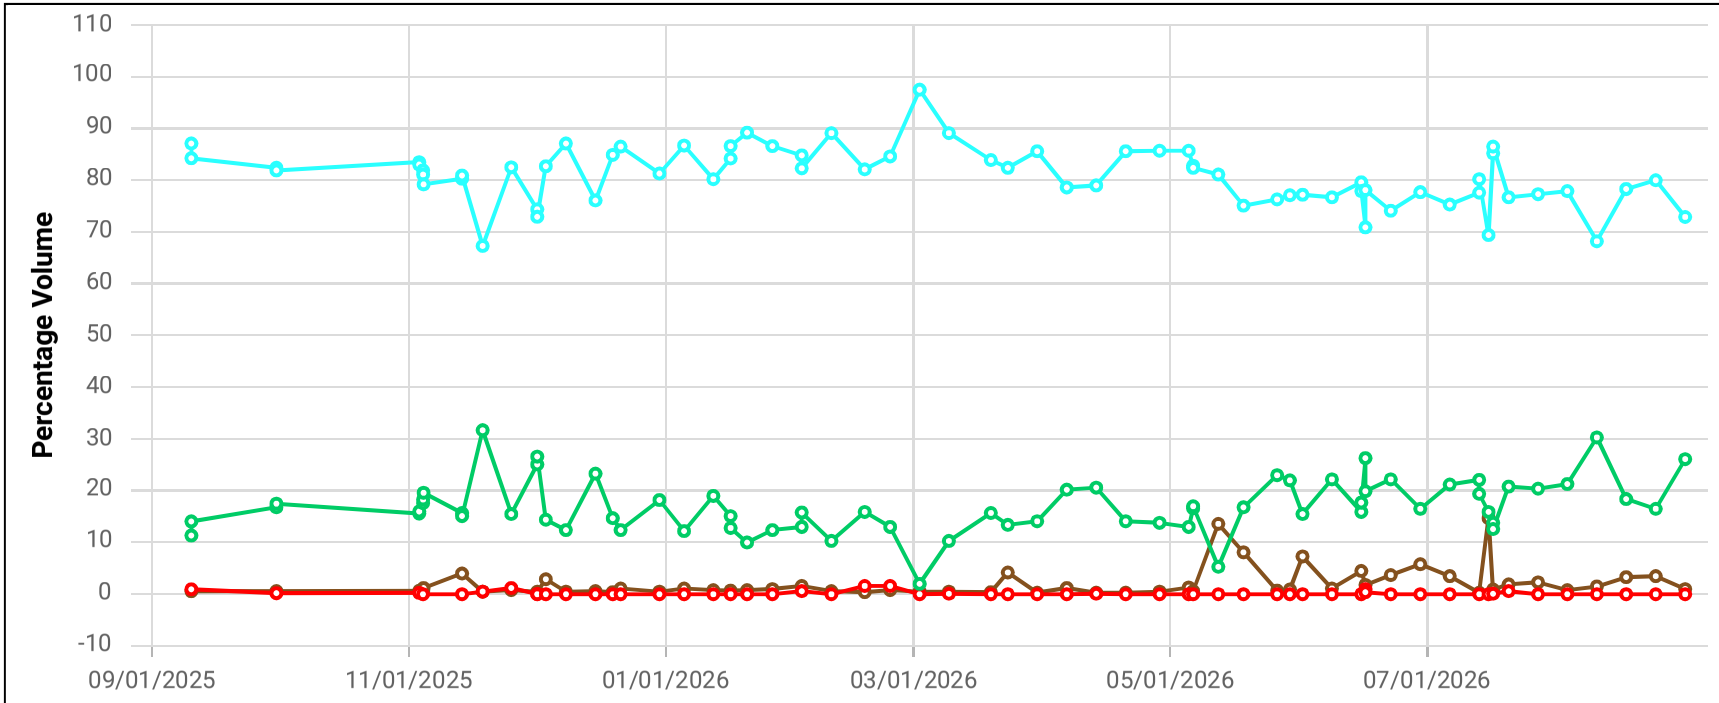

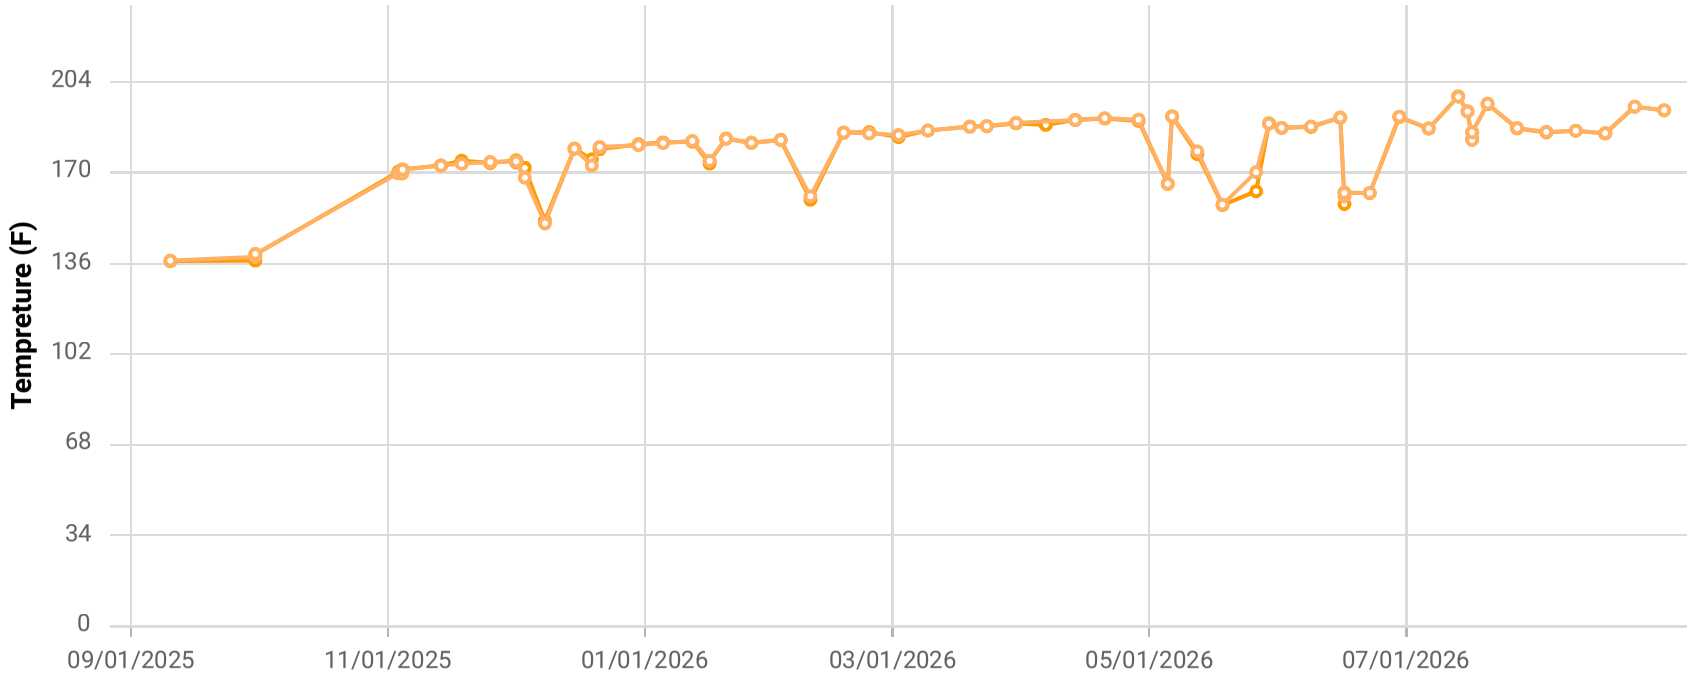

Point ID / Name


CHCV2333 / CV-2333

Parameter / Unit

- Init. Flow / scfm
- % CH4 / %
- % CO2 / %
- % O2 / %
- % Bal Gas / %
- Init. Static Press / in. H2O
- Init. Temp / Deg. F
- Adj. Temp / Deg. F

Chiquita Canyon Landfill
Parameter Chart: Multiscale
Date Range: 09/01/2025 - 08/31/2026
Chart generation date: 9/2/26

SCSeTools

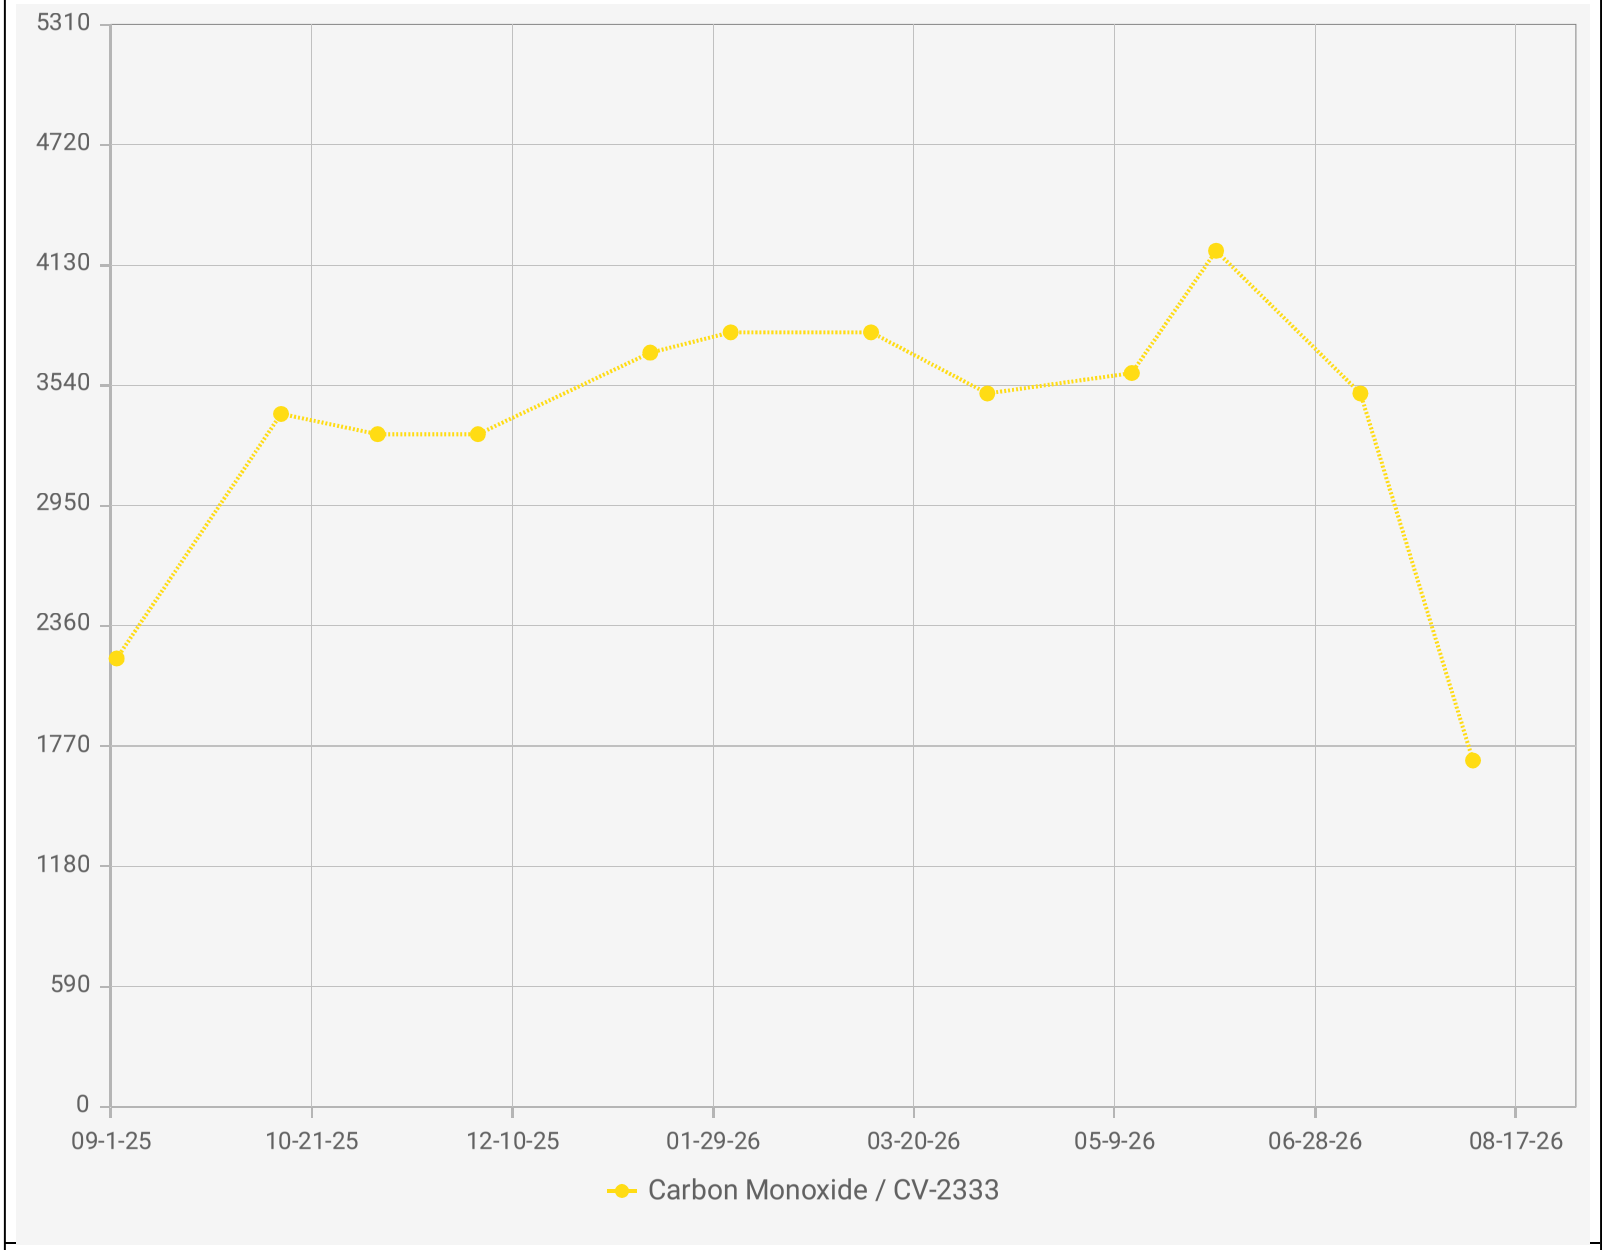

Chiquita Canyon Landfill - LAB DATA
Points Chart
Date Range : 09/01/2025 to 08/31/2026


Chart generation date : 09/09/2026

Point IDs / Names

CV-2333 / CV-2333

Parameter / Unit

Carbon Monoxide / ppmv

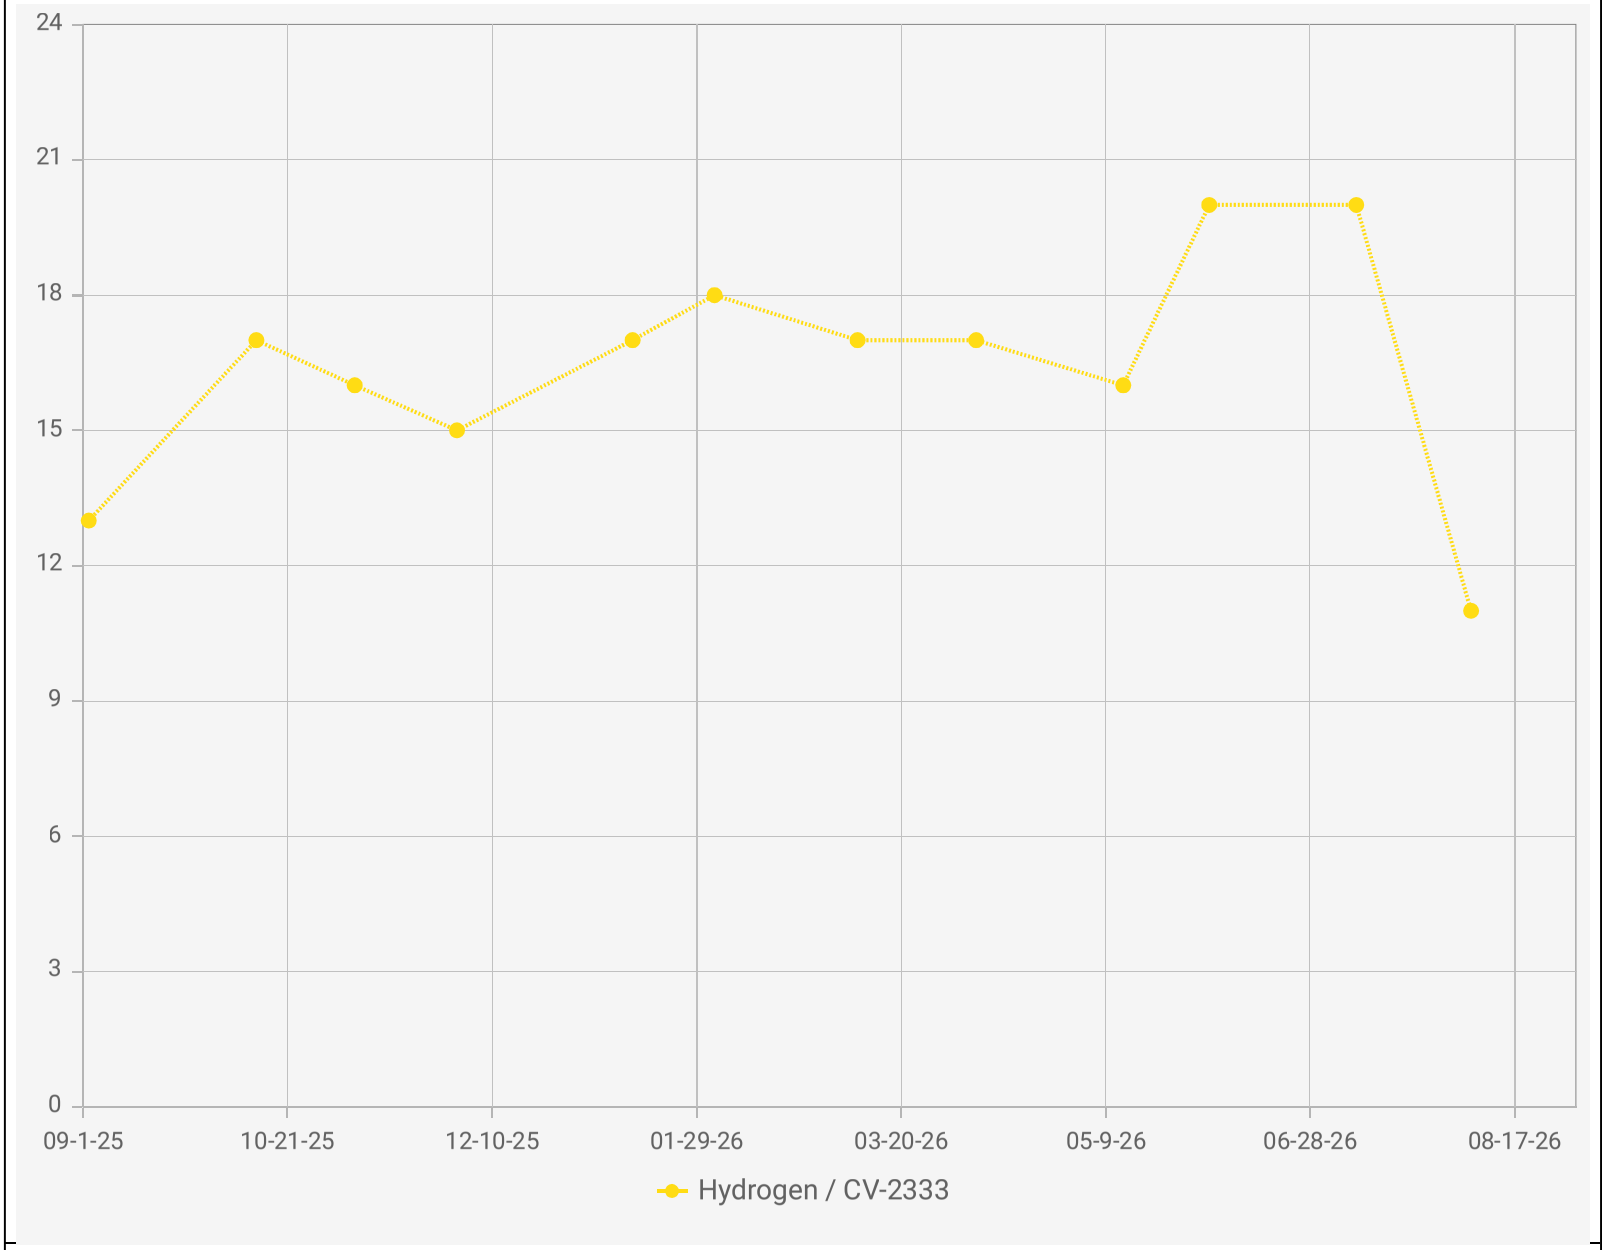

Point IDs / Names


CV-2333 / CV-2333


Parameter / Unit

Hydrogen / % v/v

Chiquita Canyon Landfill - LAB DATA
Points Chart
Date Range : 09/01/2025 to 08/31/2026

Chart generation date : 09/09/2026

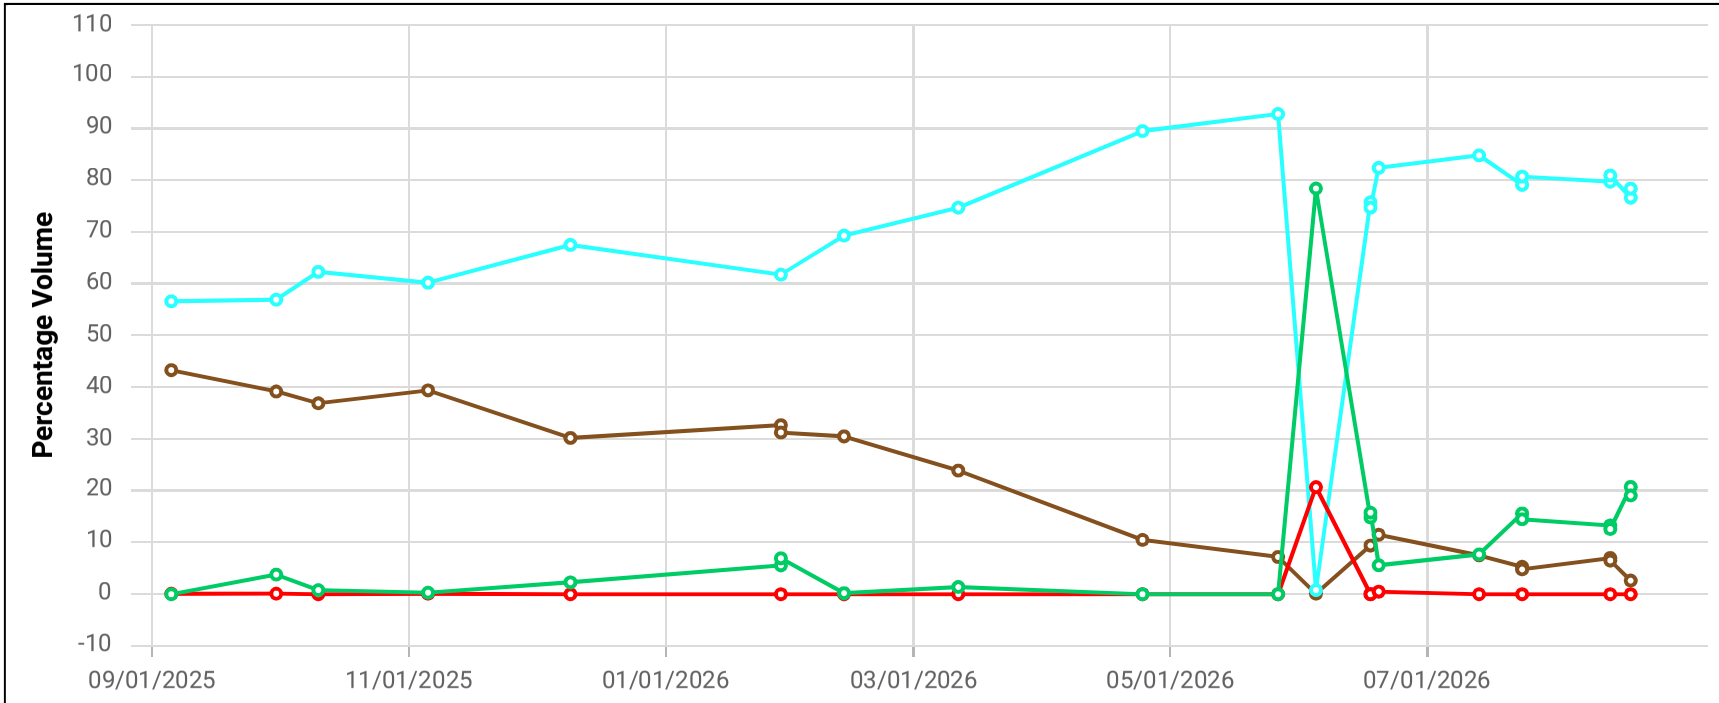

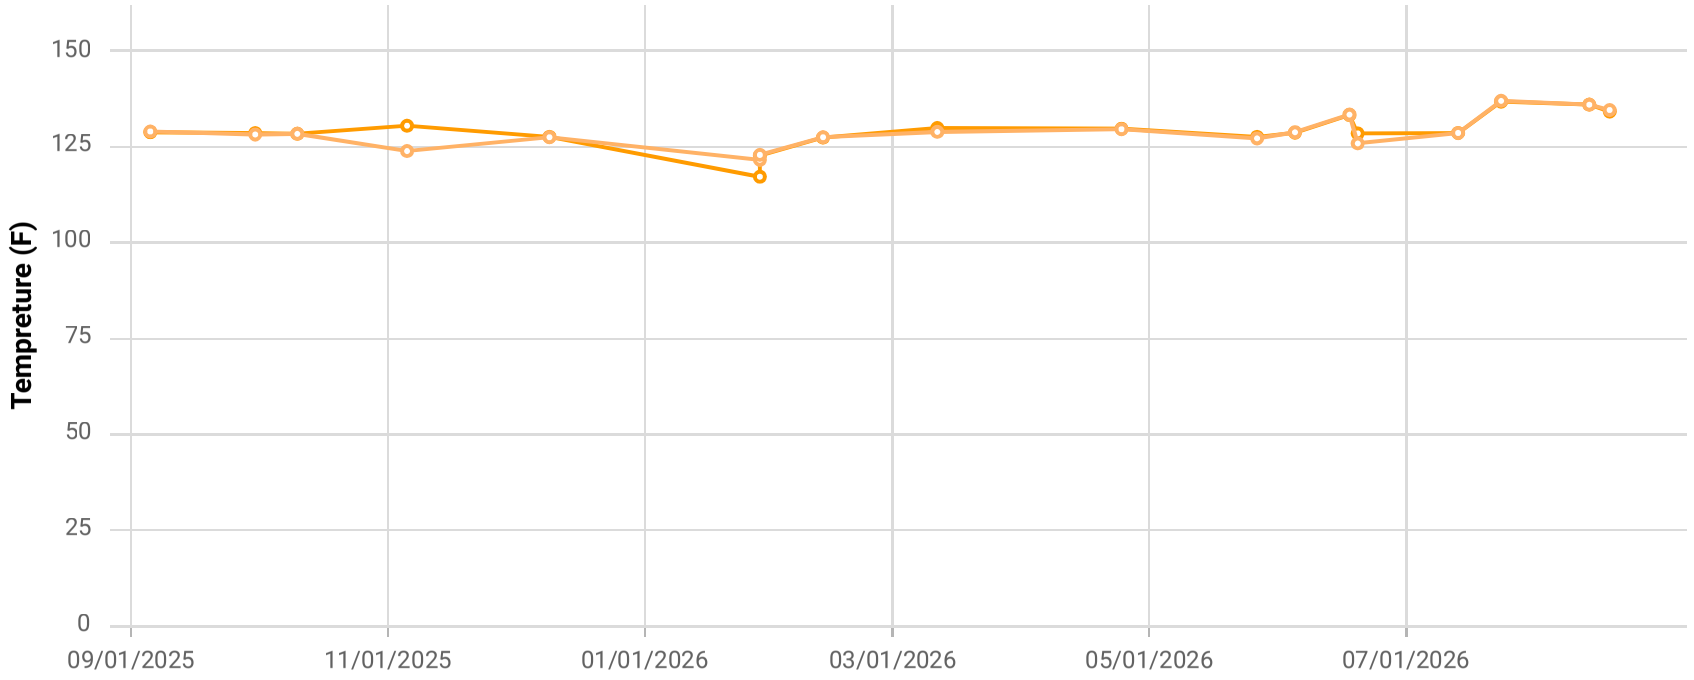

Point ID / Name


CHCV2334 / CV-2334

Parameter / Unit

- Init. Flow / scfm
- % CH4 / %
- % CO2 / %
- % O2 / %
- % Bal Gas / %
- Init. Static Press / in. H2O
- Init. Temp / Deg. F
- Adj. Temp / Deg. F

Chiquita Canyon Landfill
Parameter Chart: Multiscale
Date Range: 09/01/2025 - 08/31/2026
Chart generation date: 9/2/26

SCSeTools

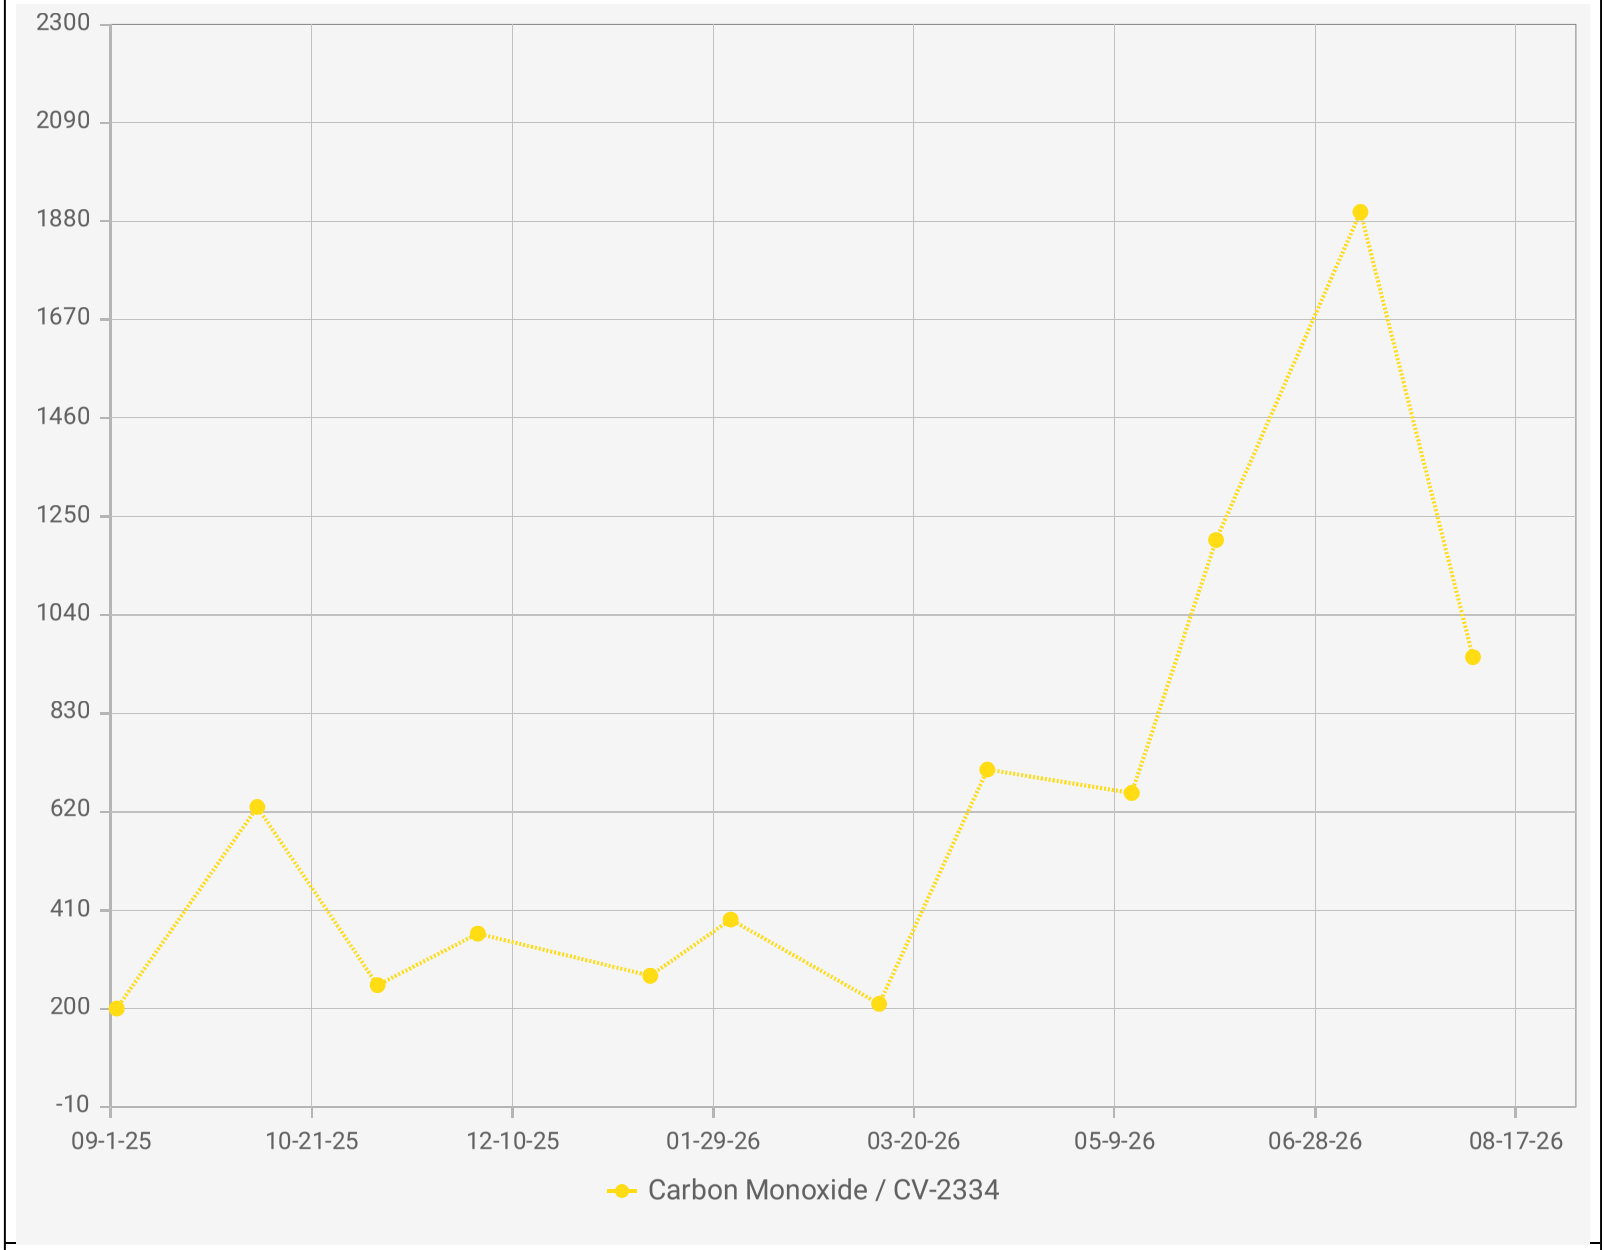

Chiquita Canyon Landfill - LAB DATA
Points Chart
Date Range : 09/01/2025 to 08/31/2026


Chart generation date : 09/09/2026

Point IDs / Names

CV-2334 / CV-2334

Parameter / Unit

Carbon Monoxide / ppmv

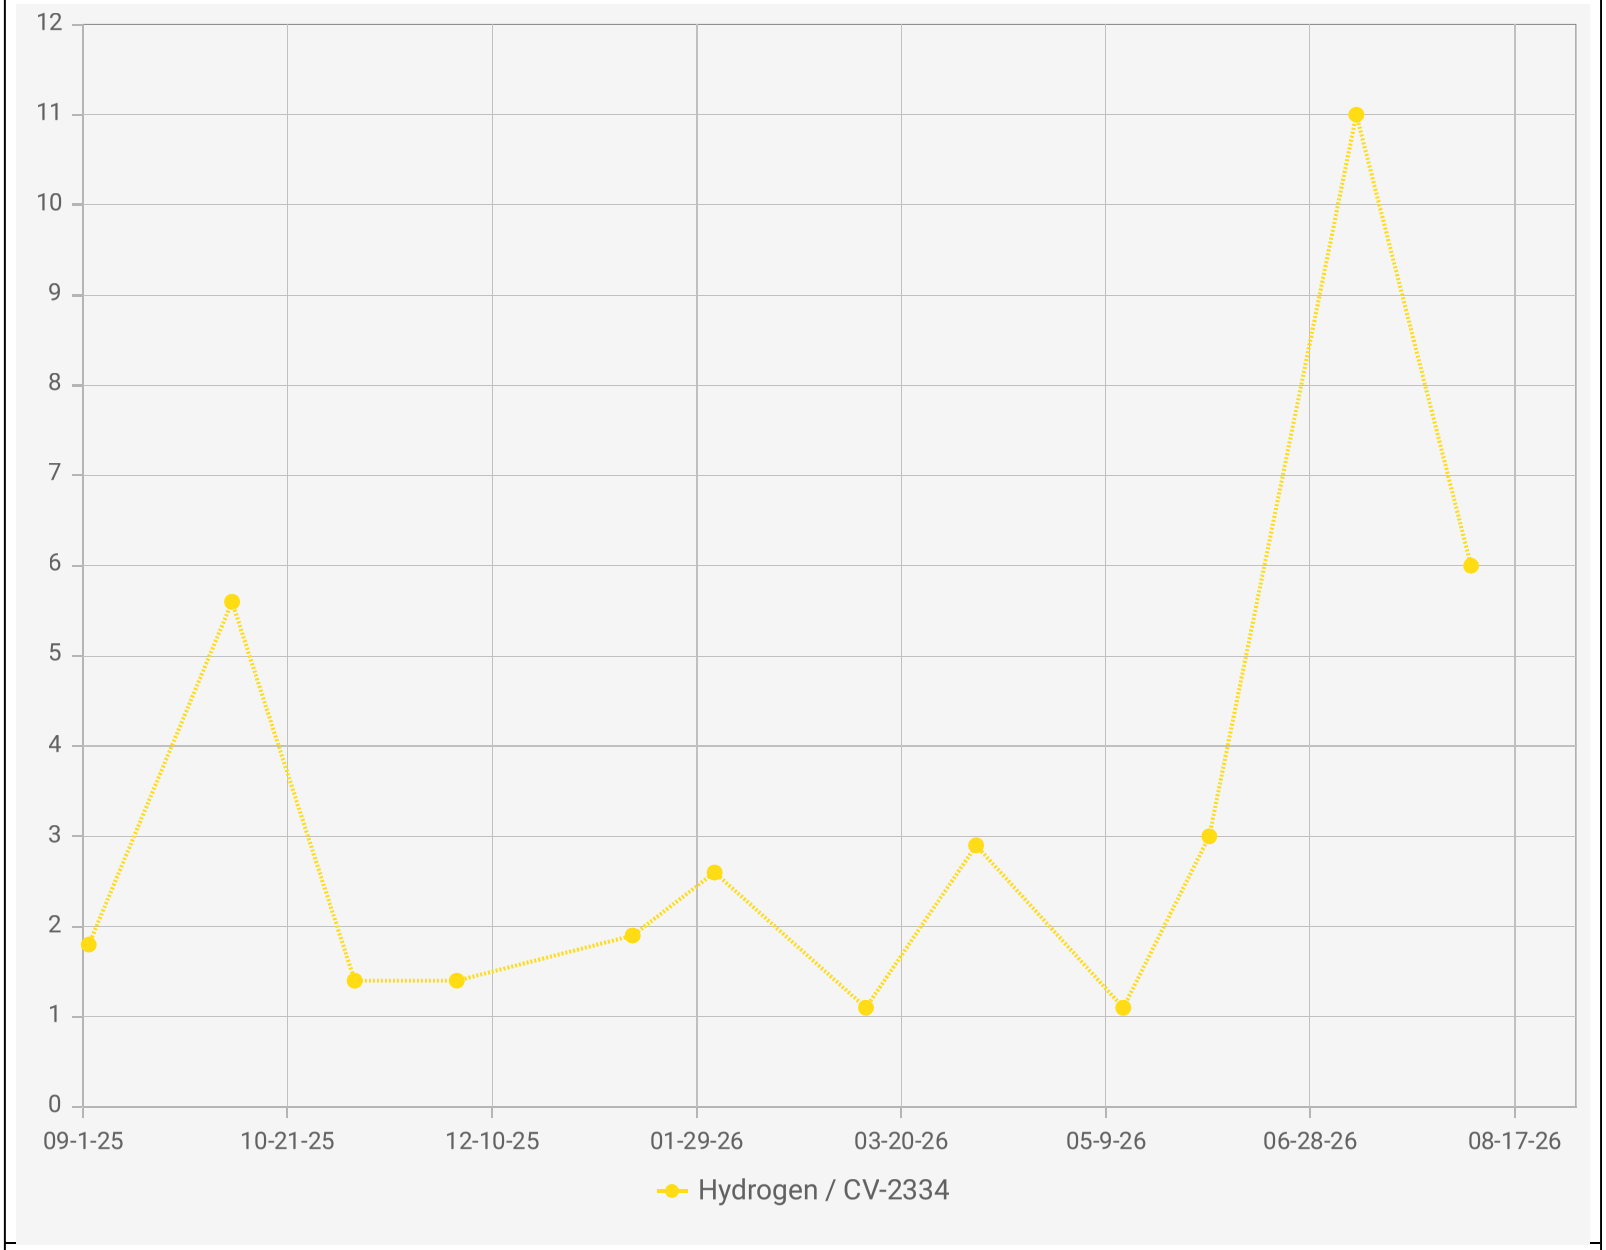

Point IDs / Names


CV-2334 / CV-2334


Parameter / Unit

Hydrogen / % v/v

Chiquita Canyon Landfill - LAB DATA
Points Chart
Date Range : 09/01/2025 to 08/31/2026

Chart generation date : 09/09/2026

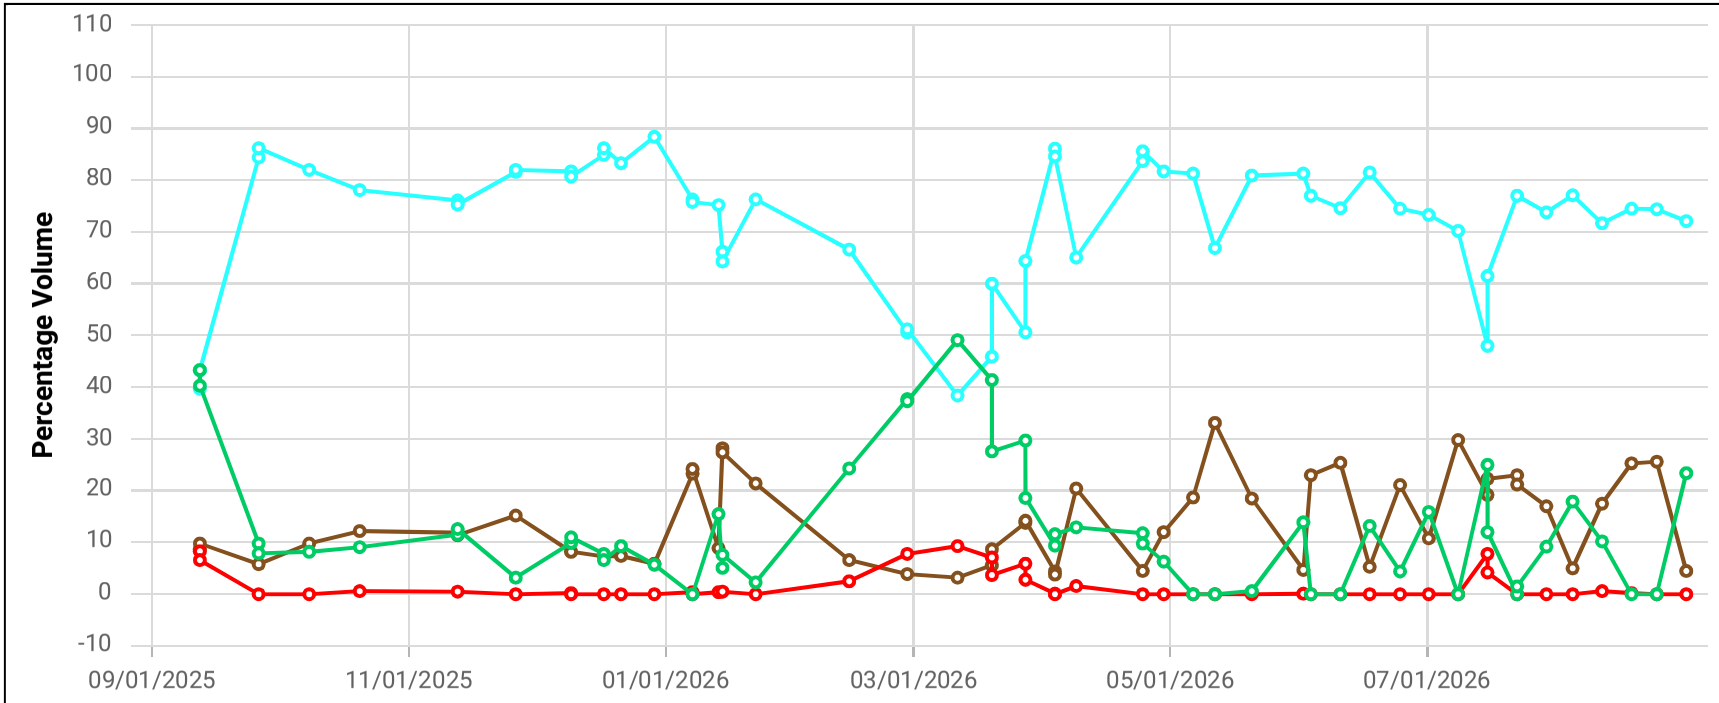

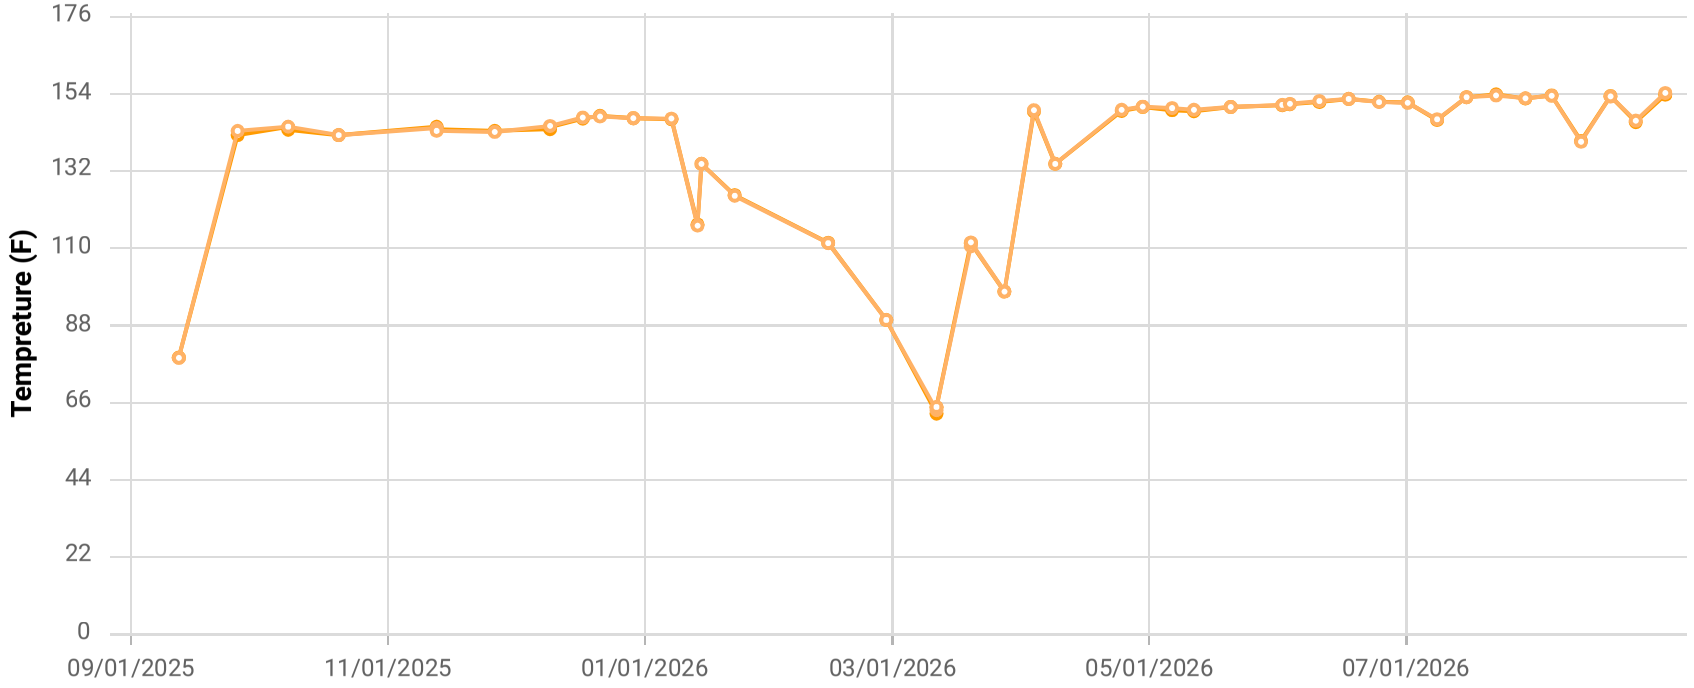

Point ID / Name


CHCV2337 / CV-2337

Parameter / Unit

- Init. Flow / scfm
- % CH4 / %
- % CO2 / %
- % O2 / %
- % Bal Gas / %
- Init. Static Press / in. H2O
- Init. Temp / Deg. F
- Adj. Temp / Deg. F

Chiquita Canyon Landfill
Parameter Chart: Multiscale
Date Range: 09/01/2025 - 08/31/2026
Chart generation date: 9/2/26

SCSeTools

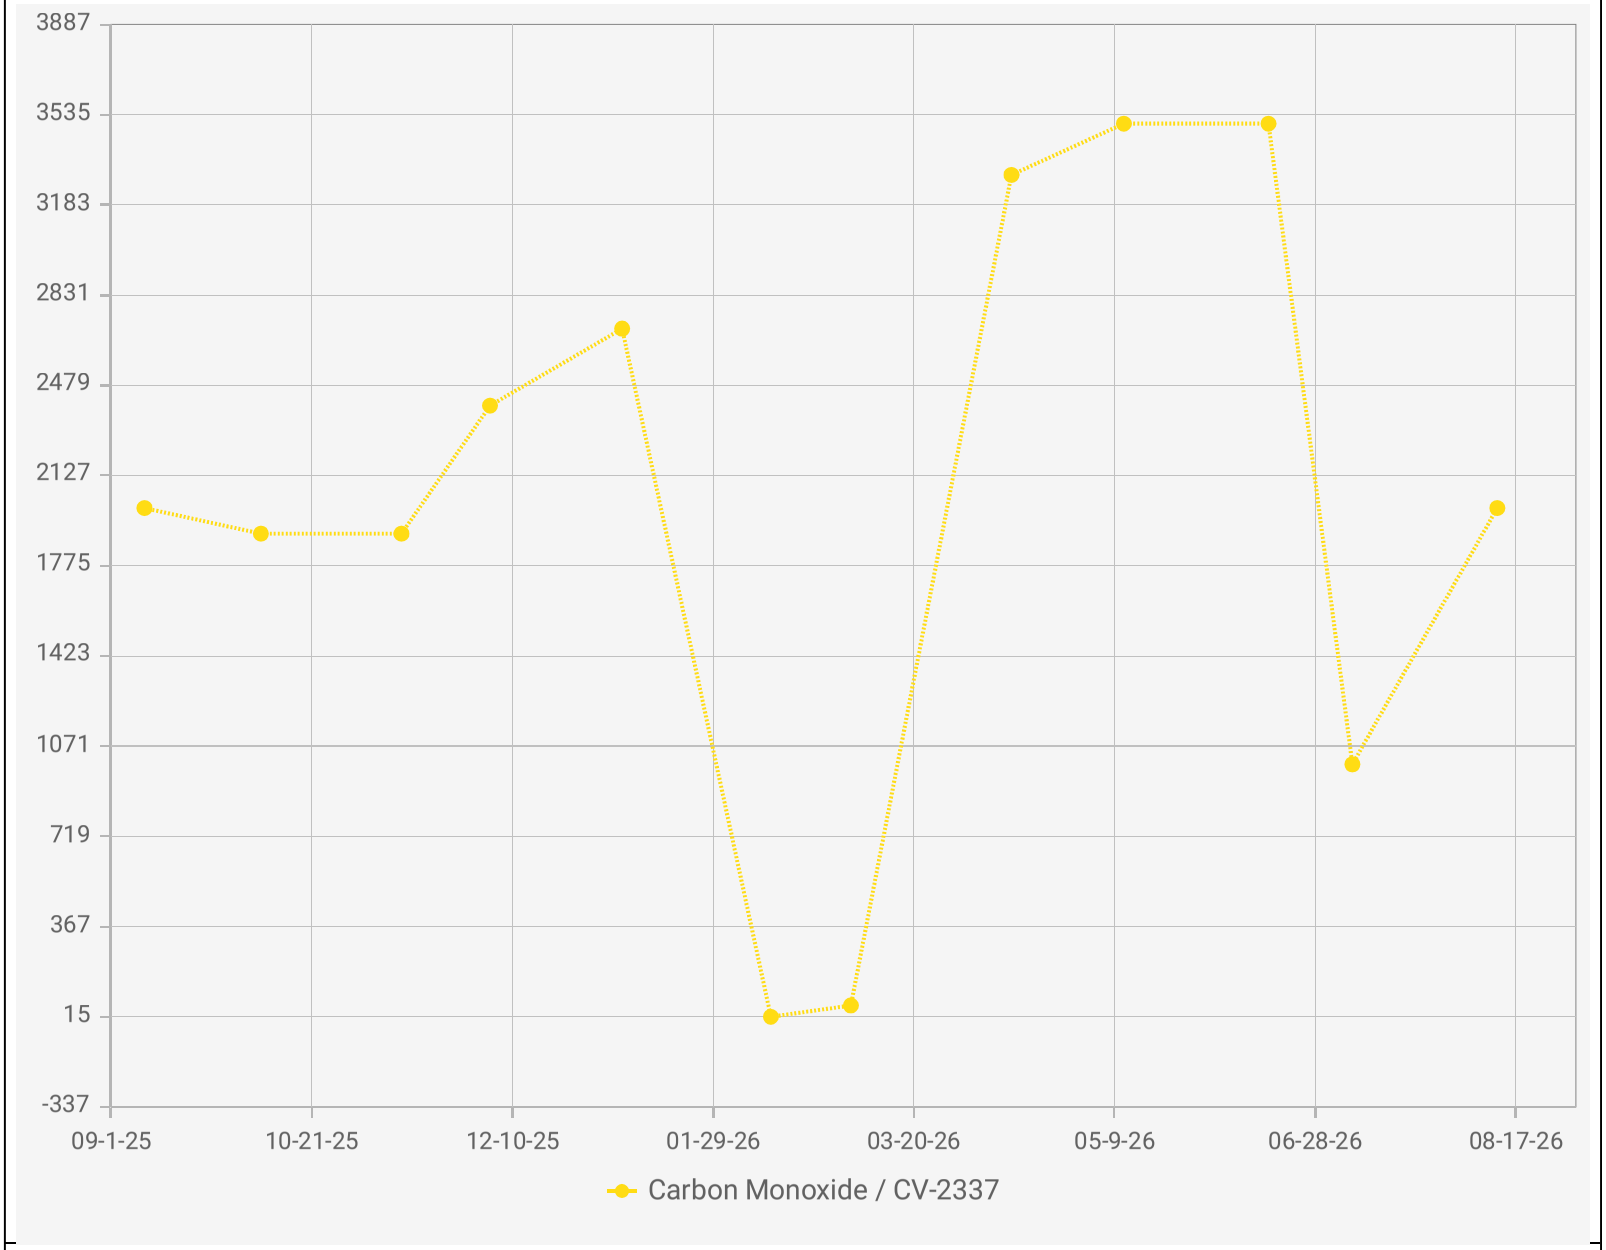

Chiquita Canyon Landfill - LAB DATA
Points Chart
Date Range : 09/01/2025 to 08/31/2026


Chart generation date : 09/09/2026

Point IDs / Names

CV-2337 / CV-2337

Parameter / Unit

Carbon Monoxide / ppmv

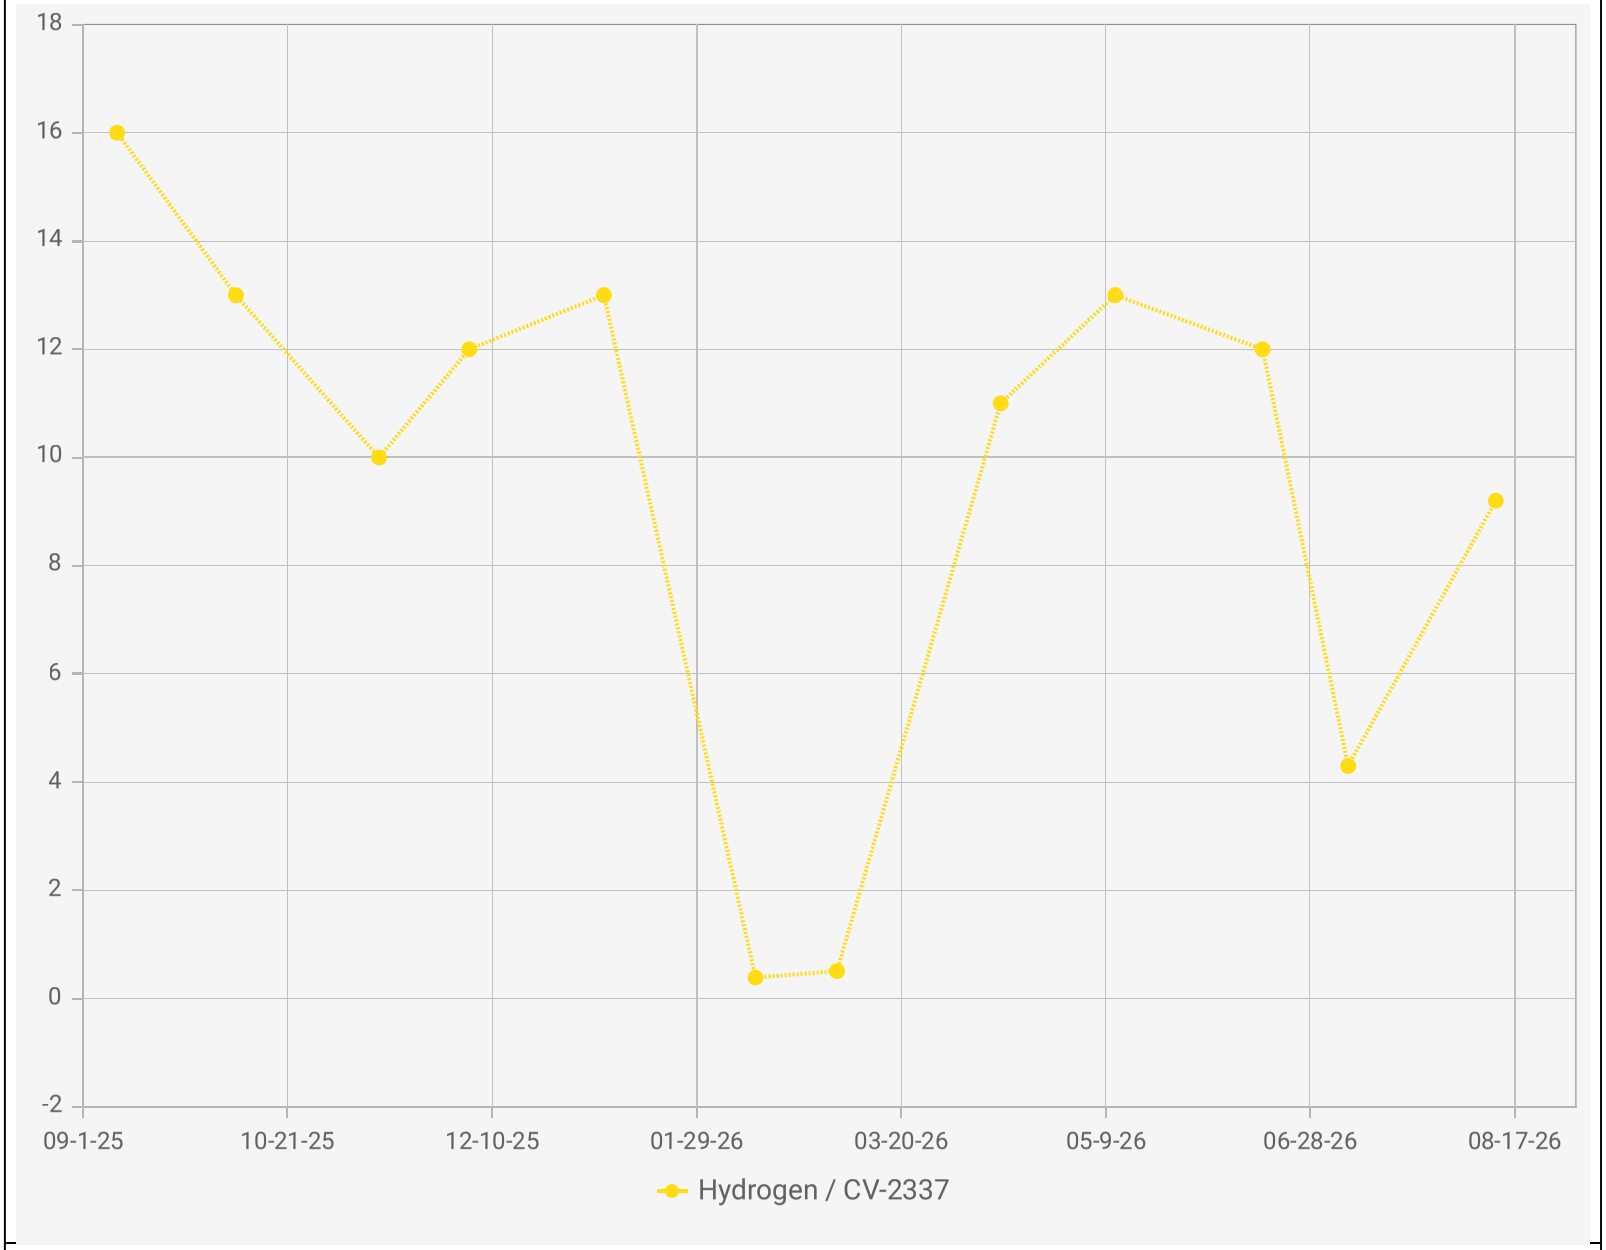

Chiquita Canyon Landfill - LAB DATA
Points Chart
Date Range : 09/01/2025 to 08/31/2026


Chart generation date : 09/09/2026


Point IDs / Names

CV-2337 / CV-2337

Parameter / Unit

Hydrogen / % v/v

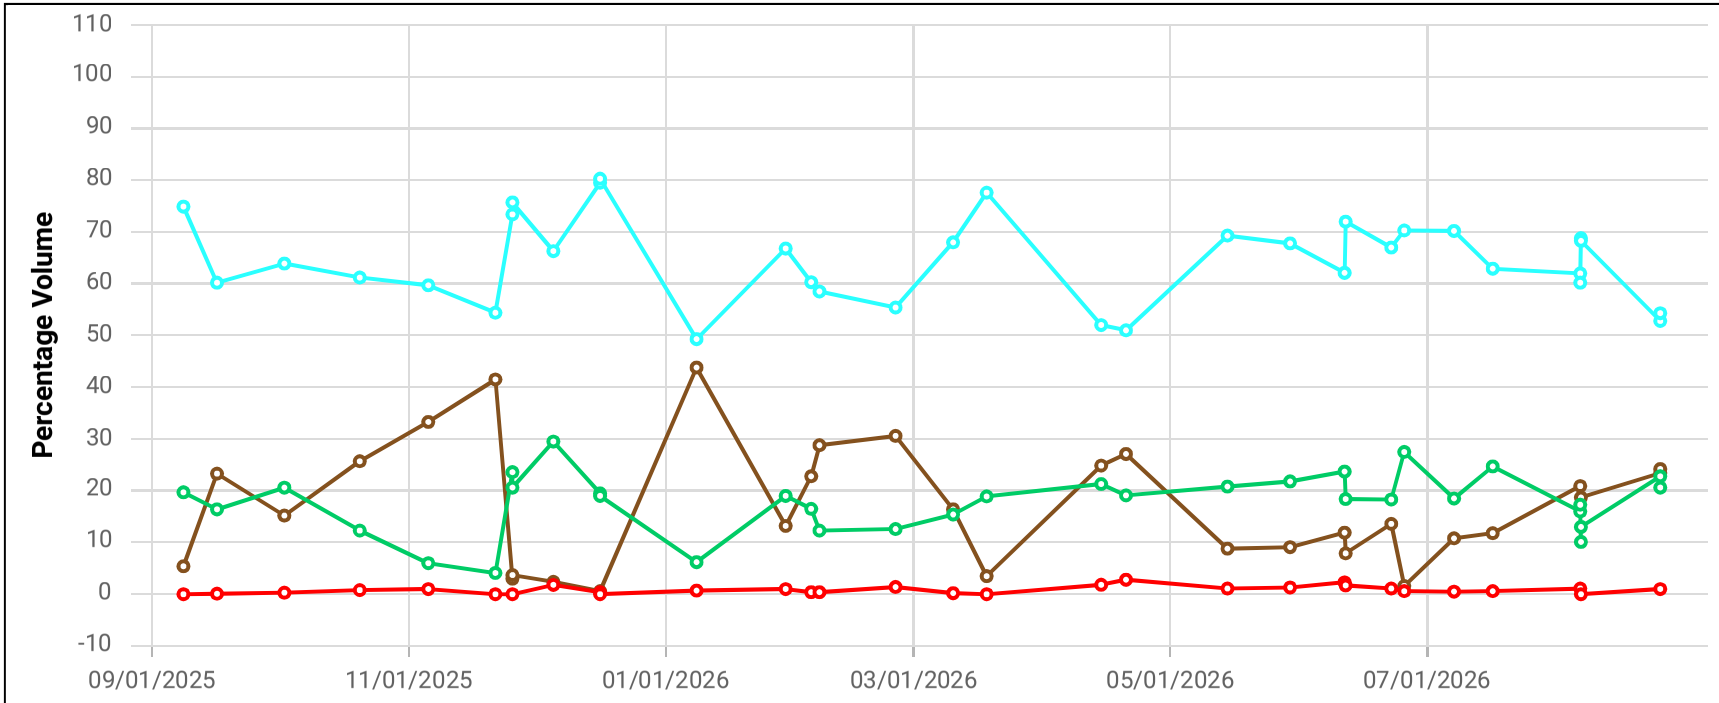

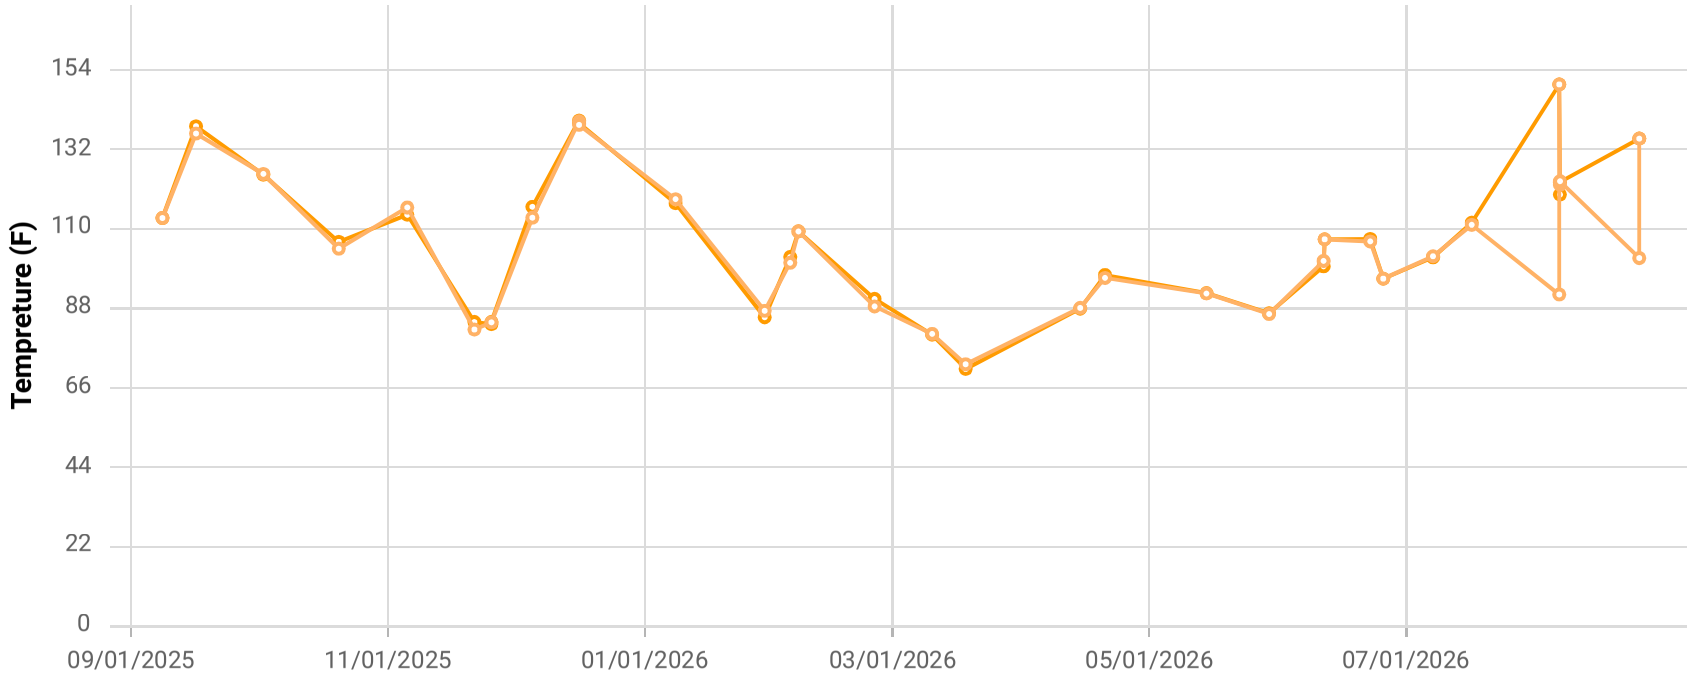

Point ID / Name


CHCV2341 / CV-2341

Parameter / Unit

- Init. Flow / scfm
- % CH4 / %
- % CO2 / %
- % O2 / %
- % Bal Gas / %
- Init. Static Press / in. H2O
- Init. Temp / Deg. F
- Adj. Temp / Deg. F

Chiquita Canyon Landfill
Parameter Chart: Multiscale
Date Range: 09/01/2025 - 08/31/2026
Chart generation date: 9/2/26

SCSeTools

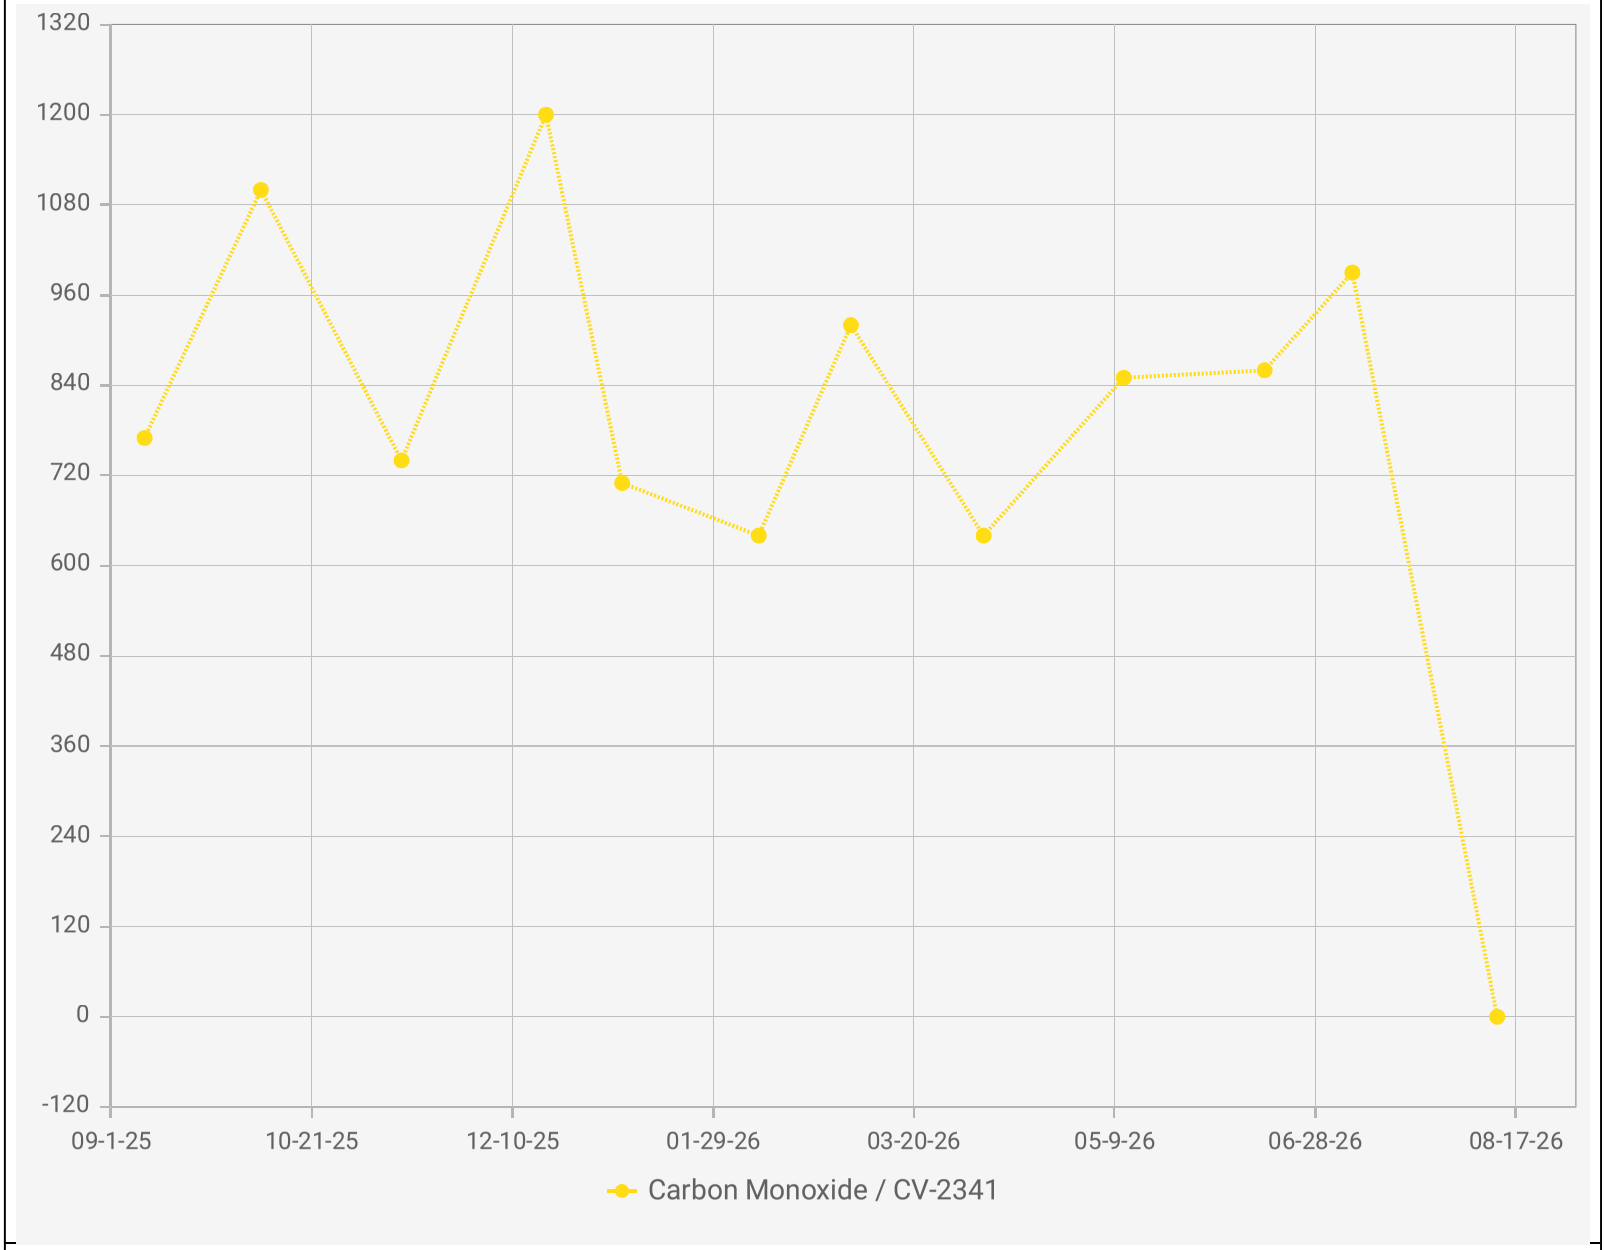

Chiquita Canyon Landfill - LAB DATA
Points Chart
Date Range : 09/01/2025 to 08/31/2026

Chart generation date : 09/09/2026


Point IDs / Names

CV-2341 / CV-2341

Parameter / Unit

Carbon Monoxide /

SCSeTools

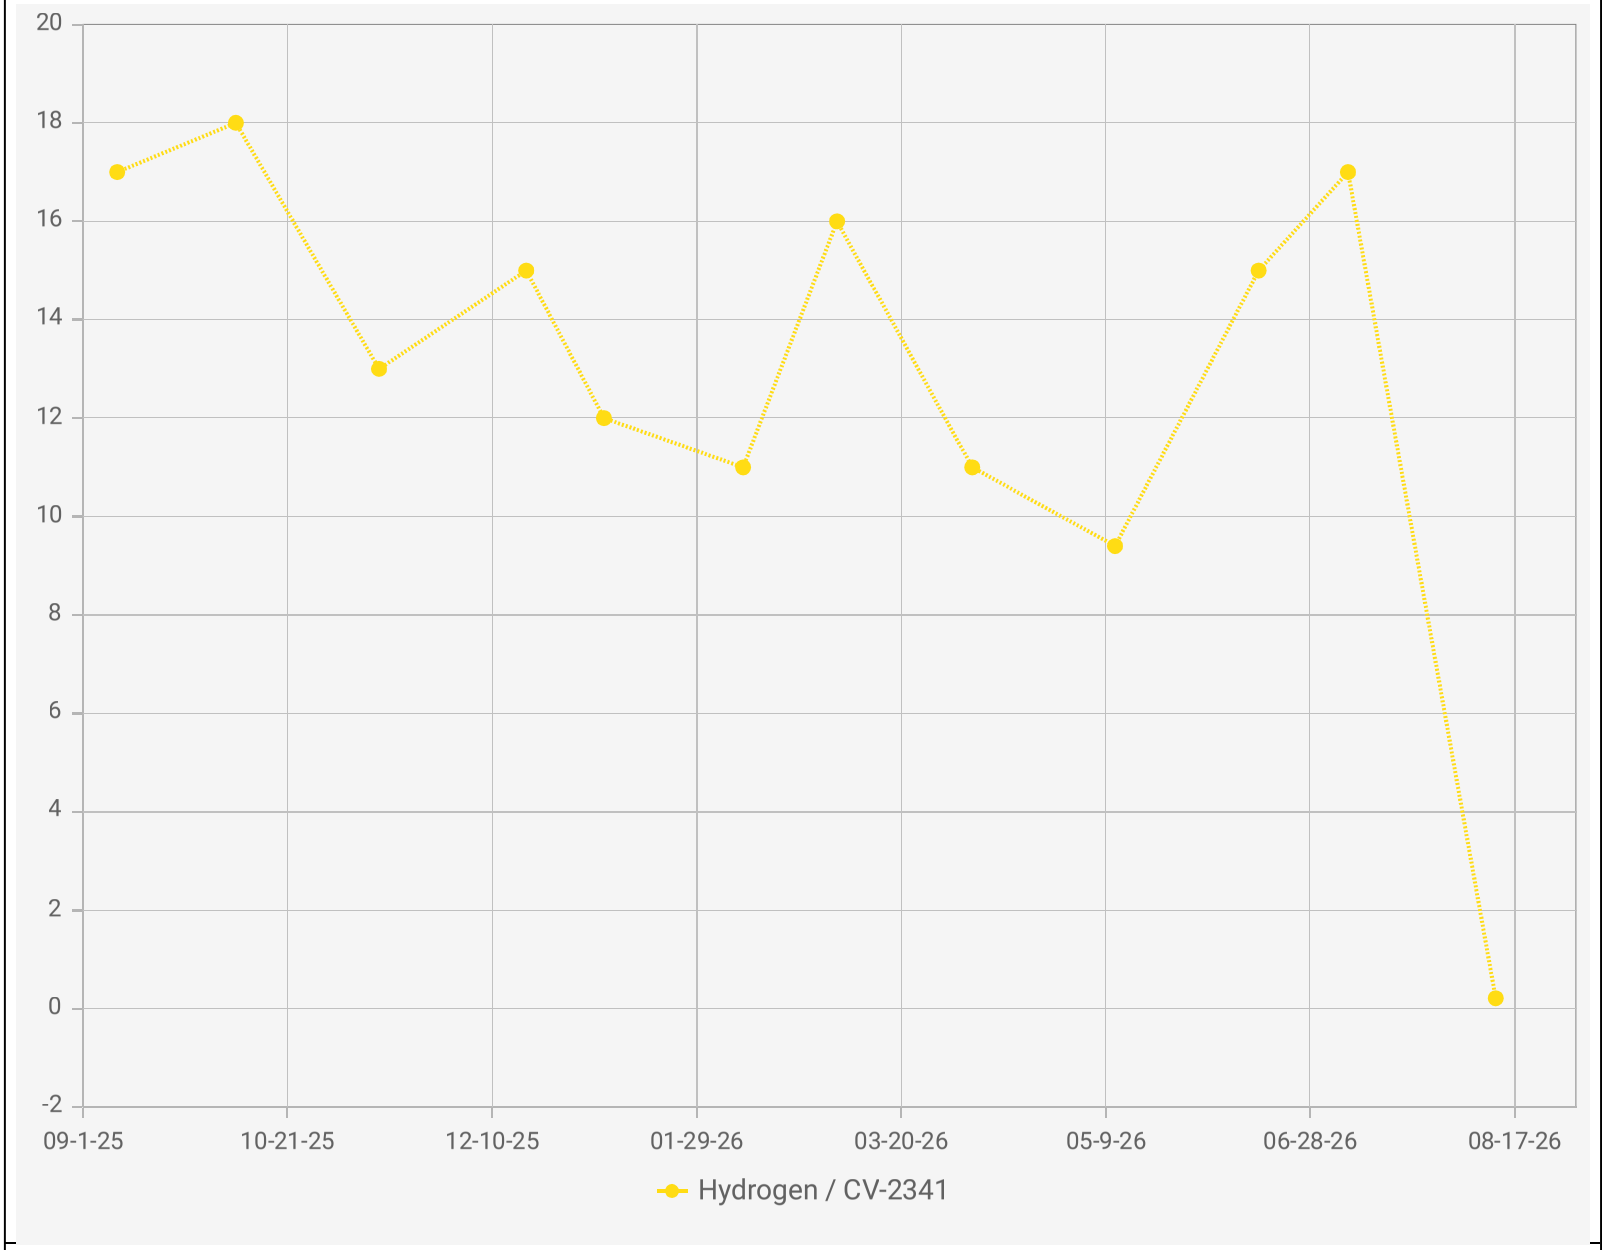

Chiquita Canyon Landfill - LAB DATA
Points Chart
Date Range : 09/01/2025 to 08/31/2026


Chart generation date : 09/09/2026


Point IDs / Names

CV-2341 / CV-2341

Parameter / Unit

Hydrogen / % v/v

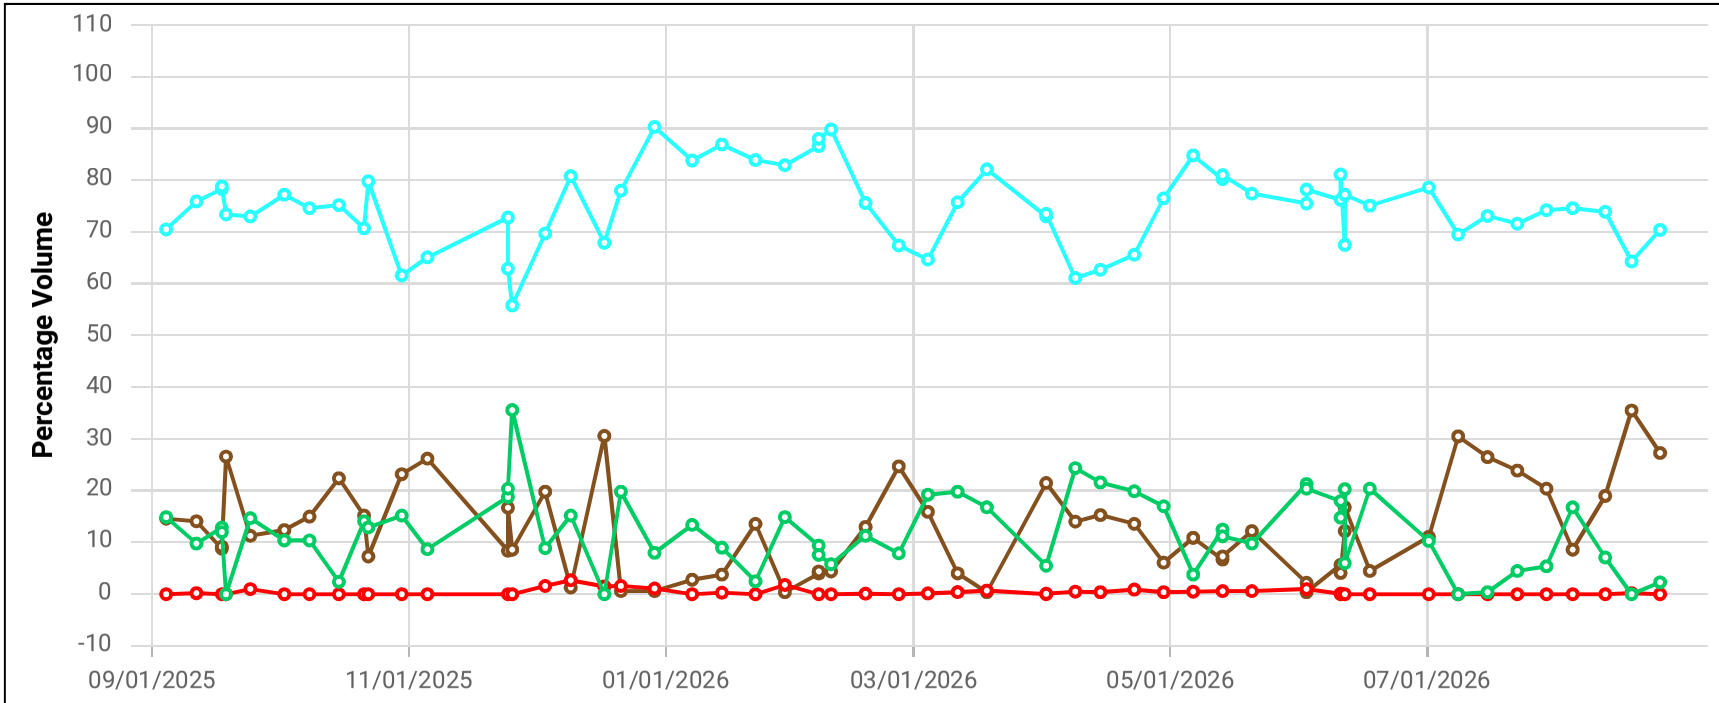

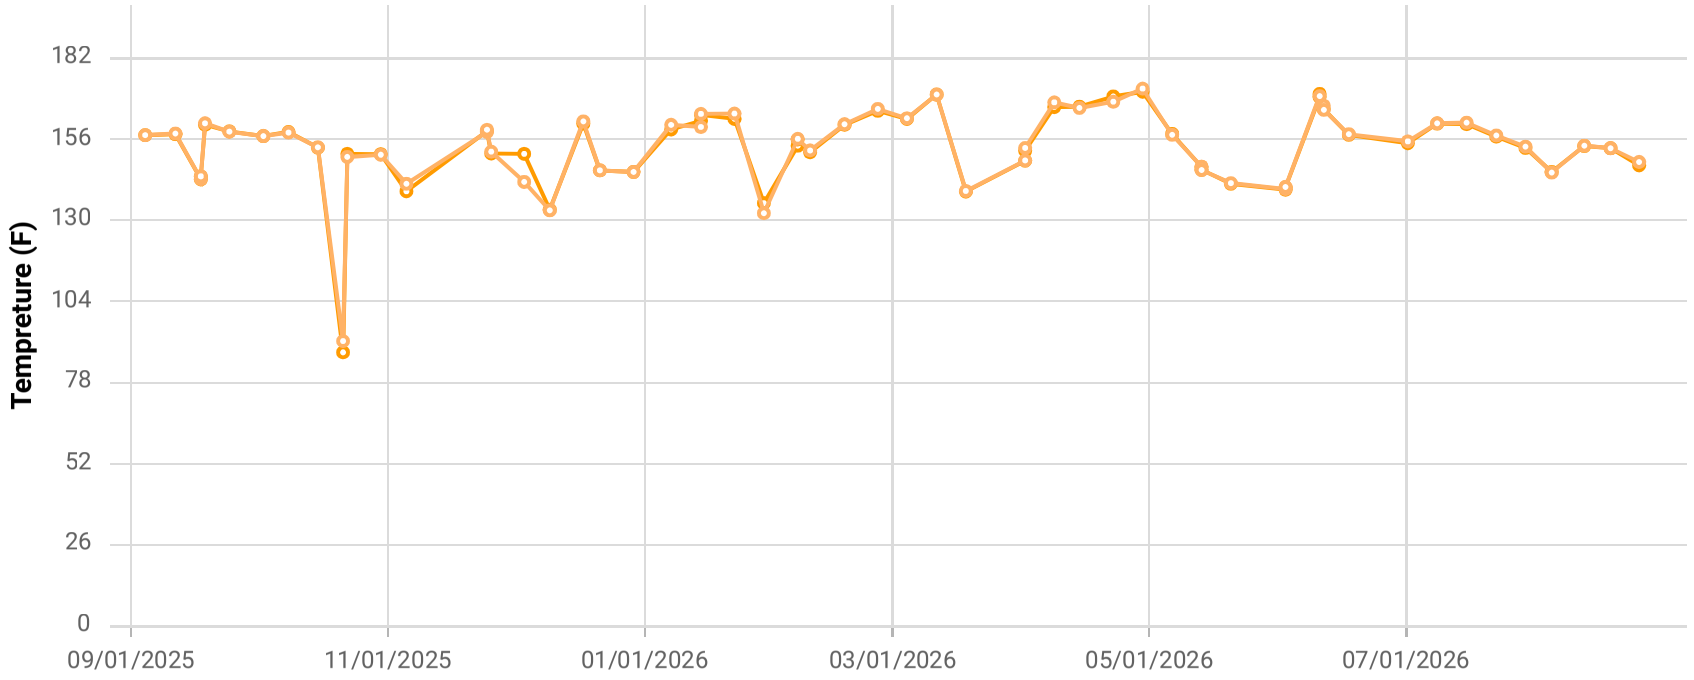

Point ID / Name


CHCV2344 / CV-2344

Parameter / Unit

- Init. Flow / scfm
- % CH4 / %
- % CO2 / %
- % O2 / %
- % Bal Gas / %
- Init. Static Press / in. H2O
- Init. Temp / Deg. F
- Adj. Temp / Deg. F

Chiquita Canyon Landfill
Parameter Chart: Multiscale
Date Range: 09/01/2025 - 08/31/2026
Chart generation date: 9/2/26

SCSeTools

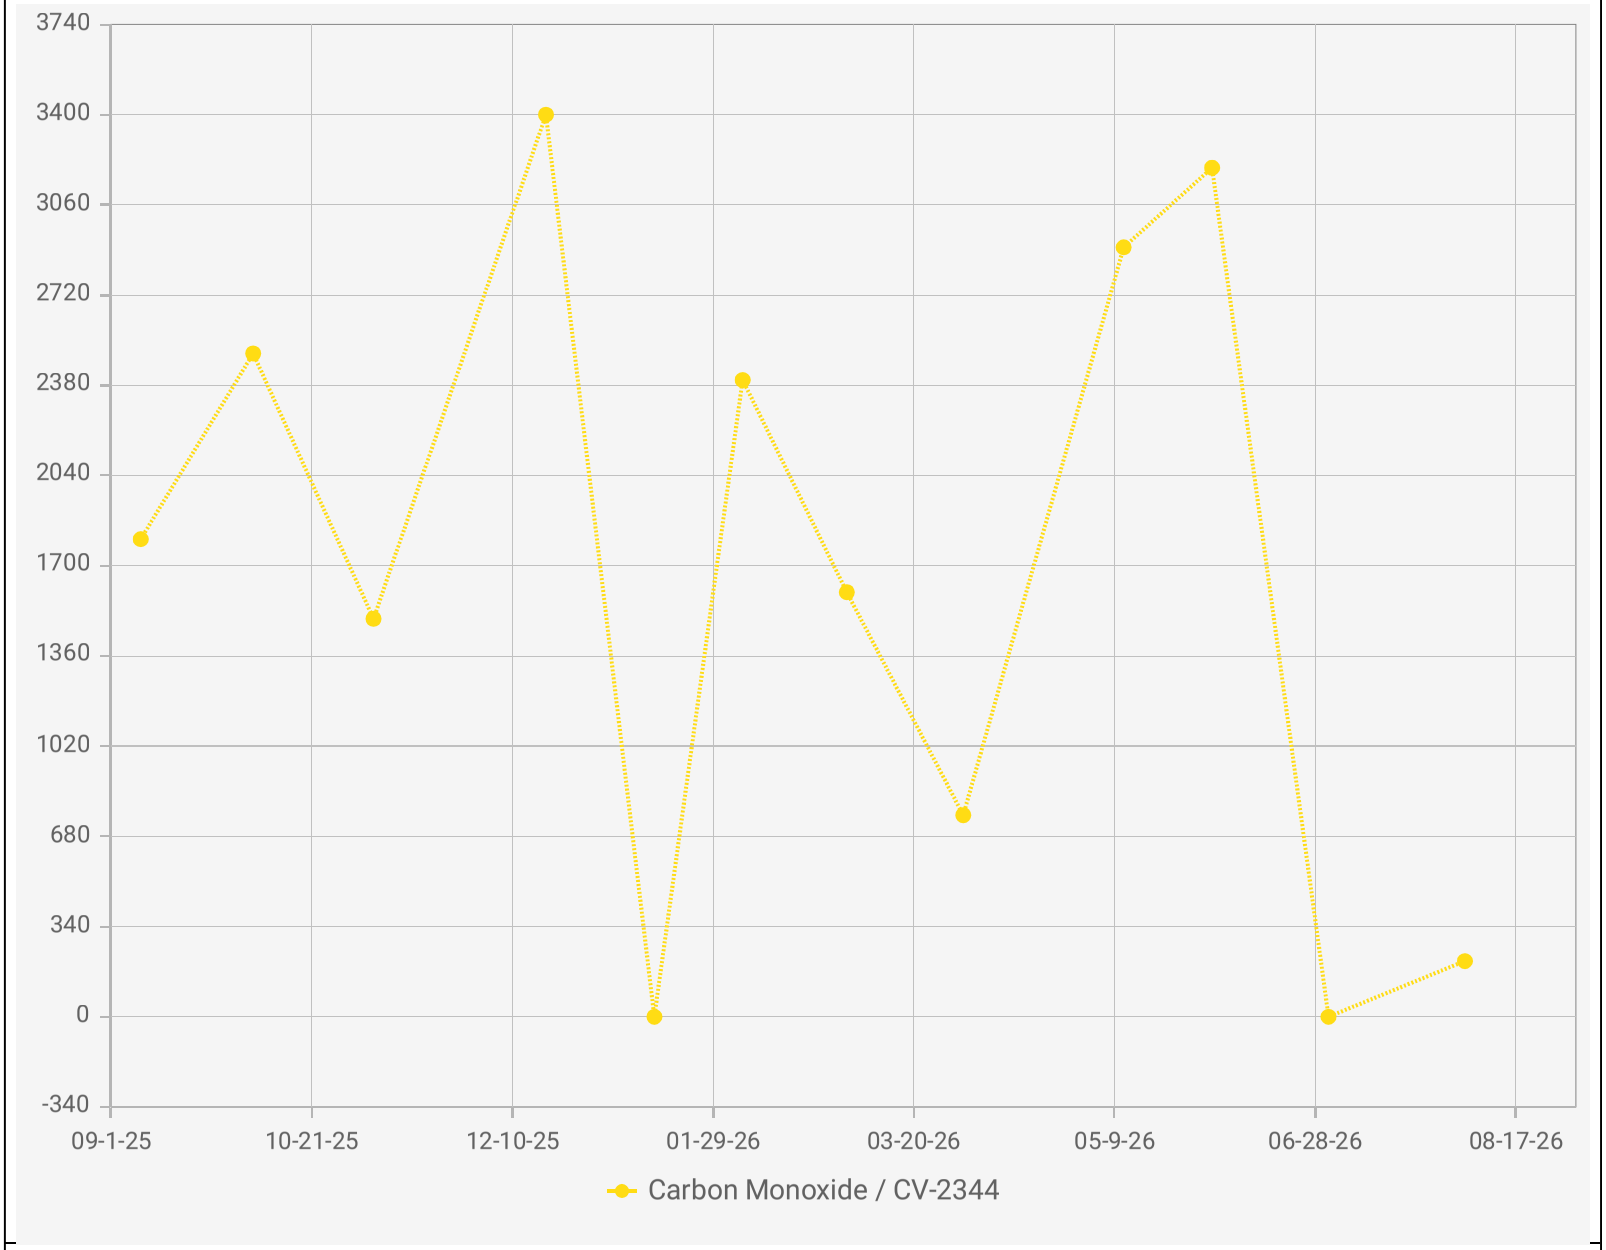

Chiquita Canyon Landfill - LAB DATA
Points Chart
Date Range : 09/01/2025 to 08/31/2026

Chart generation date : 09/09/2026


Point IDs / Names

CV-2344 / CV-2344

Parameter / Unit

Carbon Monoxide / ppmv

SCSeTools

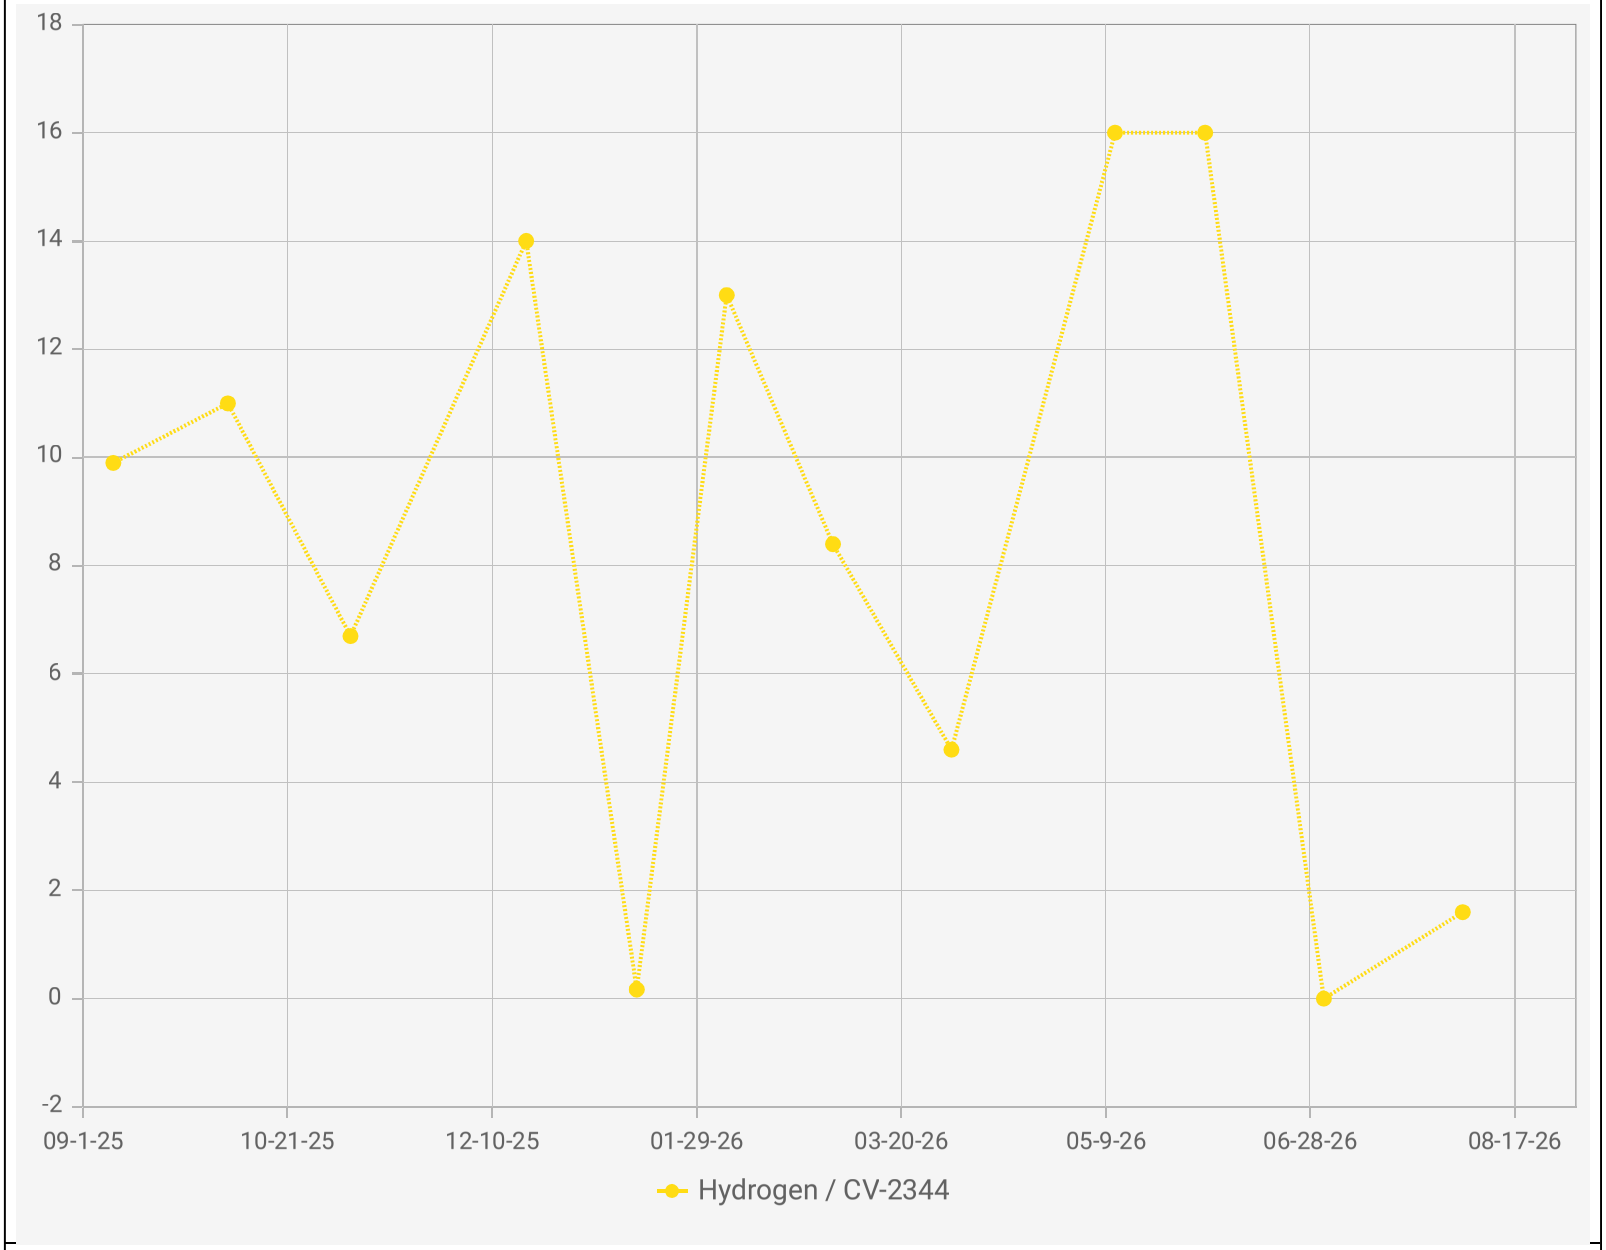

Chiquita Canyon Landfill - LAB DATA
Points Chart
Date Range : 09/01/2025 to 08/31/2026


Chart generation date : 09/09/2026


Point IDs / Names

CV-2344 / CV-2344

Parameter / Unit

Hydrogen / % v/v

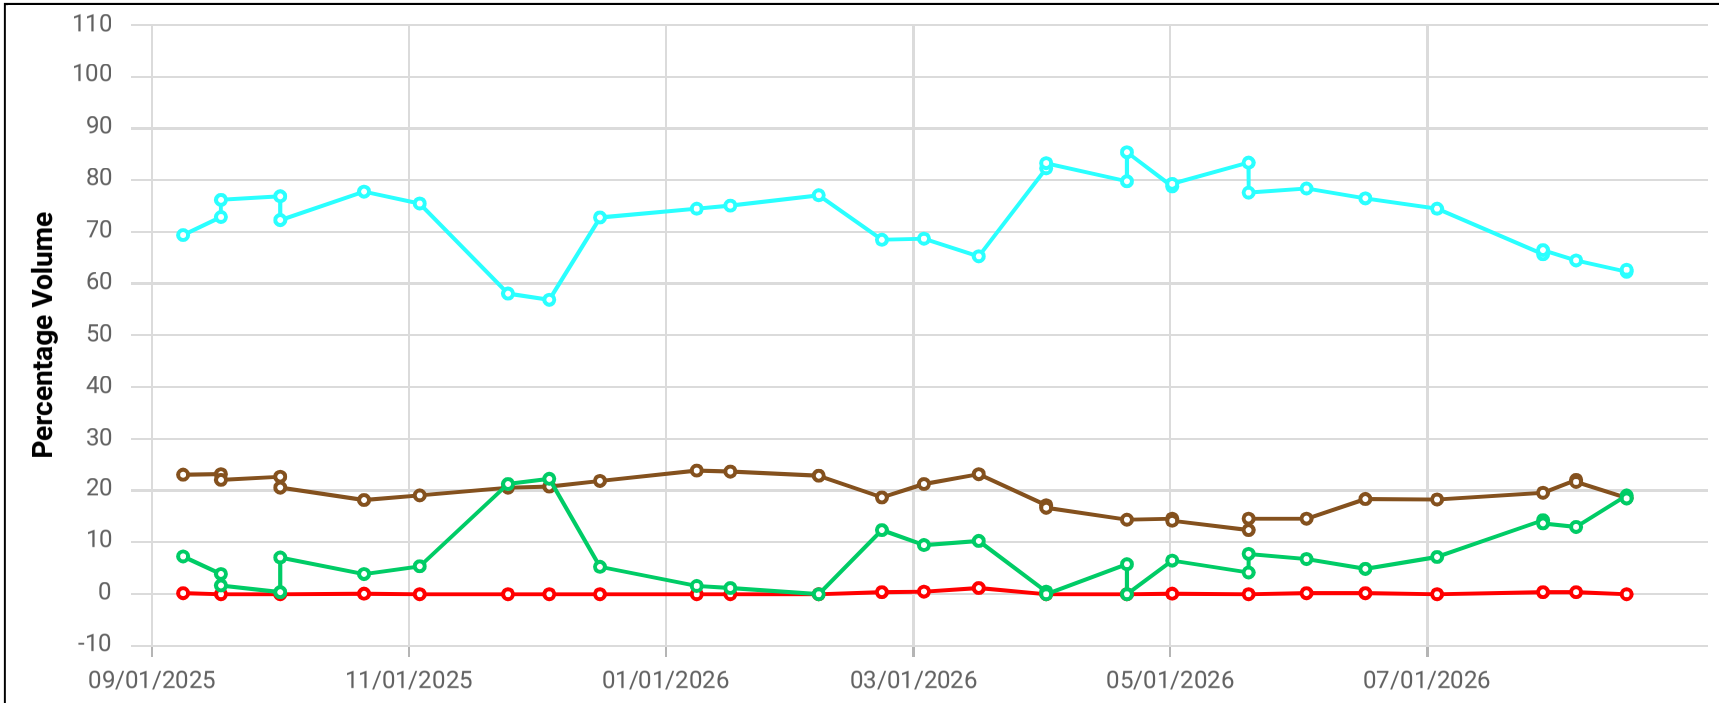

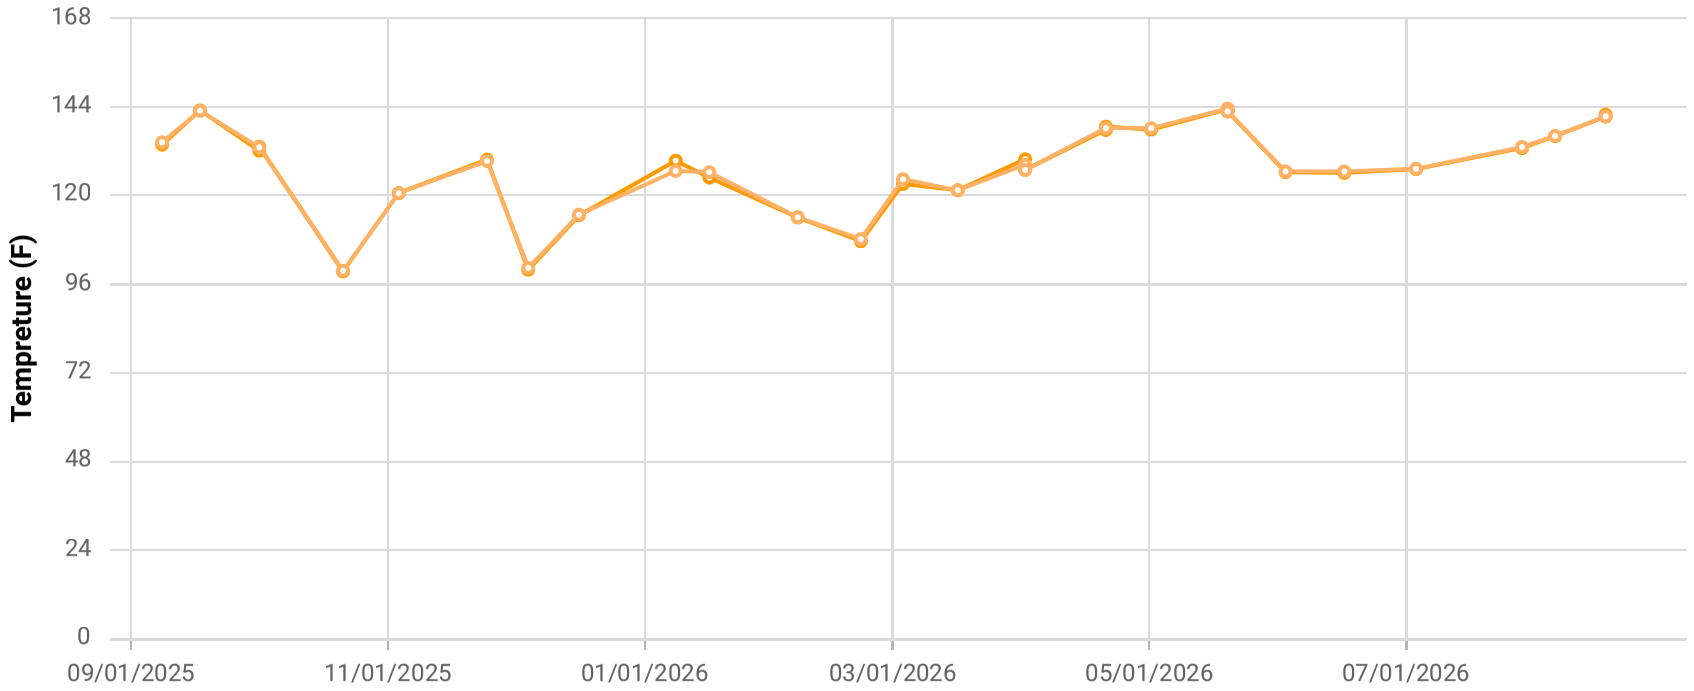

Point ID / Name


CHCV2345 / CV-2345

Parameter / Unit

- Init. Flow / scfm
- % CH4 / %
- % CO2 / %
- % O2 / %
- % Bal Gas / %
- Init. Static Press / in. H2O
- Init. Temp / Deg. F
- Adj. Temp / Deg. F

Chiquita Canyon Landfill
Parameter Chart: Multiscale
Date Range: 09/01/2025 - 08/31/2026
Chart generation date: 9/2/26

SCSeTools

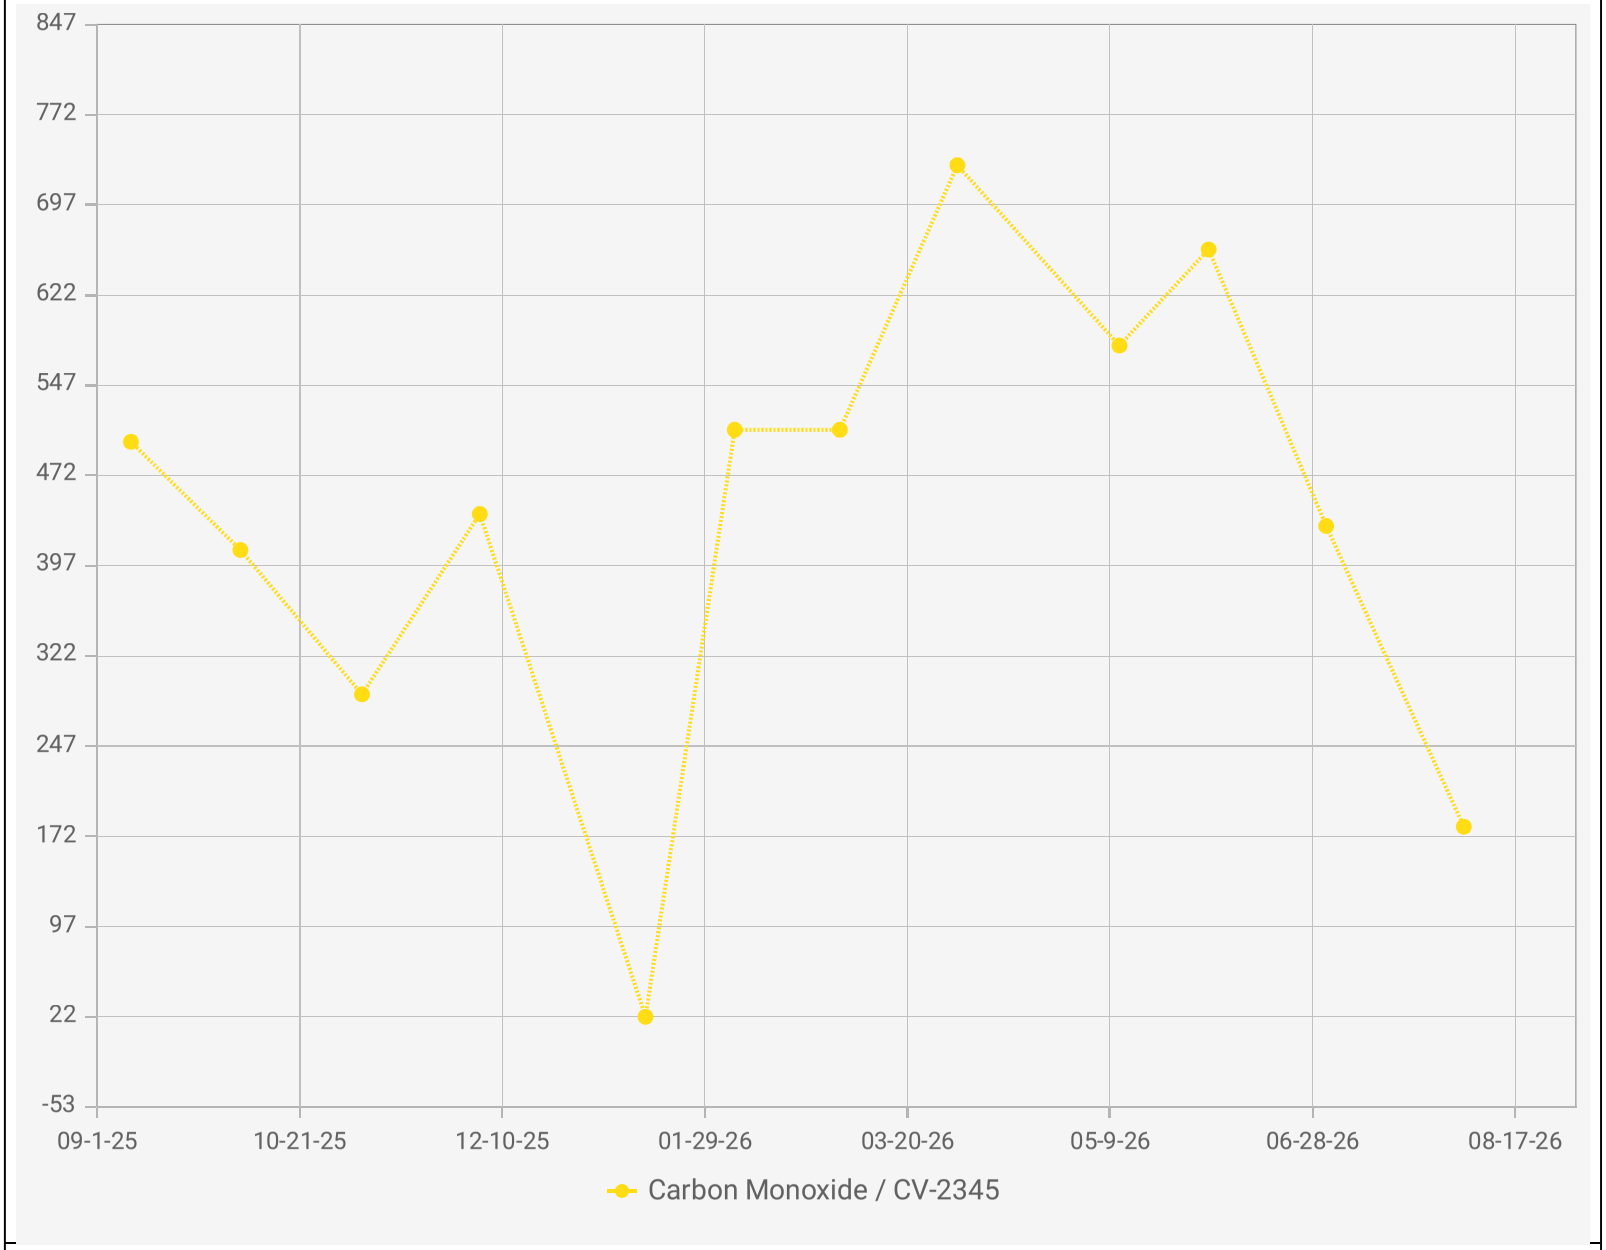

Chiquita Canyon Landfill - LAB DATA
Points Chart
Date Range : 09/01/2025 to 08/31/2026


Chart generation date : 09/09/2026

Point IDs / Names

CV-2345 / CV-2345

Parameter / Unit

Carbon Monoxide / ppmv

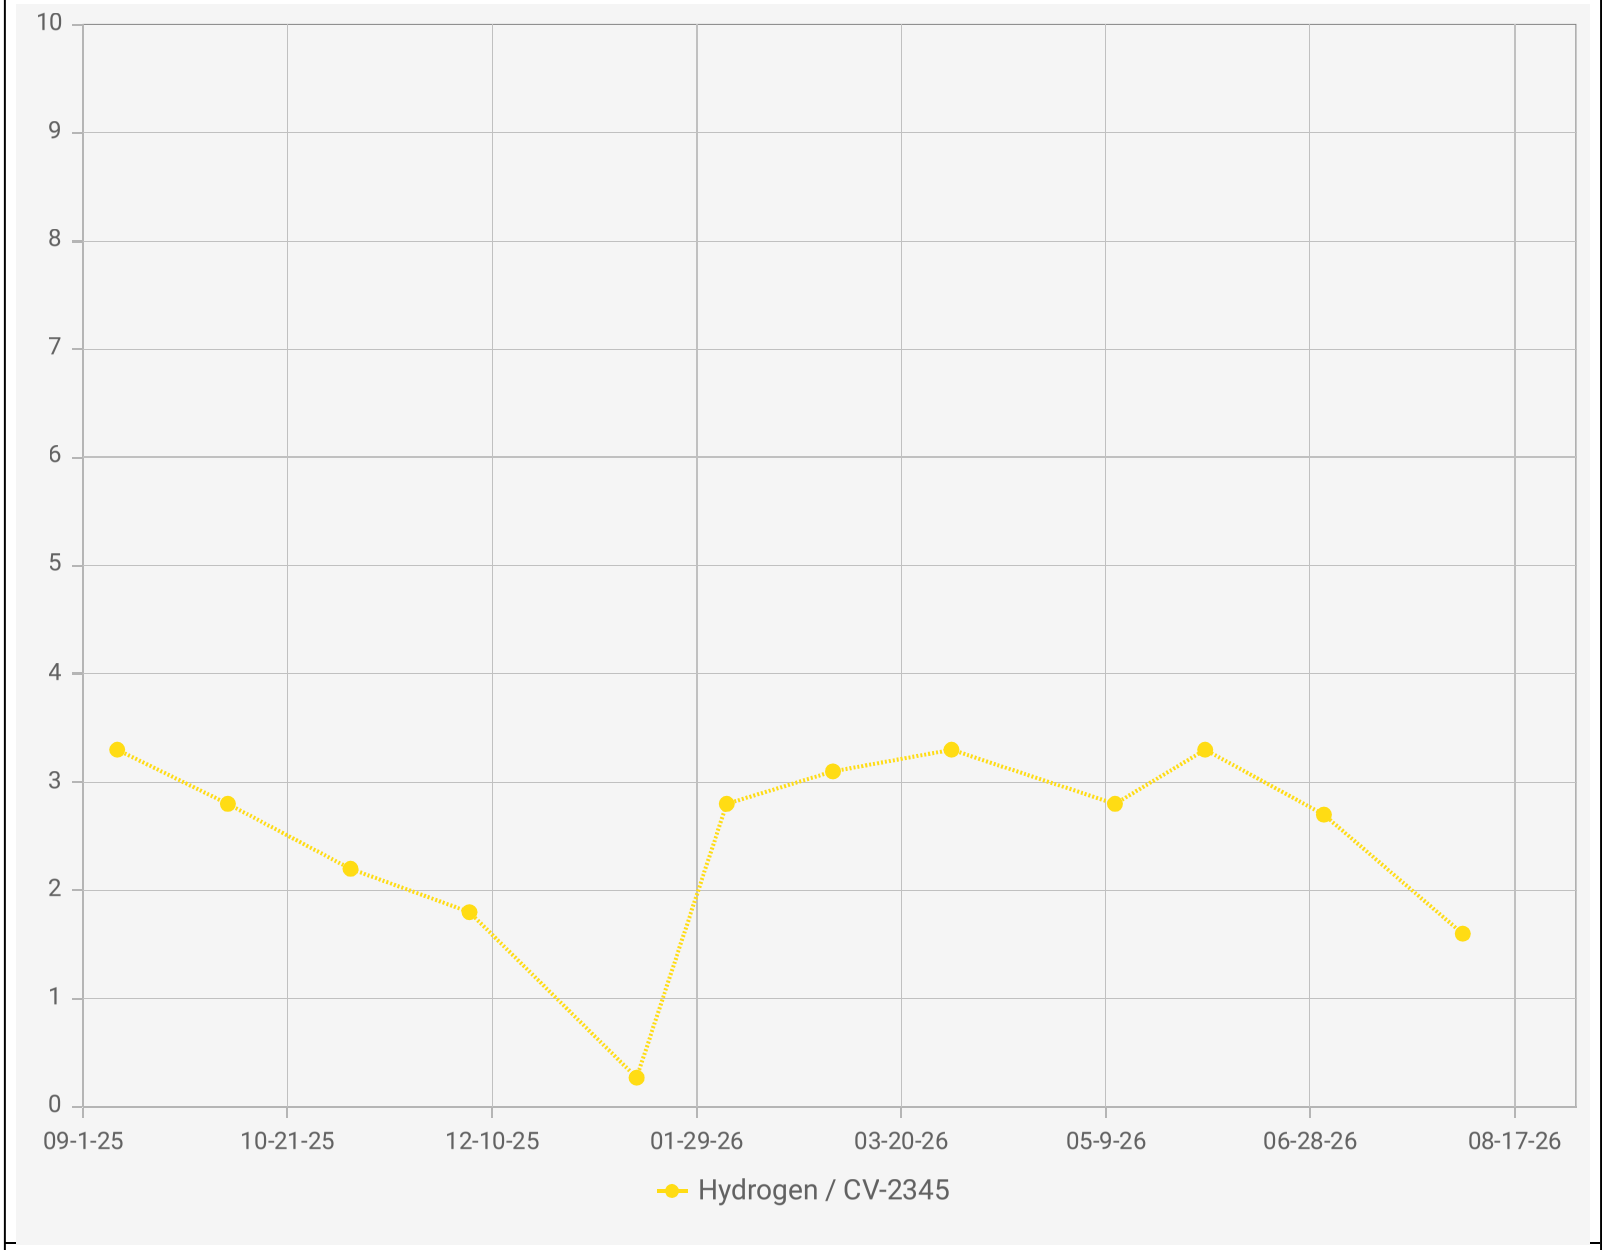

Point IDs / Names

CV-2345 / CV-2345


Parameter / Unit


Hydrogen / % v/v

Chiquita Canyon Landfill - LAB DATA
Points Chart
Date Range : 09/01/2025 to 08/31/2026

Chart generation date : 09/09/2026

SCSeTools

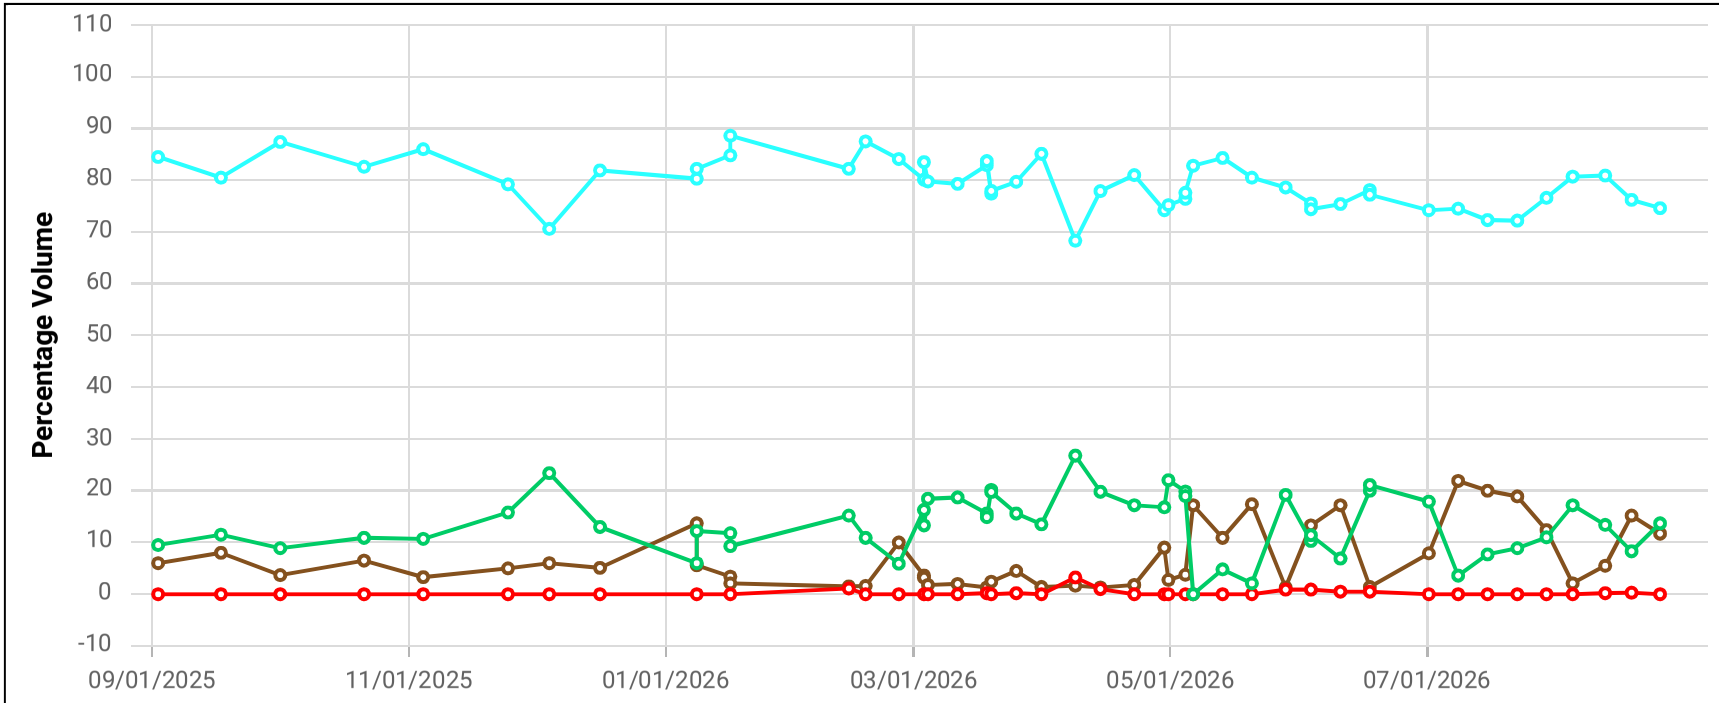

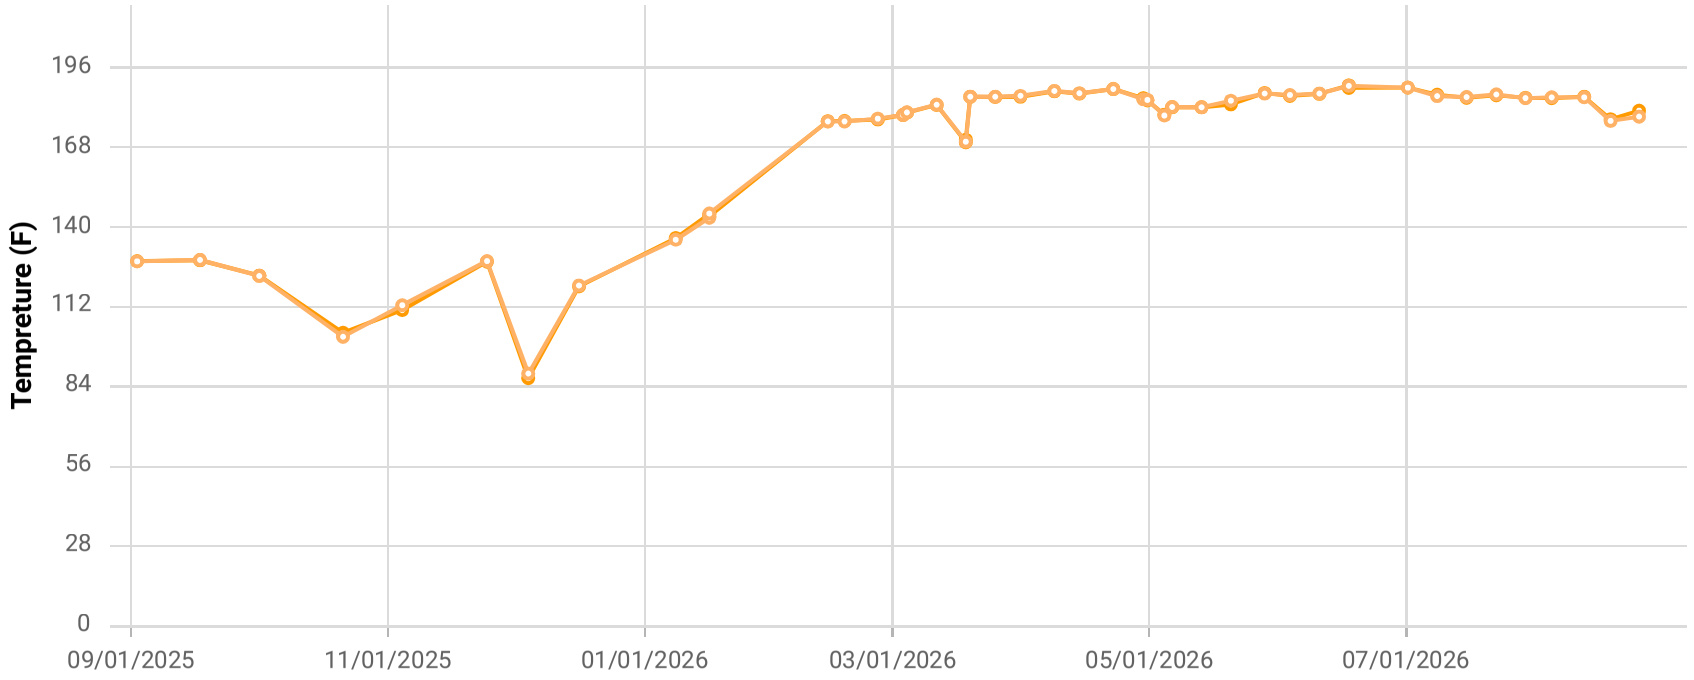

Point ID / Name


CHCV2346 / CV-2346

Parameter / Unit

- Init. Flow / scfm
- % CH4 / %
- % CO2 / %
- % O2 / %
- % Bal Gas / %
- Init. Static Press / in. H2O
- Init. Temp / Deg. F
- Adj. Temp / Deg. F

Chiquita Canyon Landfill
Parameter Chart: Multiscale
Date Range: 09/01/2025 - 08/31/2026
Chart generation date: 9/2/26

SCSeTools

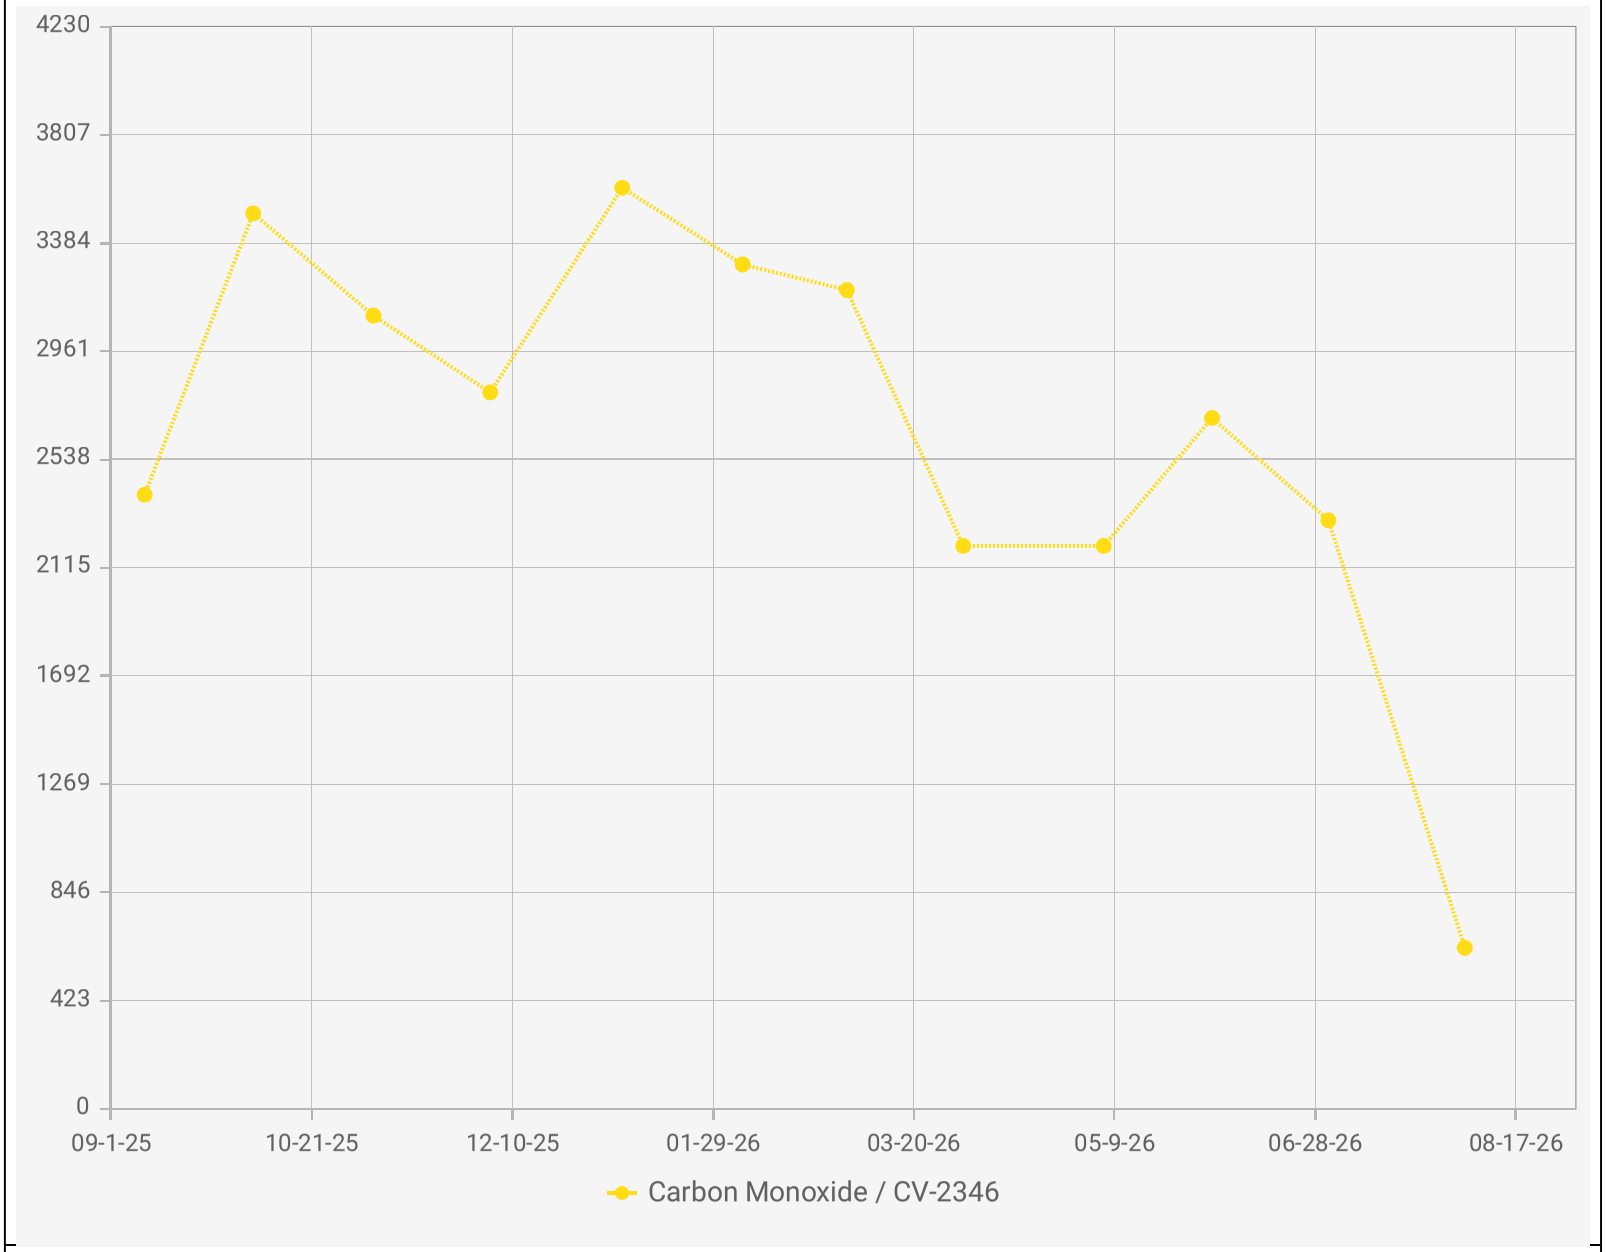

Chiquita Canyon Landfill - LAB DATA
Points Chart
Date Range : 09/01/2025 to 08/31/2026


Chart generation date : 09/09/2026

Point IDs / Names

CV-2346 / CV-2346

Parameter / Unit

Carbon Monoxide / ppmv

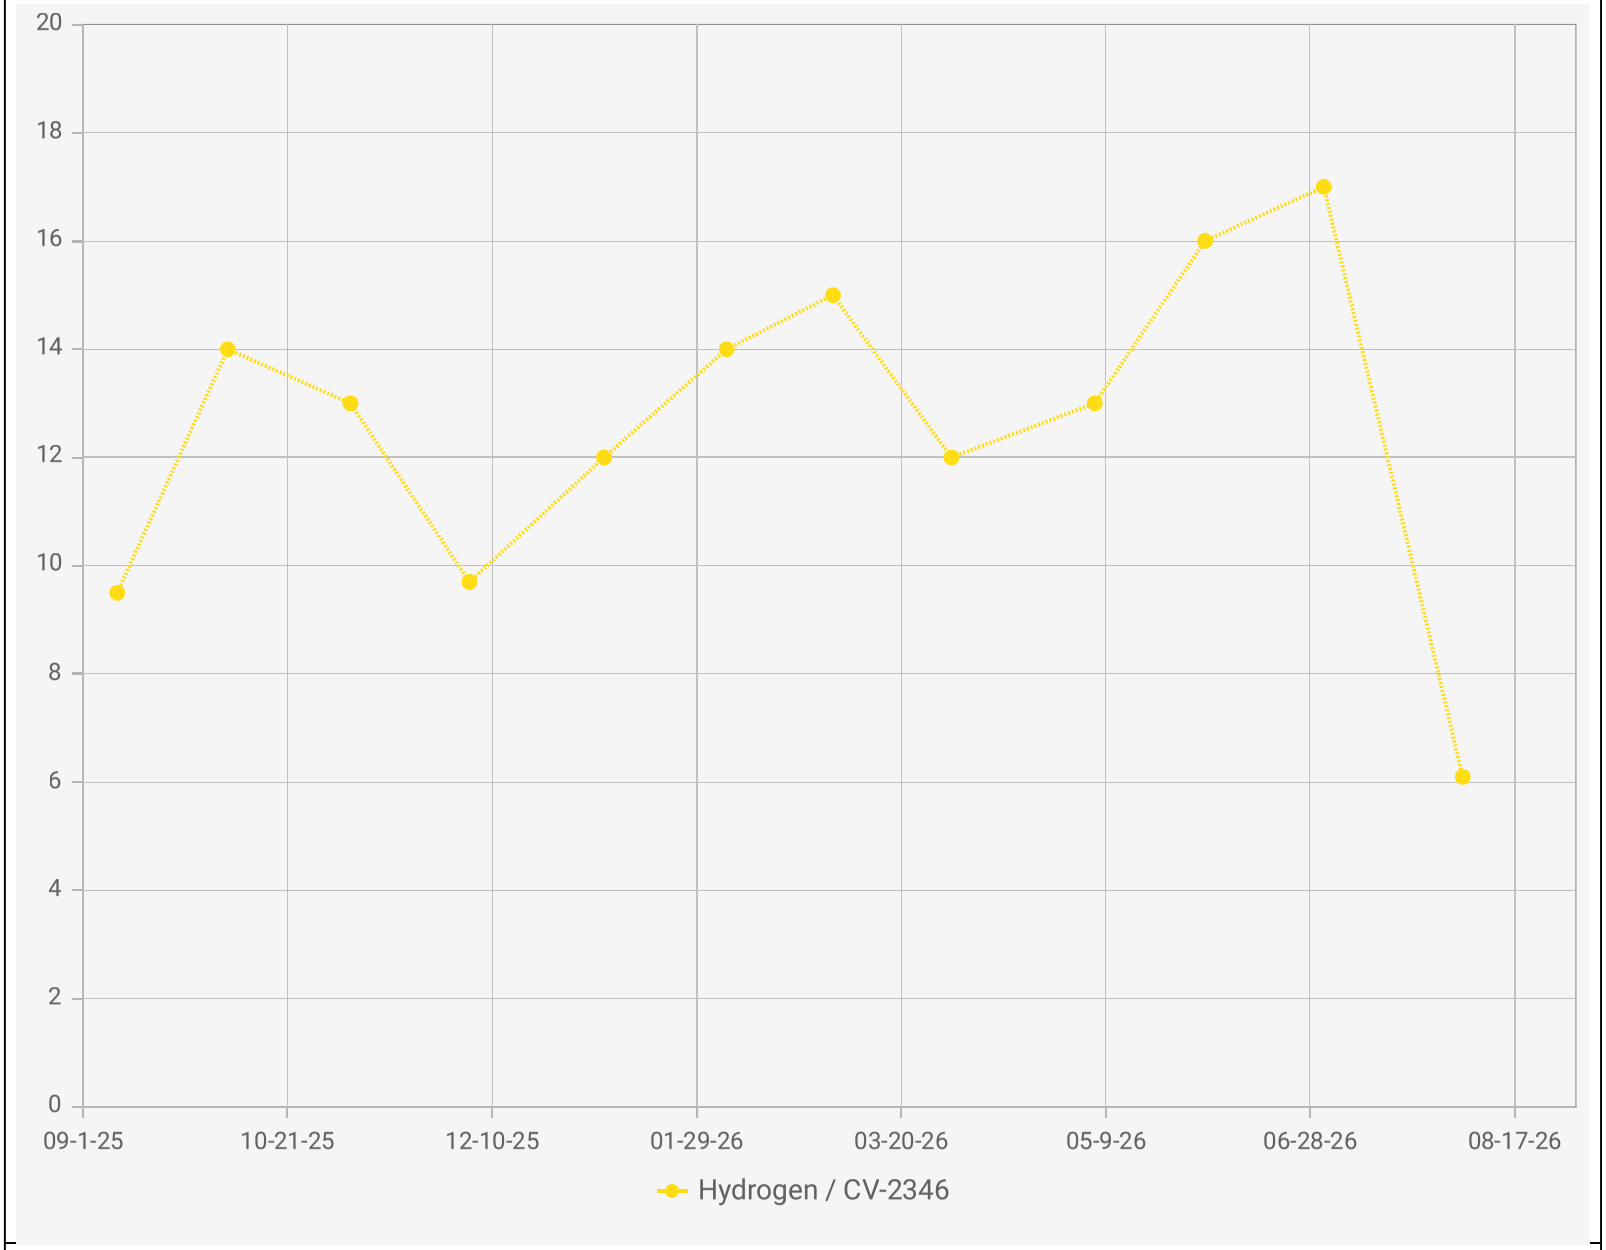

Point IDs / Names


CV-2346 / CV-2346


Parameter / Unit

Hydrogen / % v/v

Chiquita Canyon Landfill - LAB DATA
Points Chart
Date Range : 09/01/2025 to 08/31/2026

Chart generation date : 09/09/2026

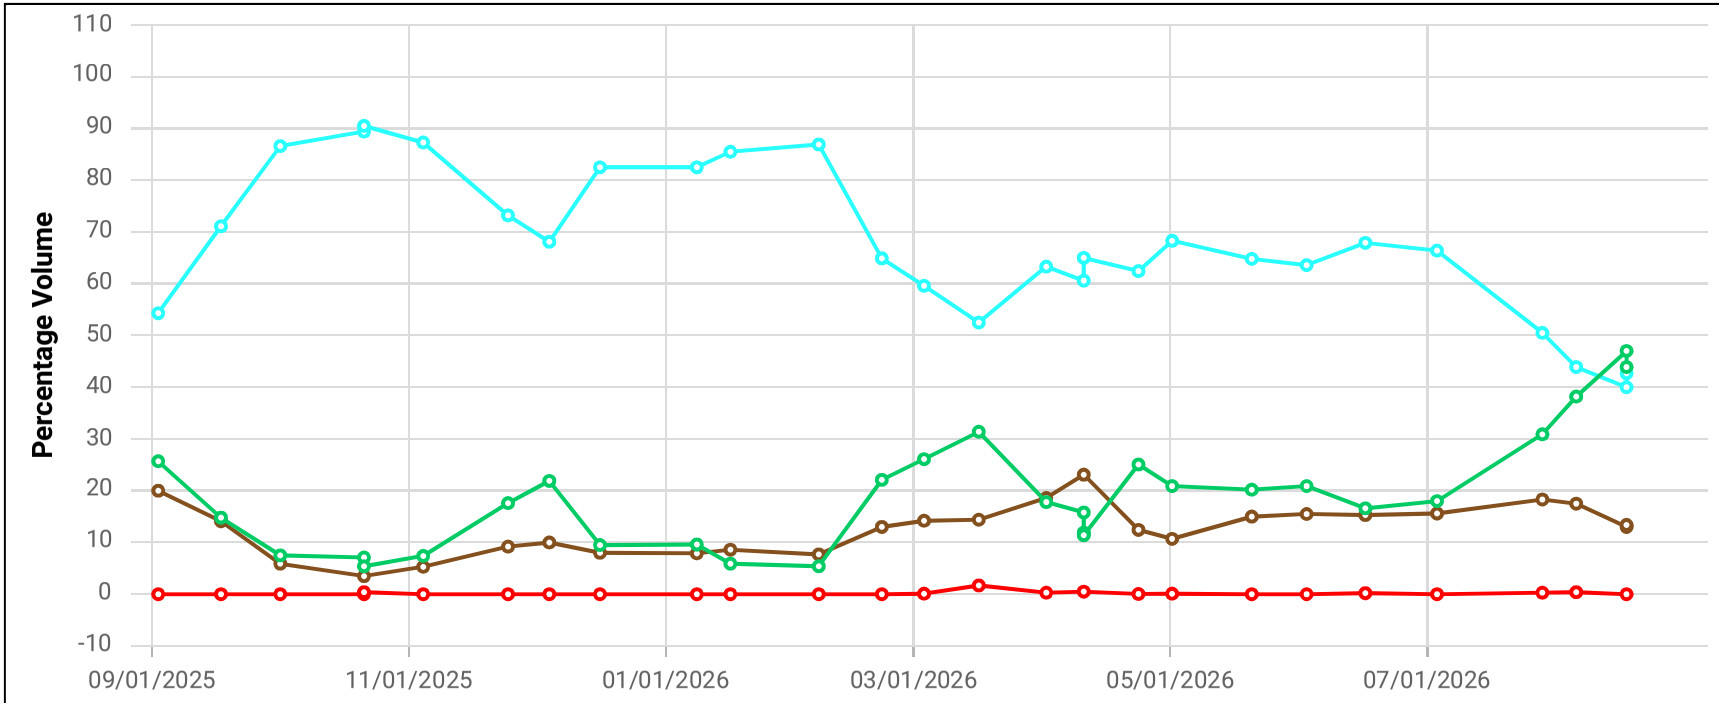

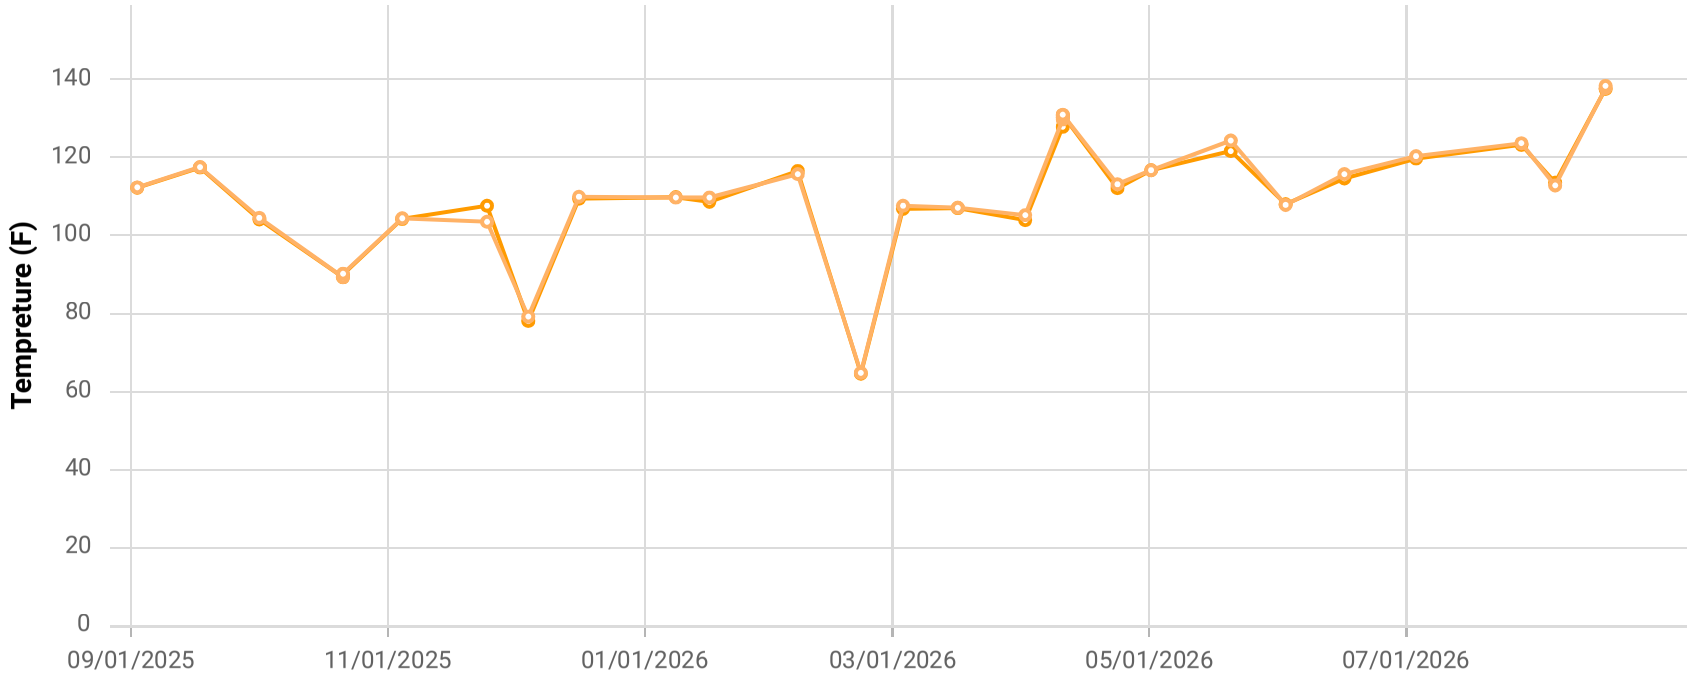

Point ID / Name


CHCV2347 / CV-2347

Parameter / Unit

- Init. Flow / scfm
- % CH4 / %
- % CO2 / %
- % O2 / %
- % Bal Gas / %
- Init. Static Press / in. H2O
- Init. Temp / Deg. F
- Adj. Temp / Deg. F

Chiquita Canyon Landfill
Parameter Chart: Multiscale
Date Range: 09/01/2025 - 08/31/2026
Chart generation date: 9/2/26

SCSeTools

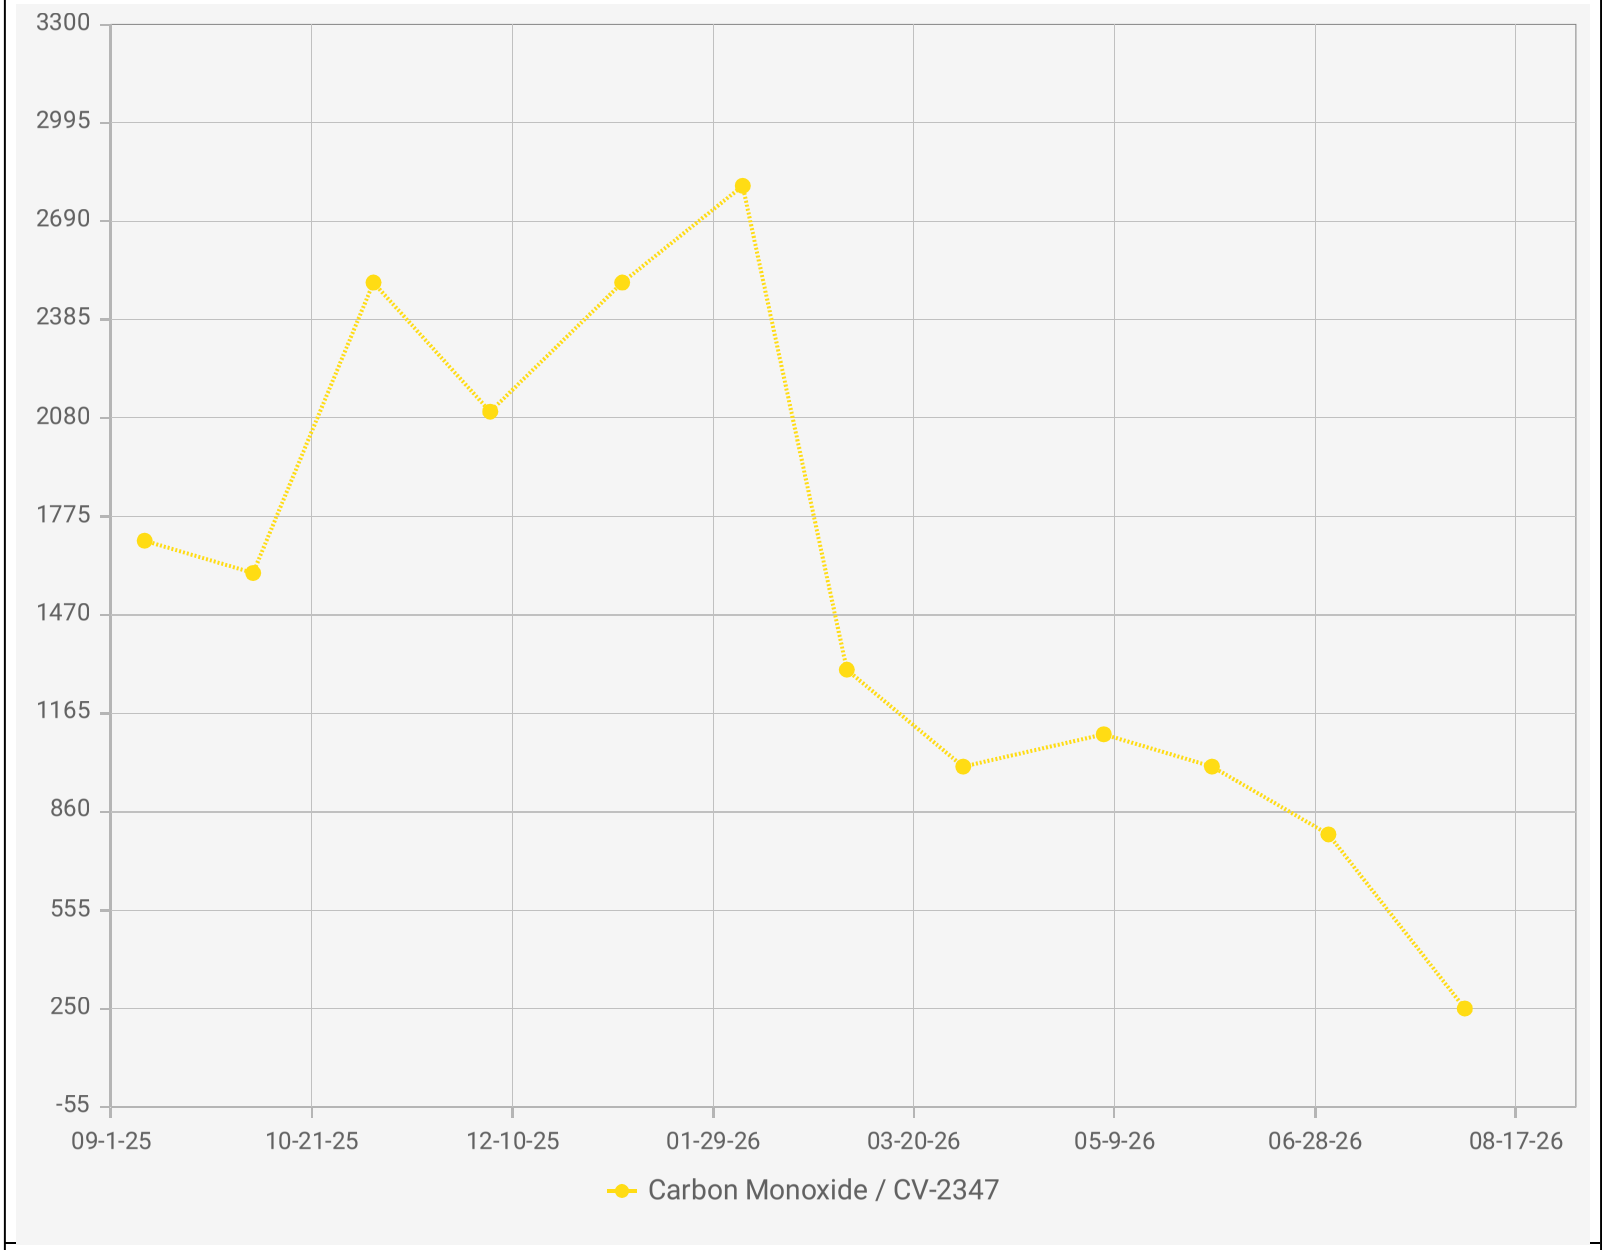

Point IDs / Names


CV-2347 / CV-2347

Parameter / Unit

Carbon Monoxide / ppmv

Chiquita Canyon Landfill - LAB DATA
Points Chart
Date Range : 09/01/2025 to 08/31/2026

Chart generation date : 09/09/2026

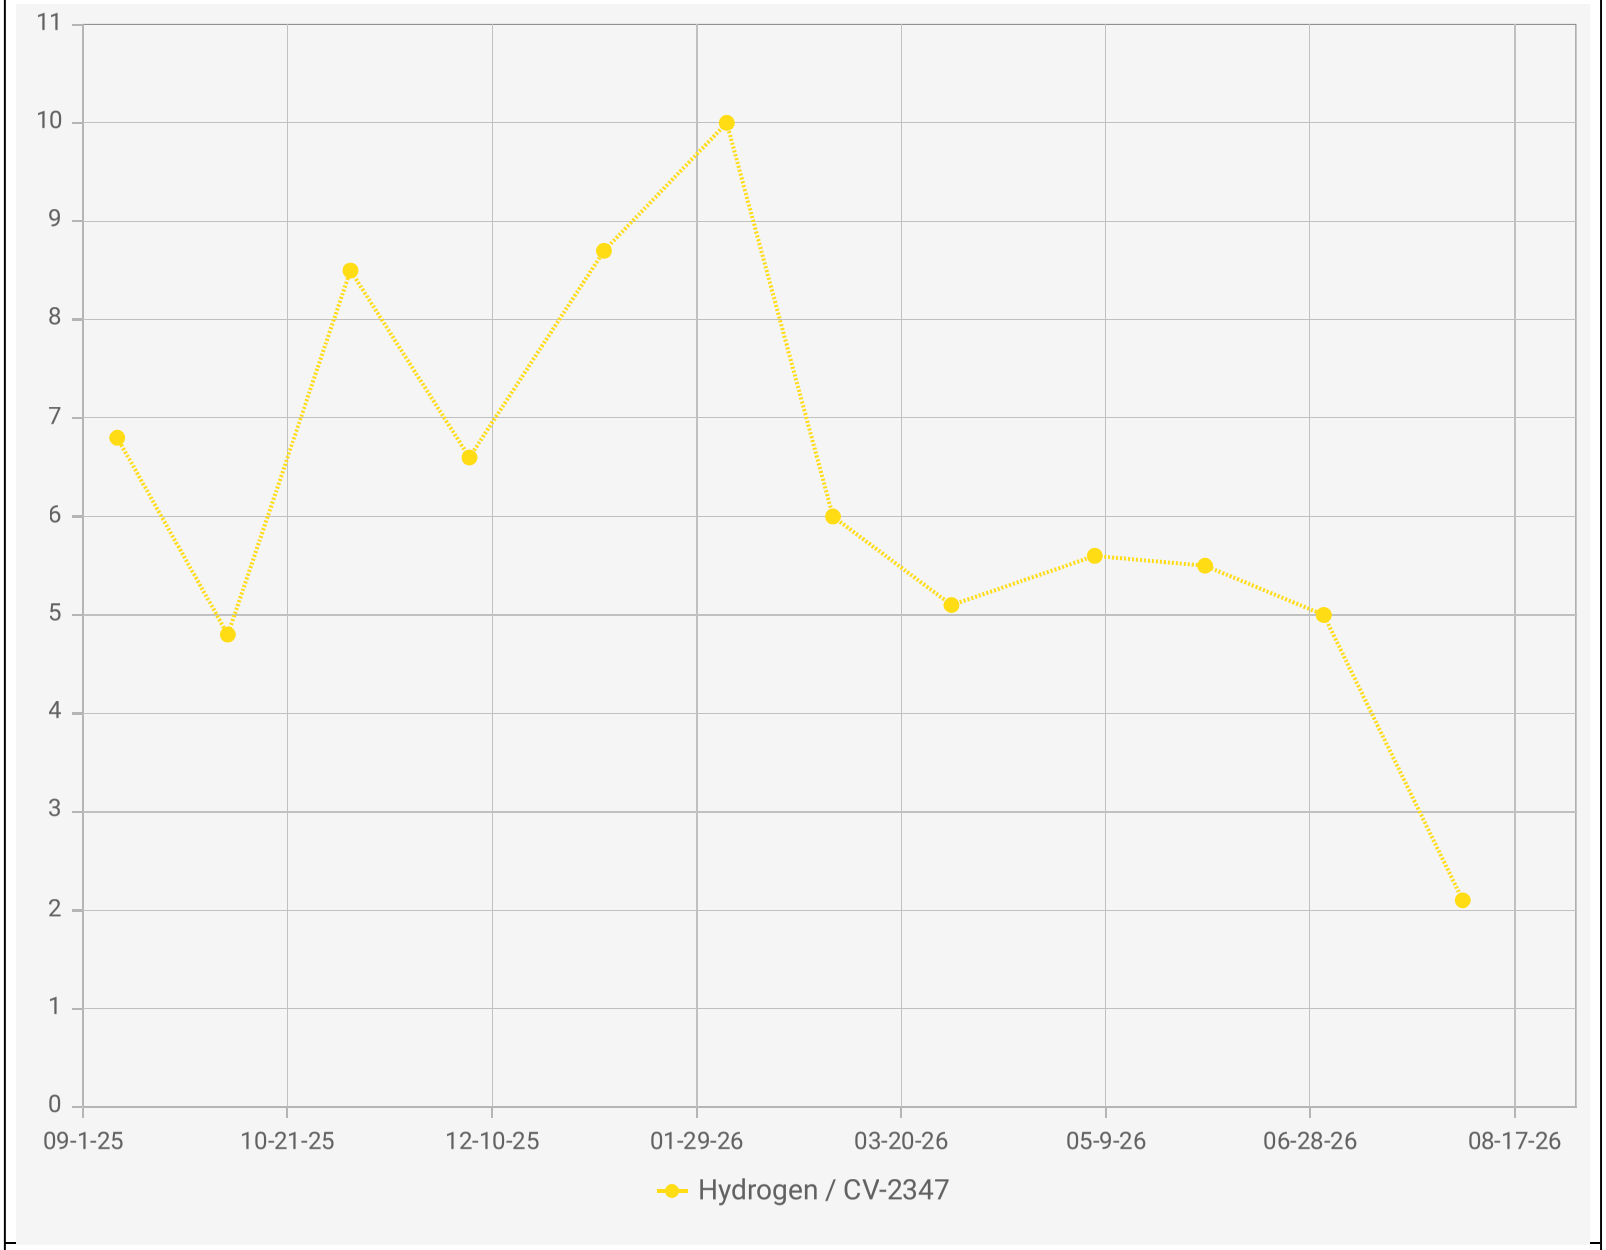

Chiquita Canyon Landfill - LAB DATA
Points Chart
Date Range : 09/01/2025 to 08/31/2026

Chart generation date : 09/09/2026


Point IDs / Names


CV-2347 / CV-2347

Parameter / Unit

Hydrogen / % v/v

SCSeTools

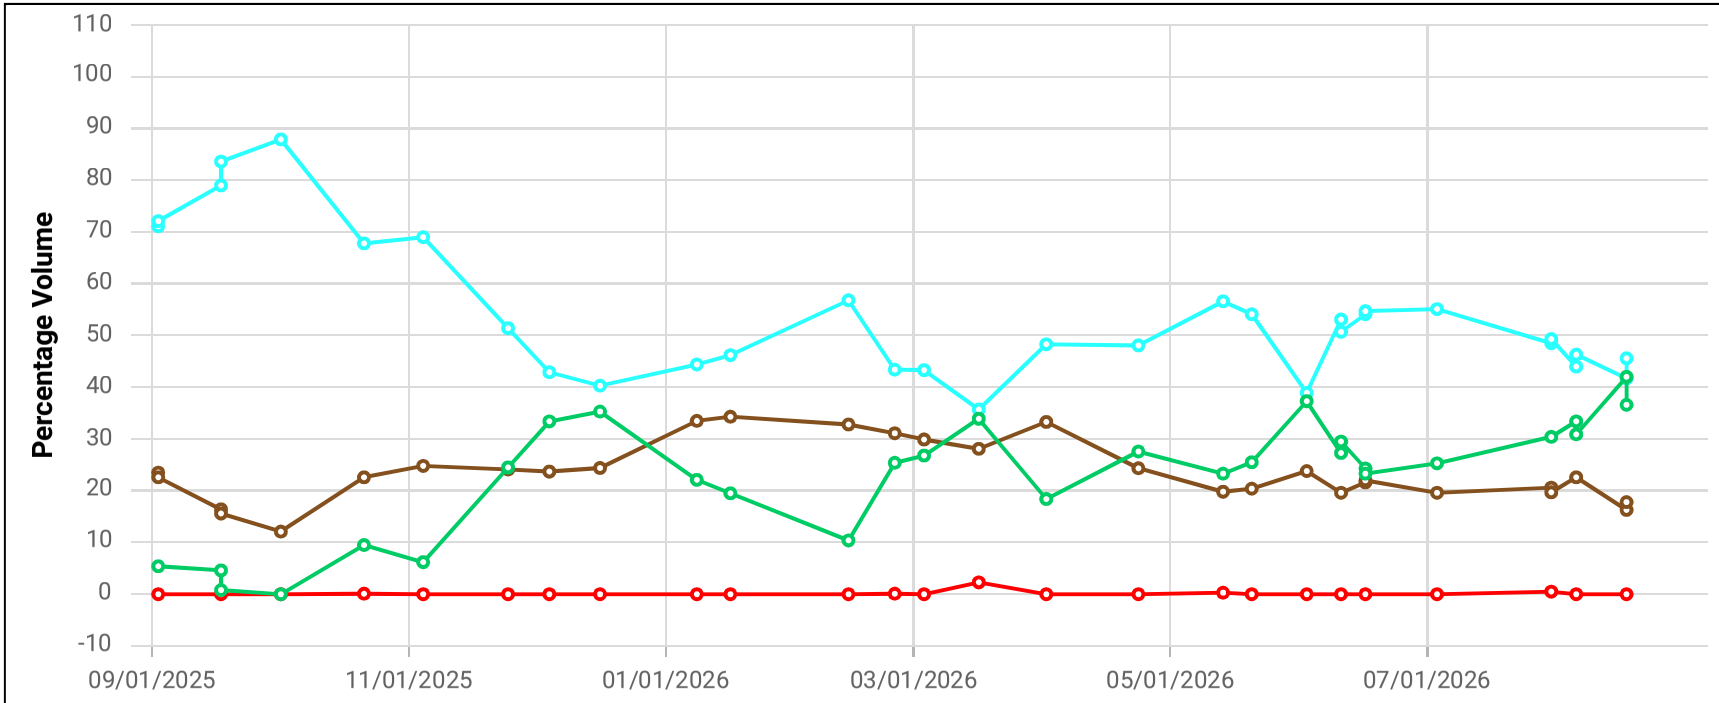

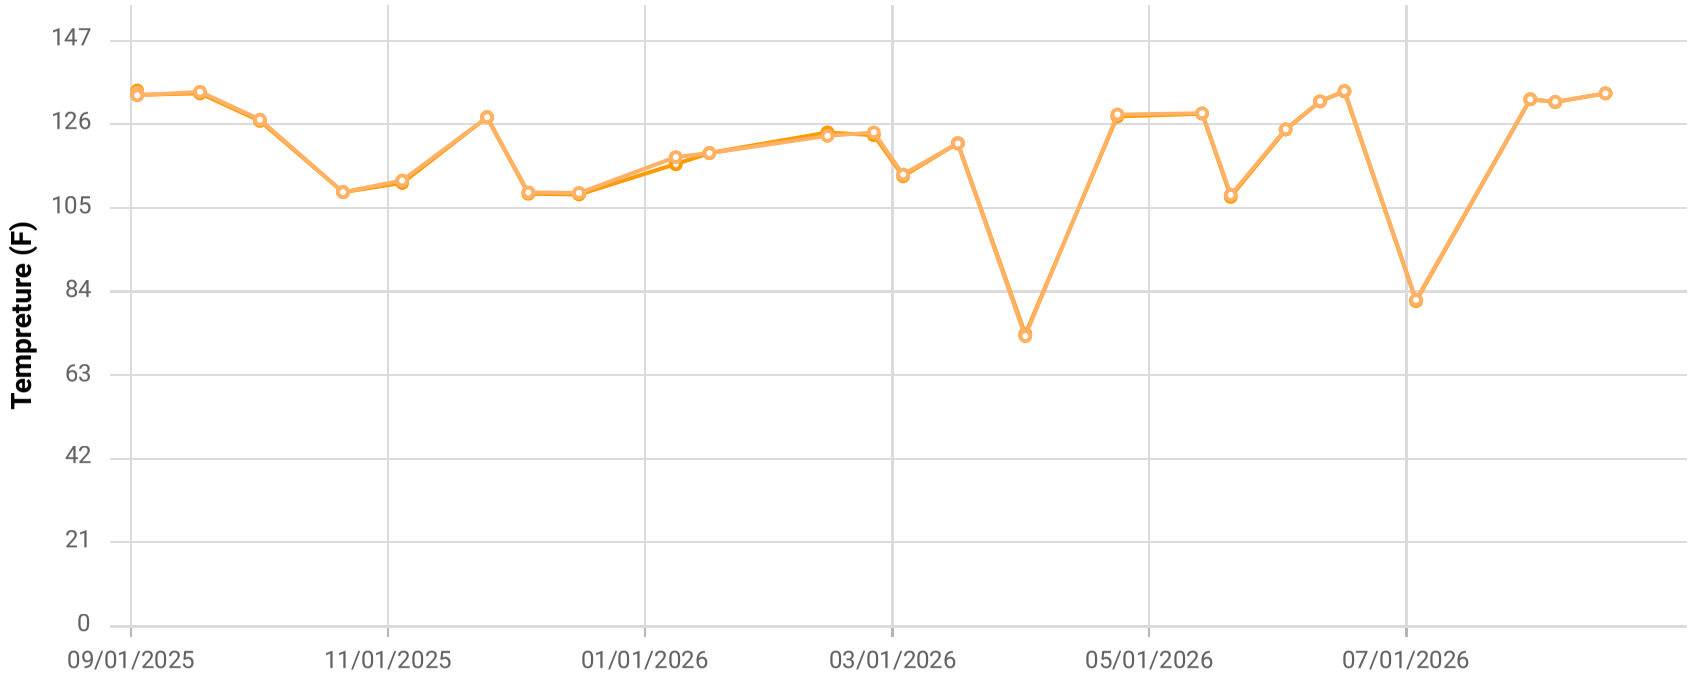

Point ID / Name


CHCV2348 / CV-2348

Parameter / Unit

- Init. Flow / scfm
- % CH4 / %
- % CO2 / %
- % O2 / %
- % Bal Gas / %
- Init. Static Press / in. H2O
- Init. Temp / Deg. F
- Adj. Temp / Deg. F

Chiquita Canyon Landfill
Parameter Chart: Multiscale
Date Range: 09/01/2025 - 08/31/2026
Chart generation date: 9/2/26

SCSeTools

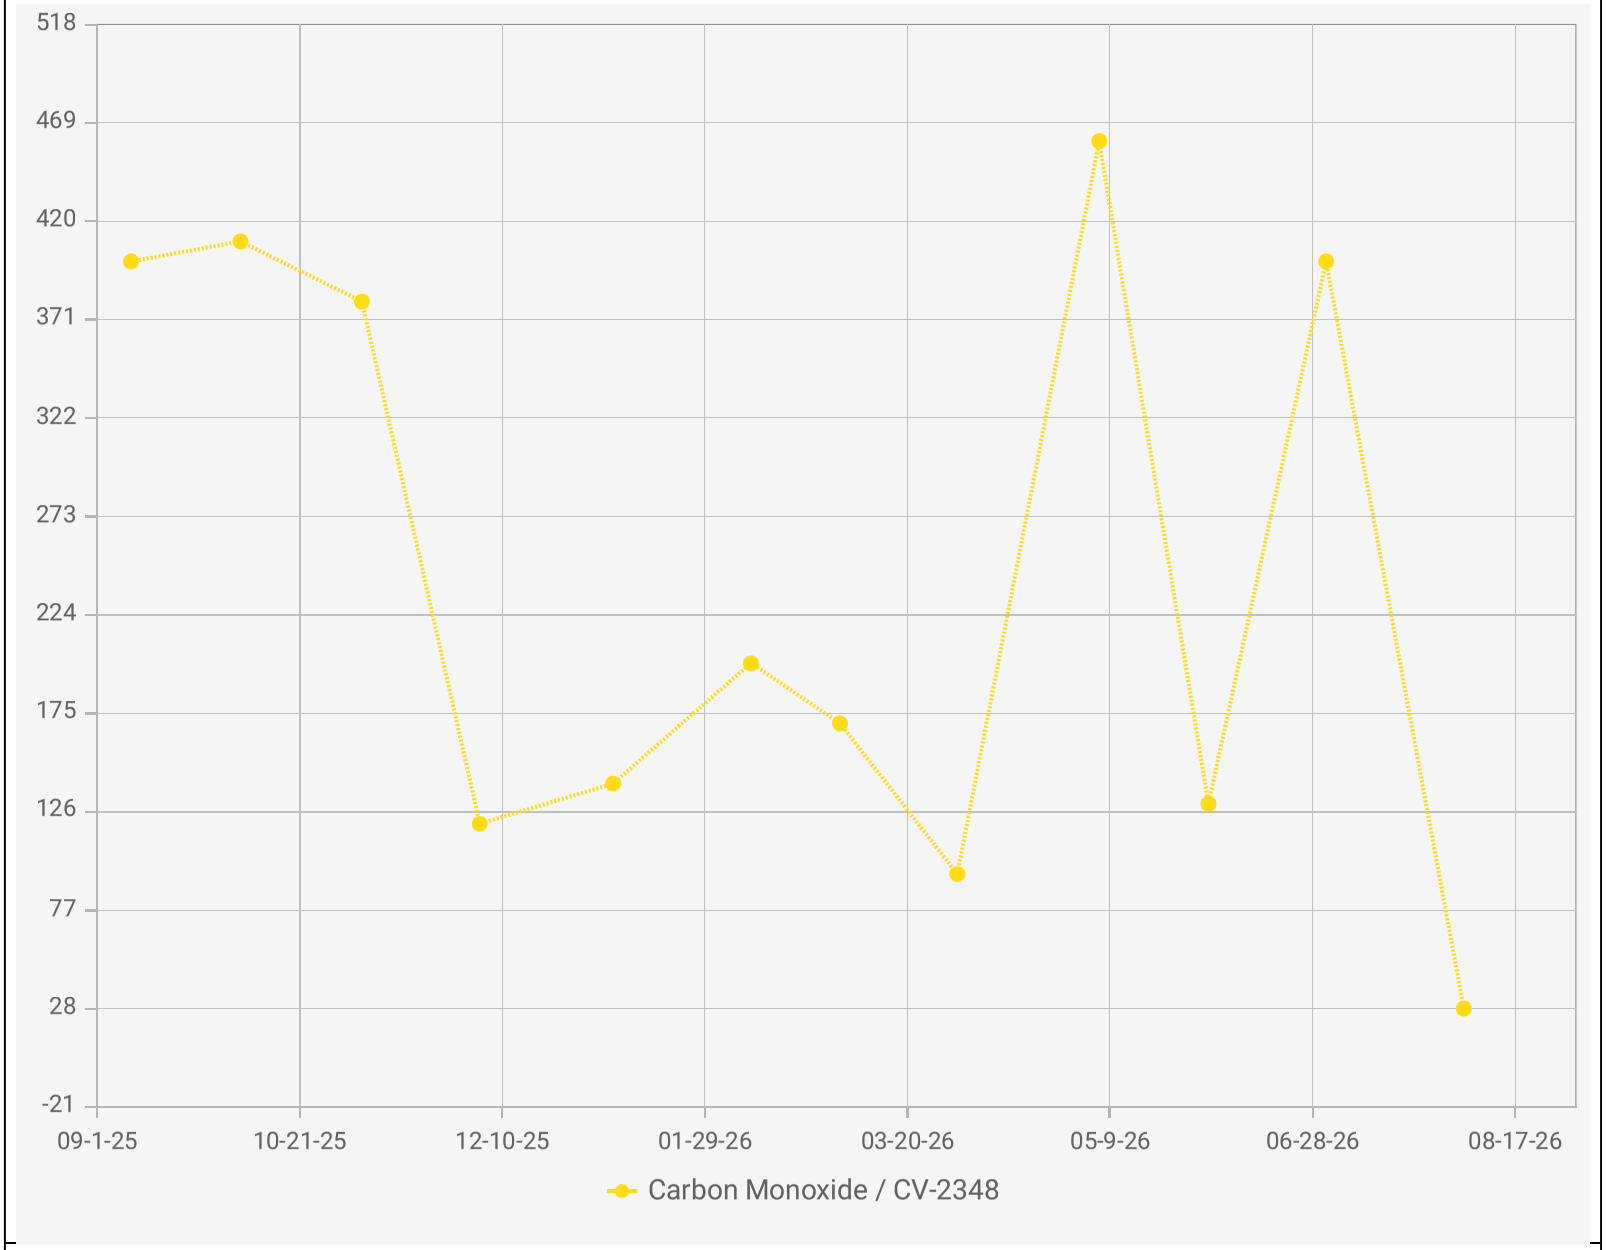

Chiquita Canyon Landfill - LAB DATA
Points Chart
Date Range : 09/01/2025 to 08/31/2026


Chart generation date : 09/09/2026

Point IDs / Names

CV-2348 / CV-2348

Parameter / Unit

Carbon Monoxide / ppmv

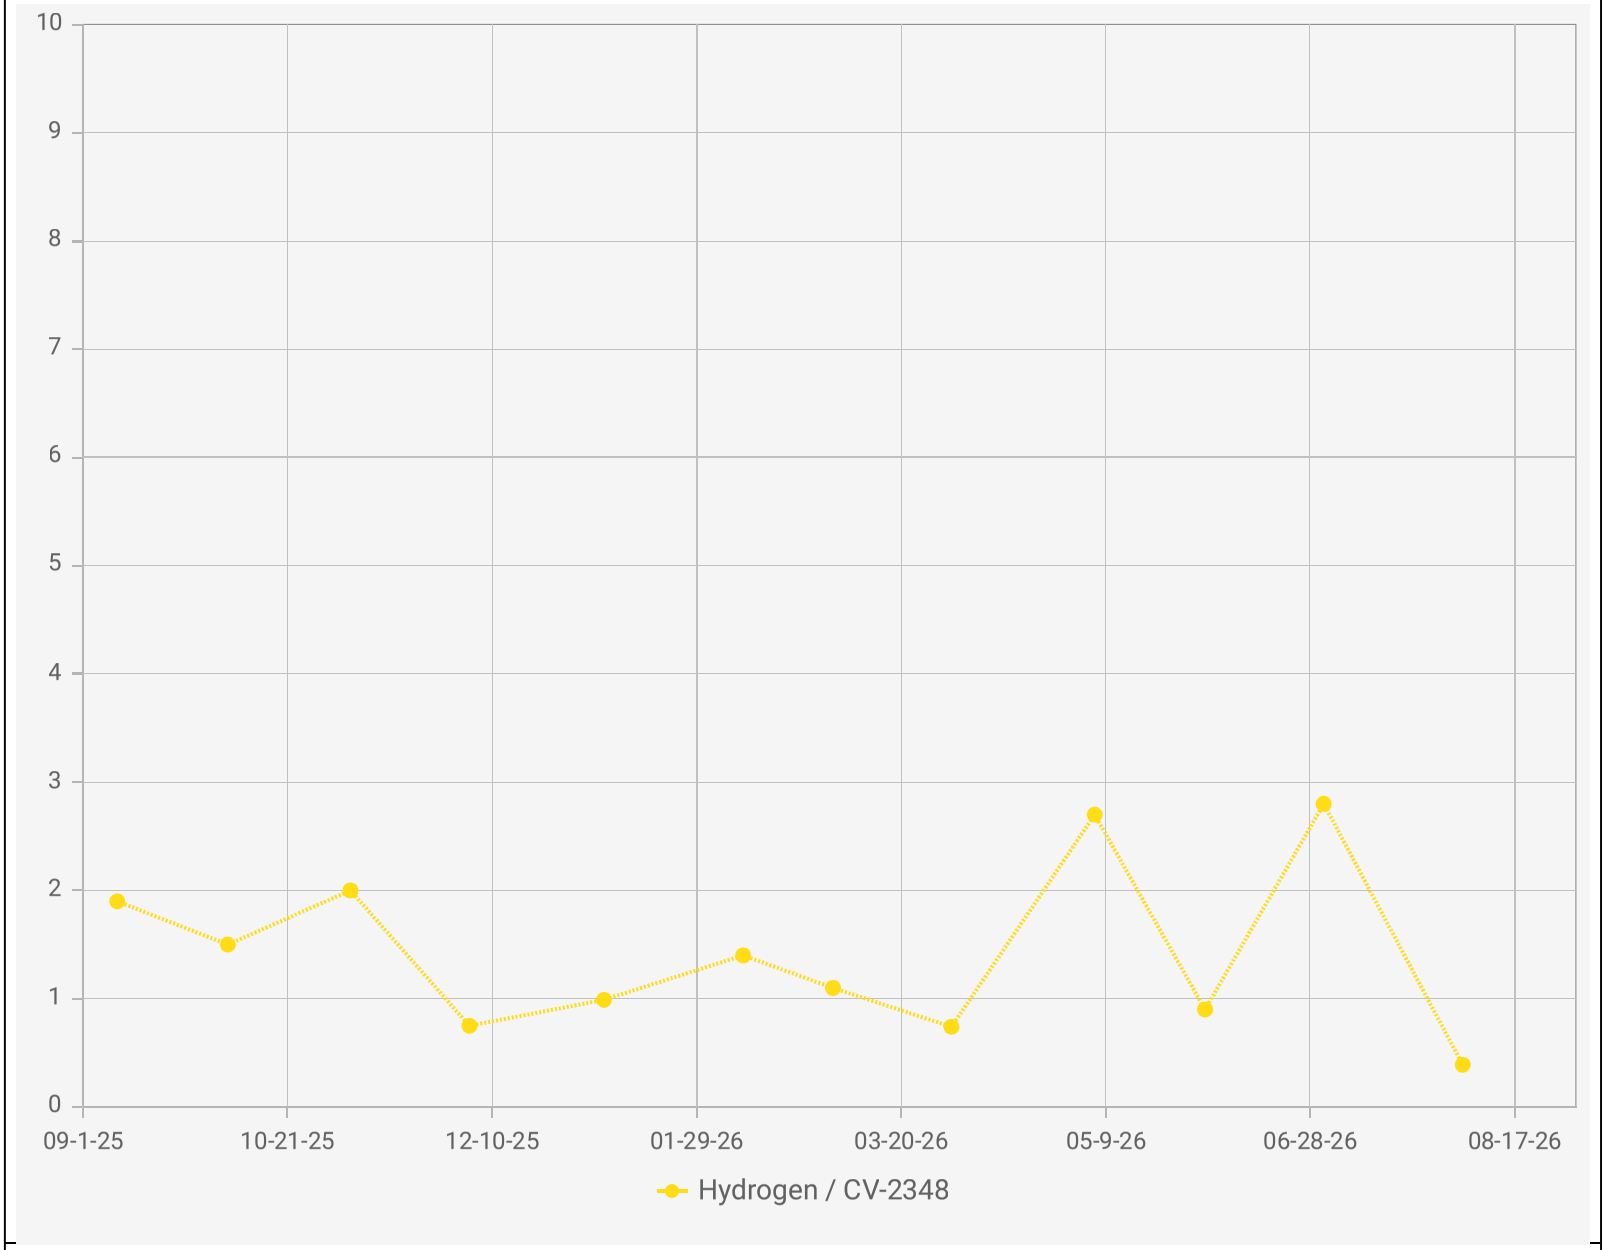

Point IDs / Names


CV-2348 / CV-2348


Parameter / Unit

Hydrogen / % v/v

Chiquita Canyon Landfill - LAB DATA
Points Chart
Date Range : 09/01/2025 to 08/31/2026

Chart generation date : 09/09/2026

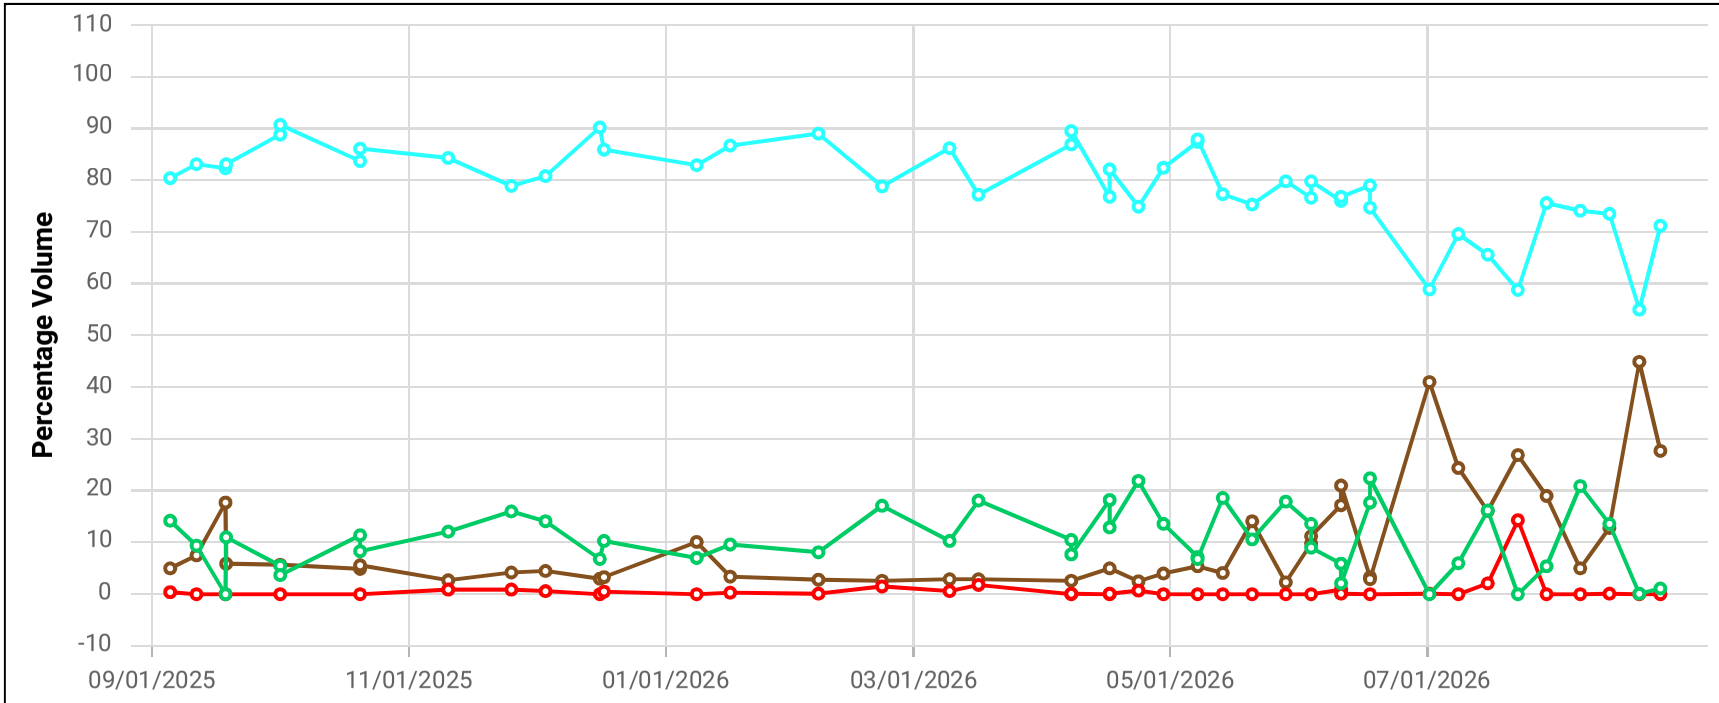

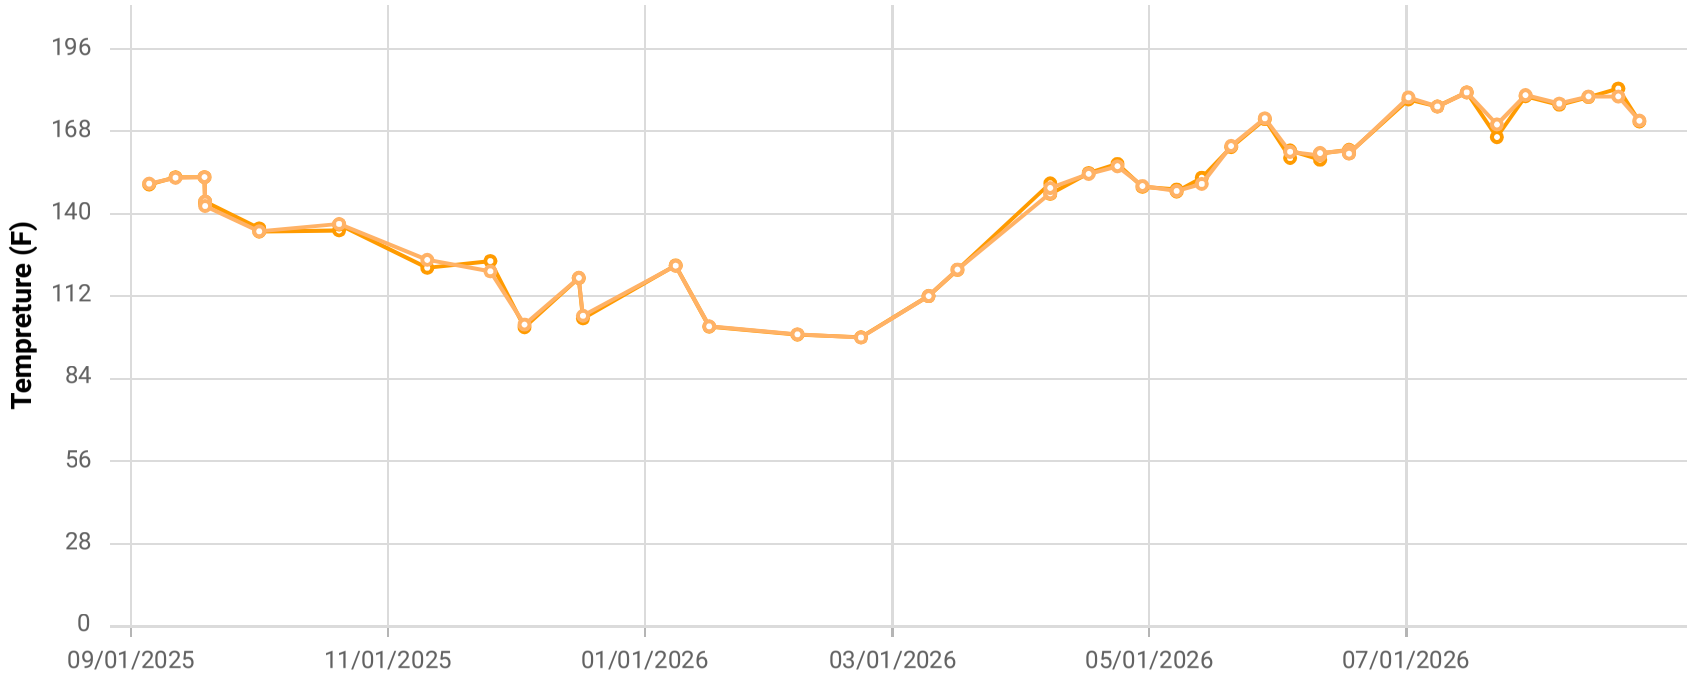

Point ID / Name


CHCV2349 / CV-2349

Parameter / Unit

- Init. Flow / scfm
- % CH4 / %
- % CO2 / %
- % O2 / %
- % Bal Gas / %
- Init. Static Press / in. H2O
- Init. Temp / Deg. F
- Adj. Temp / Deg. F

Chiquita Canyon Landfill
Parameter Chart: Multiscale
Date Range: 09/01/2025 - 08/31/2026
Chart generation date: 9/2/26

SCSeTools

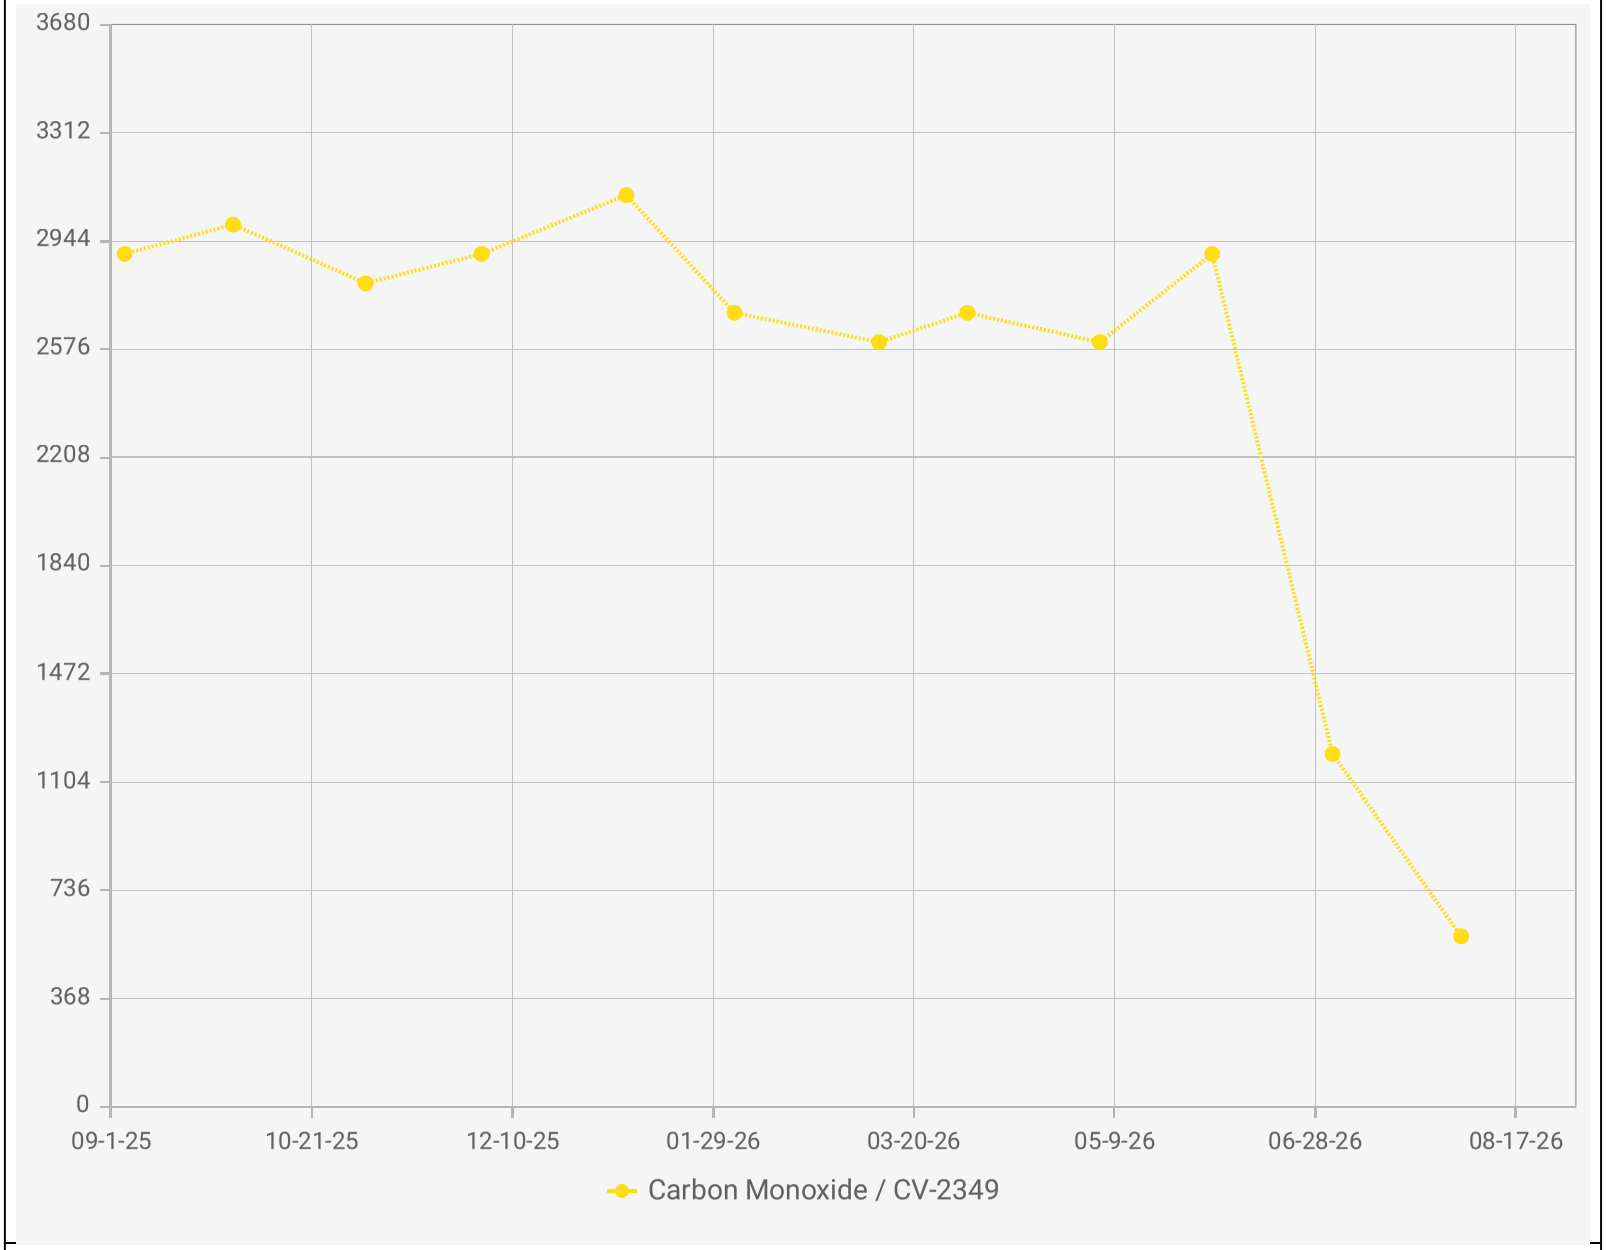

Point IDs / Names


CV-2349 / CV-2349

Parameter / Unit

Carbon Monoxide / ppmv

Chiquita Canyon Landfill - LAB DATA
Points Chart
Date Range : 09/01/2025 to 08/31/2026

Chart generation date : 09/09/2026

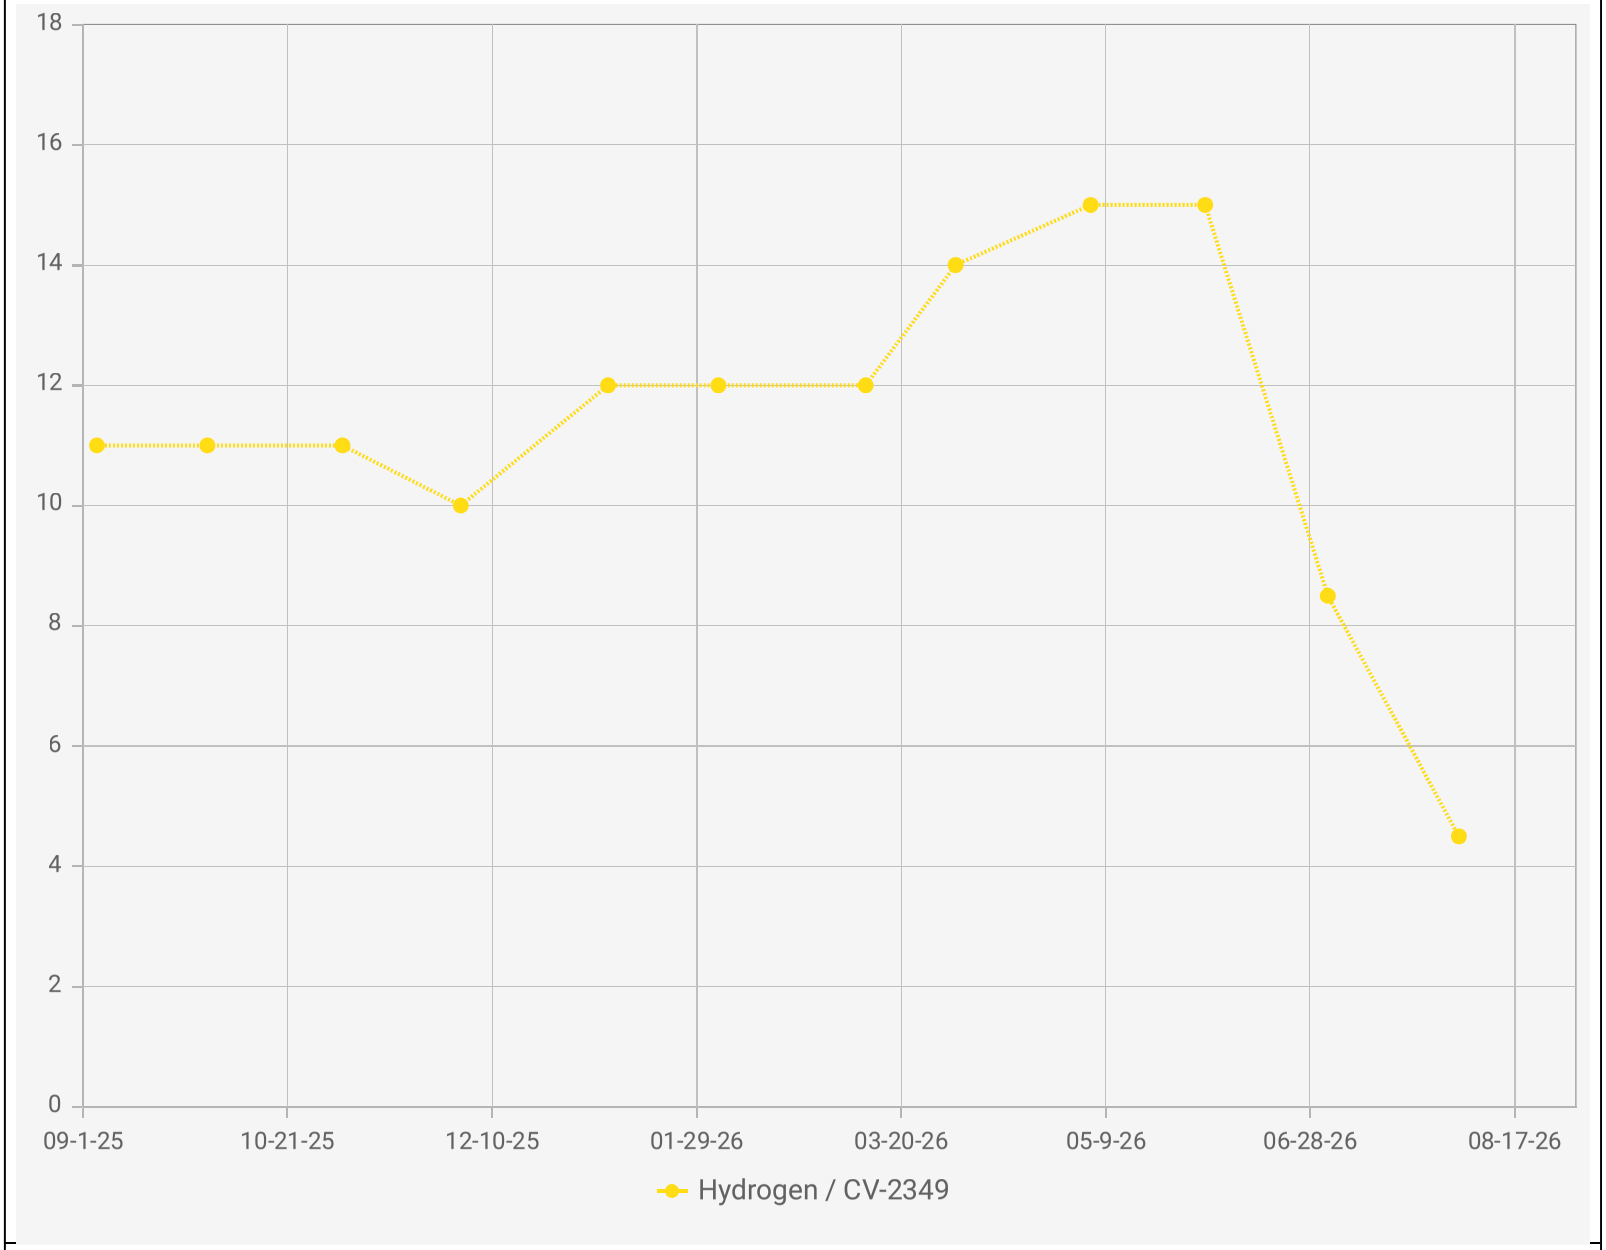

Chiquita Canyon Landfill - LAB DATA
Points Chart
Date Range : 09/01/2025 to 08/31/2026


Chart generation date : 09/09/2026


Point IDs / Names

CV-2349 / CV-2349

Parameter / Unit

Hydrogen / % v/v

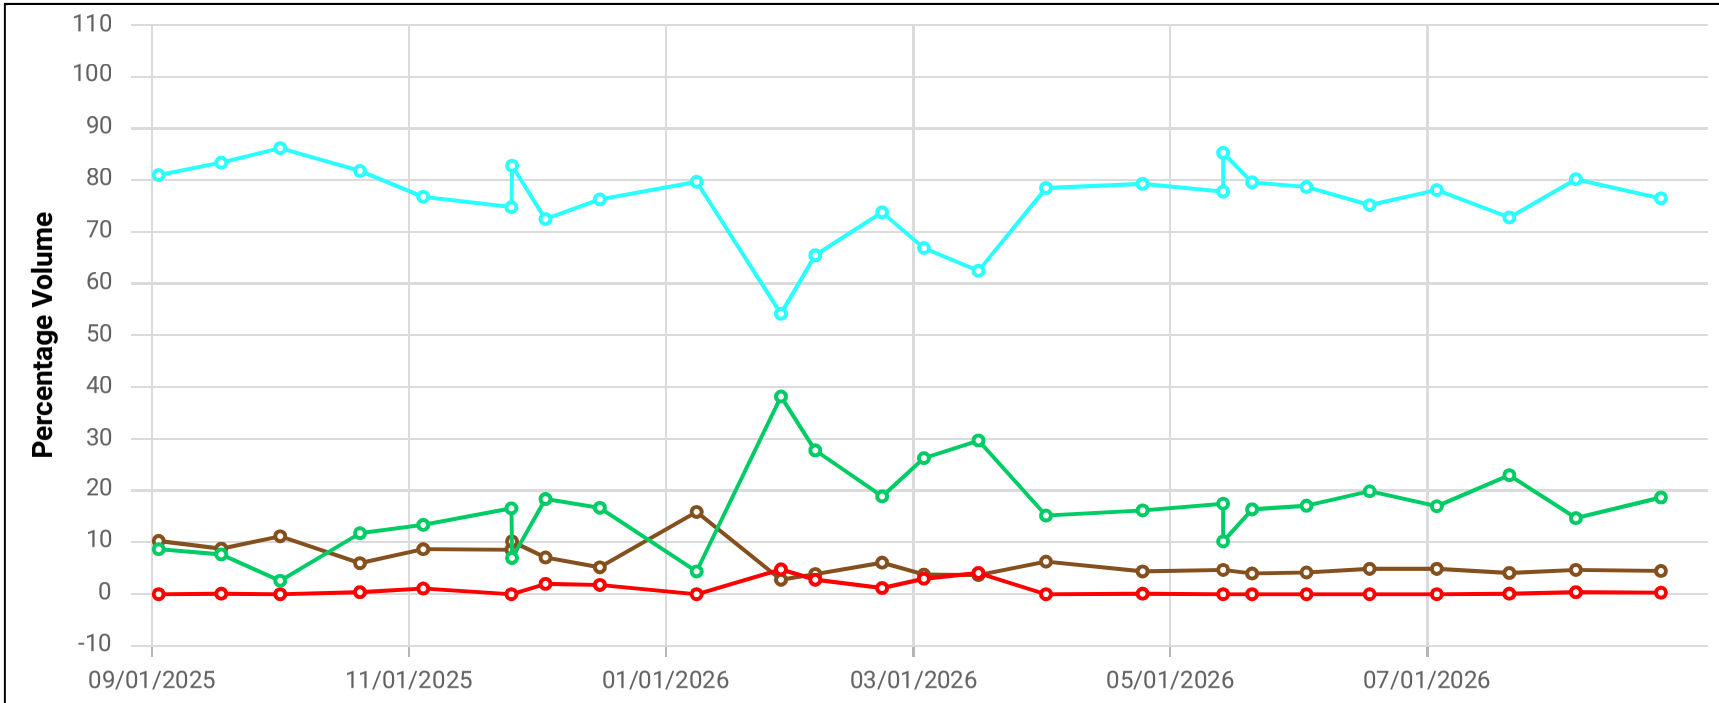

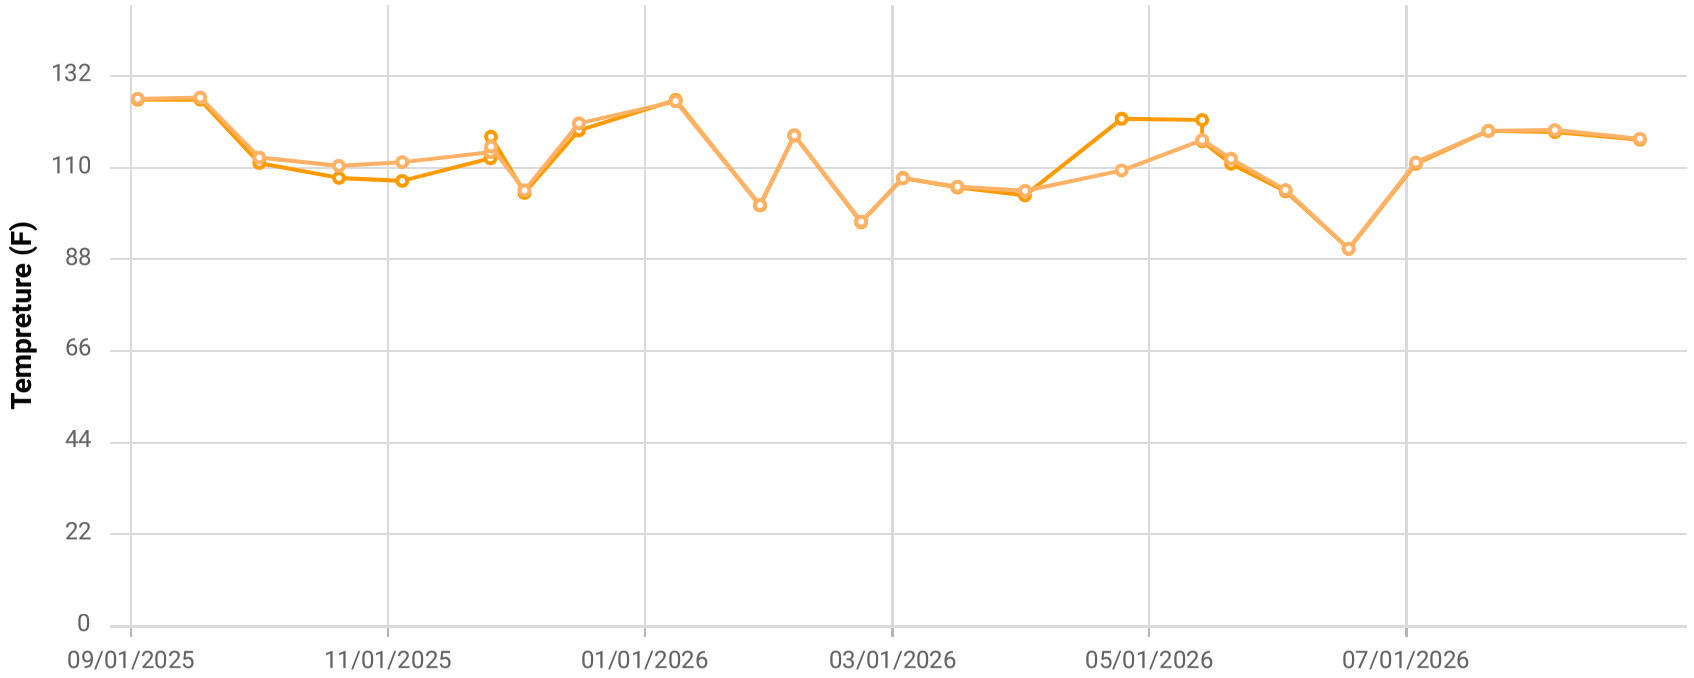

Point ID / Name


CHCV2350 / CV-2350

Parameter / Unit

- Init. Flow / scfm
- % CH4 / %
- % CO2 / %
- % O2 / %
- % Bal Gas / %
- Init. Static Press / in. H2O
- Init. Temp / Deg. F
- Adj. Temp / Deg. F

Chiquita Canyon Landfill
Parameter Chart: Multiscale
Date Range: 09/01/2025 - 08/31/2026
Chart generation date: 9/2/26

SCSeTools

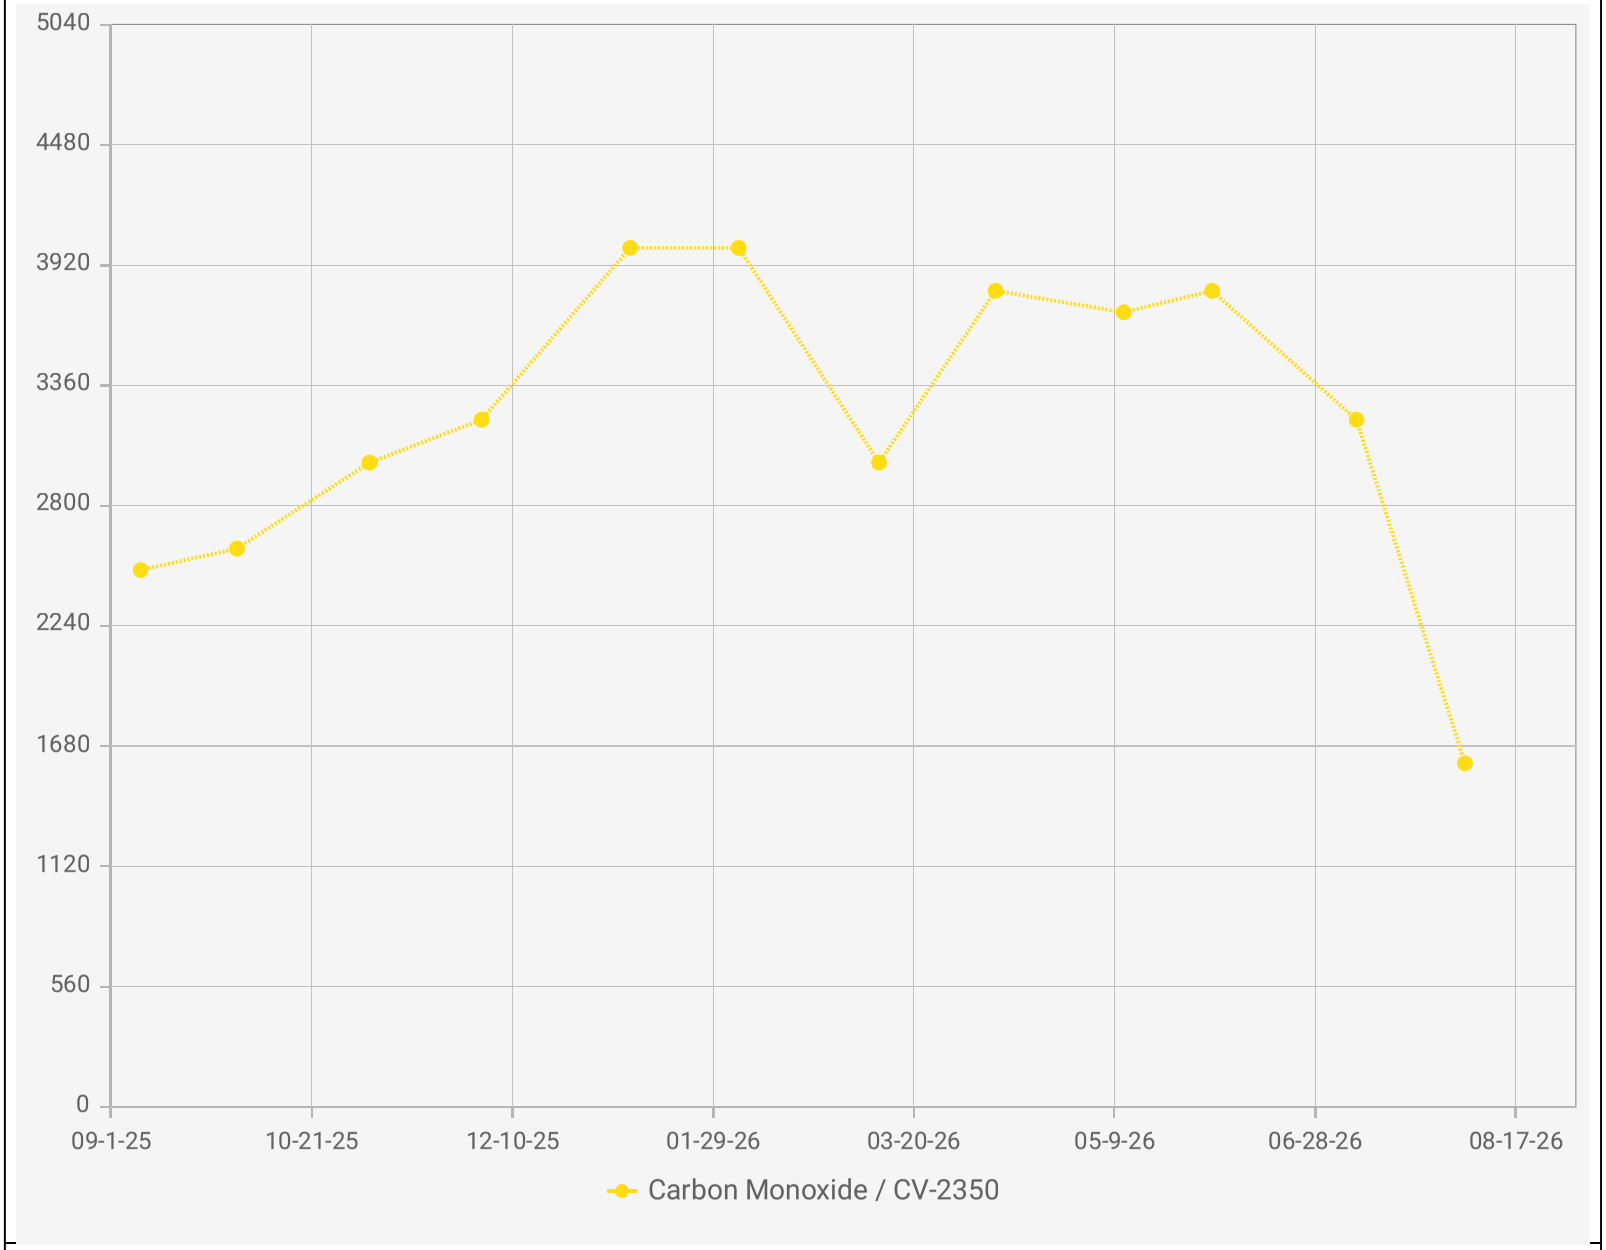

Chiquita Canyon Landfill - LAB DATA
Points Chart
Date Range : 09/01/2025 to 08/31/2026


Chart generation date : 09/09/2026

Point IDs / Names

CV-2350 / CV-2350

Parameter / Unit

Carbon Monoxide / ppmv

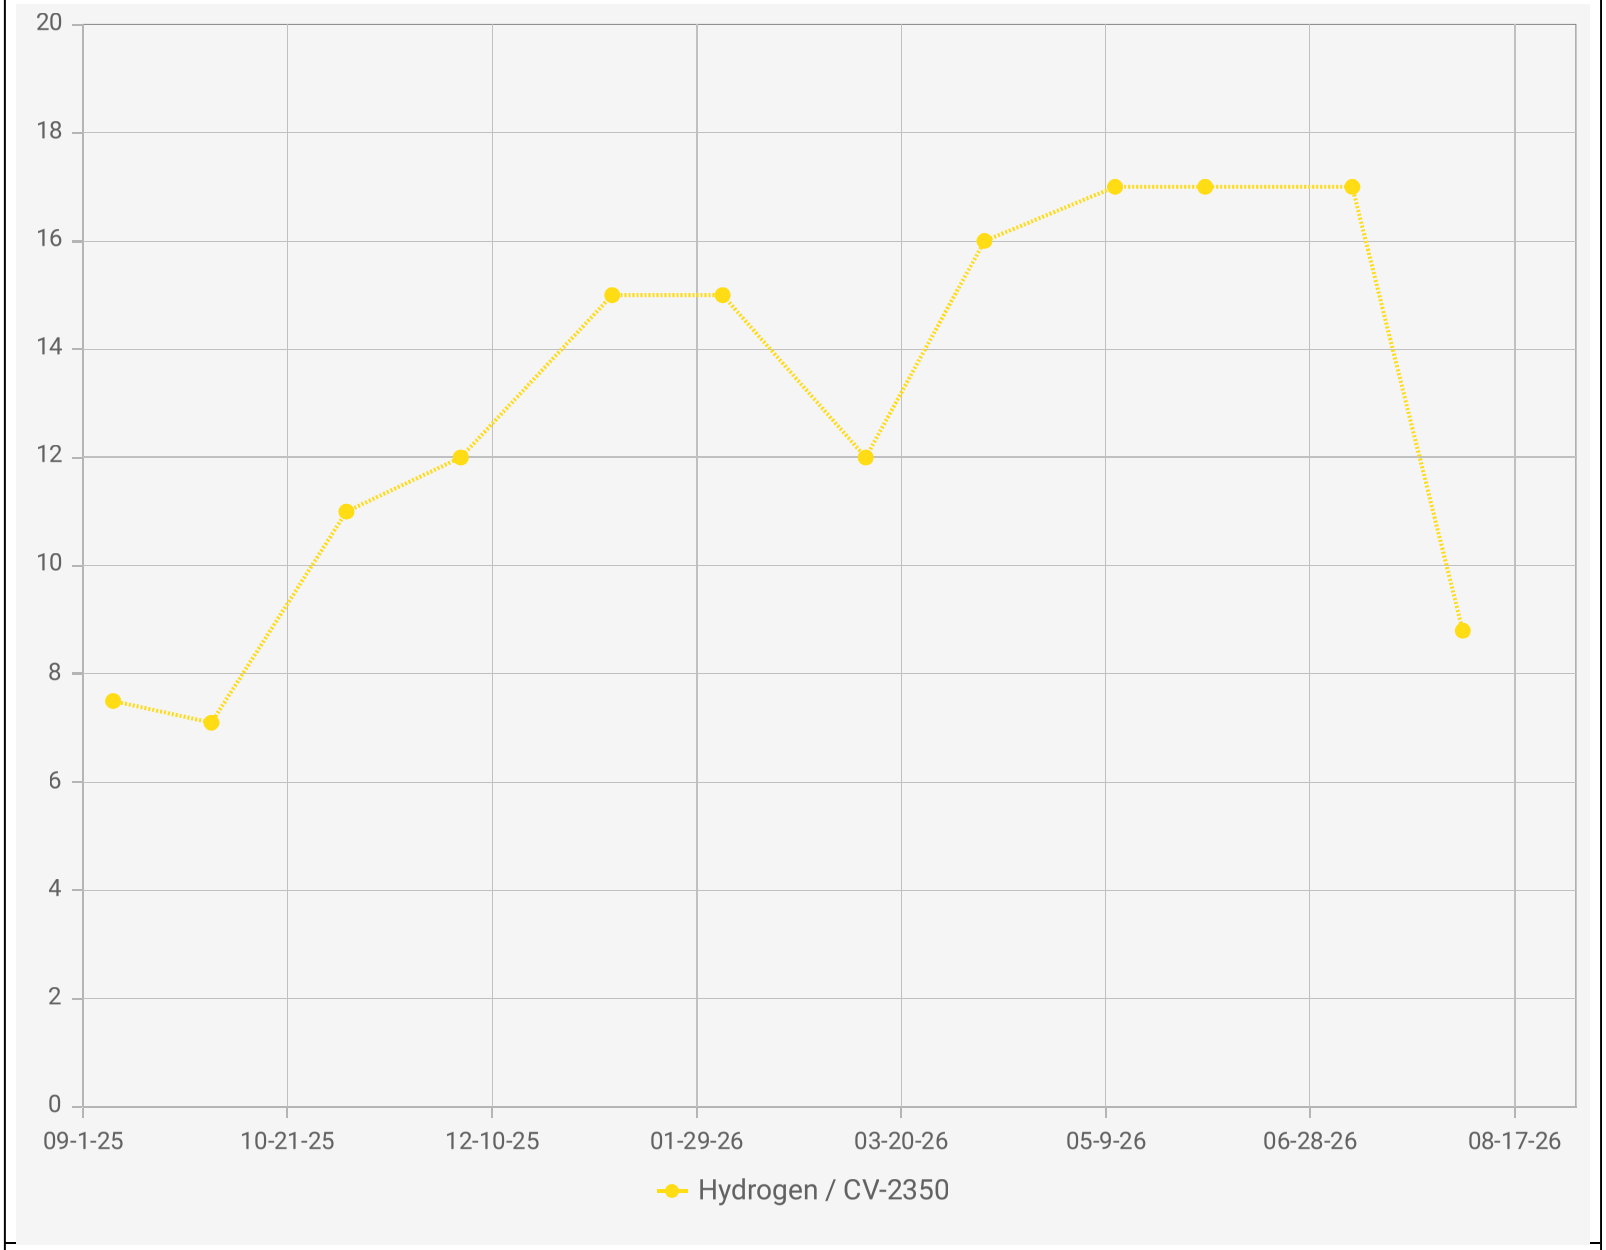

Chiquita Canyon Landfill - LAB DATA
Points Chart
Date Range : 09/01/2025 to 08/31/2026


Chart generation date : 09/09/2026


Point IDs / Names

CV-2350 / CV-2350

Parameter / Unit

Hydrogen / % v/v

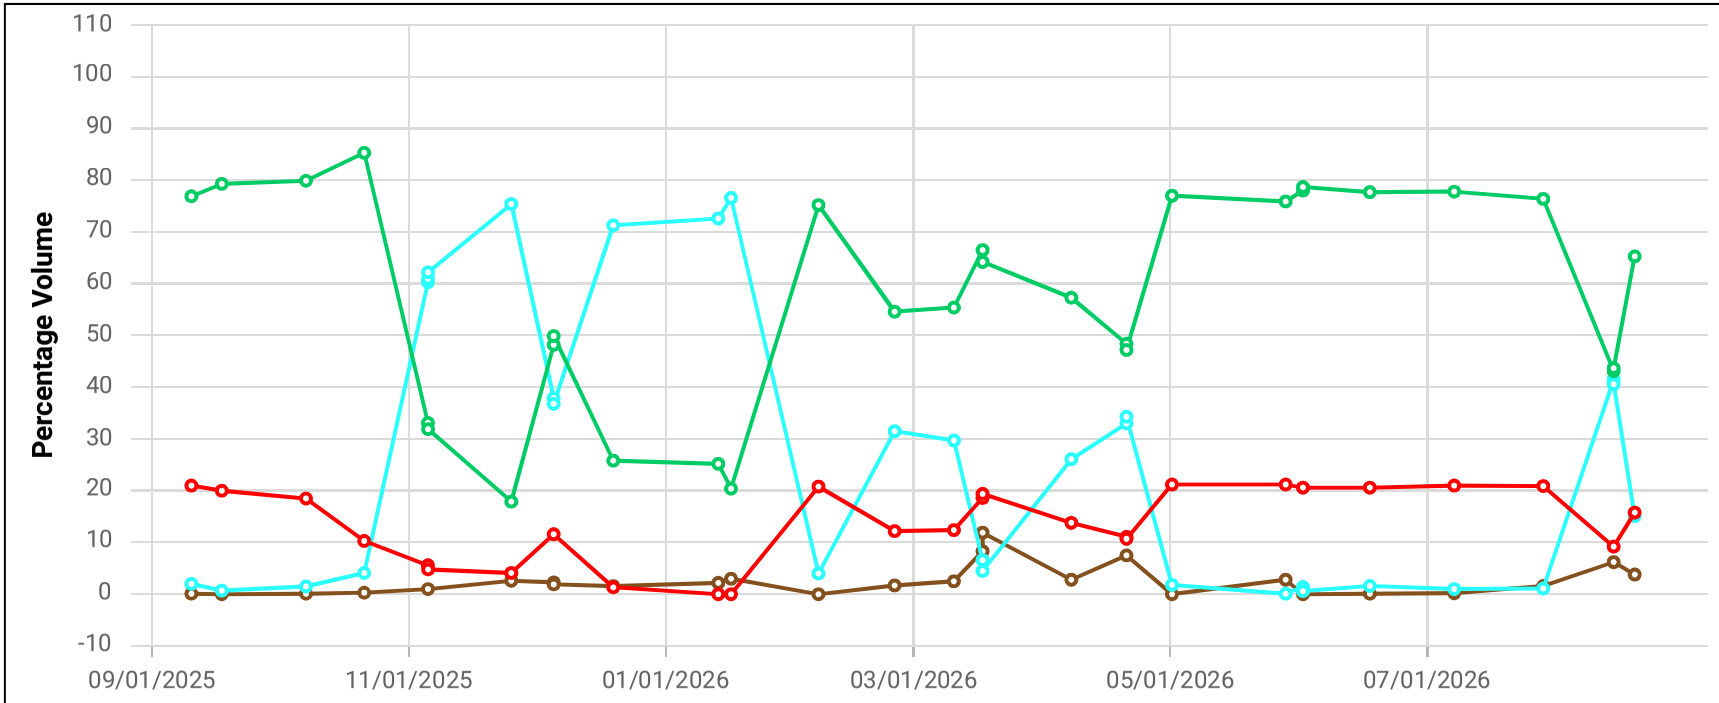

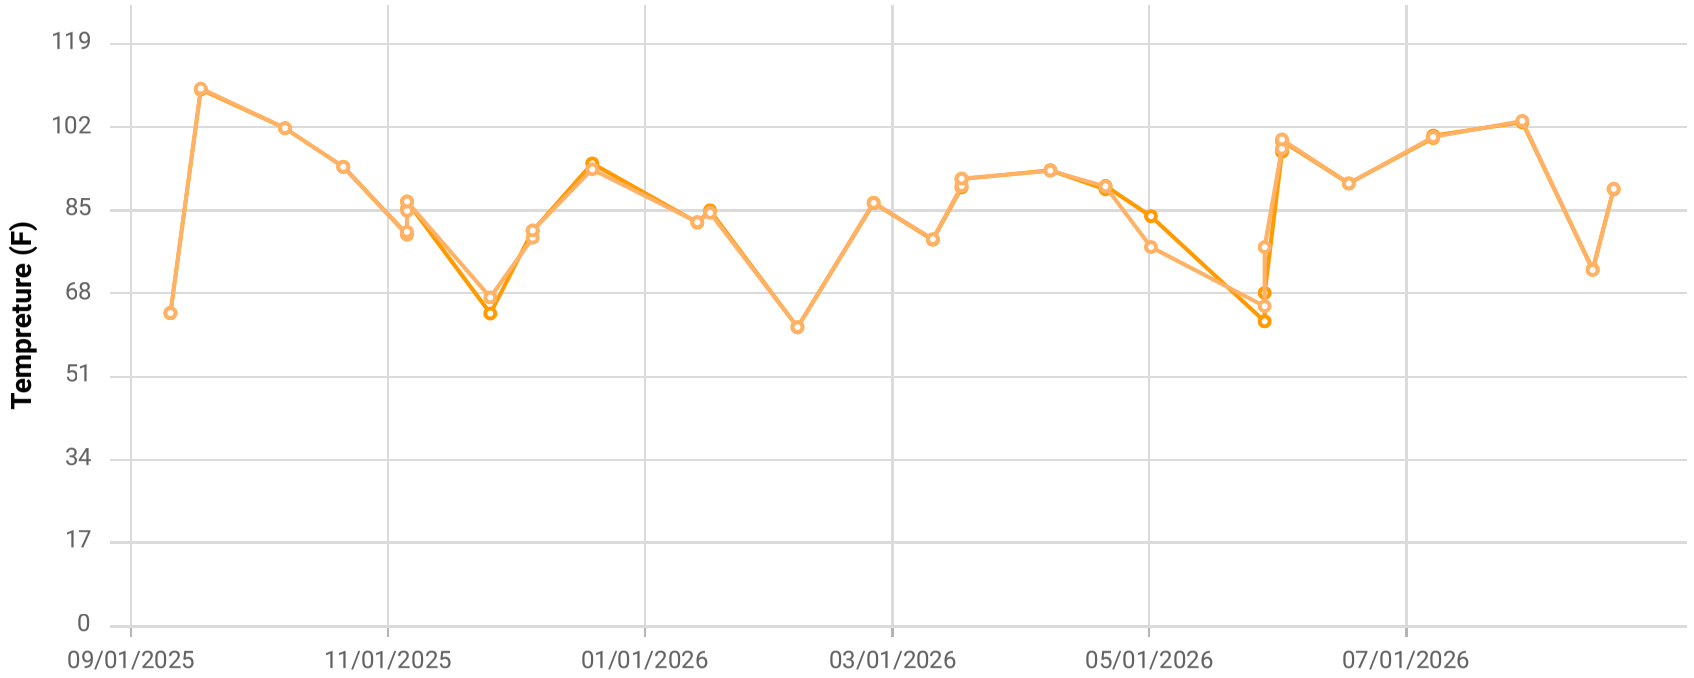

Point ID / Name


CHCV2351 / CV-2351

Parameter / Unit

- Init. Flow / scfm
- % CH4 / %
- % CO2 / %
- % O2 / %
- % Bal Gas / %
- Init. Static Press / in. H2O
- Init. Temp / Deg. F
- Adj. Temp / Deg. F

Chiquita Canyon Landfill
Parameter Chart: Multiscale
Date Range: 09/01/2025 - 08/31/2026
Chart generation date: 9/2/26

SCSeTools

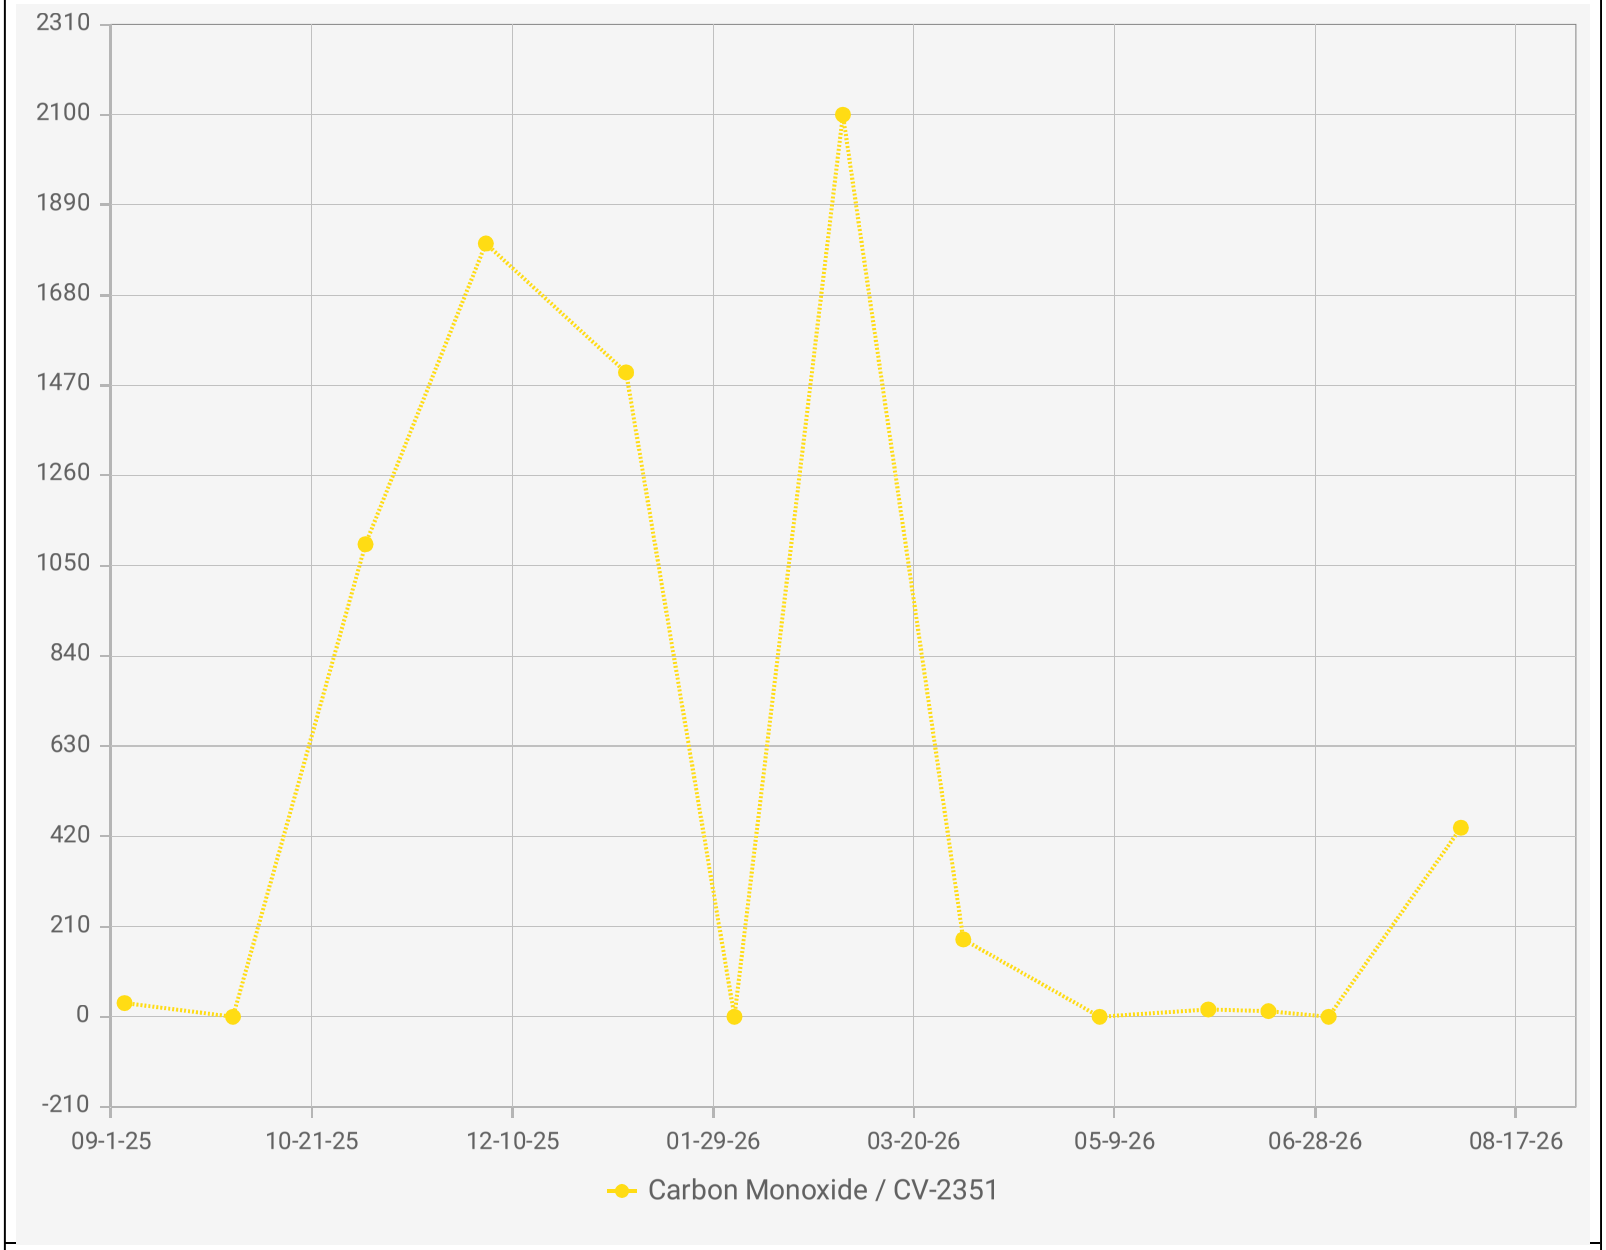

Point IDs / Names


CV-2351 / CV-2351

Parameter / Unit

Carbon Monoxide / ppmv

Chiquita Canyon Landfill - LAB DATA
Points Chart
Date Range : 09/01/2025 to 08/31/2026

Chart generation date : 09/09/2026

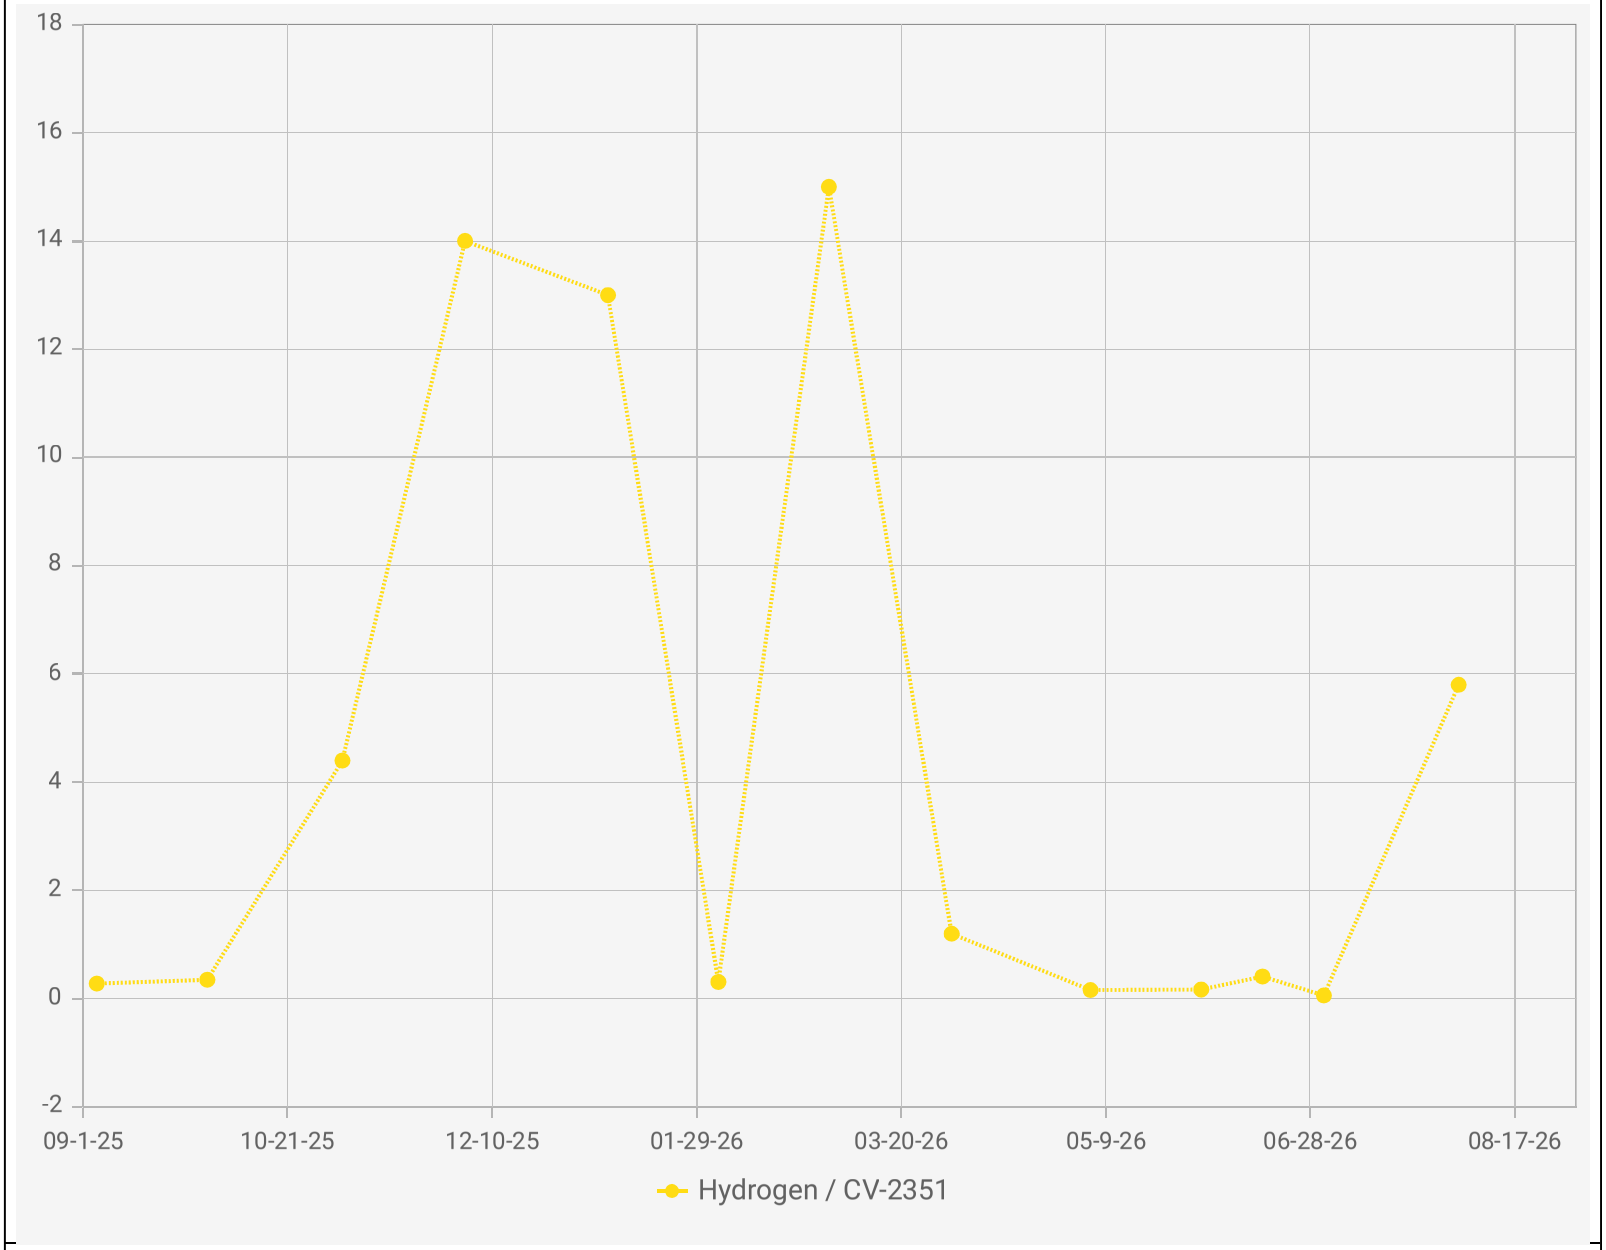

Point IDs / Names


CV-2351 / CV-2351


Parameter / Unit

Hydrogen / % v/v

Chiquita Canyon Landfill - LAB DATA
Points Chart
Date Range : 09/01/2025 to 08/31/2026

Chart generation date : 09/09/2026

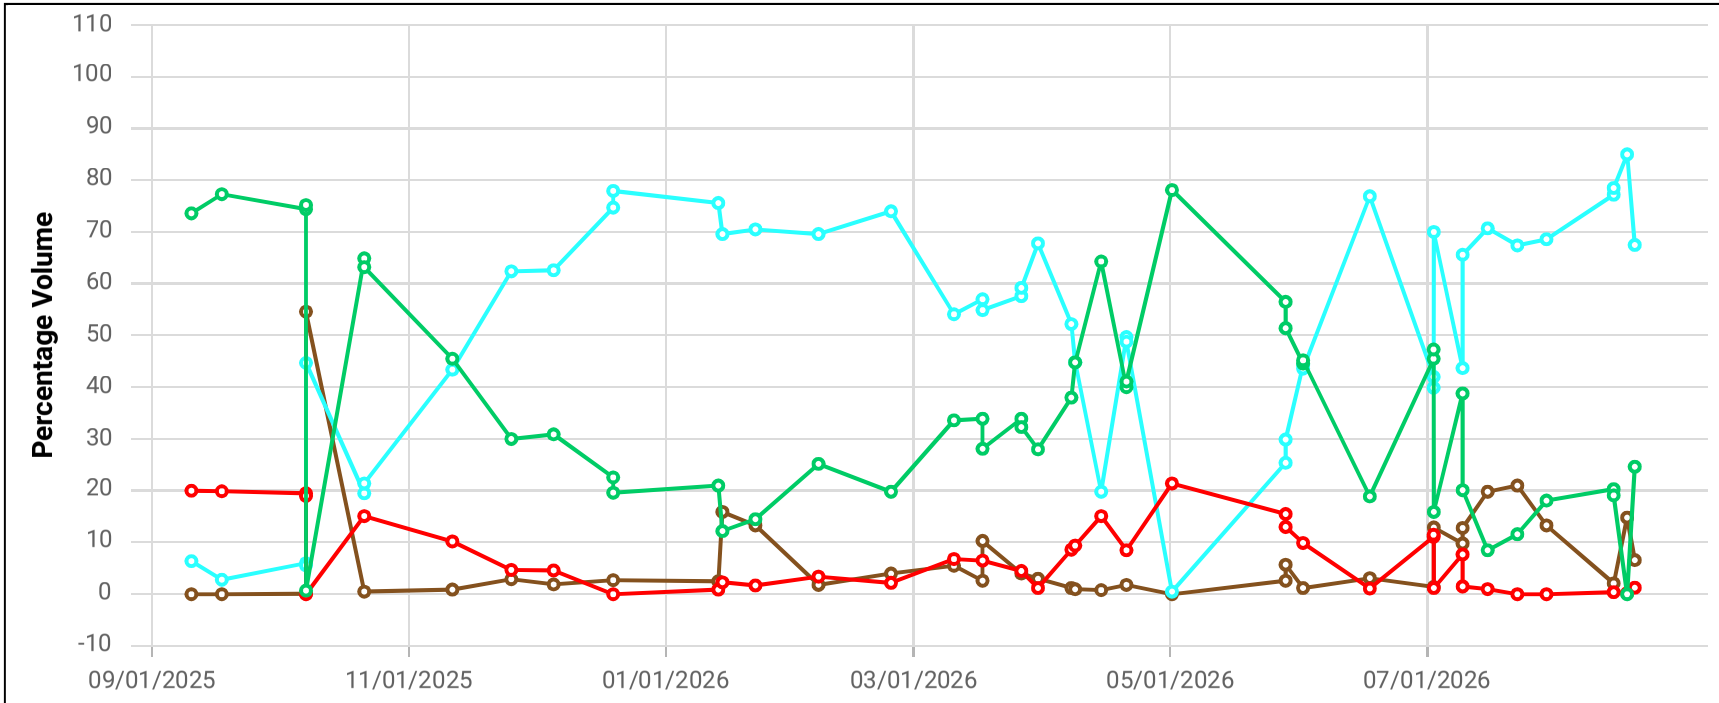

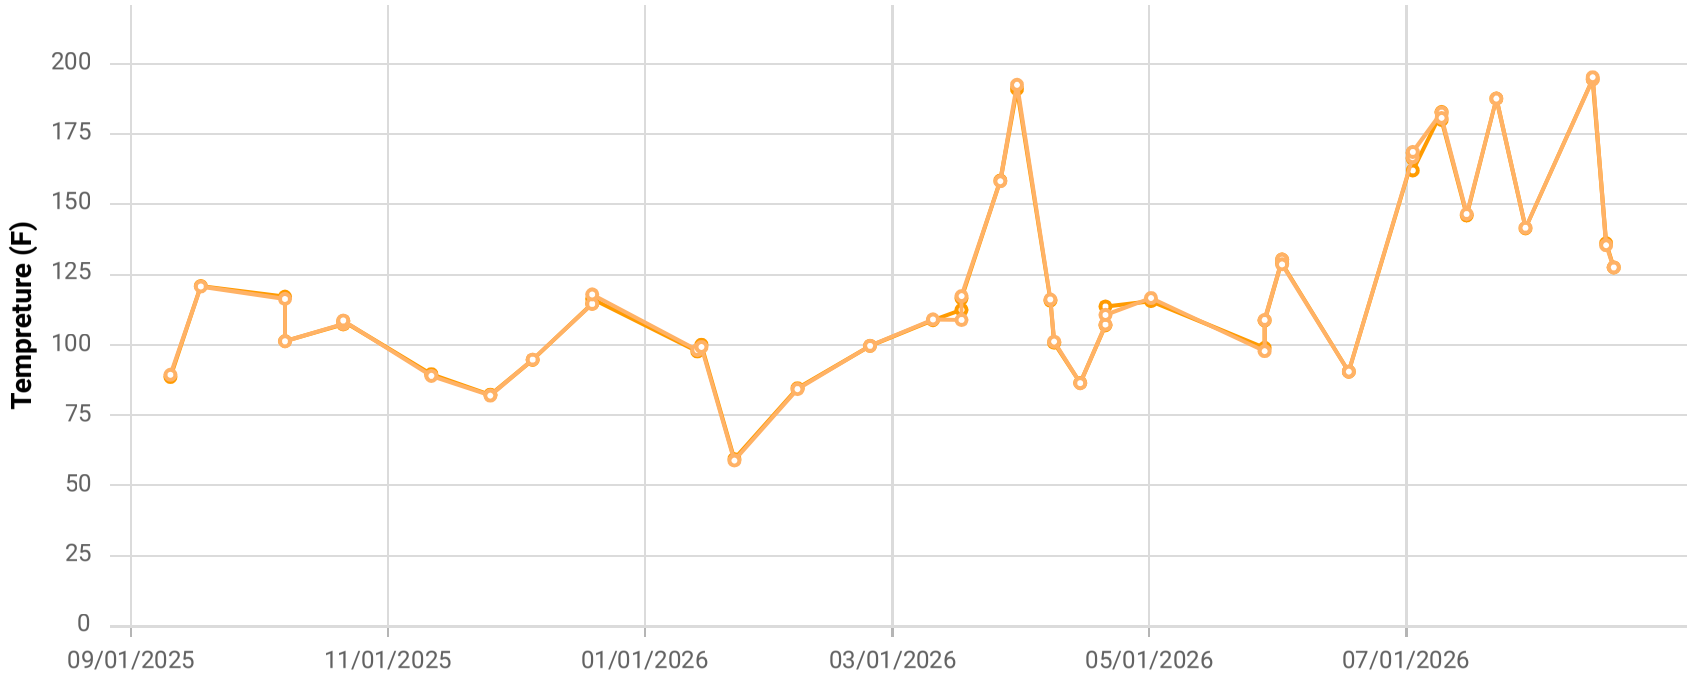

Point ID / Name


CHCV2352 / CV-2352

Parameter / Unit

- Init. Flow / scfm
- % CH4 / %
- % CO2 / %
- % O2 / %
- % Bal Gas / %
- Init. Static Press / in. H2O
- Init. Temp / Deg. F
- Adj. Temp / Deg. F

Chiquita Canyon Landfill
Parameter Chart: Multiscale
Date Range: 09/01/2025 - 08/31/2026
Chart generation date: 9/2/26

SCSeTools

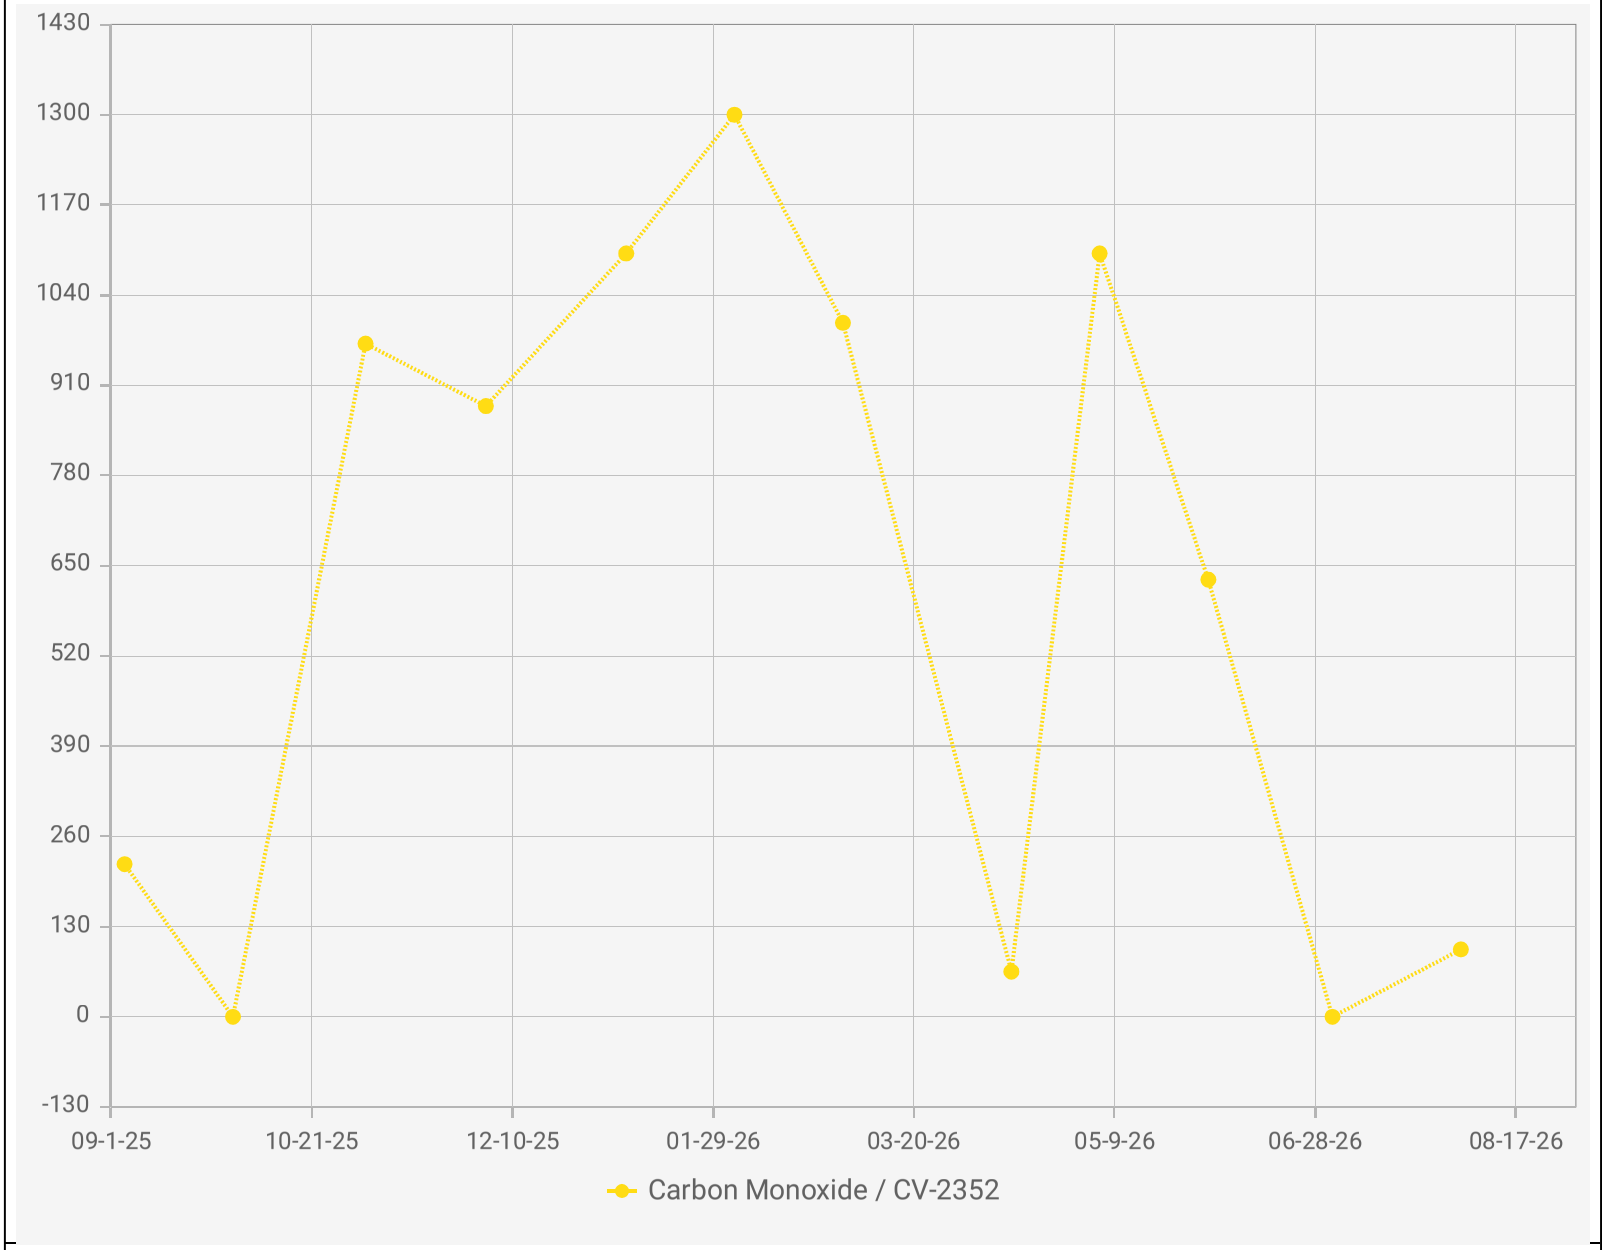

Chiquita Canyon Landfill - LAB DATA
Points Chart
Date Range : 09/01/2025 to 08/31/2026

Chart generation date : 09/09/2026


Point IDs / Names

CV-2352 / CV-2352

Parameter / Unit

Carbon Monoxide /

SCSeTools

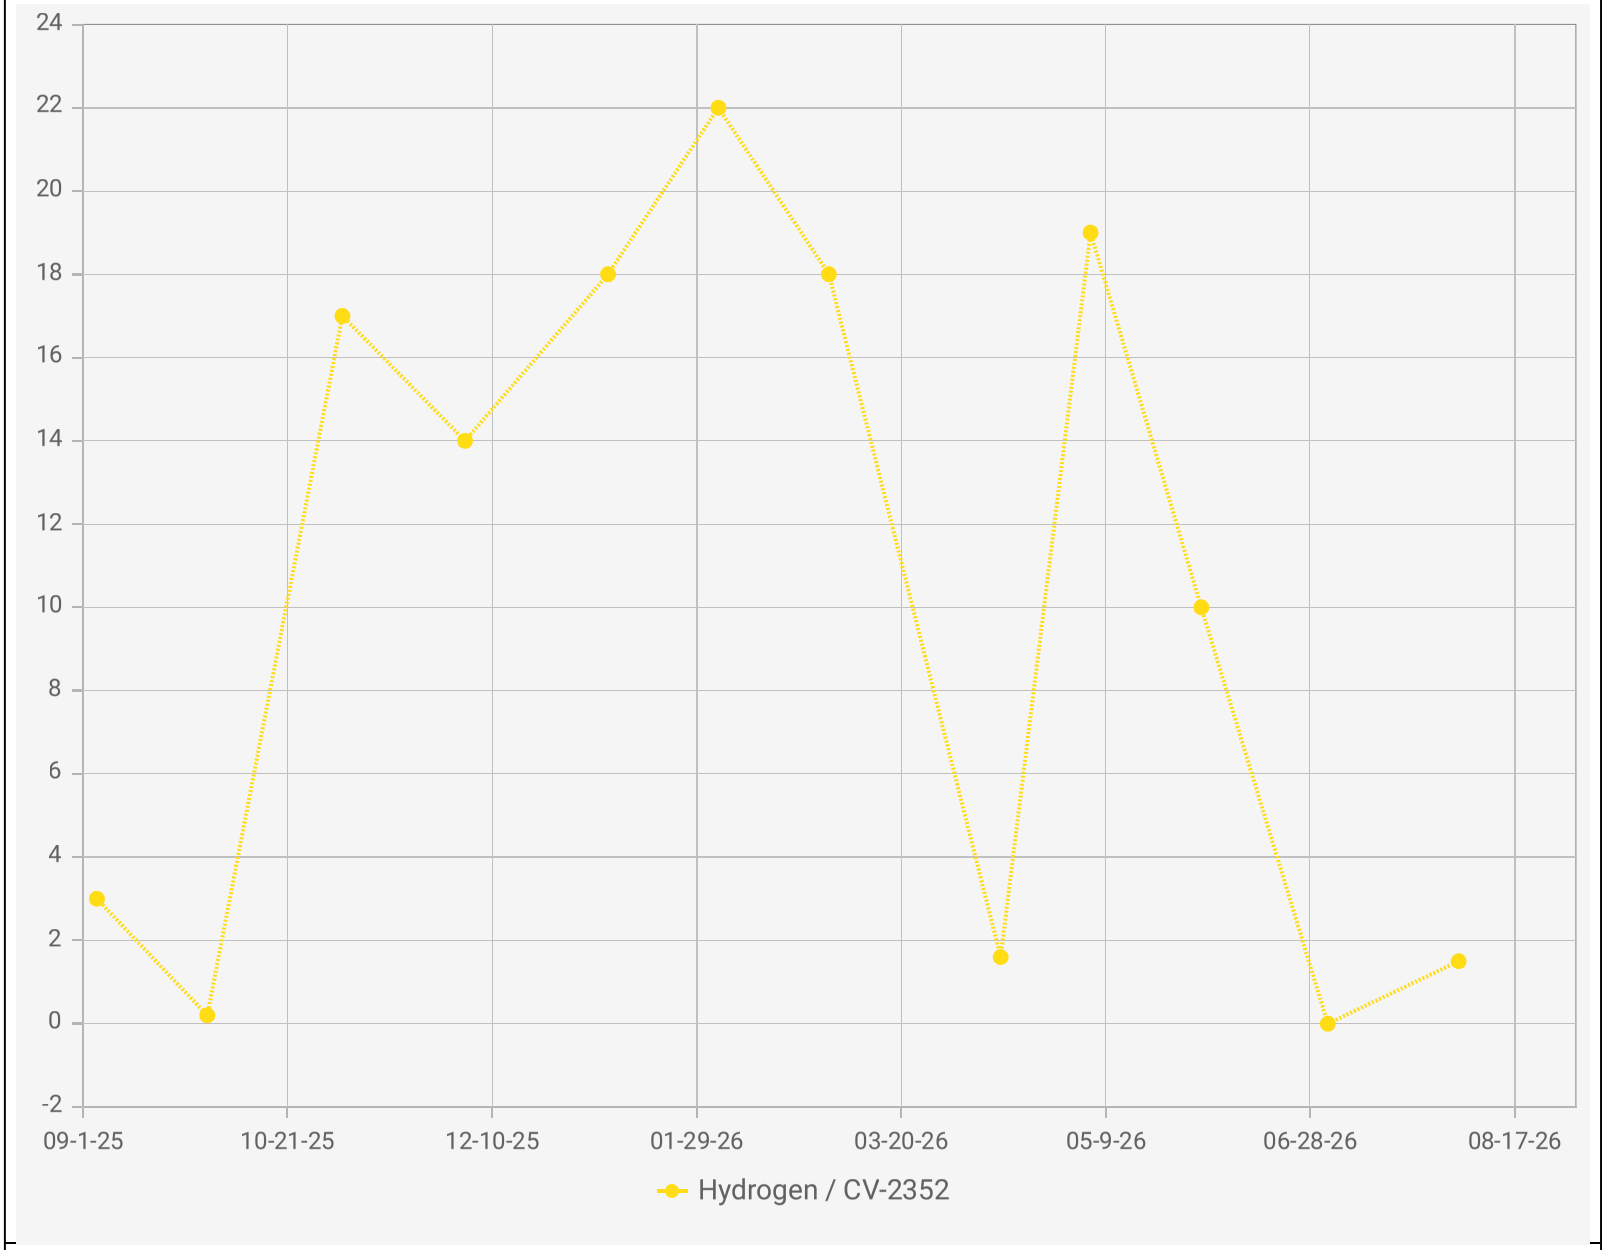

Chiquita Canyon Landfill - LAB DATA
Points Chart
Date Range : 09/01/2025 to 08/31/2026


Chart generation date : 09/09/2026


Point IDs / Names

CV-2352 / CV-2352

Parameter / Unit

Hydrogen / % v/v

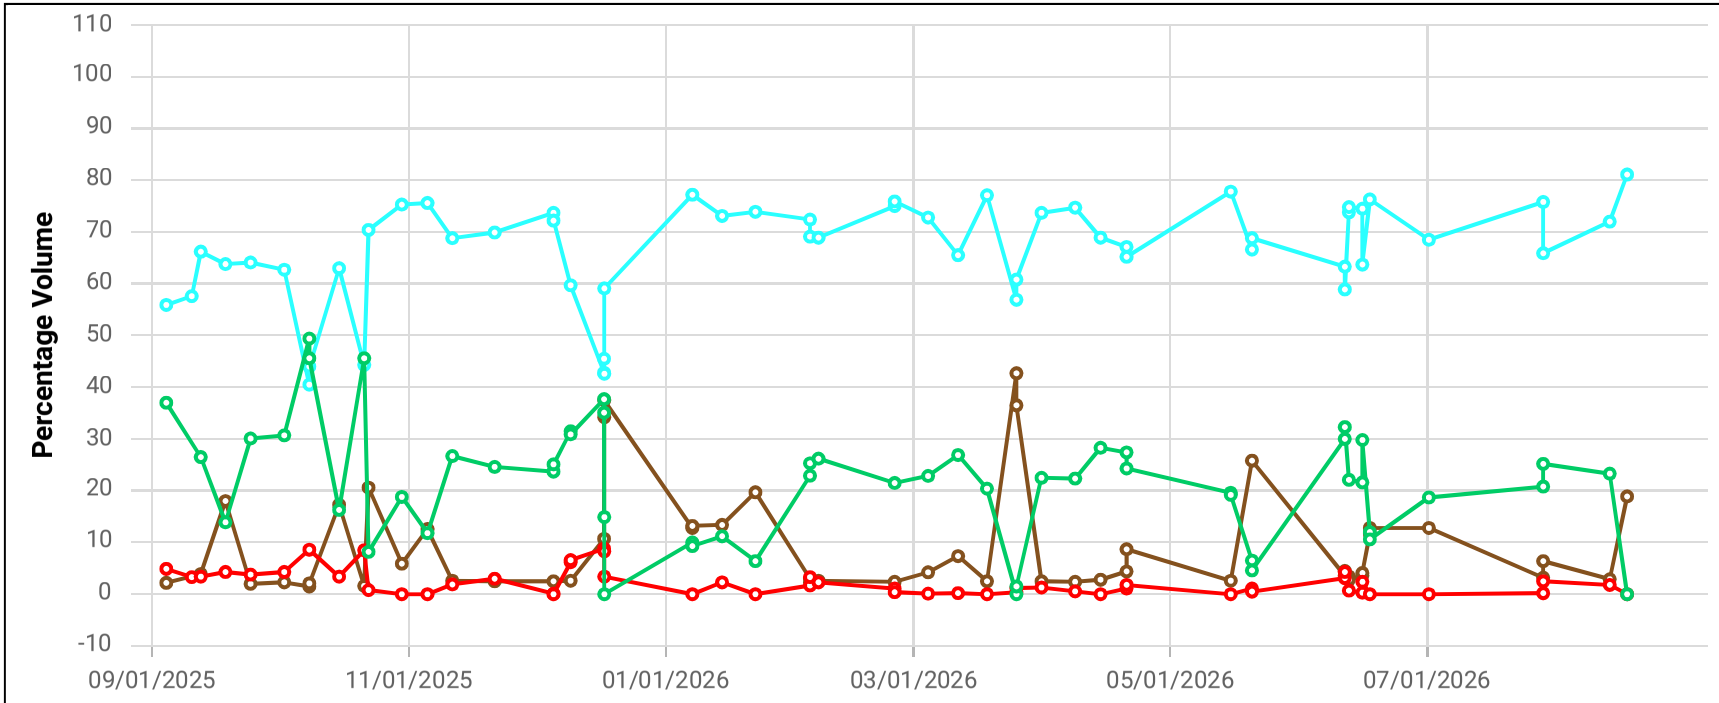

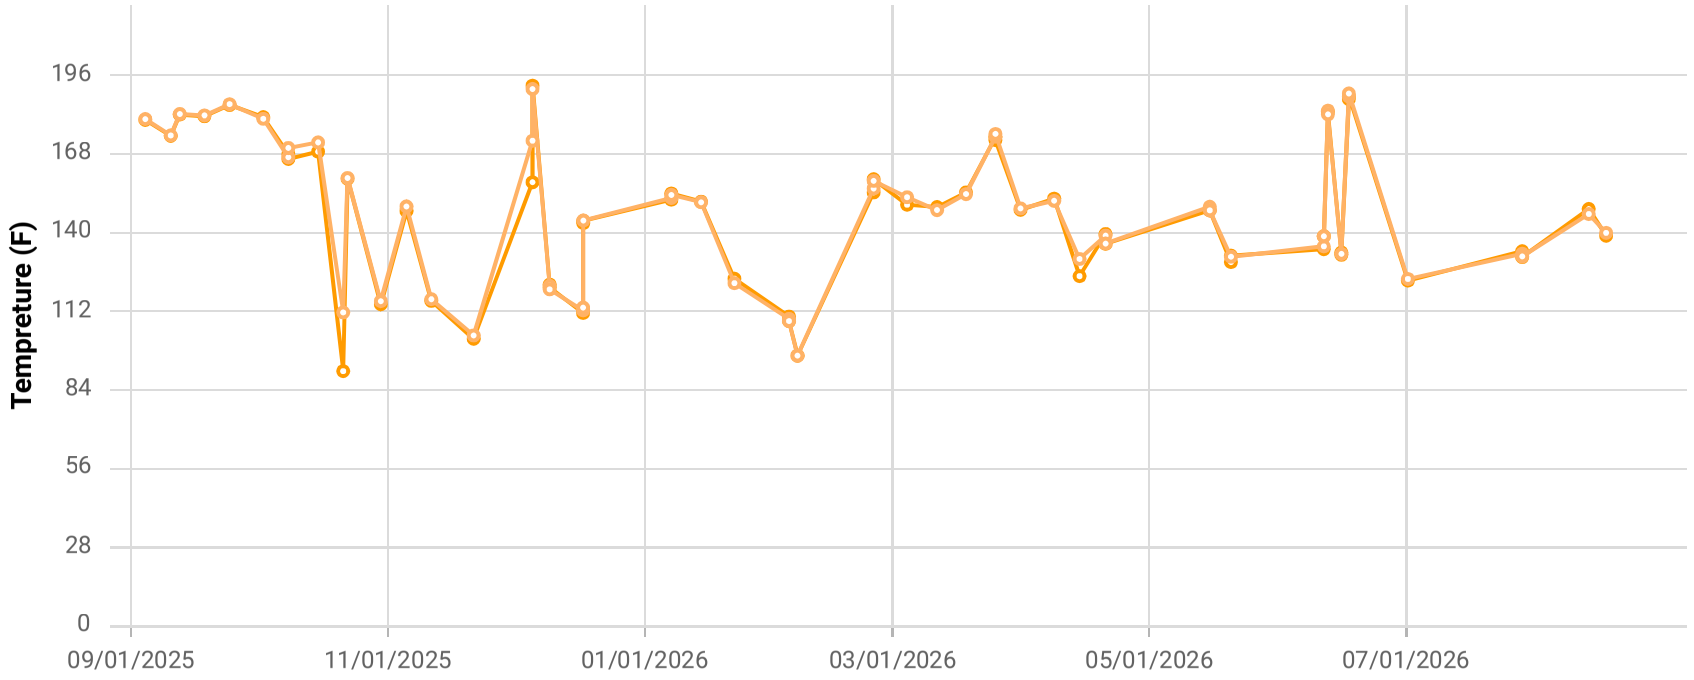

Point ID / Name


CHCV2353 / CV-2353-PLR

Parameter / Unit

- Init. Flow / scfm
- % CH4 / %
- % CO2 / %
- % O2 / %
- % Bal Gas / %
- Init. Static Press / in. H2O
- Init. Temp / Deg. F
- Adj. Temp / Deg. F

Chiquita Canyon Landfill
Parameter Chart: Multiscale
Date Range: 09/01/2025 - 08/31/2026
Chart generation date: 9/2/26

SCSeTools

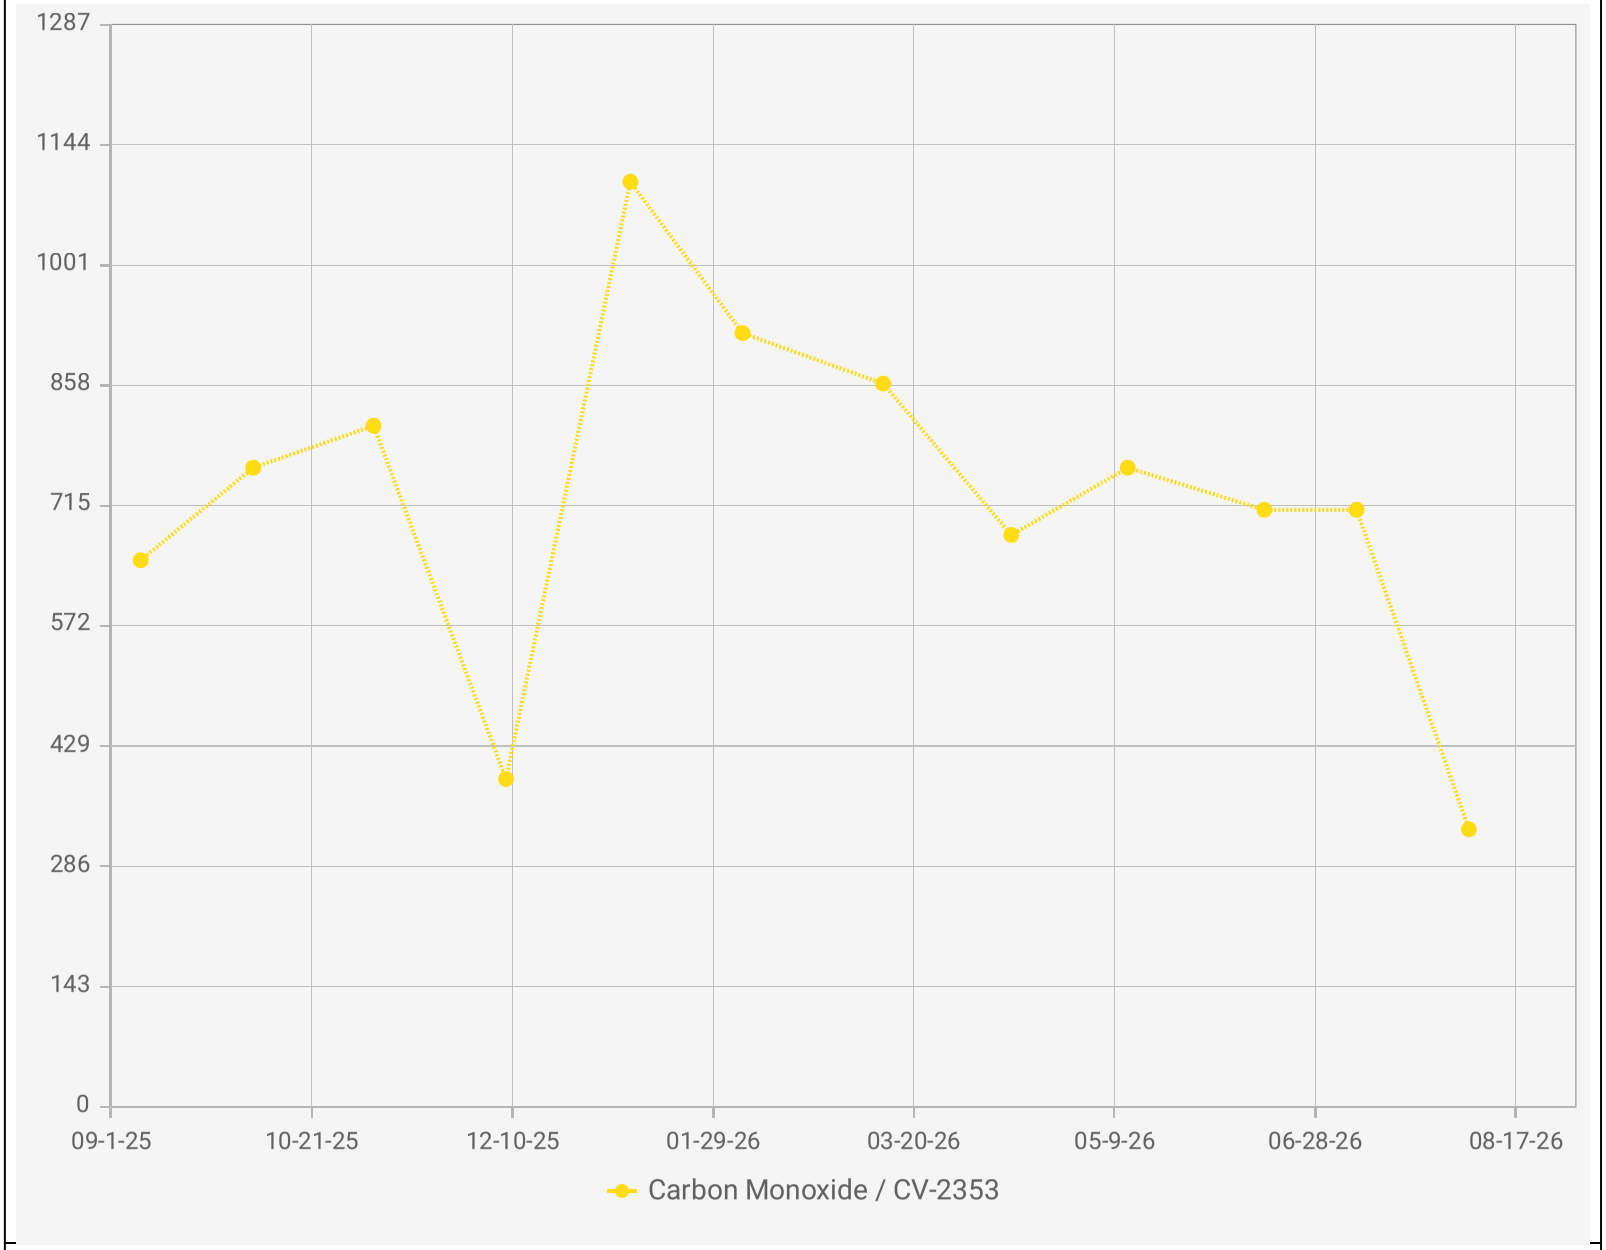

Point IDs / Names


CV-2353 / CV-2353

Parameter / Unit

Carbon Monoxide / ppmv

Chiquita Canyon Landfill - LAB DATA
Points Chart
Date Range : 09/01/2025 to 08/31/2026

Chart generation date : 09/09/2026

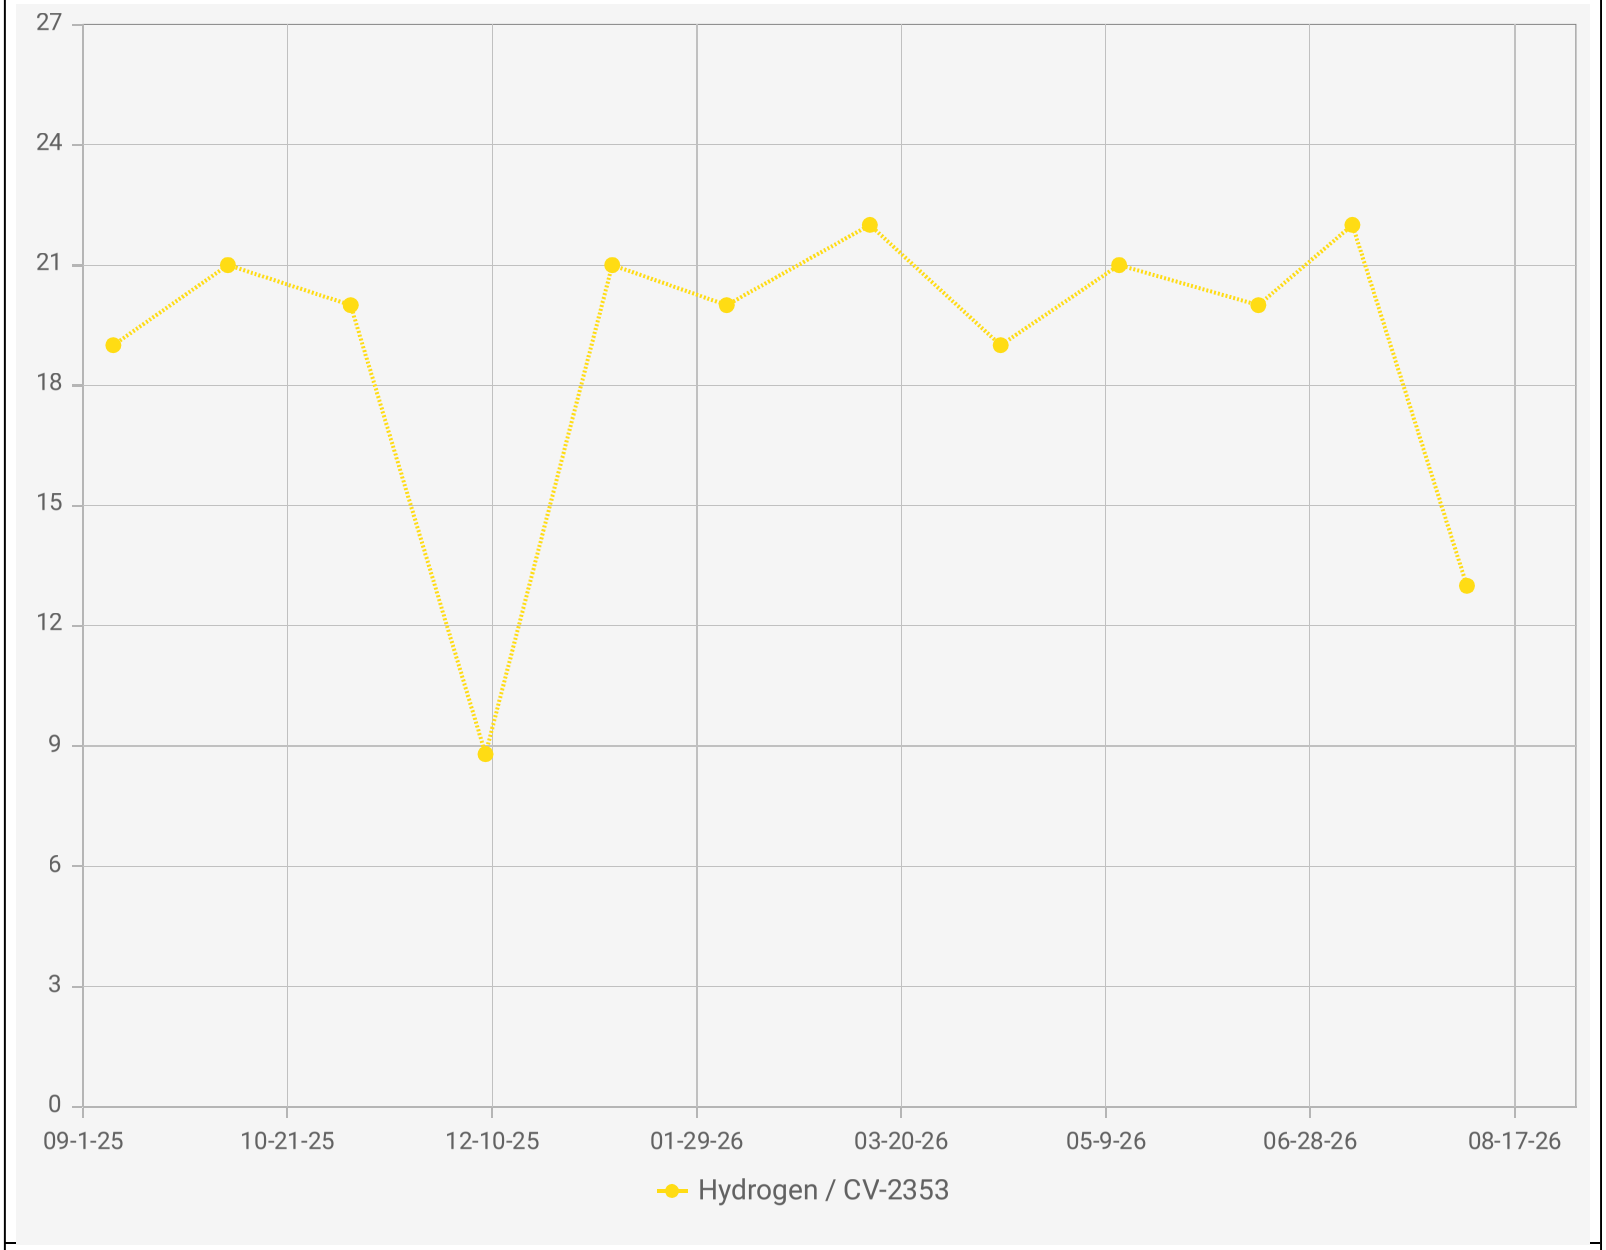

Chiquita Canyon Landfill - LAB DATA
Points Chart
Date Range : 09/01/2025 to 08/31/2026


Chart generation date : 09/09/2026


Point IDs / Names

CV-2353 / CV-2353

Parameter / Unit

Hydrogen / % v/v

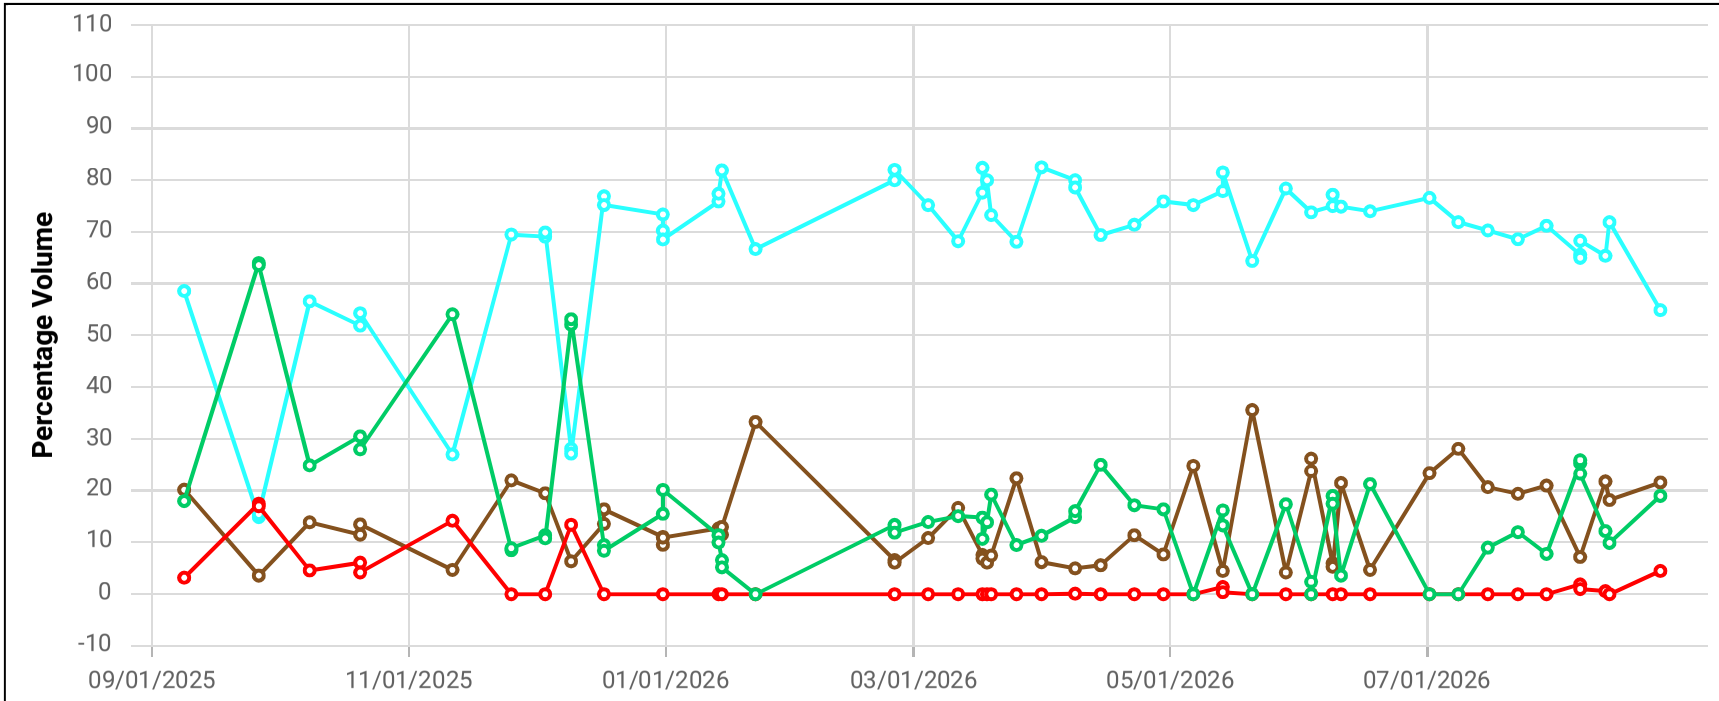

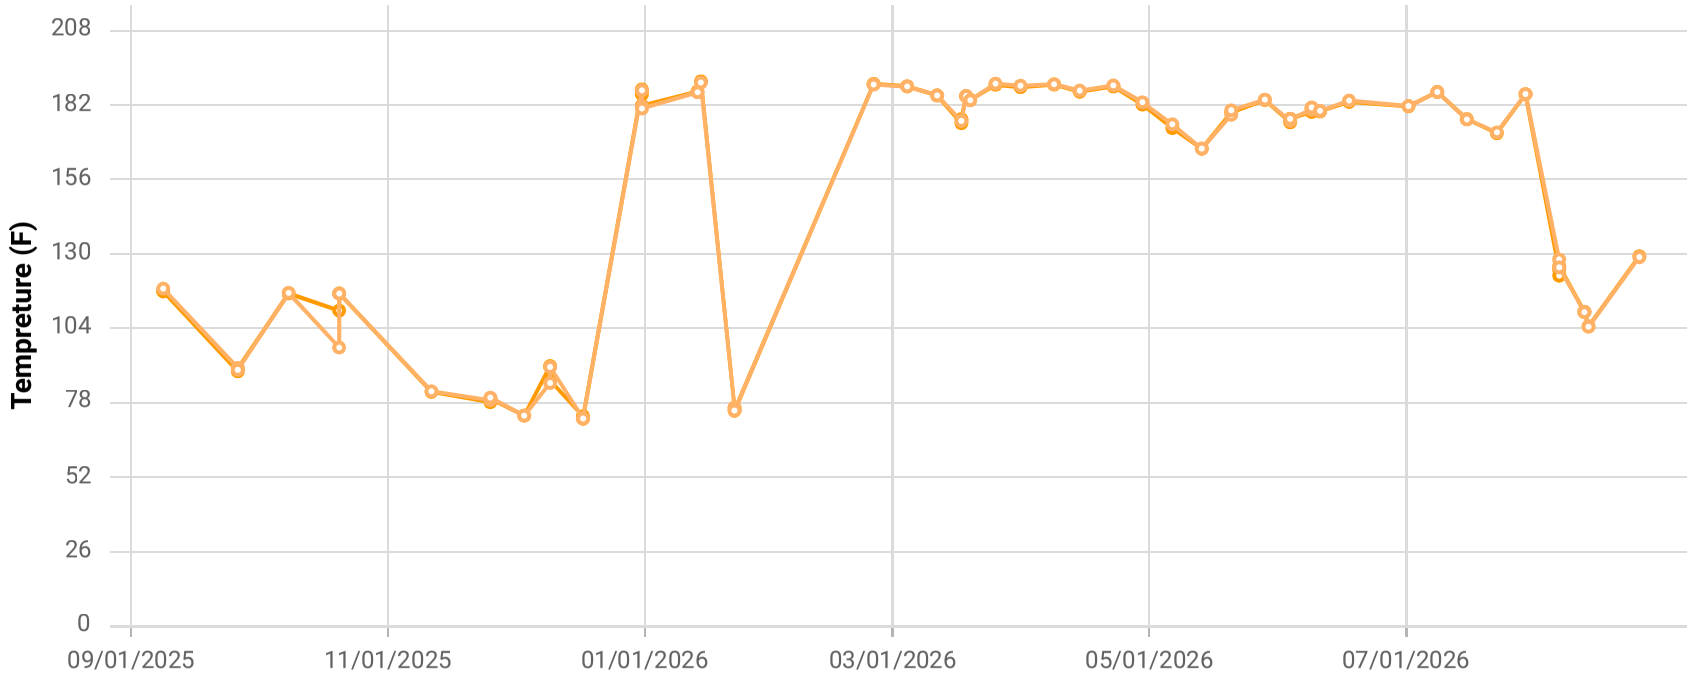

Point ID / Name


CHCV2354 / CV-2354

Parameter / Unit

- Init. Flow / scfm
- % CH4 / %
- % CO2 / %
- % O2 / %
- % Bal Gas / %
- Init. Static Press / in. H2O
- Init. Temp / Deg. F
- Adj. Temp / Deg. F

Chiquita Canyon Landfill
Parameter Chart: Multiscale
Date Range: 09/01/2025 - 08/31/2026
Chart generation date: 9/2/26

SCSeTools

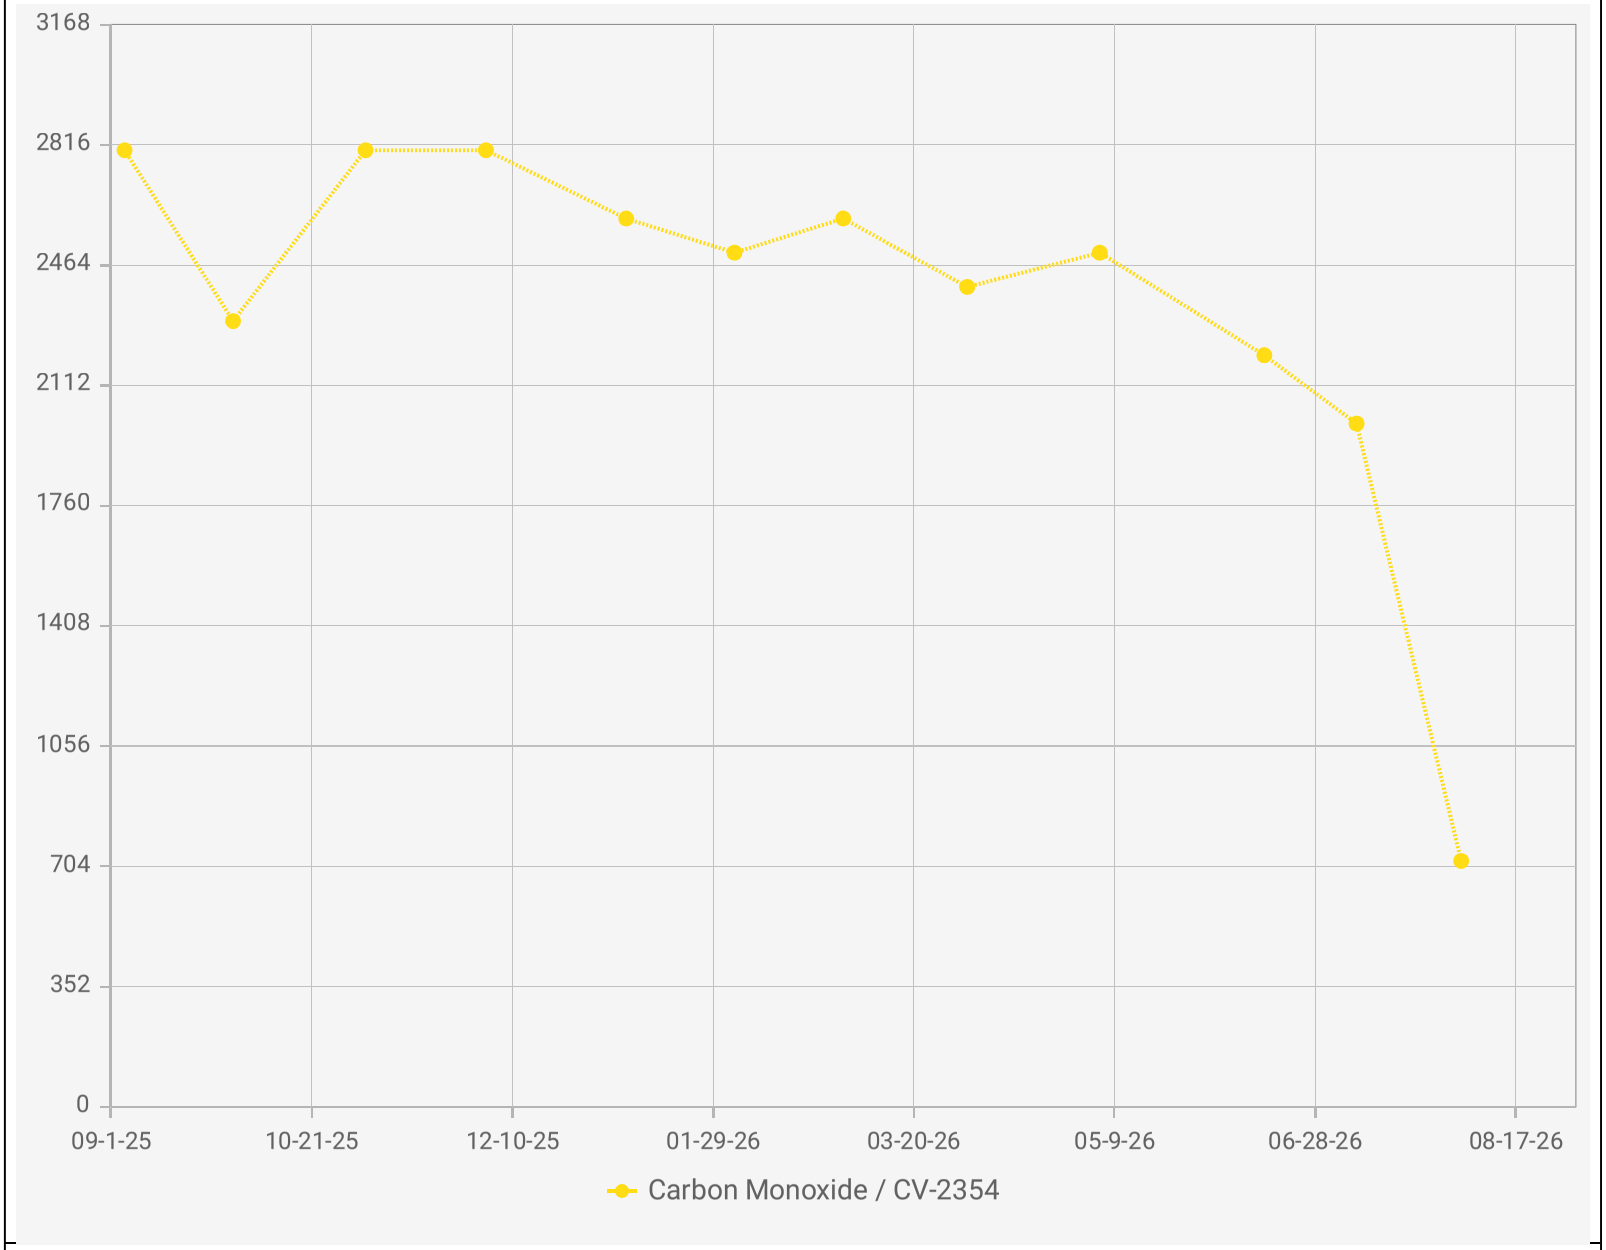

Chiquita Canyon Landfill - LAB DATA
Points Chart
Date Range : 09/01/2025 to 08/31/2026


Chart generation date : 09/09/2026

Point IDs / Names

CV-2354 / CV-2354

Parameter / Unit

Carbon Monoxide /

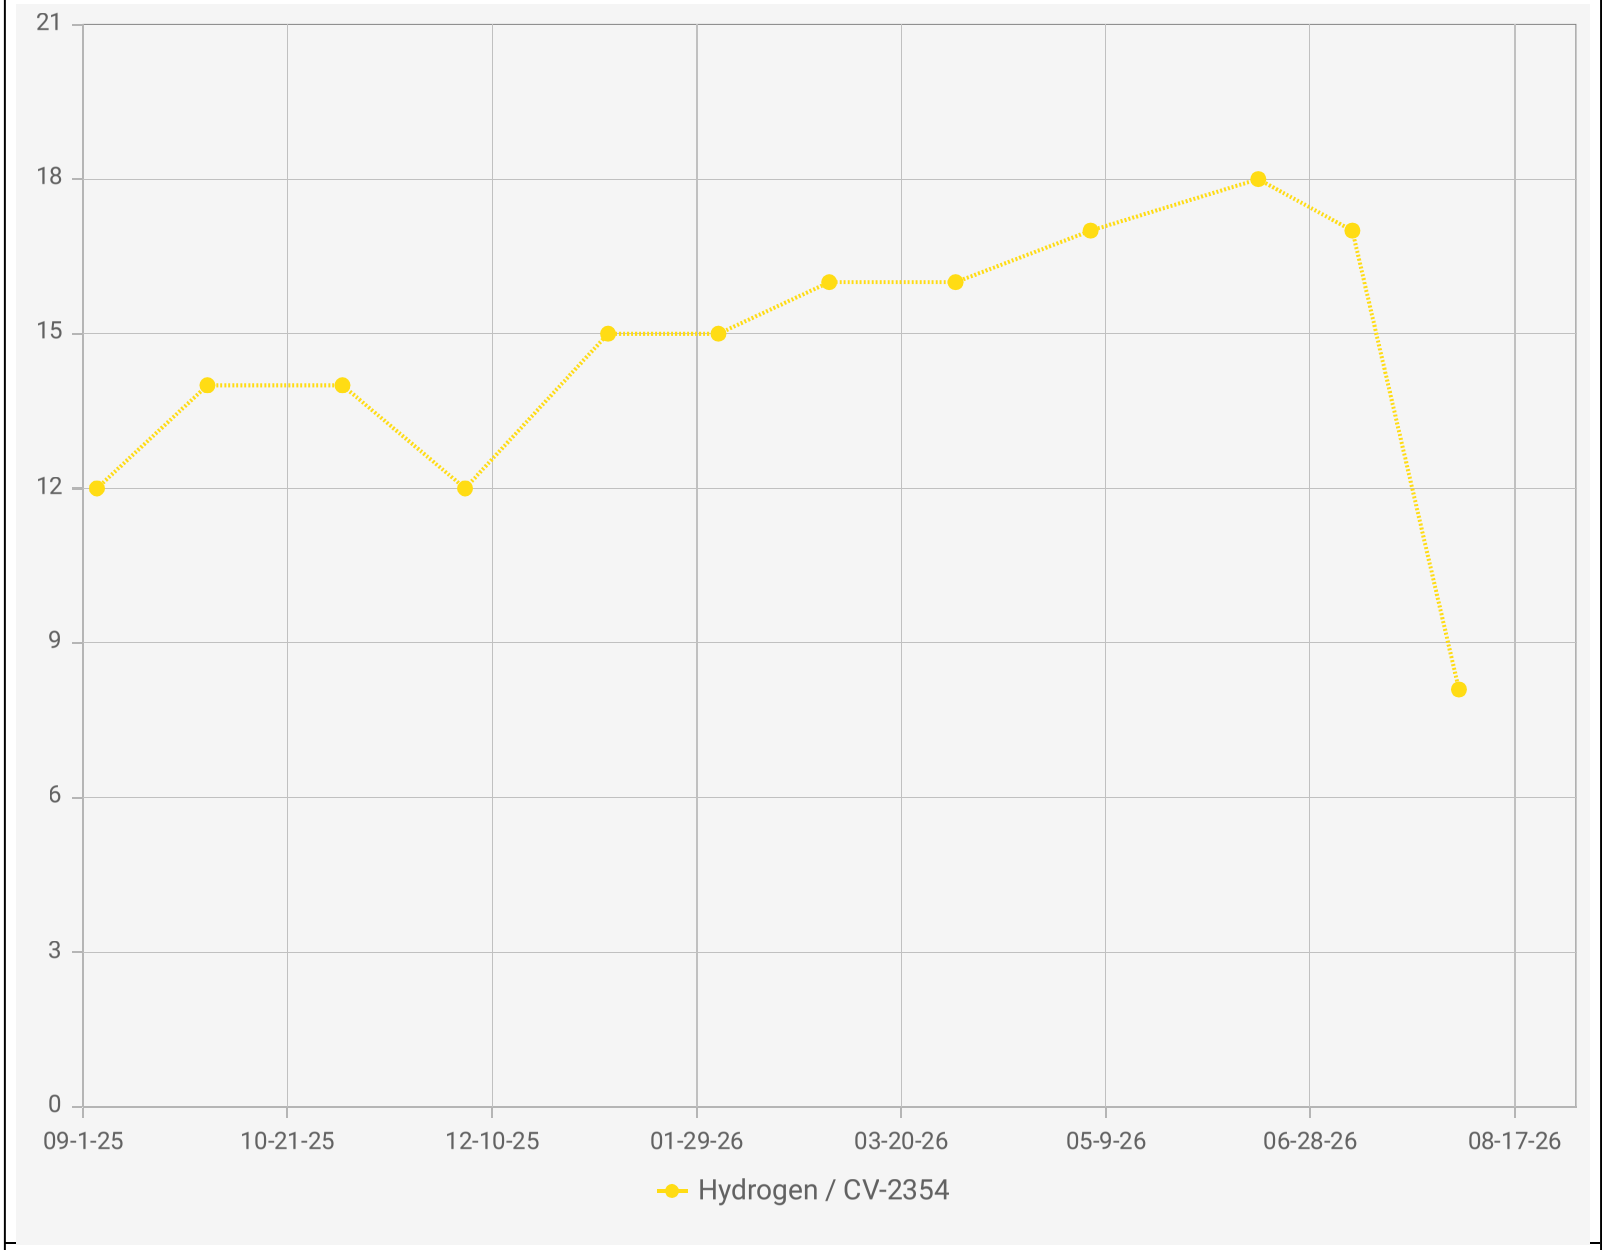

Chiquita Canyon Landfill - LAB DATA
Points Chart
Date Range : 09/01/2025 to 08/31/2026


Chart generation date : 09/09/2026

Point IDs / Names

CV-2354 / CV-2354

Parameter / Unit

Hydrogen / % v/v

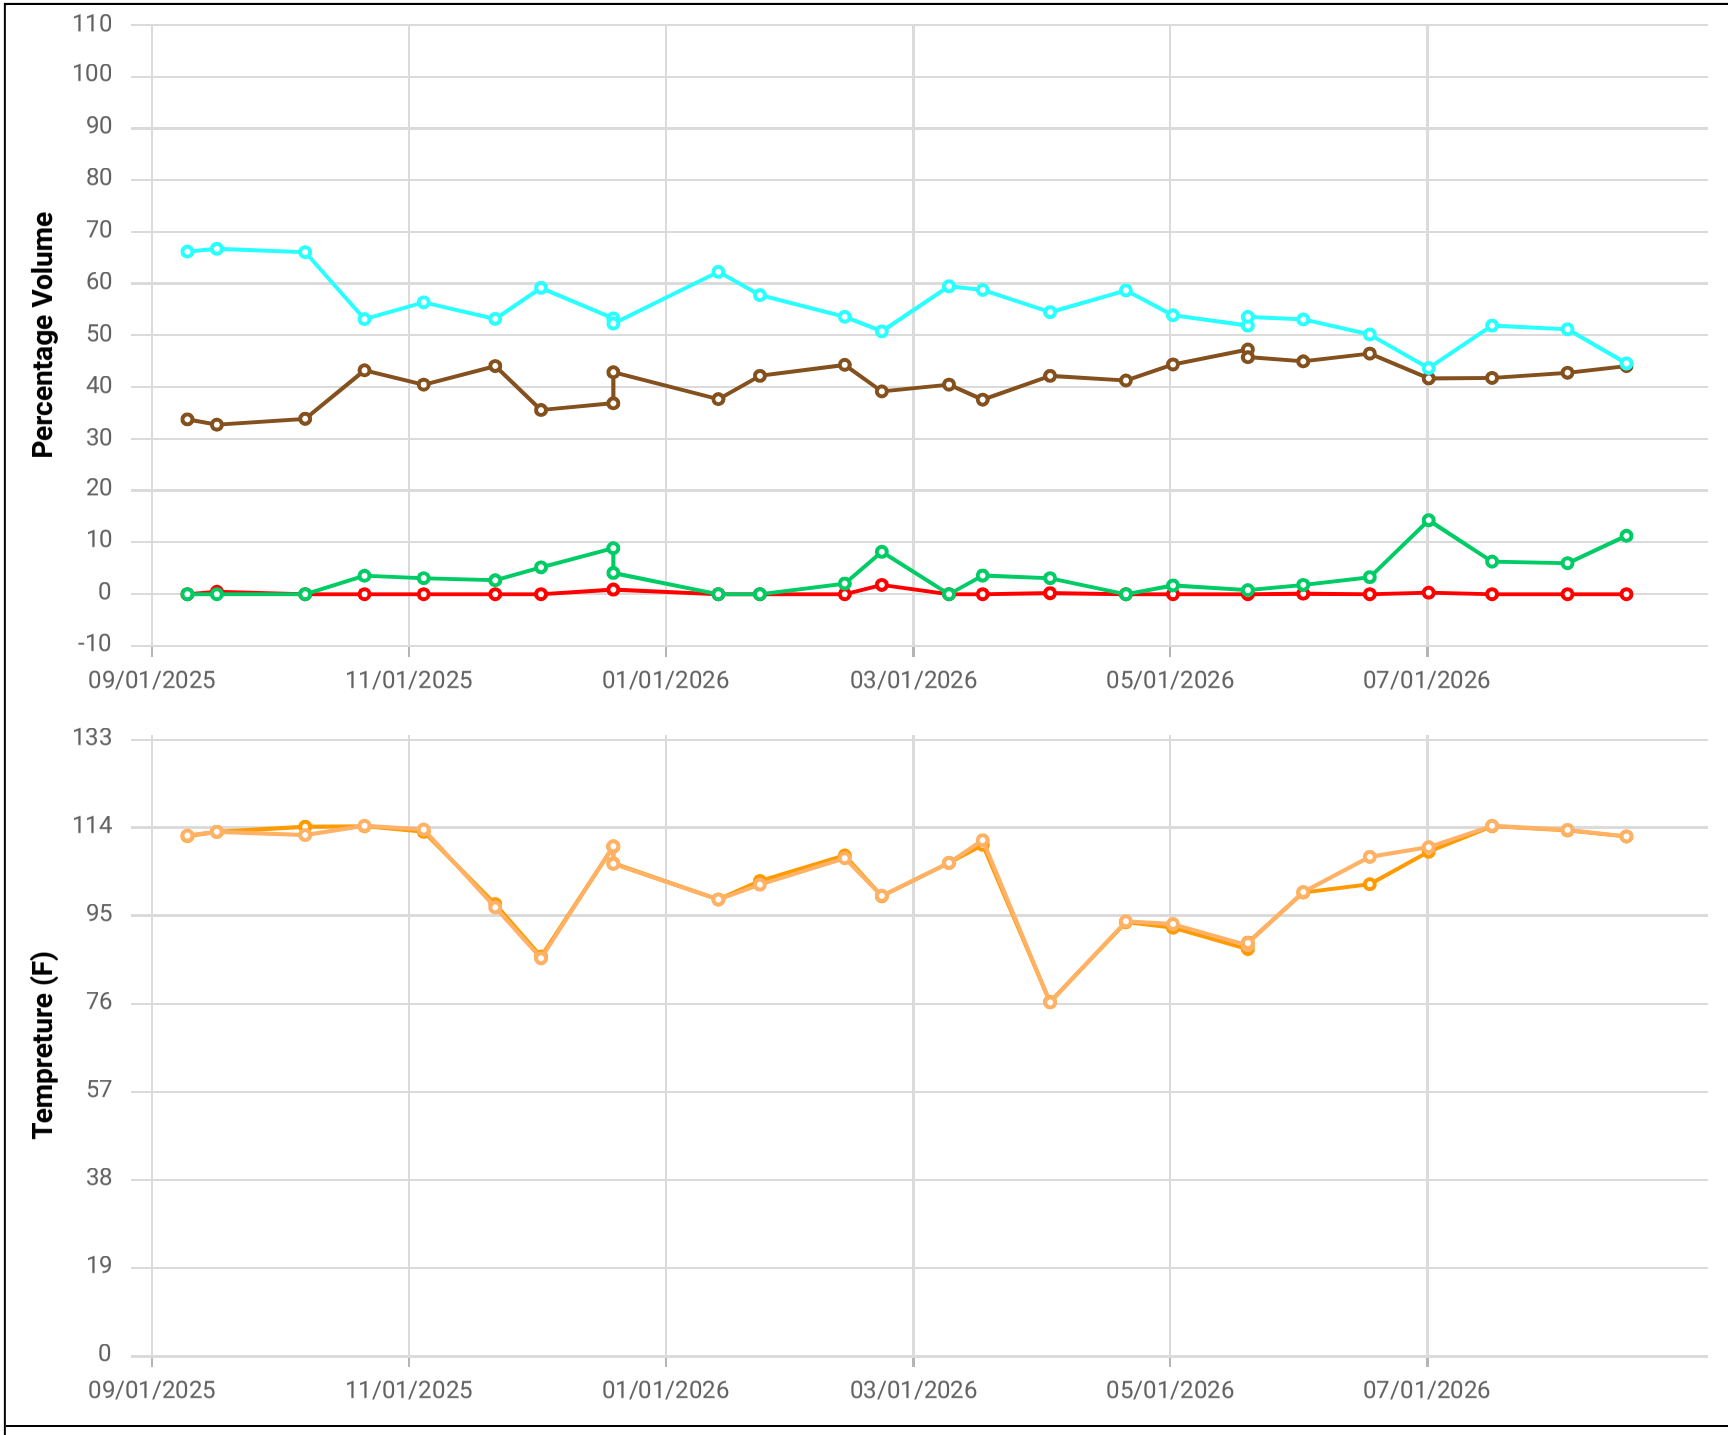

Point ID / Name


CCV24002 / CV-24002


Parameter / Unit

- Init. Flow / scfm
- % CH4 / %
- % CO2 / %
- % O2 / %
- % Bal Gas / %
- Init. Static Press / in. H2O
- Init. Temp / Deg. F
- Adj. Temp / Deg. F

Chiquita Canyon Landfill
Parameter Chart: Multiscale
Date Range: 09/01/2025 - 08/31/2026
Chart generation date: 9/2/26

SCSeTools

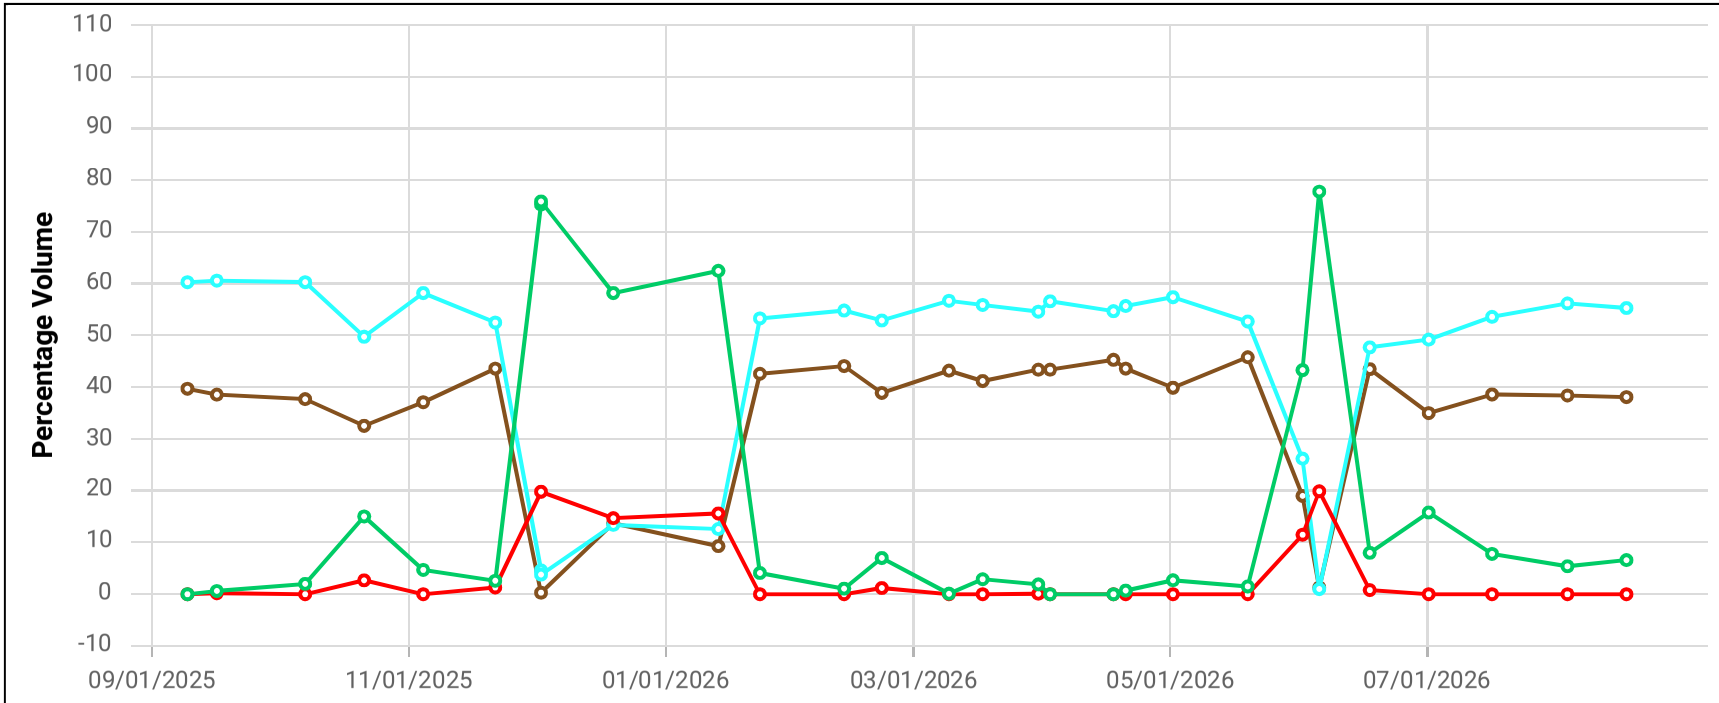

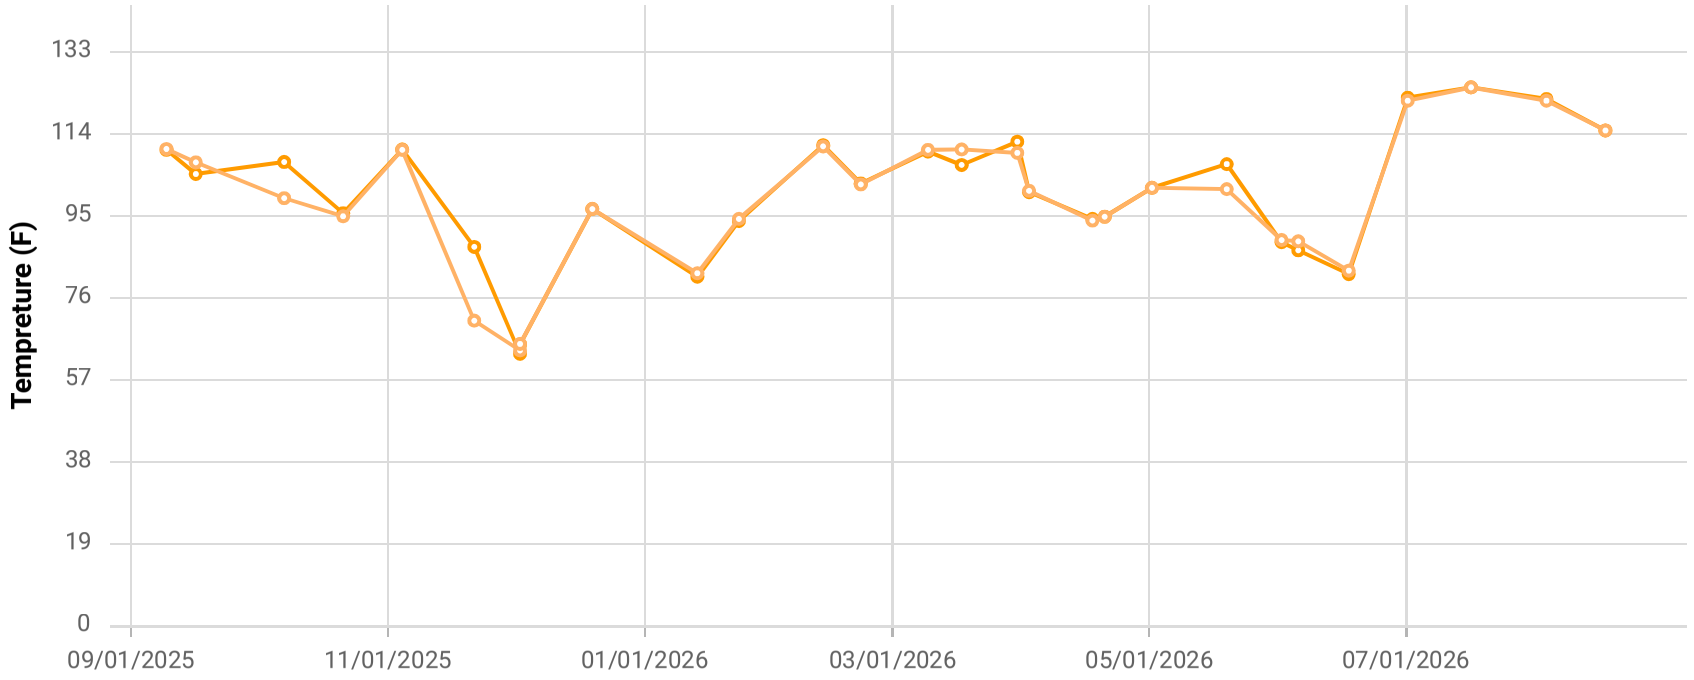

Point ID / Name


CCV24003 / CV-24003

Parameter / Unit

- Init. Flow / scfm
- % CH4 / %
- % CO2 / %
- % O2 / %
- % Bal Gas / %
- Init. Static Press / in. H2O
- Init. Temp / Deg. F
- Adj. Temp / Deg. F

Chiquita Canyon Landfill
Parameter Chart: Multiscale
Date Range: 09/01/2025 - 08/31/2026
Chart generation date: 9/2/26

SCSeTools

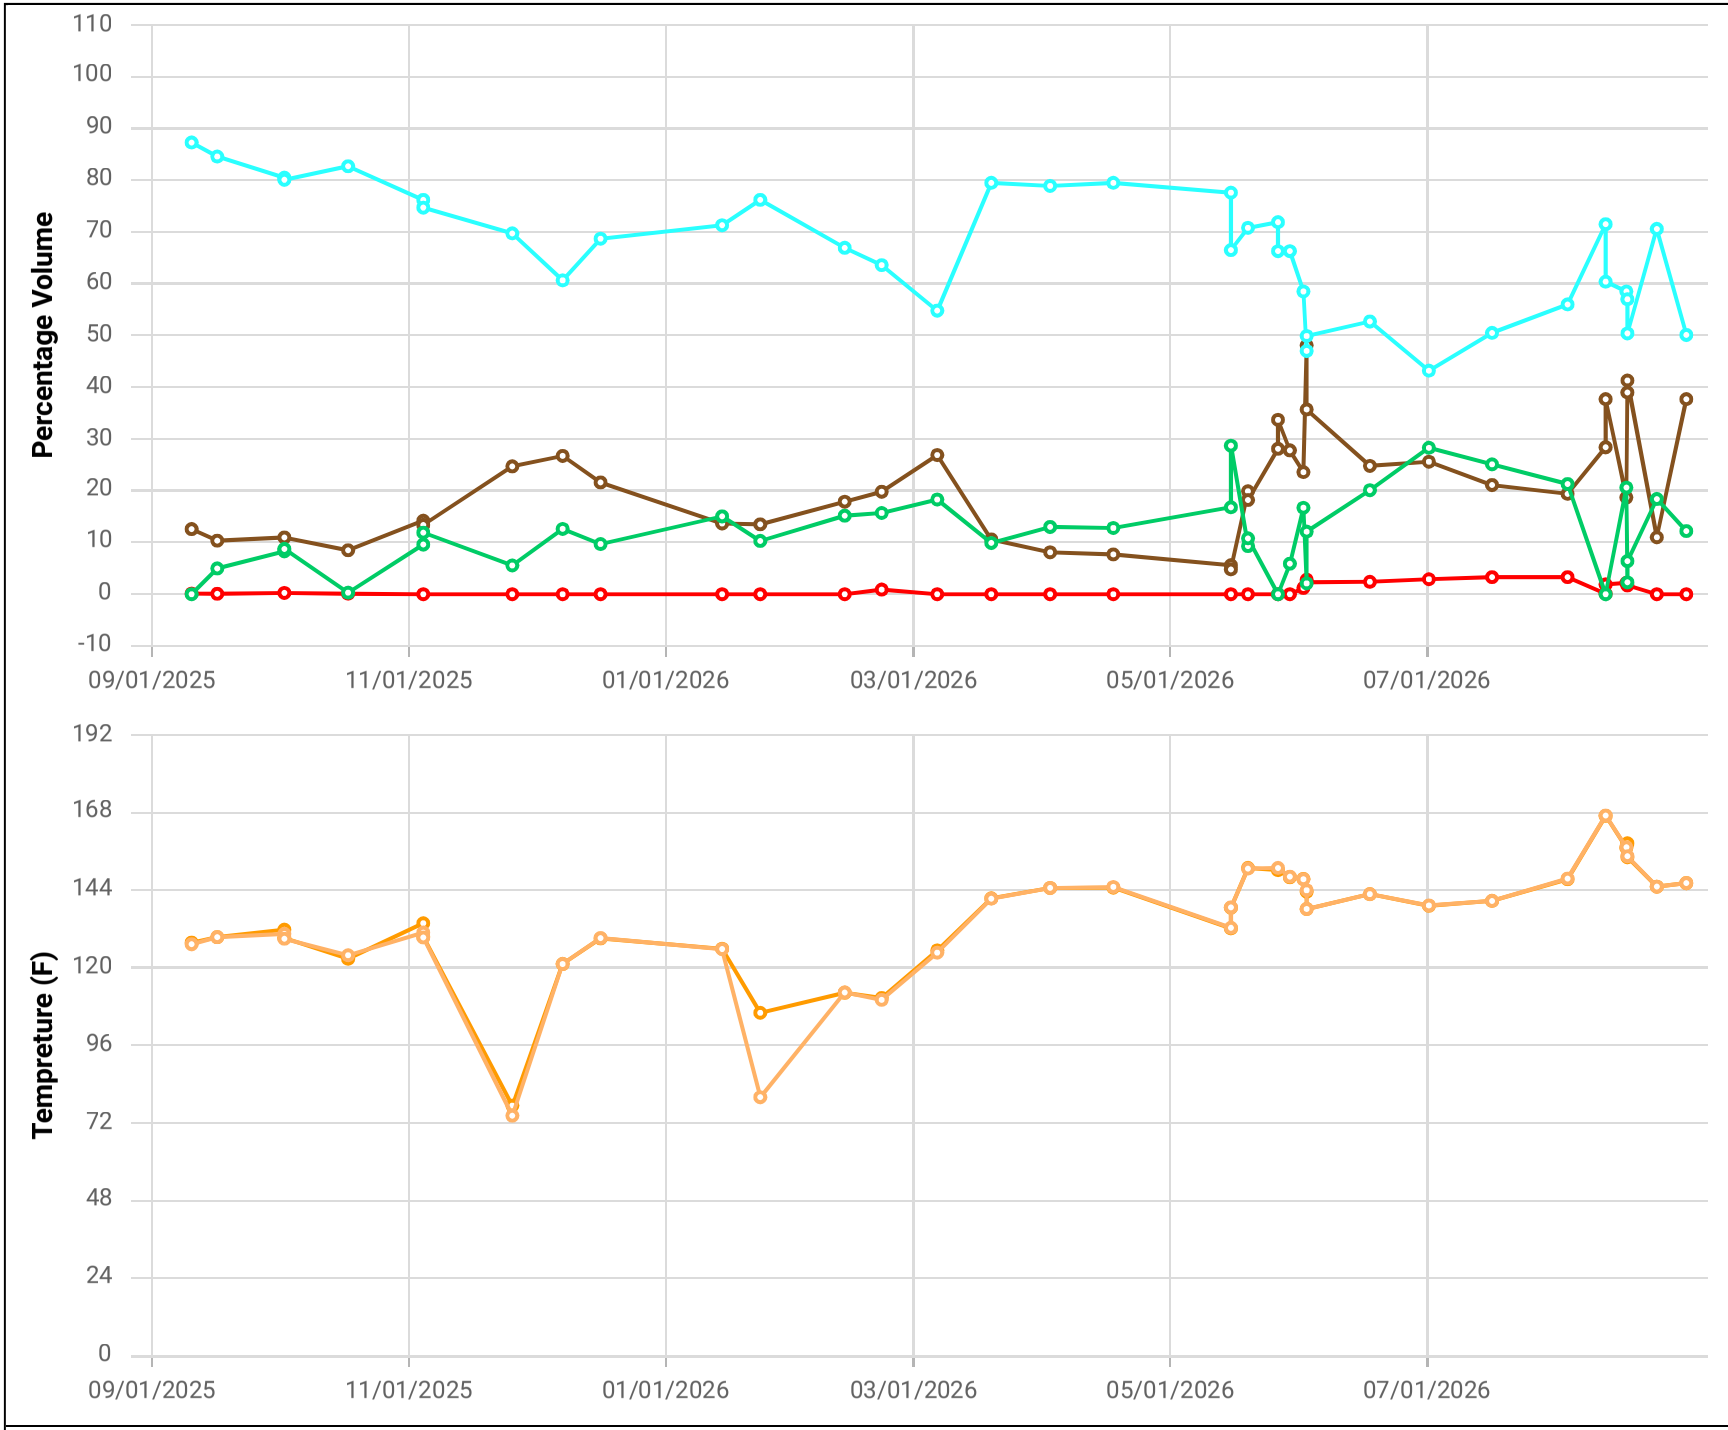

Point ID / Name


CCV24007 / CV-24007

Parameter / Unit

- Init. Flow / scfm
- % CH4 / %
- % CO2 / %
- % O2 / %
- % Bal Gas / %
- Init. Static Press / in. H2O
- Init. Temp / Deg. F
- Adj. Temp / Deg. F

Chiquita Canyon Landfill
Parameter Chart: Multiscale
Date Range: 09/01/2025 - 08/31/2026
Chart generation date: 9/2/26

SCSeTools

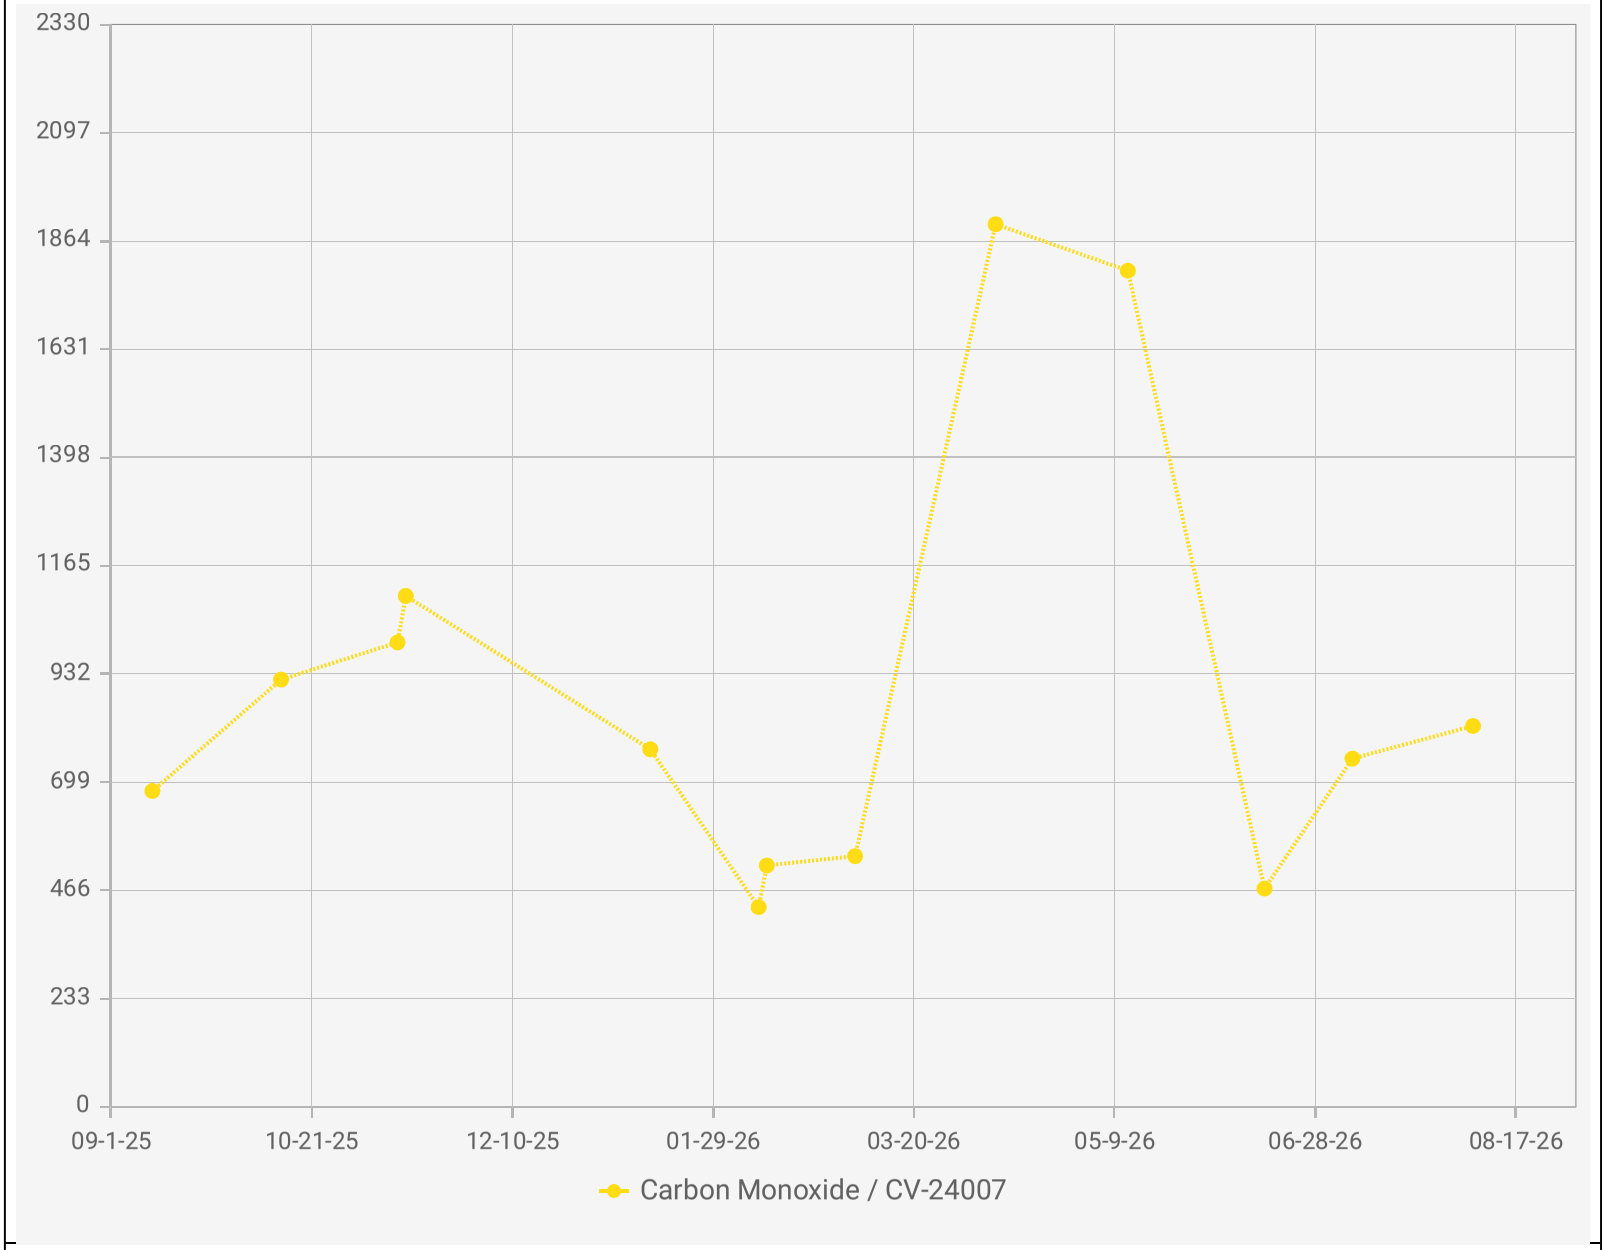

Chiquita Canyon Landfill - LAB DATA
Points Chart
Date Range : 09/01/2025 to 08/31/2026


Chart generation date : 09/09/2026

Point IDs / Names

CV-24007 / CV-24007

Parameter / Unit

Carbon Monoxide /

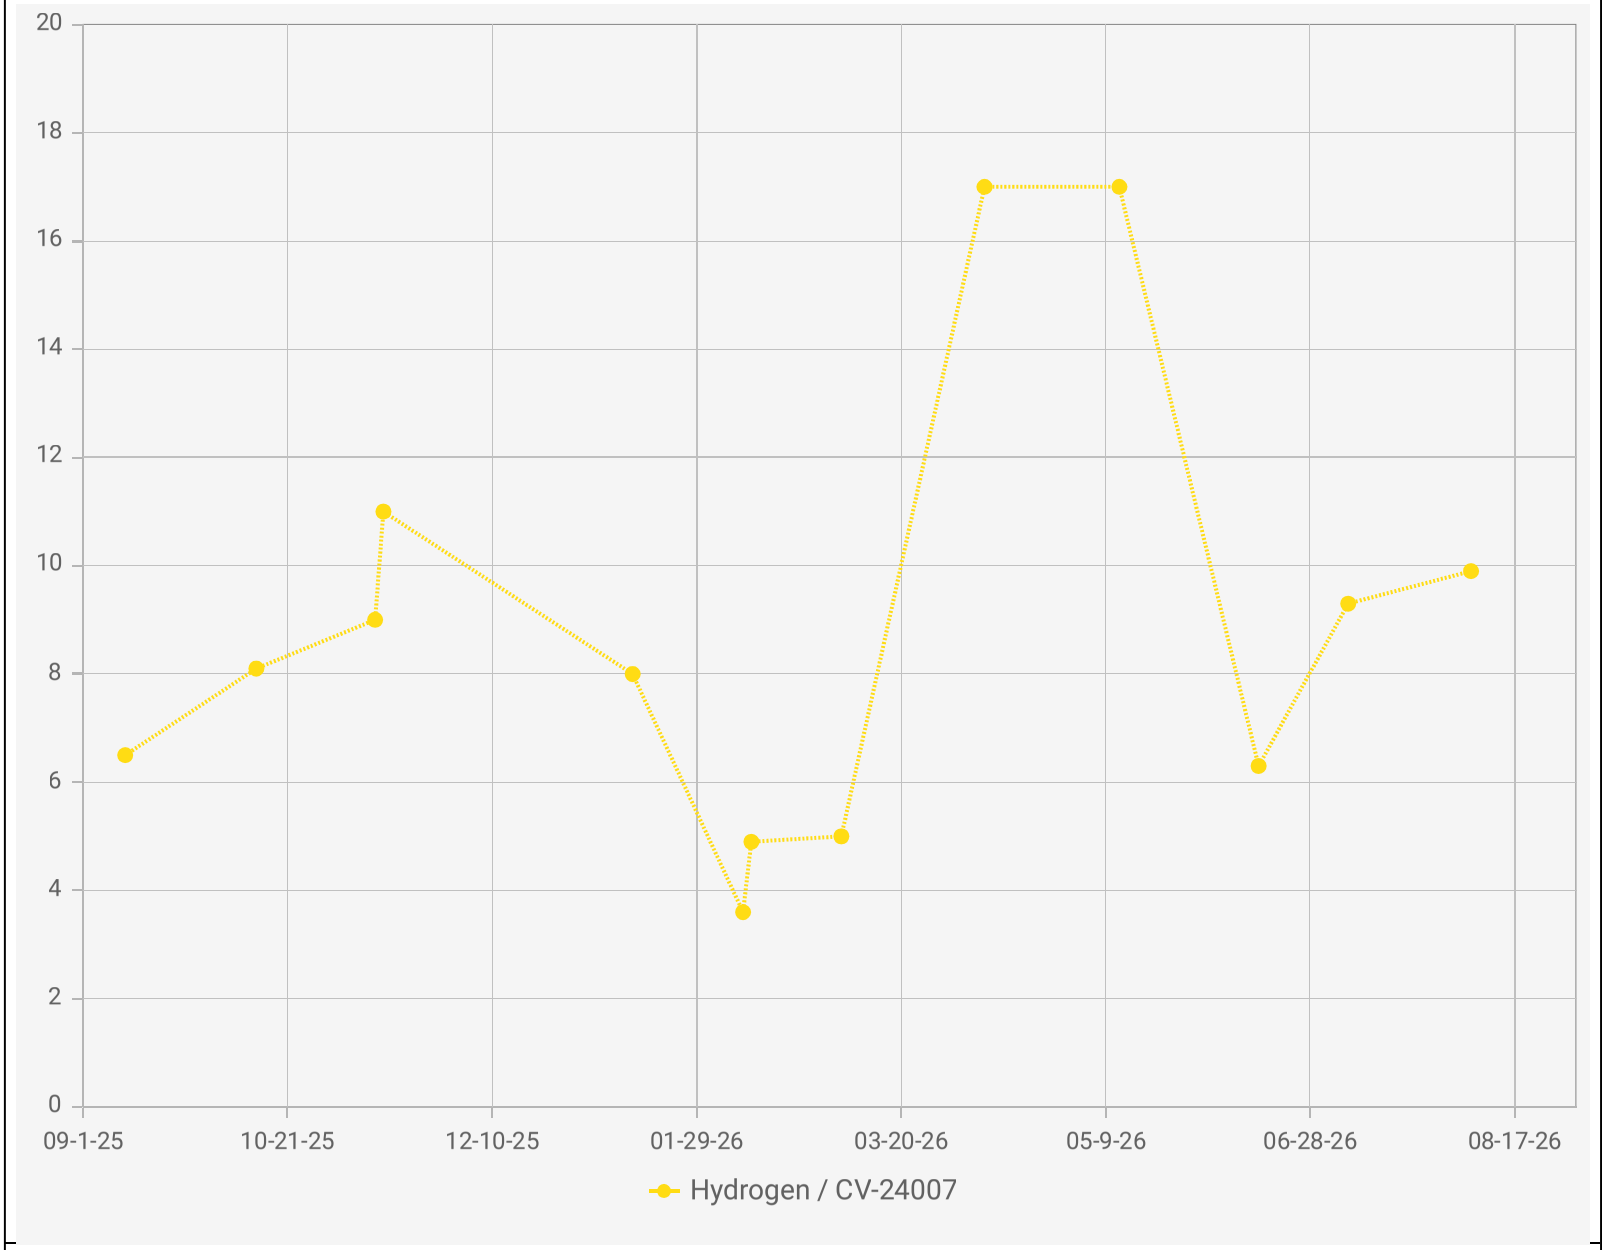

Point IDs / Names


CV-24007 / CV-24007


Parameter / Unit

Hydrogen / % v/v

Chiquita Canyon Landfill - LAB DATA
Points Chart
Date Range : 09/01/2025 to 08/31/2026

Chart generation date : 09/09/2026

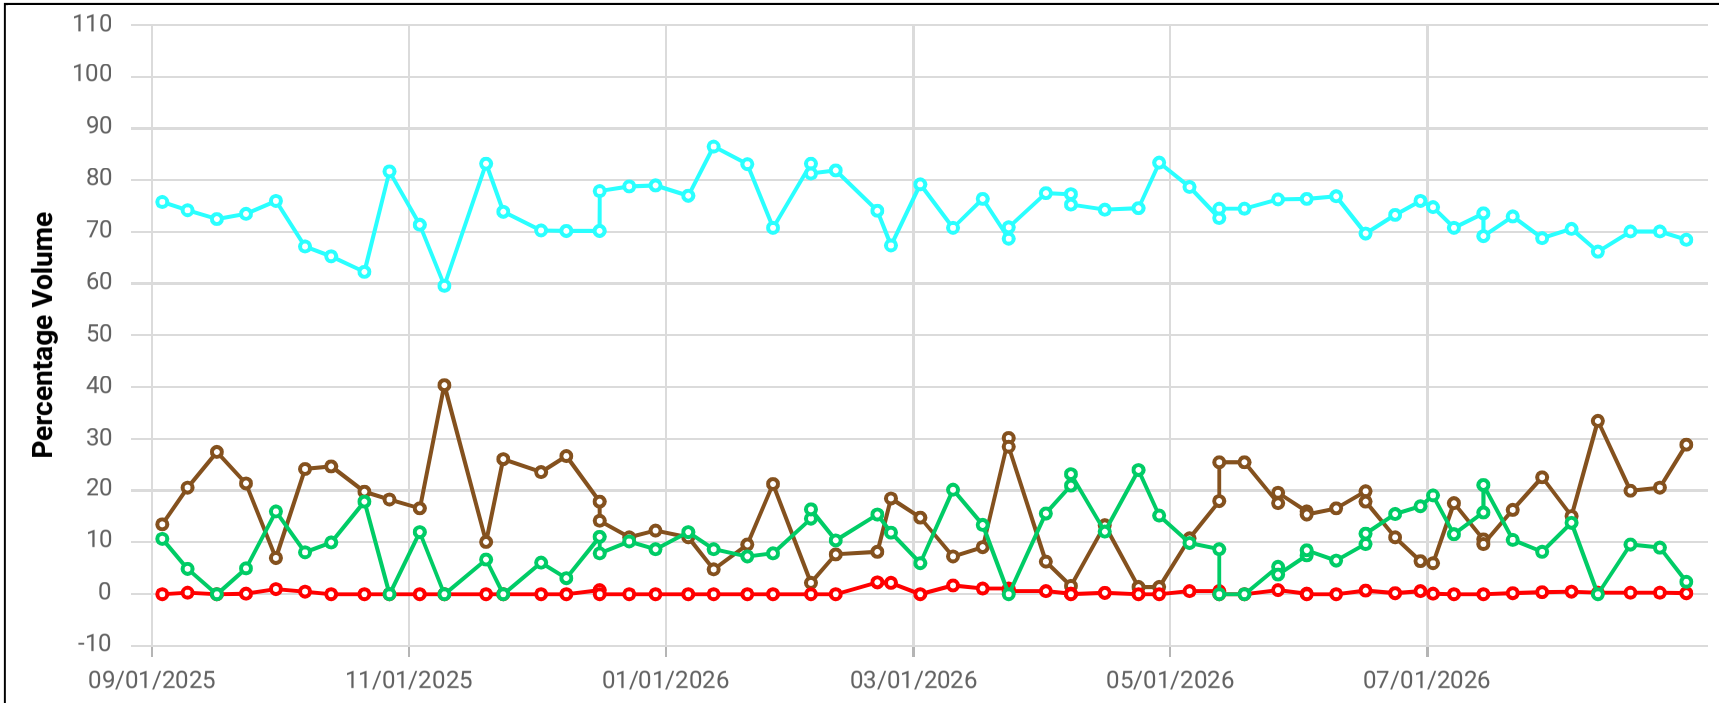

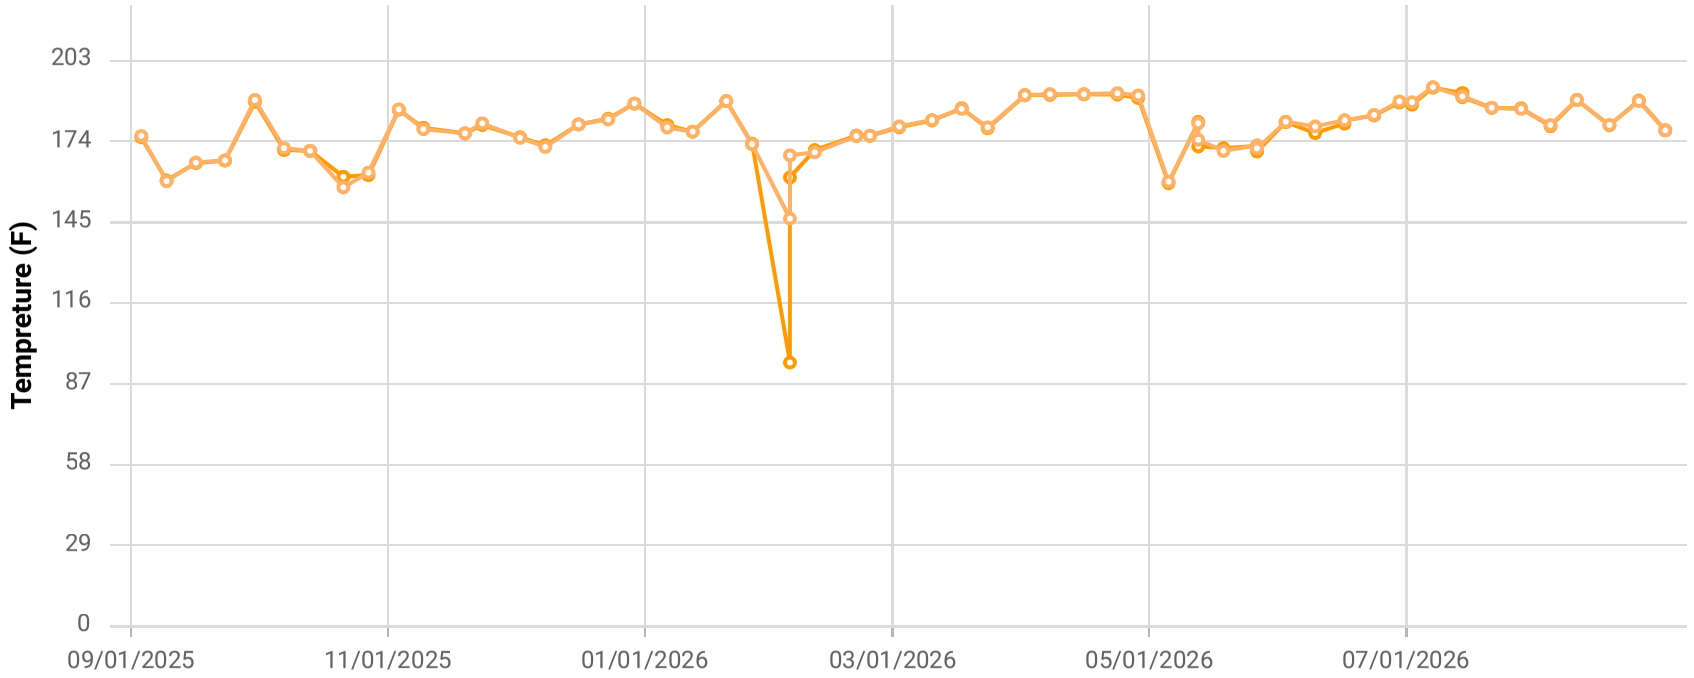

Point ID / Name


CCV24017 / CV-24017

Parameter / Unit

- Init. Flow / scfm
- % CH4 / %
- % CO2 / %
- % O2 / %
- % Bal Gas / %
- Init. Static Press / in. H2O
- Init. Temp / Deg. F
- Adj. Temp / Deg. F

Chiquita Canyon Landfill
Parameter Chart: Multiscale
Date Range: 09/01/2025 - 08/31/2026
Chart generation date: 9/2/26

SCSeTools

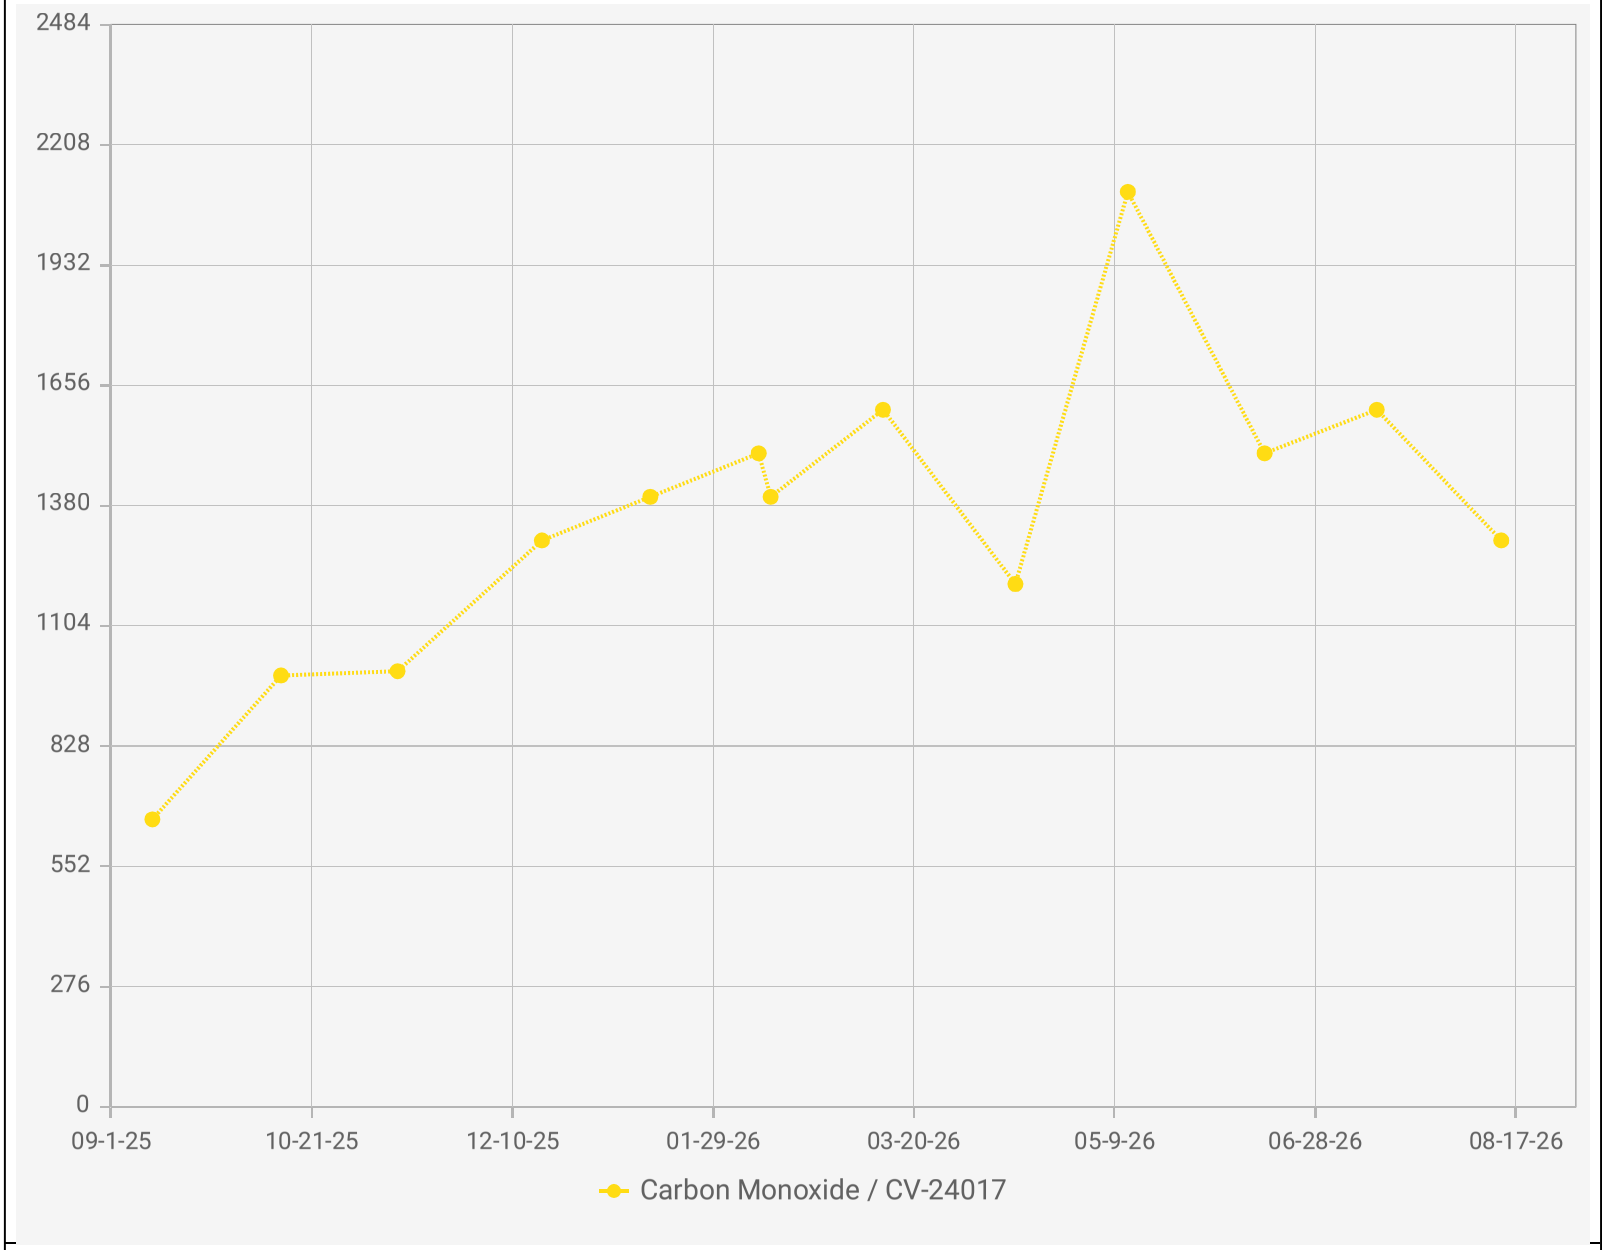

Chiquita Canyon Landfill - LAB DATA
Points Chart
Date Range : 09/01/2025 to 08/31/2026


Chart generation date : 09/09/2026

Point IDs / Names

CV-24017 / CV-24017

Parameter / Unit

Carbon Monoxide / ppmv

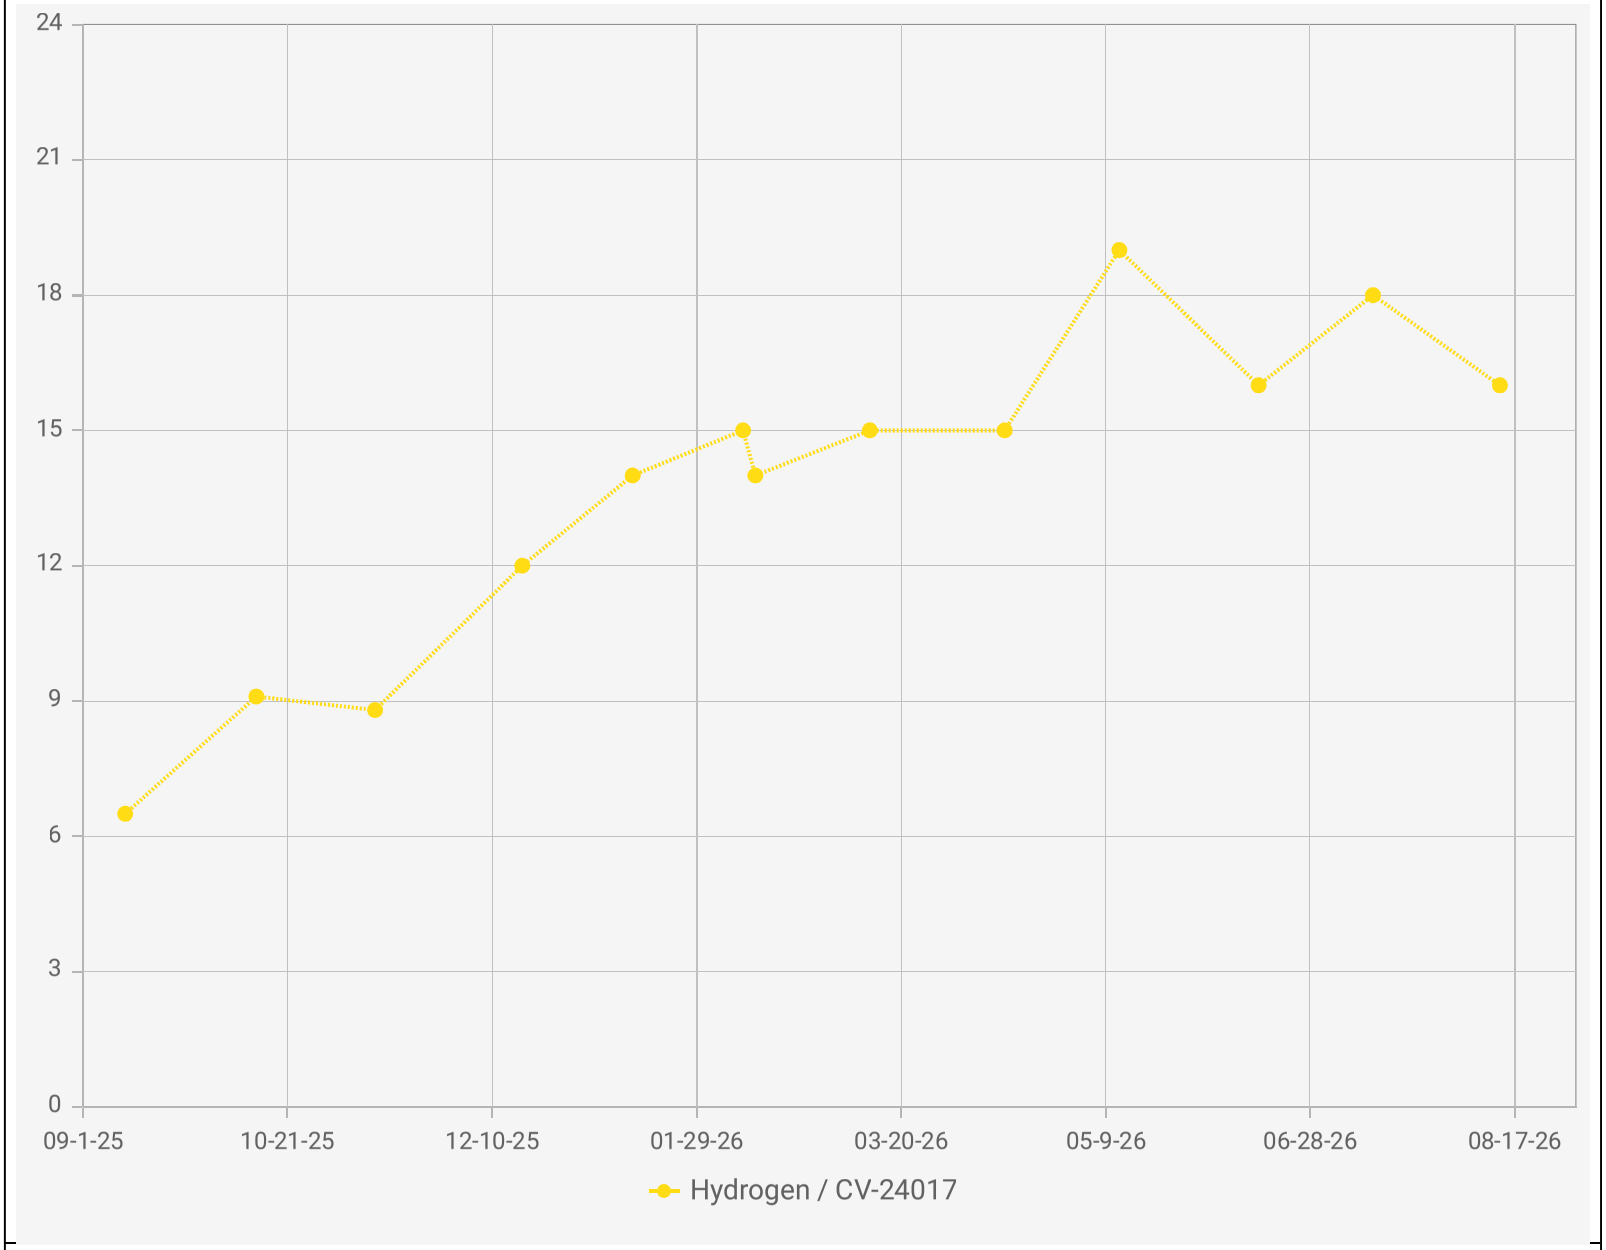

Point IDs / Names


CV-24017 / CV-24017


Parameter / Unit

Hydrogen / % v/v

Chiquita Canyon Landfill - LAB DATA
Points Chart
Date Range : 09/01/2025 to 08/31/2026

Chart generation date : 09/09/2026

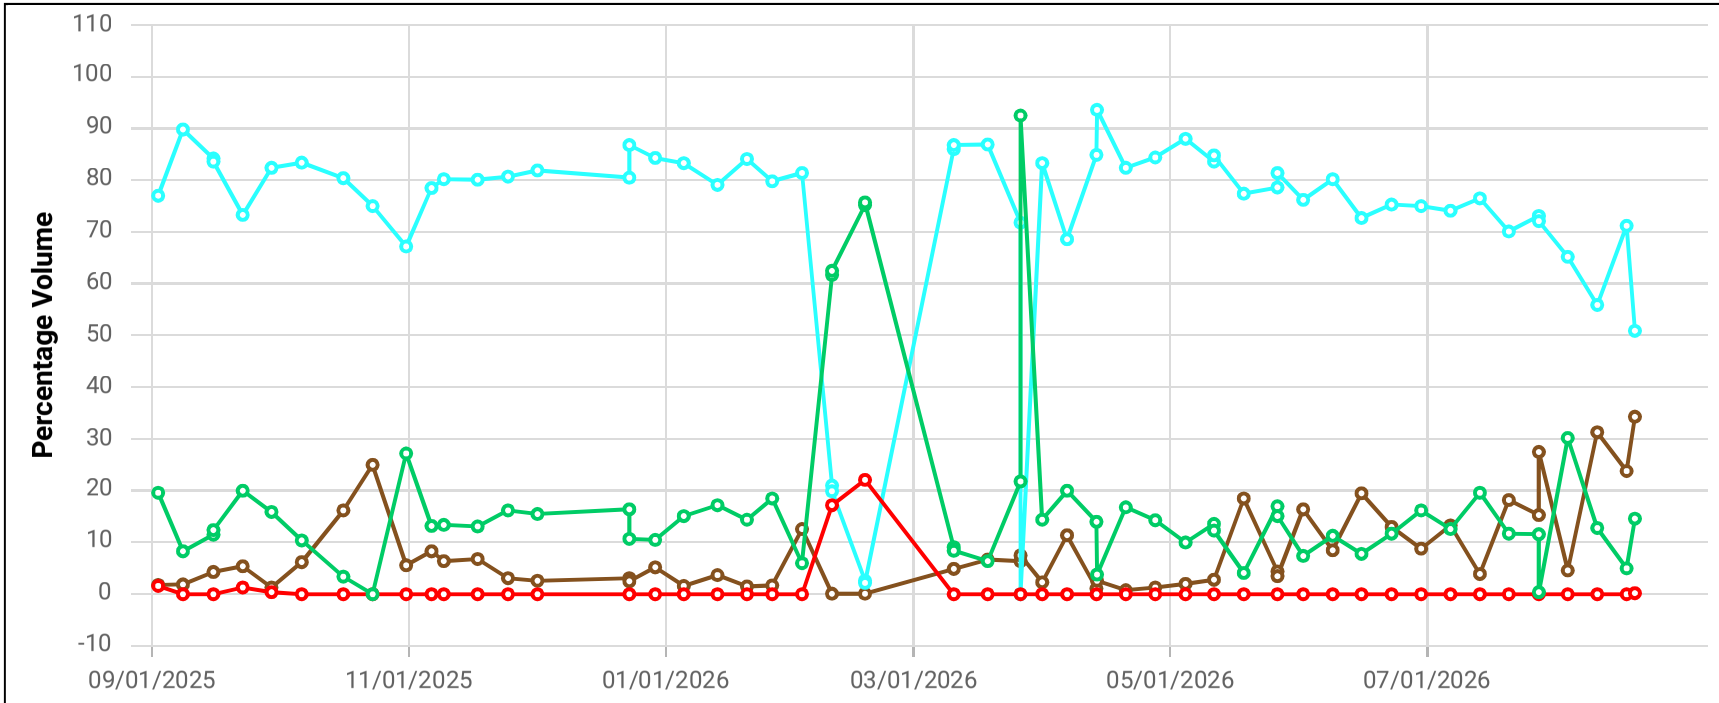

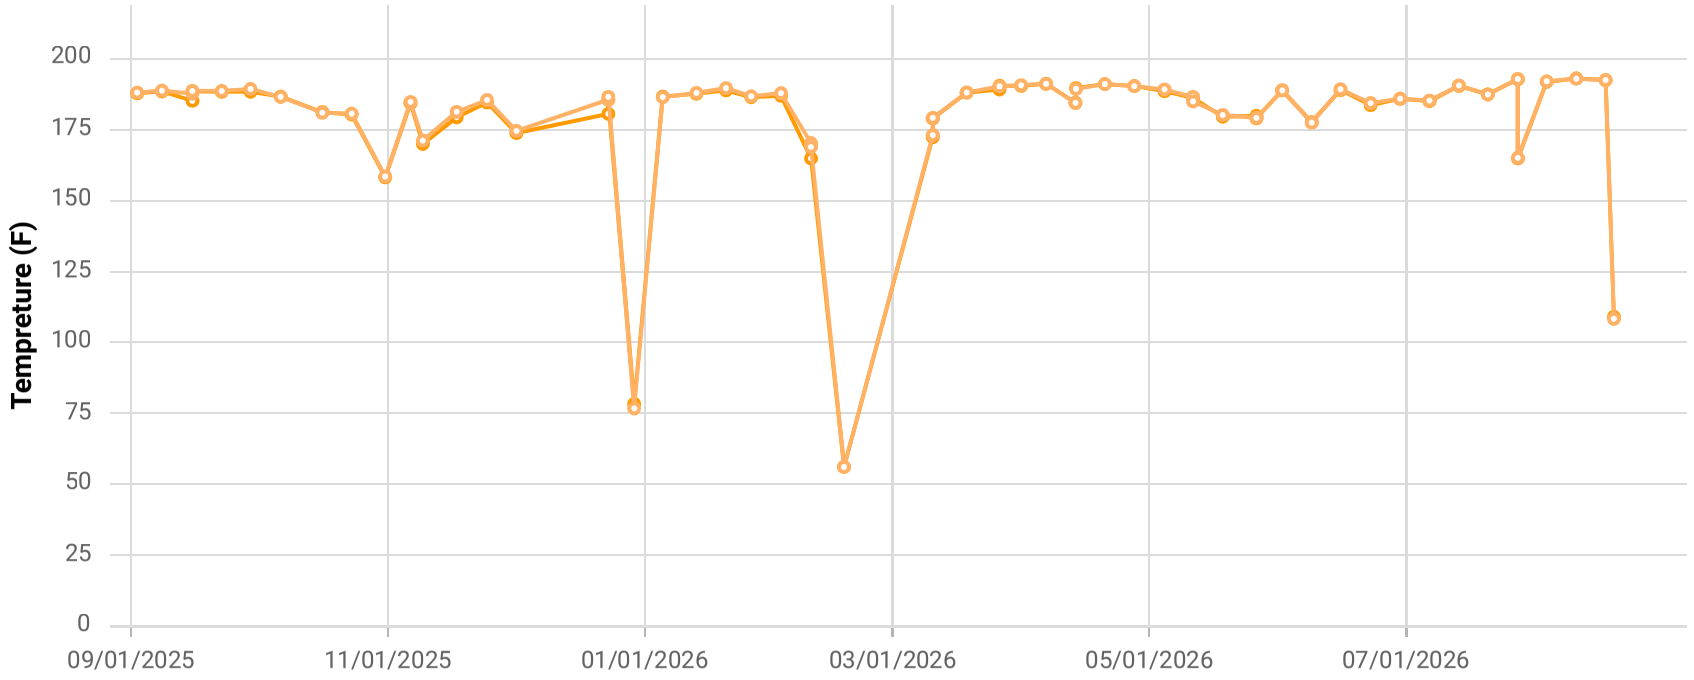

Point ID / Name


CCV24049 / CV-24049

Parameter / Unit

- Init. Flow / scfm
- % CH4 / %
- % CO2 / %
- % O2 / %
- % Bal Gas / %
- Init. Static Press / in. H2O
- Init. Temp / Deg. F
- Adj. Temp / Deg. F

Chiquita Canyon Landfill
Parameter Chart: Multiscale
Date Range: 09/01/2025 - 08/31/2026
Chart generation date: 9/2/26

SCSeTools

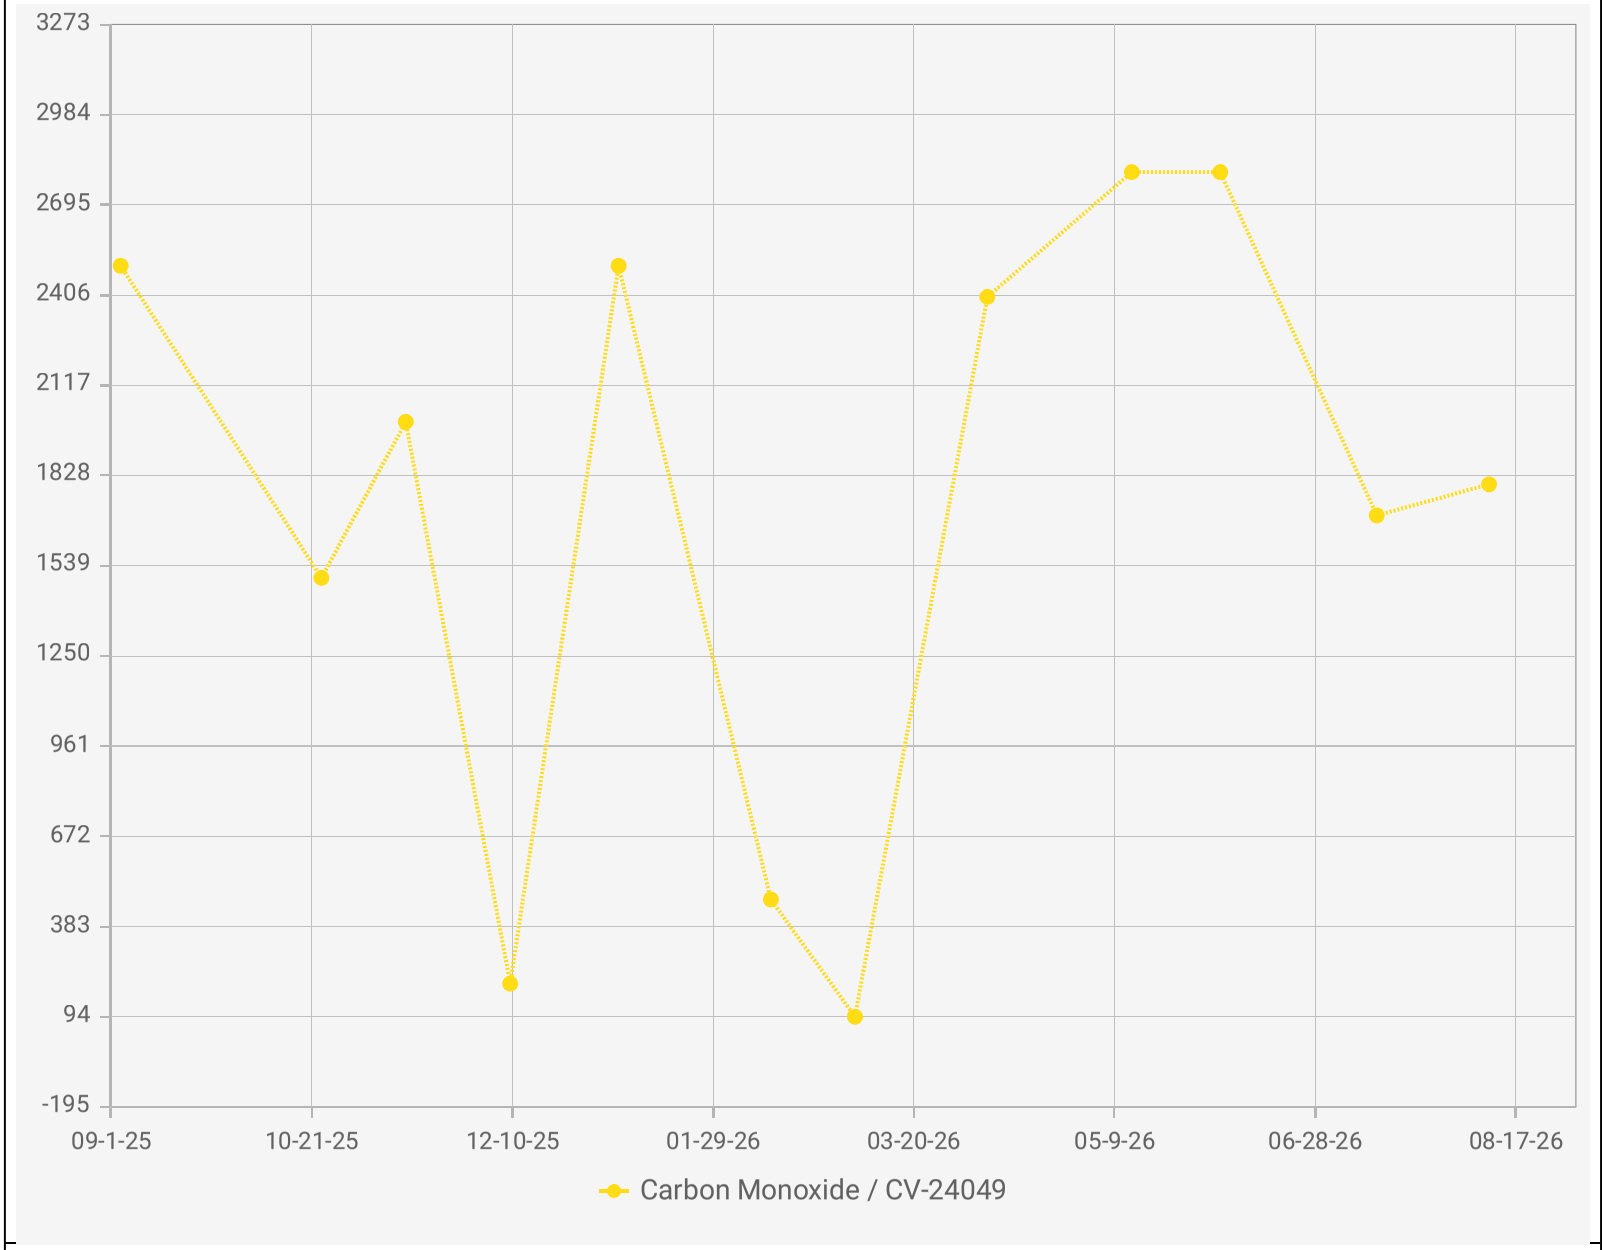

Chiquita Canyon Landfill - LAB DATA
Points Chart
Date Range : 09/01/2025 to 08/31/2026


Chart generation date : 09/09/2026

Point IDs / Names

CV-24049 / CV-24049

Parameter / Unit

Carbon Monoxide / ppmv

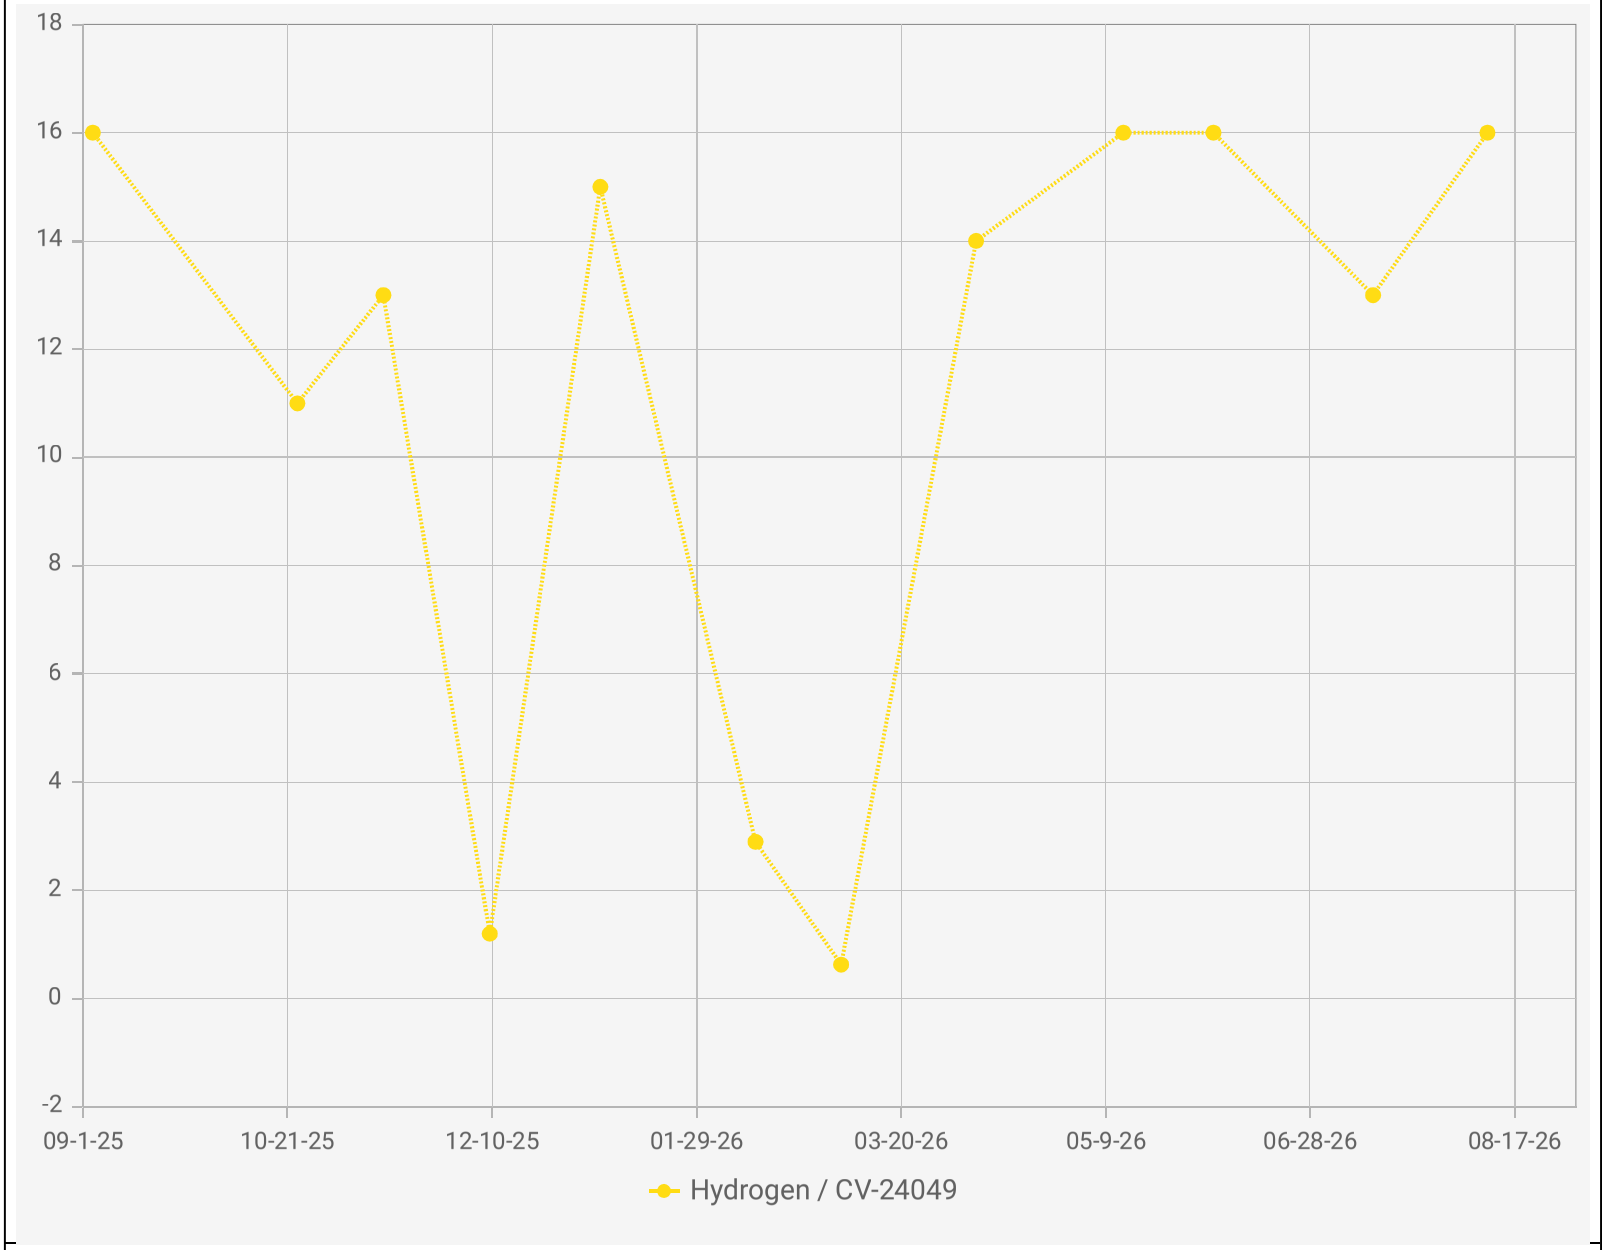

Point IDs / Names


CV-24049 / CV-24049


Parameter / Unit

Hydrogen / % v/v

Chiquita Canyon Landfill - LAB DATA
Points Chart
Date Range : 09/01/2025 to 08/31/2026

Chart generation date : 09/09/2026

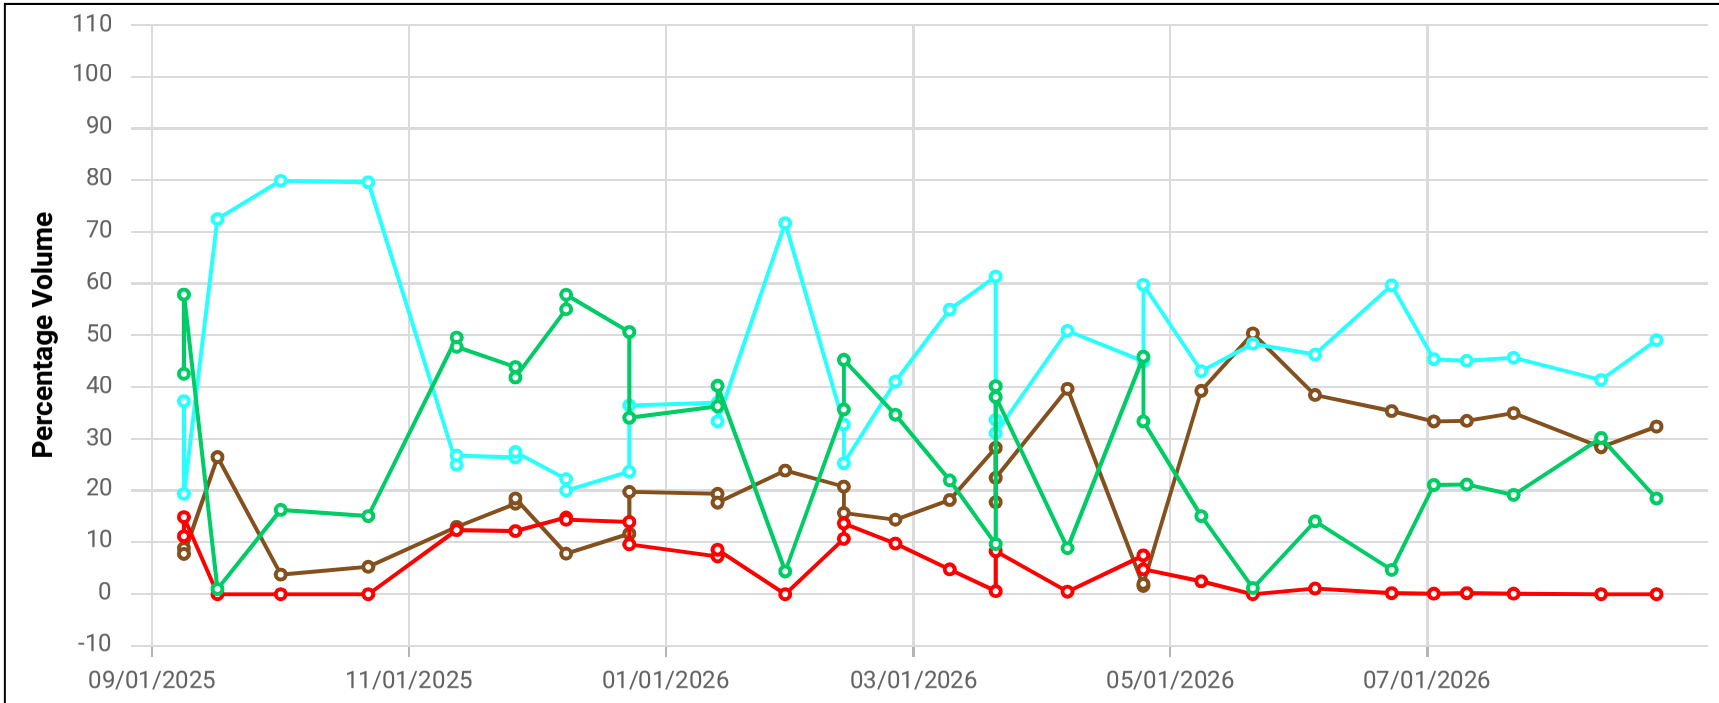

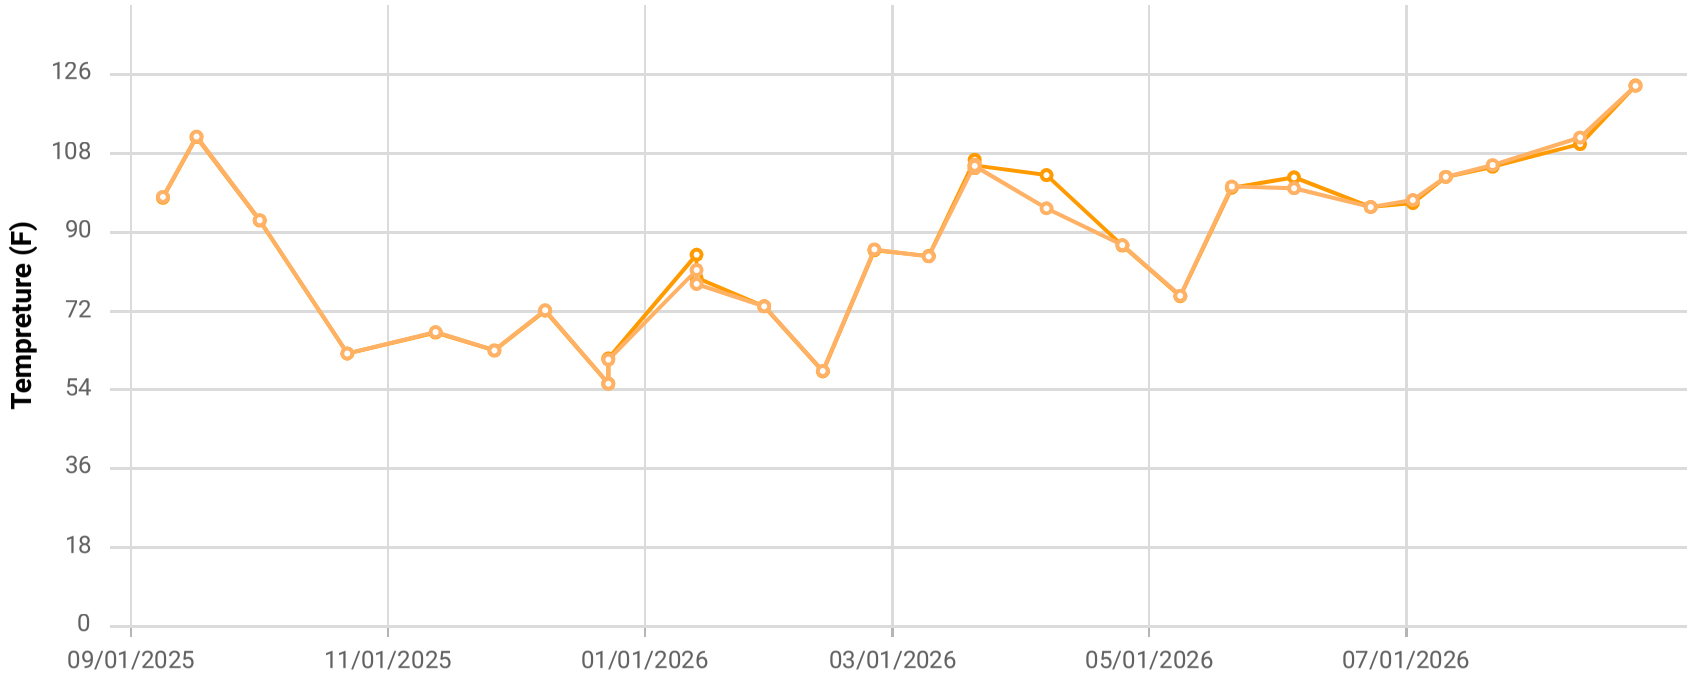

Point ID / Name


CCV24053 / CV-24053

Parameter / Unit

- Init. Flow / scfm
- % CH4 / %
- % CO2 / %
- % O2 / %
- % Bal Gas / %
- Init. Static Press / in. H2O
- Init. Temp / Deg. F
- Adj. Temp / Deg. F

Chiquita Canyon Landfill
Parameter Chart: Multiscale
Date Range: 09/01/2025 - 08/31/2026
Chart generation date: 9/2/26

SCSeTools

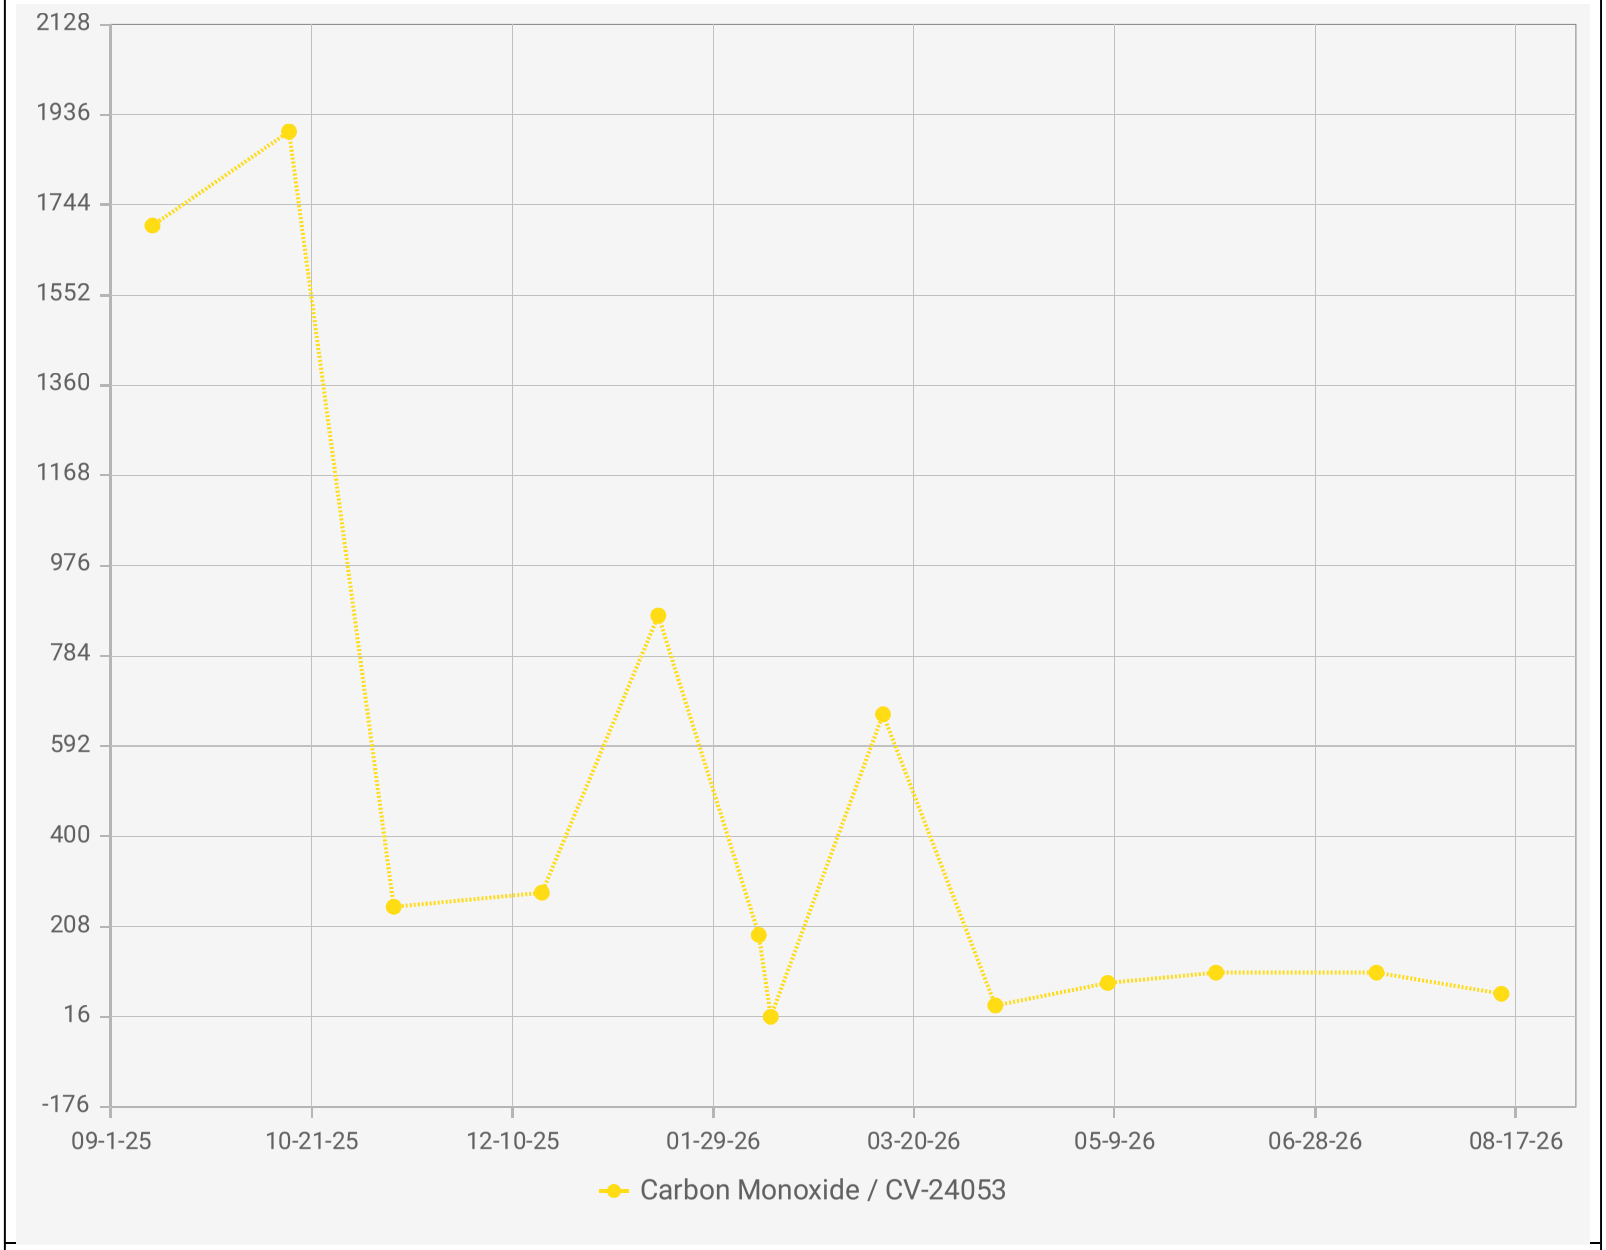

Chiquita Canyon Landfill - LAB DATA
Points Chart
Date Range : 09/01/2025 to 08/31/2026


Chart generation date : 09/09/2026

Point IDs / Names

CV-24053 / CV-24053

Parameter / Unit

Carbon Monoxide / ppmv

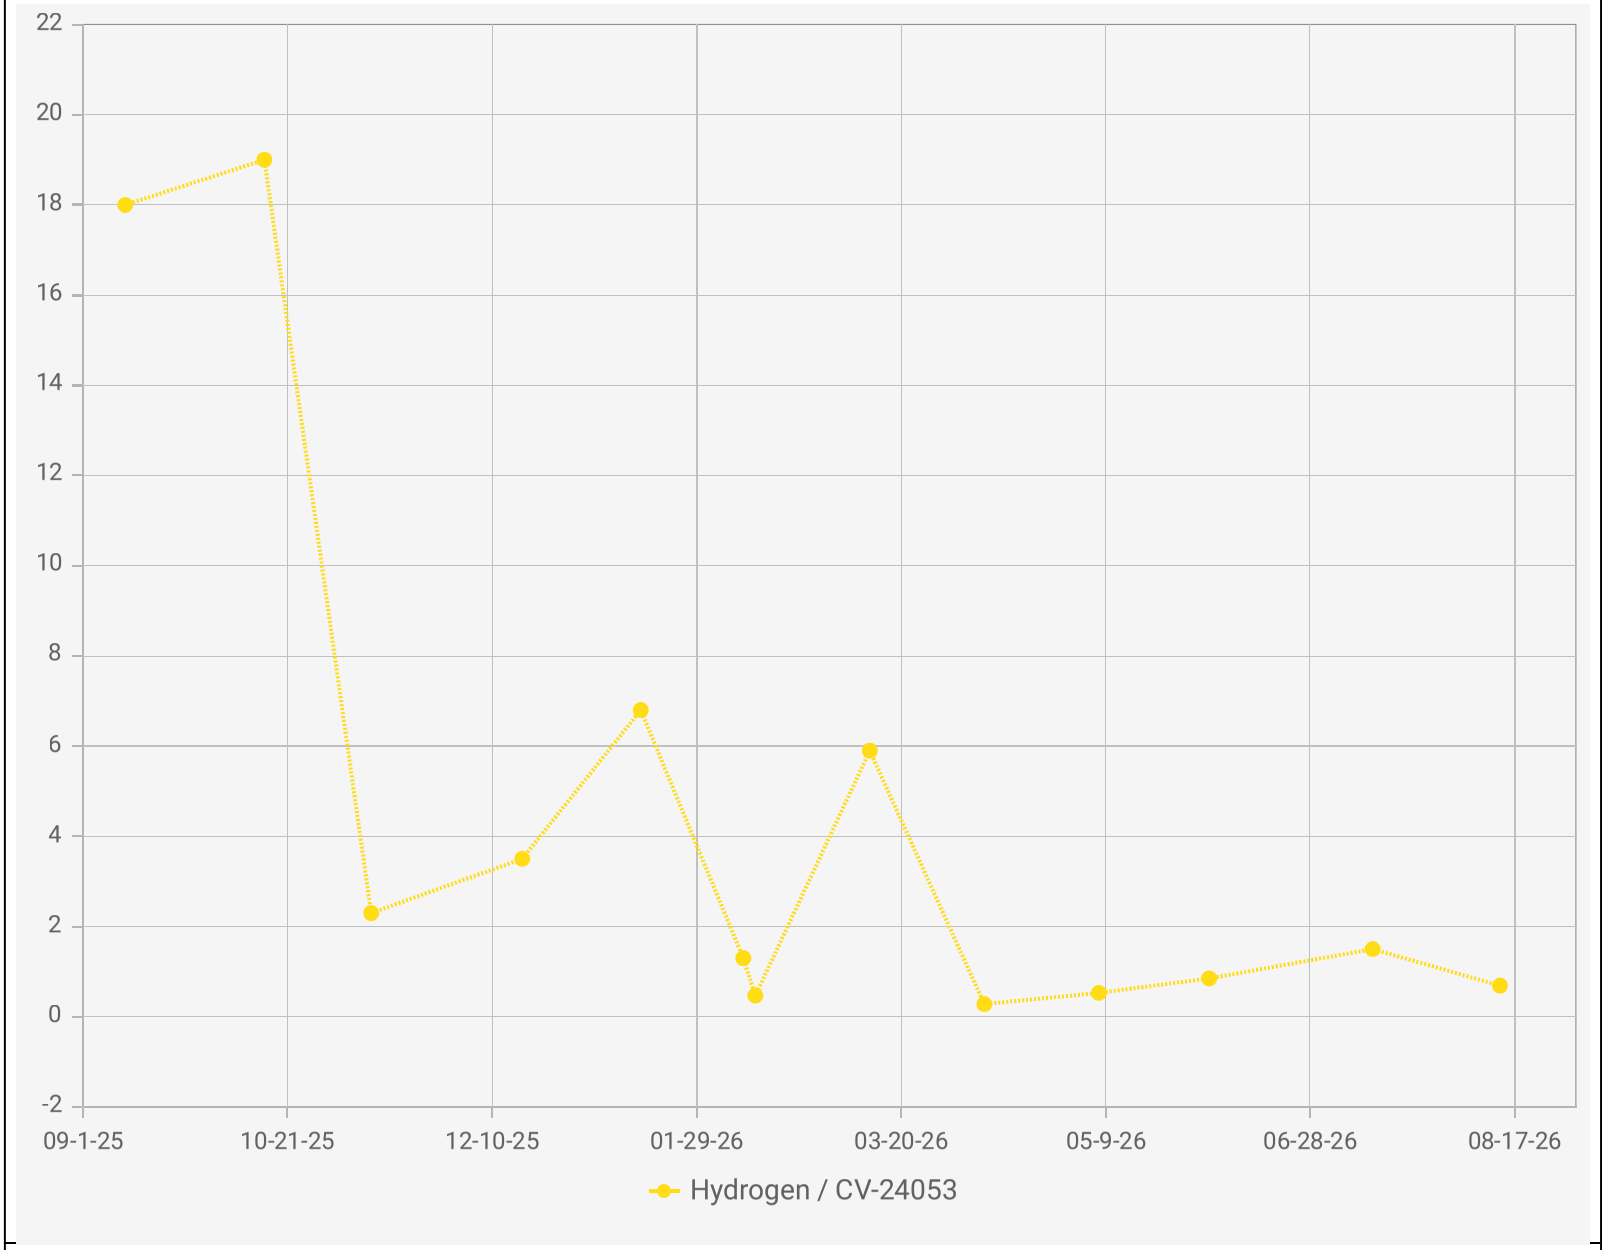

Chiquita Canyon Landfill - LAB DATA
Points Chart
Date Range : 09/01/2025 to 08/31/2026


Chart generation date : 09/09/2026


Point IDs / Names

CV-24053 / CV-24053

Parameter / Unit

Hydrogen / % v/v

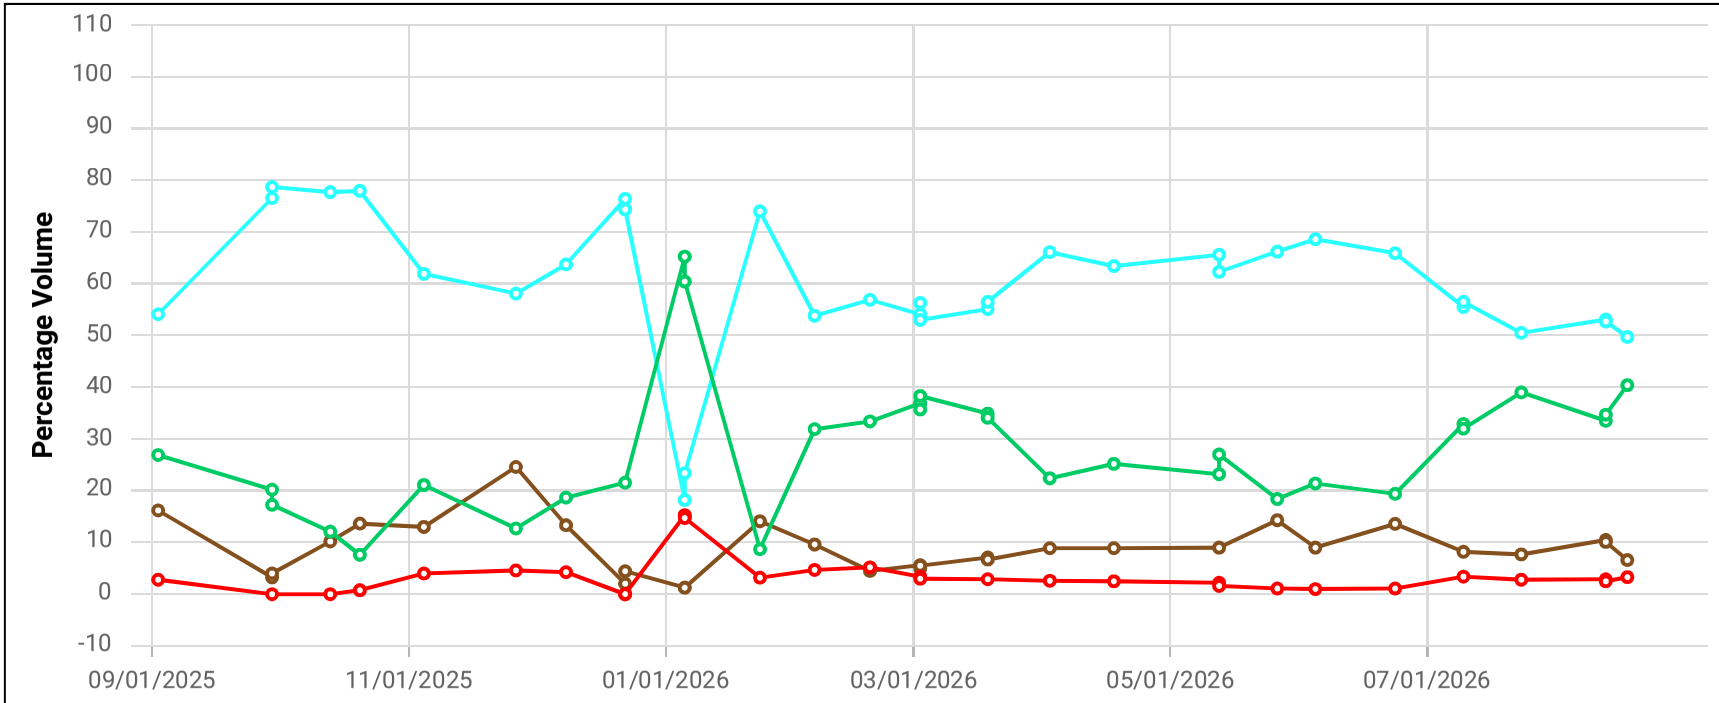

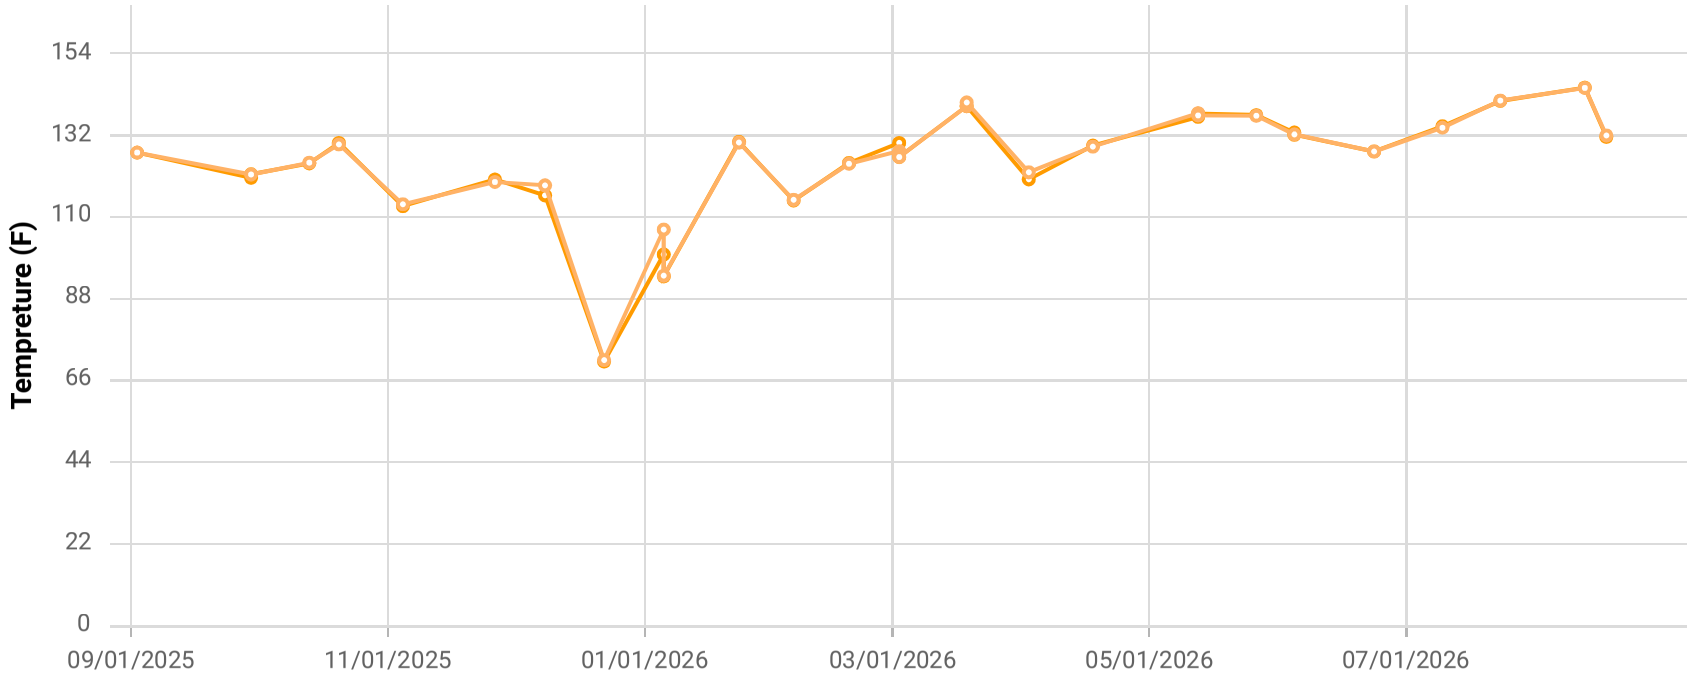

Point ID / Name


CCV24055 / CV-24055

Parameter / Unit

- Init. Flow / scfm
- % CH4 / %
- % CO2 / %
- % O2 / %
- % Bal Gas / %
- Init. Static Press / in. H2O
- Init. Temp / Deg. F
- Adj. Temp / Deg. F

Chiquita Canyon Landfill
Parameter Chart: Multiscale
Date Range: 09/01/2025 - 08/31/2026
Chart generation date: 9/2/26

SCSeTools

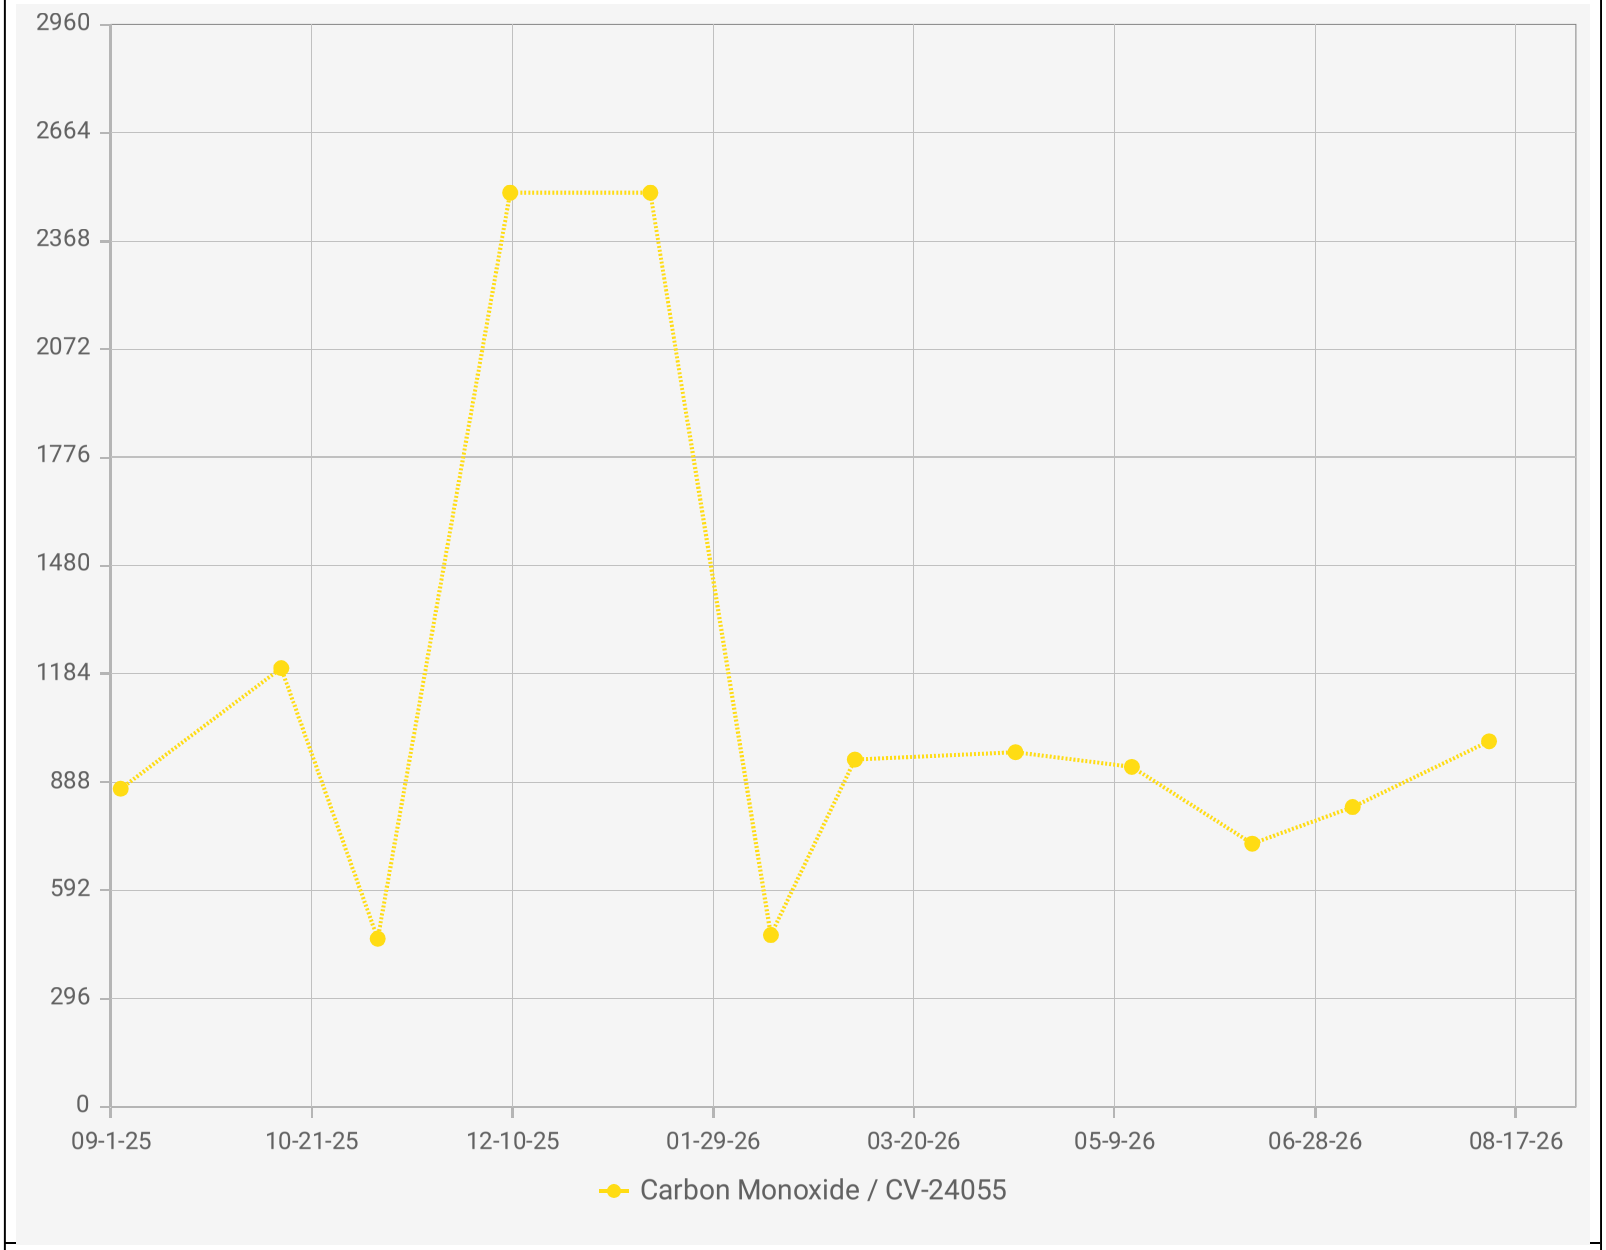

Point IDs / Names


CV-24055 / CV-24055

Parameter / Unit

Carbon Monoxide / ppmv

Chiquita Canyon Landfill - LAB DATA
Points Chart
Date Range : 09/01/2025 to 08/31/2026

Chart generation date : 09/09/2026

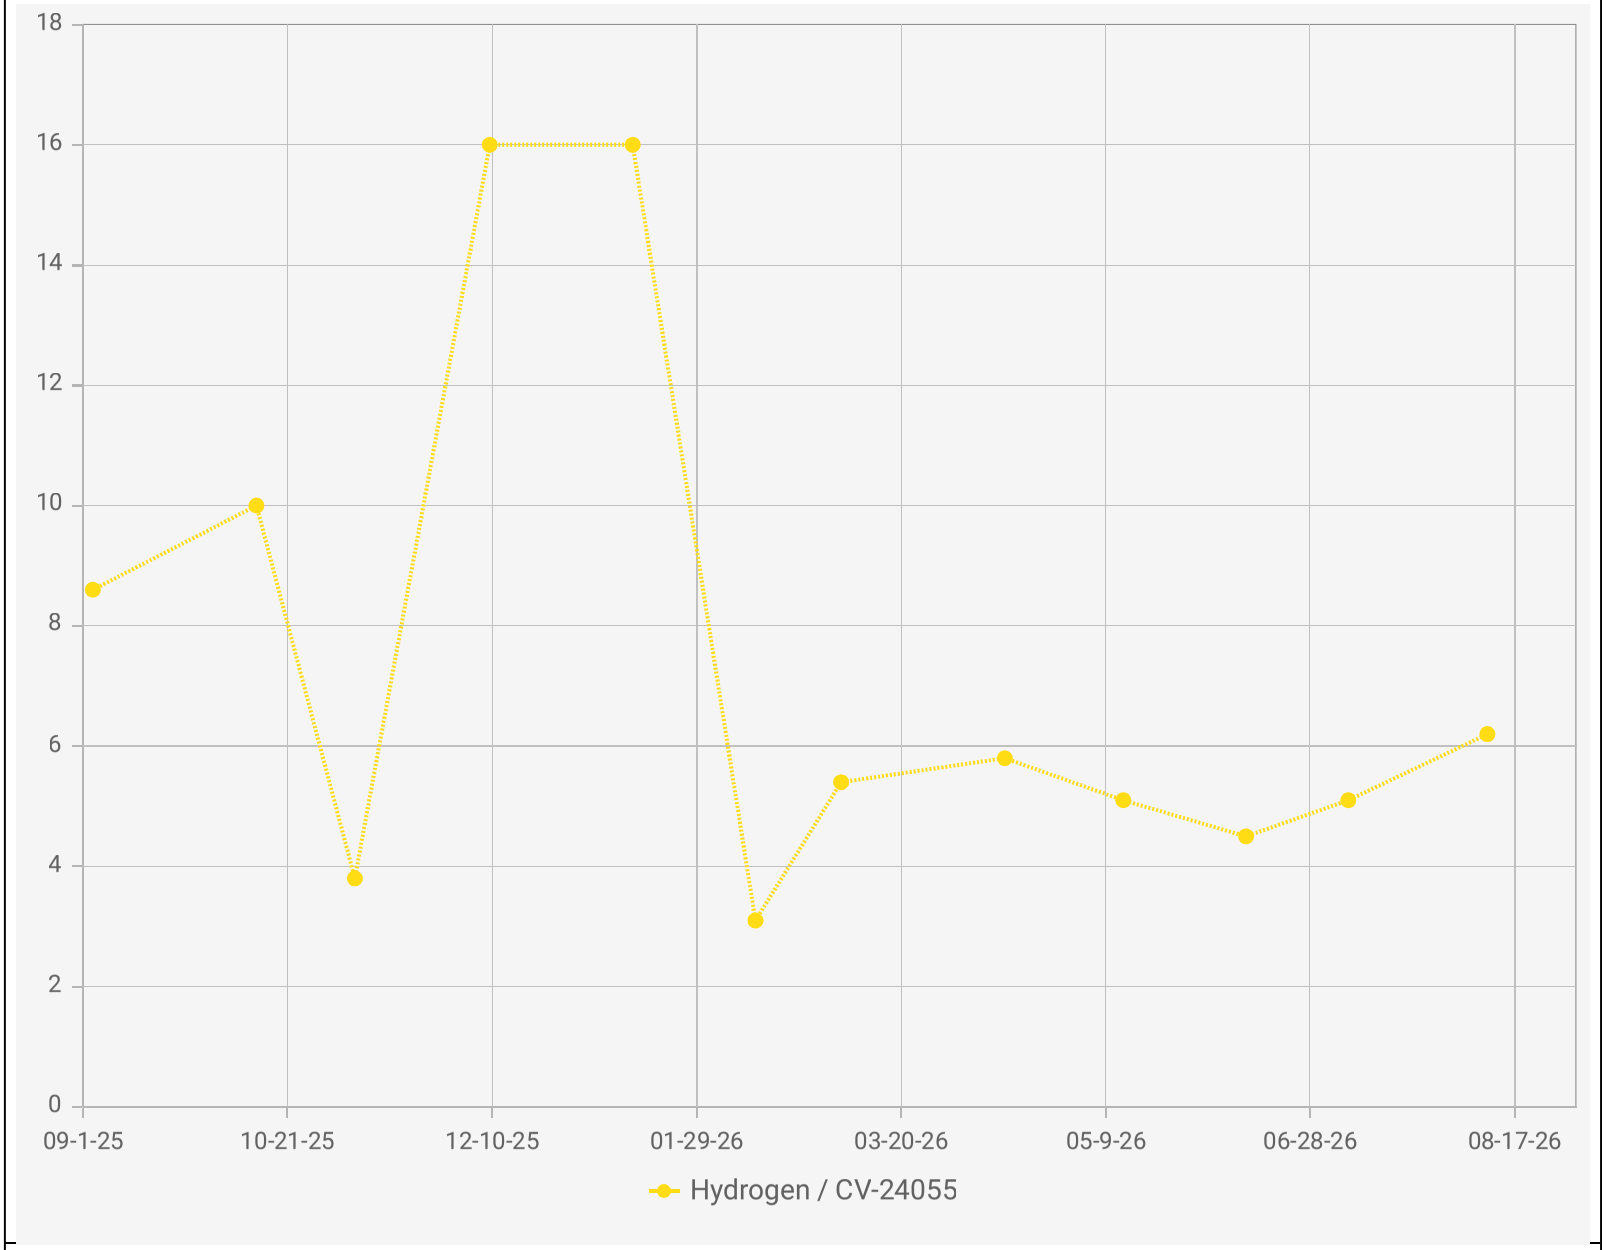

Point IDs / Names

CV-24055 / CV-24055


Parameter / Unit


Hydrogen / % v/v

Chiquita Canyon Landfill - LAB DATA
Points Chart
Date Range : 09/01/2025 to 08/31/2026

Chart generation date : 09/09/2026

SCSeTools

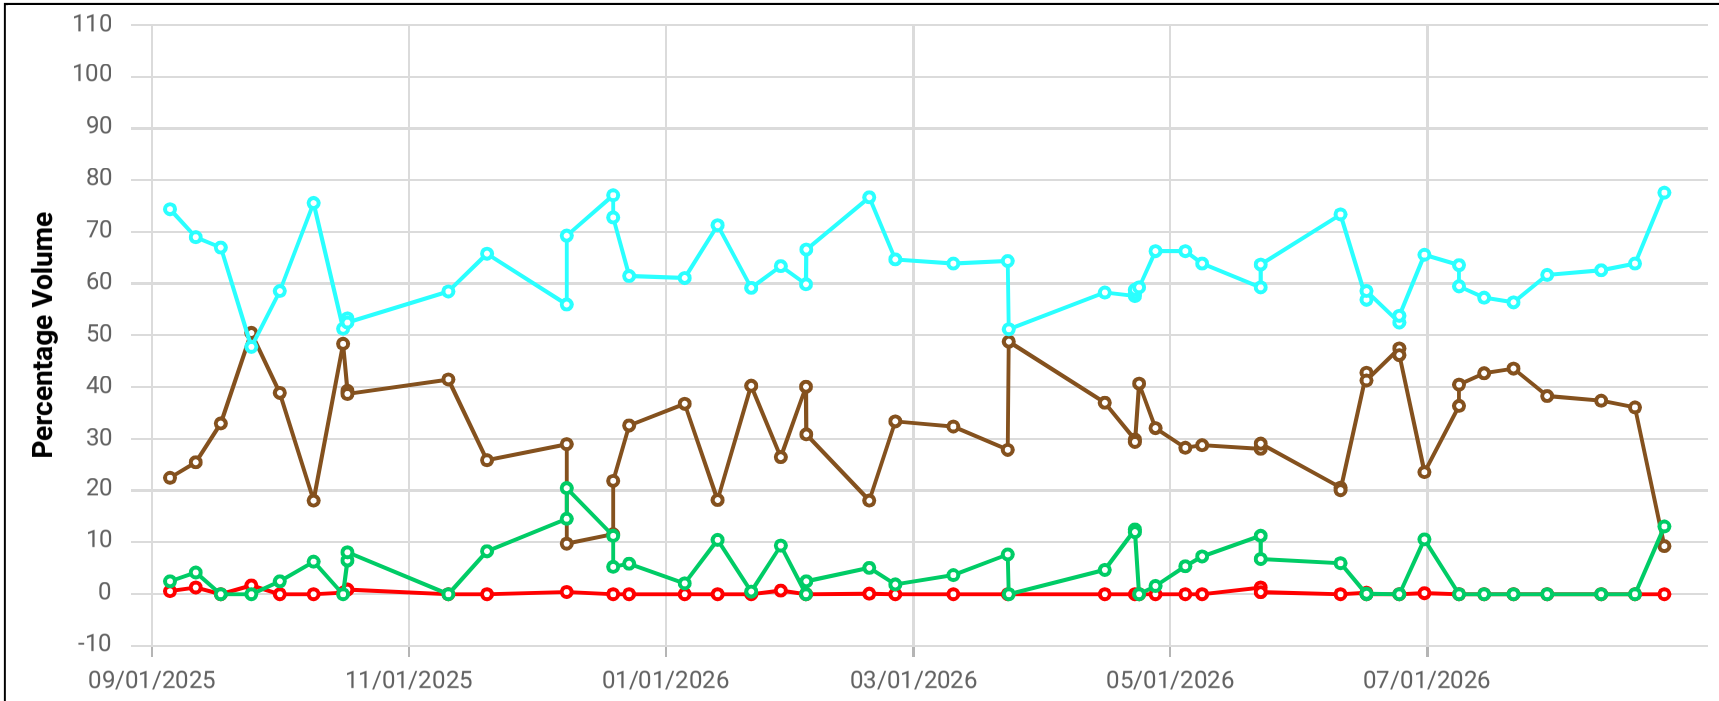

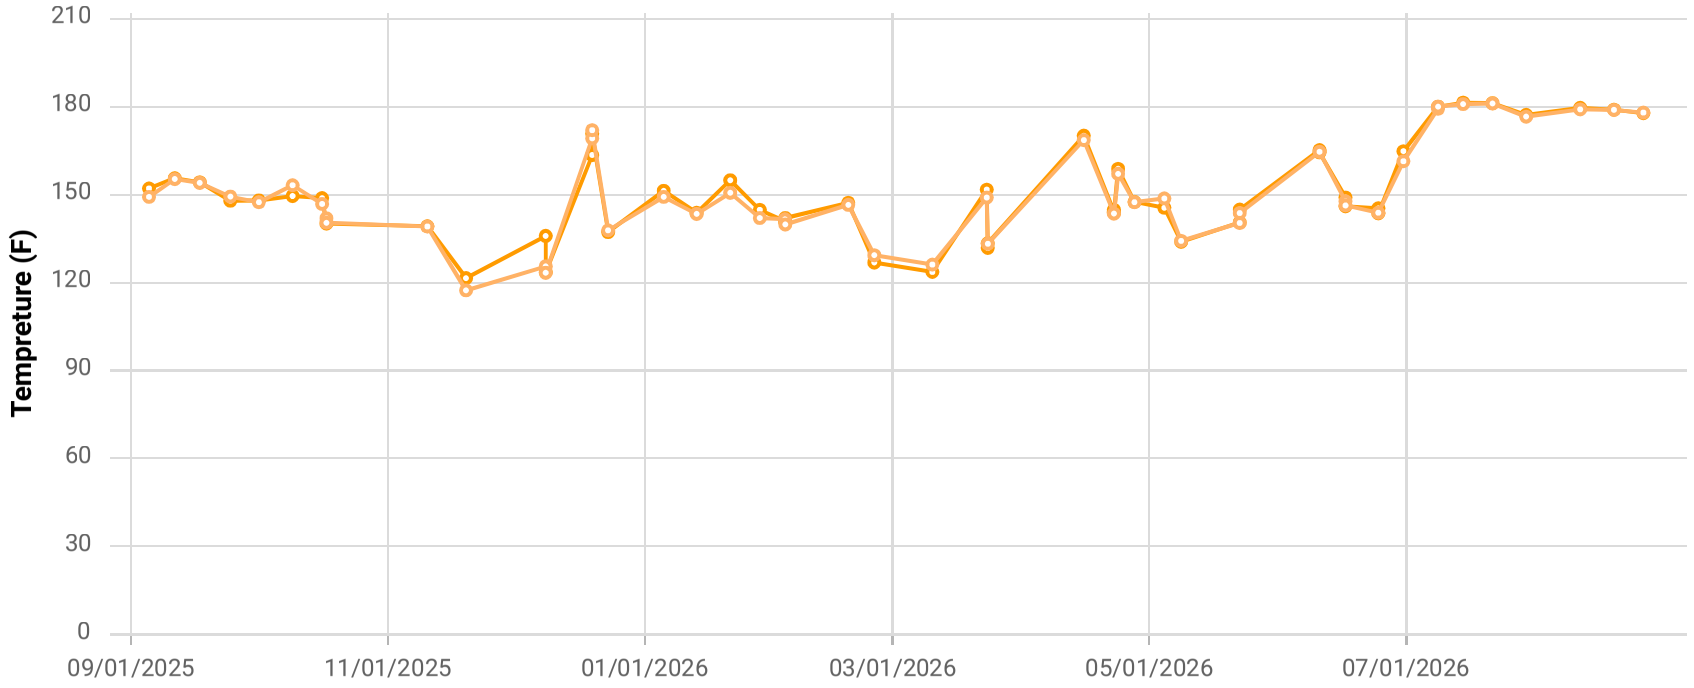

Point ID / Name


CCV24062 / CV-24062

Parameter / Unit

- Init. Flow / scfm
- % CH4 / %
- % CO2 / %
- % O2 / %
- % Bal Gas / %
- Init. Static Press / in. H2O
- Init. Temp / Deg. F
- Adj. Temp / Deg. F

Chiquita Canyon Landfill
Parameter Chart: Multiscale
Date Range: 09/01/2025 - 08/31/2026
Chart generation date: 9/2/26

SCSeTools

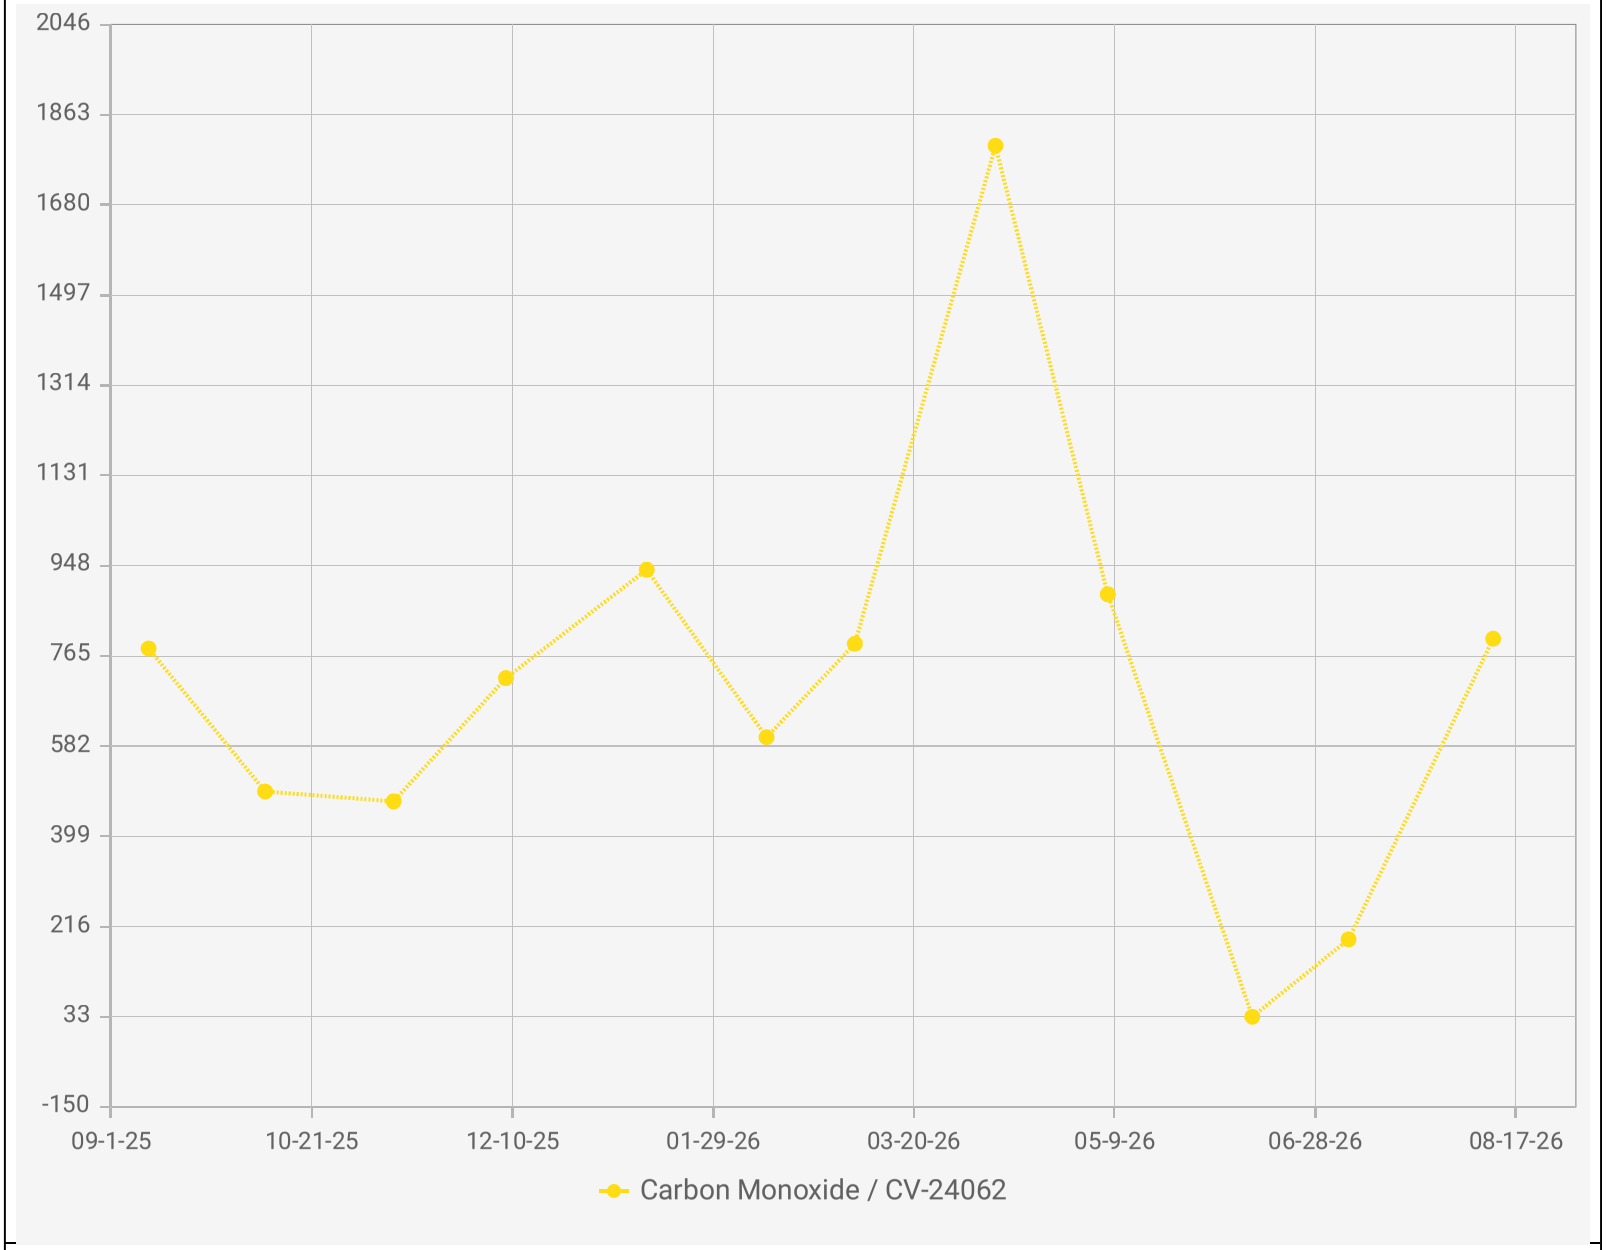

Point IDs / Names


CV-24062 / CV-24062

Parameter / Unit

Carbon Monoxide / ppmv

Chiquita Canyon Landfill - LAB DATA
Points Chart
Date Range : 09/01/2025 to 08/31/2026

Chart generation date : 09/09/2026

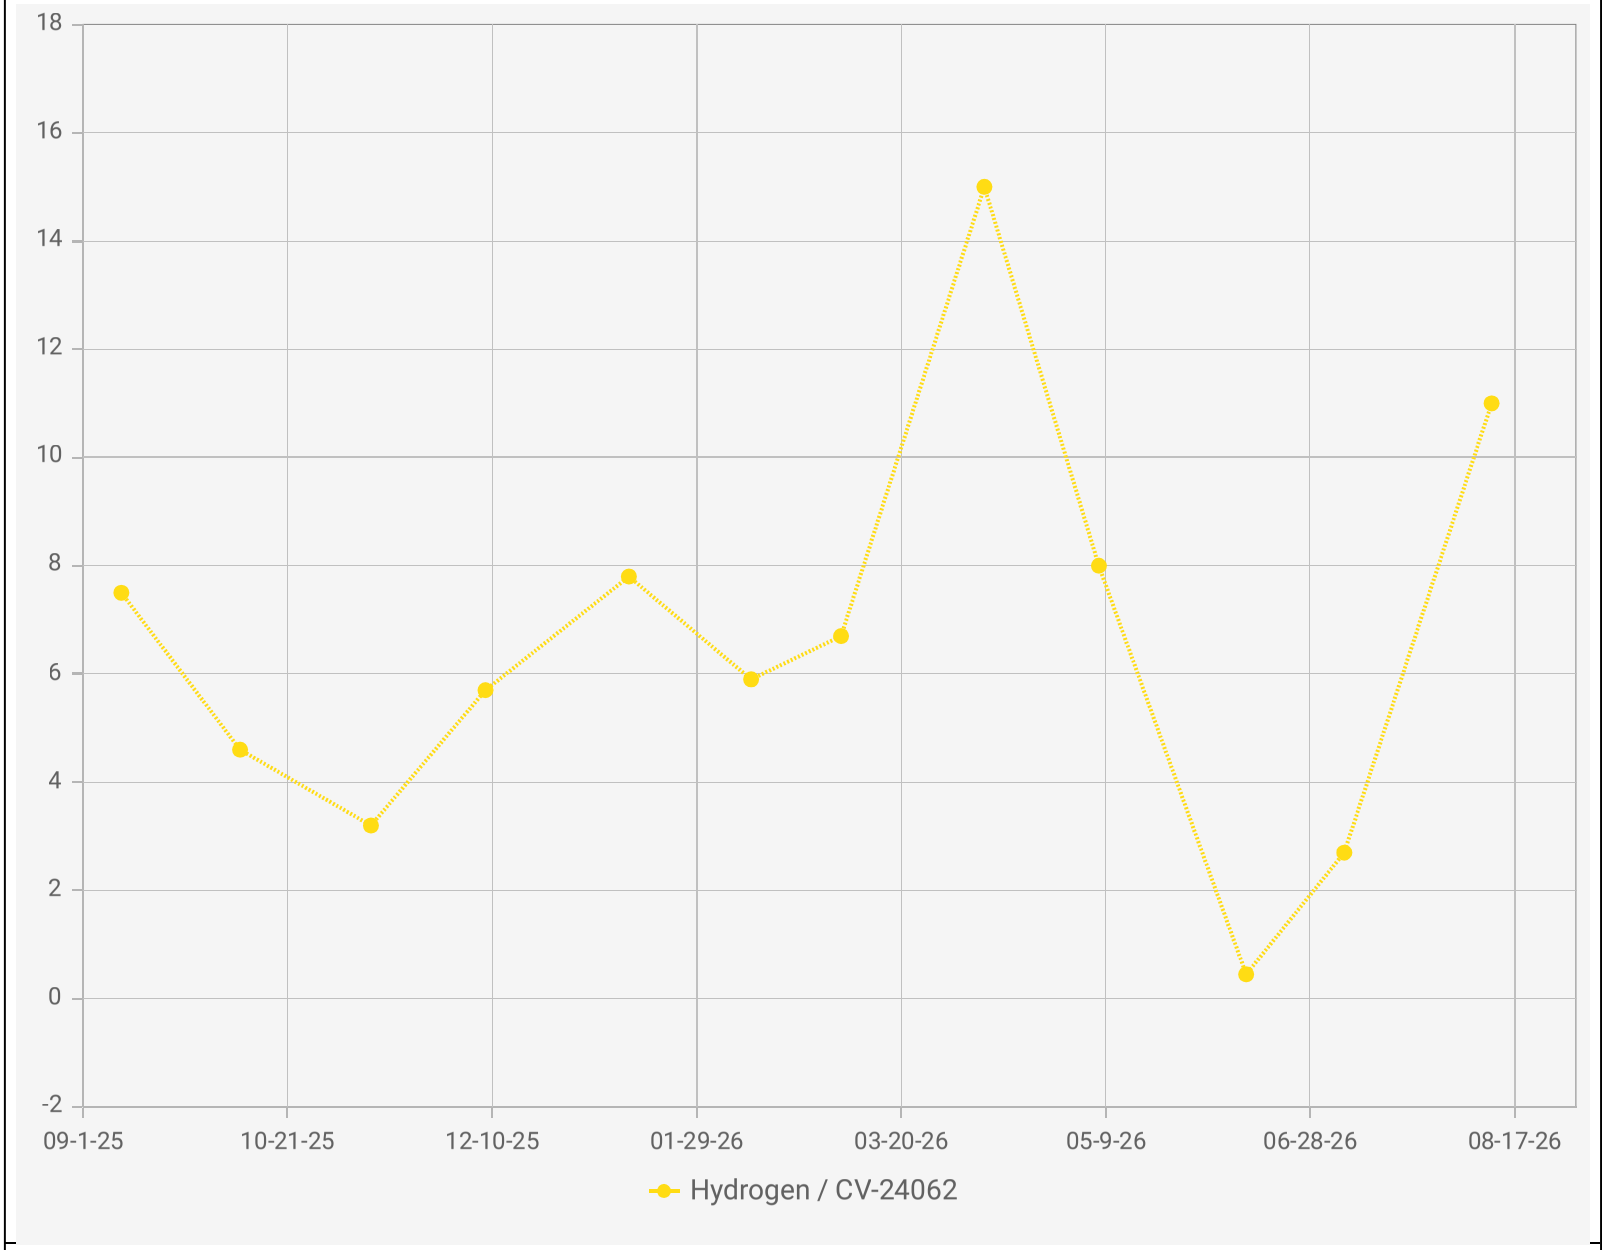

Chiquita Canyon Landfill - LAB DATA
Points Chart
Date Range : 09/01/2025 to 08/31/2026


Chart generation date : 09/09/2026


Point IDs / Names

CV-24062 / CV-24062

Parameter / Unit

Hydrogen / % v/v

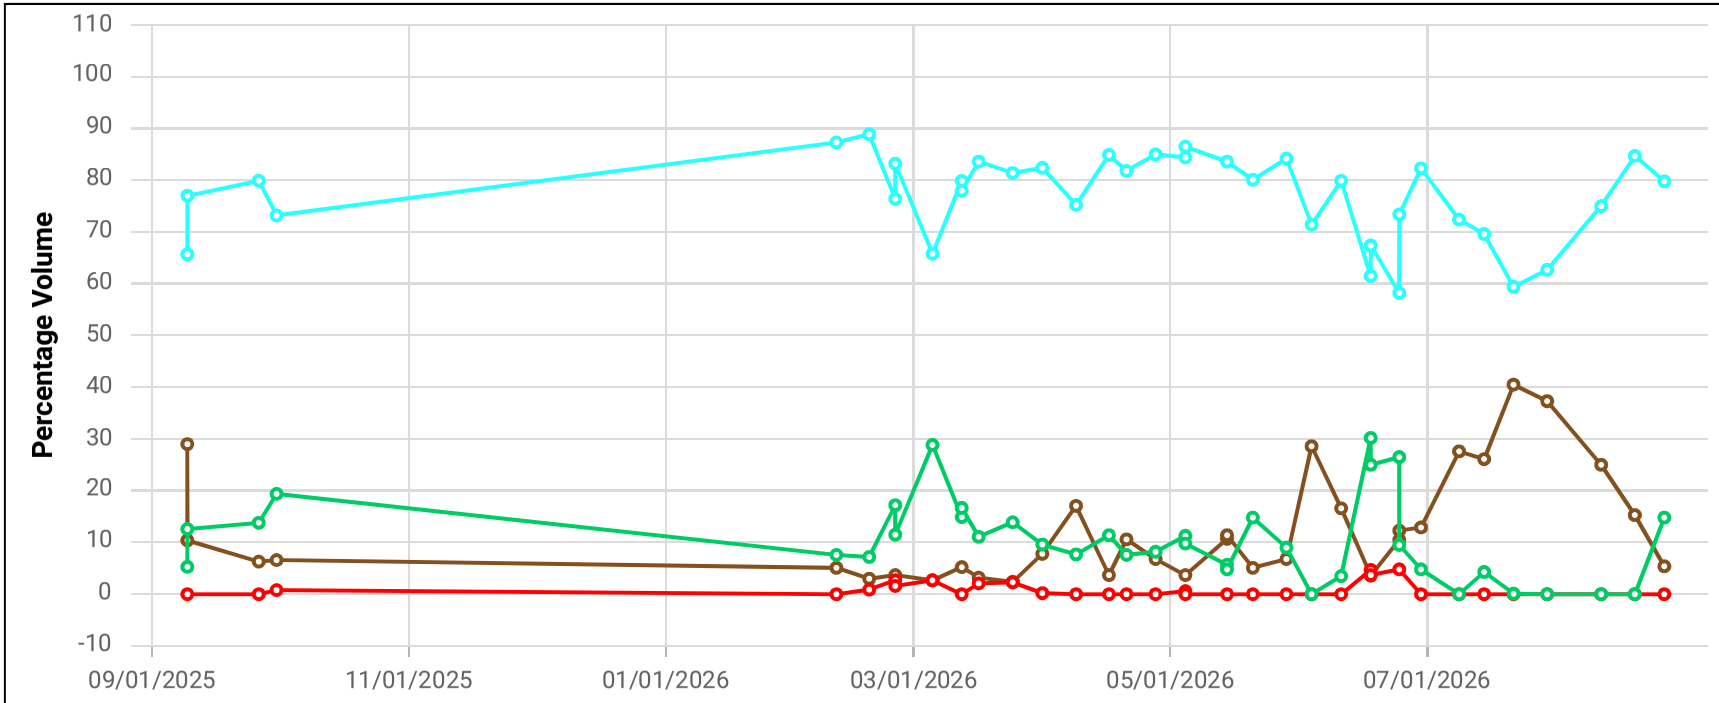

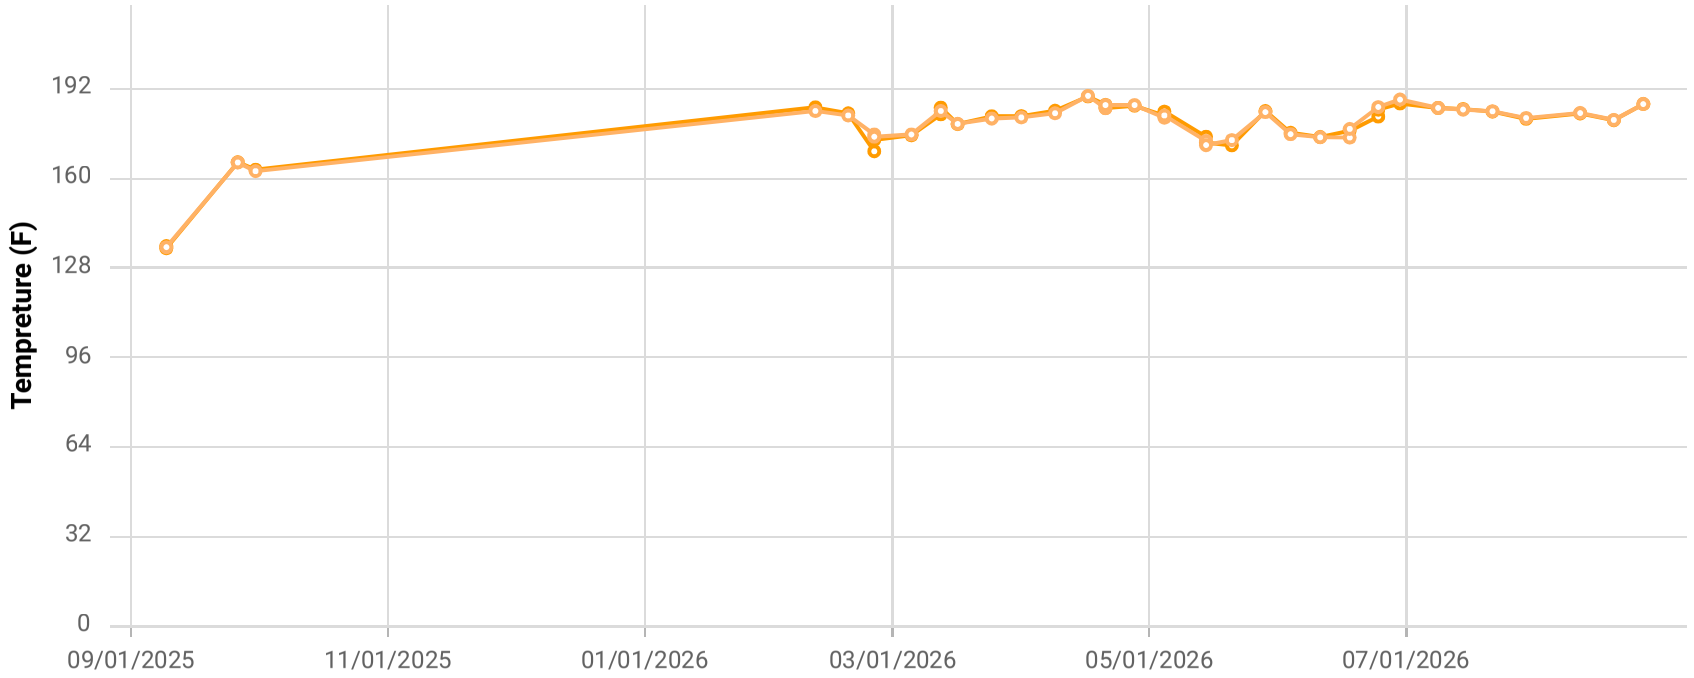

Point ID / Name


CCV24063 / CV-24063

Parameter / Unit

- Init. Flow / scfm
- % CH4 / %
- % CO2 / %
- % O2 / %
- % Bal Gas / %
- Init. Static Press / in. H2O
- Init. Temp / Deg. F
- Adj. Temp / Deg. F

Chiquita Canyon Landfill
Parameter Chart: Multiscale
Date Range: 09/01/2025 - 08/31/2026
Chart generation date: 9/2/26

SCSeTools

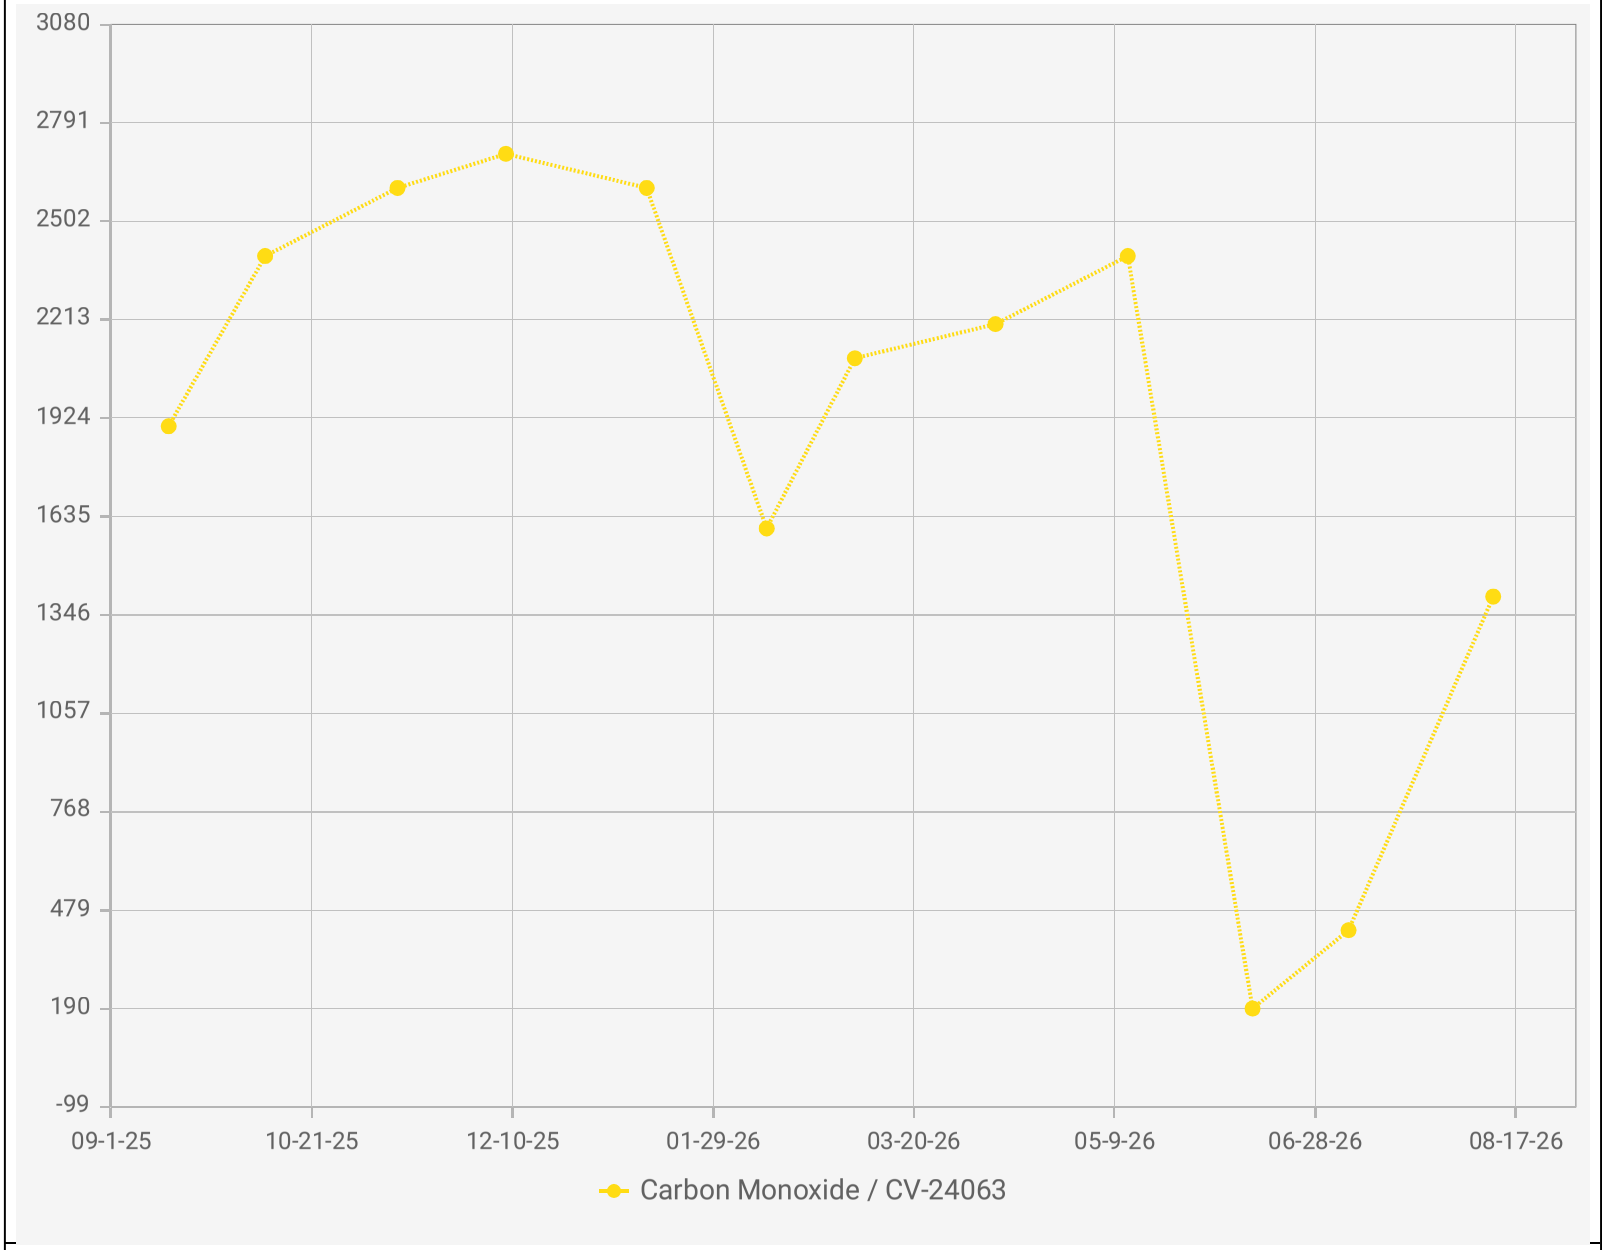

Chiquita Canyon Landfill - LAB DATA
Points Chart
Date Range : 09/01/2025 to 08/31/2026


Chart generation date : 09/09/2026

Point IDs / Names

CV-24063 / CV-24063

Parameter / Unit

Carbon Monoxide / ppmv

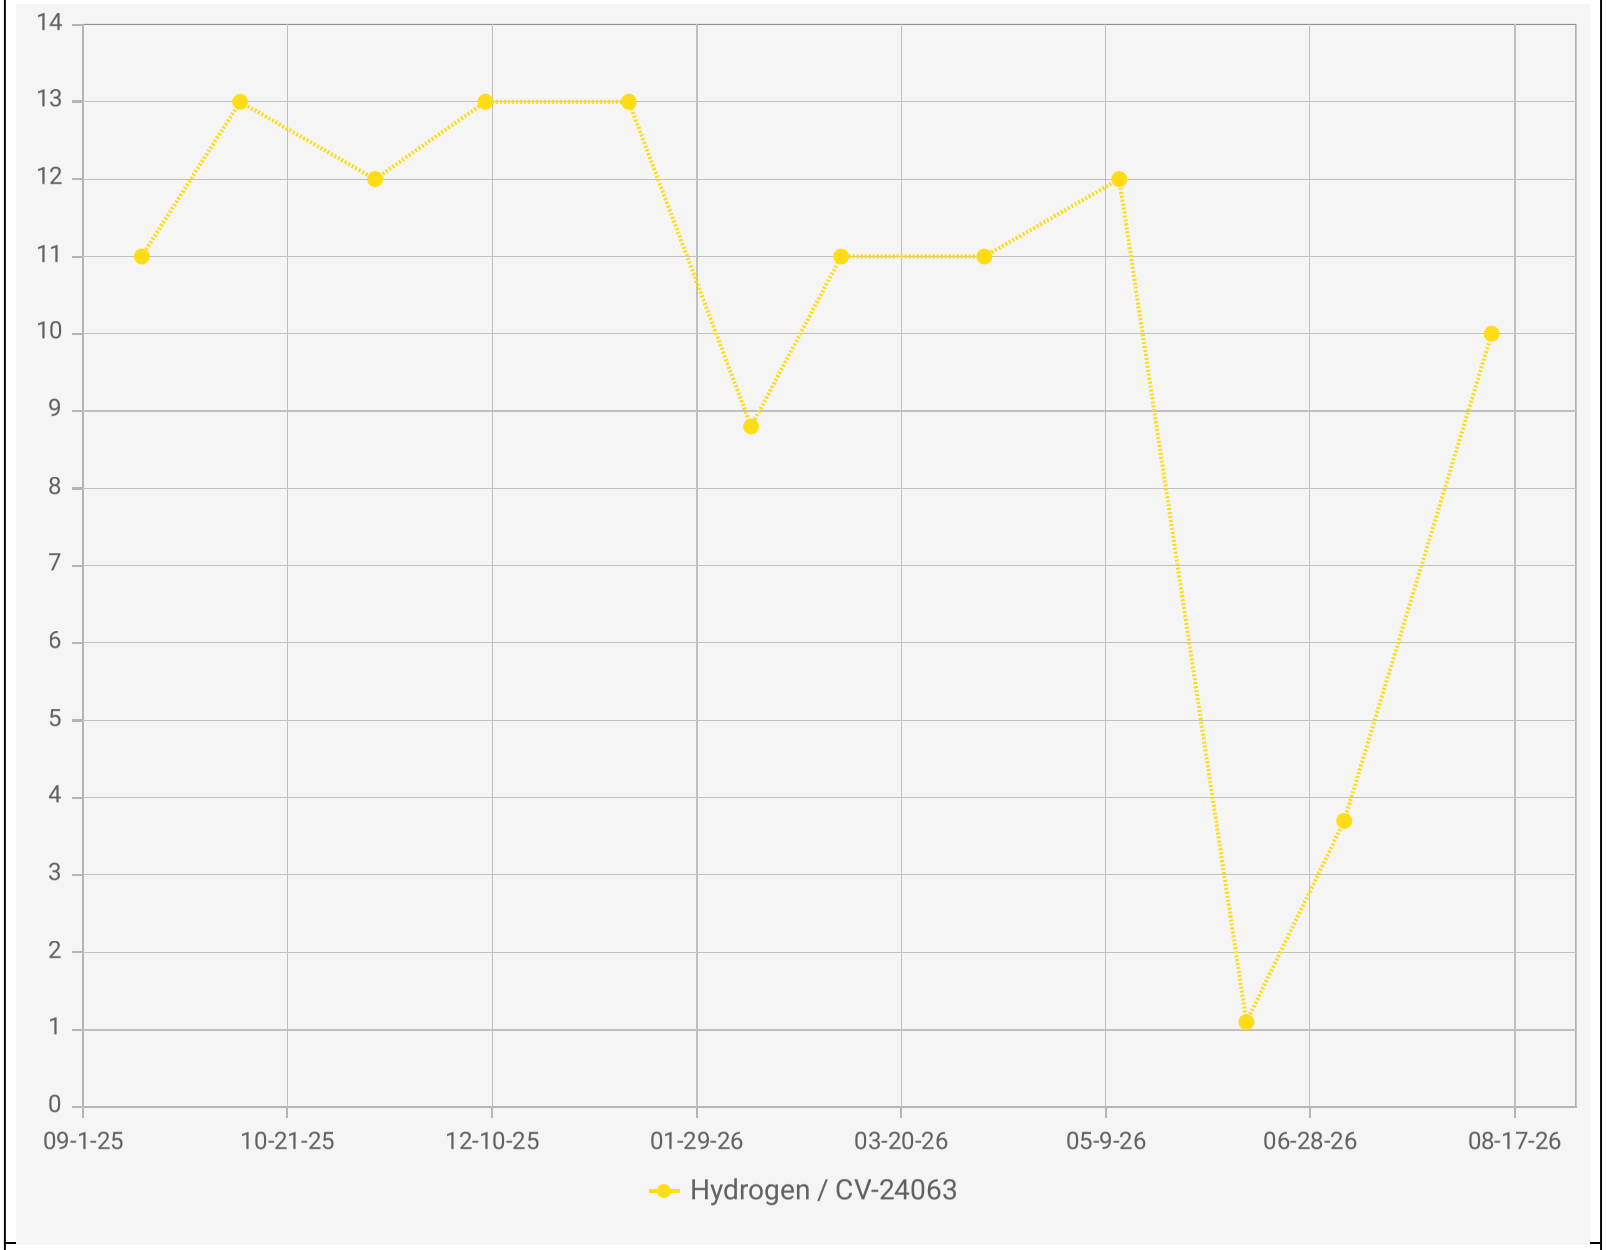

Point IDs / Names


CV-24063 / CV-24063


Parameter / Unit

Hydrogen / % v/v

Chiquita Canyon Landfill - LAB DATA
Points Chart
Date Range : 09/01/2025 to 08/31/2026

Chart generation date : 09/09/2026

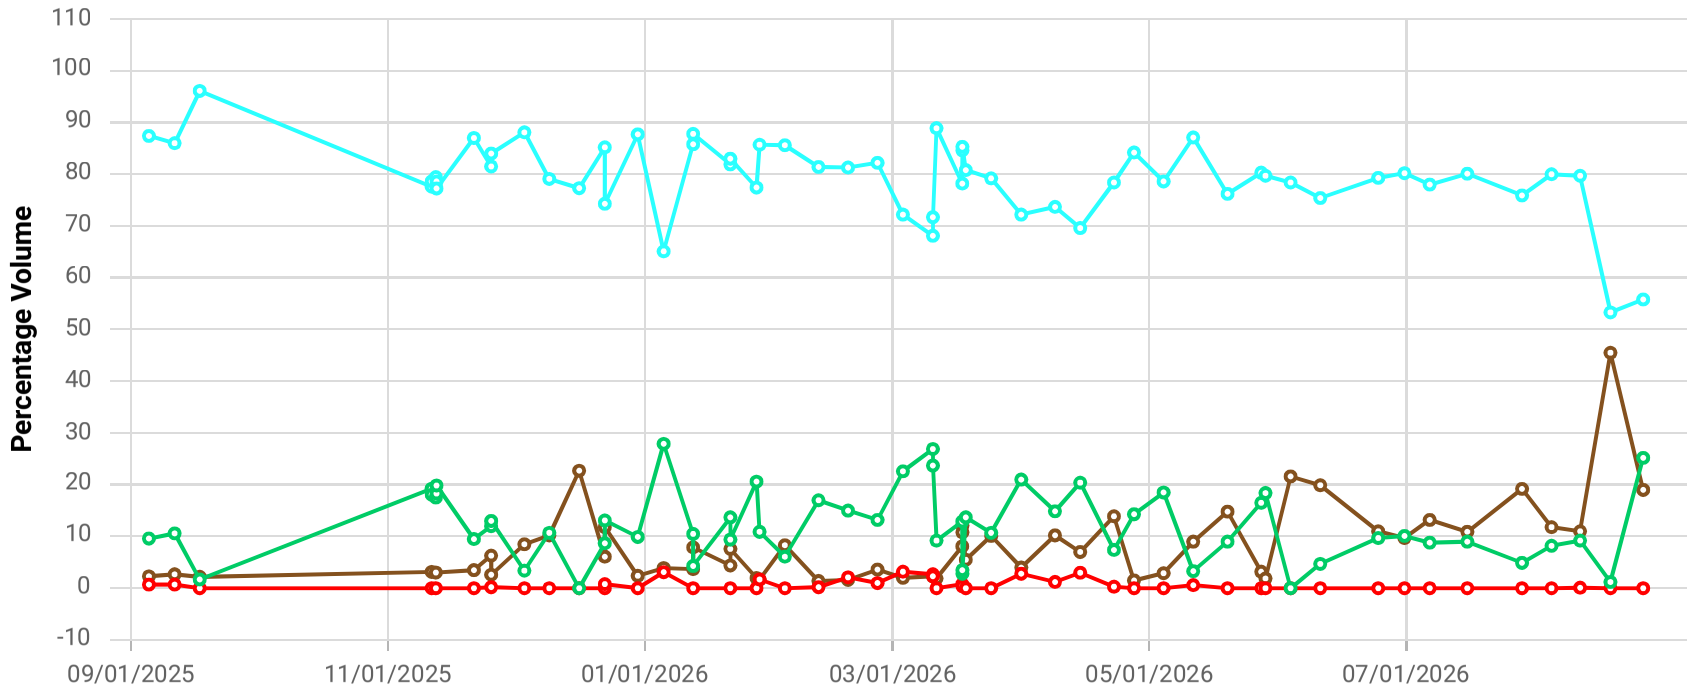

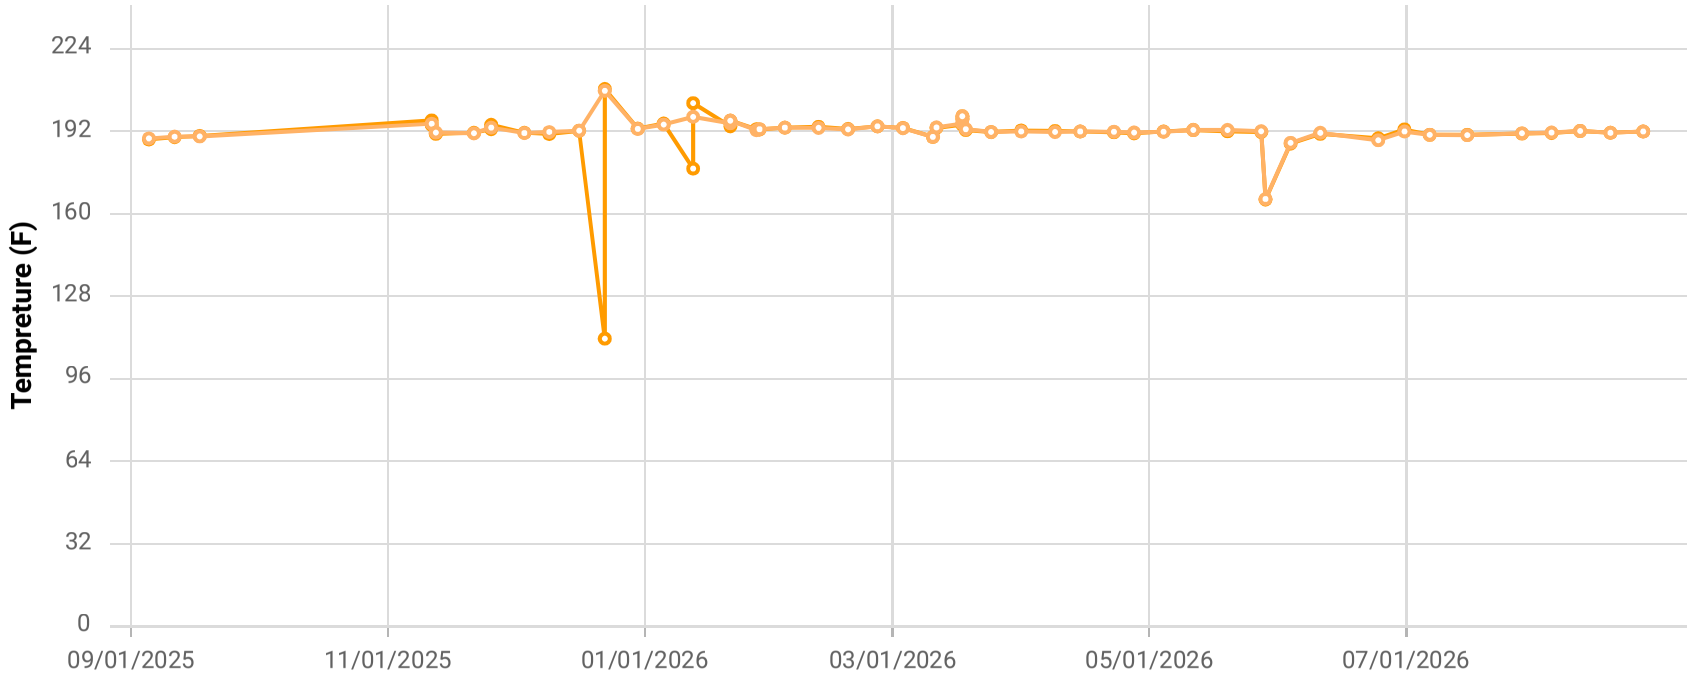

Point ID / Name


CCV24064 / CV-24064-PLR

Parameter / Unit

- Init. Flow / scfm
- % CH4 / %
- % CO2 / %
- % O2 / %
- % Bal Gas / %
- Init. Static Press / in. H2O
- Init. Temp / Deg. F
- Adj. Temp / Deg. F

Chiquita Canyon Landfill
Parameter Chart: Multiscale
Date Range: 09/01/2025 - 08/31/2026
Chart generation date: 9/2/26

SCSeTools

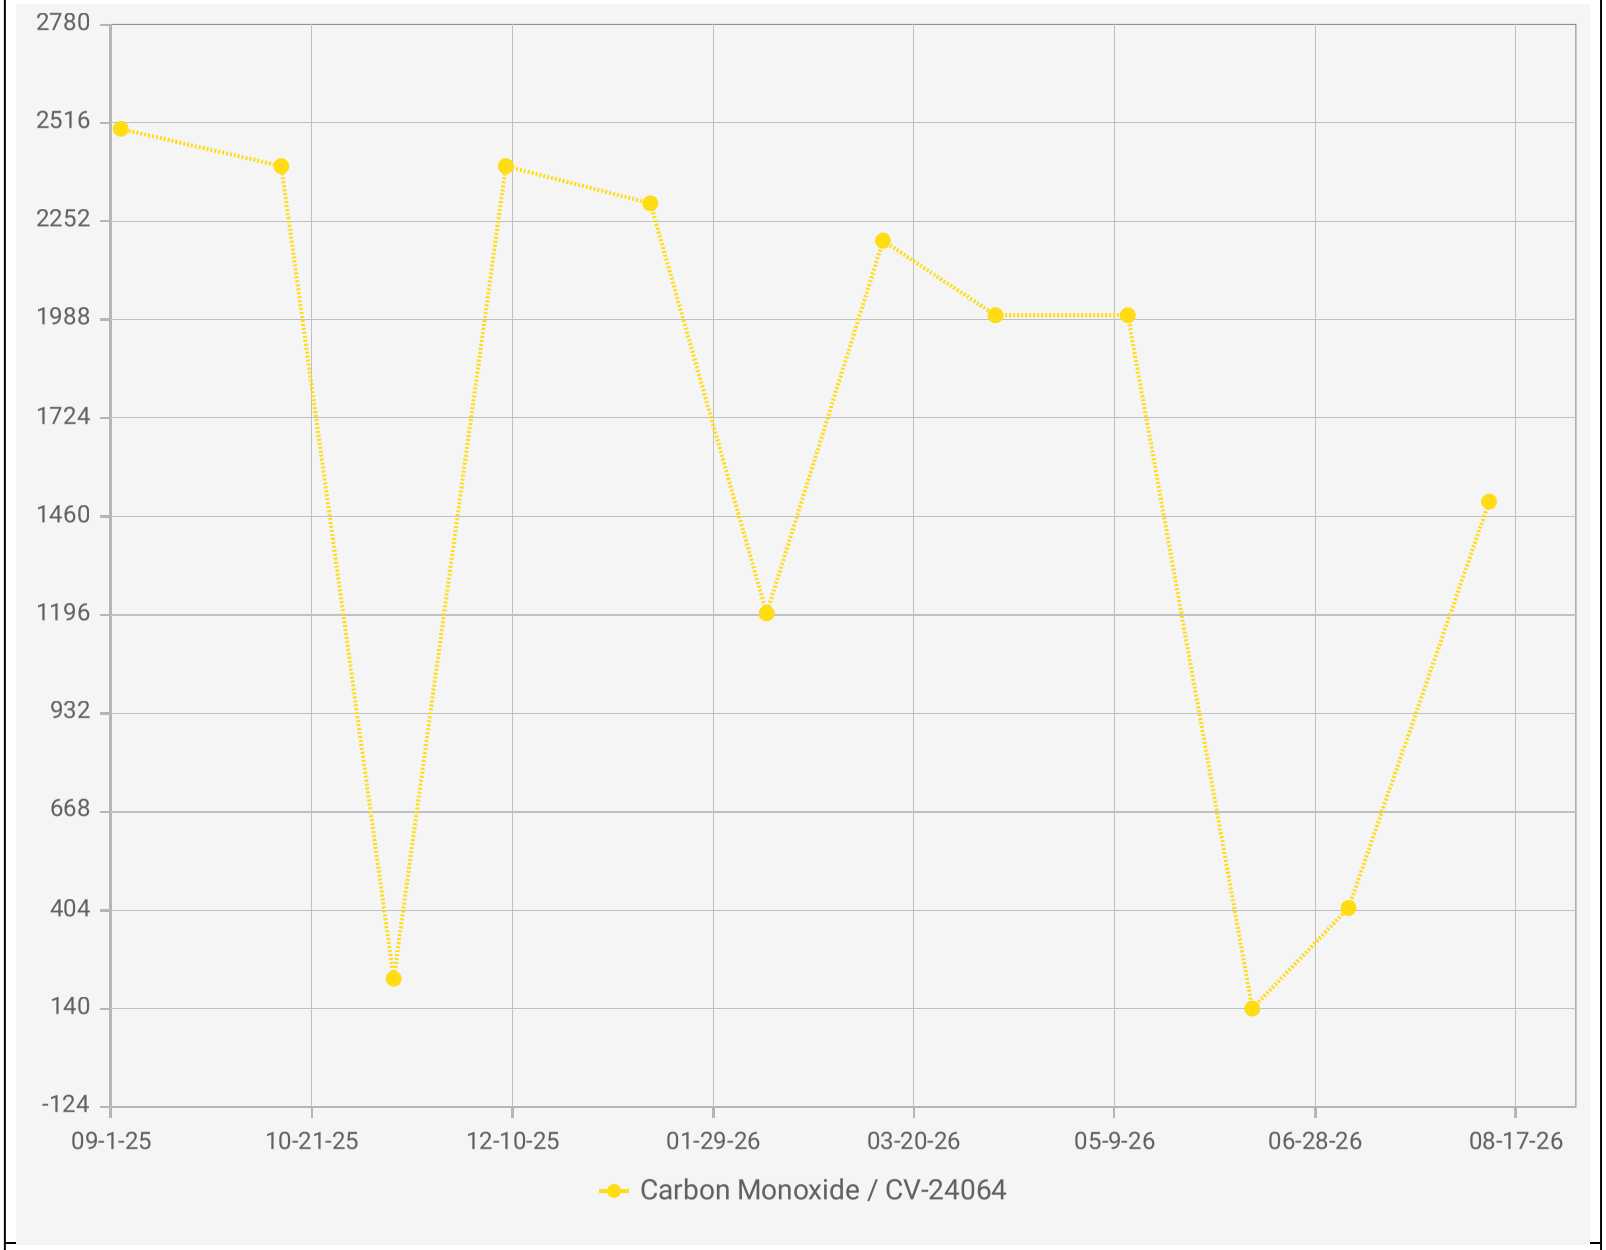

Chiquita Canyon Landfill - LAB DATA
Points Chart
Date Range : 09/01/2025 to 08/31/2026


Chart generation date : 09/09/2026

Point IDs / Names

CV-24064 / CV-24064

Parameter / Unit

Carbon Monoxide / ppmv

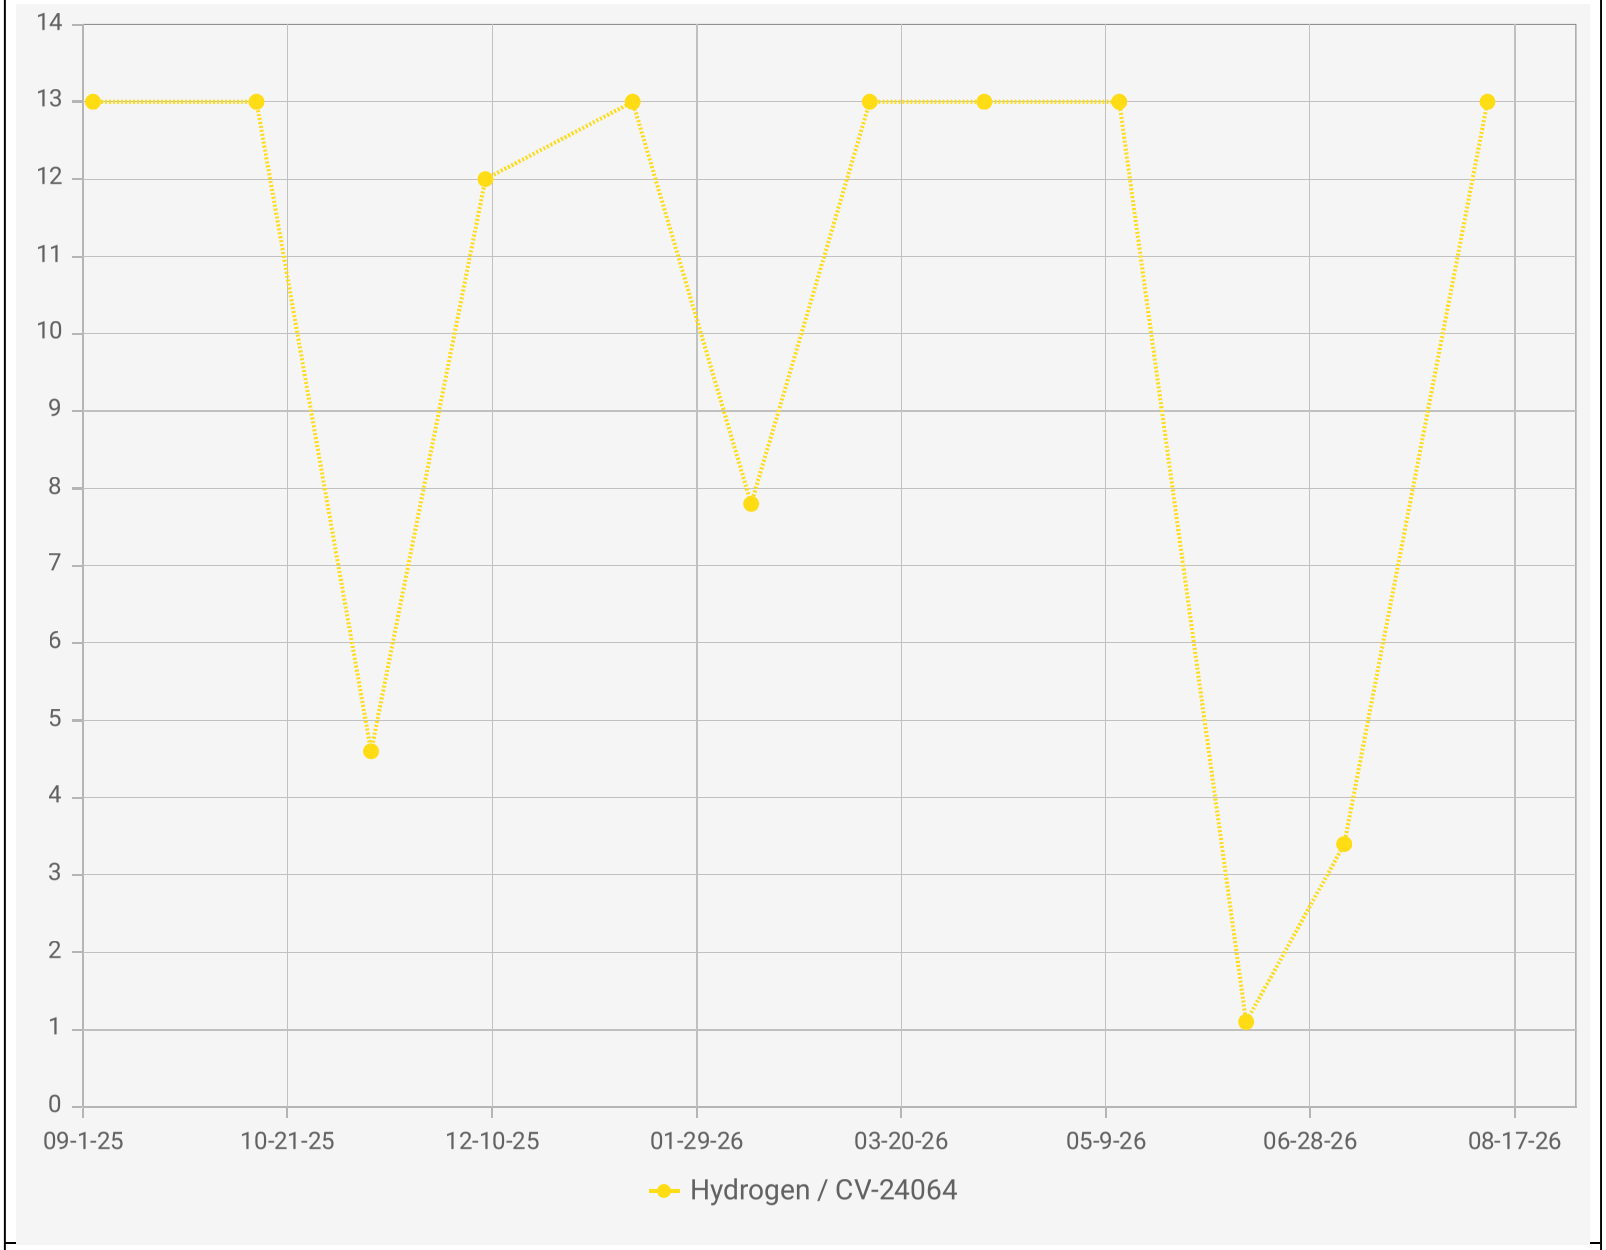

Point IDs / Names


CV-24064 / CV-24064

Parameter / Unit

Hydrogen / % v/v

Chiquita Canyon Landfill - LAB DATA
Points Chart
Date Range : 09/01/2025 to 08/31/2026

Chart generation date : 09/09/2026

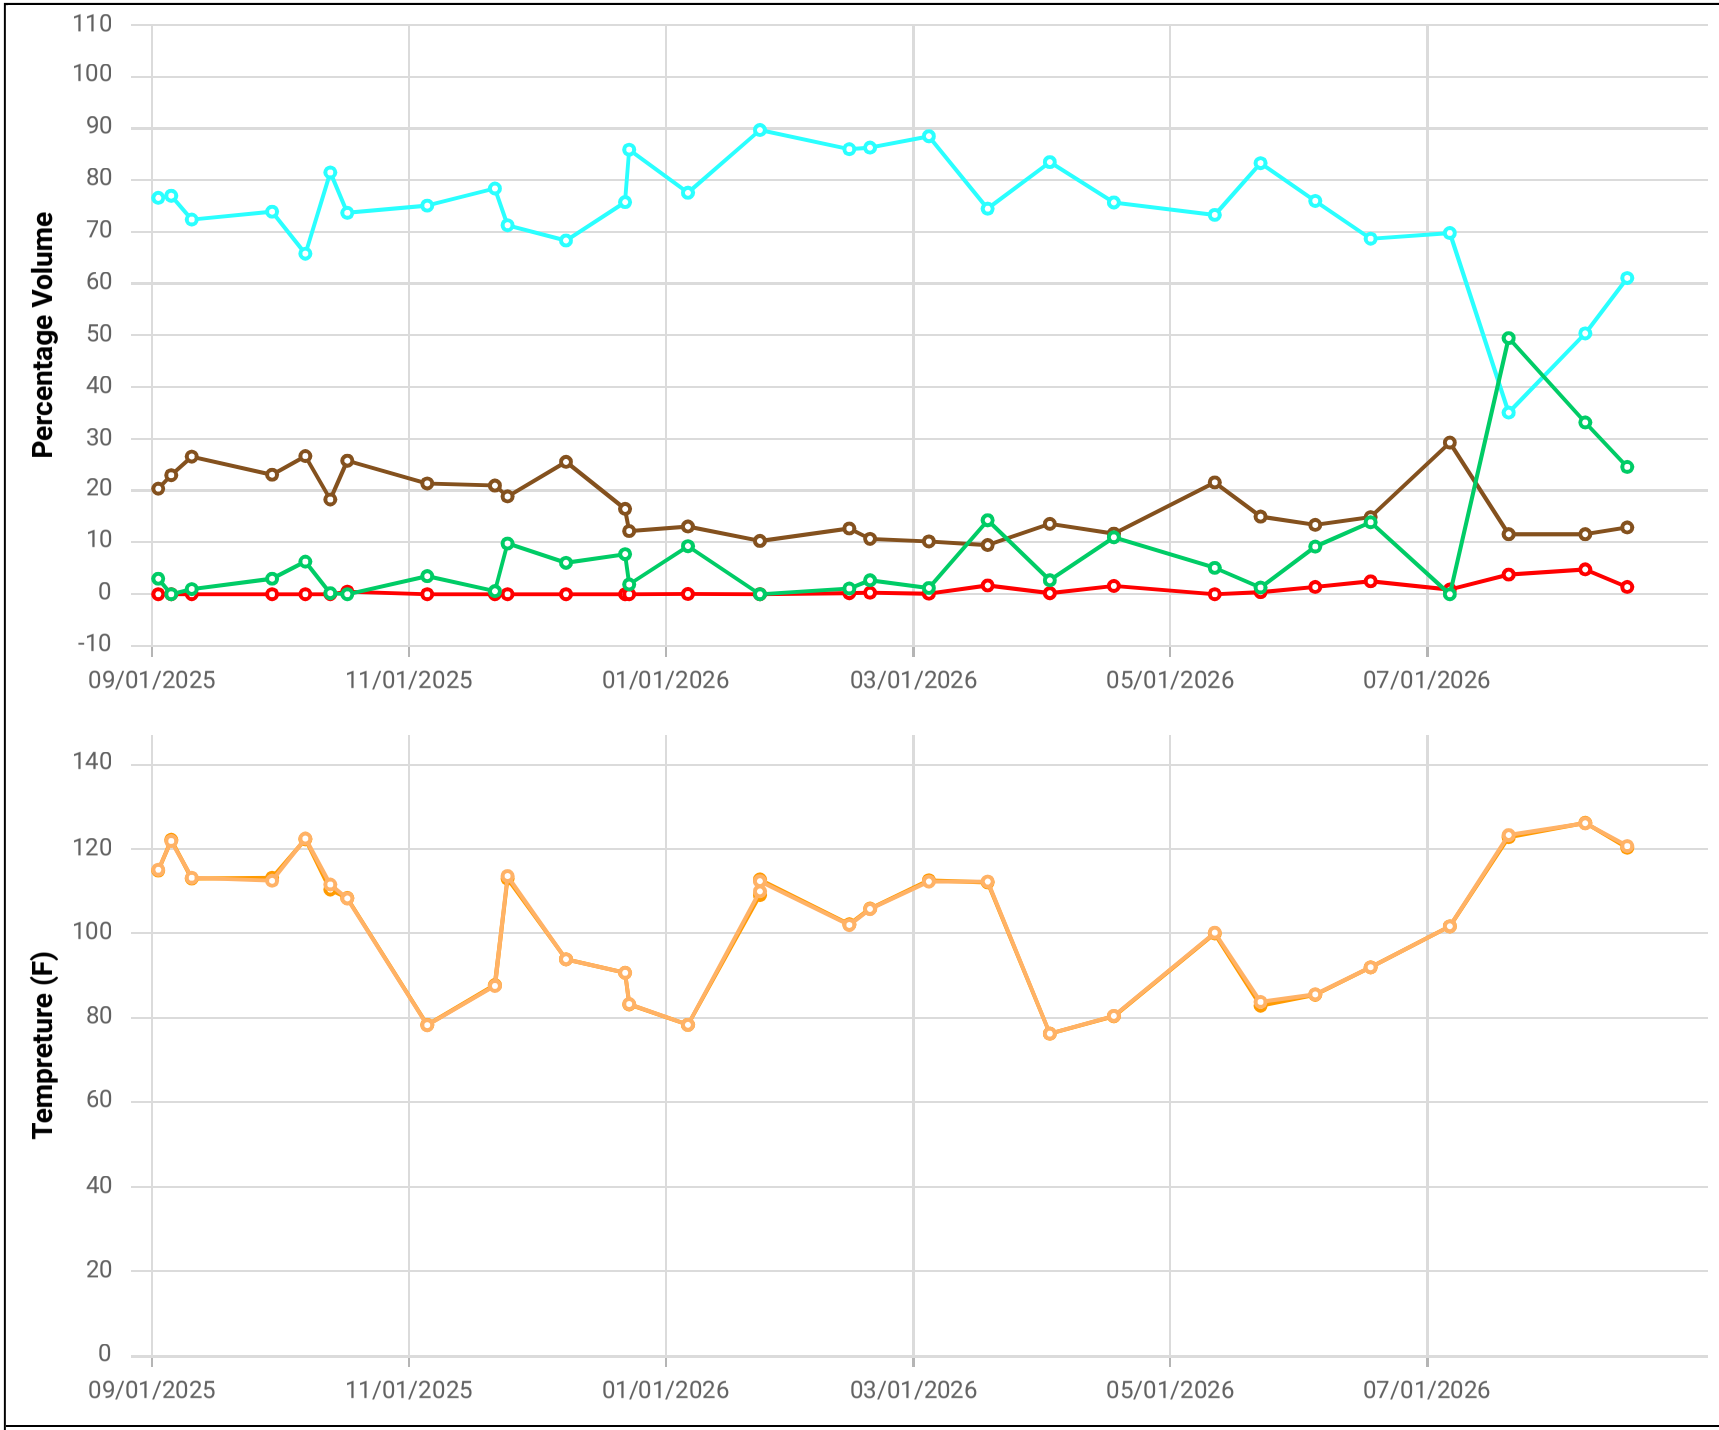

Point ID / Name


CCV24065 / CV-24065-TP17

Parameter / Unit

- Init. Flow / scfm
- % CH4 / %
- % CO2 / %
- % O2 / %
- % Bal Gas / %
- Init. Static Press / in. H2O
- Init. Temp / Deg. F
- Adj. Temp / Deg. F

Chiquita Canyon Landfill
Parameter Chart: Multiscale
Date Range: 09/01/2025 - 08/31/2026
Chart generation date: 9/2/26

SCSeTools

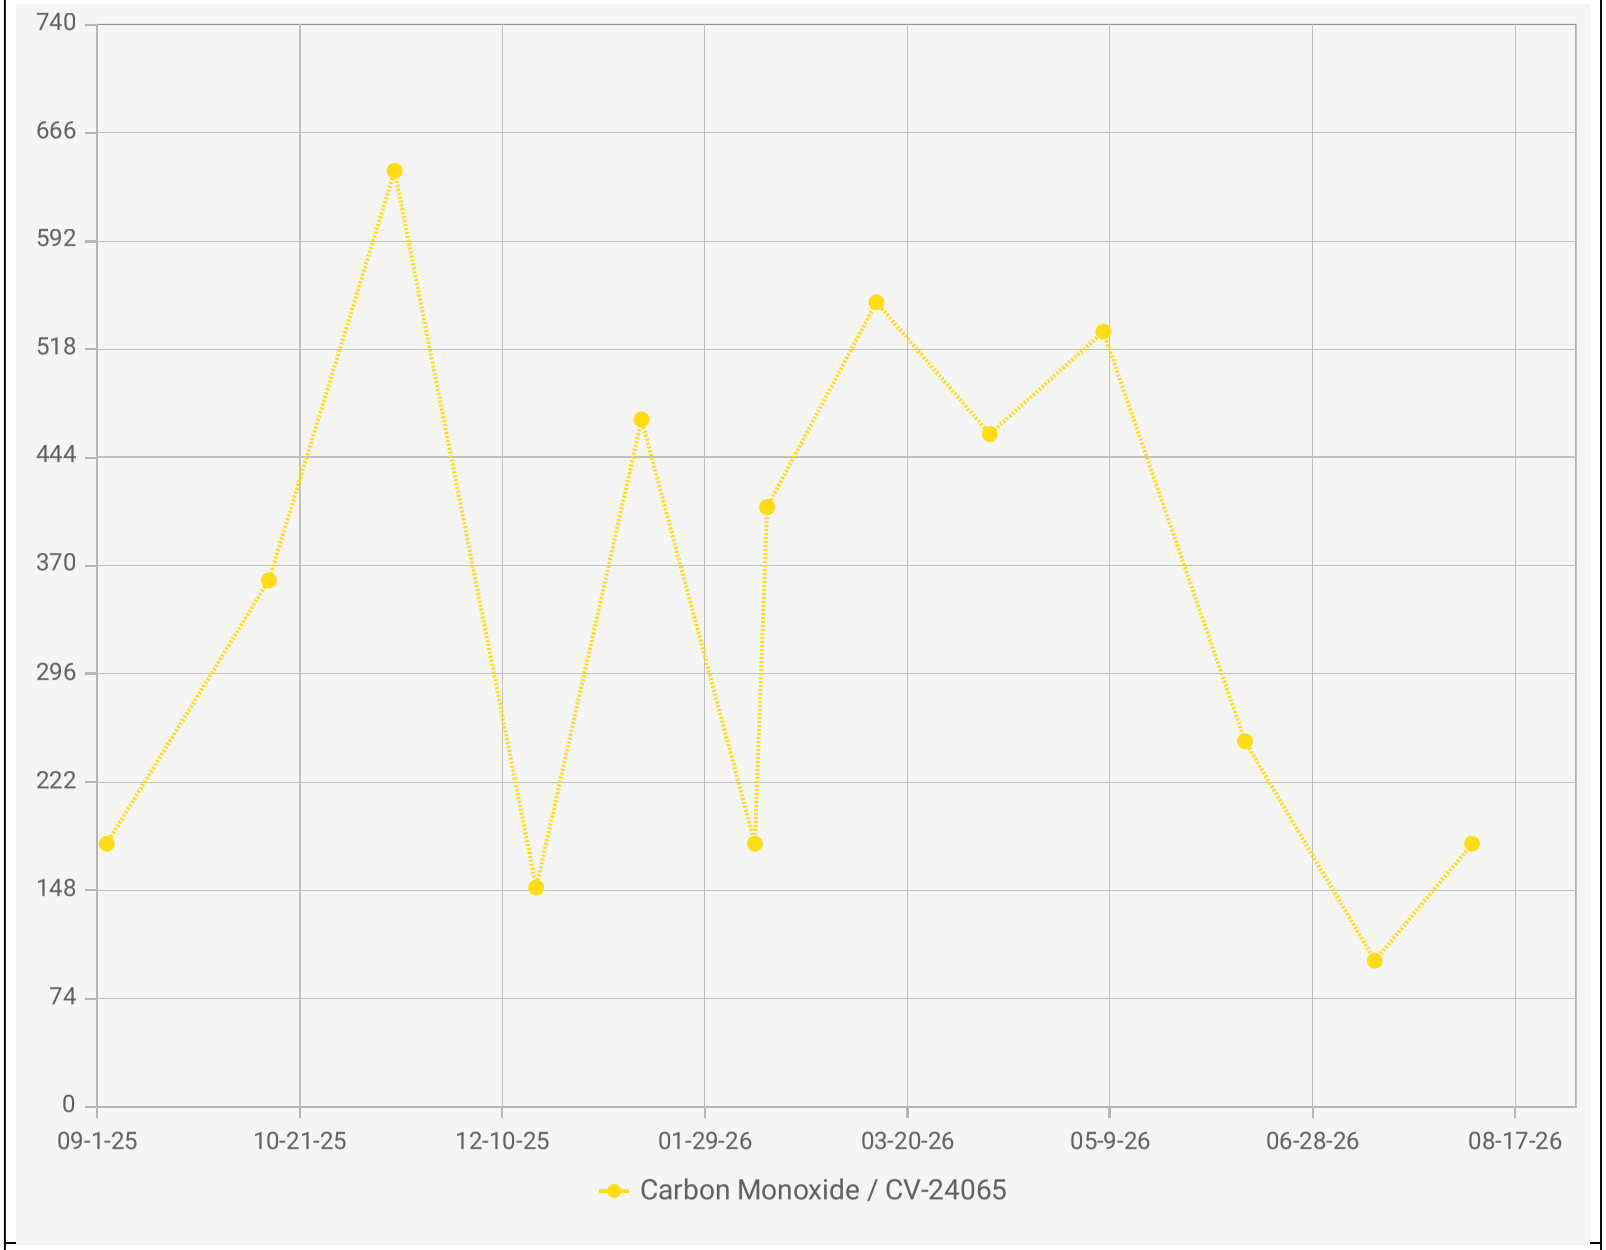

Chiquita Canyon Landfill - LAB DATA
Points Chart
Date Range : 09/01/2025 to 08/31/2026


Chart generation date : 09/09/2026

Point IDs / Names

CV-24065 / CV-24065

Parameter / Unit

Carbon Monoxide /

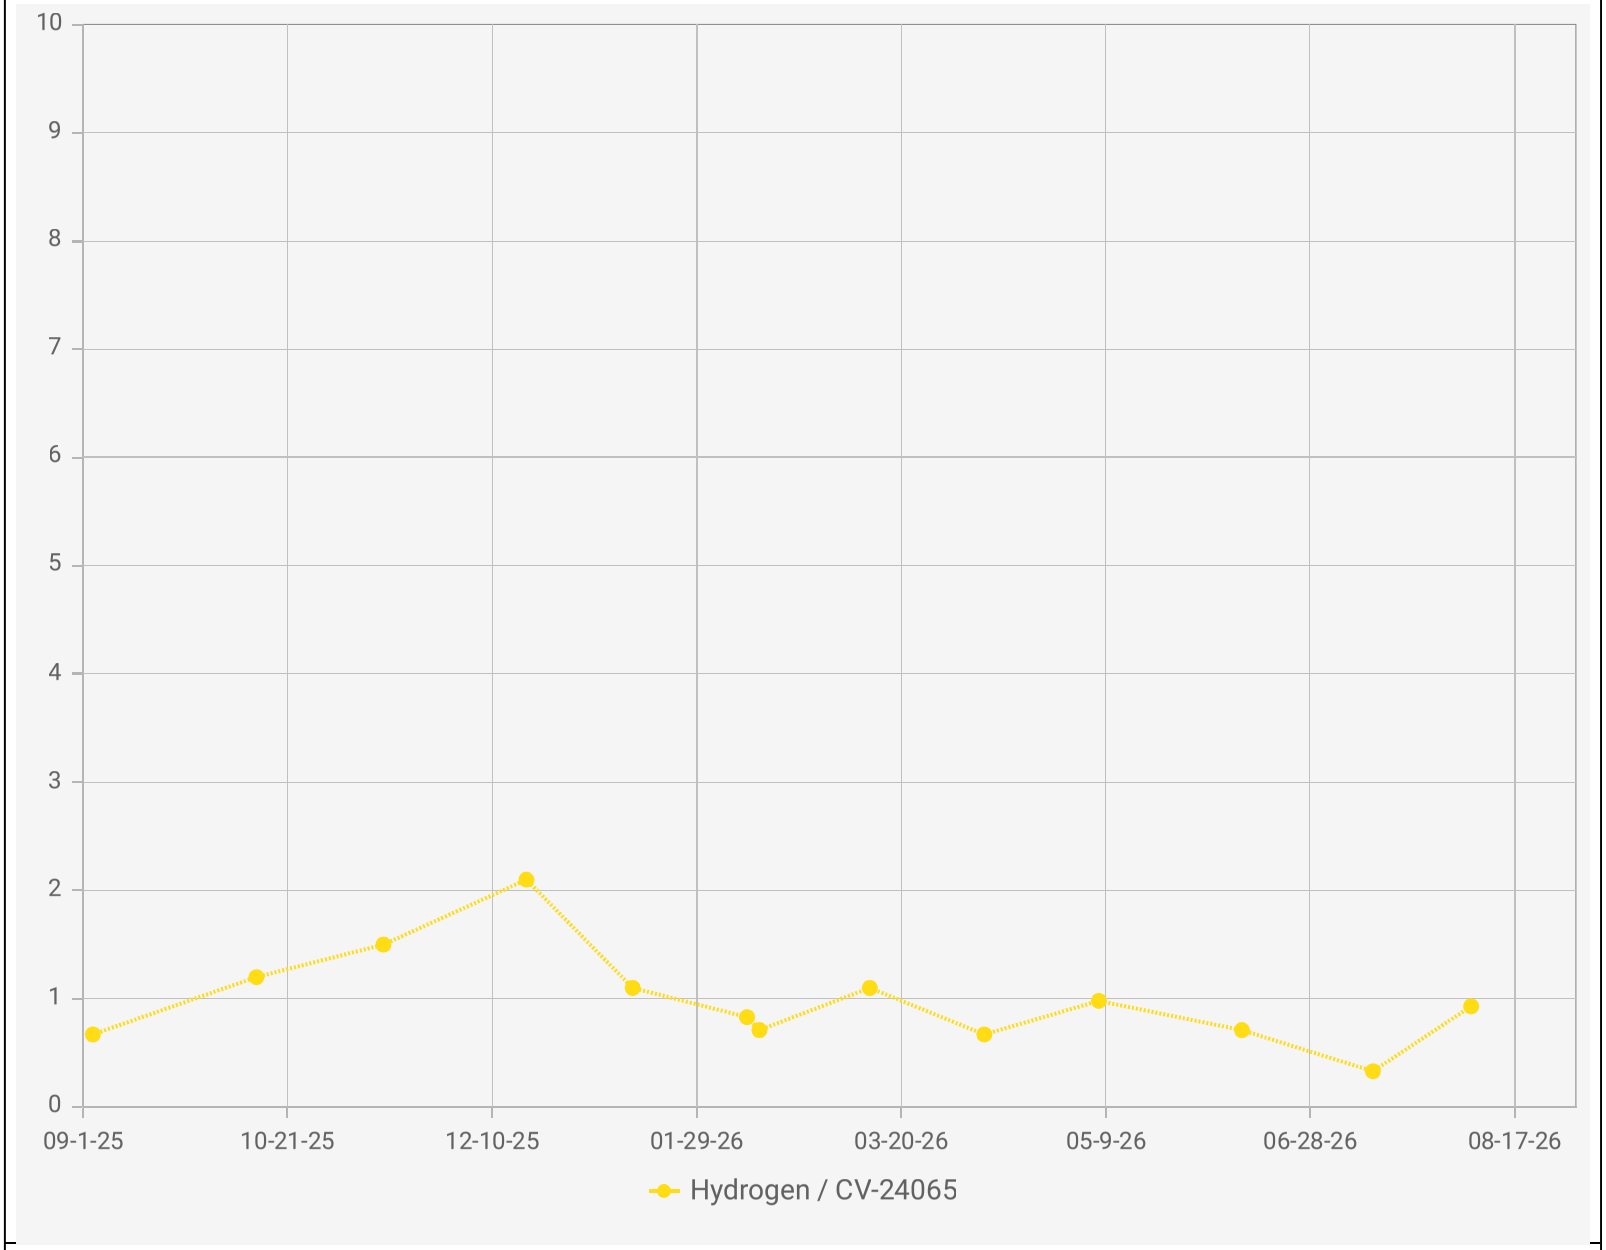

Point IDs / Names


CV-24065 / CV-24065


Parameter / Unit

Hydrogen / % v/v

Chiquita Canyon Landfill - LAB DATA
Points Chart
Date Range : 09/01/2025 to 08/31/2026

Chart generation date : 09/09/2026

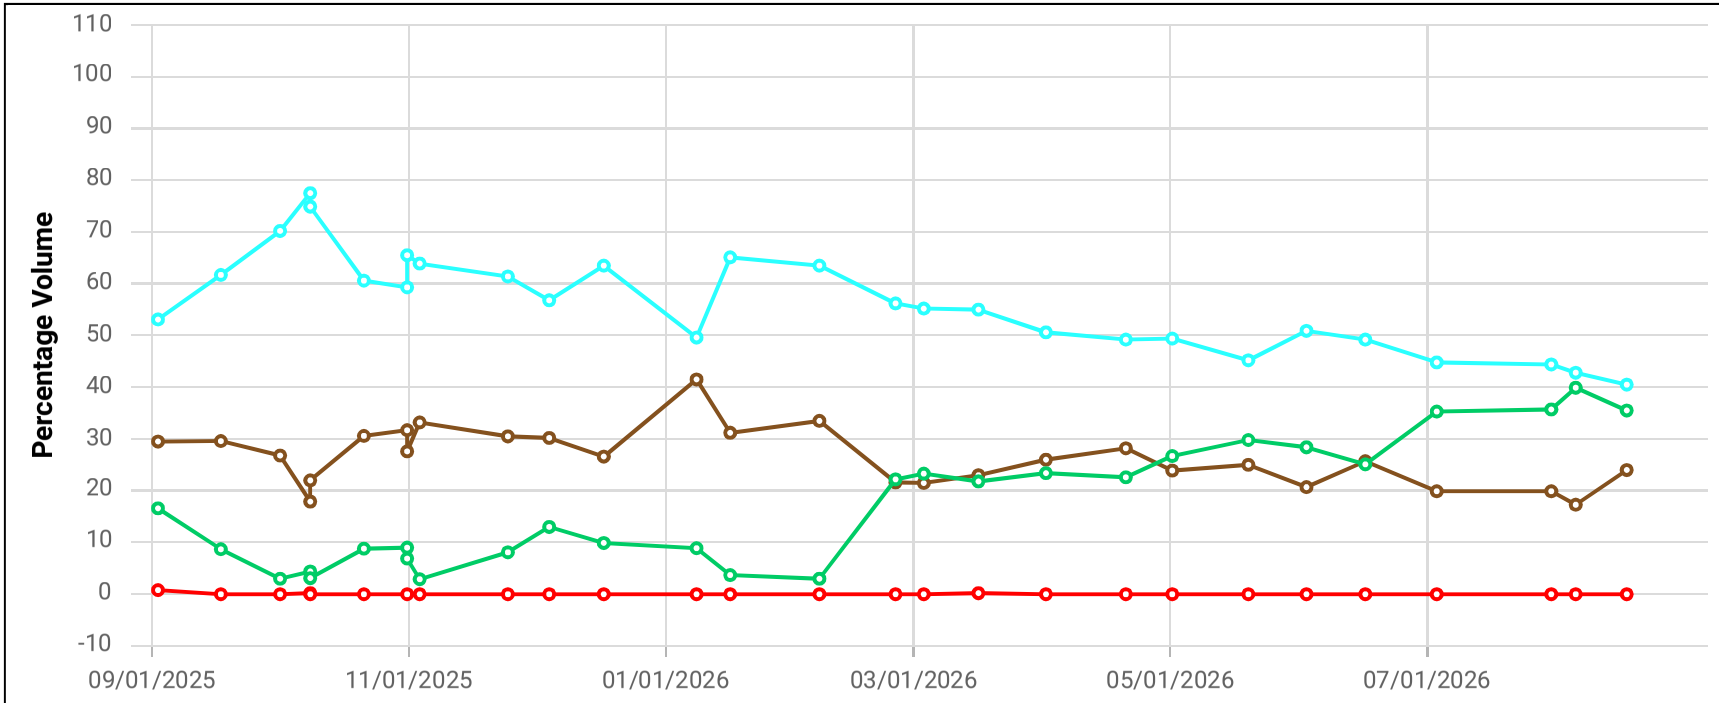

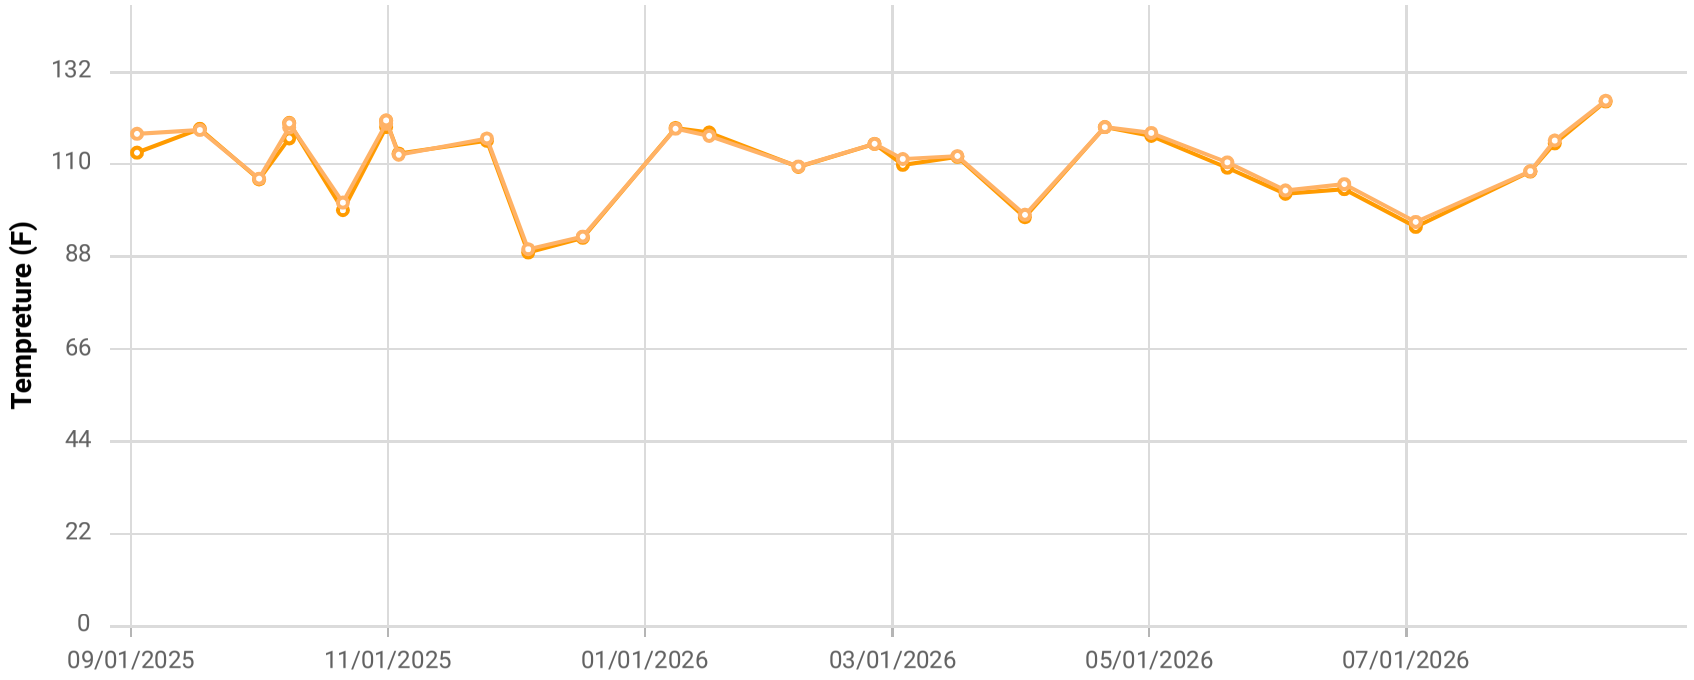

Point ID / Name


CCV24066 / CV-24066

Parameter / Unit

- Init. Flow / scfm
- % CH4 / %
- % CO2 / %
- % O2 / %
- % Bal Gas / %
- Init. Static Press / in. H2O
- Init. Temp / Deg. F
- Adj. Temp / Deg. F

Chiquita Canyon Landfill
Parameter Chart: Multiscale
Date Range: 09/01/2025 - 08/31/2026
Chart generation date: 9/2/26

SCSeTools

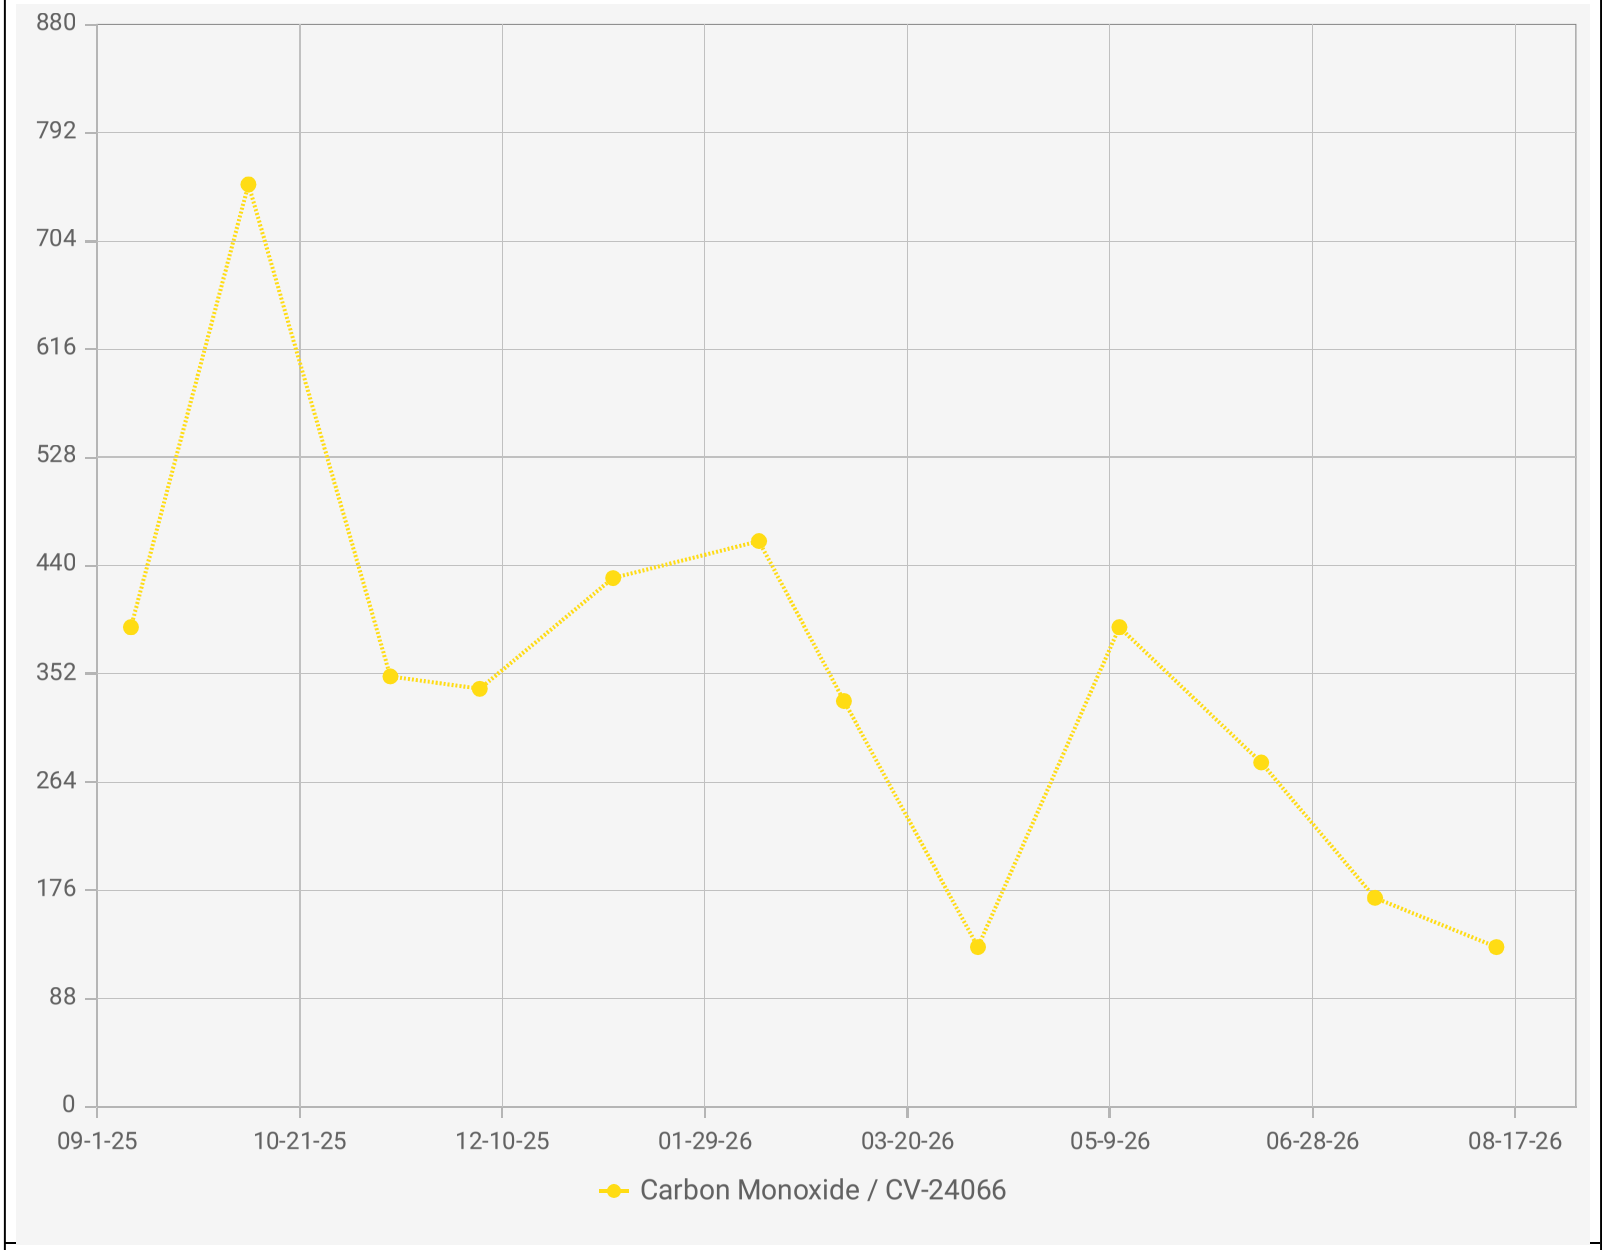

Chiquita Canyon Landfill - LAB DATA
Points Chart
Date Range : 09/01/2025 to 08/31/2026


Chart generation date : 09/09/2026

Point IDs / Names

CV-24066 / CV-24066

Parameter / Unit

Carbon Monoxide / ppmv

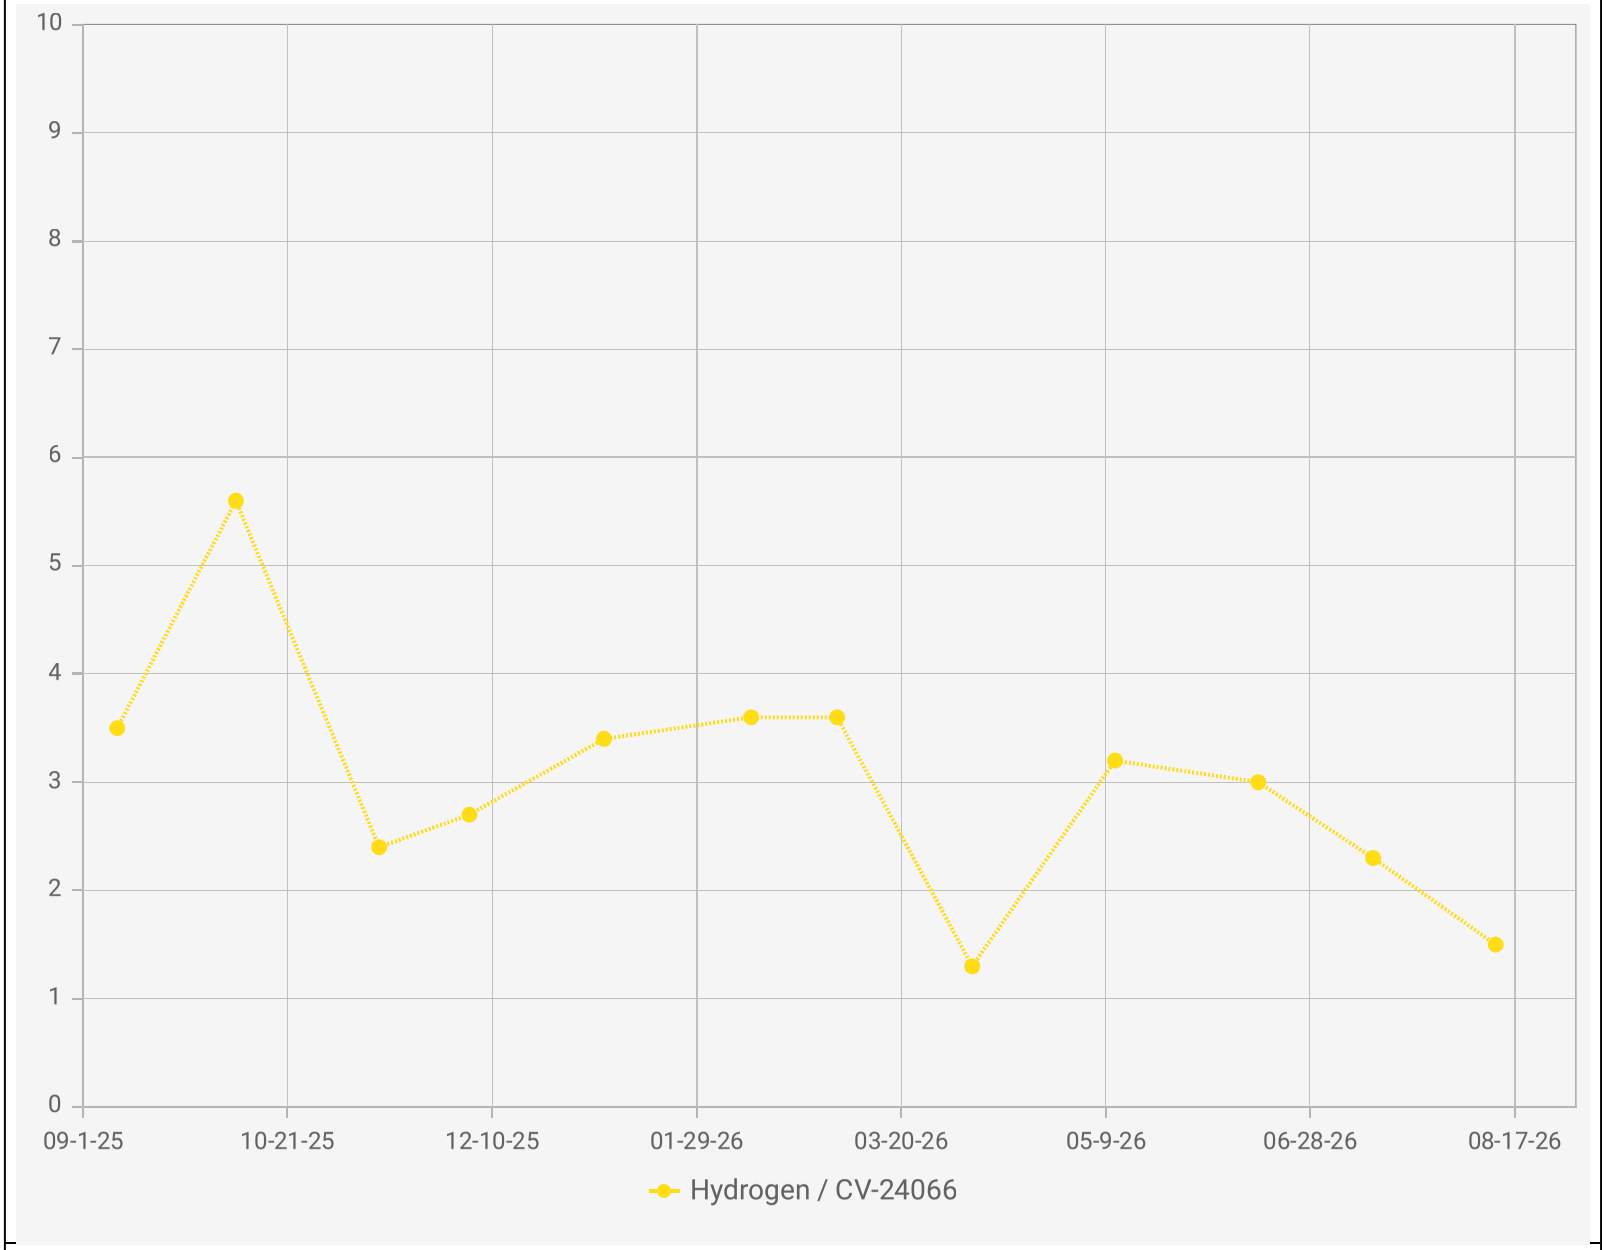

Point IDs / Names

CV-24066 / CV-24066


Parameter / Unit


Hydrogen / % v/v

Chiquita Canyon Landfill - LAB DATA
Points Chart
Date Range : 09/01/2025 to 08/31/2026

Chart generation date : 09/09/2026

SCSeTools

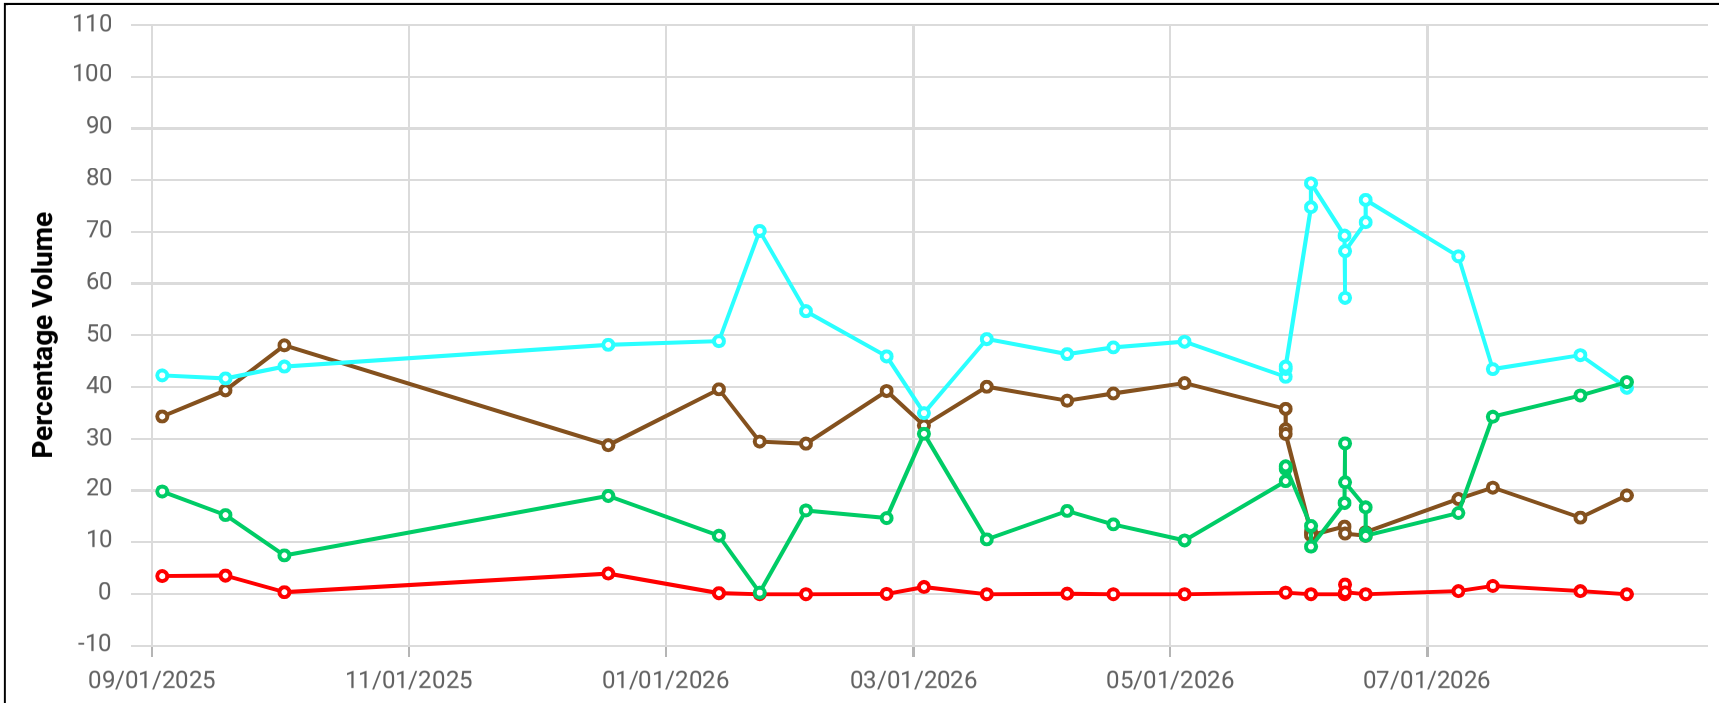

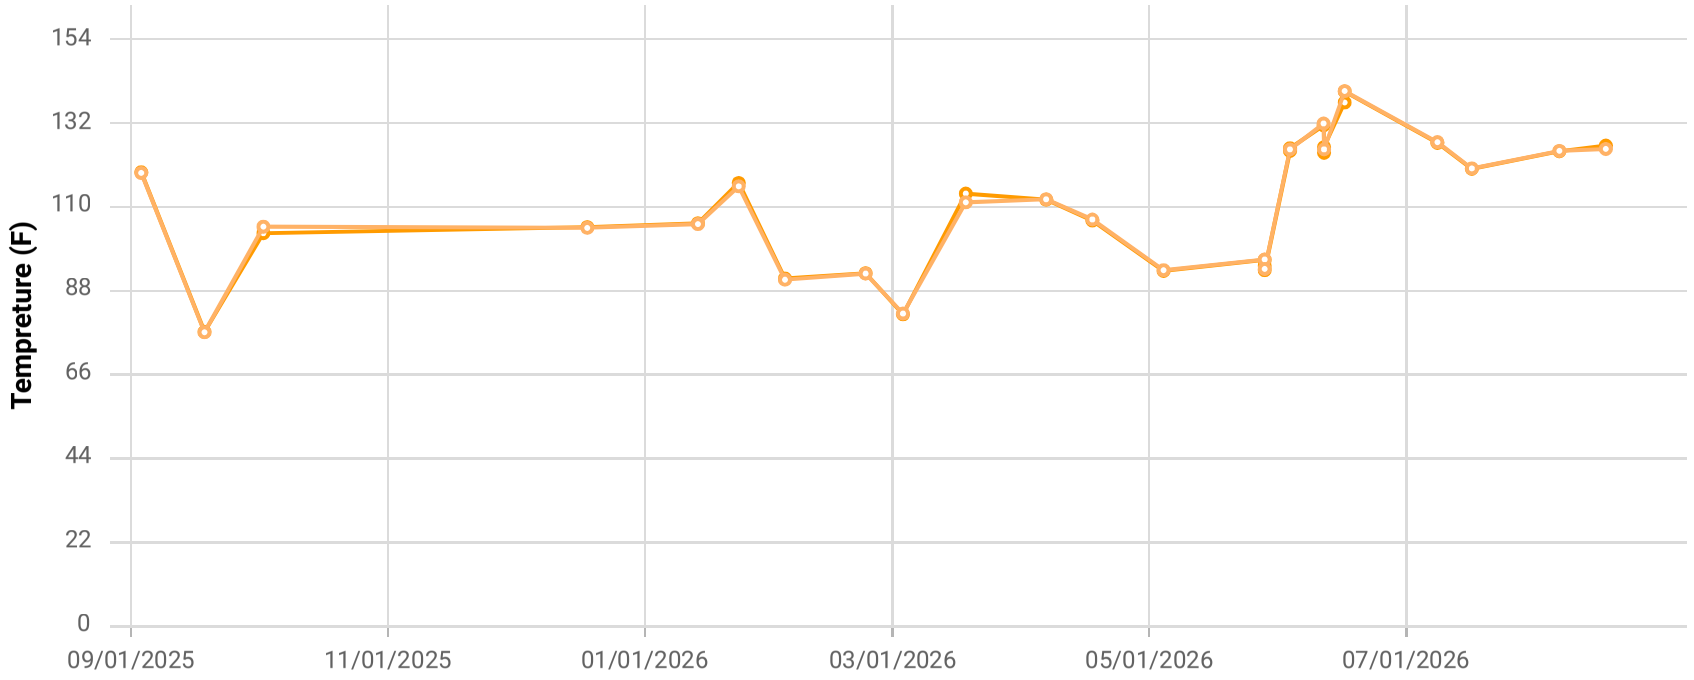

Point ID / Name


CCV24069 / CV-24069

Parameter / Unit

- Init. Flow / scfm
- % CH4 / %
- % CO2 / %
- % O2 / %
- % Bal Gas / %
- Init. Static Press / in. H2O
- Init. Temp / Deg. F
- Adj. Temp / Deg. F

Chiquita Canyon Landfill
Parameter Chart: Multiscale
Date Range: 09/01/2025 - 08/31/2026
Chart generation date: 9/2/26

SCSeTools

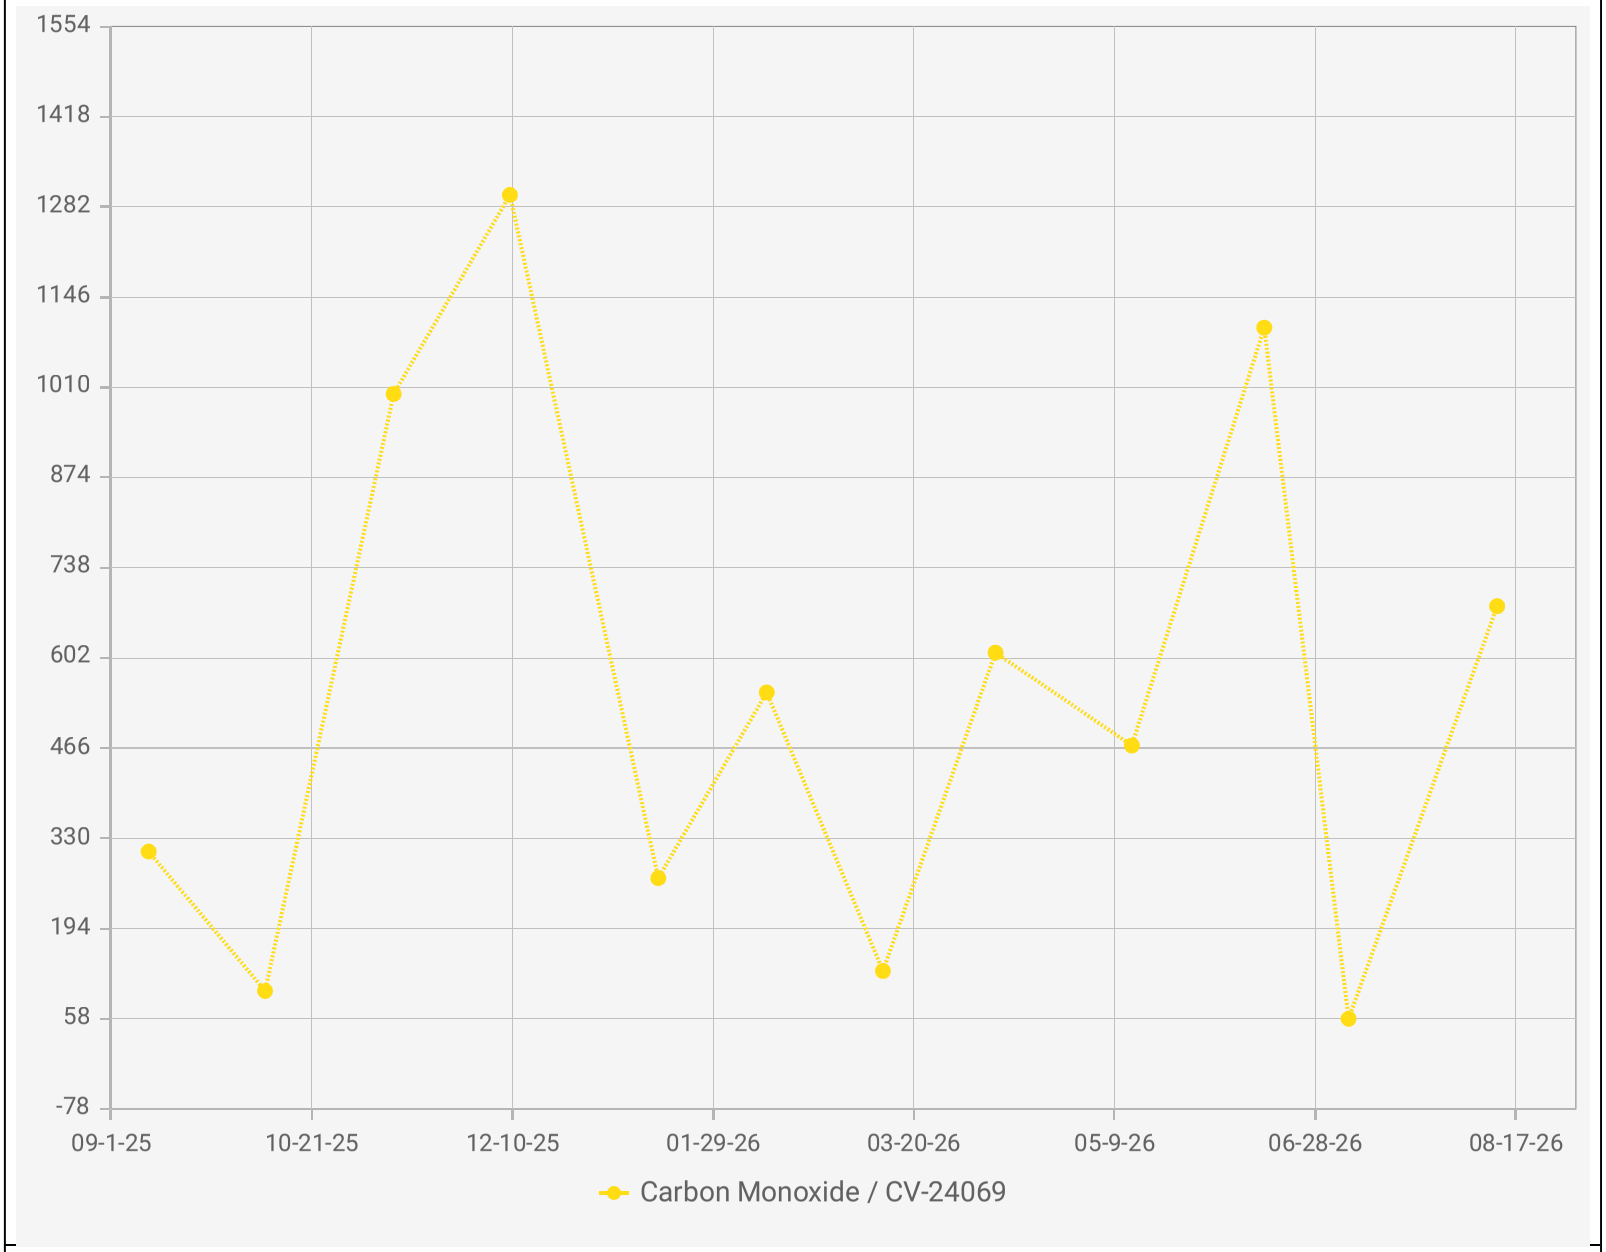

Chiquita Canyon Landfill - LAB DATA
Points Chart
Date Range : 09/01/2025 to 08/31/2026


Chart generation date : 09/09/2026

Point IDs / Names

CV-24069 / CV-24069

Parameter / Unit

Carbon Monoxide / ppmv

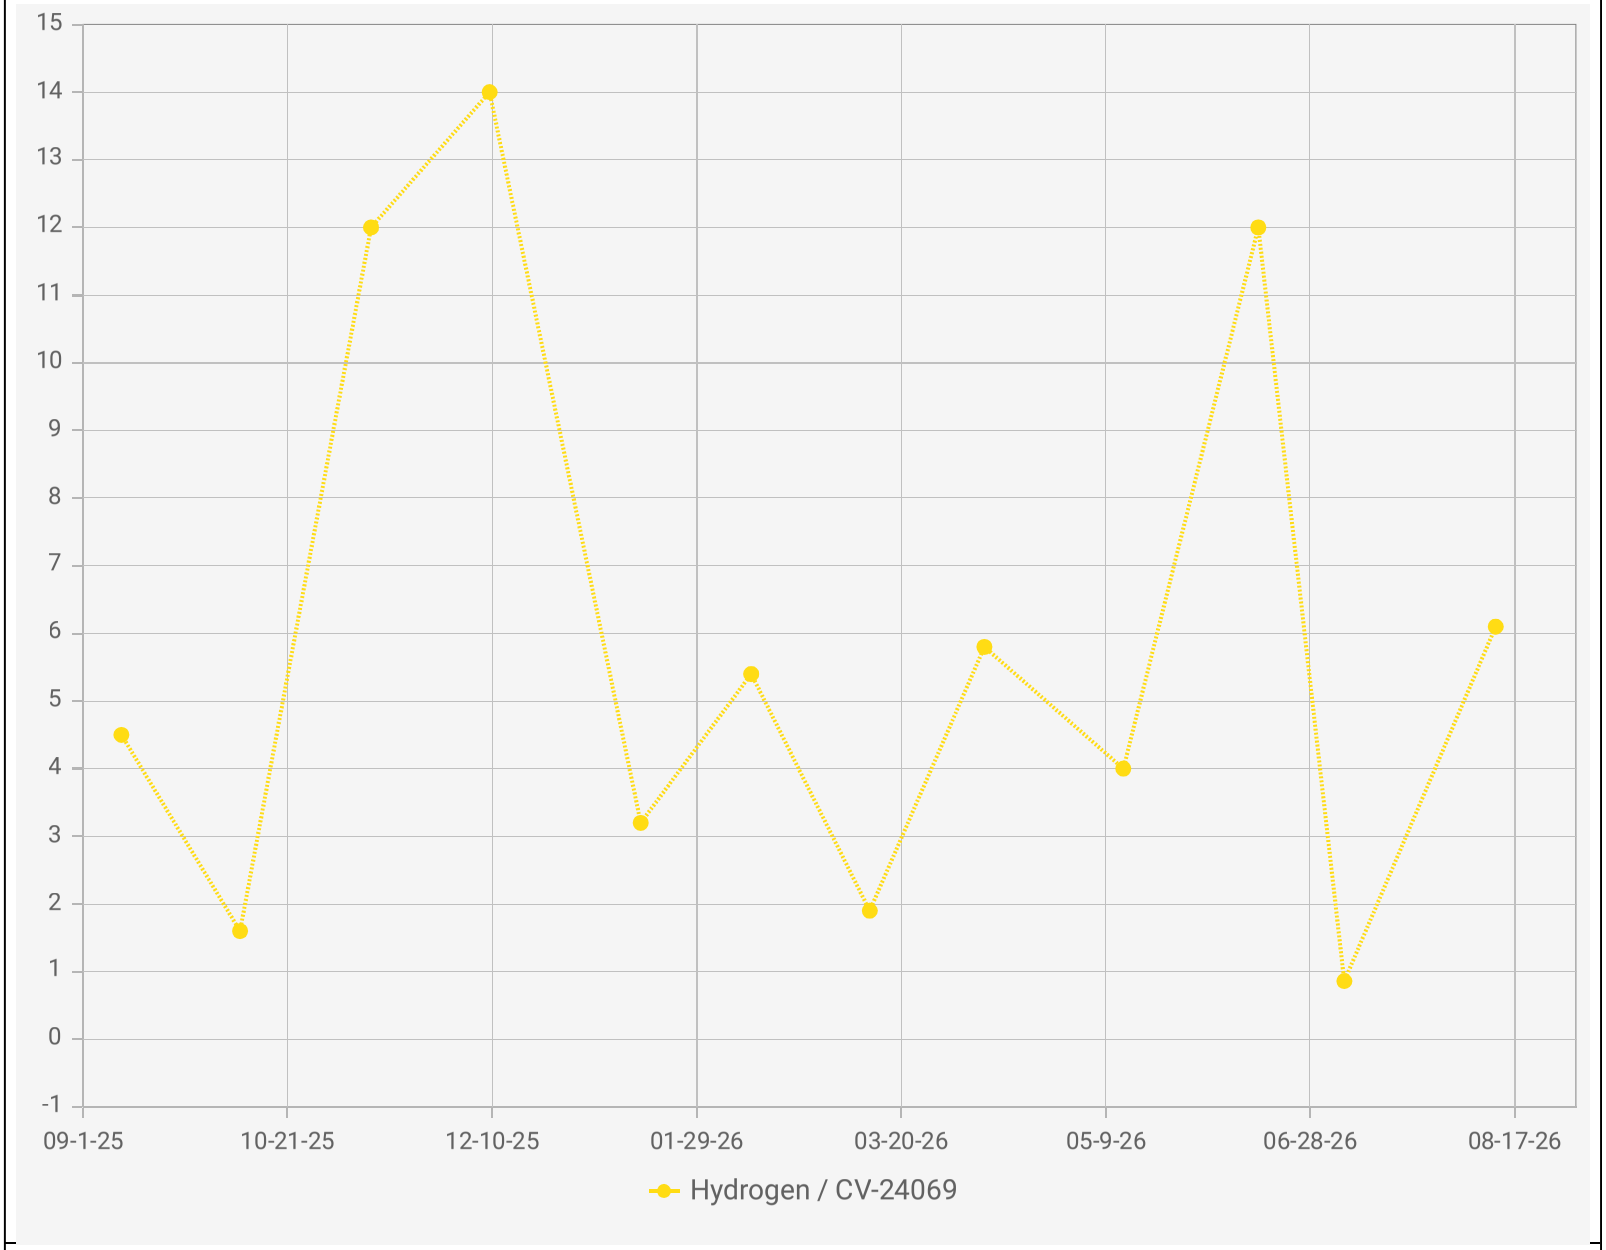

Chiquita Canyon Landfill - LAB DATA
Points Chart
Date Range : 09/01/2025 to 08/31/2026

Chart generation date : 09/09/2026


Point IDs / Names


CV-24069 / CV-24069

Parameter / Unit

Hydrogen / % v/v

SCSeTools

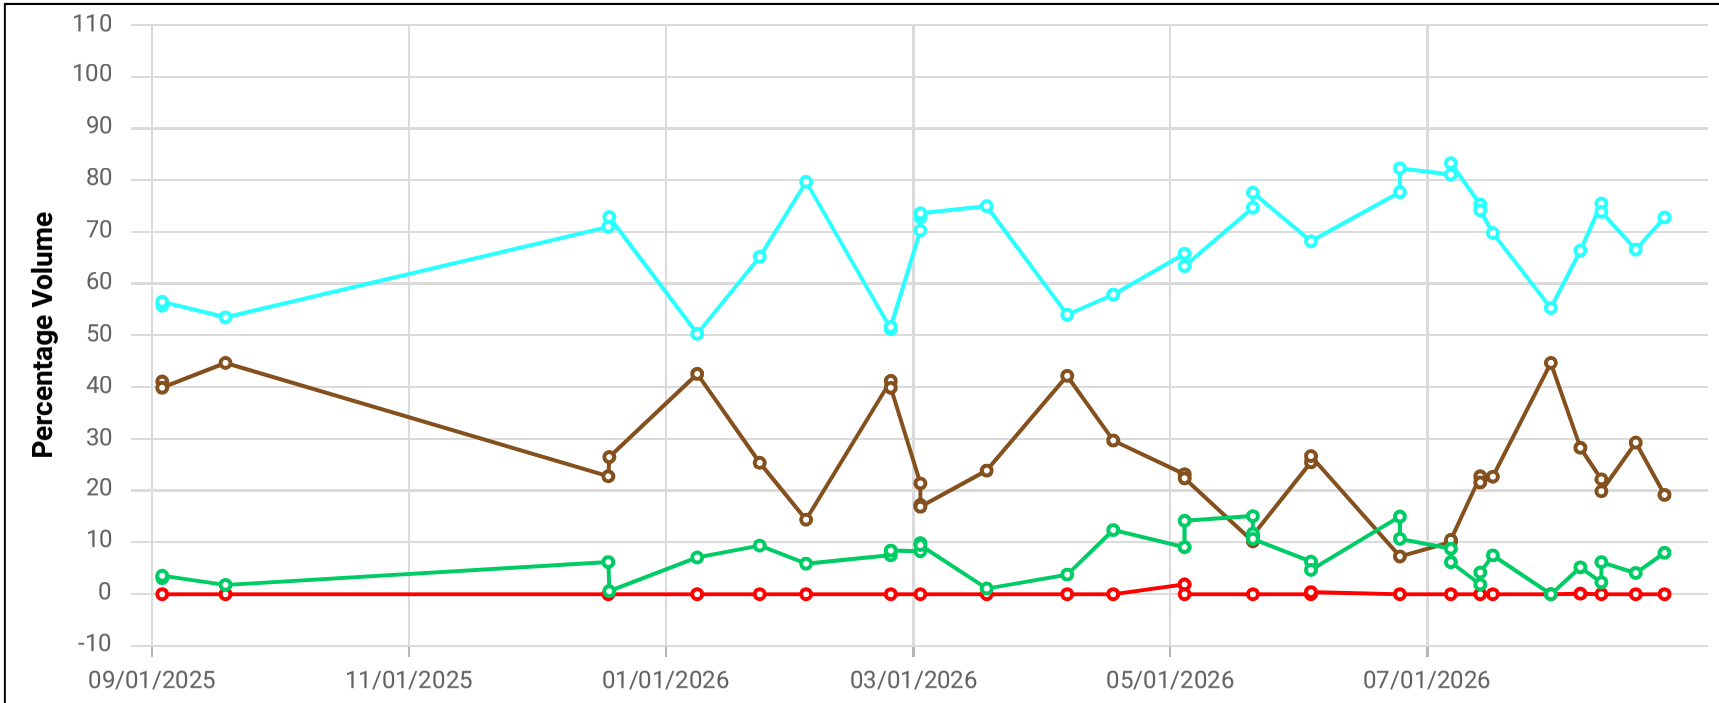

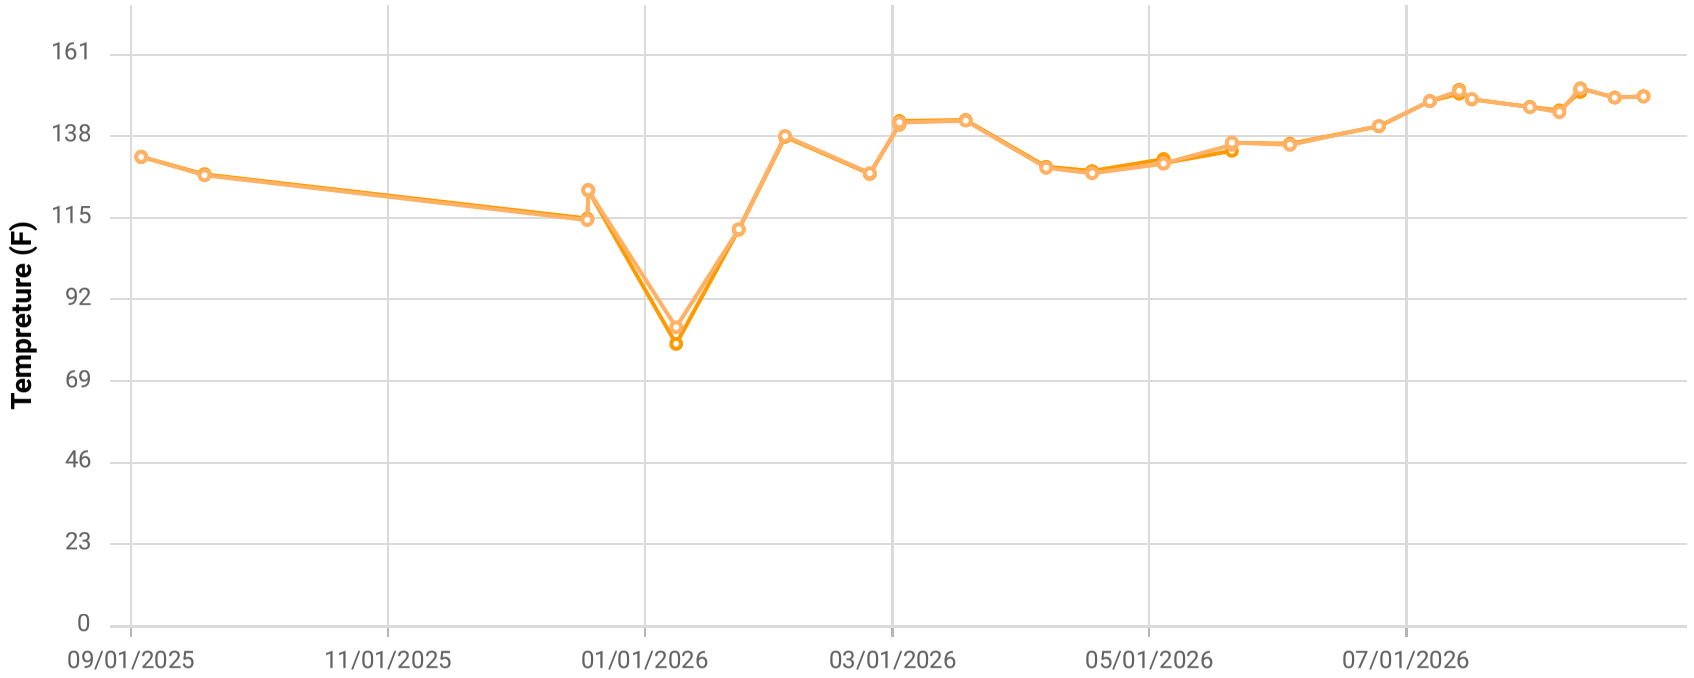

Point ID / Name


CCV24070 / CV-24070

Parameter / Unit

- Init. Flow / scfm
- % CH4 / %
- % CO2 / %
- % O2 / %
- % Bal Gas / %
- Init. Static Press / in. H2O
- Init. Temp / Deg. F
- Adj. Temp / Deg. F

Chiquita Canyon Landfill
Parameter Chart: Multiscale
Date Range: 09/01/2025 - 08/31/2026
Chart generation date: 9/2/26

SCSeTools

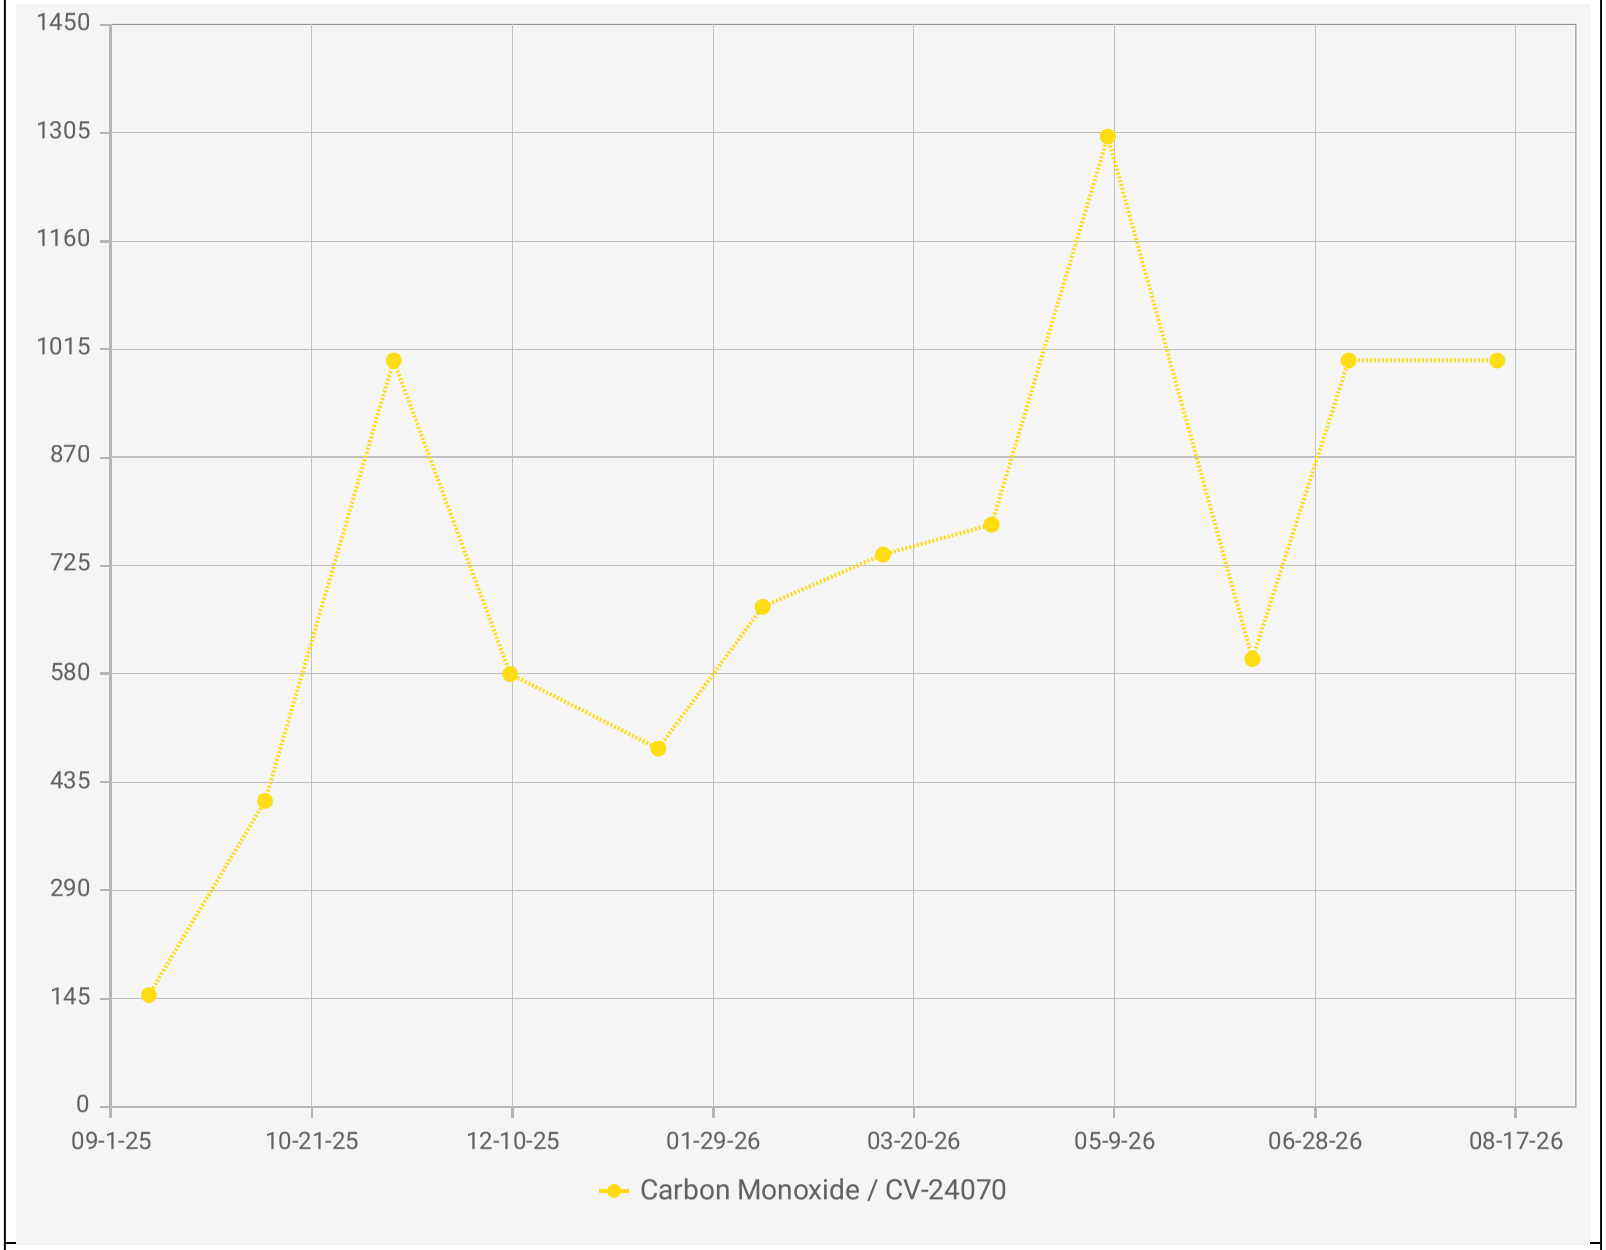

Chiquita Canyon Landfill - LAB DATA
Points Chart
Date Range : 09/01/2025 to 08/31/2026


Chart generation date : 09/09/2026

Point IDs / Names

CV-24070 / CV-24070

Parameter / Unit

Carbon Monoxide / ppmv

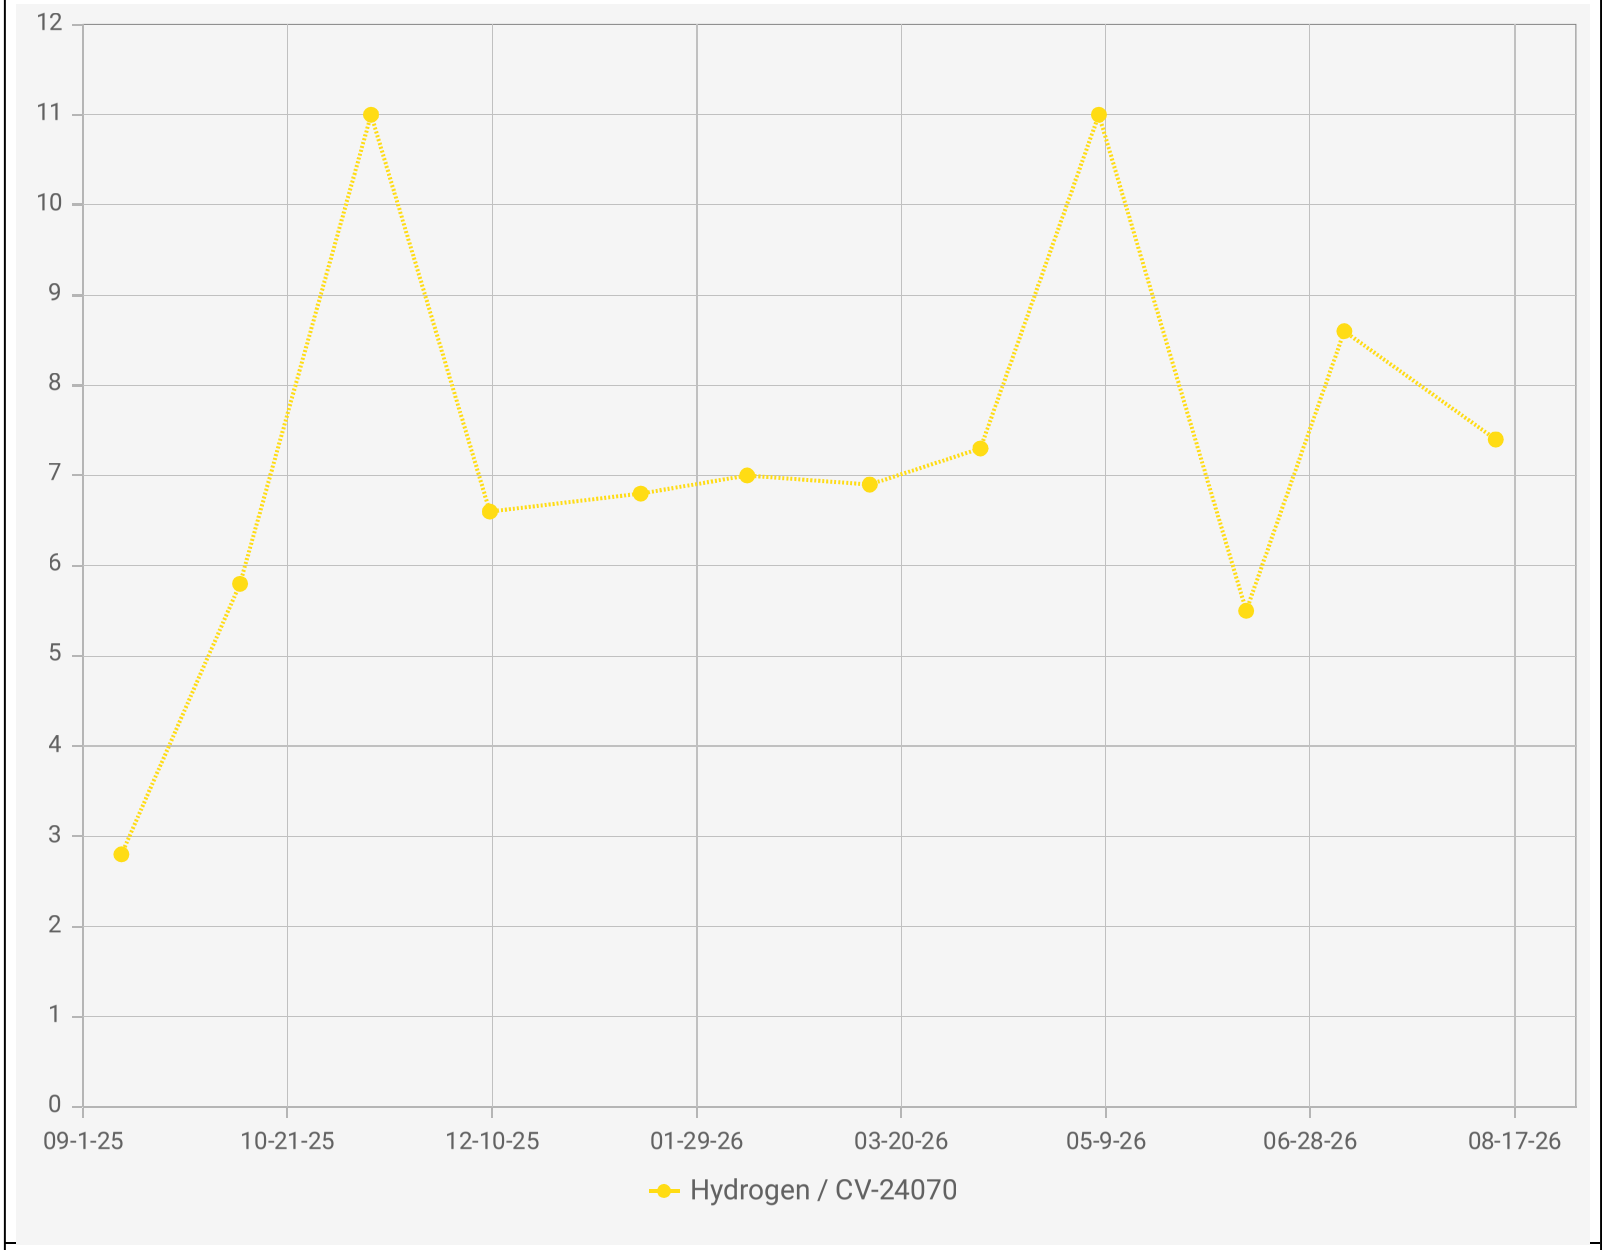

Chiquita Canyon Landfill - LAB DATA
Points Chart
Date Range : 09/01/2025 to 08/31/2026


Chart generation date : 09/09/2026


Point IDs / Names

CV-24070 / CV-24070

Parameter / Unit

Hydrogen / % v/v

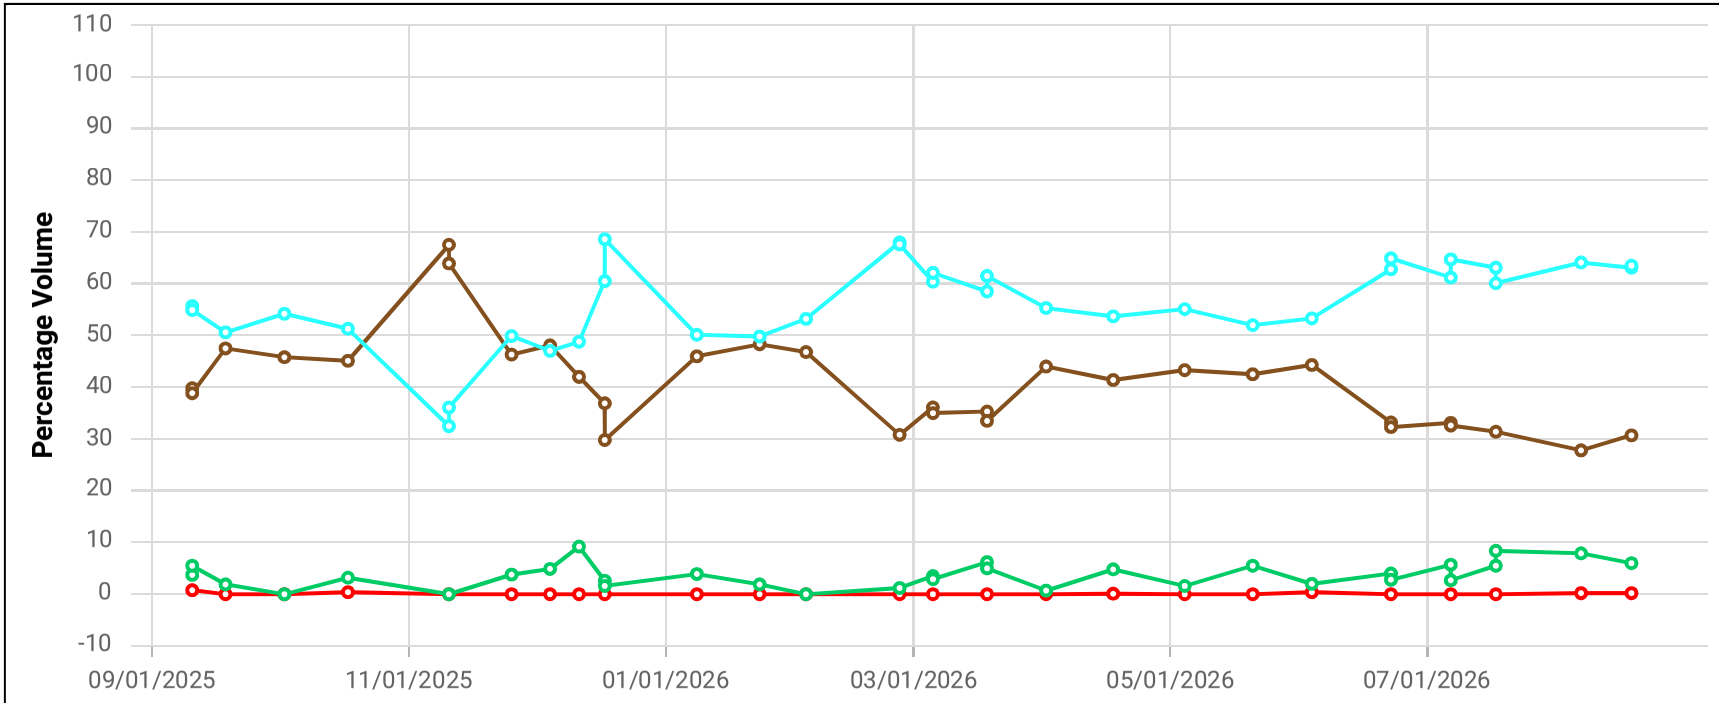

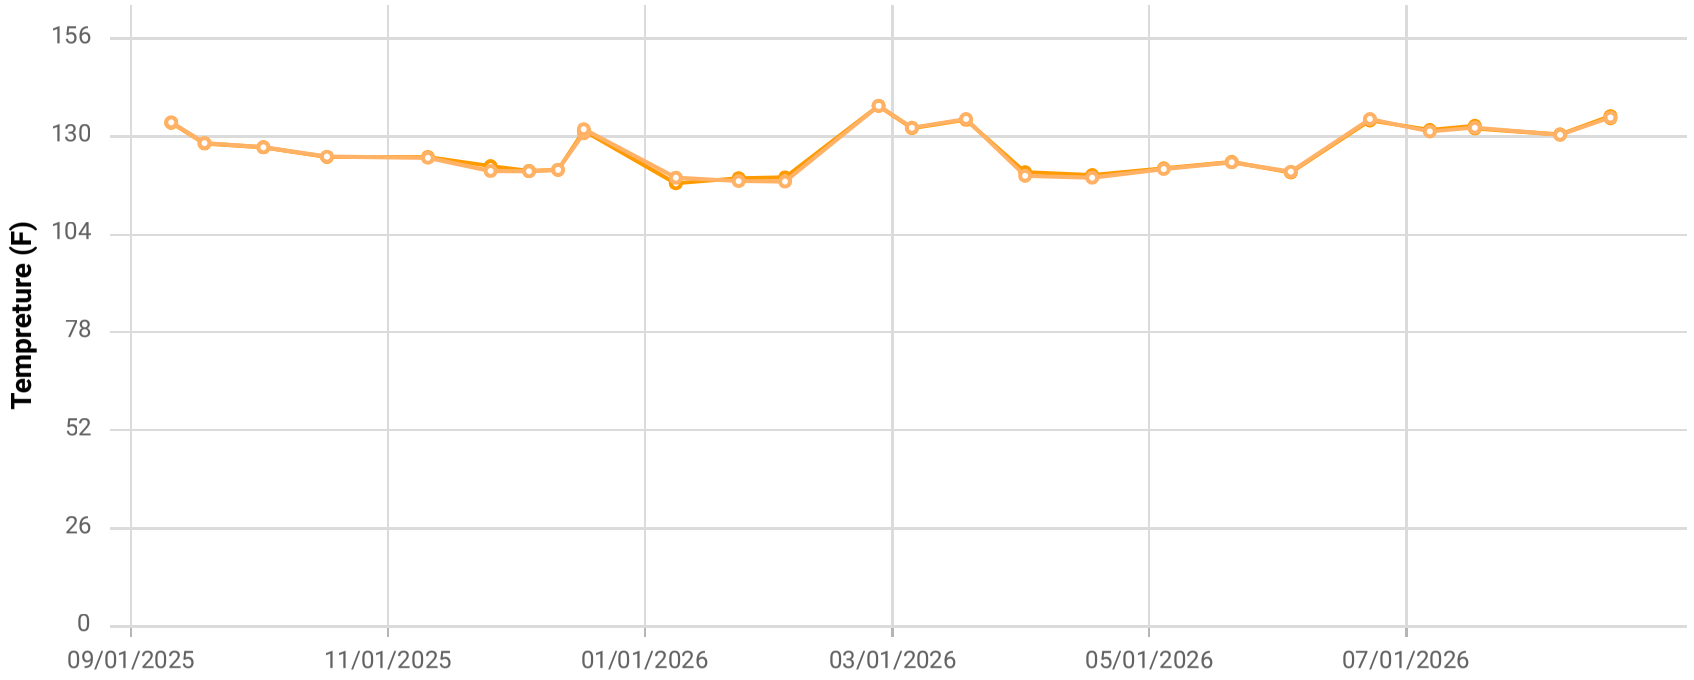

Point ID / Name


CCV24071 / CV-24071

Parameter / Unit

- Init. Flow / scfm
- % CH4 / %
- % CO2 / %
- % O2 / %
- % Bal Gas / %
- Init. Static Press / in. H2O
- Init. Temp / Deg. F
- Adj. Temp / Deg. F

Chiquita Canyon Landfill
Parameter Chart: Multiscale
Date Range: 09/01/2025 - 08/31/2026
Chart generation date: 9/2/26

SCSeTools

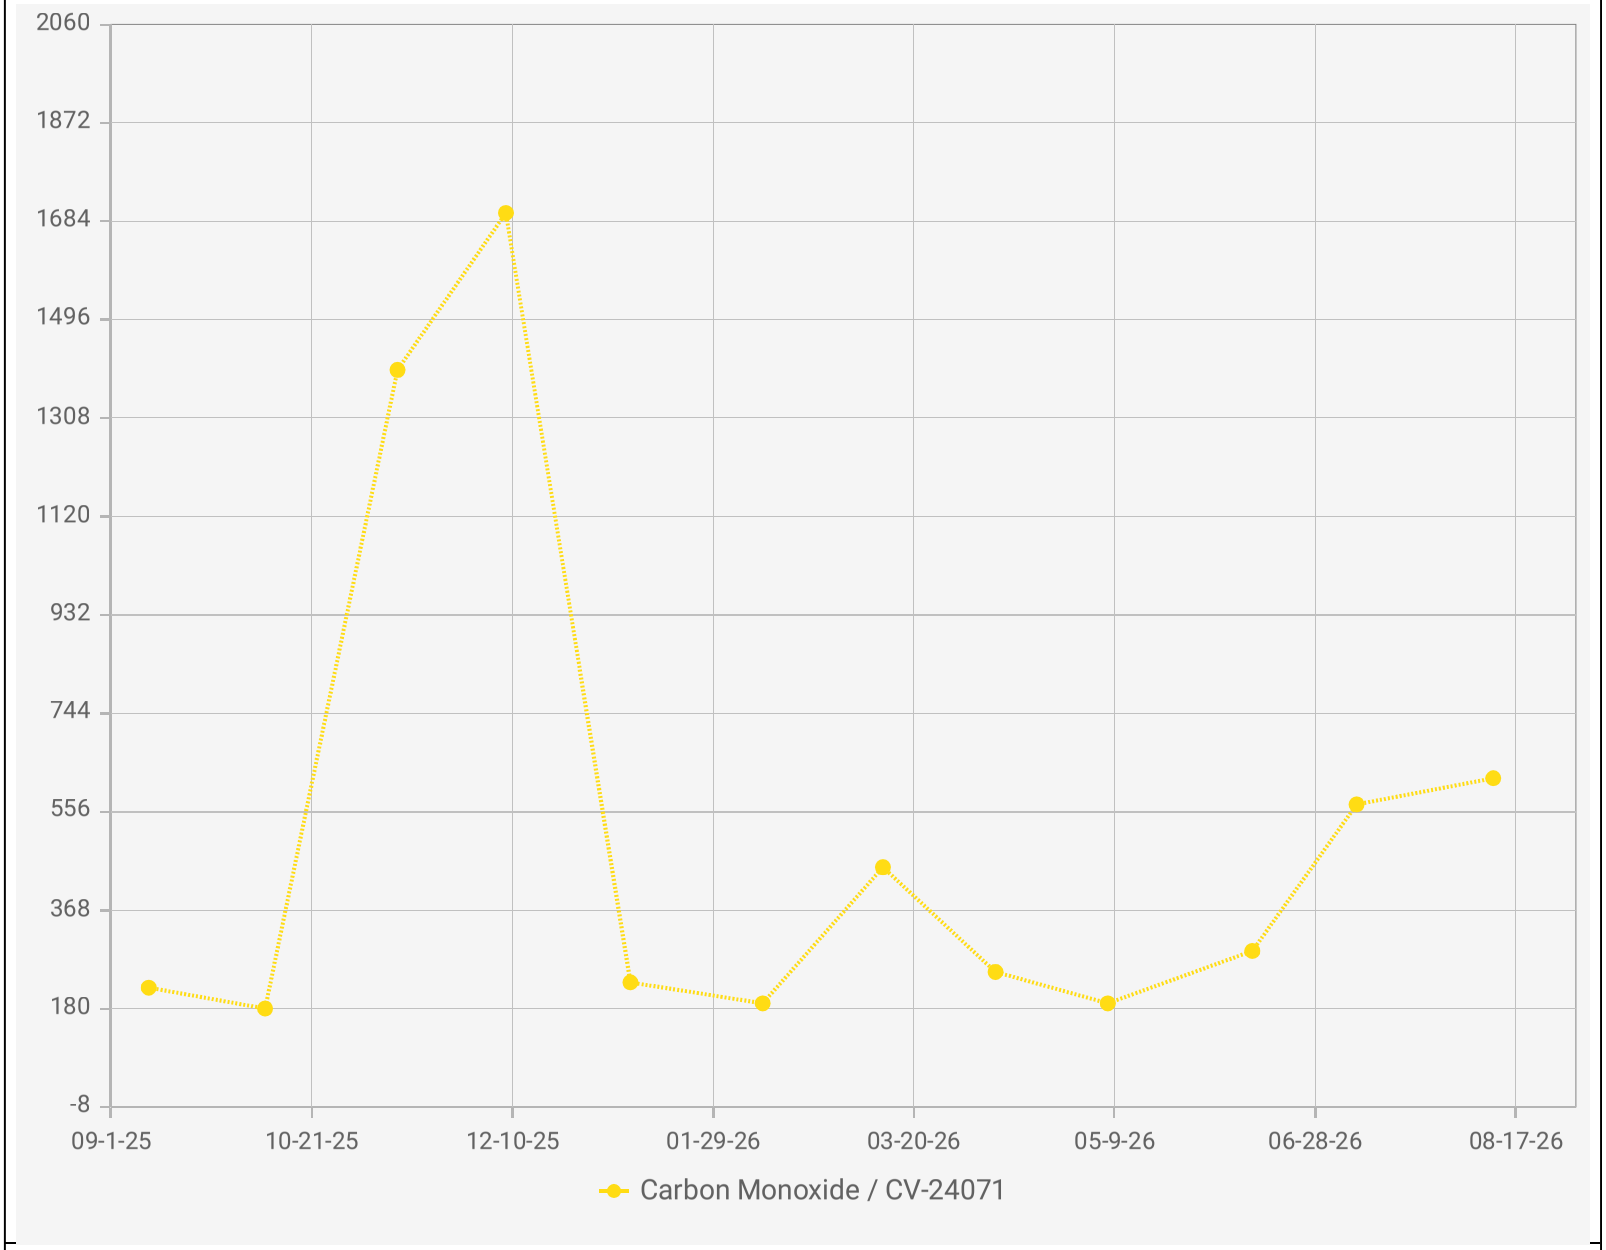

Point IDs / Names


CV-24071 / CV-24071

Parameter / Unit

Carbon Monoxide / ppmv

Chiquita Canyon Landfill - LAB DATA
Points Chart
Date Range : 09/01/2025 to 08/31/2026

Chart generation date : 09/09/2026

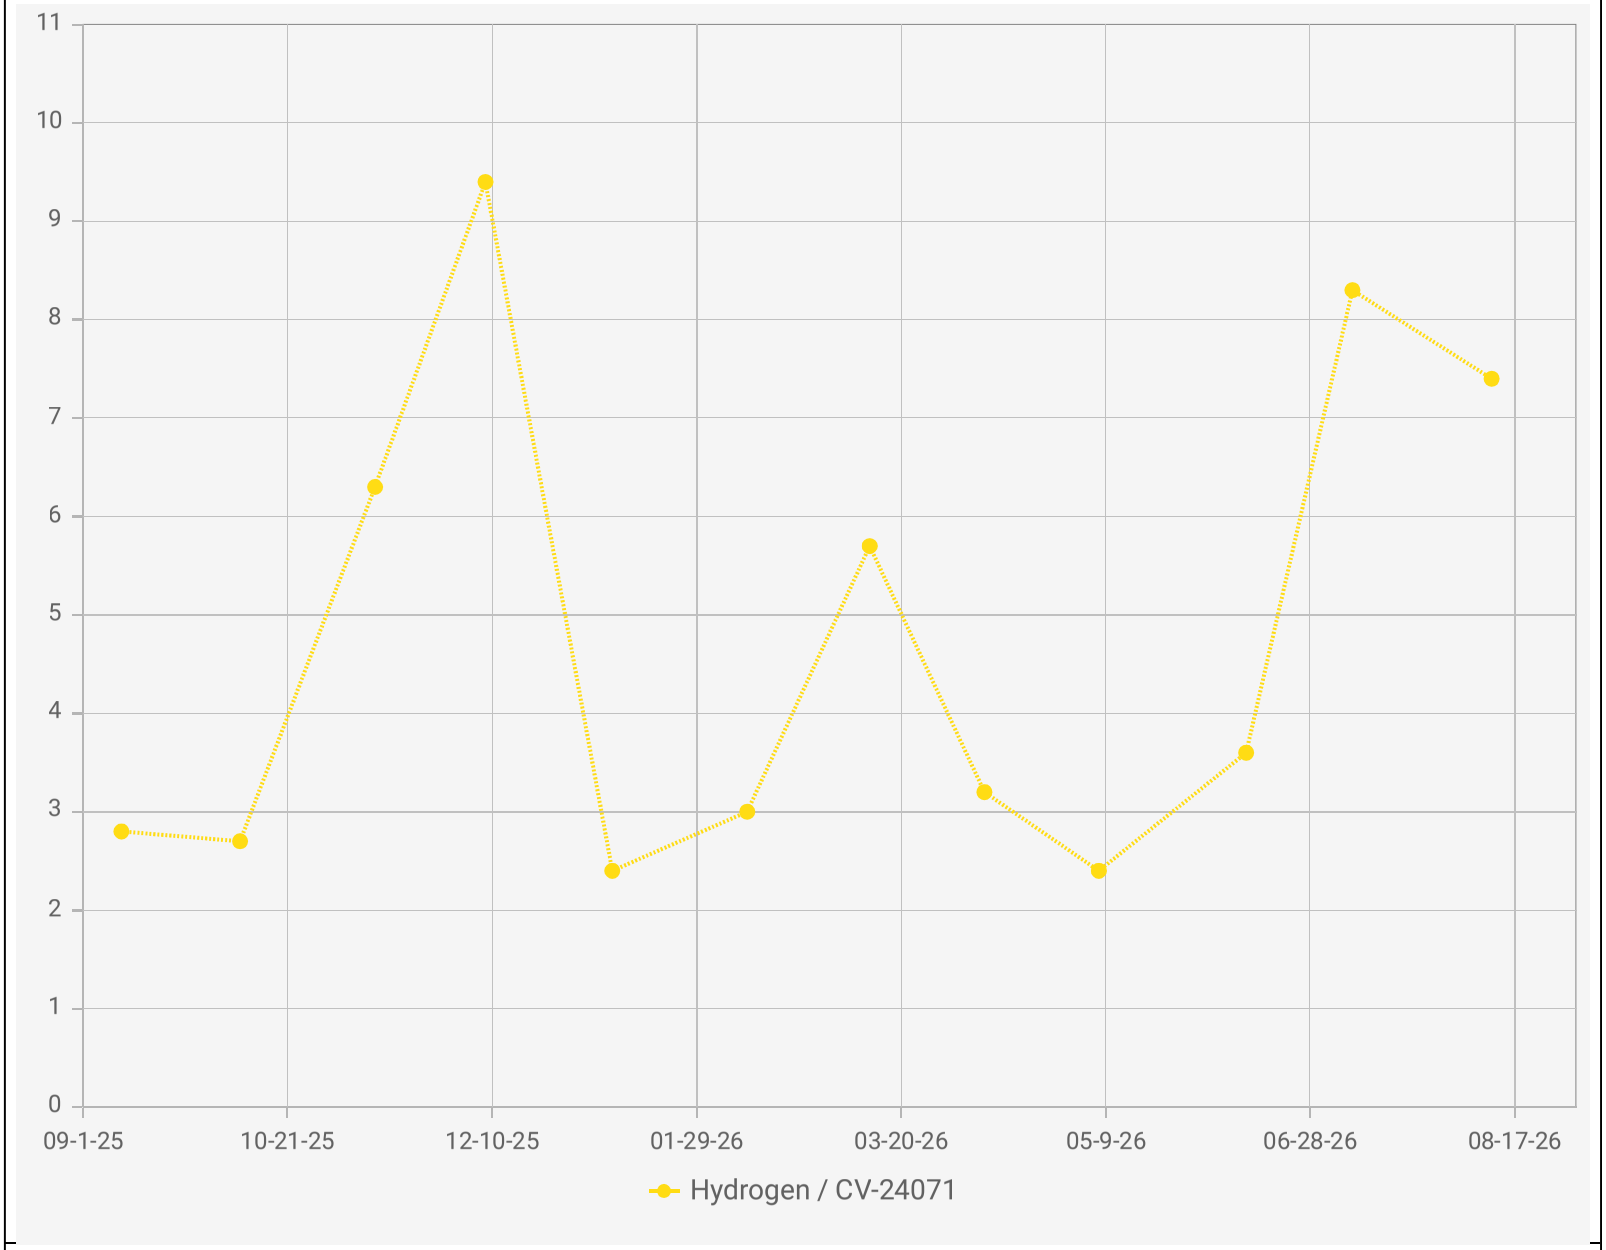

Chiquita Canyon Landfill - LAB DATA
Points Chart
Date Range : 09/01/2025 to 08/31/2026


Chart generation date : 09/09/2026

Point IDs / Names

CV-24071 / CV-24071

Parameter / Unit

Hydrogen / % v/v

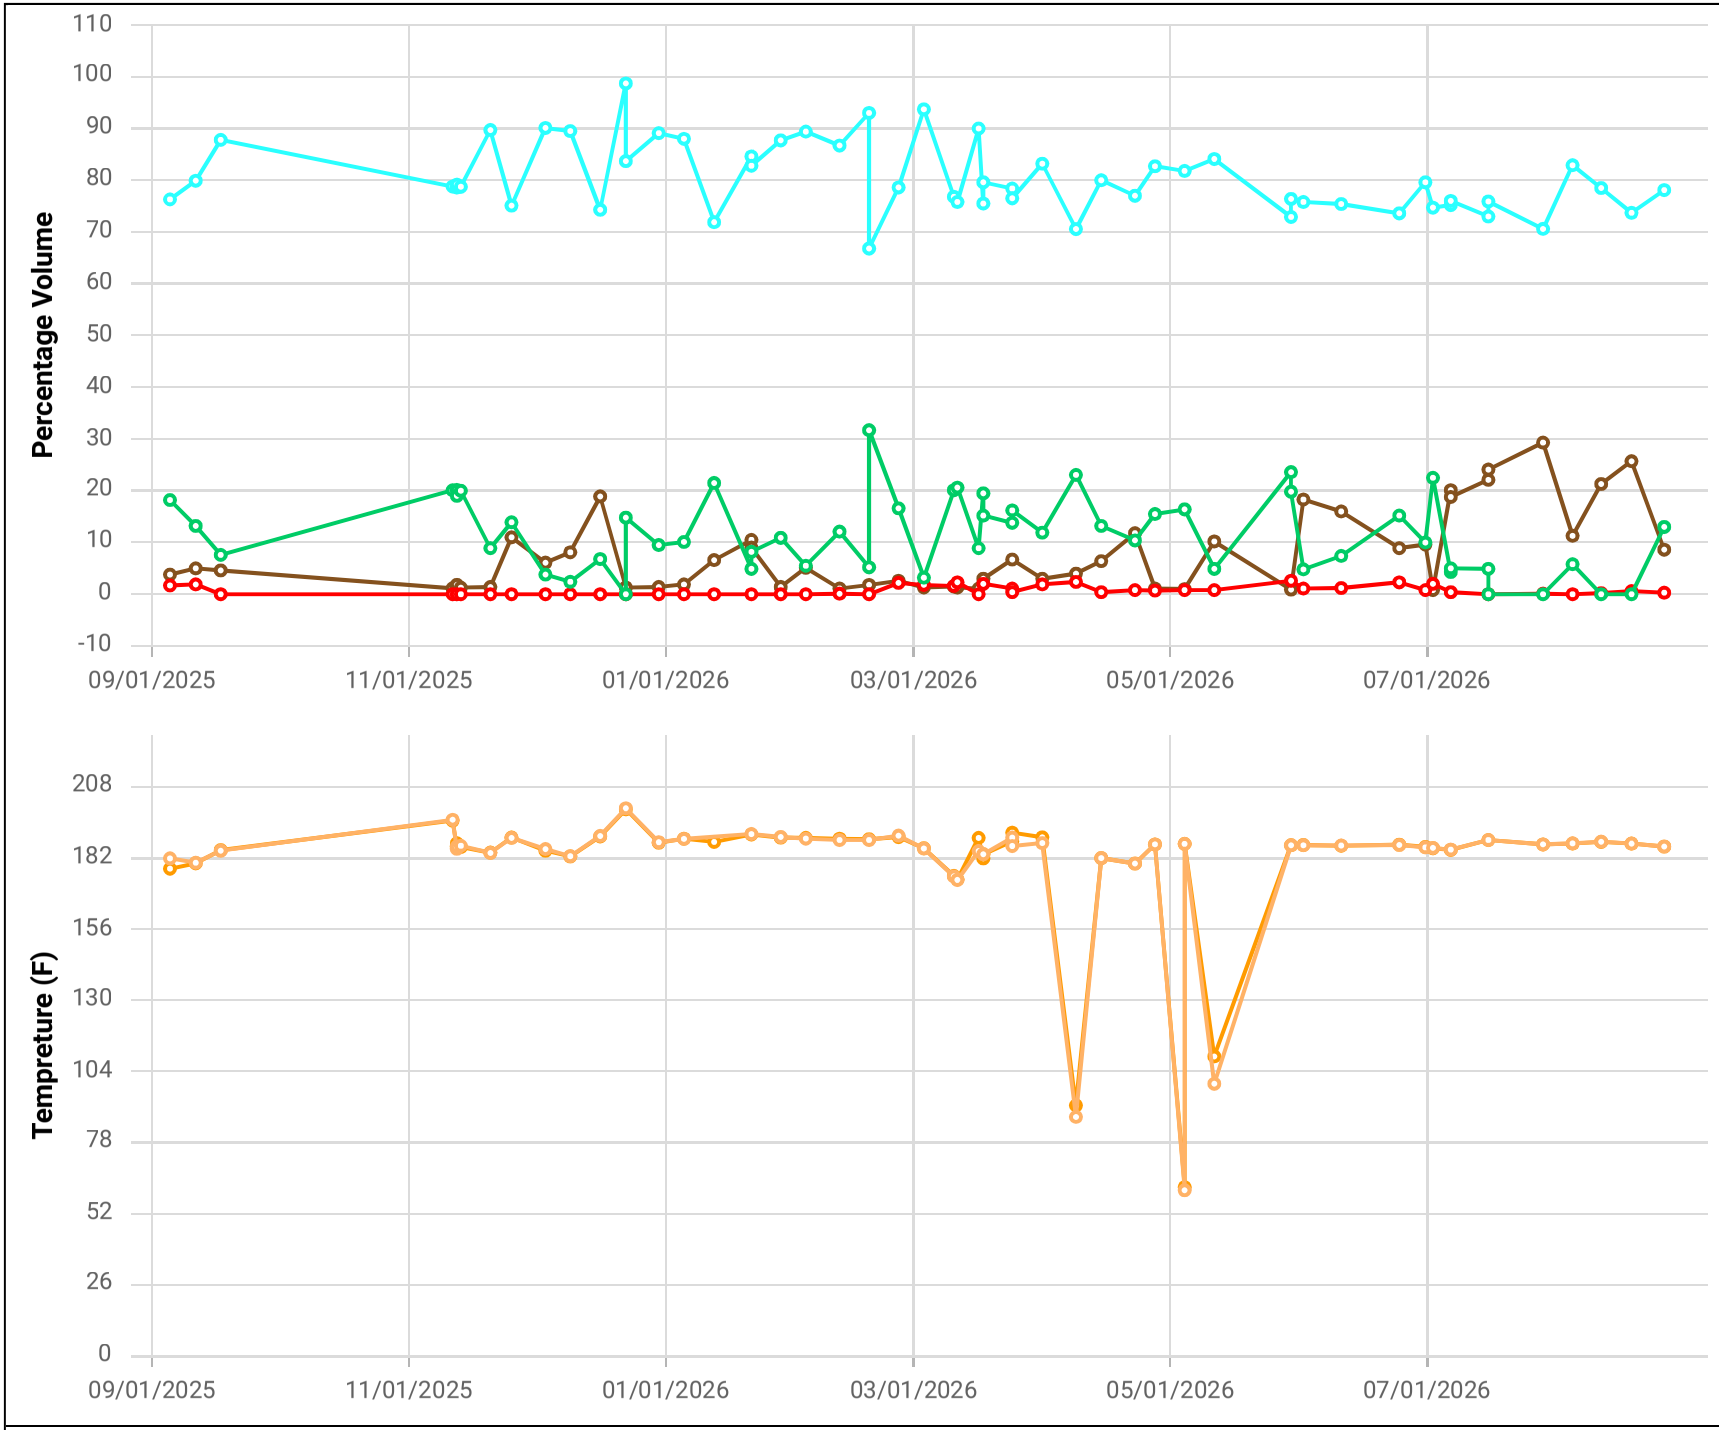

Point ID / Name


CCV24075 / CV-24075-TP15


Parameter / Unit

- Init. Flow / scfm
- % CH4 / %
- % CO2 / %
- % O2 / %
- % Bal Gas / %
- Init. Static Press / in. H2O
- Init. Temp / Deg. F
- Adj. Temp / Deg. F

Chiquita Canyon Landfill
Parameter Chart: Multiscale
Date Range: 09/01/2025 - 08/31/2026
Chart generation date: 9/2/26

SCSeTools

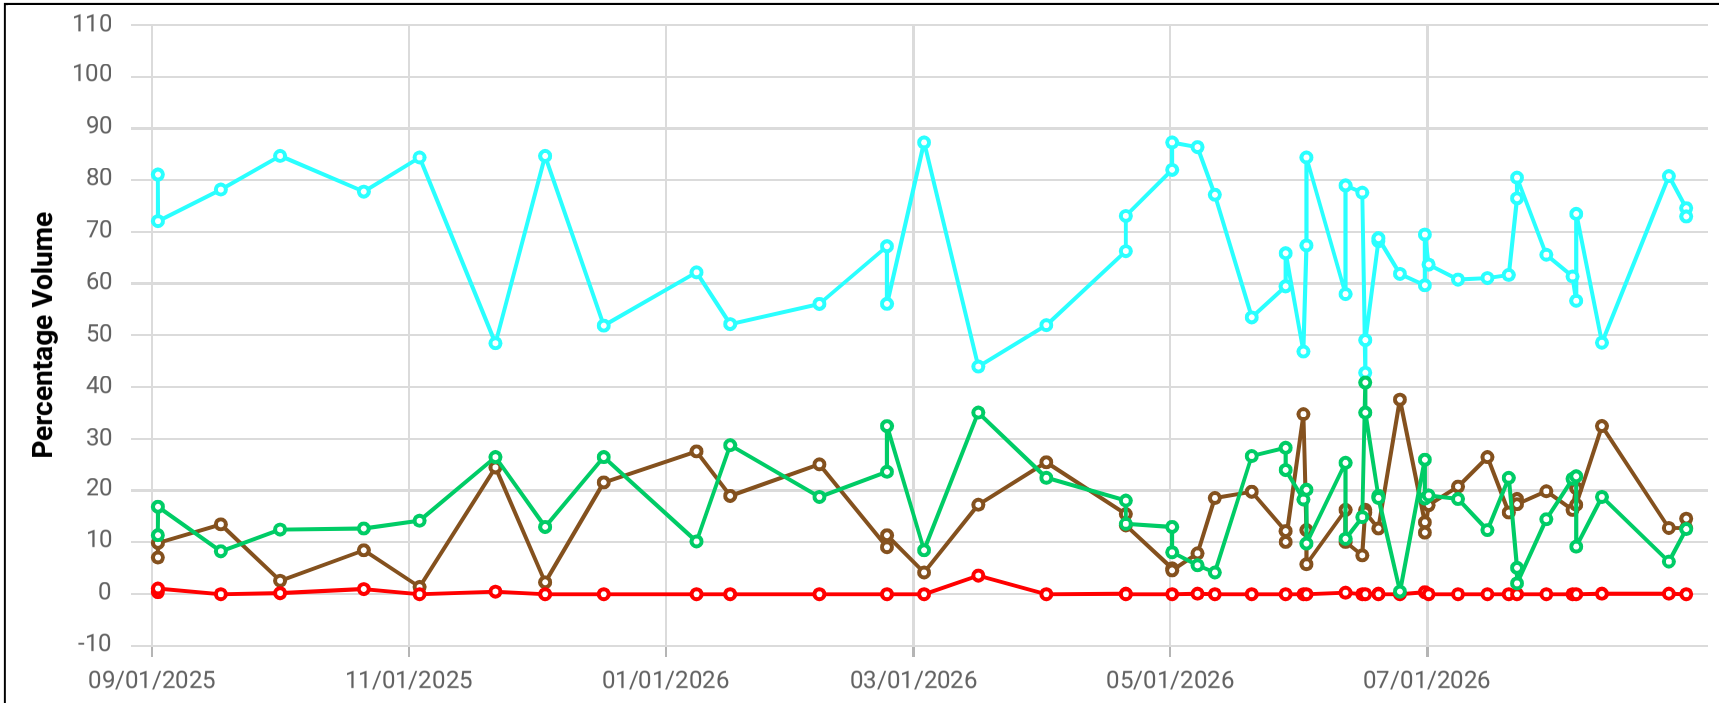

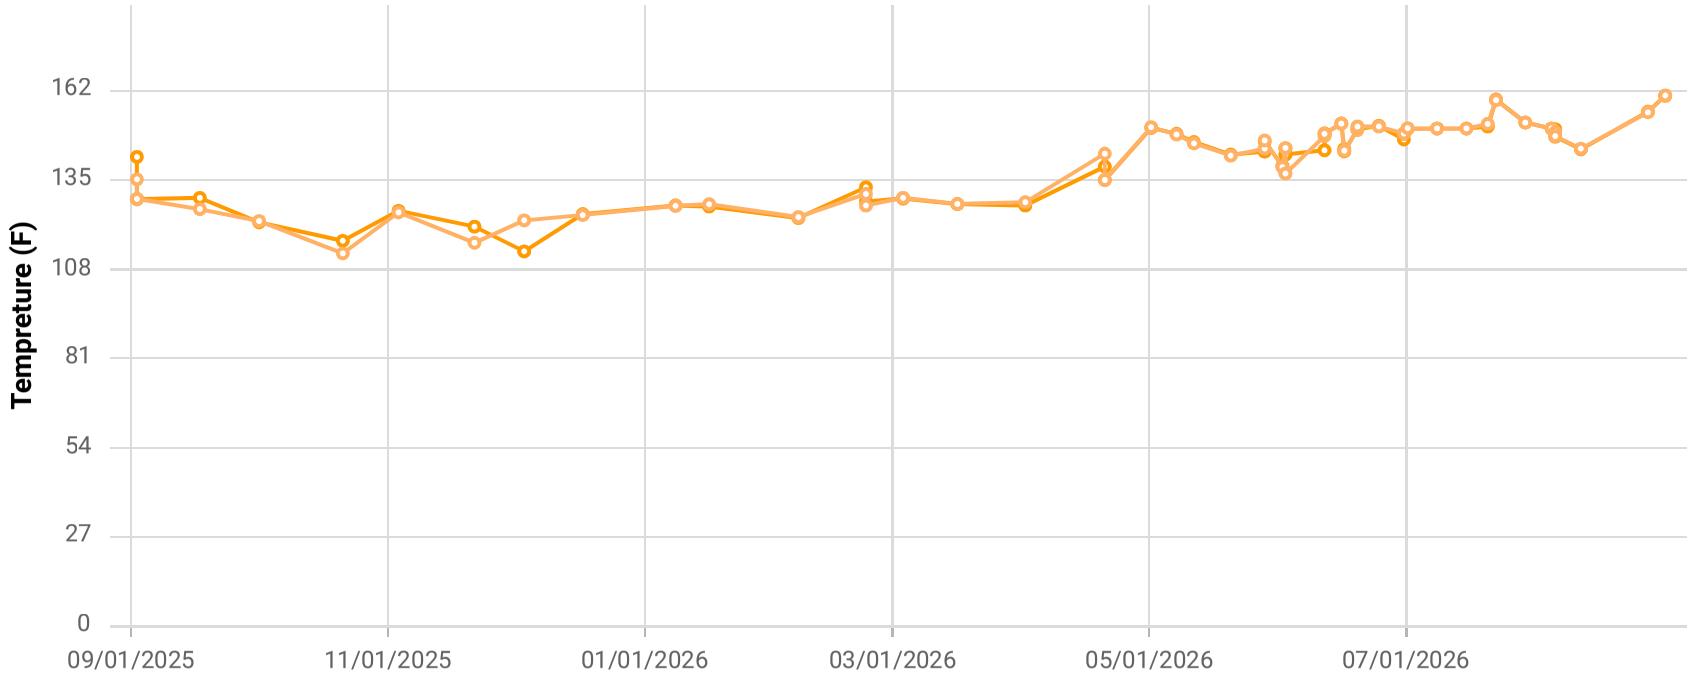

Point ID / Name

CCV24077 / CV-24077

Parameter / Unit

- Init. Flow / scfm
- % CH4 / %
- % CO2 / %
- % O2 / %
- % Bal Gas / %
- Init. Static Press / in. H2O
- Init. Temp / Deg. F
- Adj. Temp / Deg. F


Chiquita Canyon Landfill


Parameter Chart: Multiscale

Date Range: 09/01/2025 - 08/31/2026

Chart generation date: 9/2/26

SCSeTools

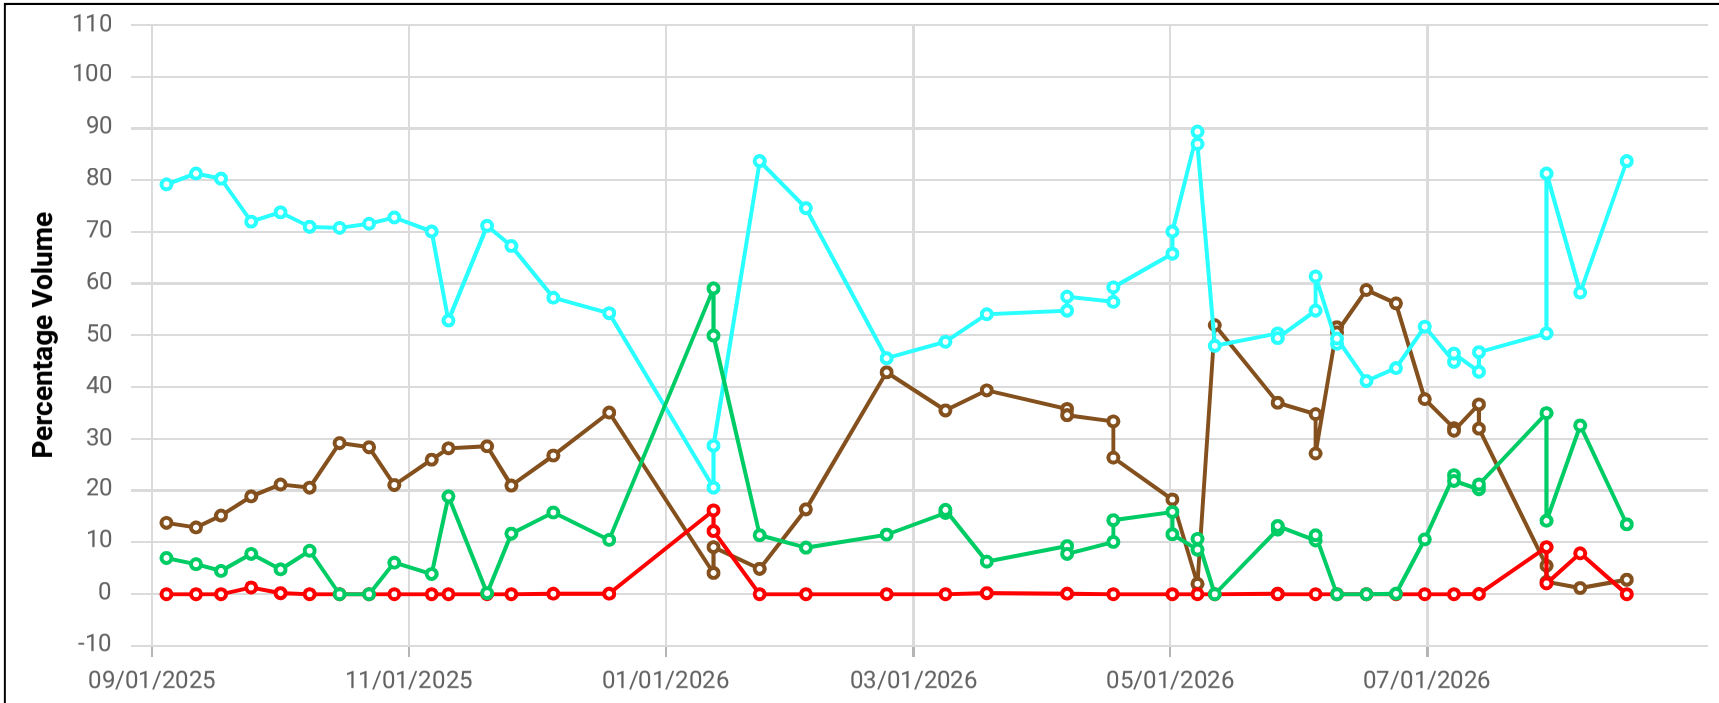

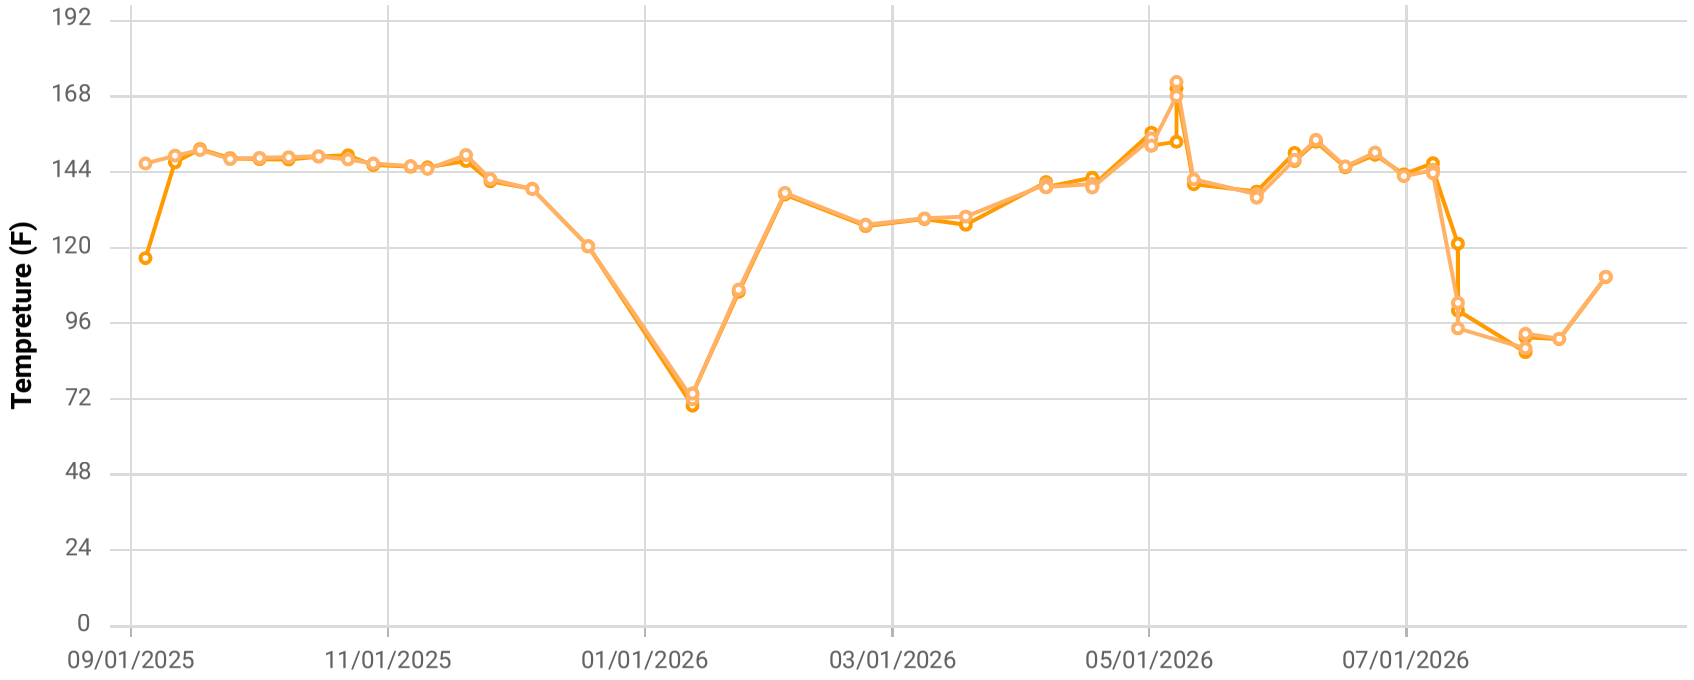

Point ID / Name


CCV24079 / CV-24079-TP8


Parameter / Unit

- Init. Flow / scfm
- % CH4 / %
- % CO2 / %
- % O2 / %
- % Bal Gas / %
- Init. Static Press / in. H2O
- Init. Temp / Deg. F
- Adj. Temp / Deg. F

Chiquita Canyon Landfill
Parameter Chart: Multiscale
Date Range: 09/01/2025 - 08/31/2026
Chart generation date: 9/2/26

SCSeTools

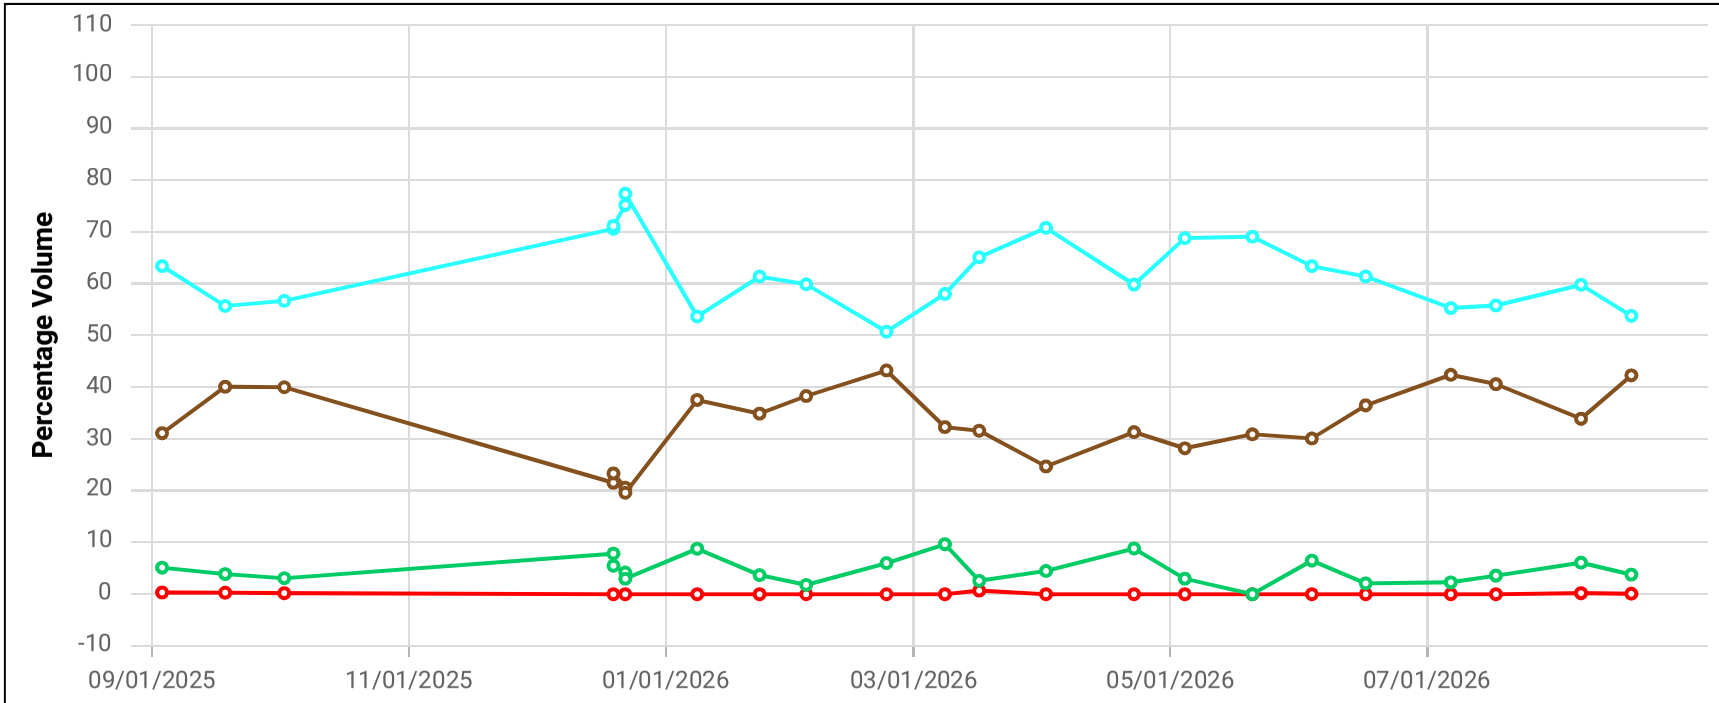

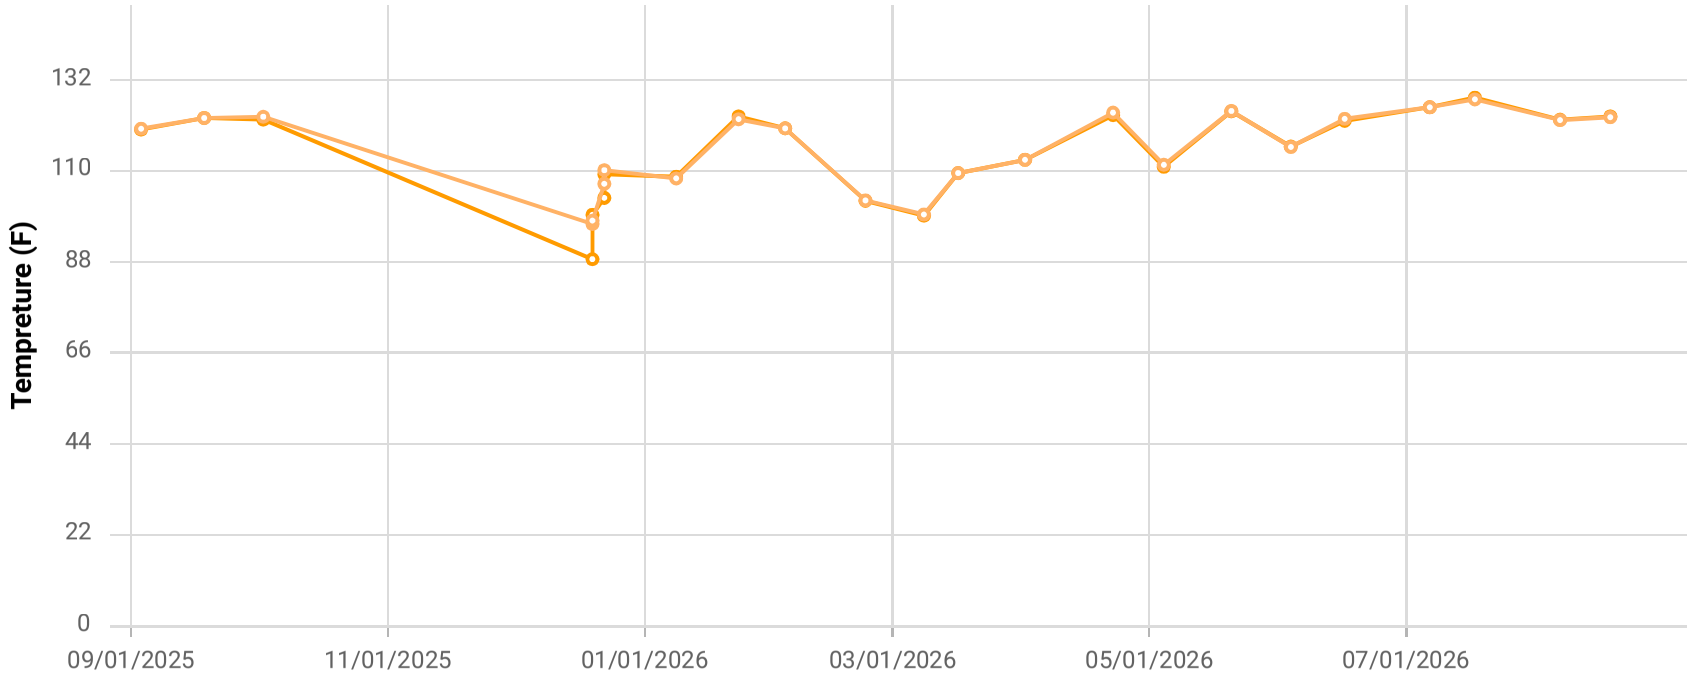

Point ID / Name


CCV24082 / CV-24082

Parameter / Unit

- Init. Flow / scfm
- % CH4 / %
- % CO2 / %
- % O2 / %
- % Bal Gas / %
- Init. Static Press / in. H2O
- Init. Temp / Deg. F
- Adj. Temp / Deg. F

Chiquita Canyon Landfill
Parameter Chart: Multiscale
Date Range: 09/01/2025 - 08/31/2026
Chart generation date: 9/2/26

SCSeTools

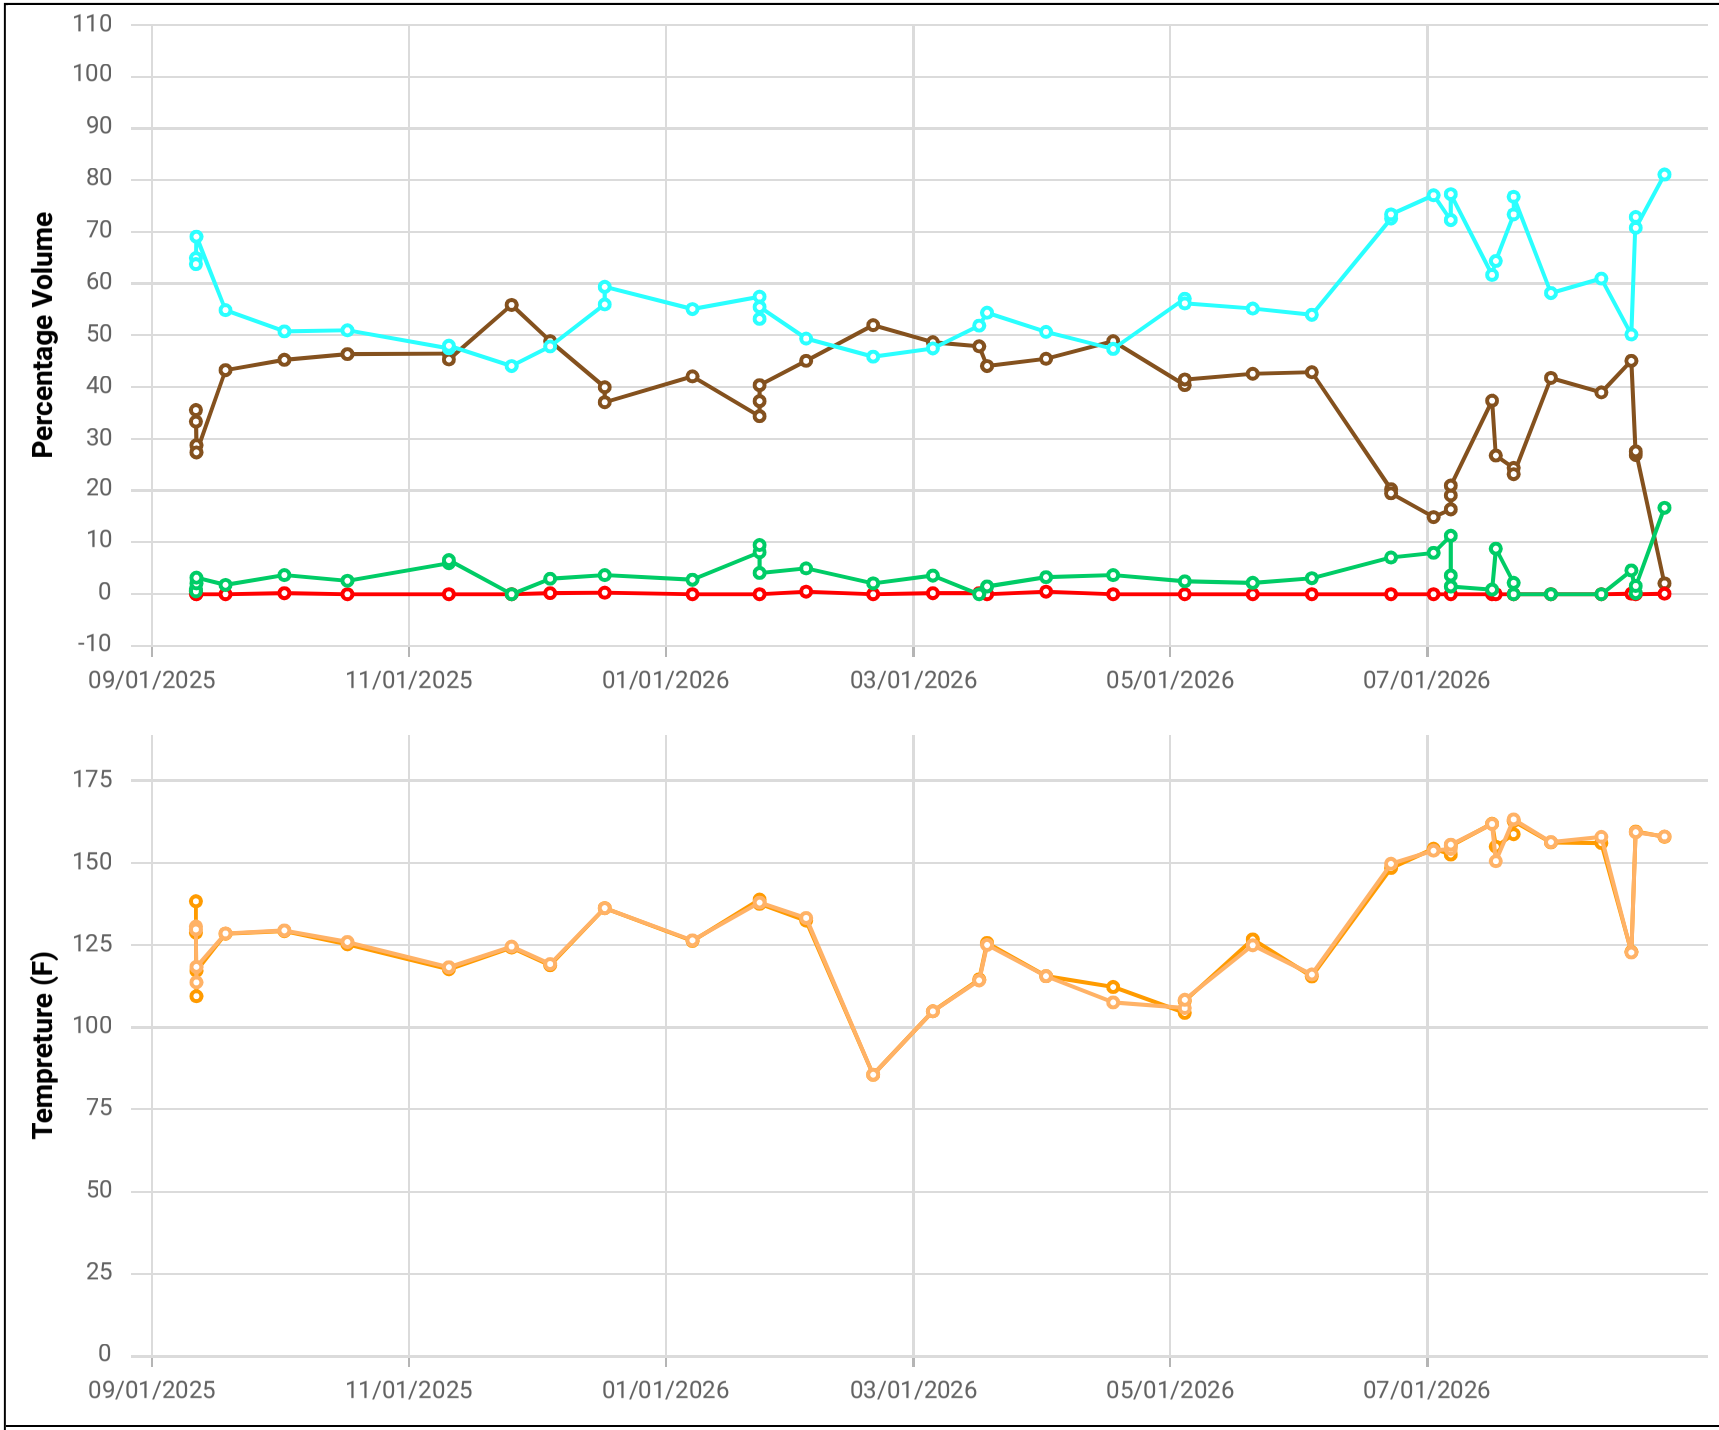

Point ID / Name


CCV24083 / CV-24083


Parameter / Unit

- Init. Flow / scfm
- % CH4 / %
- % CO2 / %
- % O2 / %
- % Bal Gas / %
- Init. Static Press / in. H2O
- Init. Temp / Deg. F
- Adj. Temp / Deg. F

Chiquita Canyon Landfill
Parameter Chart: Multiscale
Date Range: 09/01/2025 - 08/31/2026
Chart generation date: 9/2/26

SCSeTools

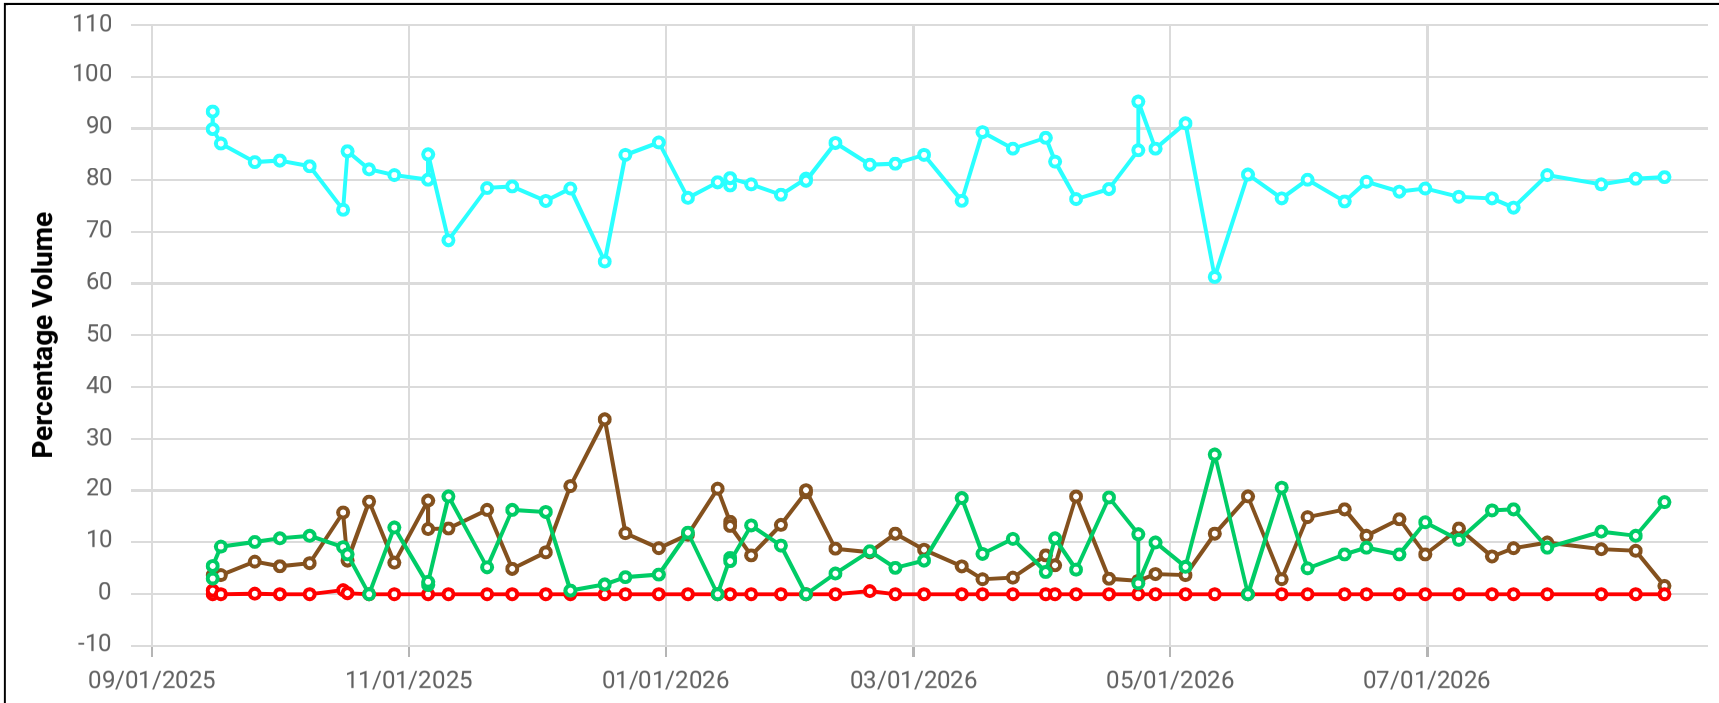

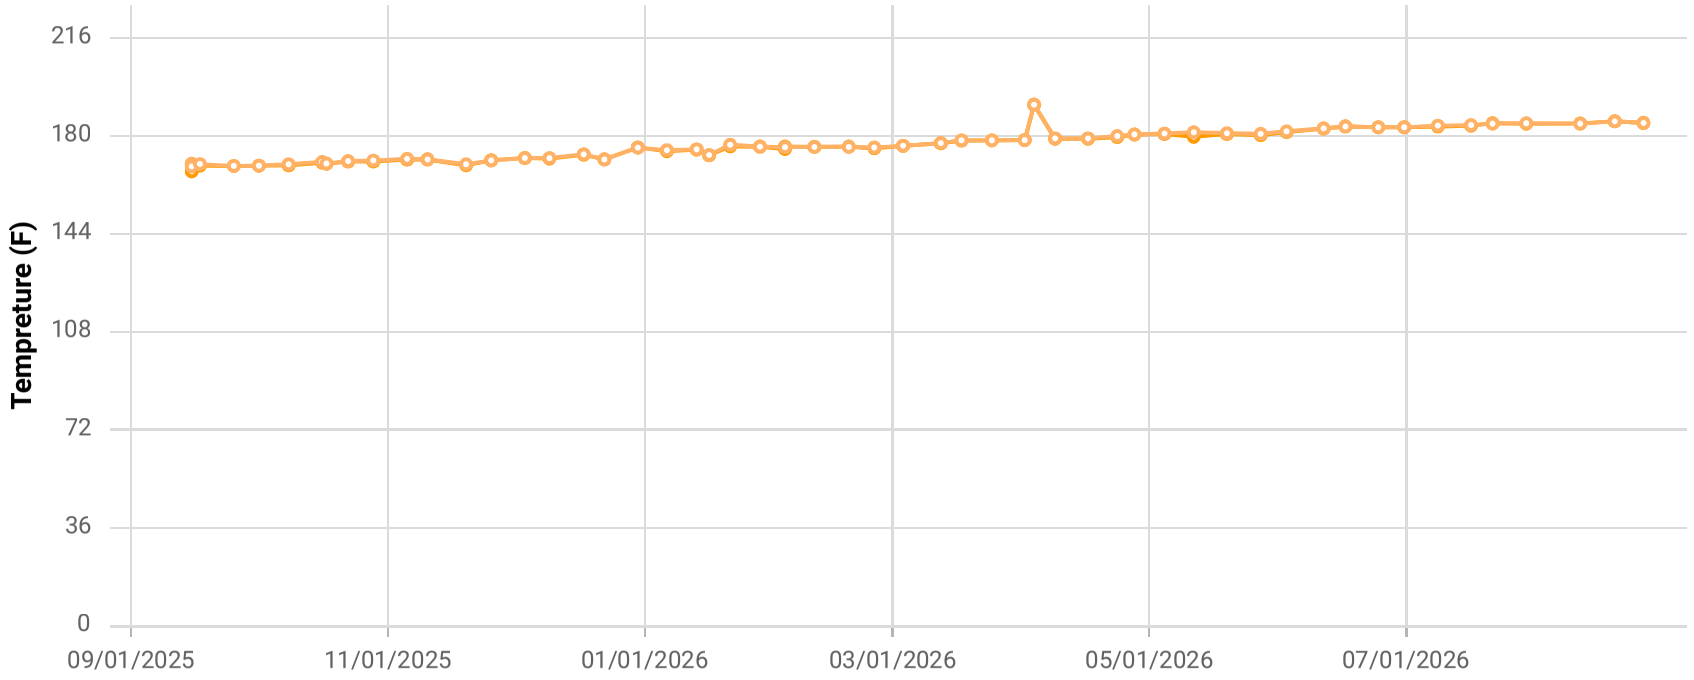

Point ID / Name


CCV24084 / CV-24084-TP11

Parameter / Unit

- Init. Flow / scfm
- % CH4 / %
- % CO2 / %
- % O2 / %
- % Bal Gas / %
- Init. Static Press / in. H2O
- Init. Temp / Deg. F
- Adj. Temp / Deg. F

Chiquita Canyon Landfill
Parameter Chart: Multiscale
Date Range: 09/01/2025 - 08/31/2026
Chart generation date: 9/2/26

SCSeTools

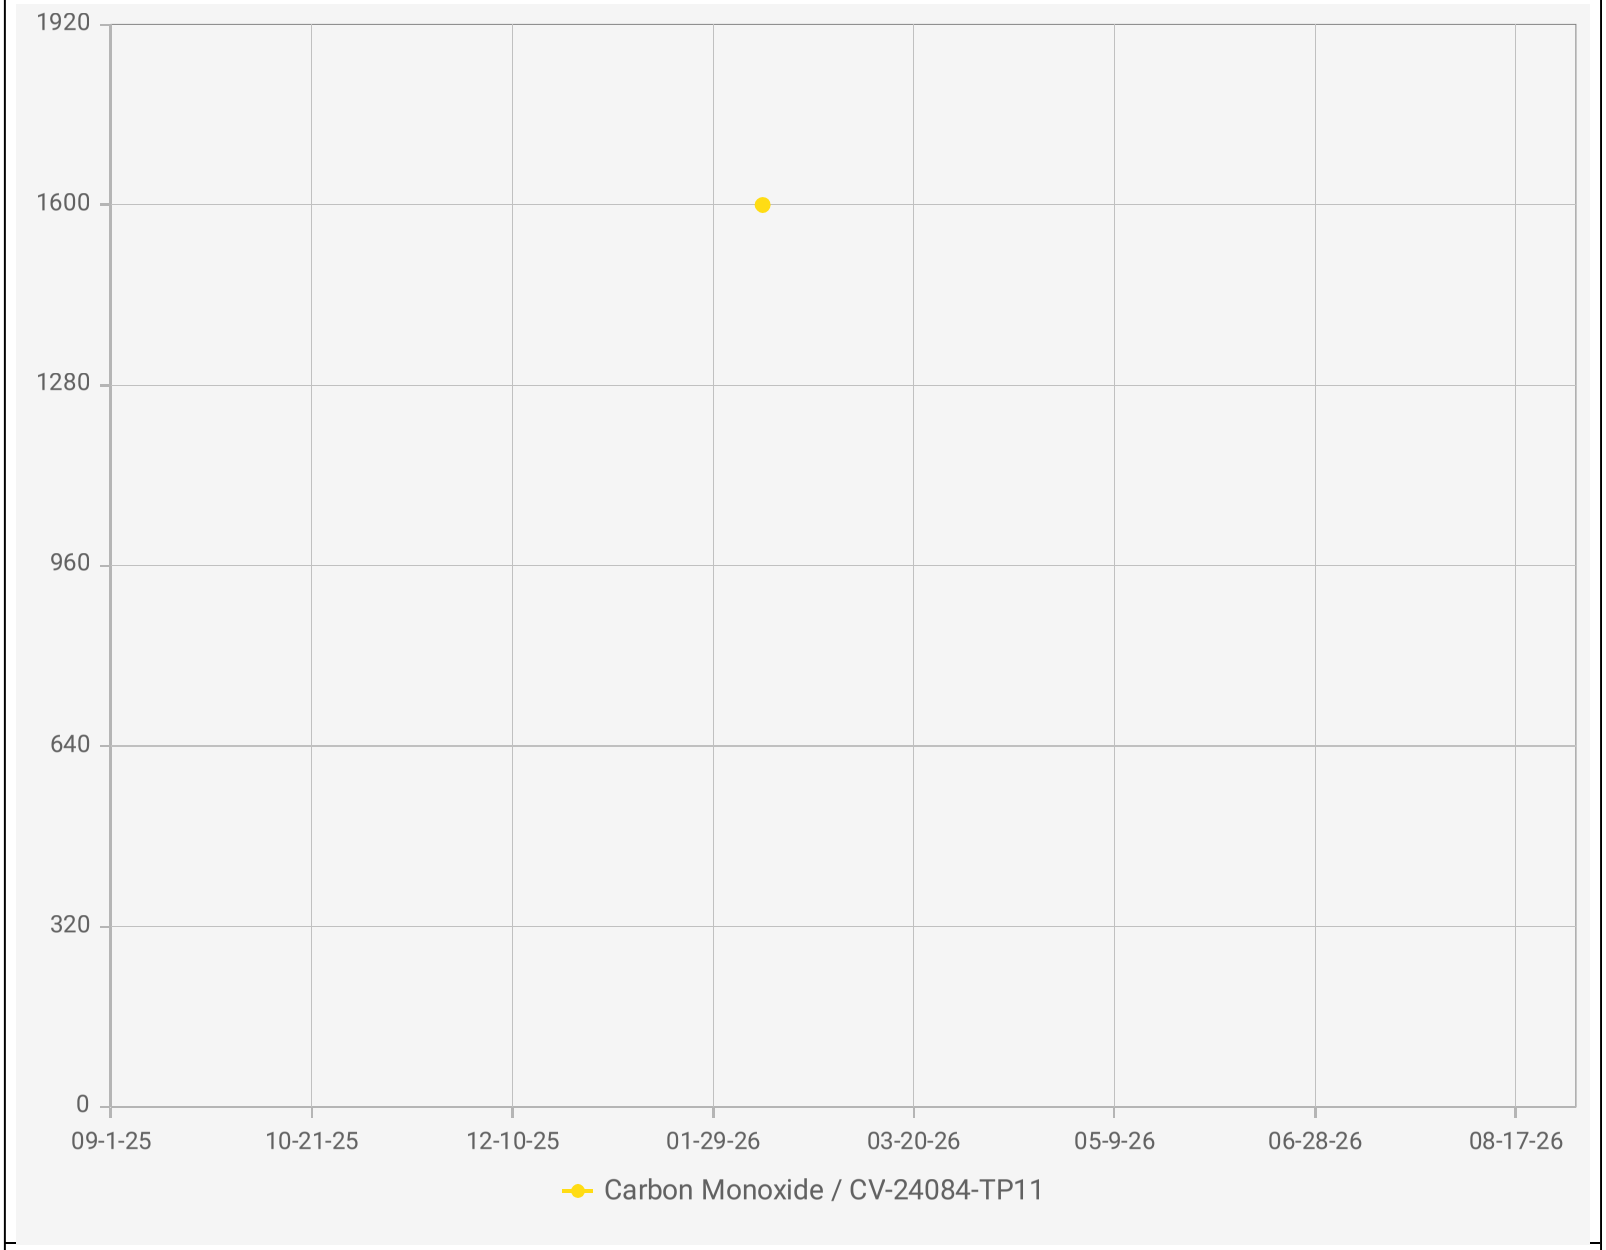

Point IDs / Names


CV-24084-TP11 / CV-24084-TP11

Parameter / Unit

Carbon Monoxide / ppmv

Chiquita Canyon Landfill - LAB DATA
Points Chart
Date Range : 09/01/2025 to 08/31/2026

Chart generation date : 09/09/2026

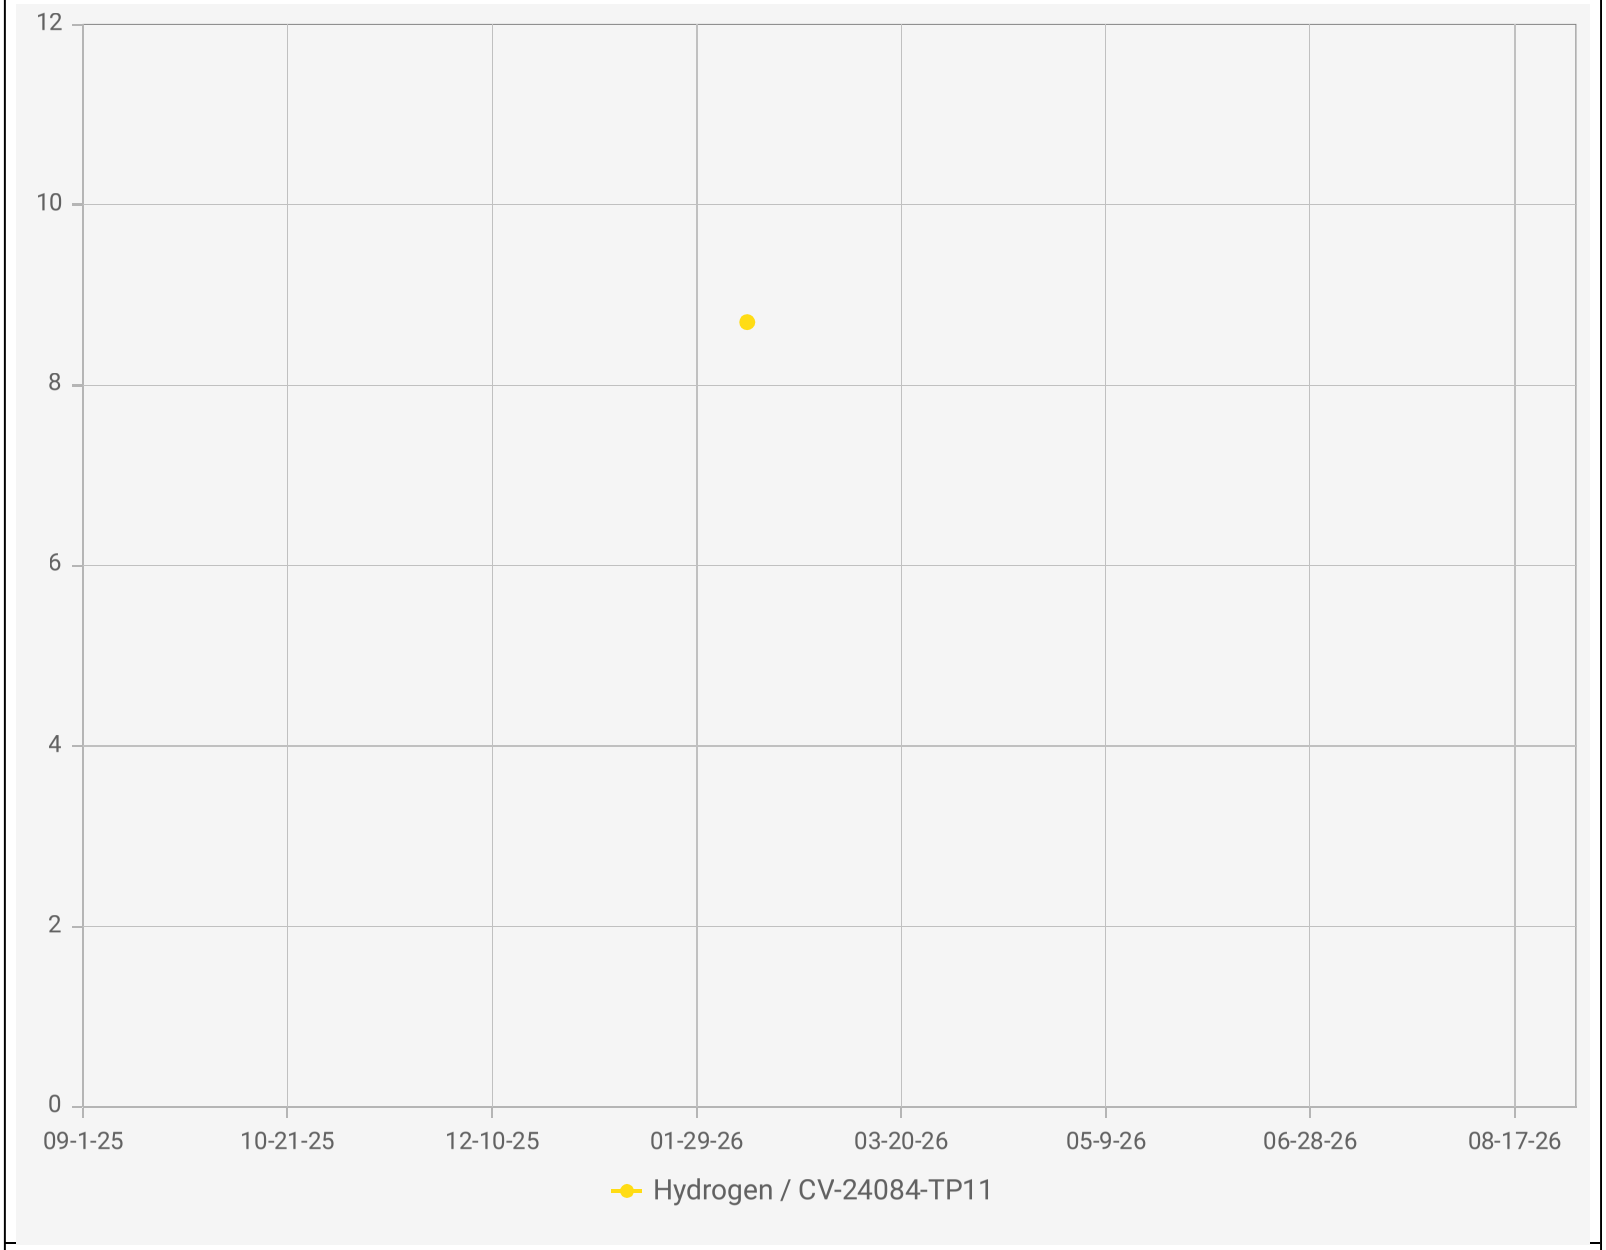

Point IDs / Names


CV-24084-TP11 / CV-24084-TP11


Parameter / Unit

Hydrogen / % v/v

Chiquita Canyon Landfill - LAB DATA
Points Chart
Date Range : 09/01/2025 to 08/31/2026

Chart generation date : 09/09/2026

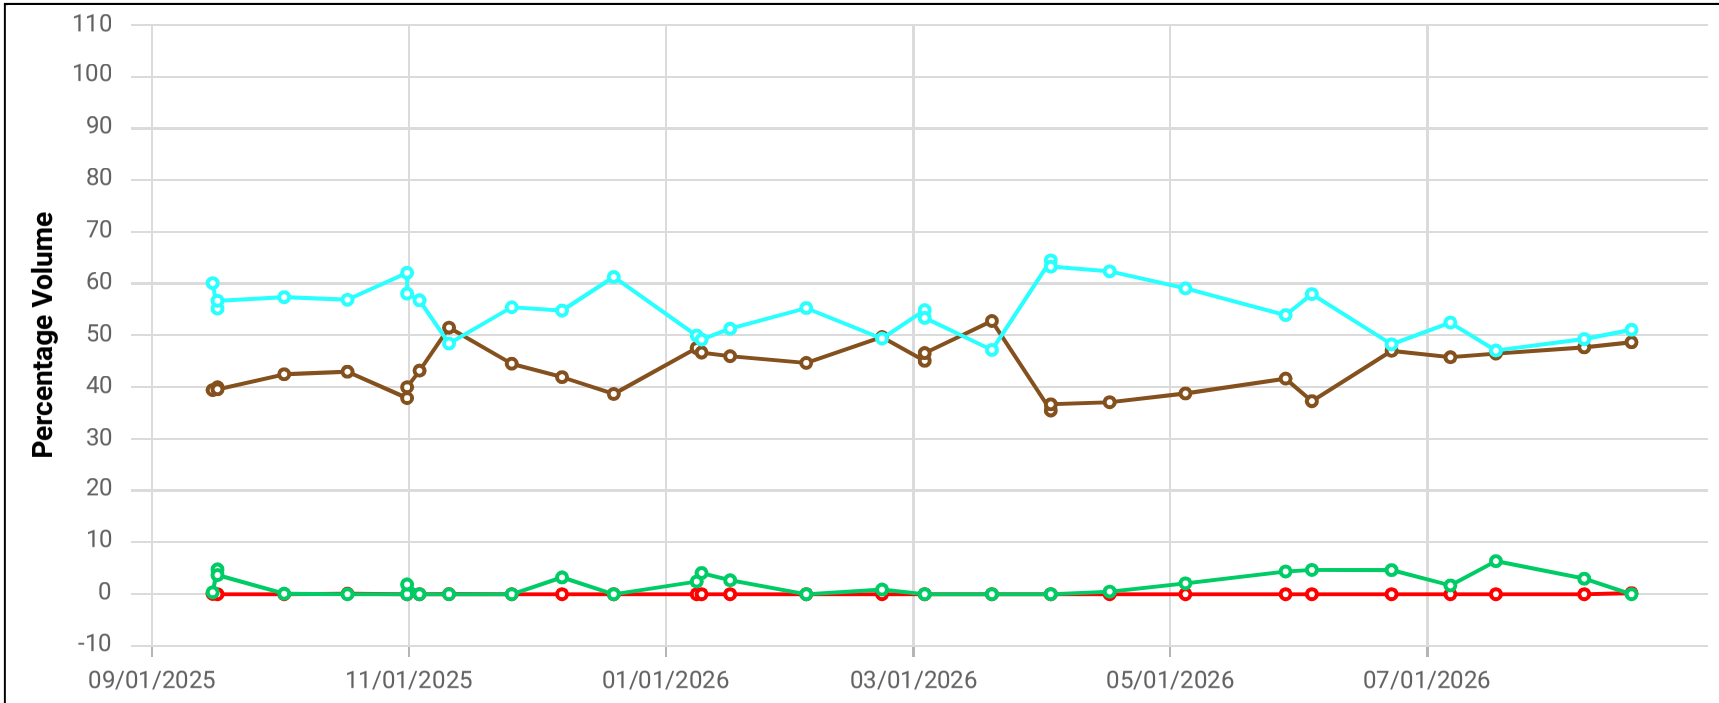

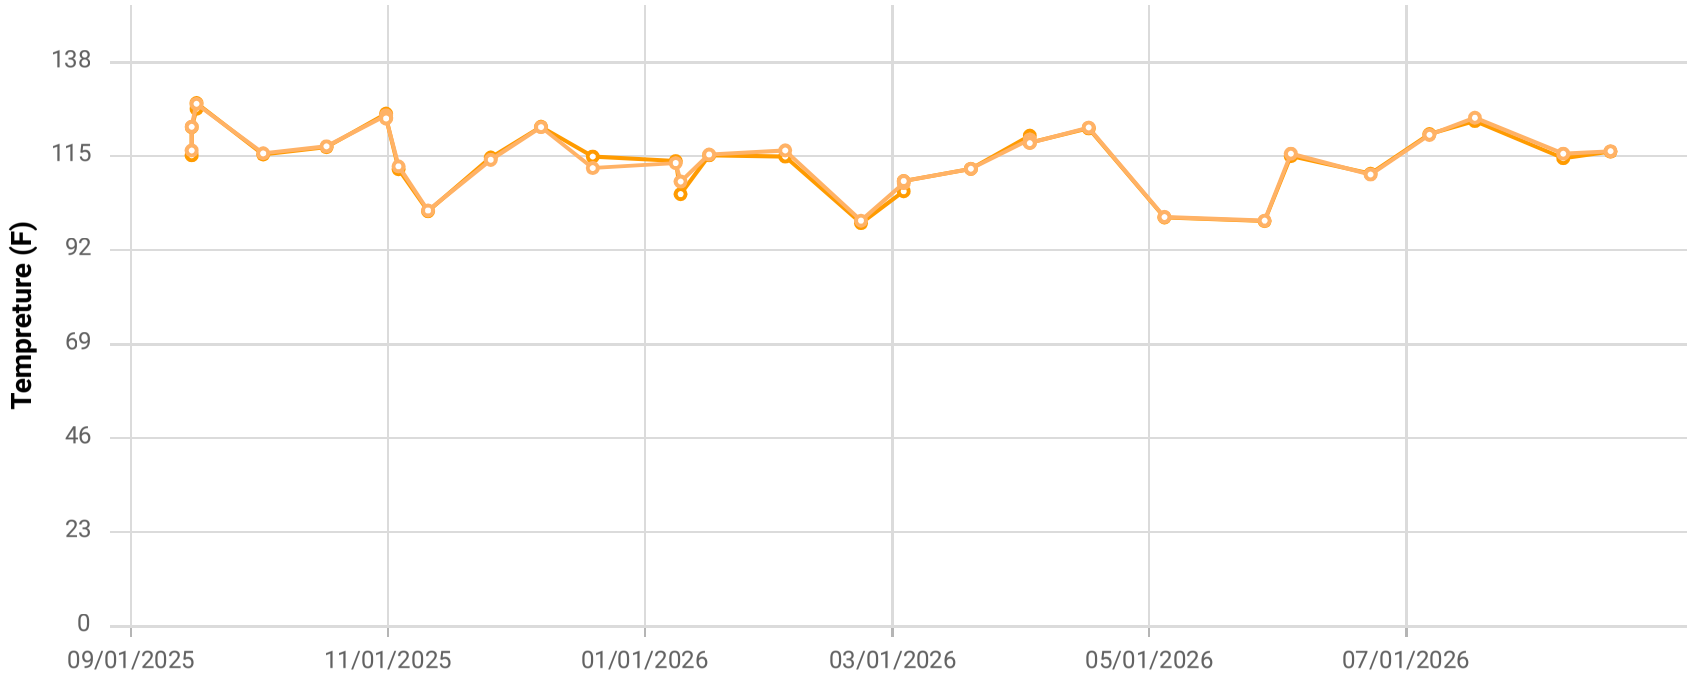

Point ID / Name


CCV24088 / CV-24088


Parameter / Unit

- Init. Flow / scfm
- % CH4 / %
- % CO2 / %
- % O2 / %
- % Bal Gas / %
- Init. Static Press / in. H2O
- Init. Temp / Deg. F
- Adj. Temp / Deg. F

Chiquita Canyon Landfill
Parameter Chart: Multiscale
Date Range: 09/01/2025 - 08/31/2026
Chart generation date: 9/2/26

SCSeTools

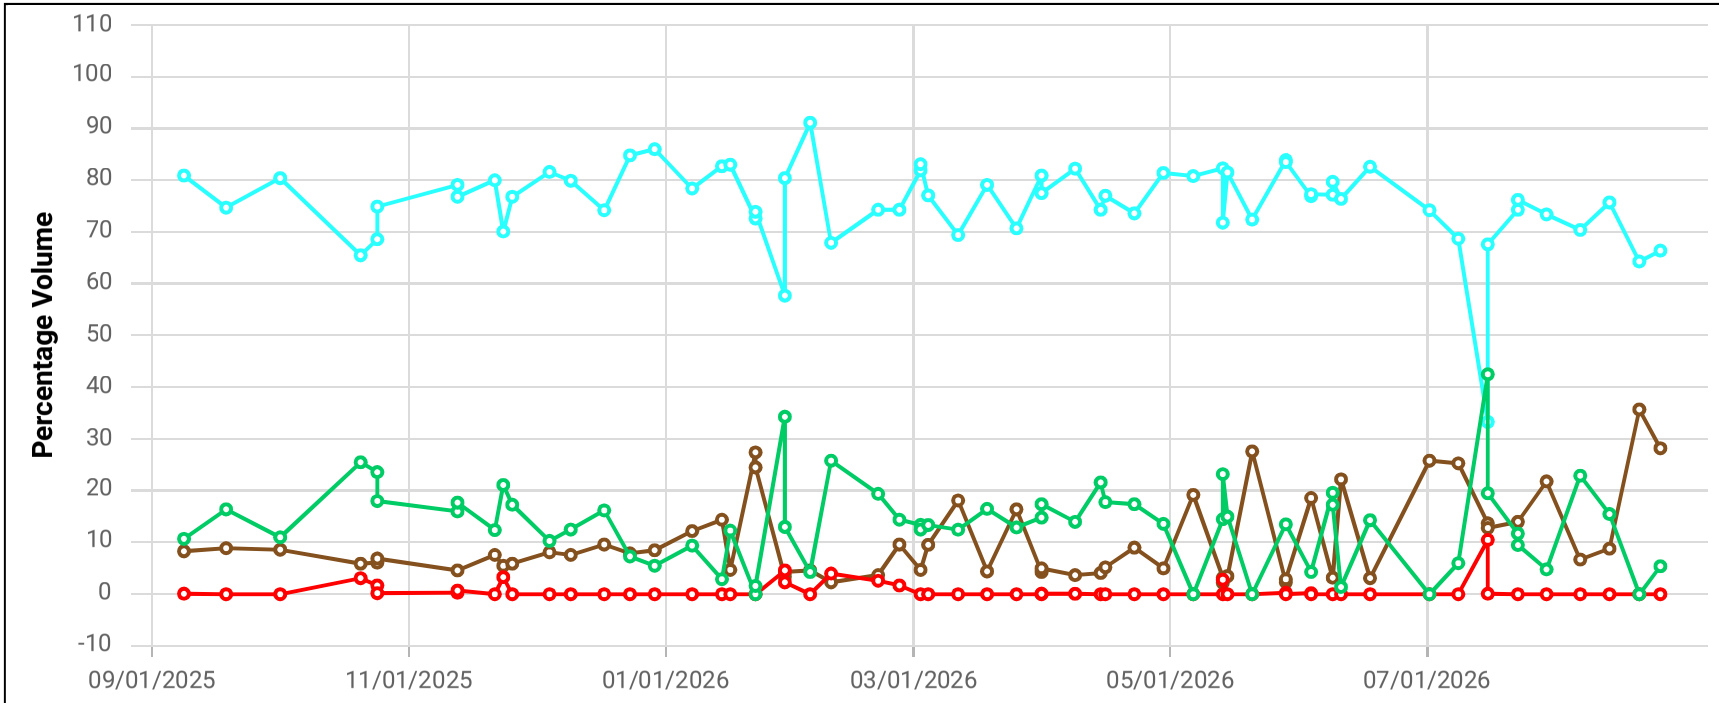

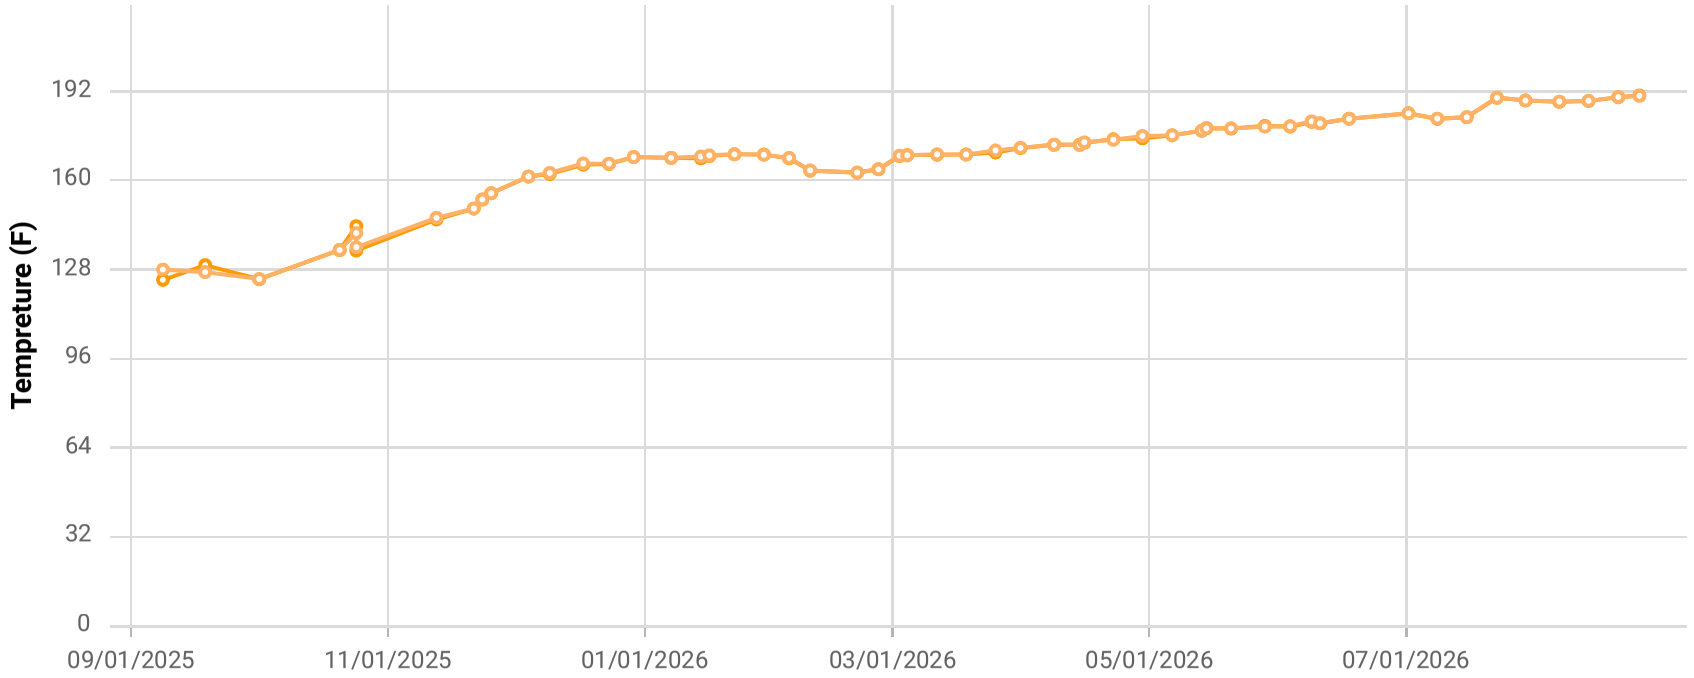

Point ID / Name


CCV24095 / CV-24095

Parameter / Unit

- Init. Flow / scfm
- % CH4 / %
- % CO2 / %
- % O2 / %
- % Bal Gas / %
- Init. Static Press / in. H2O
- Init. Temp / Deg. F
- Adj. Temp / Deg. F

Chiquita Canyon Landfill
Parameter Chart: Multiscale
Date Range: 09/01/2025 - 08/31/2026
Chart generation date: 9/2/26

SCSeTools

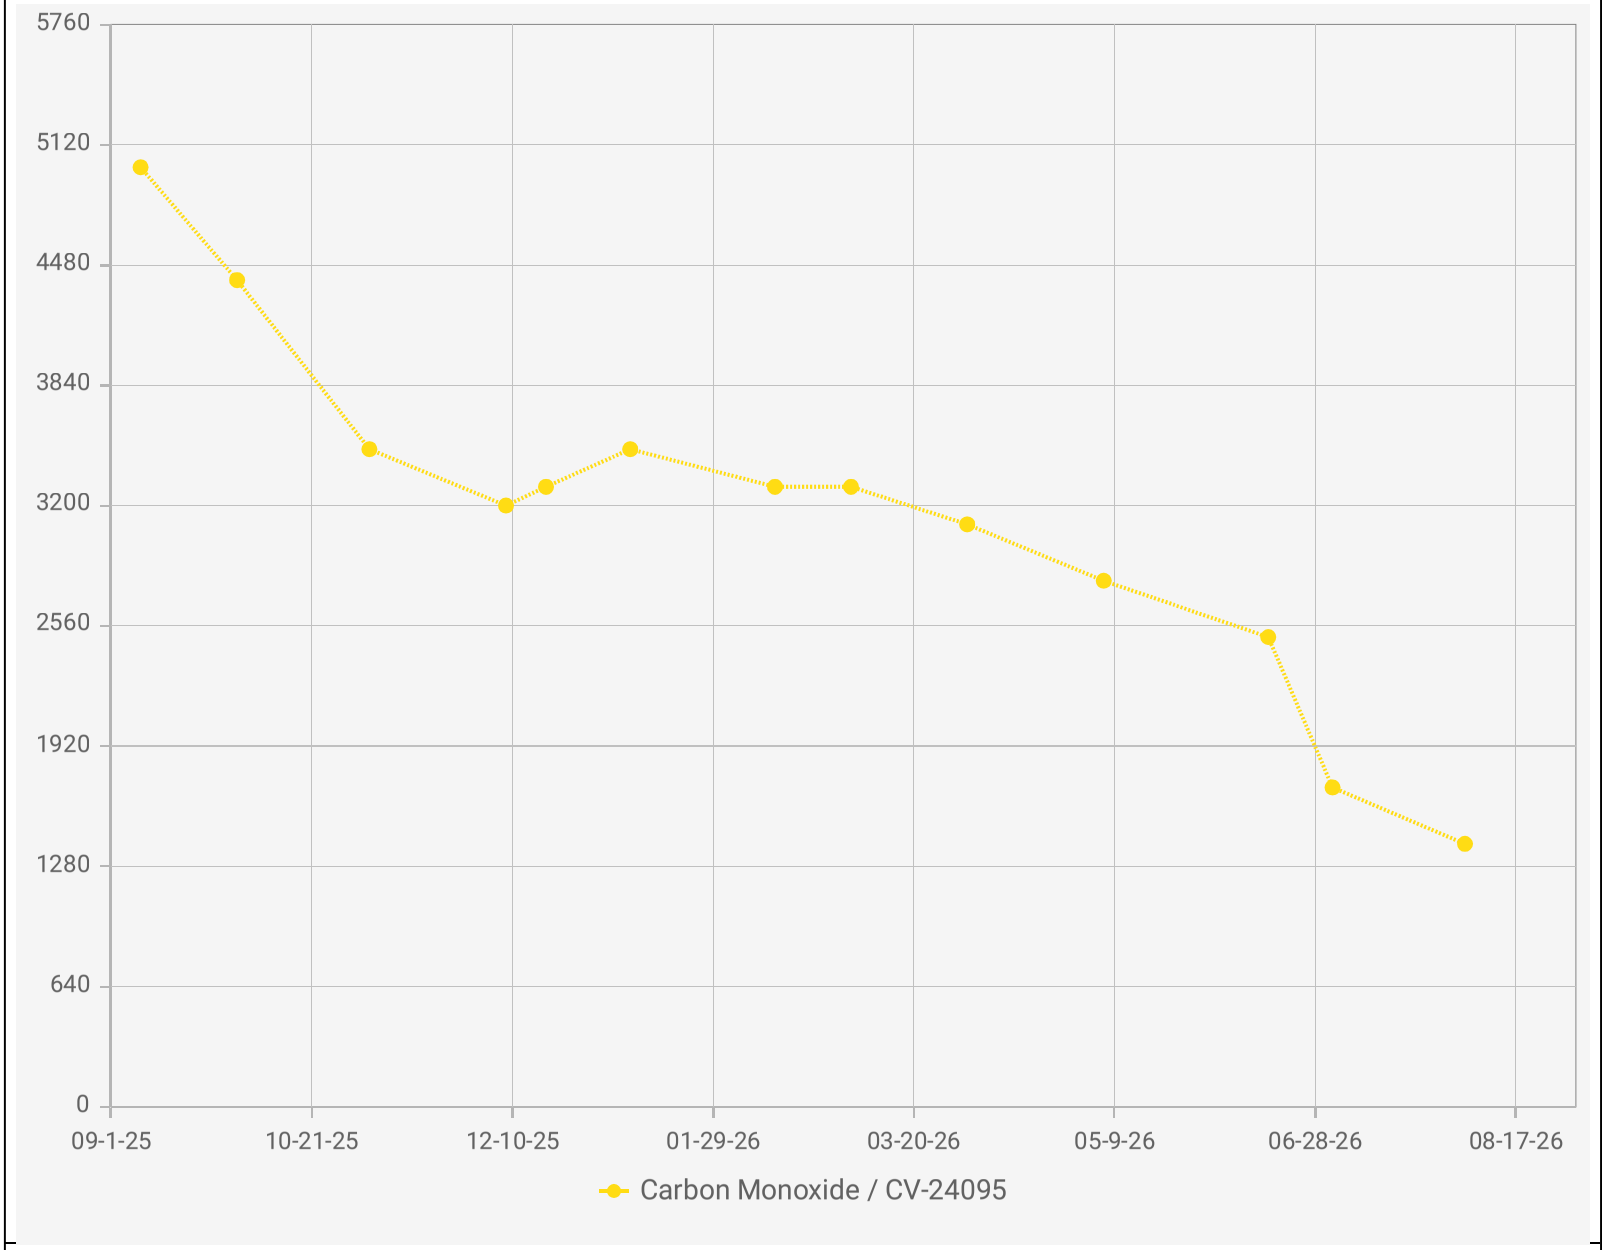

Chiquita Canyon Landfill - LAB DATA
Points Chart
Date Range : 09/01/2025 to 08/31/2026


Chart generation date : 09/09/2026

Point IDs / Names

CV-24095 / CV-24095

Parameter / Unit

Carbon Monoxide / ppmv

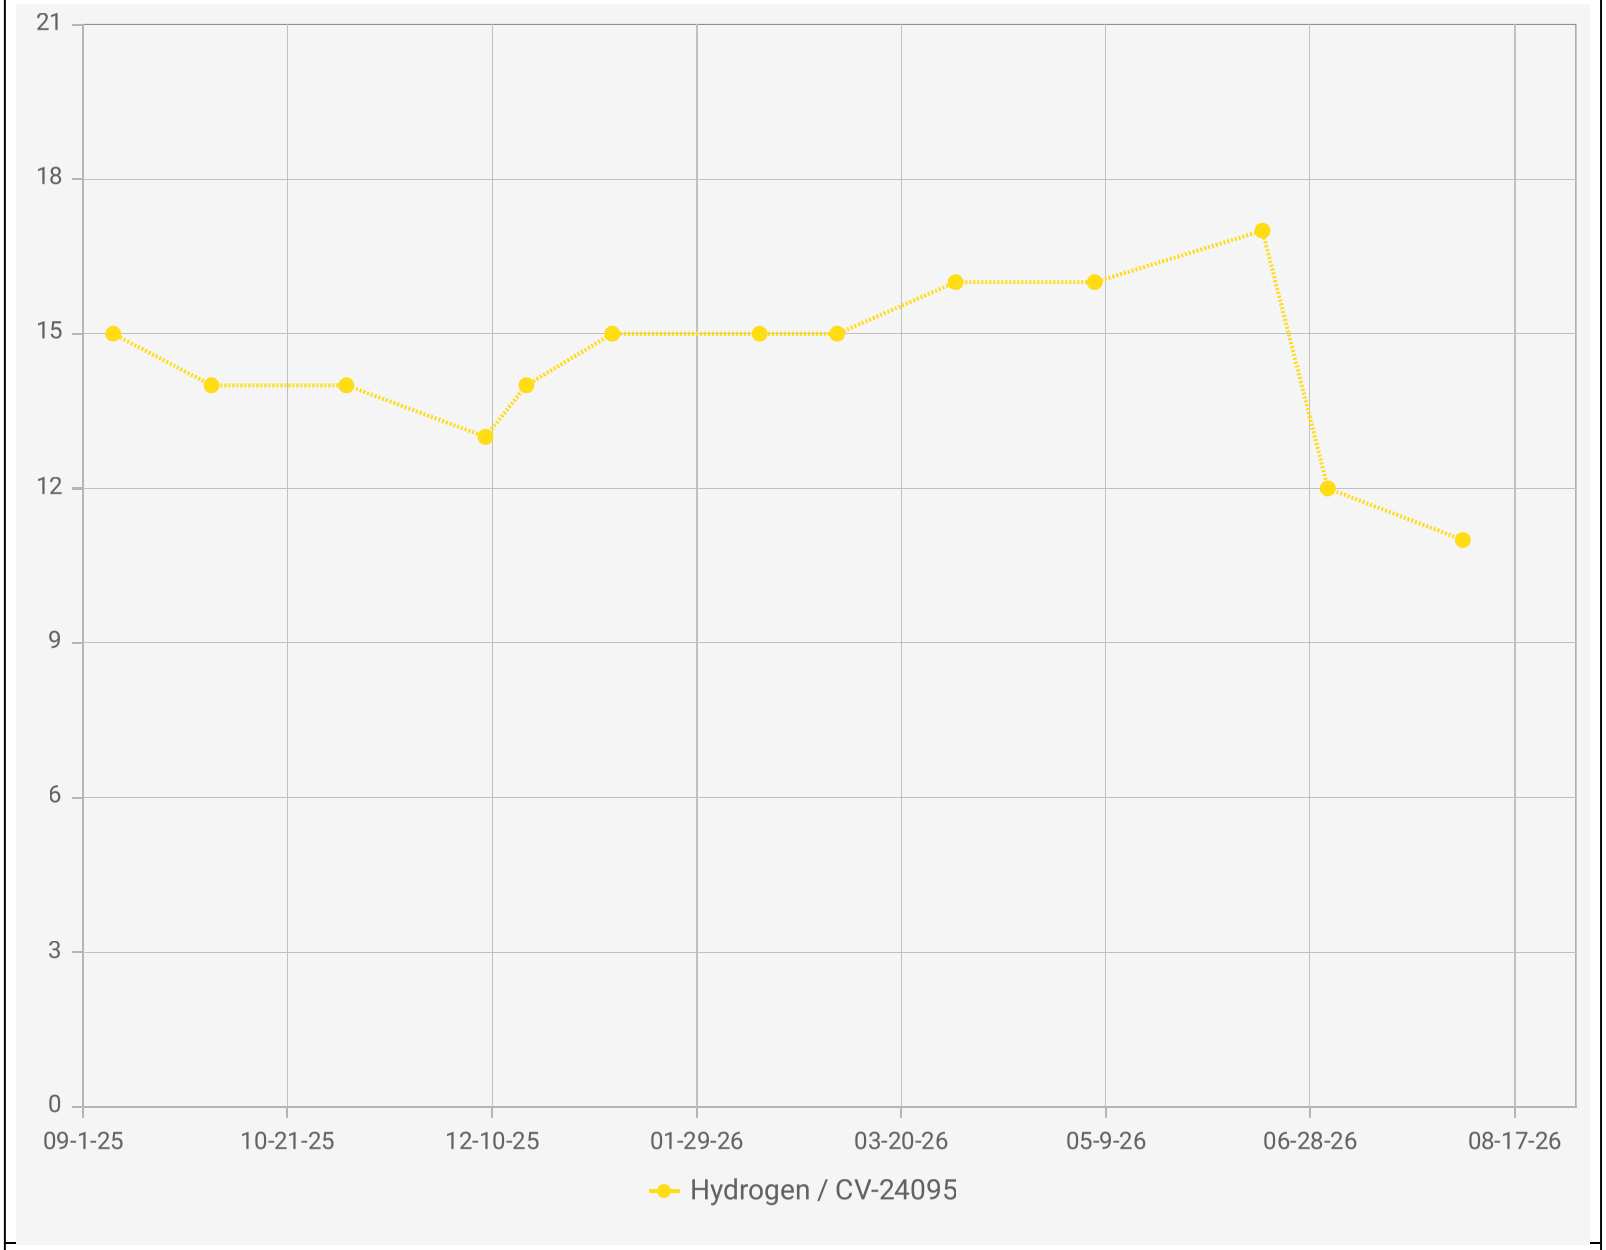

Point IDs / Names


CV-24095 / CV-24095

Parameter / Unit

Hydrogen / % v/v

Chiquita Canyon Landfill - LAB DATA
Points Chart
Date Range : 09/01/2025 to 08/31/2026

Chart generation date : 09/09/2026

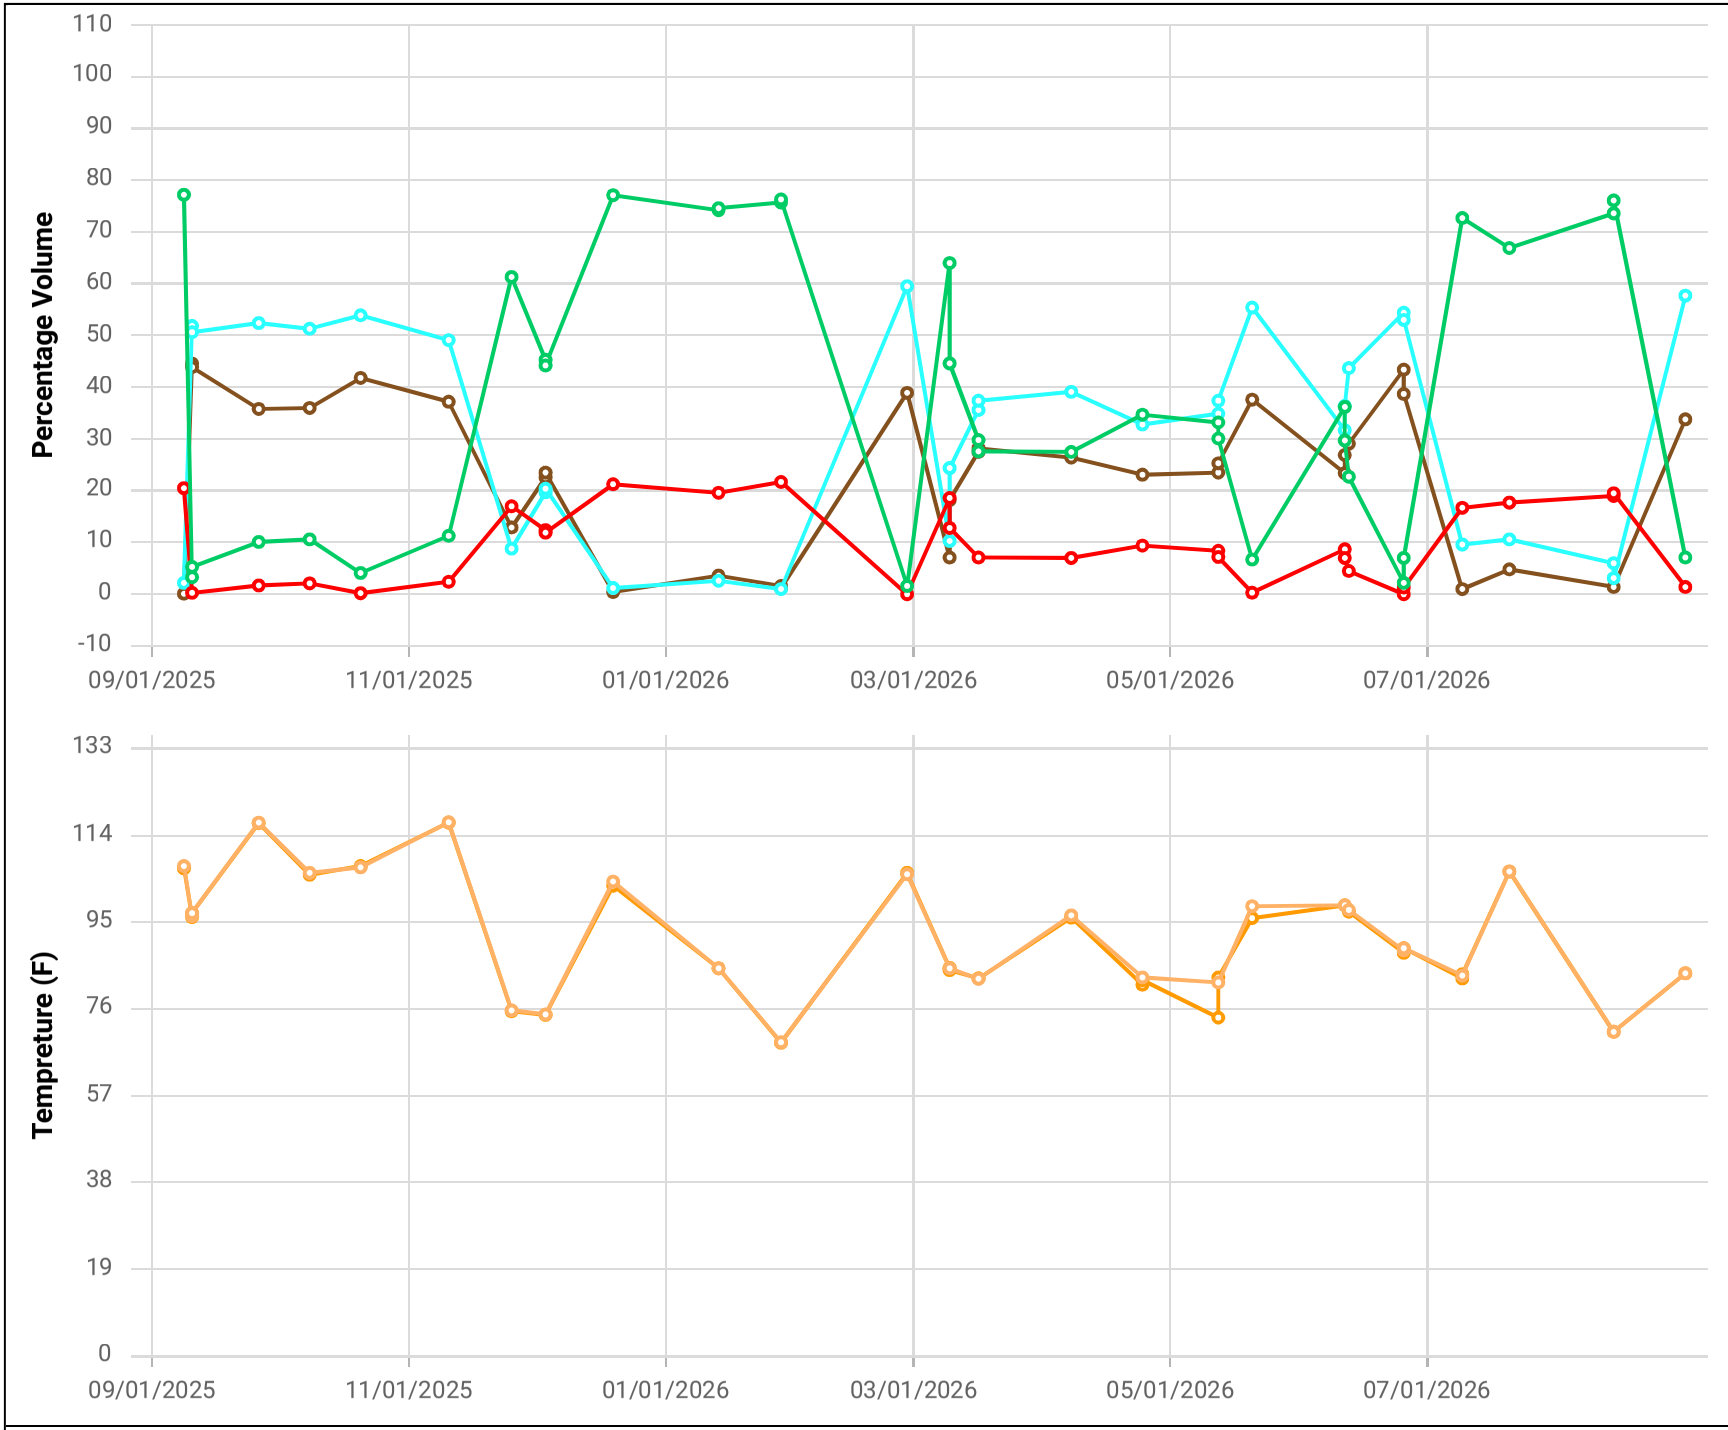

Point ID / Name


CCV24096 / CV-24096


Parameter / Unit

- Init. Flow / scfm
- % CH4 / %
- % CO2 / %
- % O2 / %
- % Bal Gas / %
- Init. Static Press / in. H2O
- Init. Temp / Deg. F
- Adj. Temp / Deg. F

Chiquita Canyon Landfill
Parameter Chart: Multiscale
Date Range: 09/01/2025 - 08/31/2026
Chart generation date: 9/2/26

SCSeTools

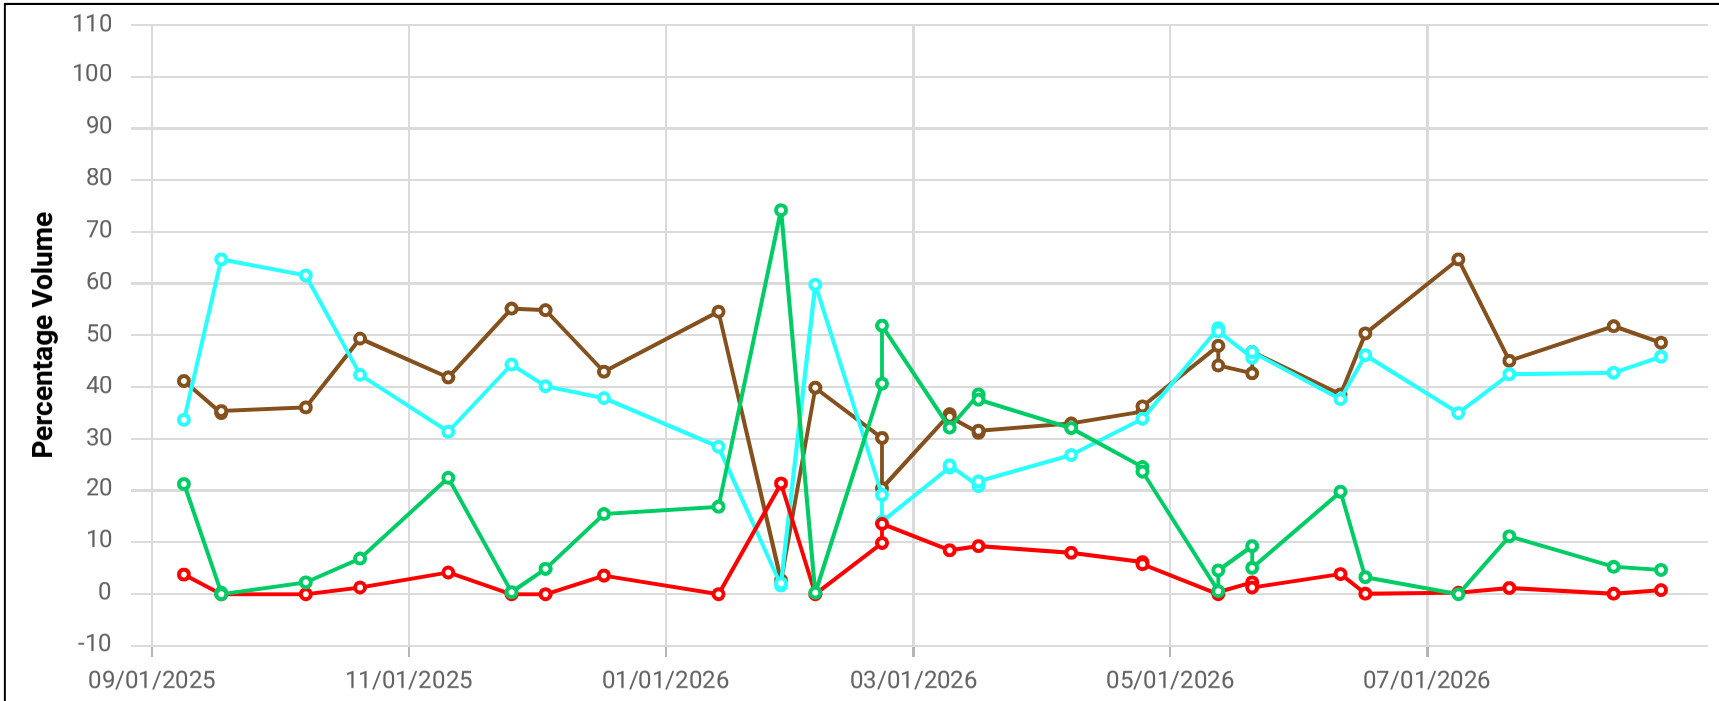

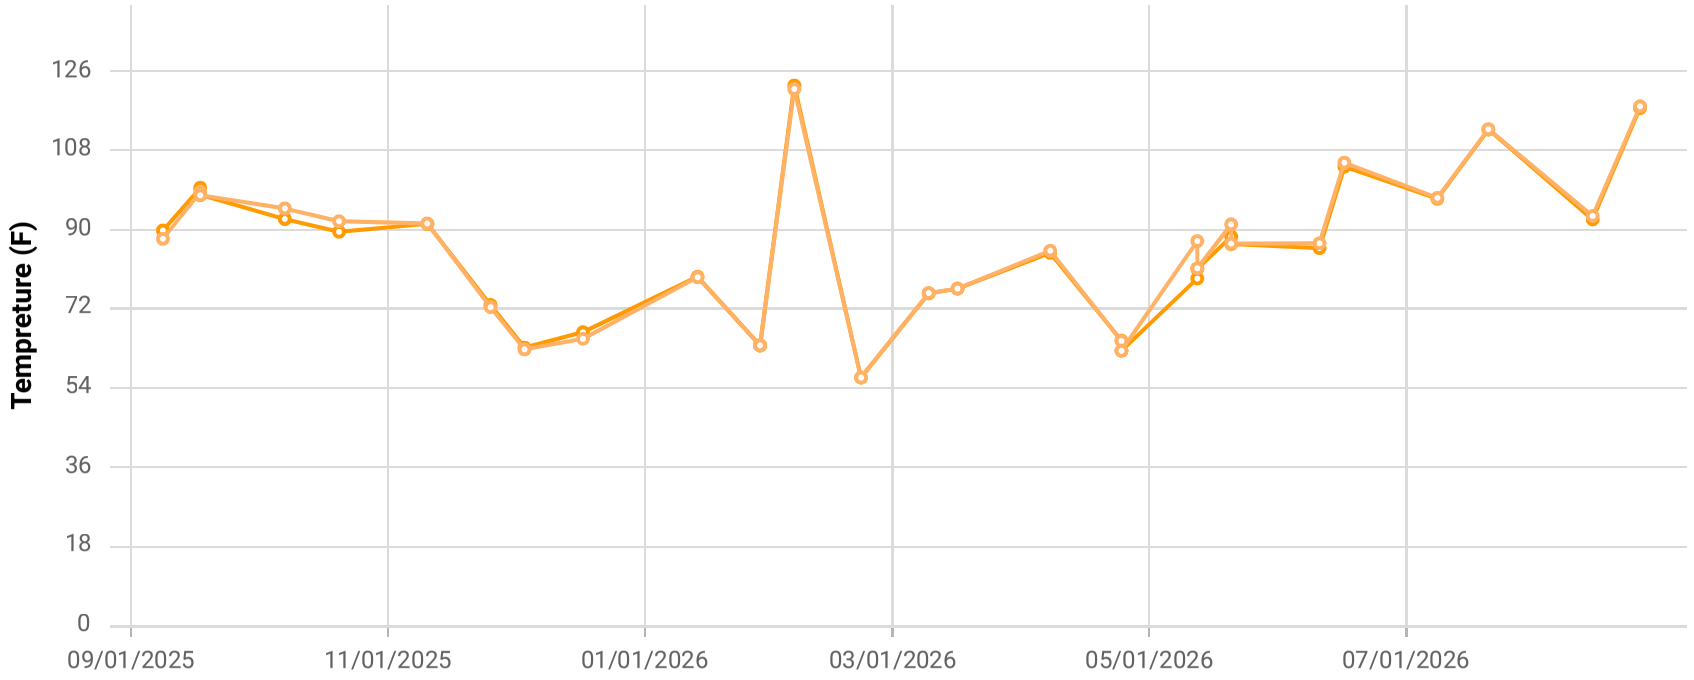

Point ID / Name


CCV24097 / CV-24097


Parameter / Unit

- Init. Flow / scfm
- % CH4 / %
- % CO2 / %
- % O2 / %
- % Bal Gas / %
- Init. Static Press / in. H2O
- Init. Temp / Deg. F
- Adj. Temp / Deg. F

Chiquita Canyon Landfill
Parameter Chart: Multiscale
Date Range: 09/01/2025 - 08/31/2026
Chart generation date: 9/2/26

SCSeTools

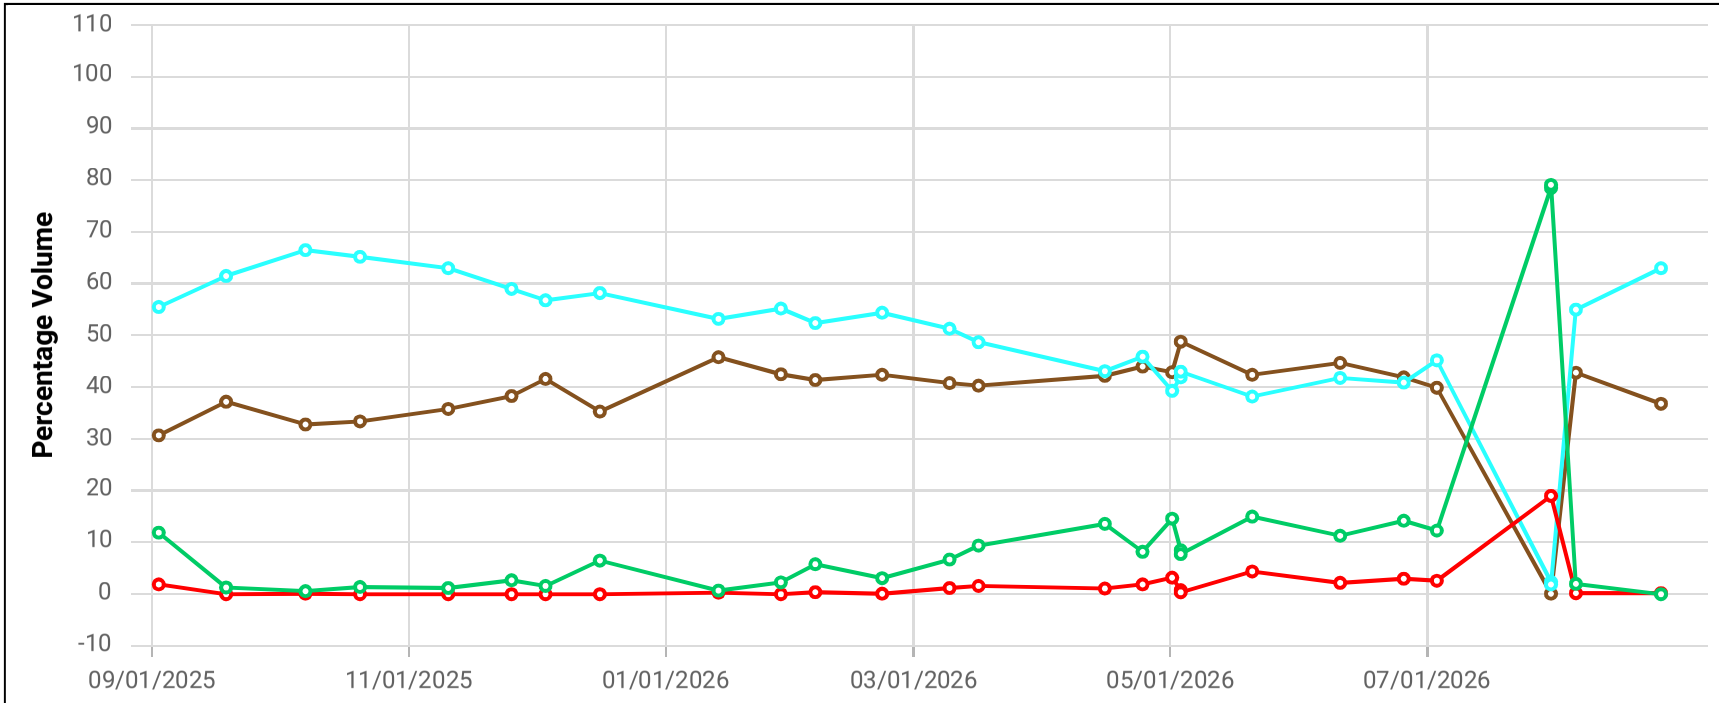

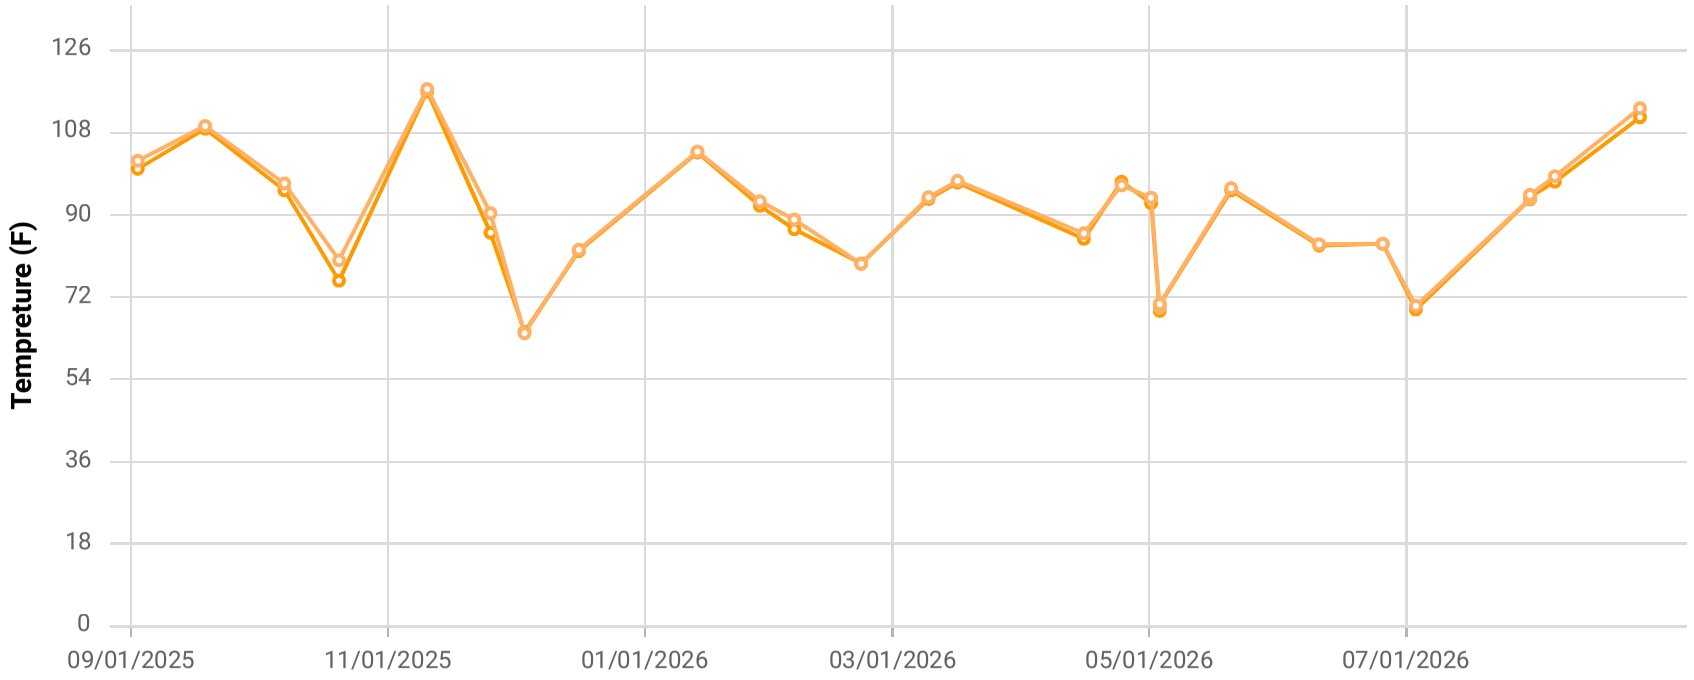

Point ID / Name


CCV24098 / CV-24098


Parameter / Unit

- Init. Flow / scfm
- % CH4 / %
- % CO2 / %
- % O2 / %
- % Bal Gas / %
- Init. Static Press / in. H2O
- Init. Temp / Deg. F
- Adj. Temp / Deg. F

Chiquita Canyon Landfill
Parameter Chart: Multiscale
Date Range: 09/01/2025 - 08/31/2026
Chart generation date: 9/2/26

SCSeTools

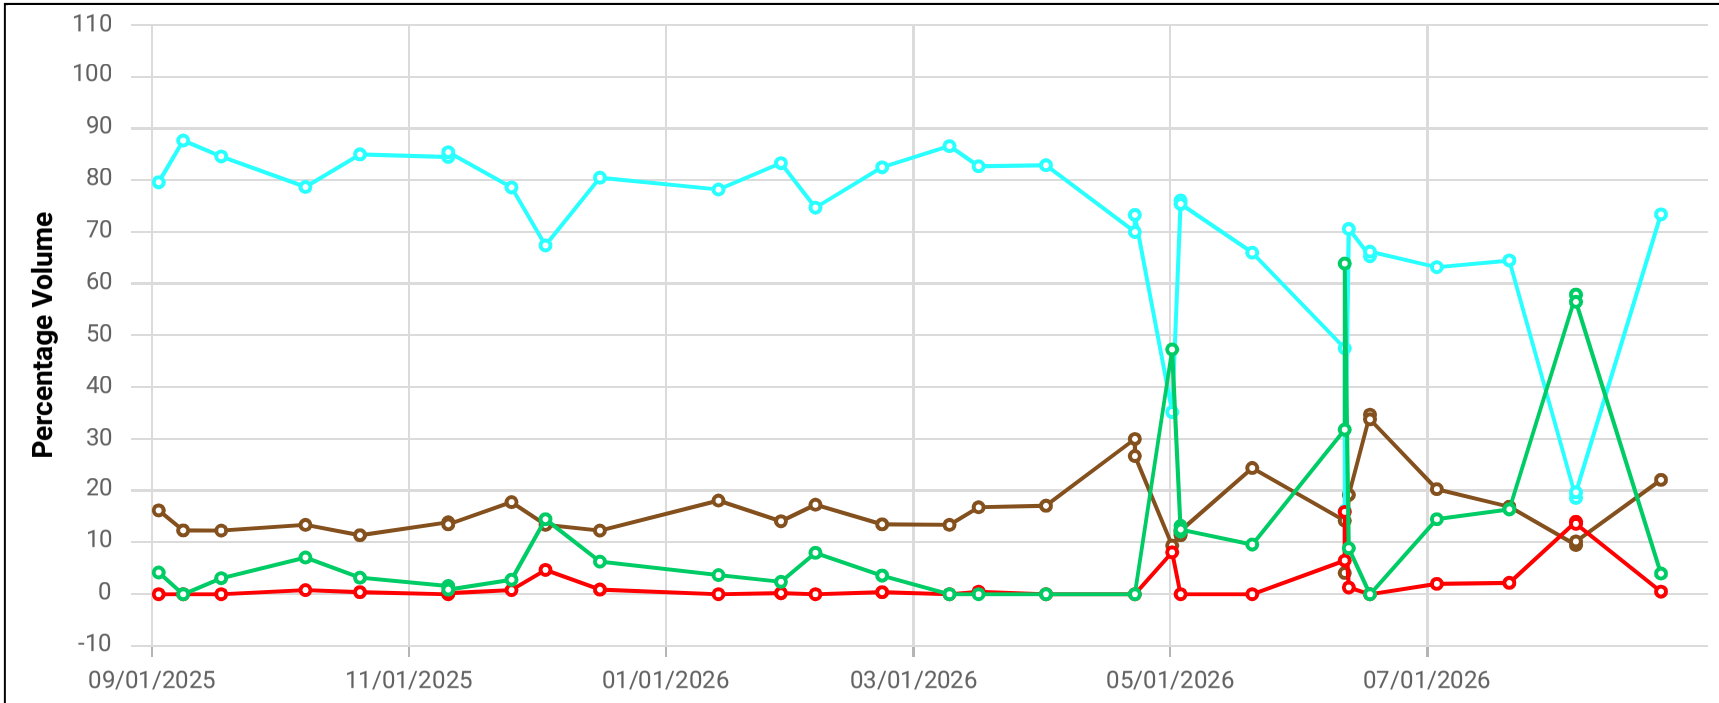

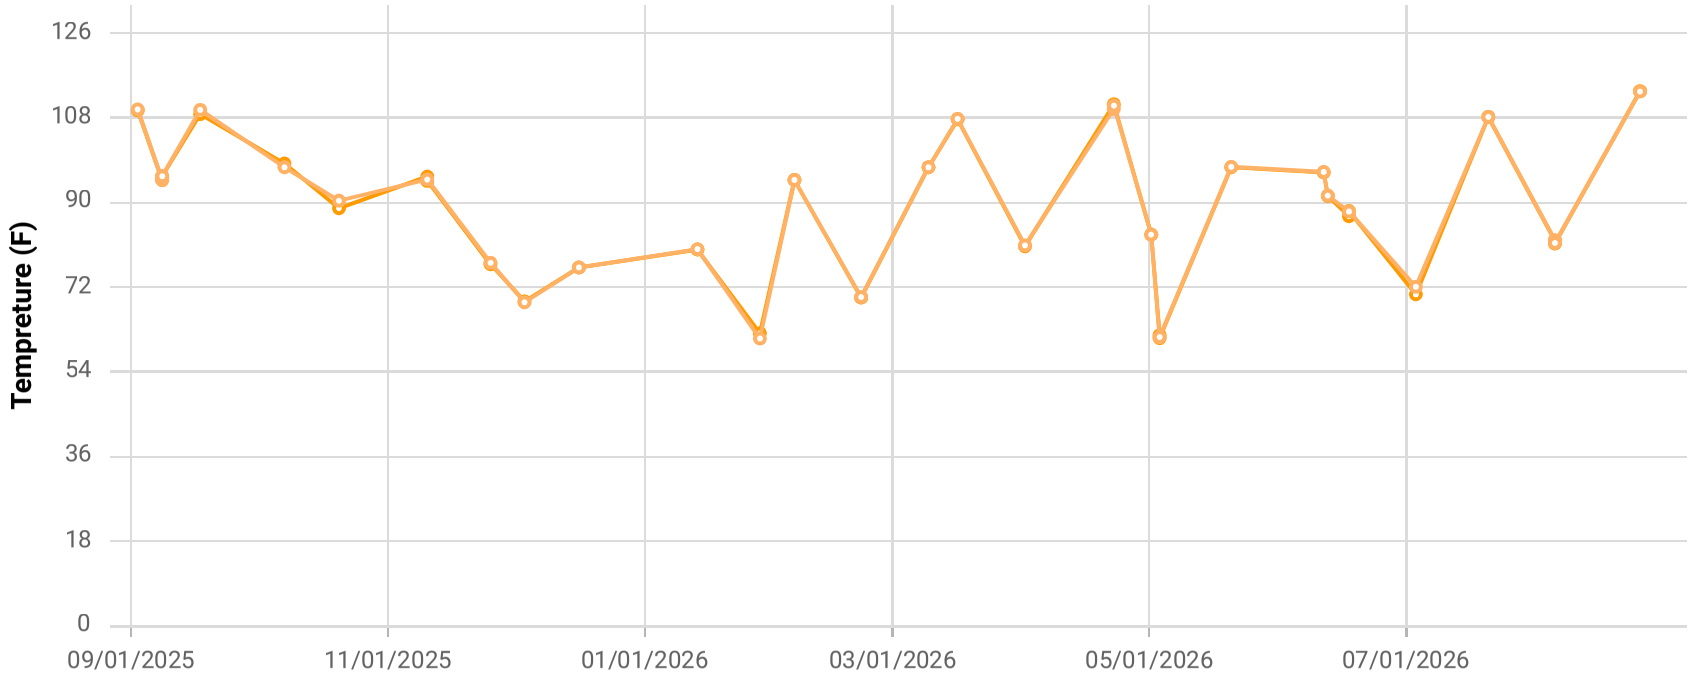

Point ID / Name


CCV24099 / CV-24099


Parameter / Unit

- Init. Flow / scfm
- % CH4 / %
- % CO2 / %
- % O2 / %
- % Bal Gas / %
- Init. Static Press / in. H2O
- Init. Temp / Deg. F
- Adj. Temp / Deg. F

Chiquita Canyon Landfill
Parameter Chart: Multiscale
Date Range: 09/01/2025 - 08/31/2026
Chart generation date: 9/2/26

SCSeTools

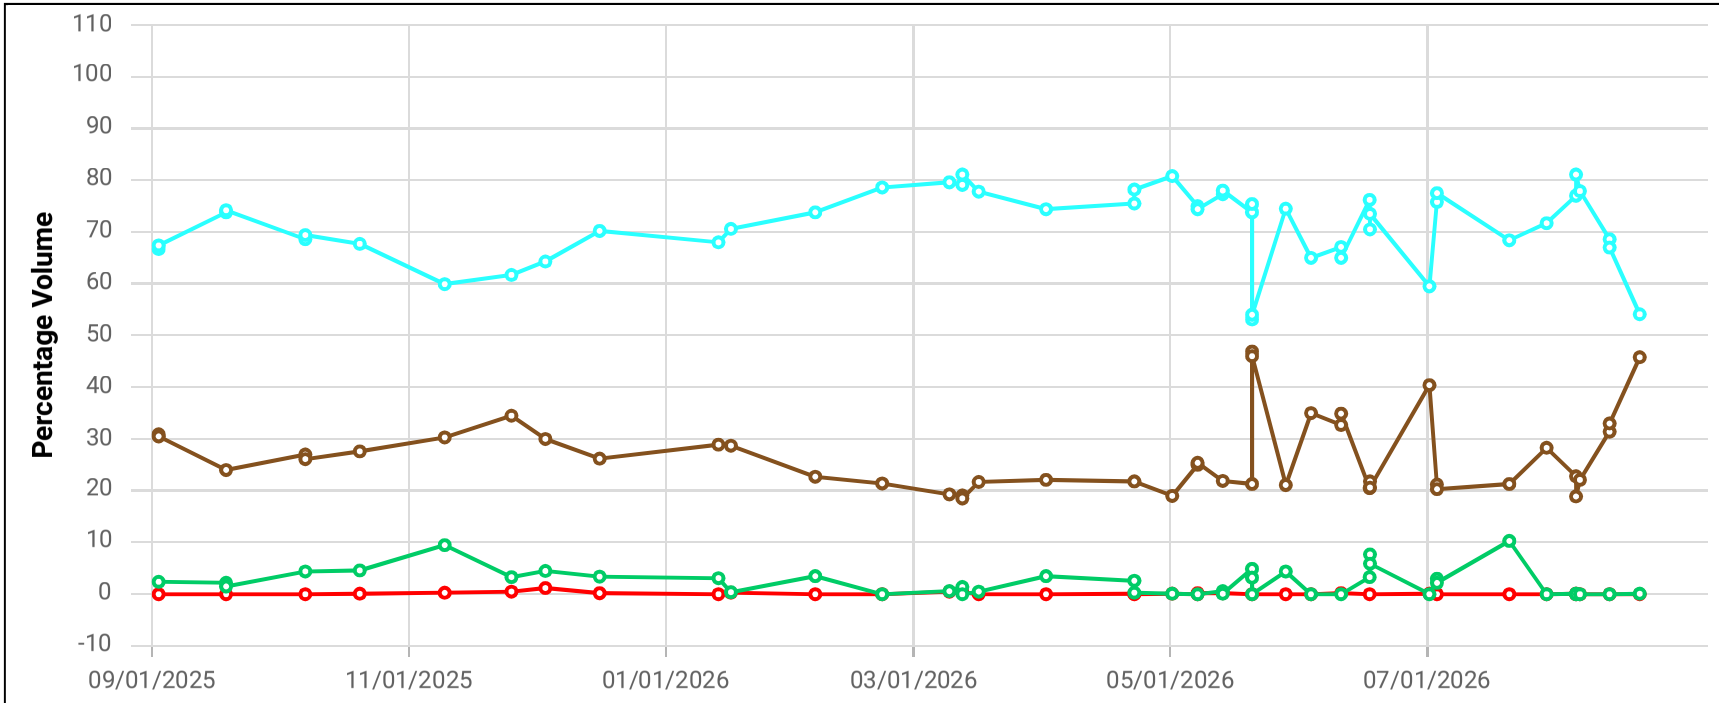

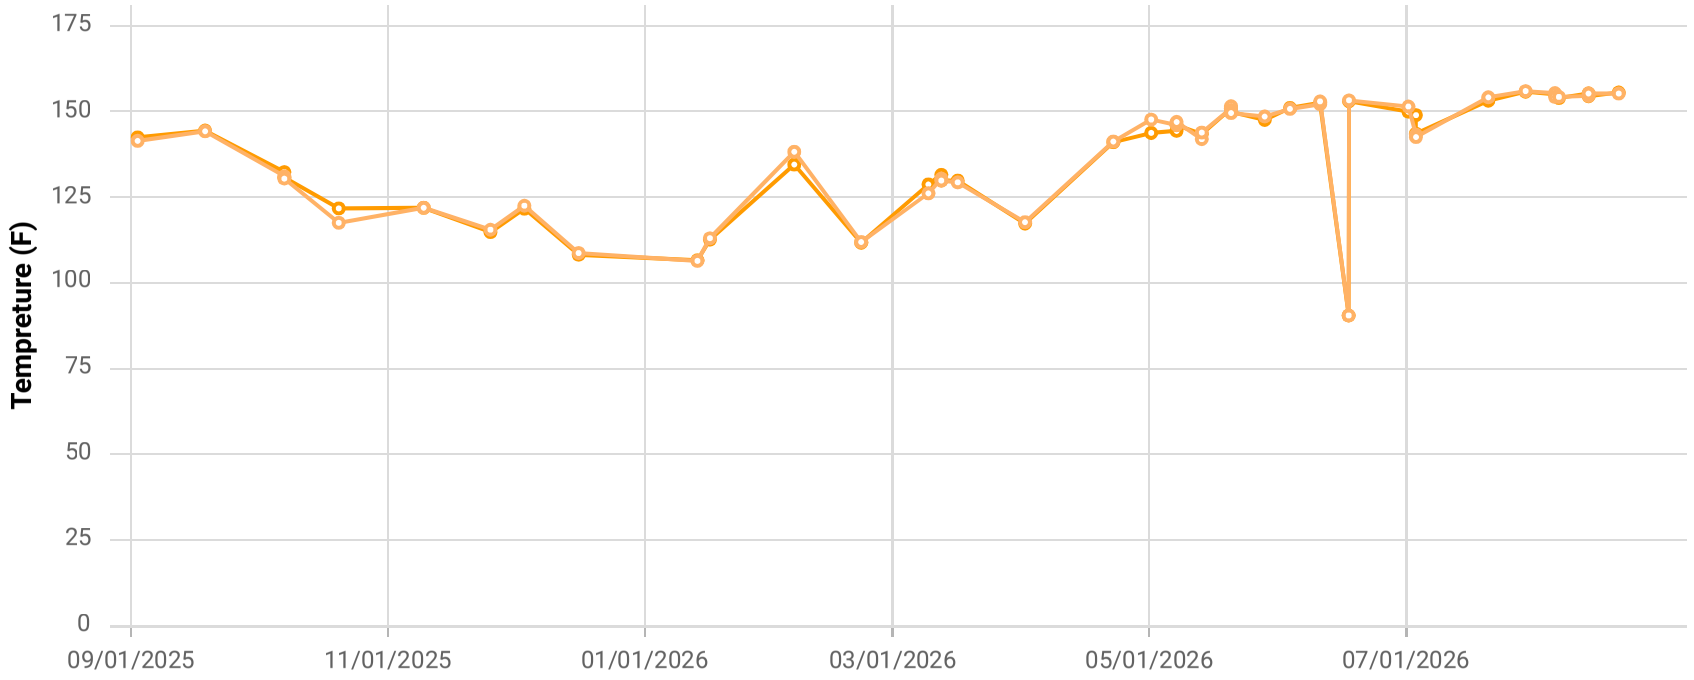

Point ID / Name


CCV24100 / CV-24100

Parameter / Unit

- Init. Flow / scfm
- % CH4 / %
- % CO2 / %
- % O2 / %
- % Bal Gas / %
- Init. Static Press / in. H2O
- Init. Temp / Deg. F
- Adj. Temp / Deg. F

Chiquita Canyon Landfill
Parameter Chart: Multiscale
Date Range: 09/01/2025 - 08/31/2026
Chart generation date: 9/2/26

SCSeTools

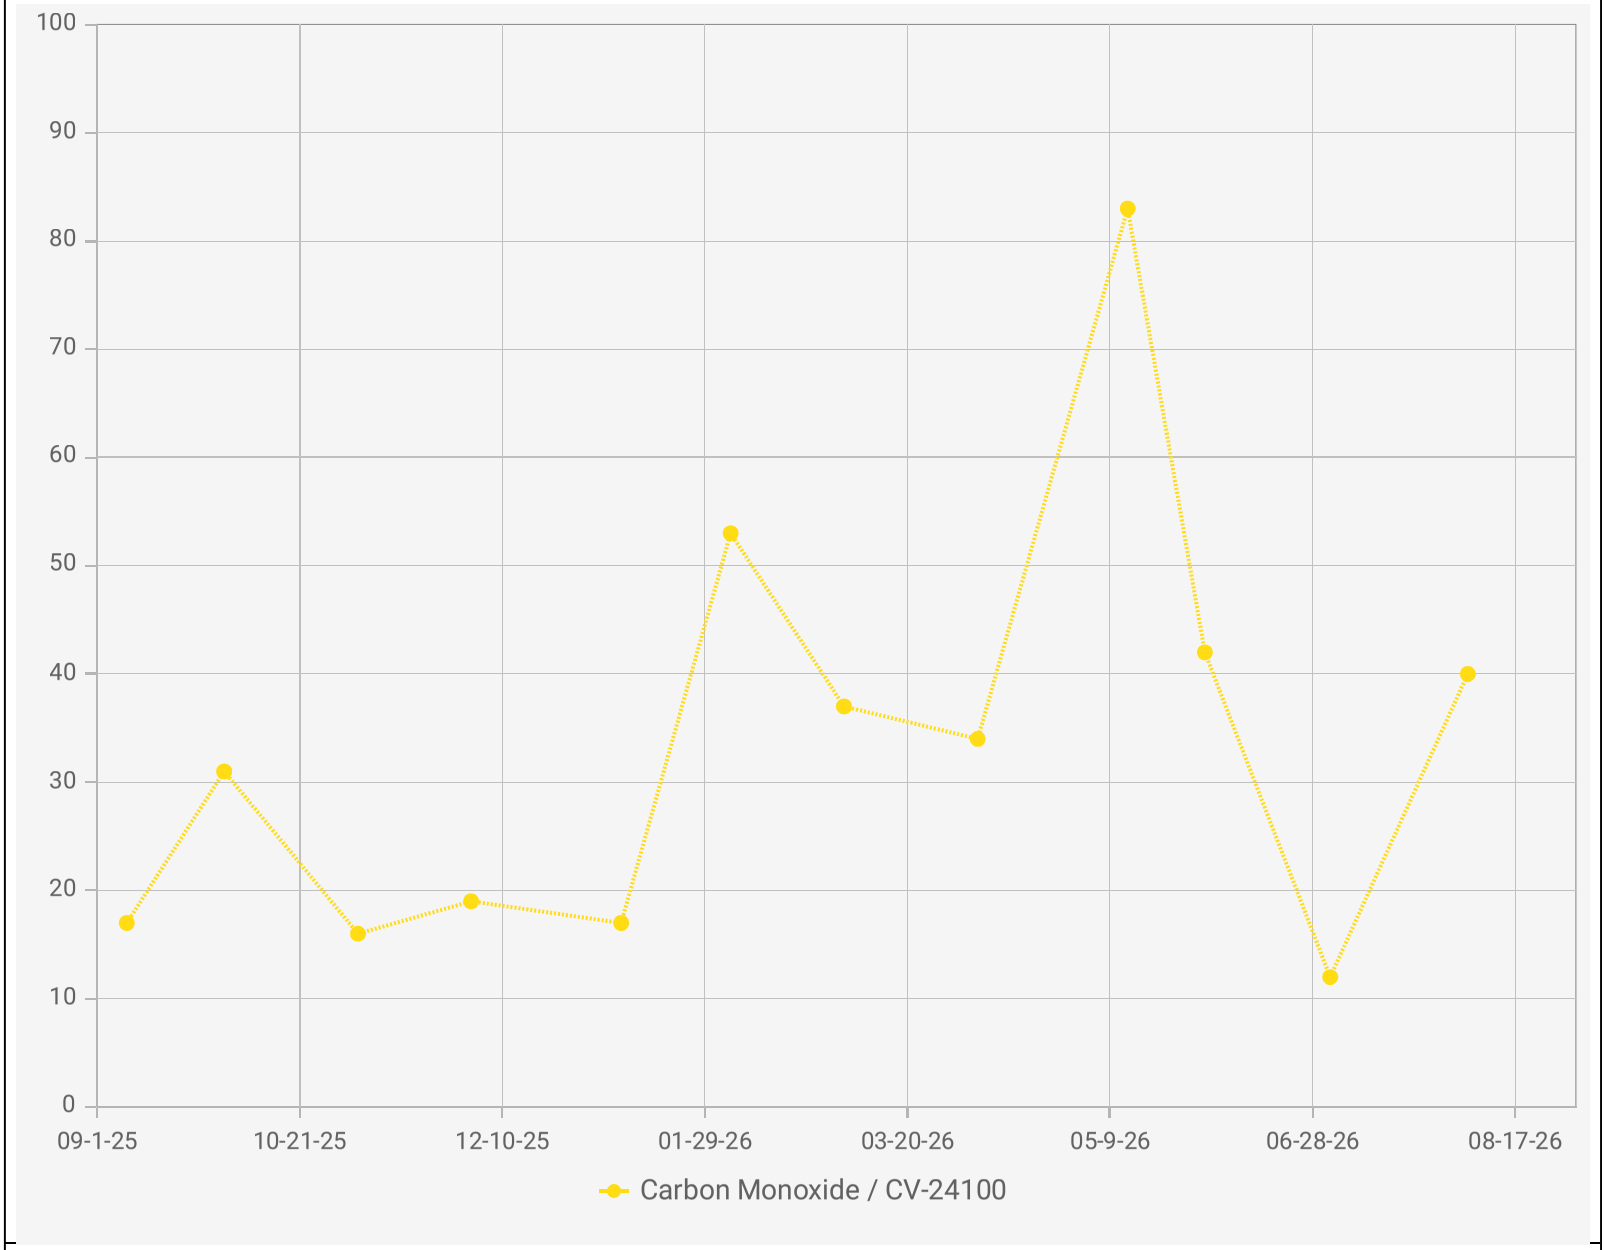

Chiquita Canyon Landfill - LAB DATA
Points Chart
Date Range : 09/01/2025 to 08/31/2026


Chart generation date : 09/09/2026

Point IDs / Names

CV-24100 / CV-24100

Parameter / Unit

Carbon Monoxide / ppmv

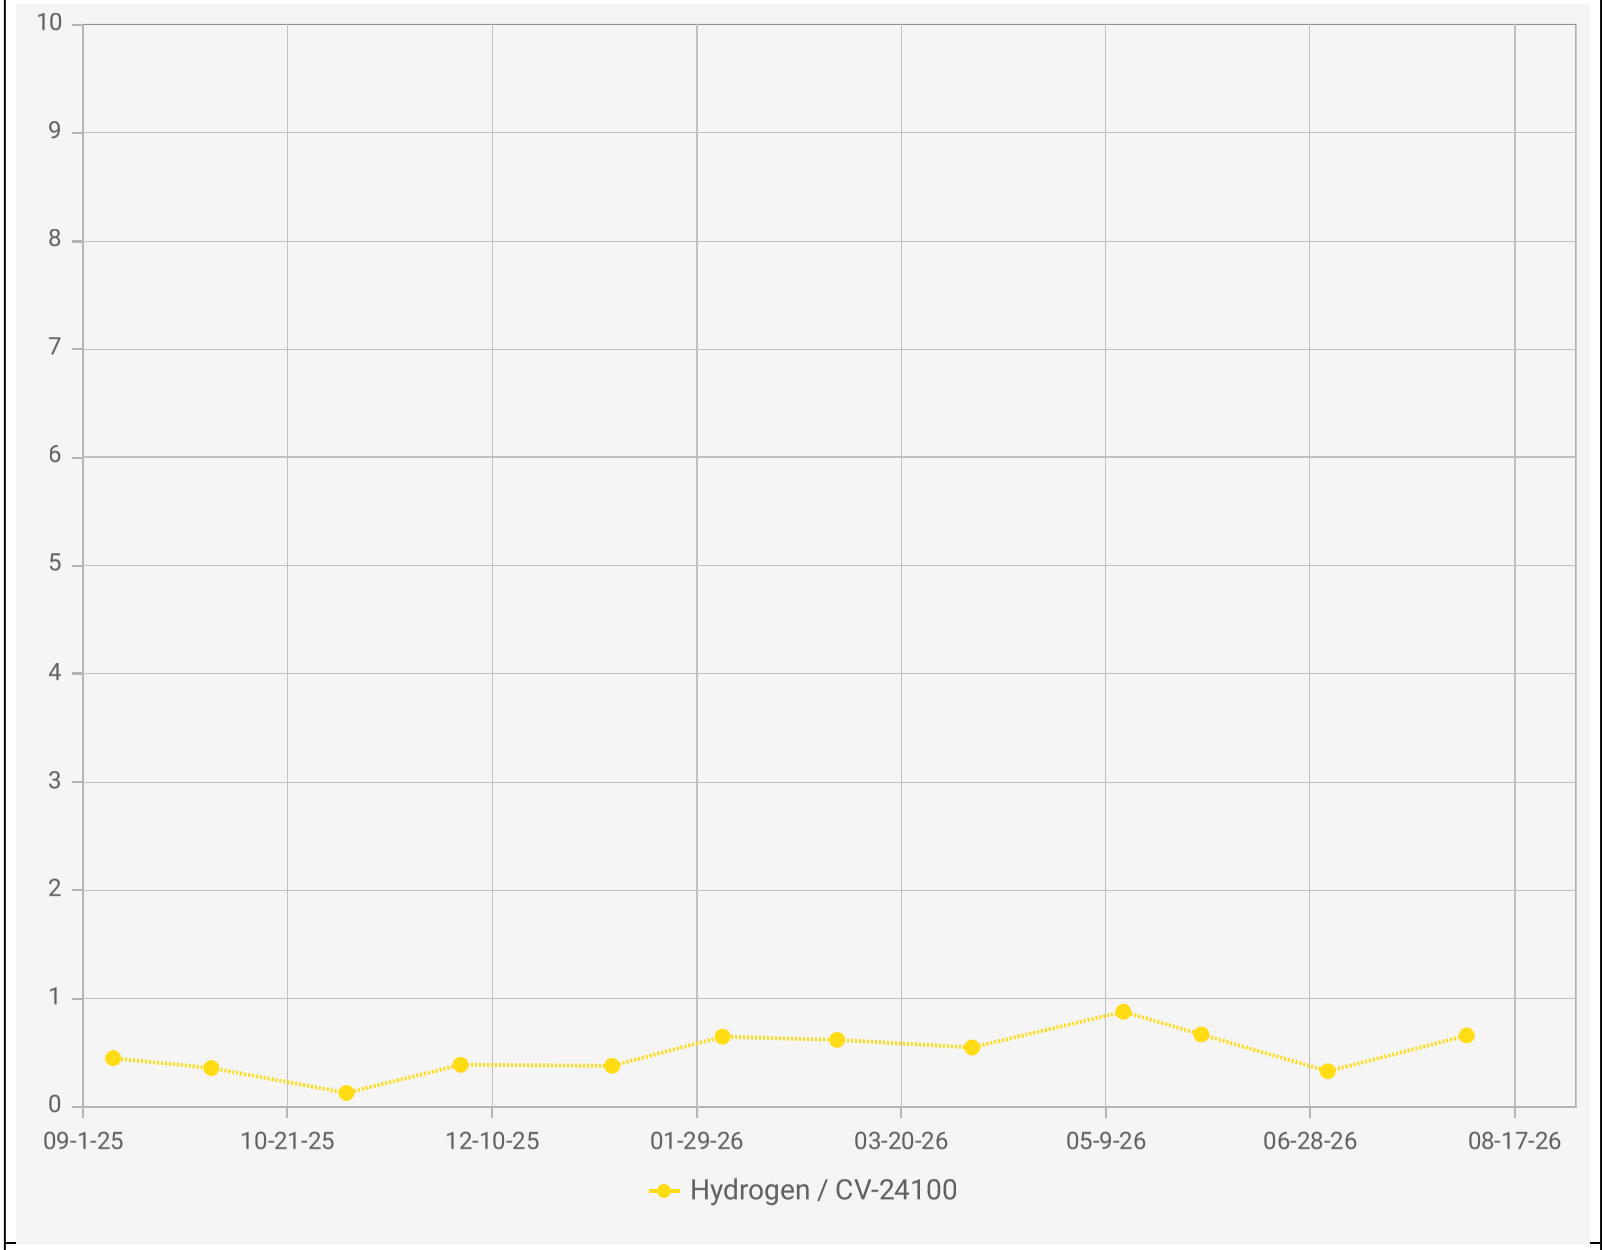

Point IDs / Names


CV-24100 / CV-24100


Parameter / Unit

Hydrogen / % v/v

Chiquita Canyon Landfill - LAB DATA
Points Chart
Date Range : 09/01/2025 to 08/31/2026

Chart generation date : 09/09/2026

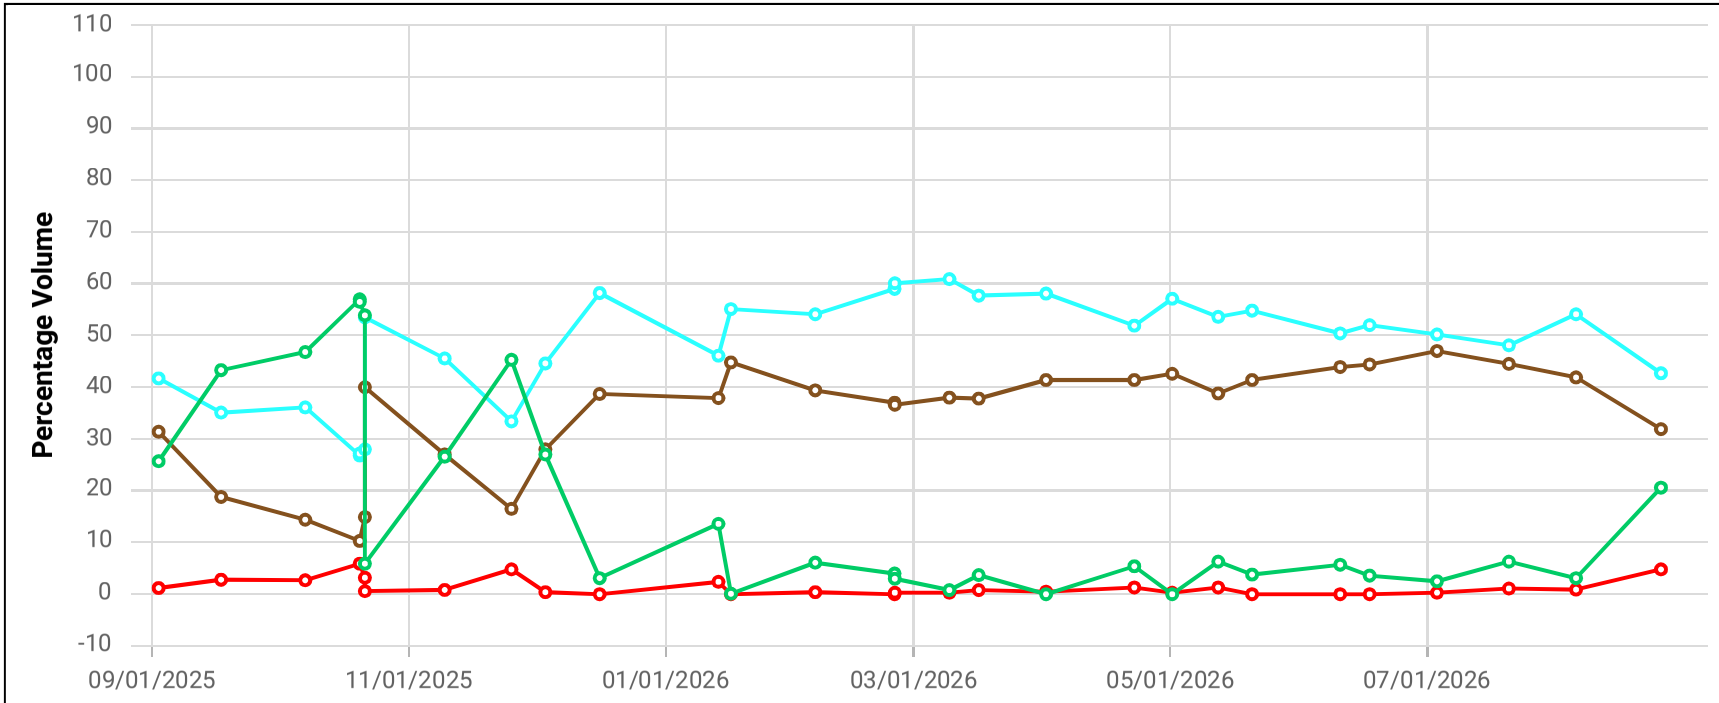

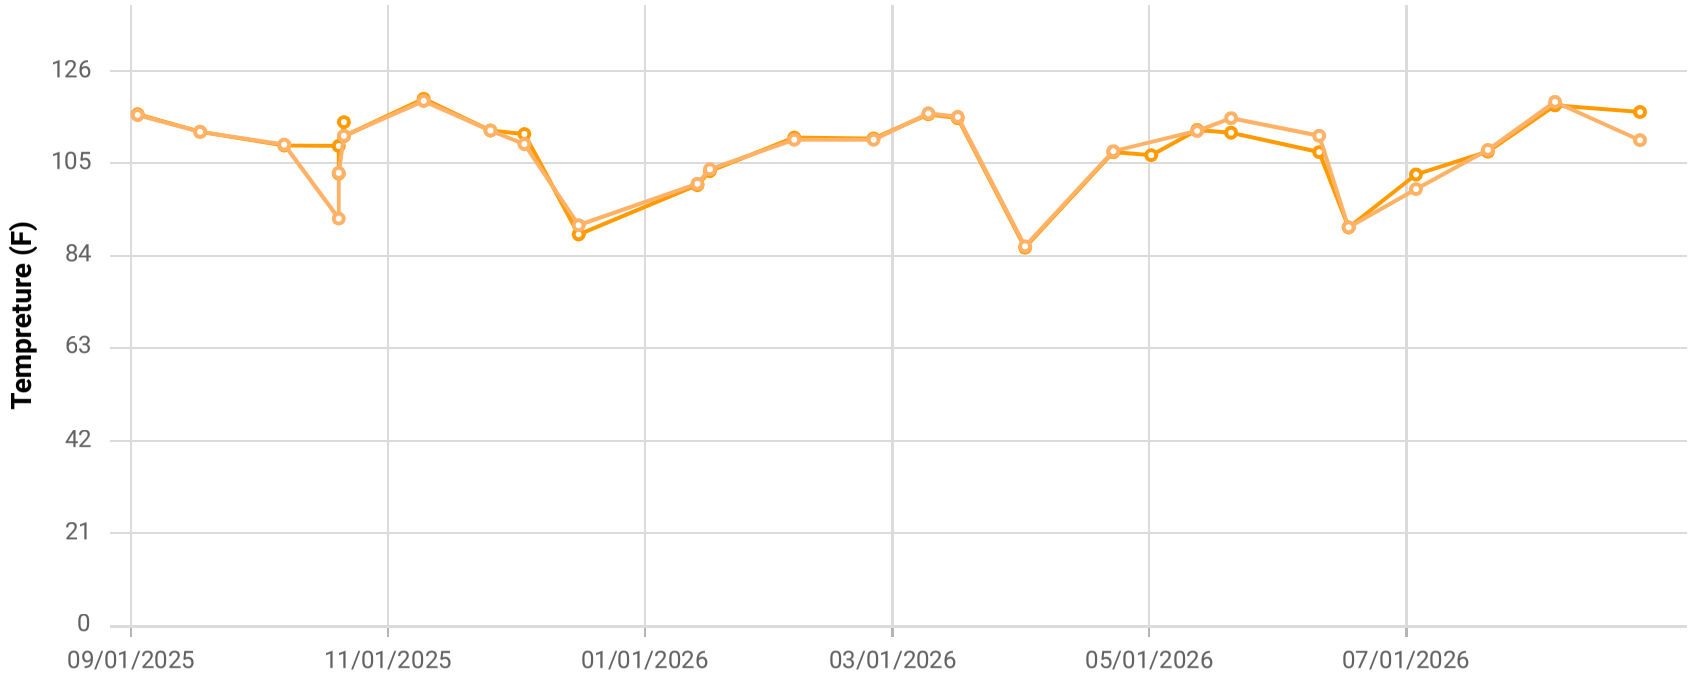

Point ID / Name


CCV24101 / CV-24101

Parameter / Unit

- Init. Flow / scfm
- % CH4 / %
- % CO2 / %
- % O2 / %
- % Bal Gas / %
- Init. Static Press / in. H2O
- Init. Temp / Deg. F
- Adj. Temp / Deg. F

Chiquita Canyon Landfill
Parameter Chart: Multiscale
Date Range: 09/01/2025 - 08/31/2026
Chart generation date: 9/2/26

SCSeTools

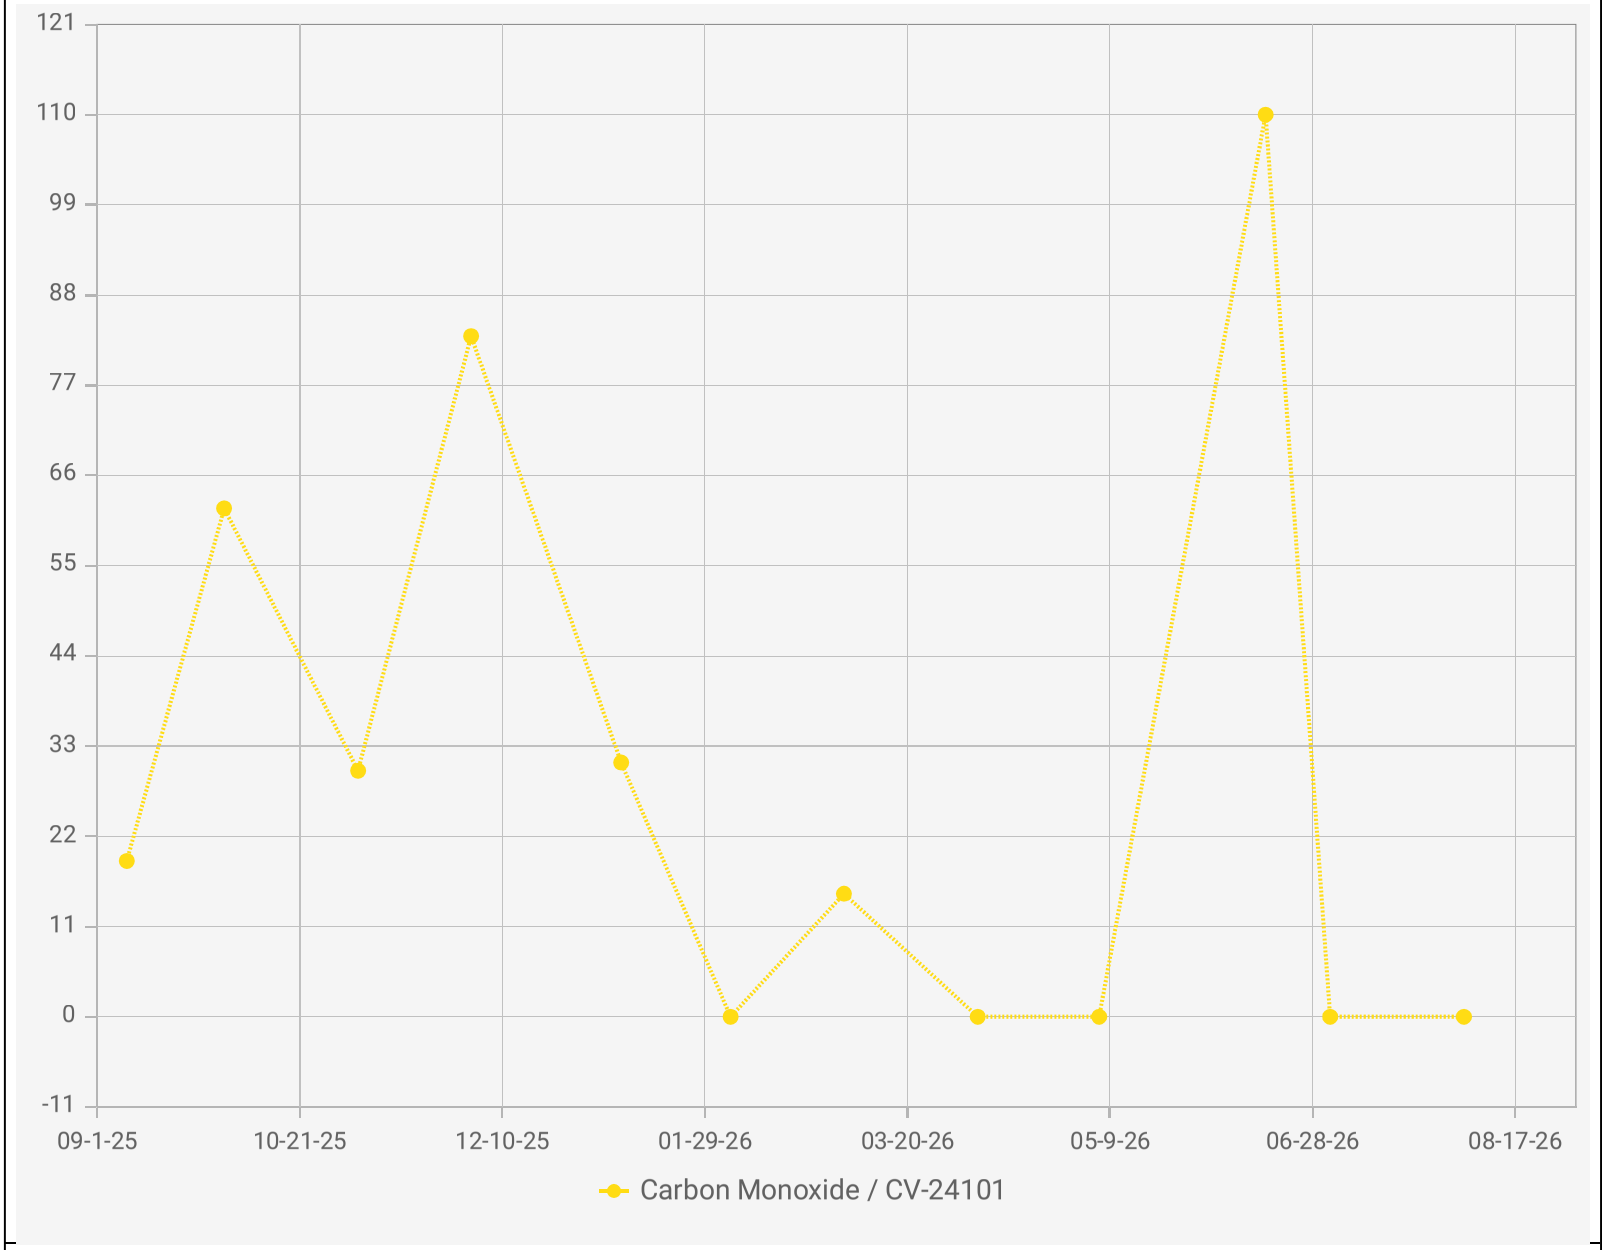

Chiquita Canyon Landfill - LAB DATA
Points Chart
Date Range : 09/01/2025 to 08/31/2026


Chart generation date : 09/09/2026

Point IDs / Names

CV-24101 / CV-24101

Parameter / Unit

Carbon Monoxide / ppmv

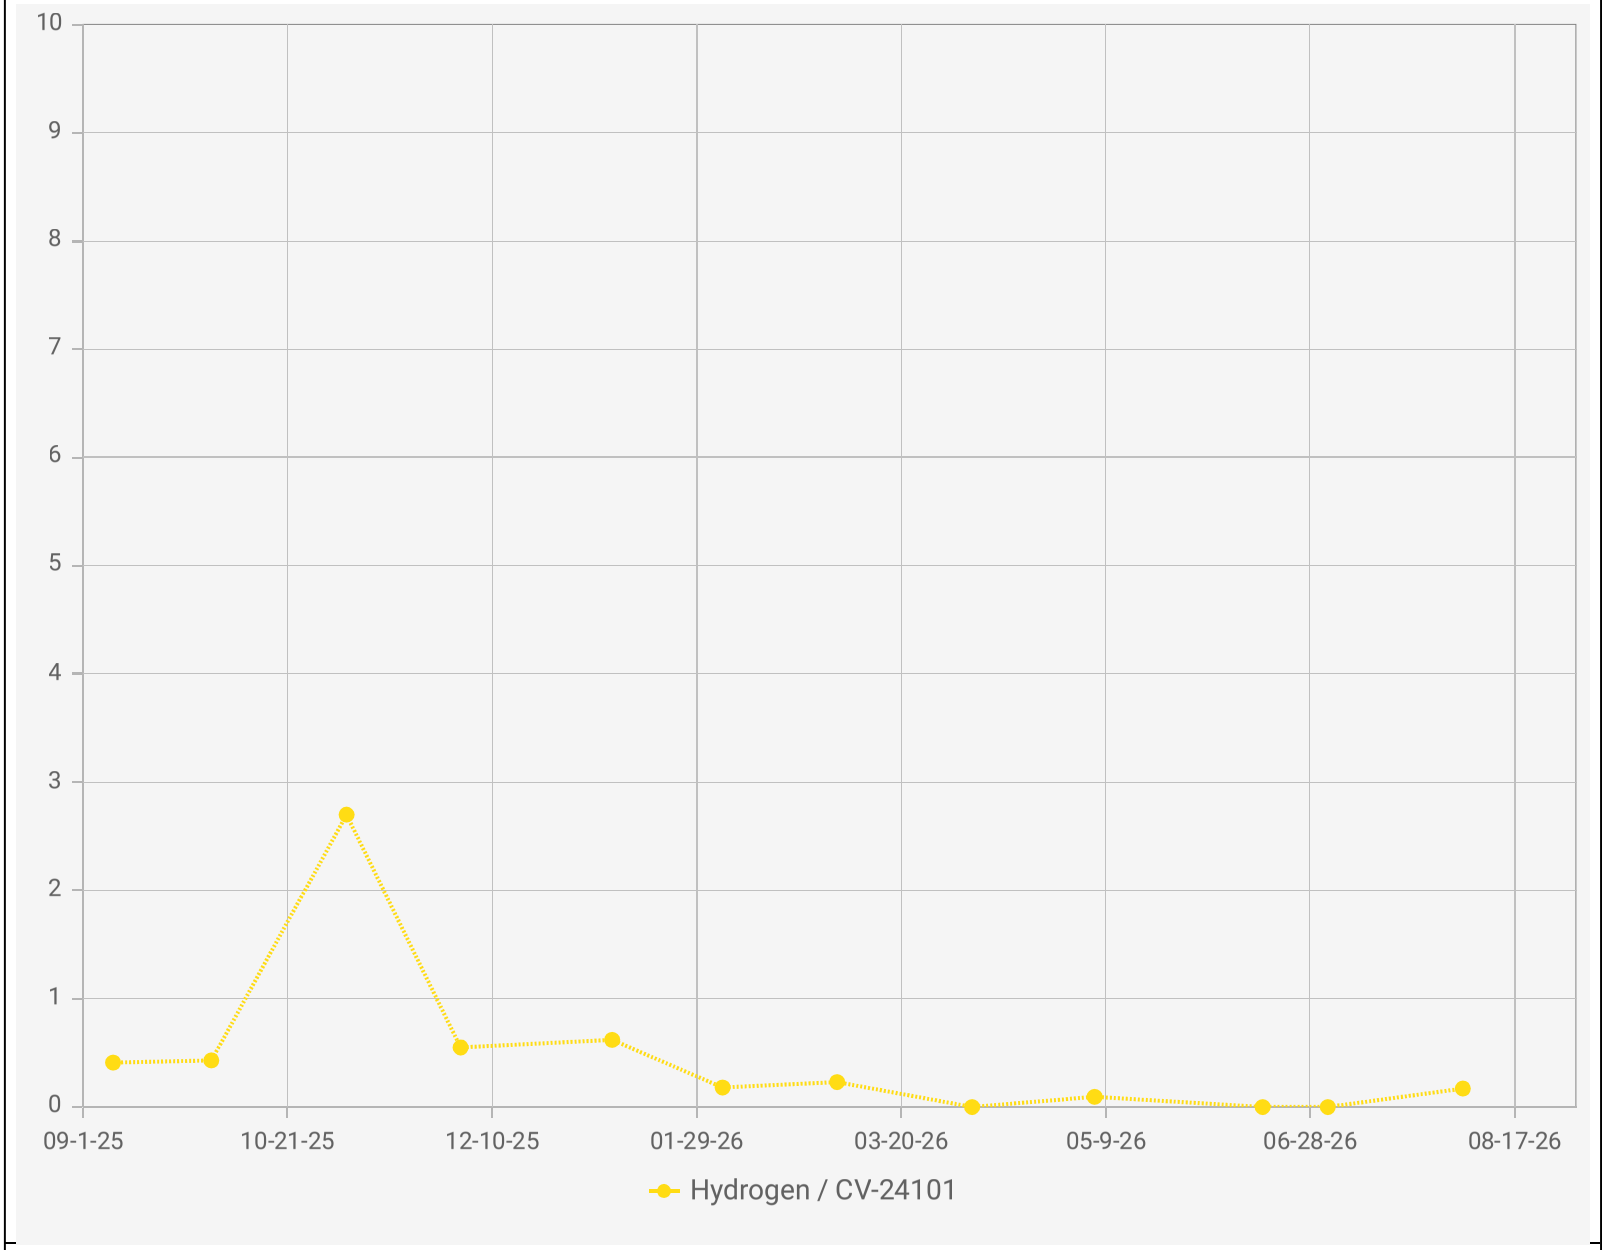

Chiquita Canyon Landfill - LAB DATA
Points Chart
Date Range : 09/01/2025 to 08/31/2026


Chart generation date : 09/09/2026


Point IDs / Names

CV-24101 / CV-24101

Parameter / Unit

Hydrogen / % v/v

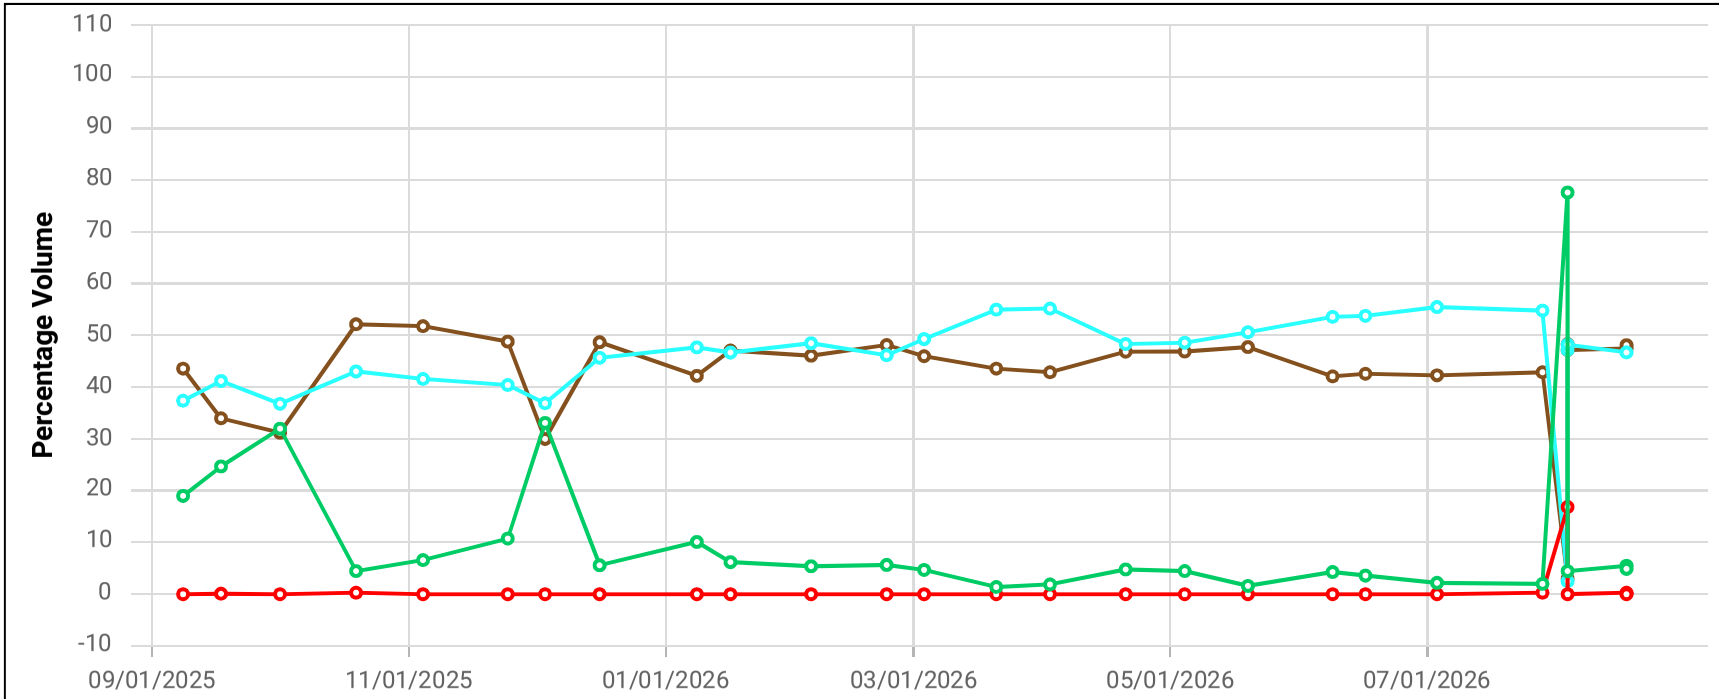

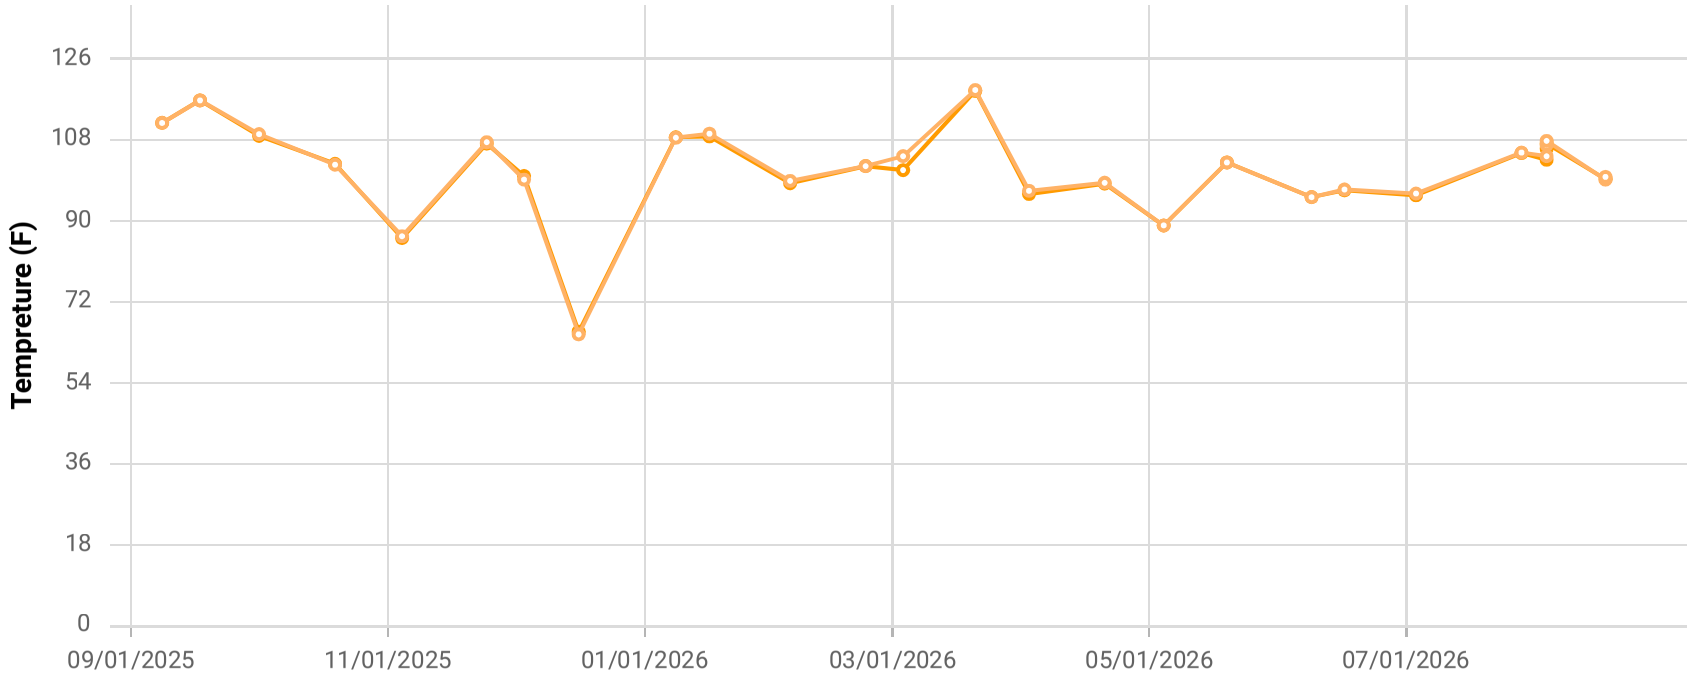

Point ID / Name


CCV24102 / CV-24102


Parameter / Unit

- Init. Flow / scfm
- % CH4 / %
- % CO2 / %
- % O2 / %
- % Bal Gas / %
- Init. Static Press / in. H2O
- Init. Temp / Deg. F
- Adj. Temp / Deg. F

Chiquita Canyon Landfill
Parameter Chart: Multiscale
Date Range: 09/01/2025 - 08/31/2026
Chart generation date: 9/2/26

SCSeTools

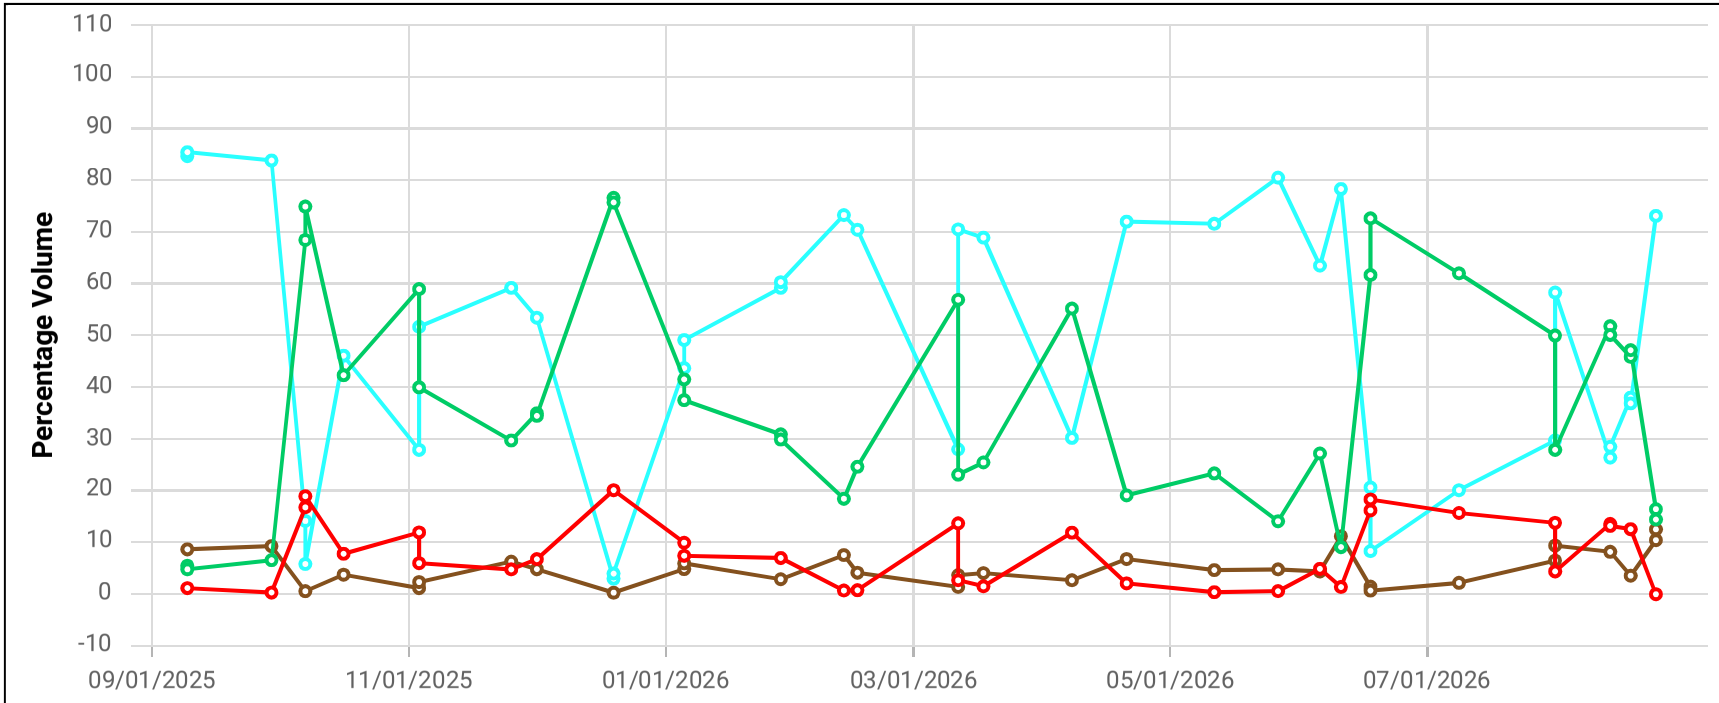

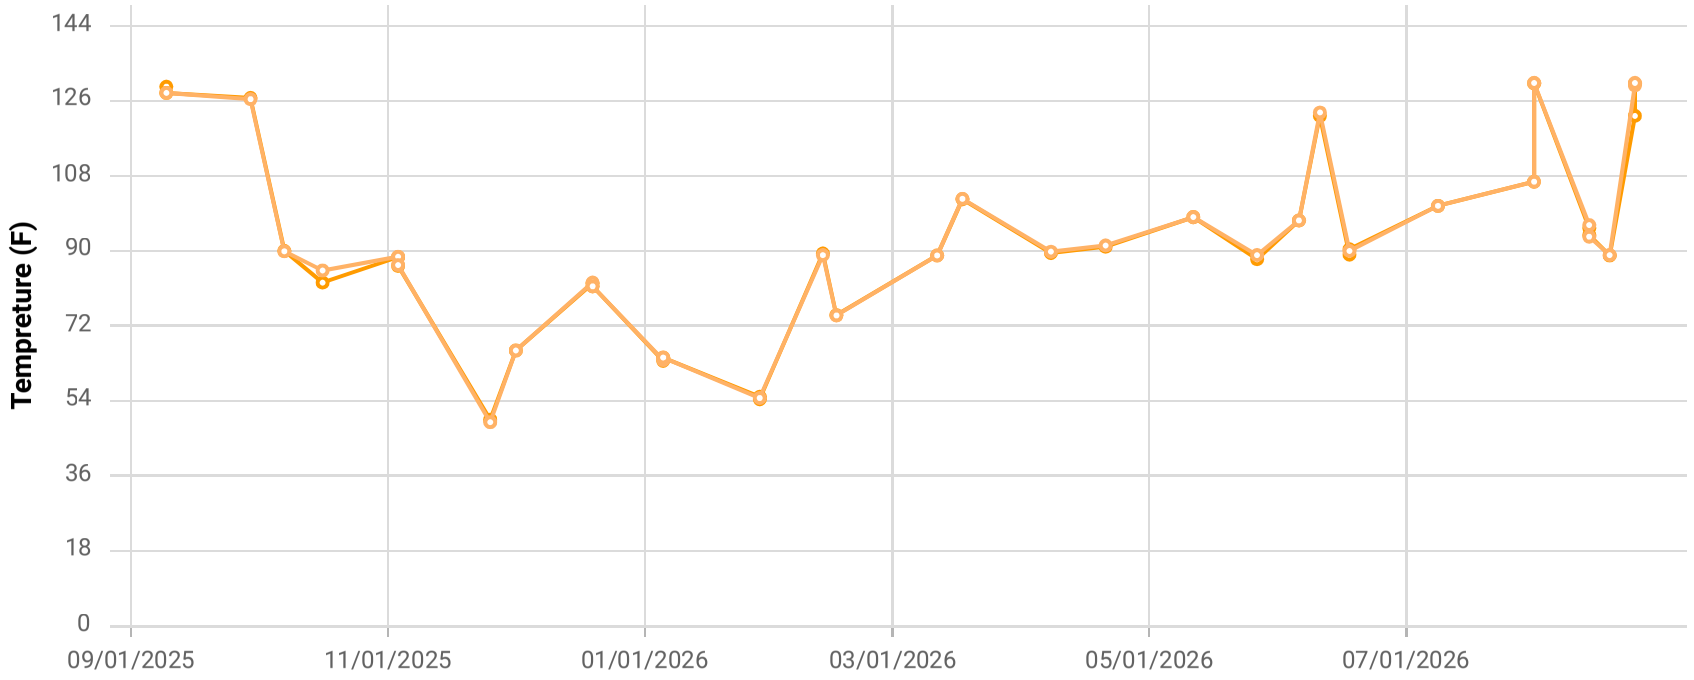

Point ID / Name


CCV24120 / CV-24120

Parameter / Unit

- Init. Flow / scfm
- % CH4 / %
- % CO2 / %
- % O2 / %
- % Bal Gas / %
- Init. Static Press / in. H2O
- Init. Temp / Deg. F
- Adj. Temp / Deg. F

Chiquita Canyon Landfill
Parameter Chart: Multiscale
Date Range: 09/01/2025 - 08/31/2026
Chart generation date: 9/2/26

SCSeTools

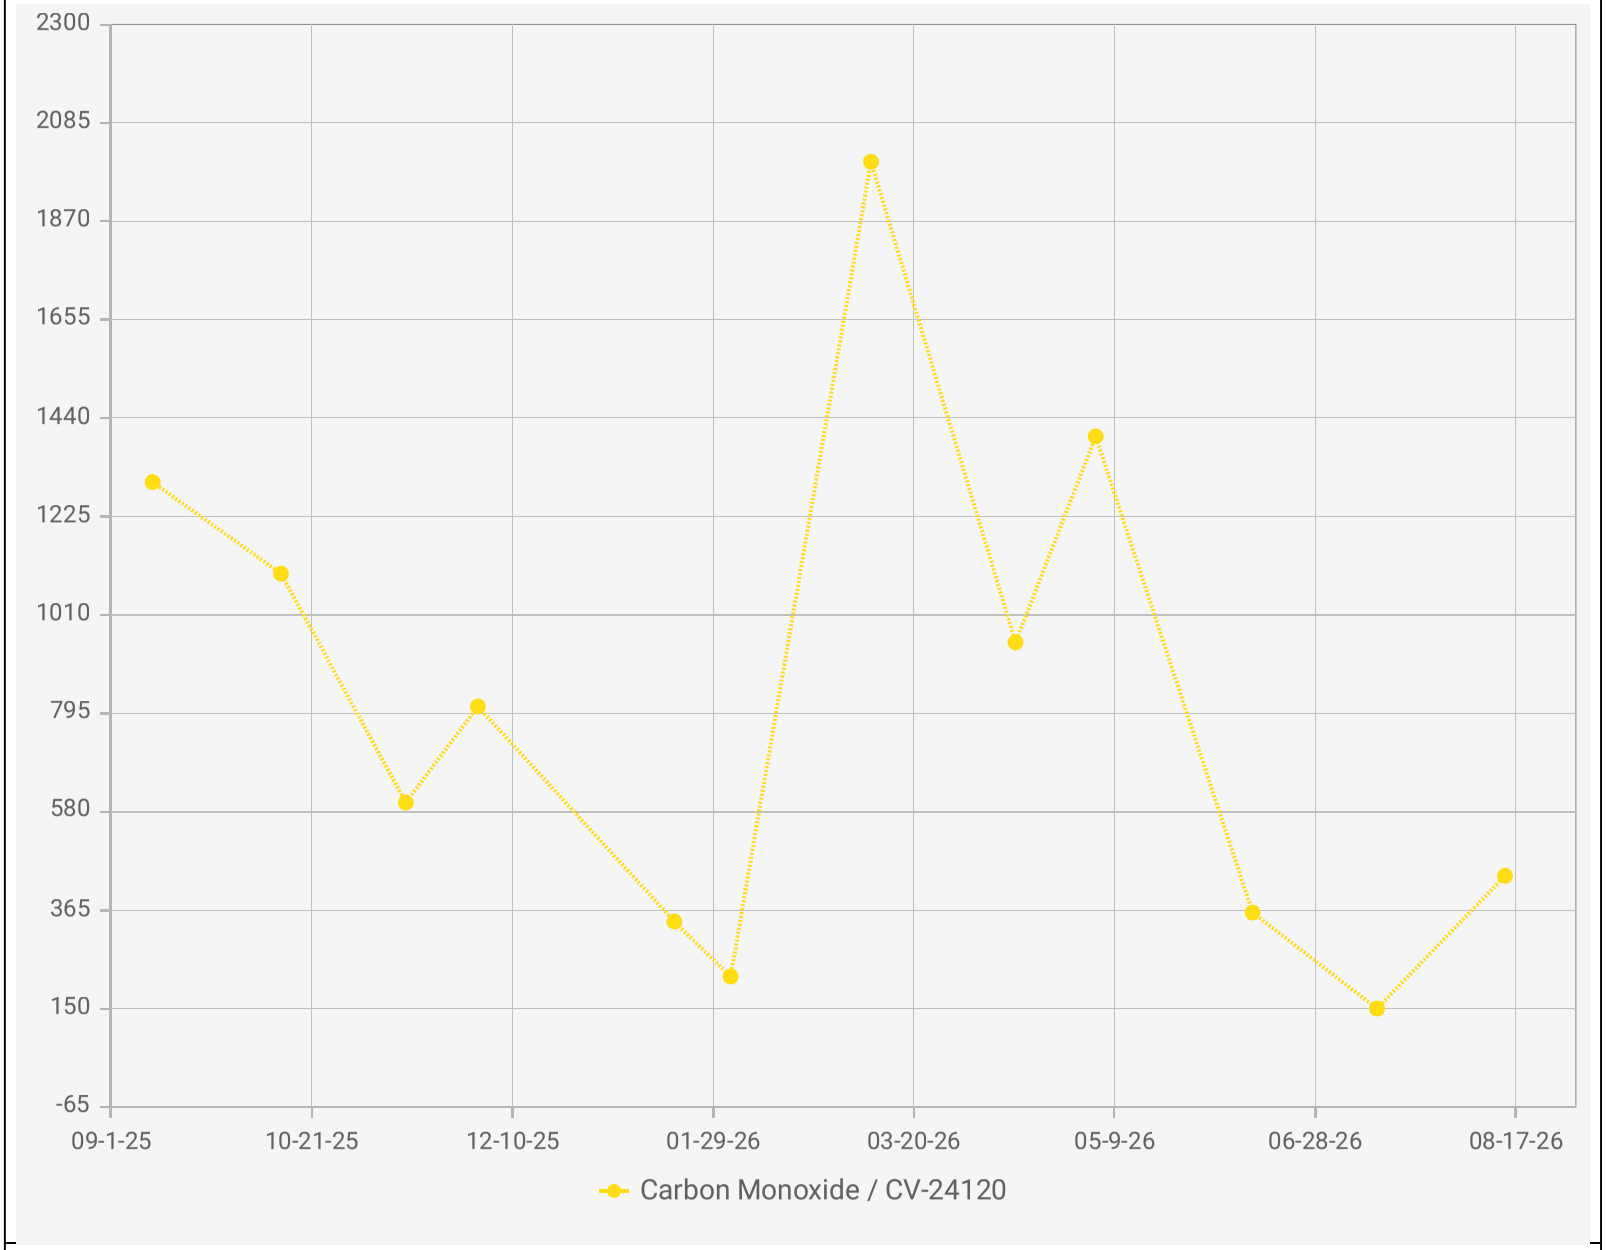

Chiquita Canyon Landfill - LAB DATA
Points Chart
Date Range : 09/01/2025 to 08/31/2026


Chart generation date : 09/09/2026

Point IDs / Names

CV-24120 / CV-24120

Parameter / Unit

Carbon Monoxide / ppmv

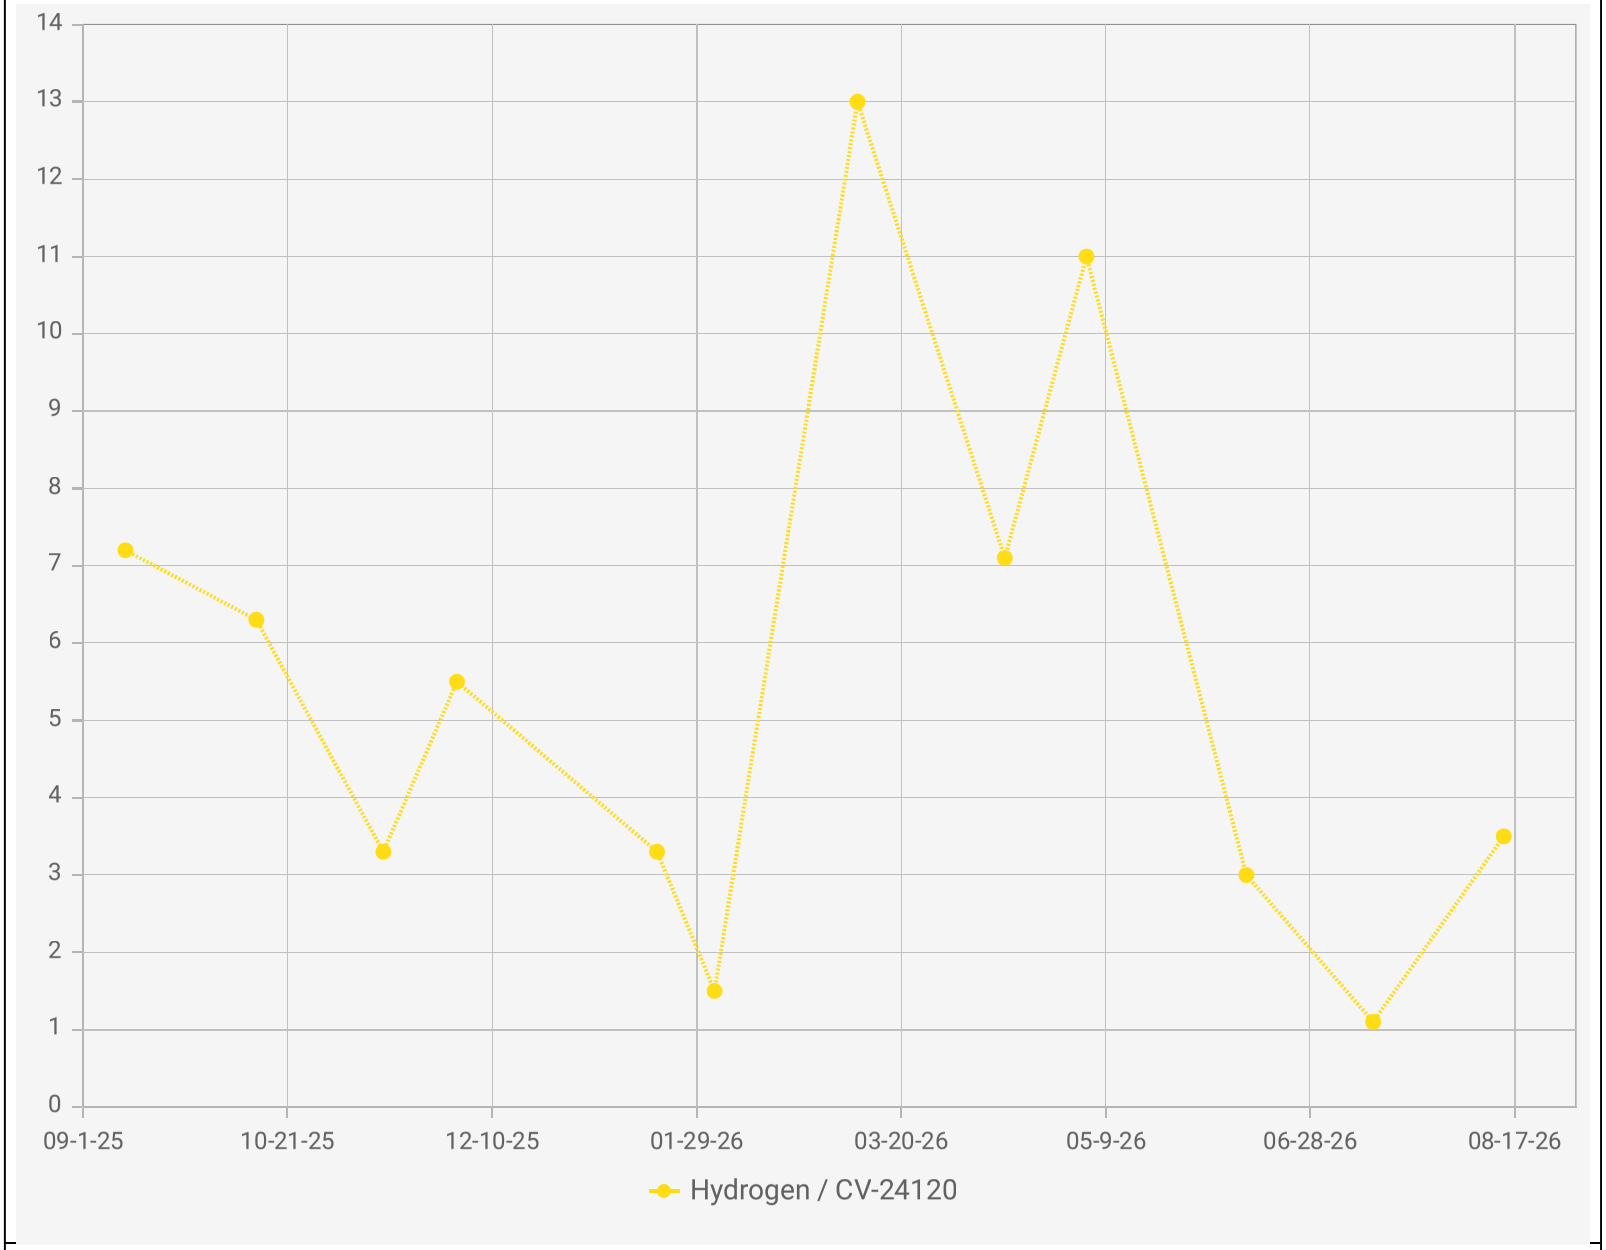

Point IDs / Names


CV-24120 / CV-24120


Parameter / Unit

Hydrogen / % v/v

Chiquita Canyon Landfill - LAB DATA
Points Chart
Date Range : 09/01/2025 to 08/31/2026

Chart generation date : 09/09/2026

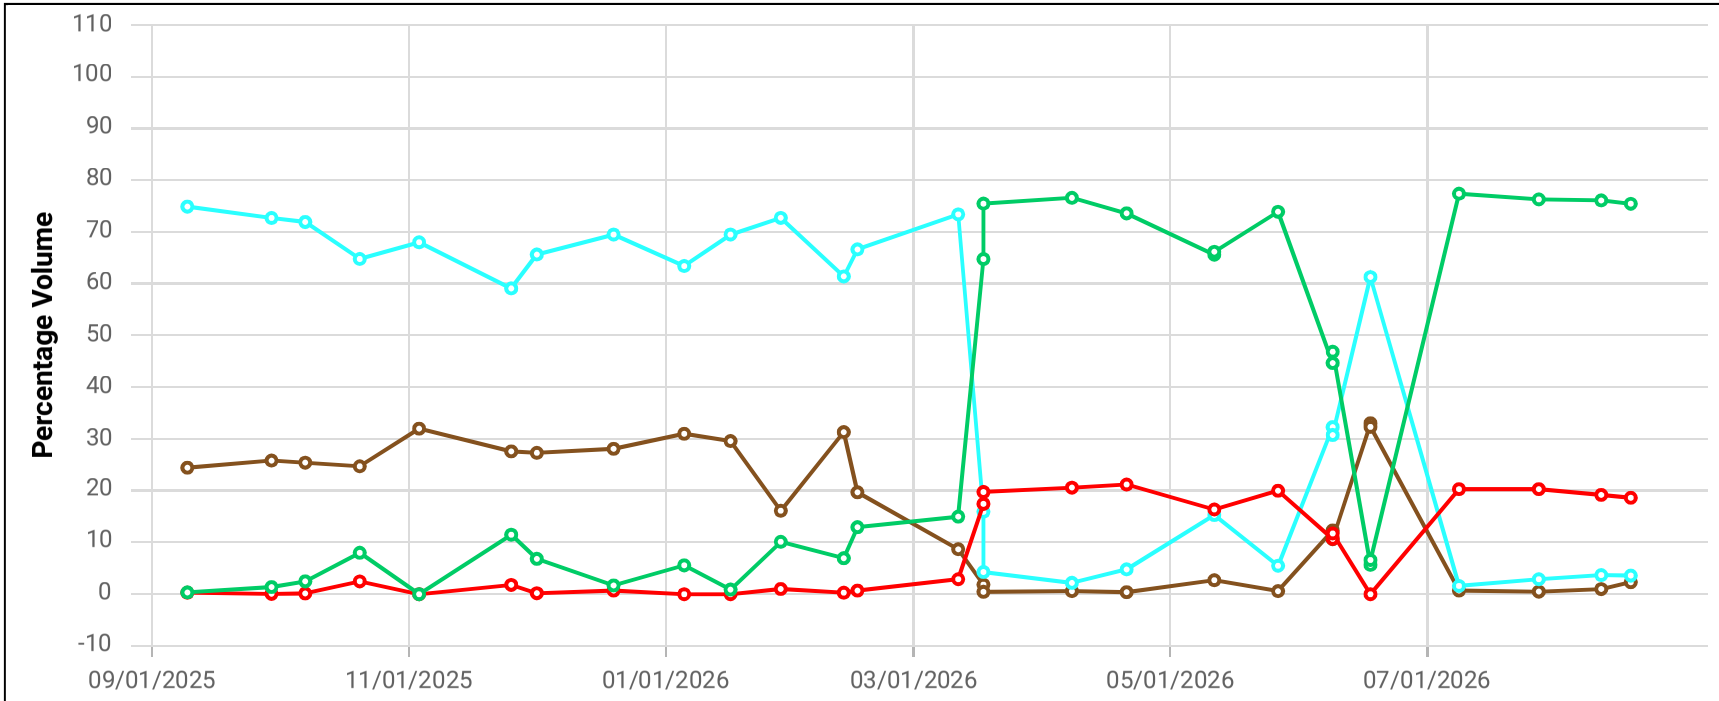

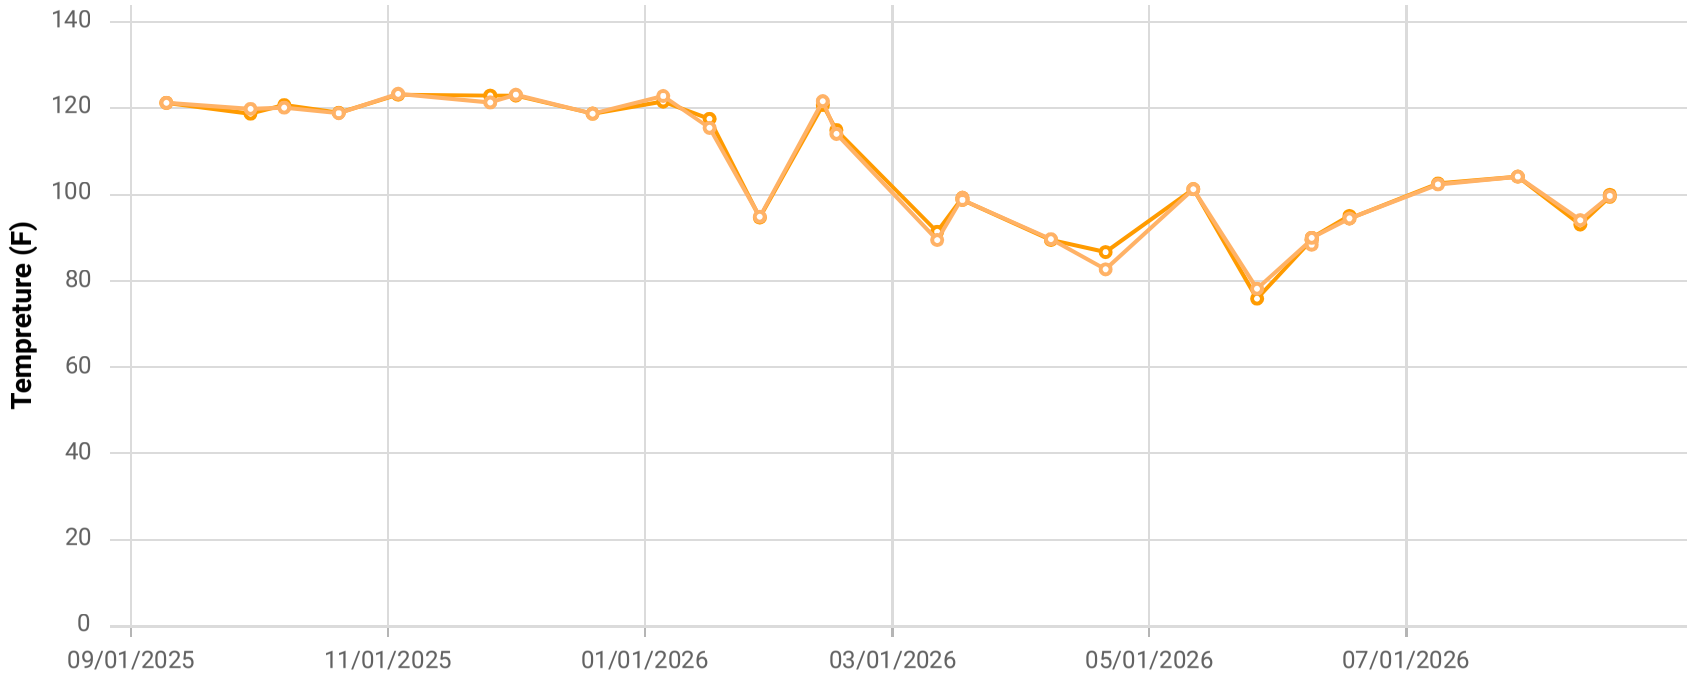

Point ID / Name


CCV24121 / CV-24121

Parameter / Unit

- Init. Flow / scfm
- % CH4 / %
- % CO2 / %
- % O2 / %
- % Bal Gas / %
- Init. Static Press / in. H2O
- Init. Temp / Deg. F
- Adj. Temp / Deg. F

Chiquita Canyon Landfill
Parameter Chart: Multiscale
Date Range: 09/01/2025 - 08/31/2026
Chart generation date: 9/2/26

SCSeTools

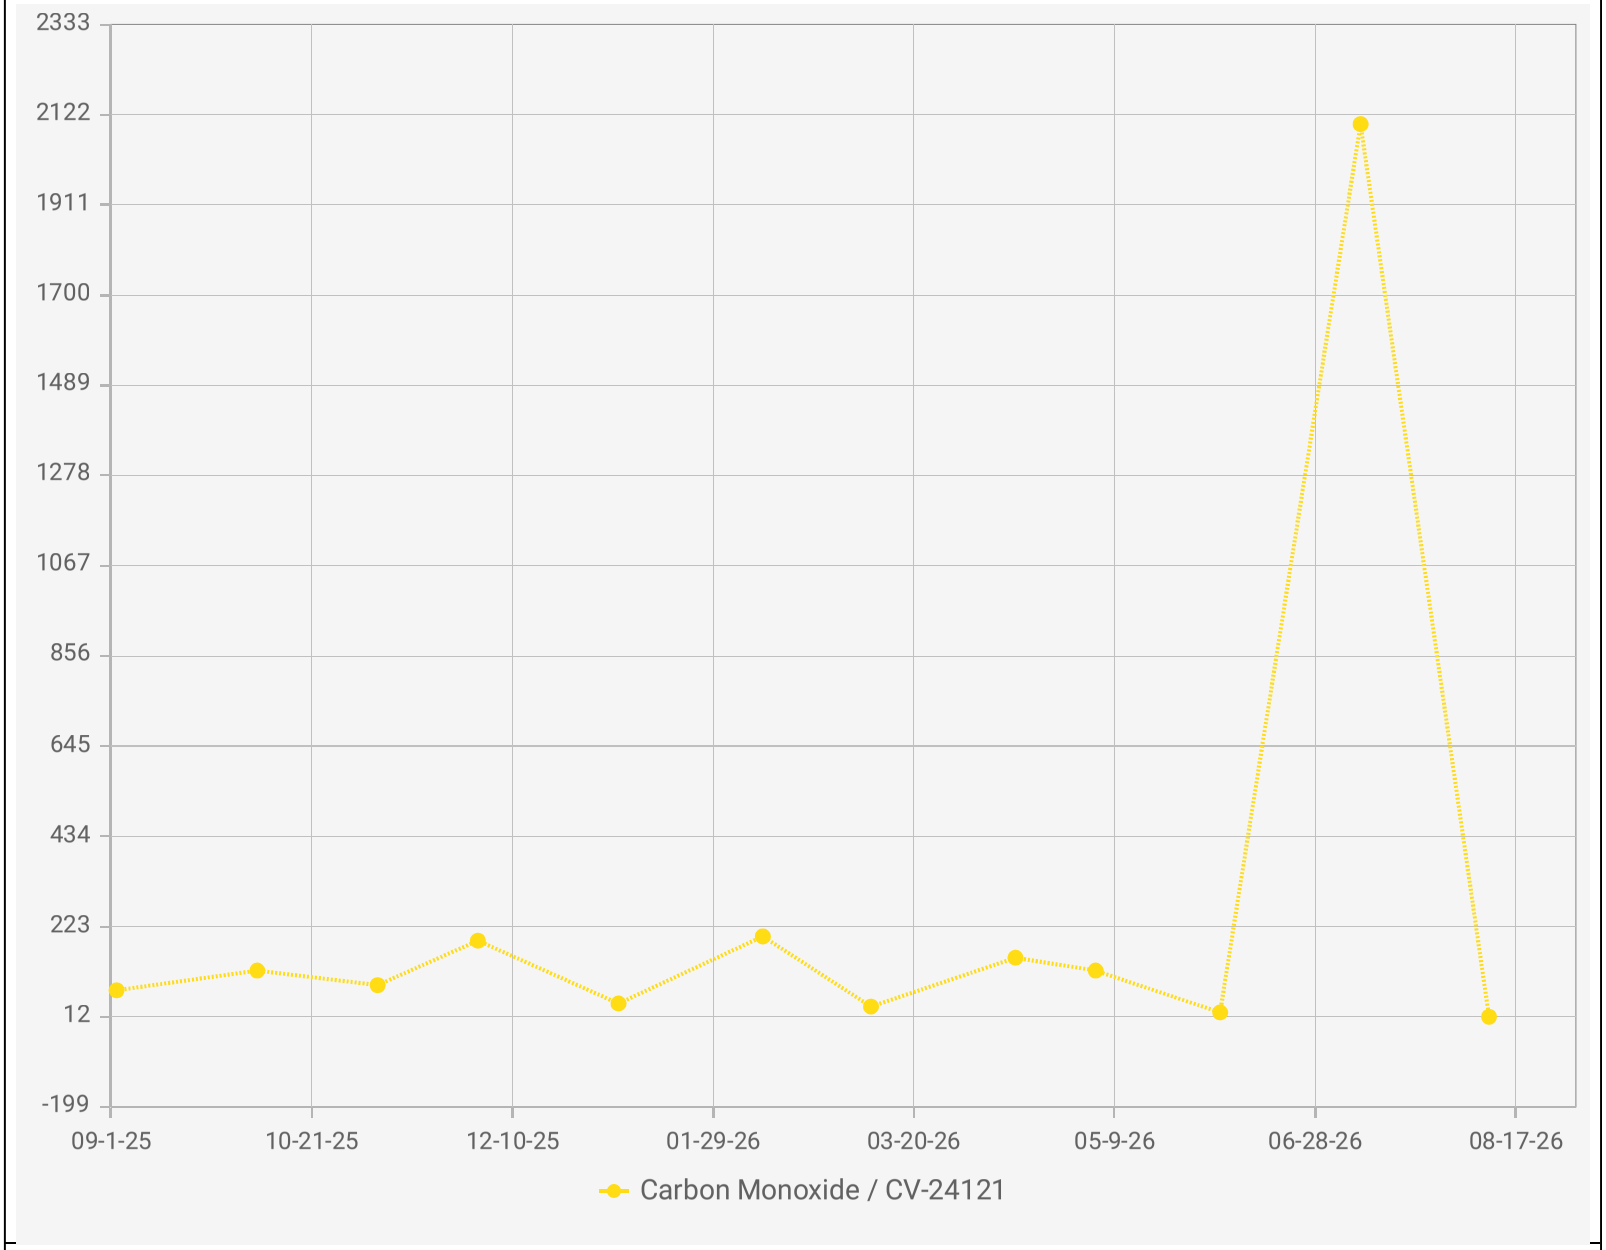

Point IDs / Names


CV-24121 / CV-24121

Parameter / Unit

Carbon Monoxide / ppmv

Chiquita Canyon Landfill - LAB DATA
Points Chart
Date Range : 09/01/2025 to 08/31/2026

Chart generation date : 09/09/2026

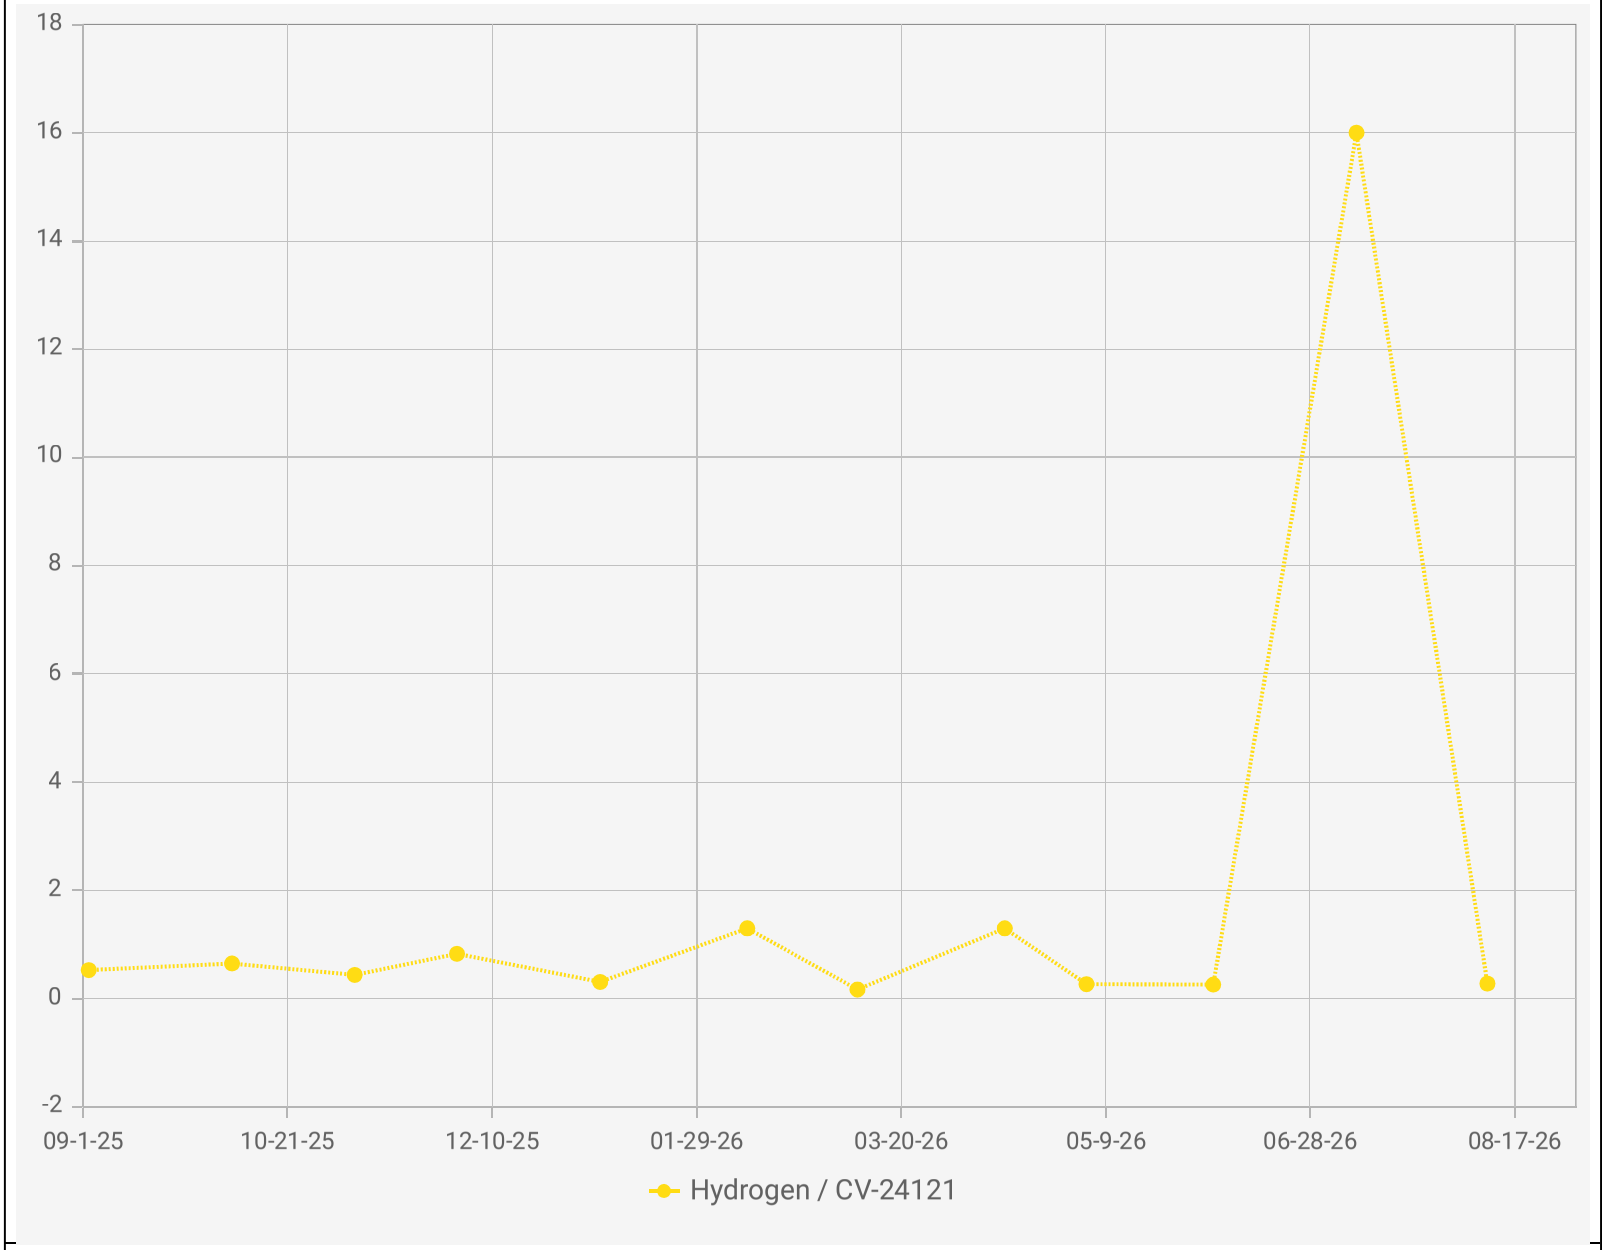

Point IDs / Names


CV-24121 / CV-24121

Parameter / Unit

Hydrogen / % v/v

Chiquita Canyon Landfill - LAB DATA
Points Chart
Date Range : 09/01/2025 to 08/31/2026

Chart generation date : 09/09/2026

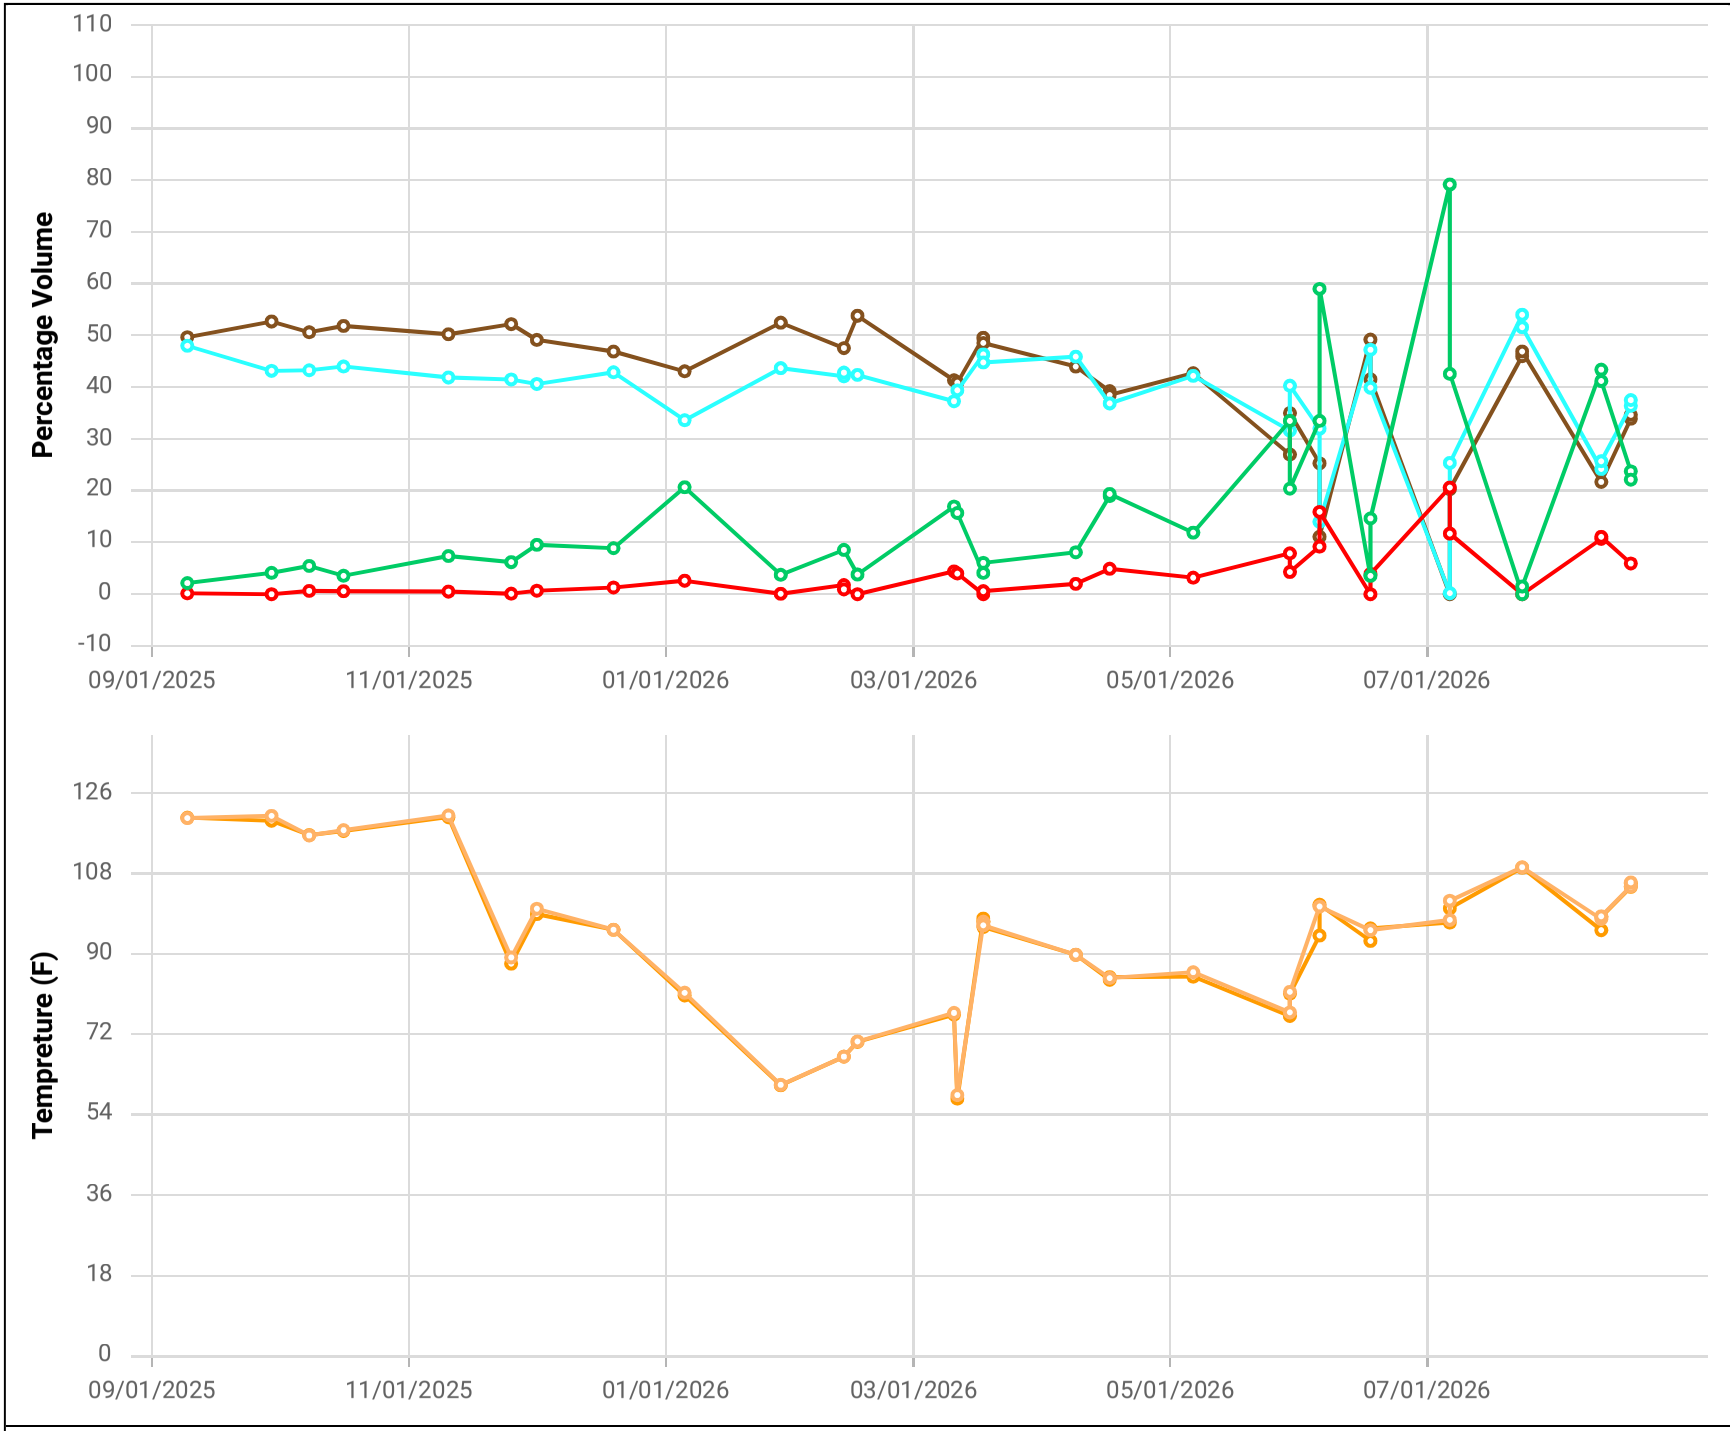

Point ID / Name


CCV24122 / CV-24122

Parameter / Unit

- Init. Flow / scfm
- % CH4 / %
- % CO2 / %
- % O2 / %
- % Bal Gas / %
- Init. Static Press / in. H2O
- Init. Temp / Deg. F
- Adj. Temp / Deg. F

Chiquita Canyon Landfill
Parameter Chart: Multiscale
Date Range: 09/01/2025 - 08/31/2026
Chart generation date: 9/2/26

SCSeTools

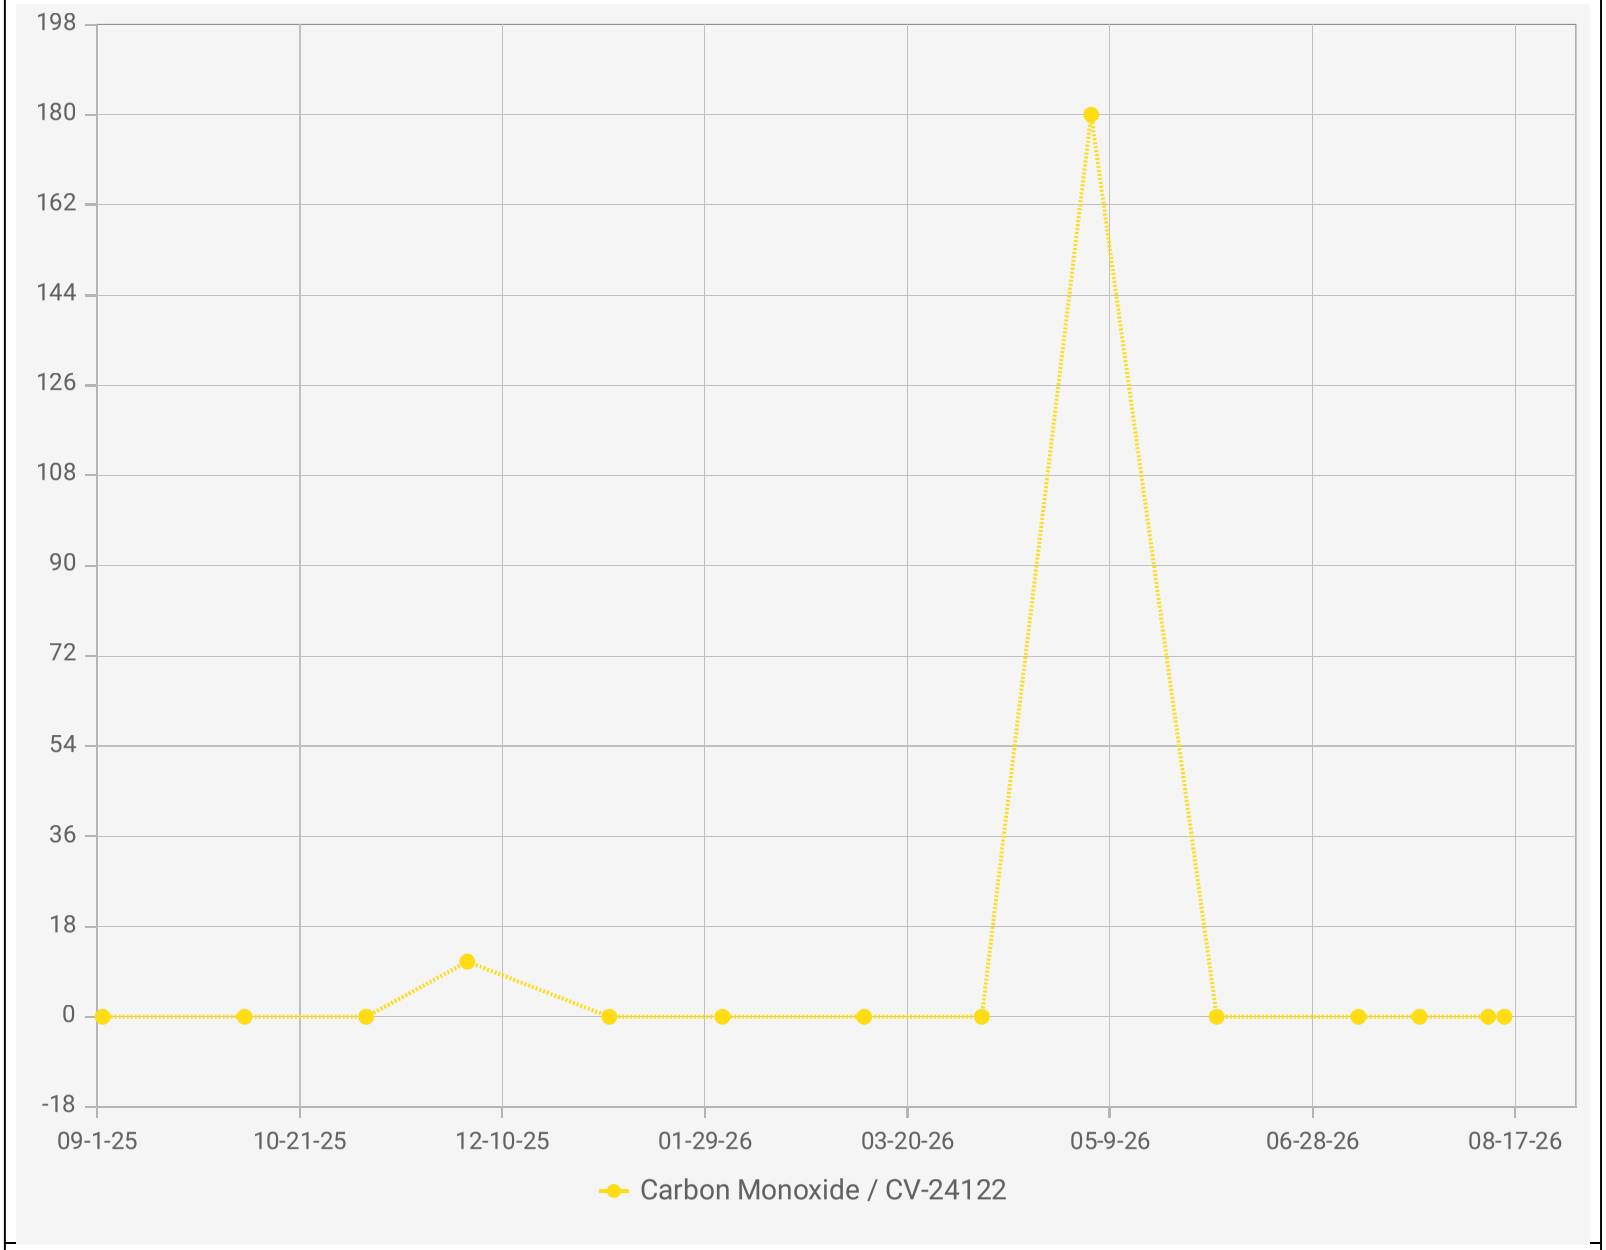

Chiquita Canyon Landfill - LAB DATA
Points Chart
Date Range : 09/01/2025 to 08/31/2026

Chart generation date : 09/09/2026


Point IDs / Names

CV-24122 / CV-24122

Parameter / Unit

Carbon Monoxide / ppmv

SCSeTools

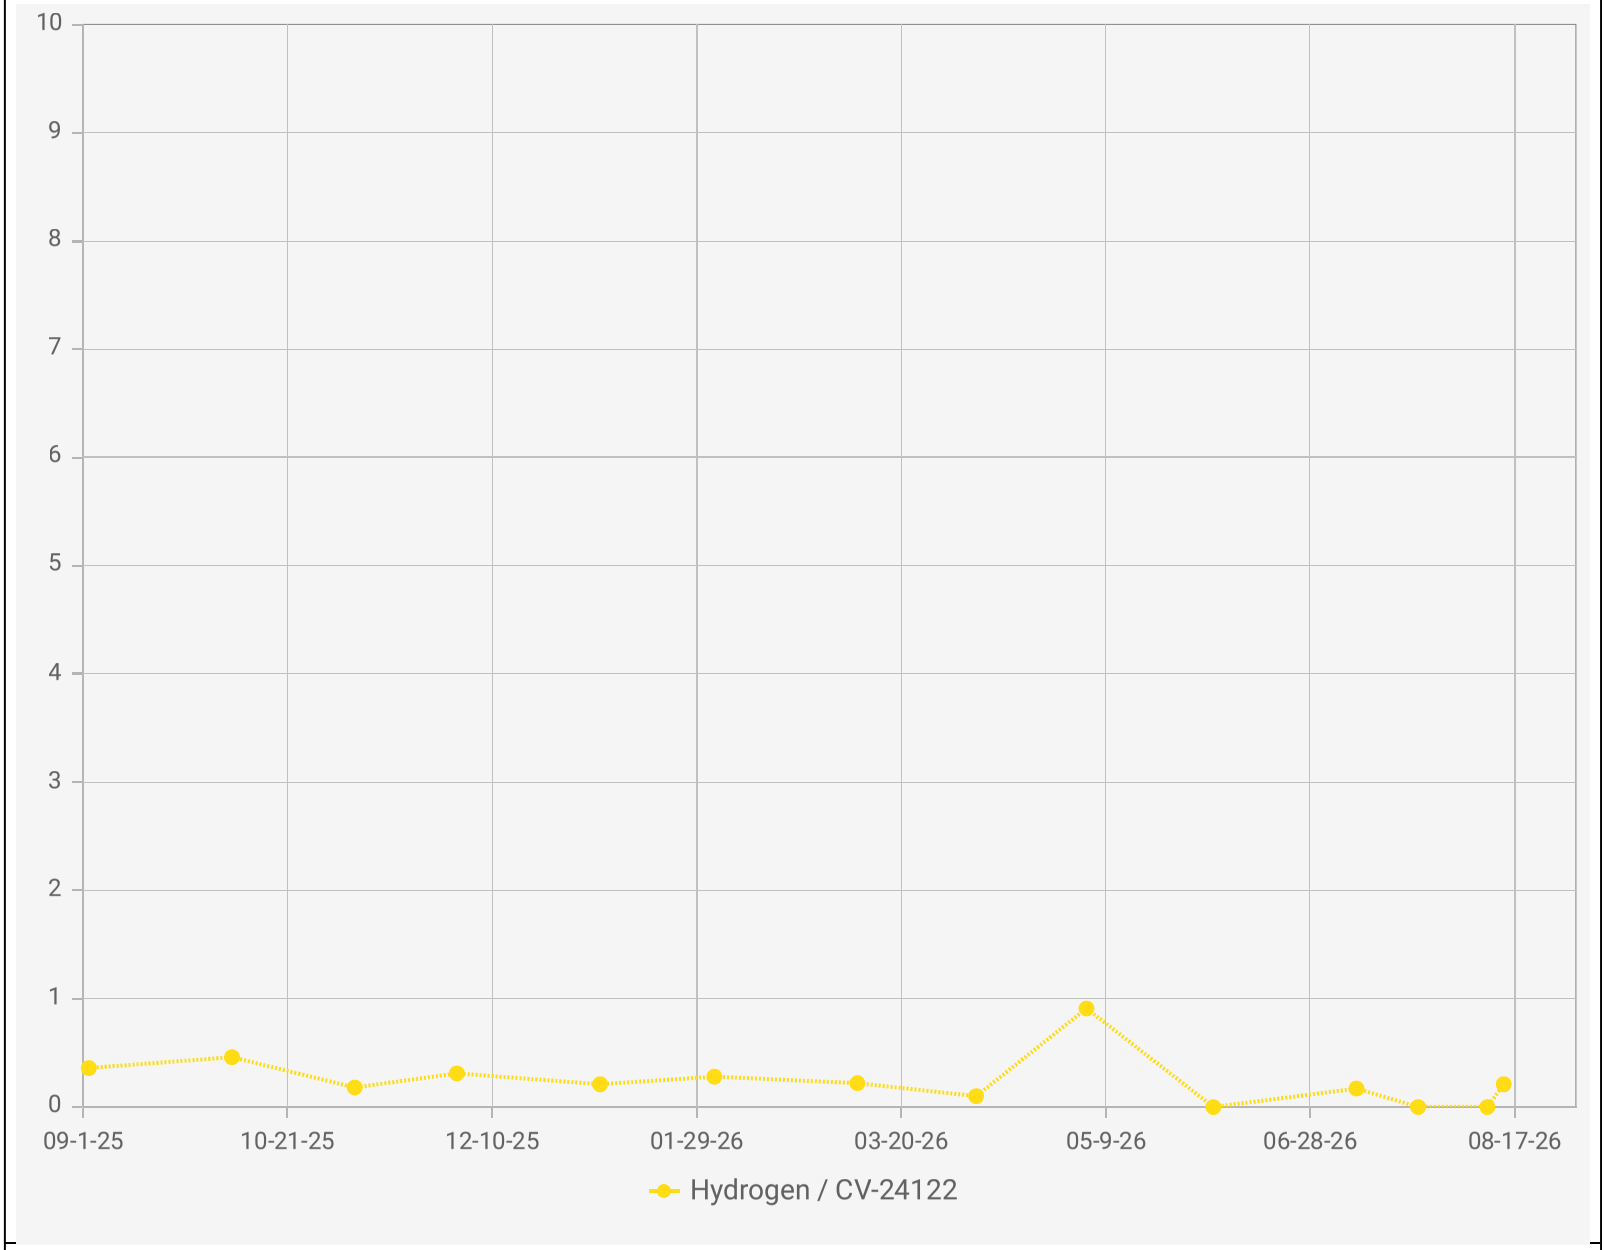

Chiquita Canyon Landfill - LAB DATA
Points Chart
Date Range : 09/01/2025 to 08/31/2026


Chart generation date : 09/09/2026


Point IDs / Names

CV-24122 / CV-24122

Parameter / Unit

Hydrogen / % v/v

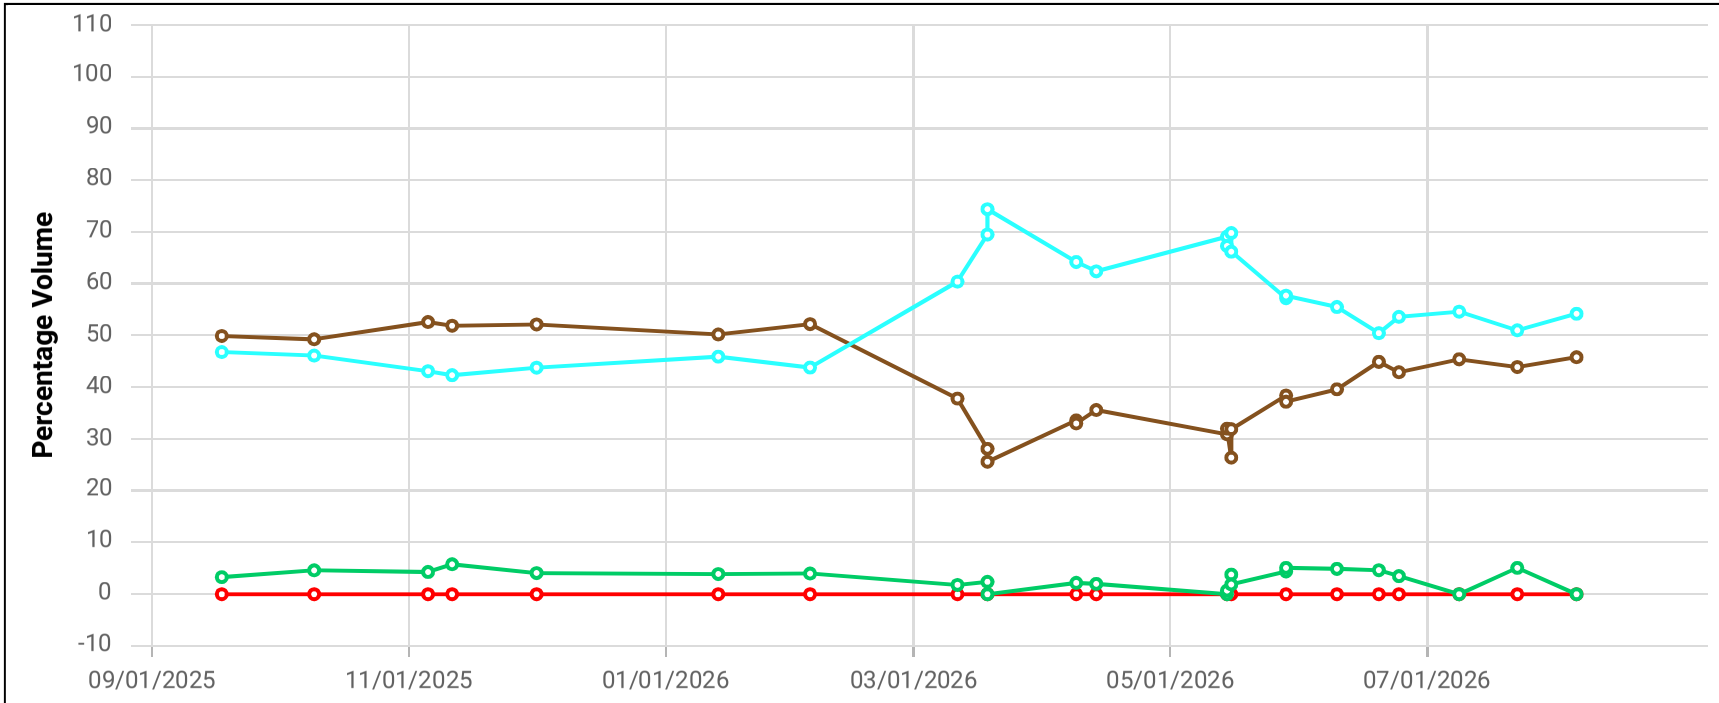

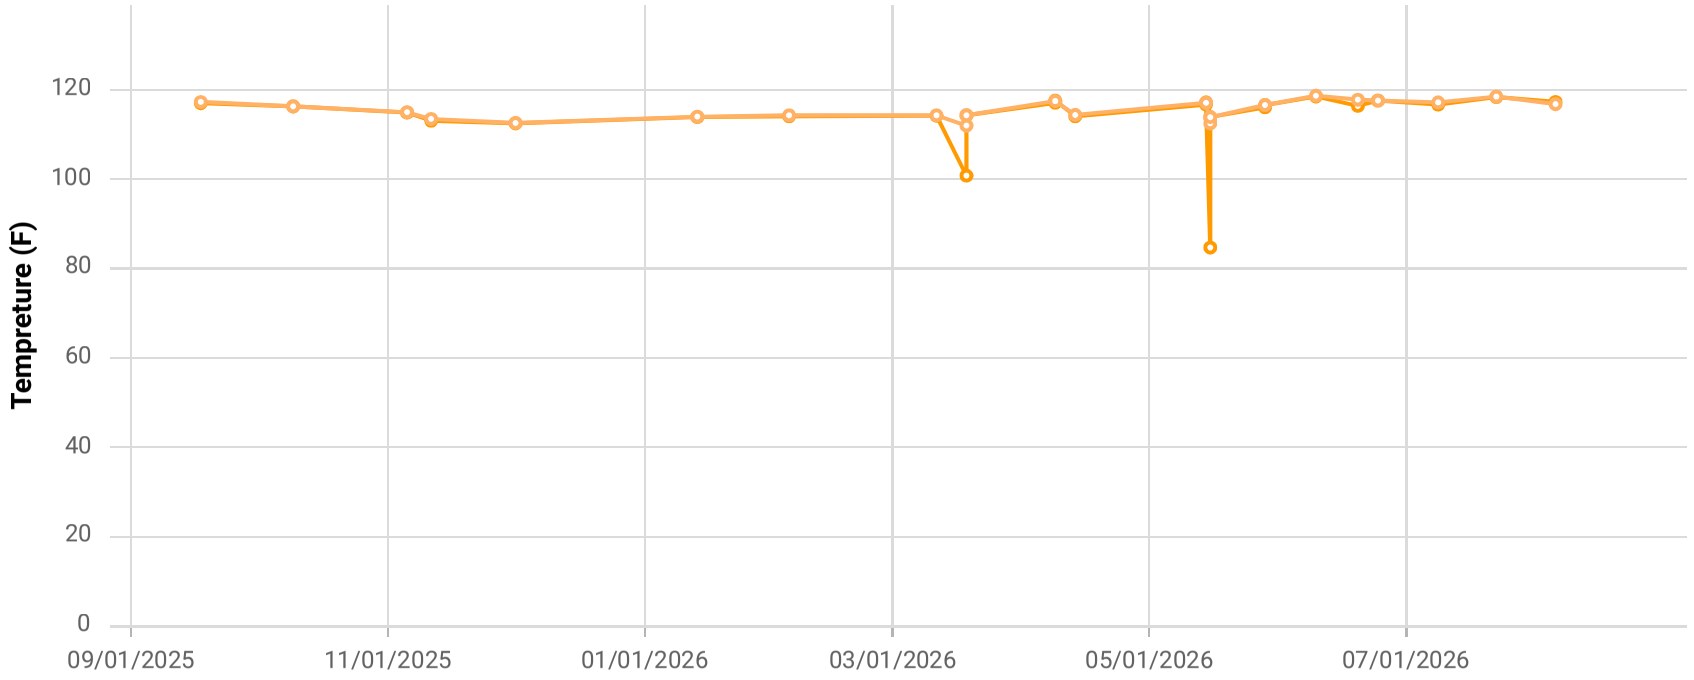

Point ID / Name


CCV24123 / CV-24123

Parameter / Unit

- Init. Flow / scfm
- % CH4 / %
- % CO2 / %
- % O2 / %
- % Bal Gas / %
- Init. Static Press / in. H2O
- Init. Temp / Deg. F
- Adj. Temp / Deg. F

Chiquita Canyon Landfill
Parameter Chart: Multiscale
Date Range: 09/01/2025 - 08/31/2026
Chart generation date: 9/2/26

SCSeTools

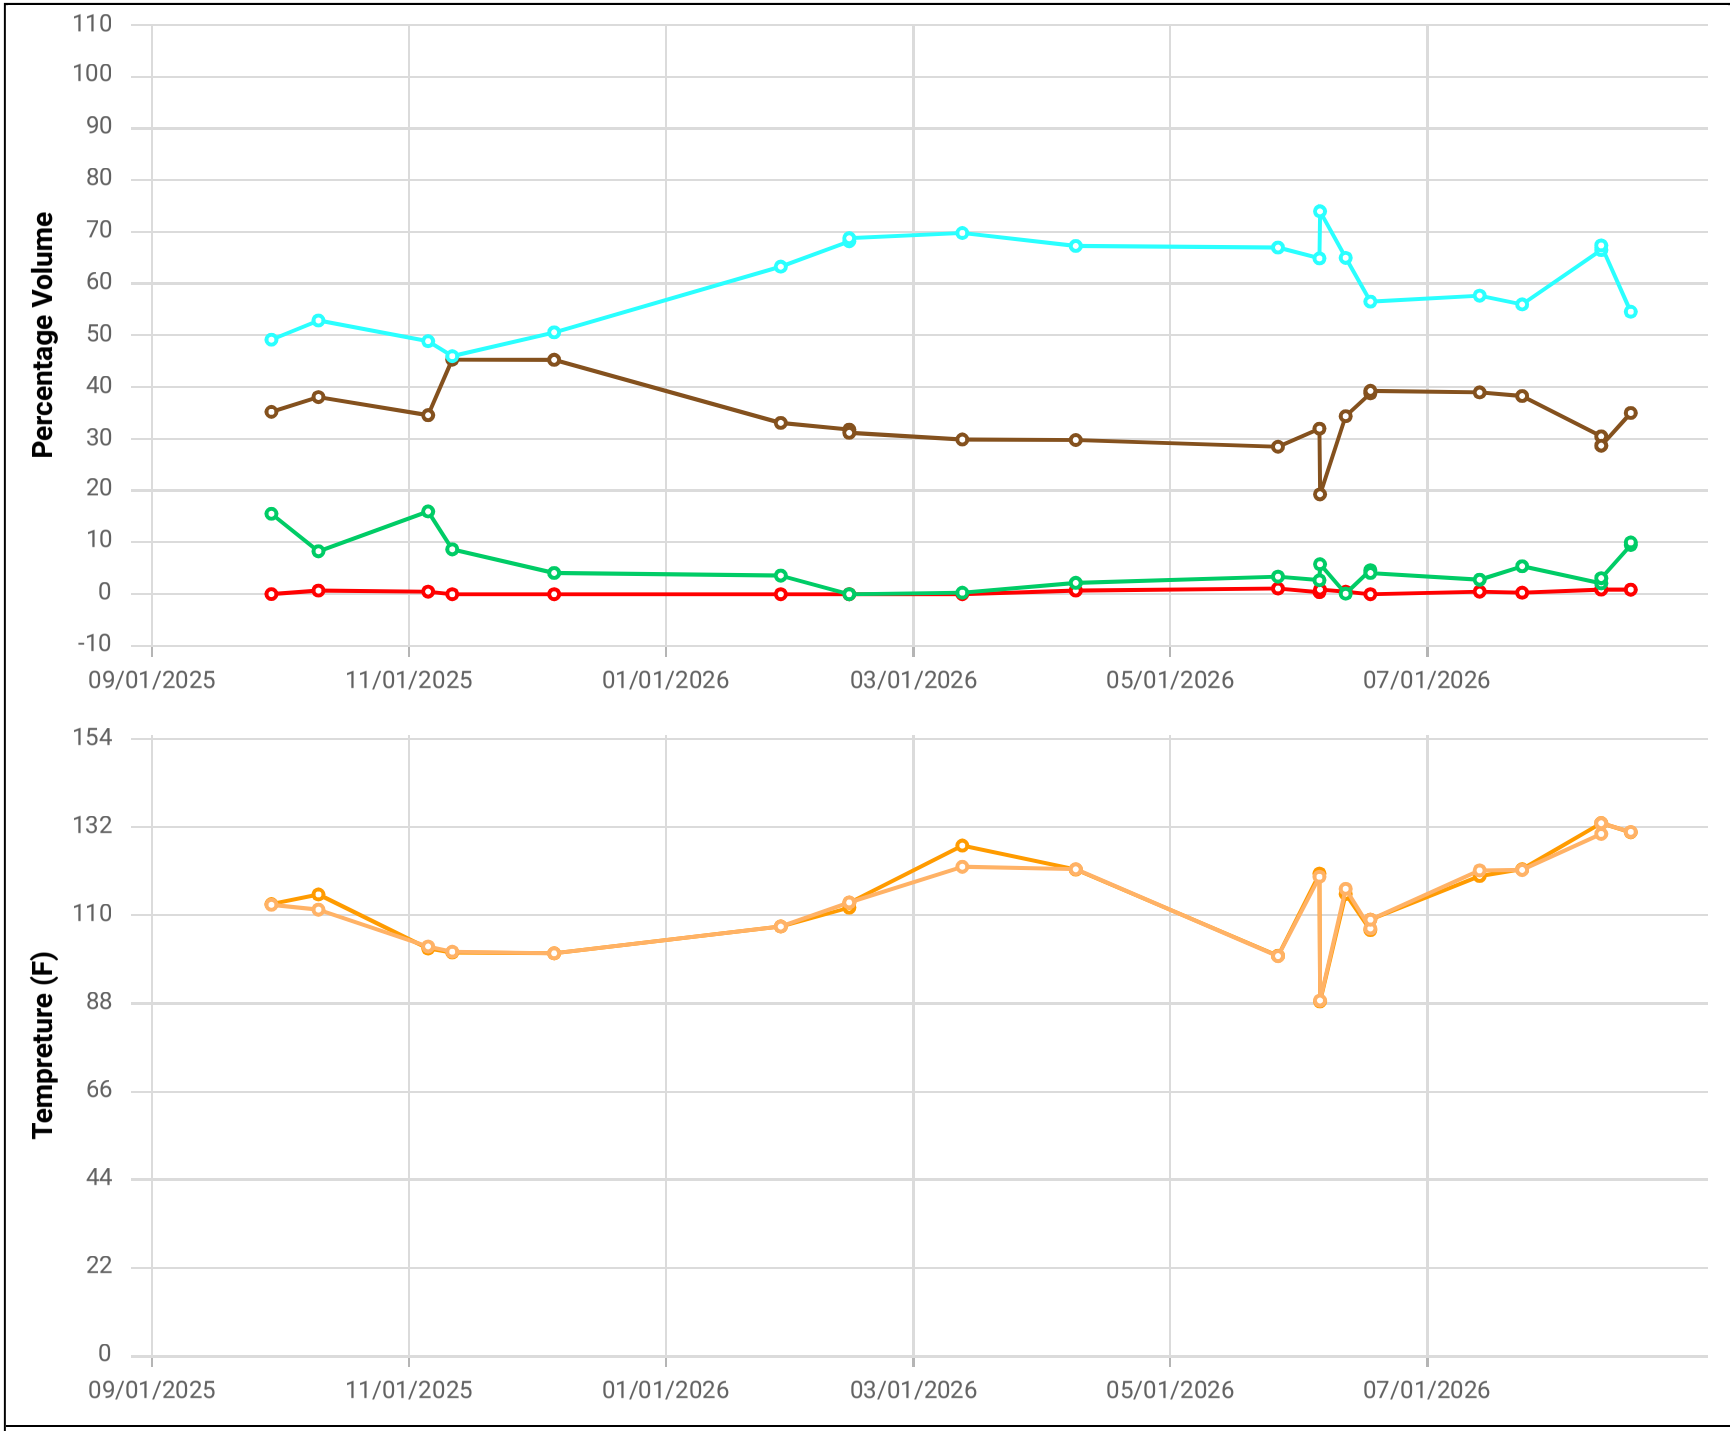

Point ID / Name


CCV24125 / CV-24125-TP20

Parameter / Unit

- Init. Flow / scfm
- % CH4 / %
- % CO2 / %
- % O2 / %
- % Bal Gas / %
- Init. Static Press / in. H2O
- Init. Temp / Deg. F
- Adj. Temp / Deg. F

Chiquita Canyon Landfill
Parameter Chart: Multiscale
Date Range: 09/01/2025 - 08/31/2026
Chart generation date: 9/2/26

SCSeTools

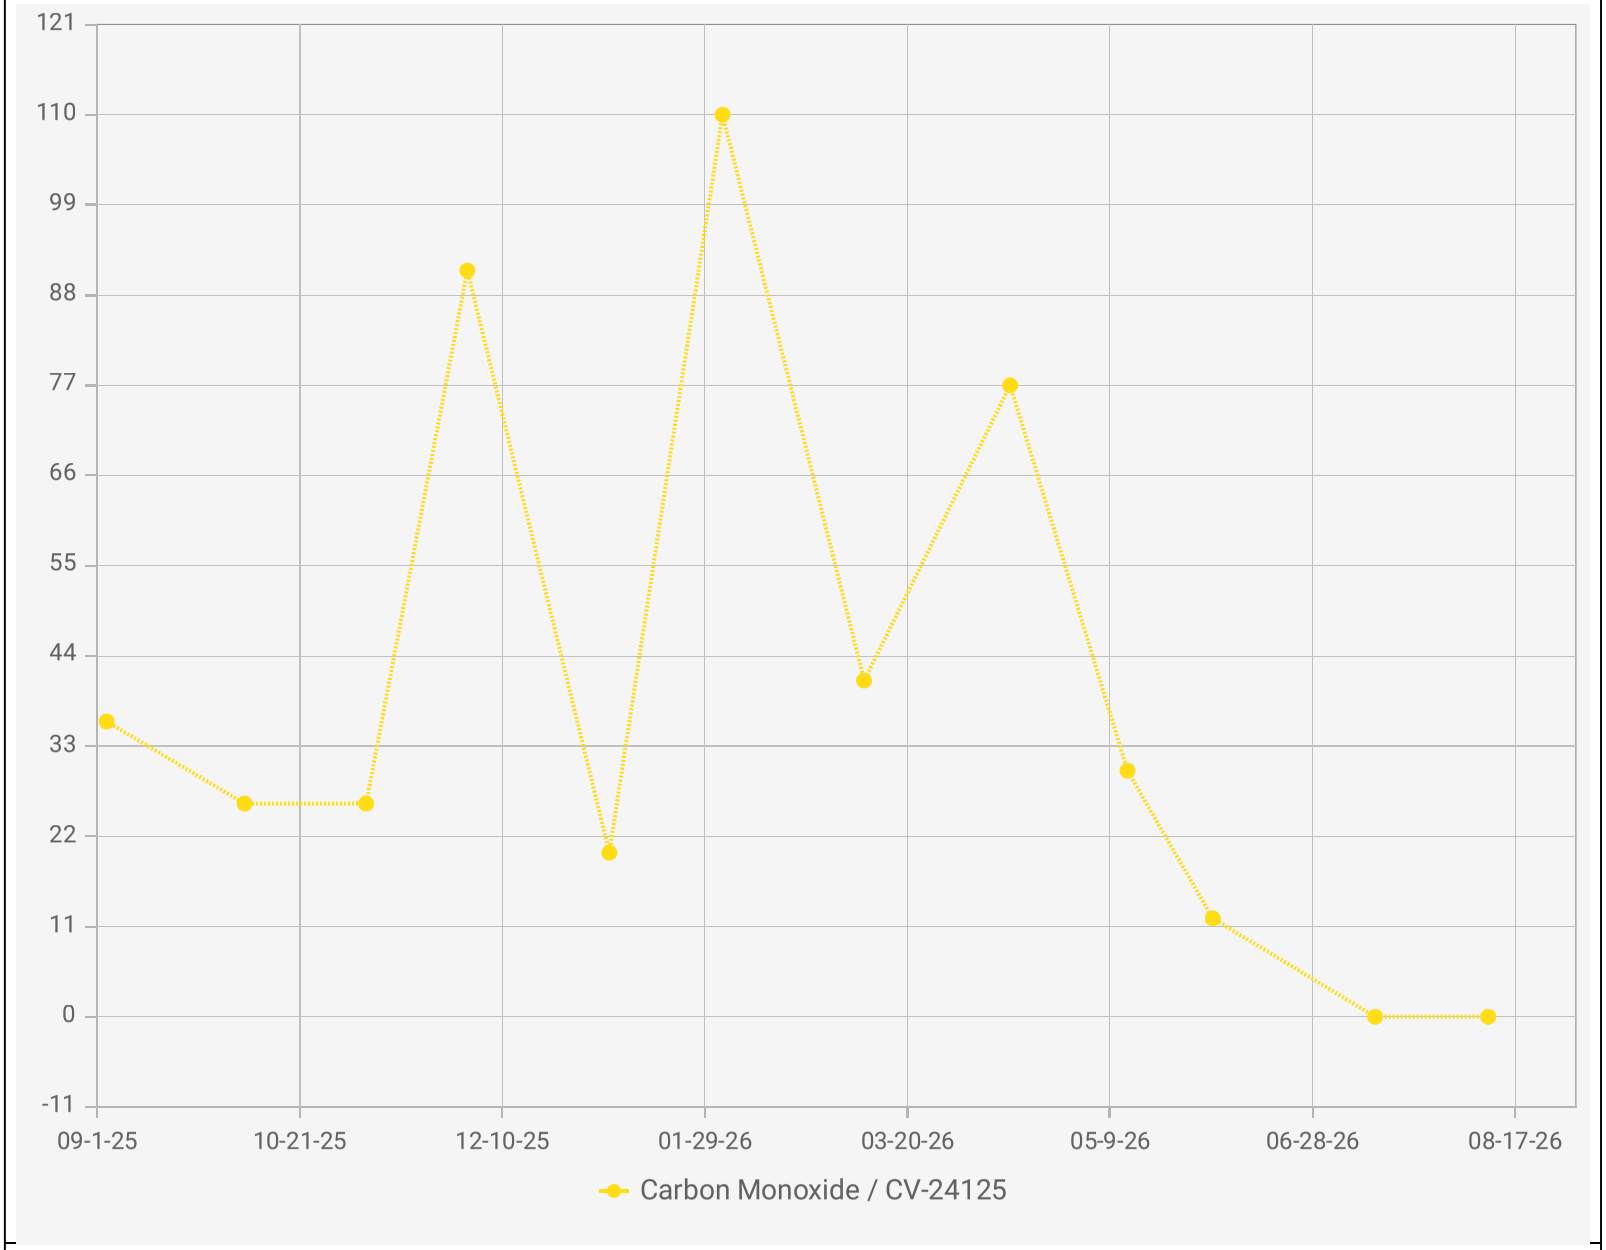

Chiquita Canyon Landfill - LAB DATA
Points Chart
Date Range : 09/01/2025 to 08/31/2026


Chart generation date : 09/09/2026

Point IDs / Names

CV-24125 / CV-24125

Parameter / Unit

Carbon Monoxide / ppmv

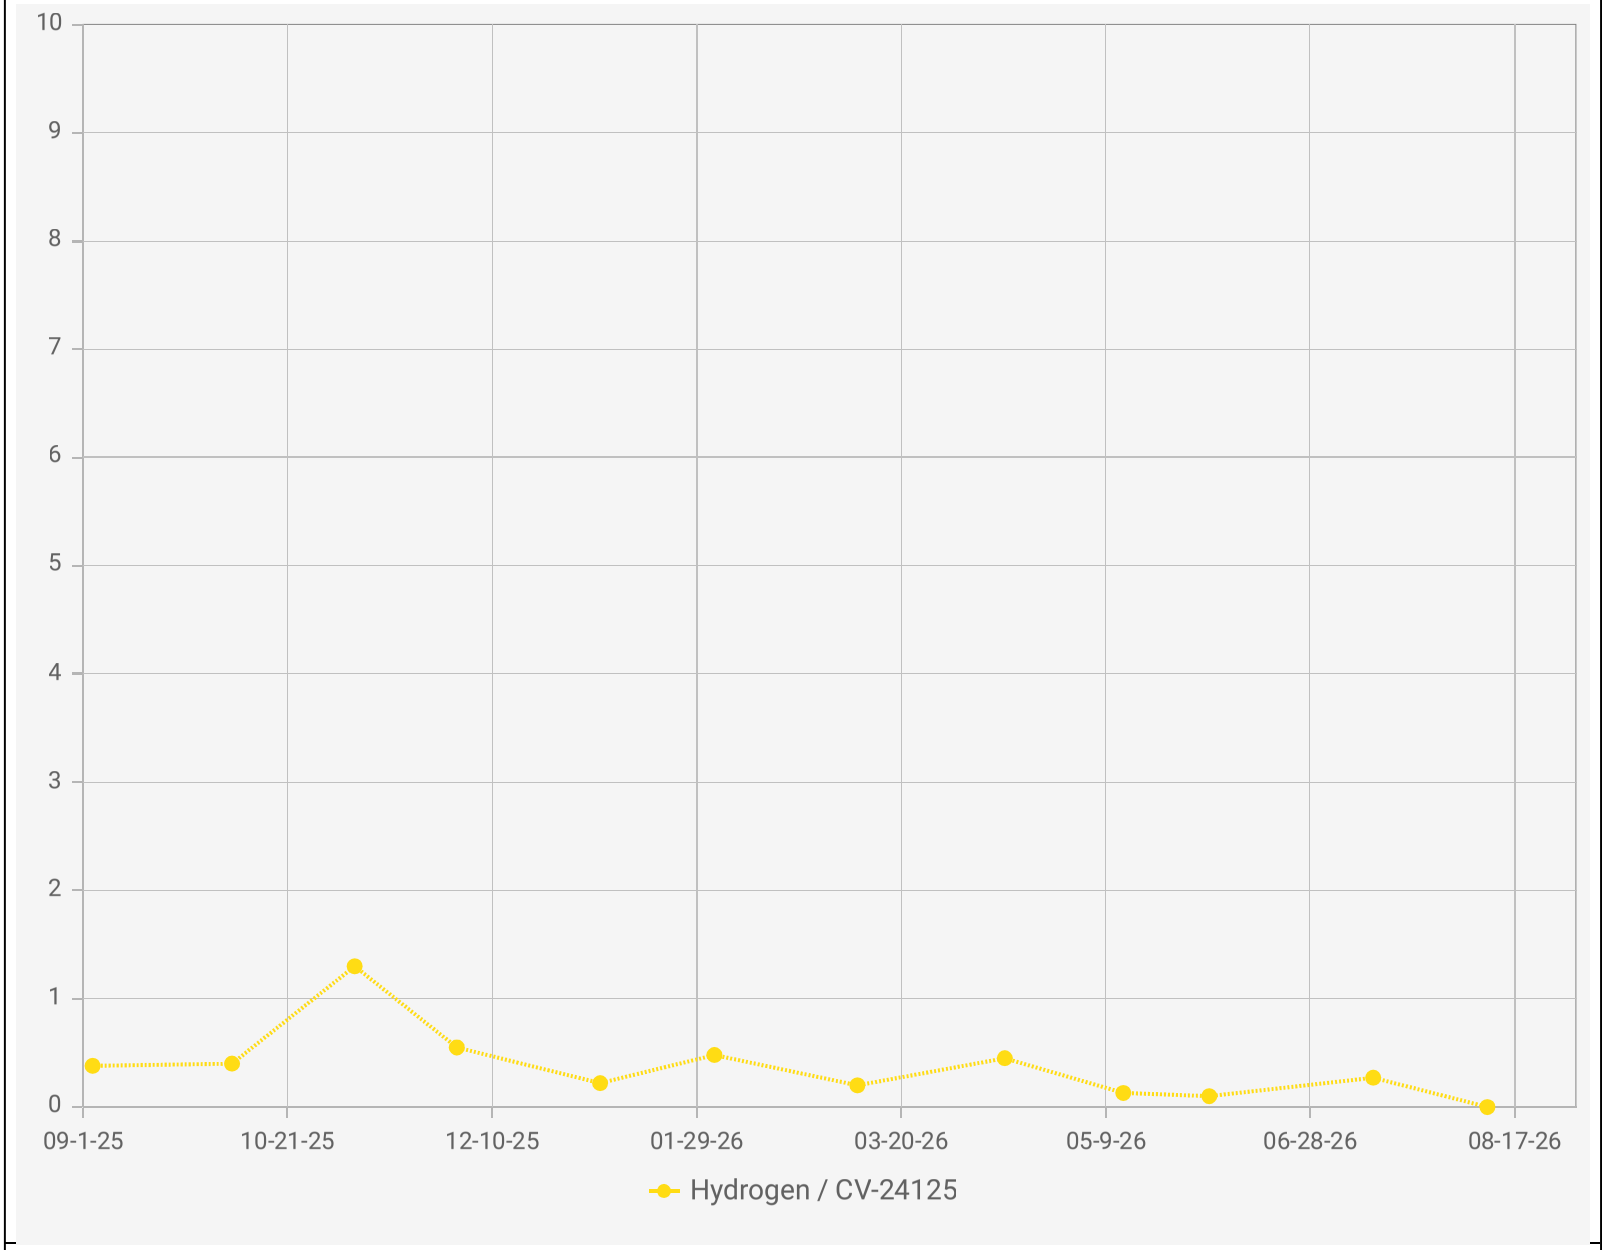

Chiquita Canyon Landfill - LAB DATA
Points Chart
Date Range : 09/01/2025 to 08/31/2026


Chart generation date : 09/09/2026


Point IDs / Names

CV-24125 / CV-24125

Parameter / Unit

Hydrogen / % v/v

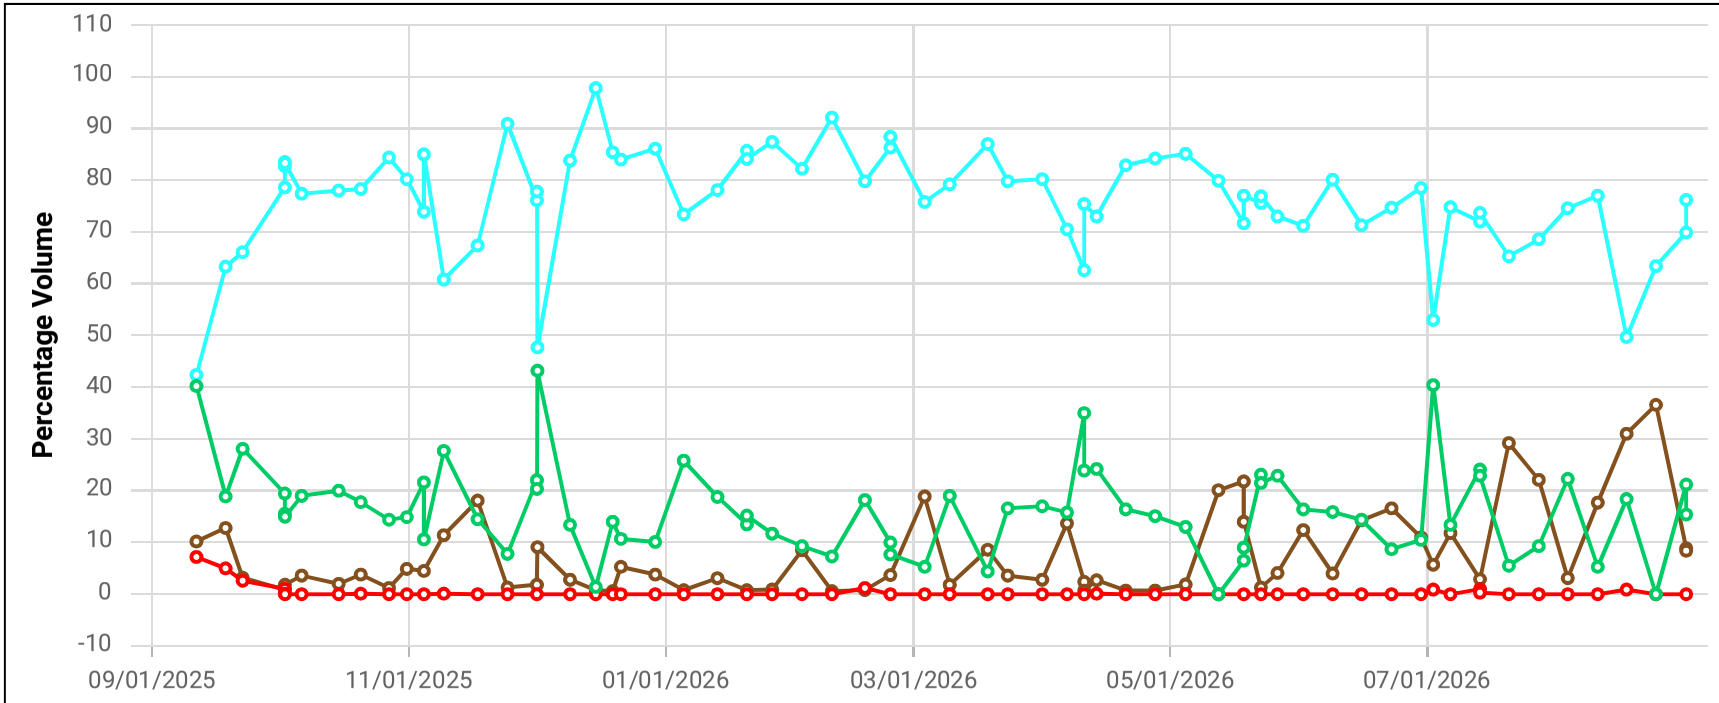

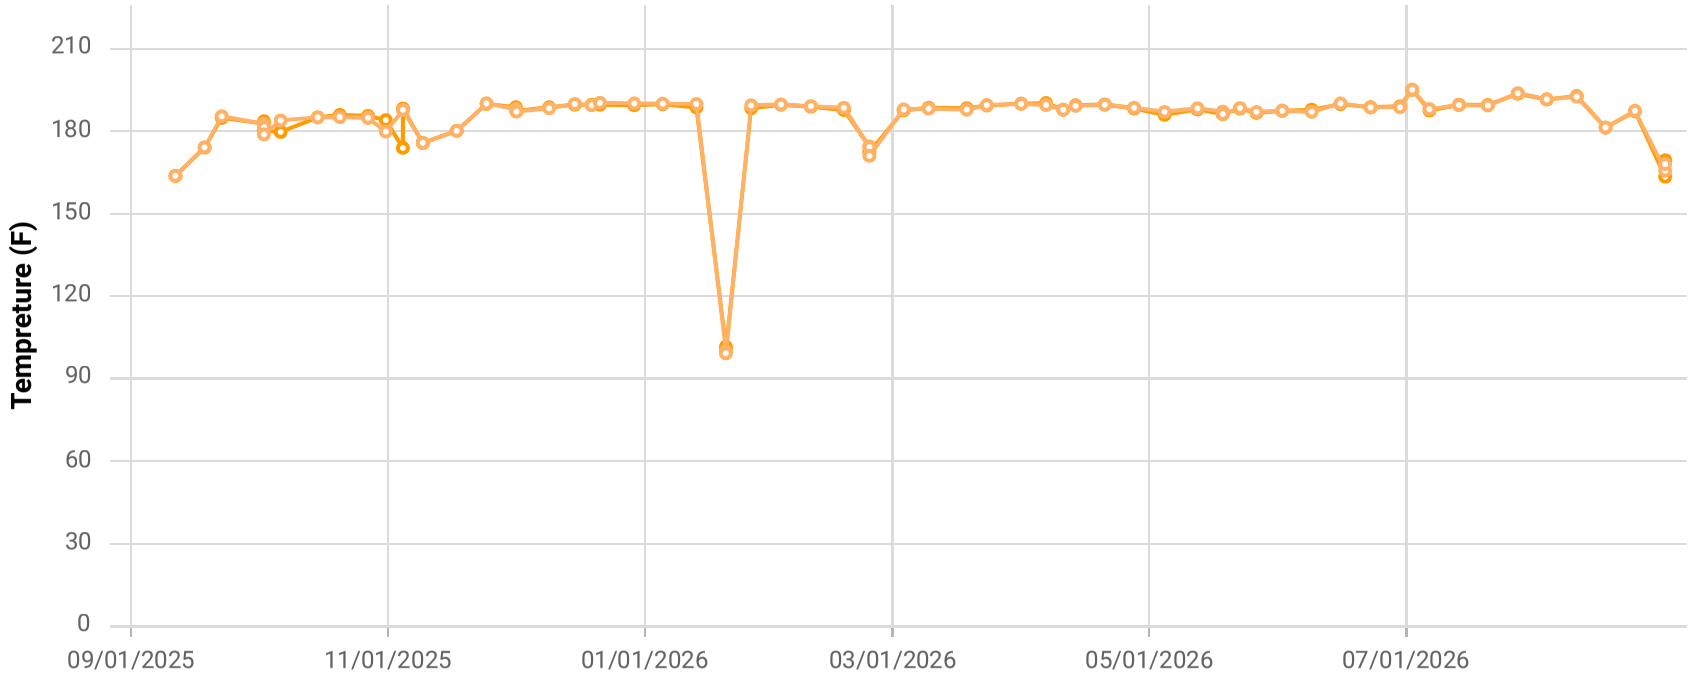

Point ID / Name


CCV24126 / CV-24126

Parameter / Unit

- Init. Flow / scfm
- % CH4 / %
- % CO2 / %
- % O2 / %
- % Bal Gas / %
- Init. Static Press / in. H2O
- Init. Temp / Deg. F
- Adj. Temp / Deg. F

Chiquita Canyon Landfill
Parameter Chart: Multiscale
Date Range: 09/01/2025 - 08/31/2026
Chart generation date: 9/2/26

SCSeTools

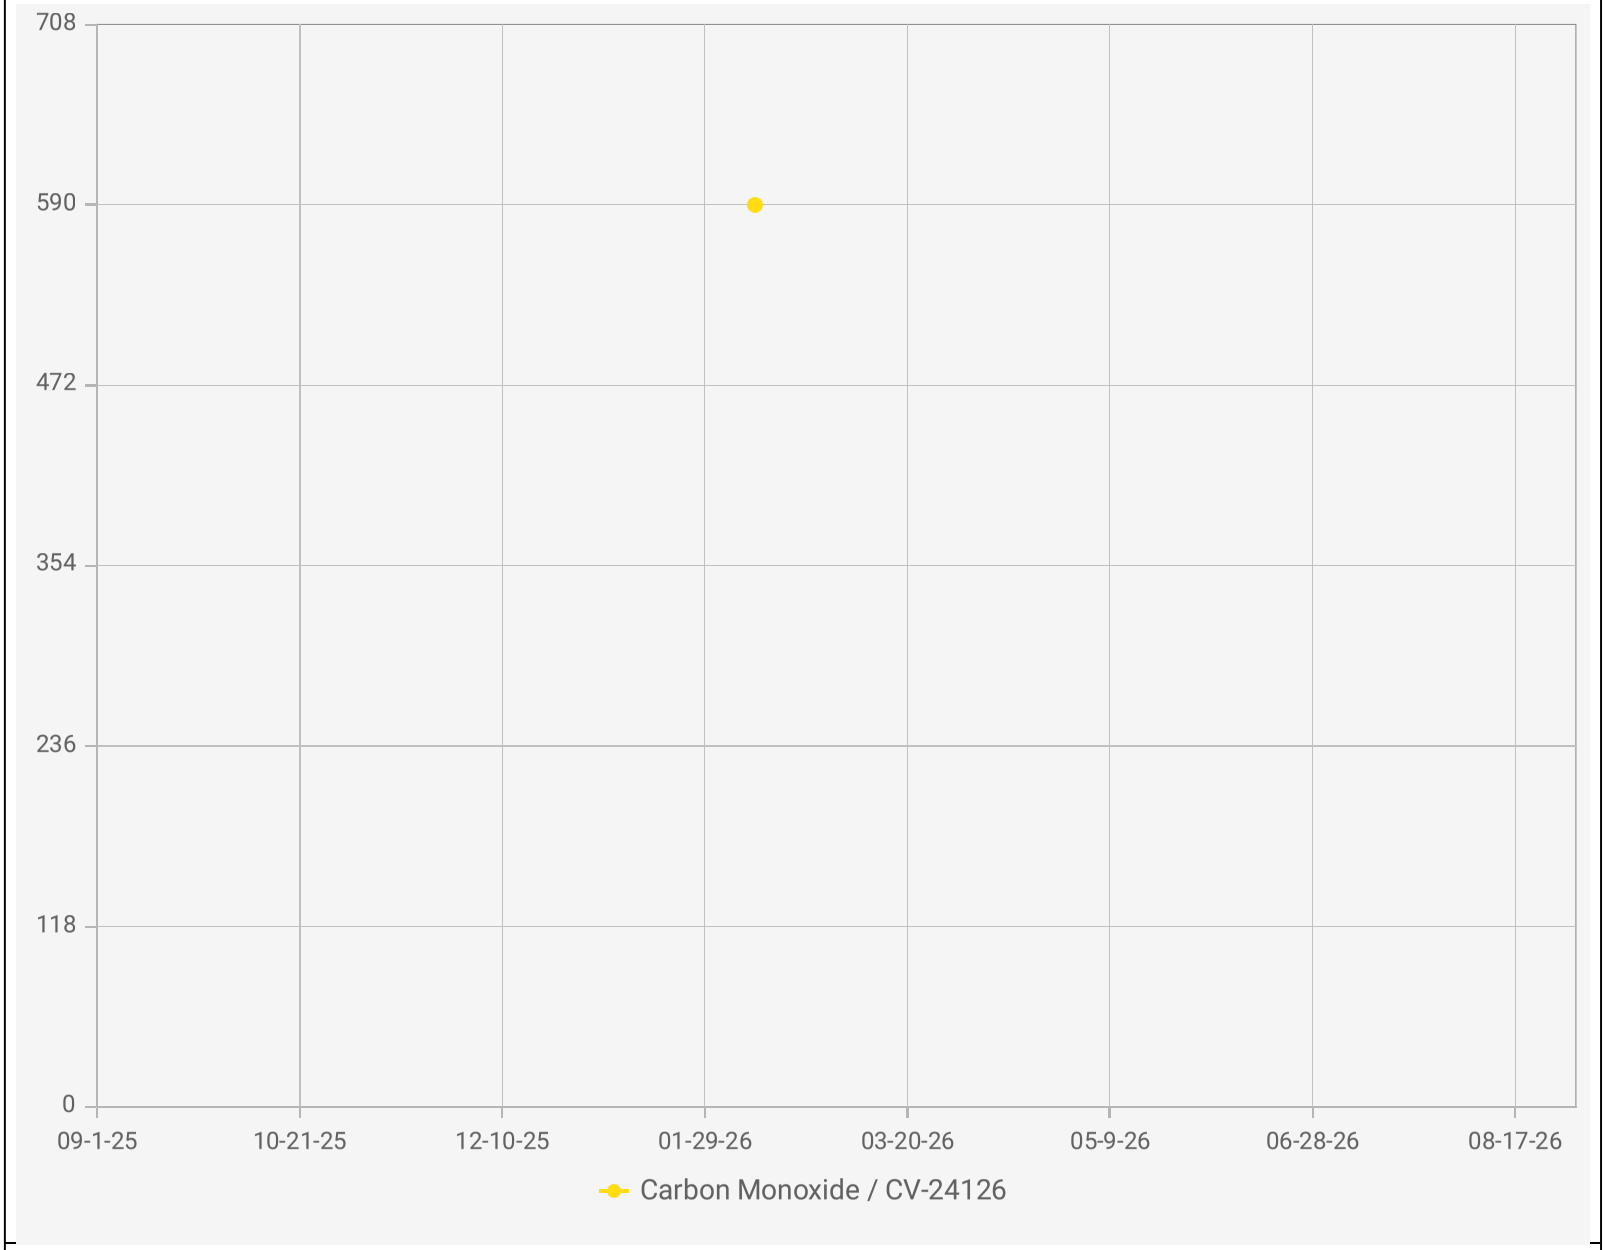

Point IDs / Names

CV-24126 / CV-24126


Parameter / Unit

Carbon Monoxide / ppmv

Chiquita Canyon Landfill - LAB DATA
Points Chart
Date Range : 09/01/2025 to 08/31/2026

Chart generation date : 09/09/2026

SCSeTools

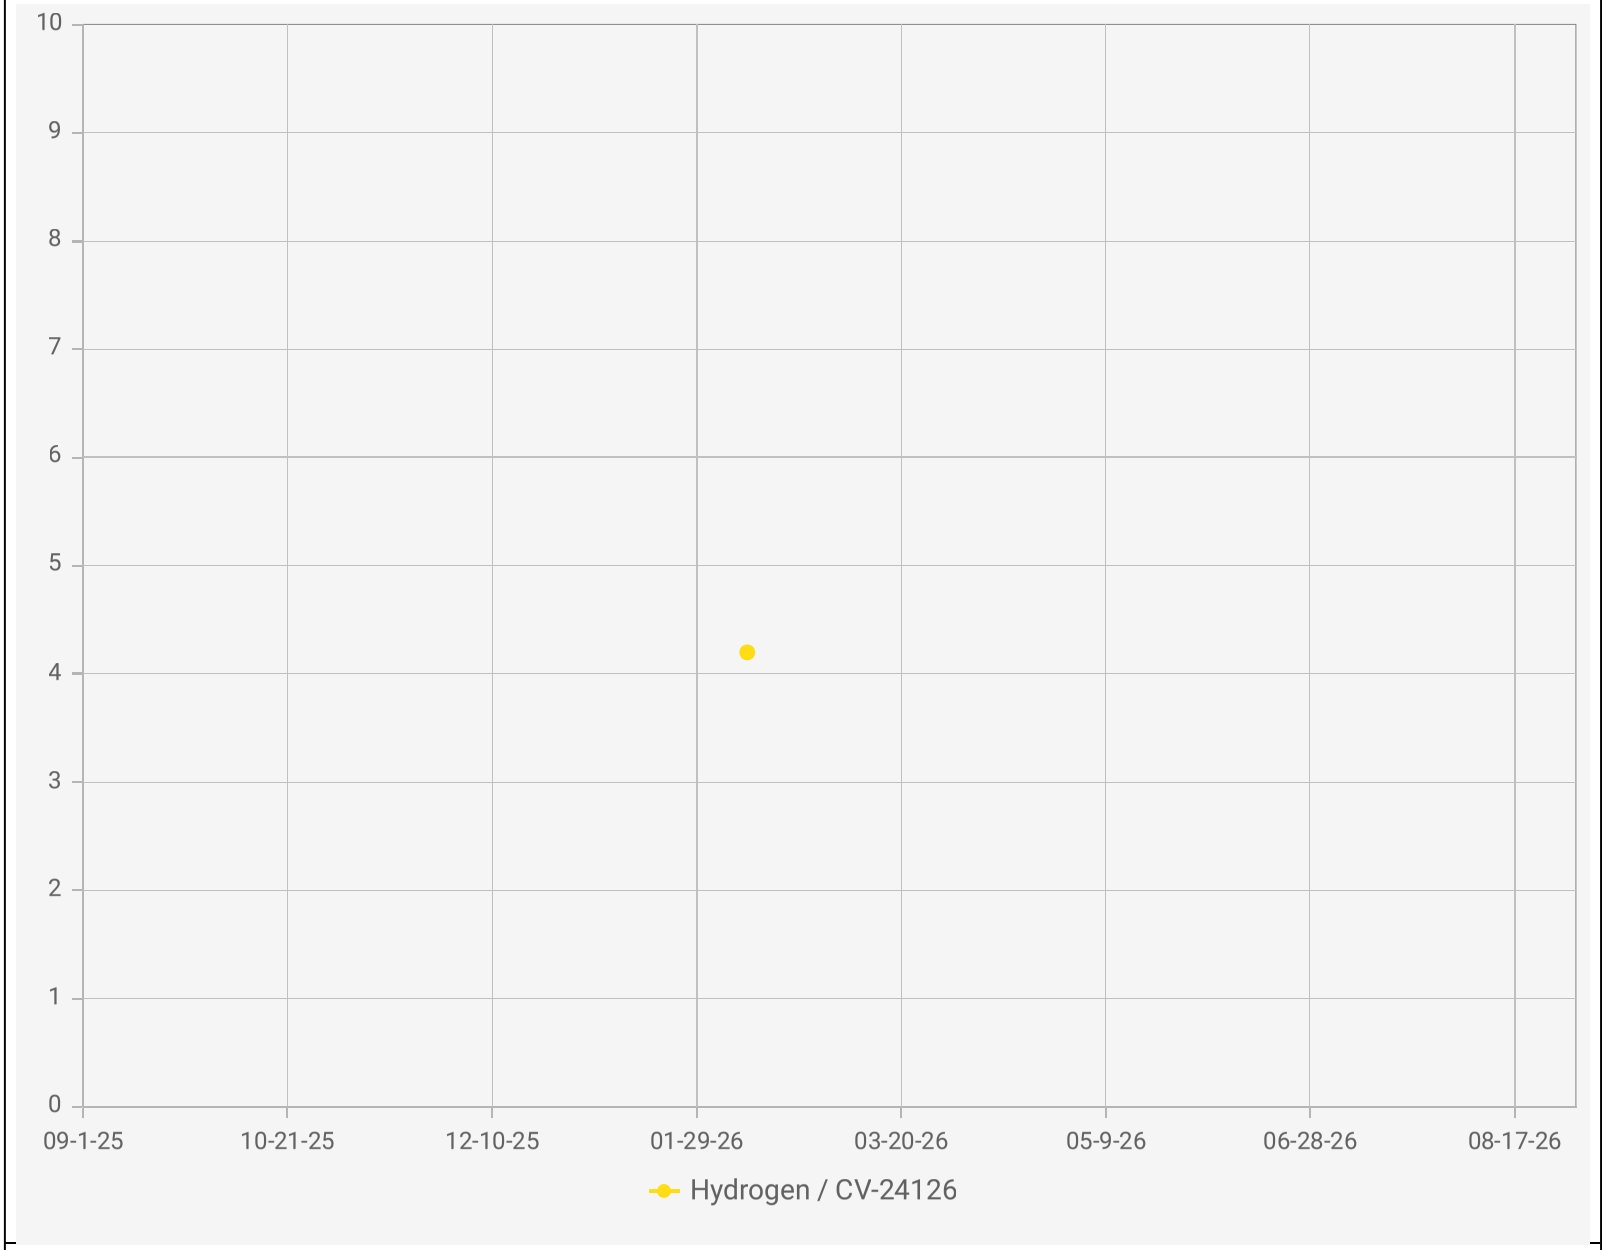

Chiquita Canyon Landfill - LAB DATA
Points Chart
Date Range : 09/01/2025 to 08/31/2026


Chart generation date : 09/09/2026


Point IDs / Names

CV-24126 / CV-24126

Parameter / Unit

Hydrogen / % v/v

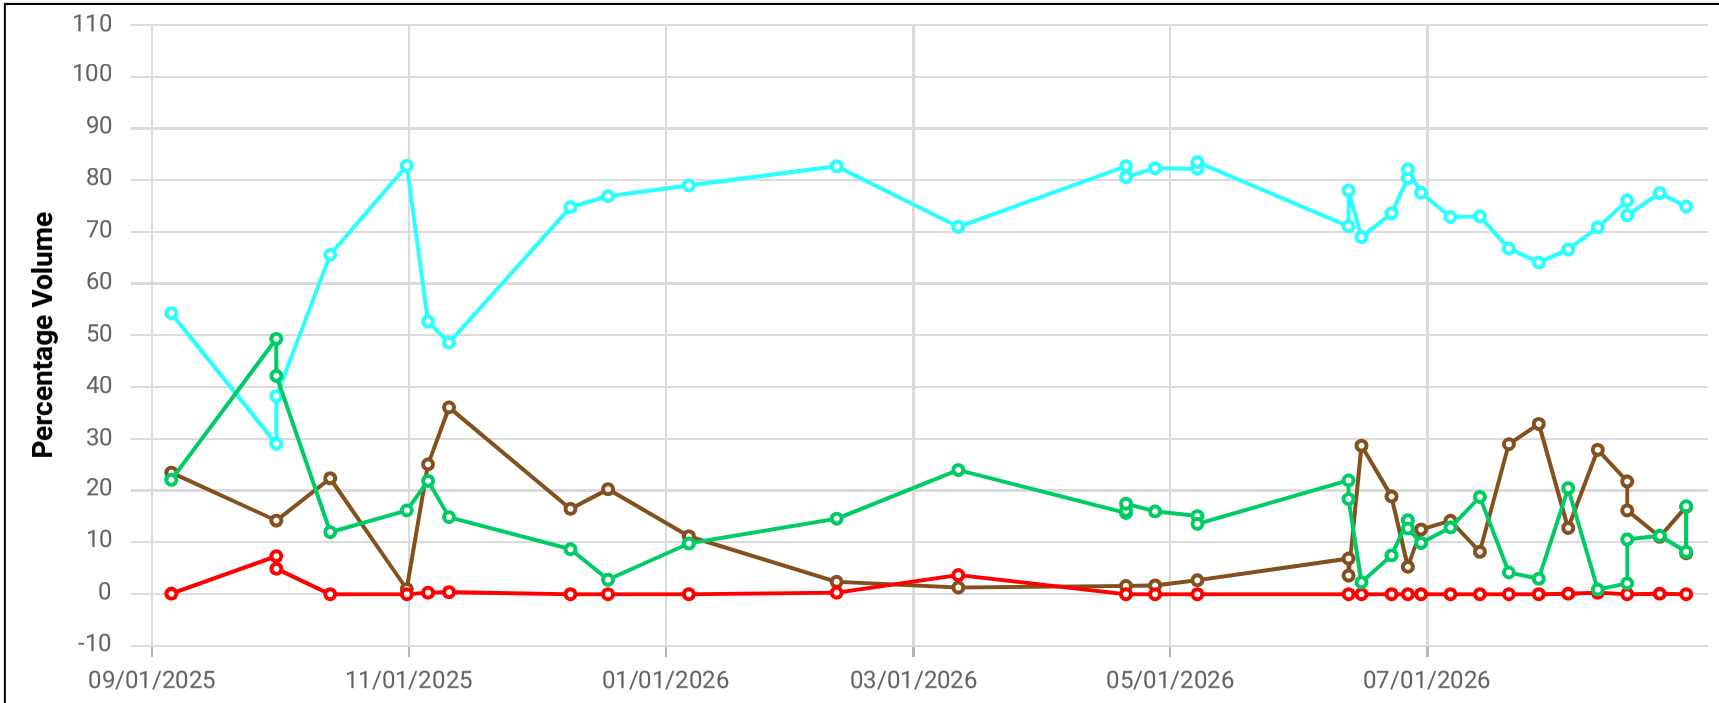

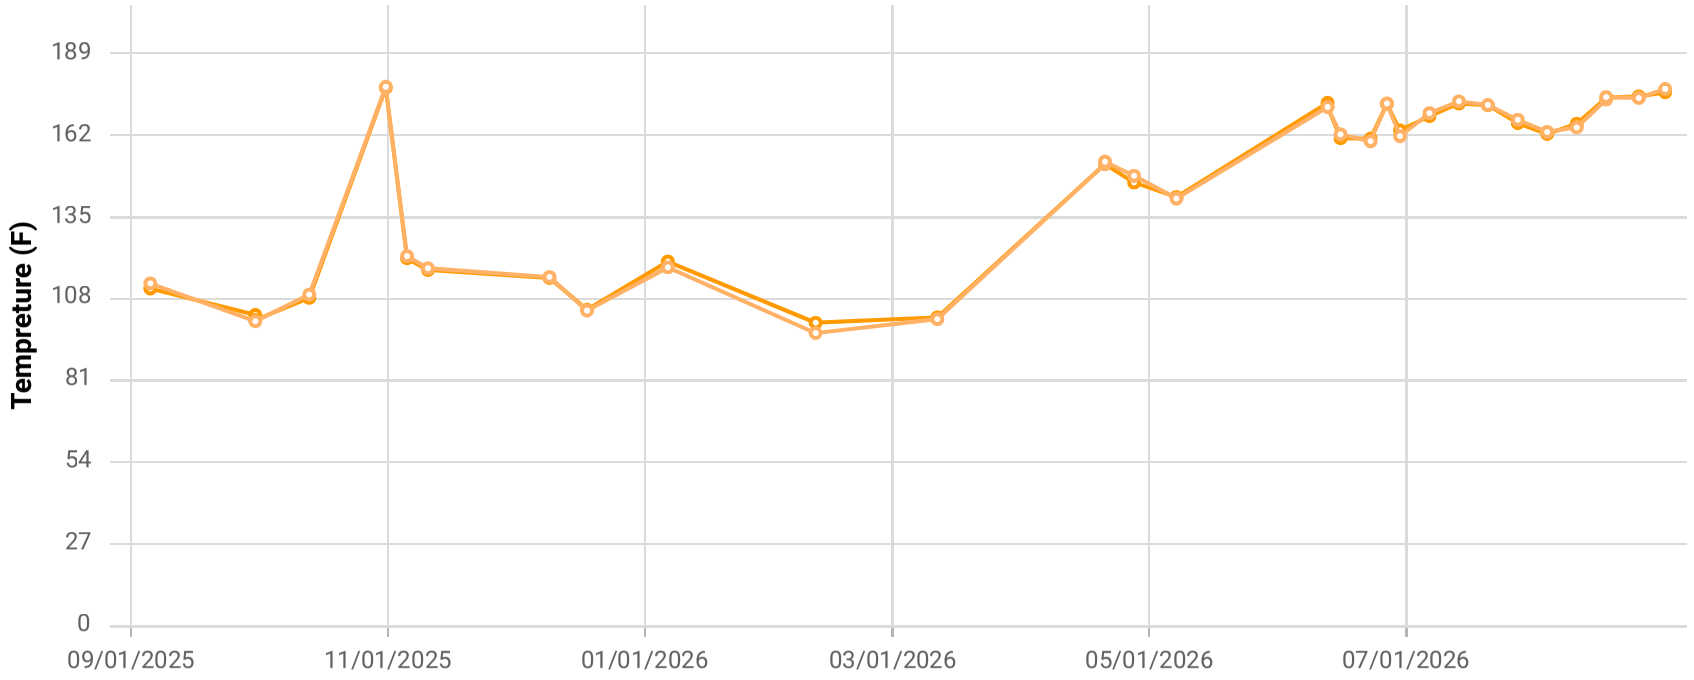

Point ID / Name


CCV24127 / CV-24127

Parameter / Unit

- Init. Flow / scfm
- % CH4 / %
- % CO2 / %
- % O2 / %
- % Bal Gas / %
- Init. Static Press / in. H2O
- Init. Temp / Deg. F
- Adj. Temp / Deg. F

Chiquita Canyon Landfill
Parameter Chart: Multiscale
Date Range: 09/01/2025 - 08/31/2026
Chart generation date: 9/2/26

SCSeTools

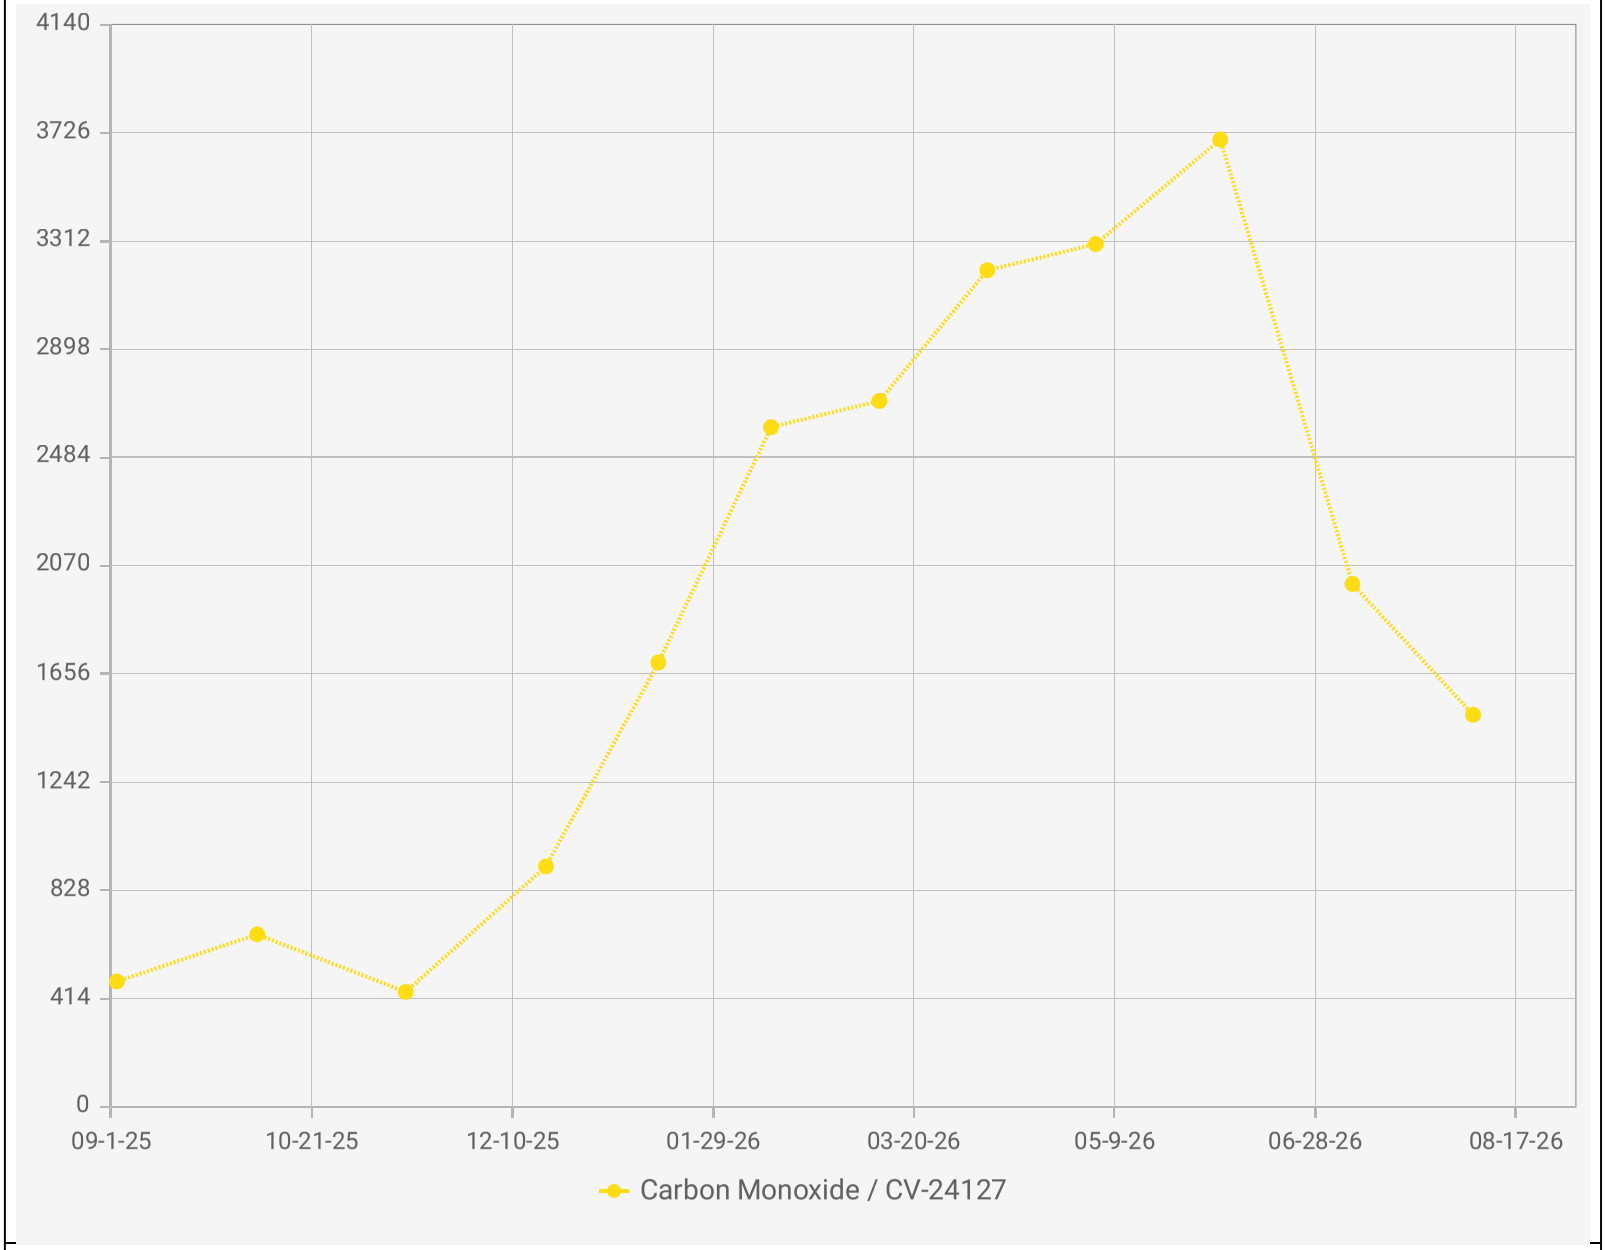

Chiquita Canyon Landfill - LAB DATA
Points Chart
Date Range : 09/01/2025 to 08/31/2026

Chart generation date : 09/09/2026


Point IDs / Names

CV-24127 / CV-24127

Parameter / Unit

Carbon Monoxide / ppmv

SCSeTools

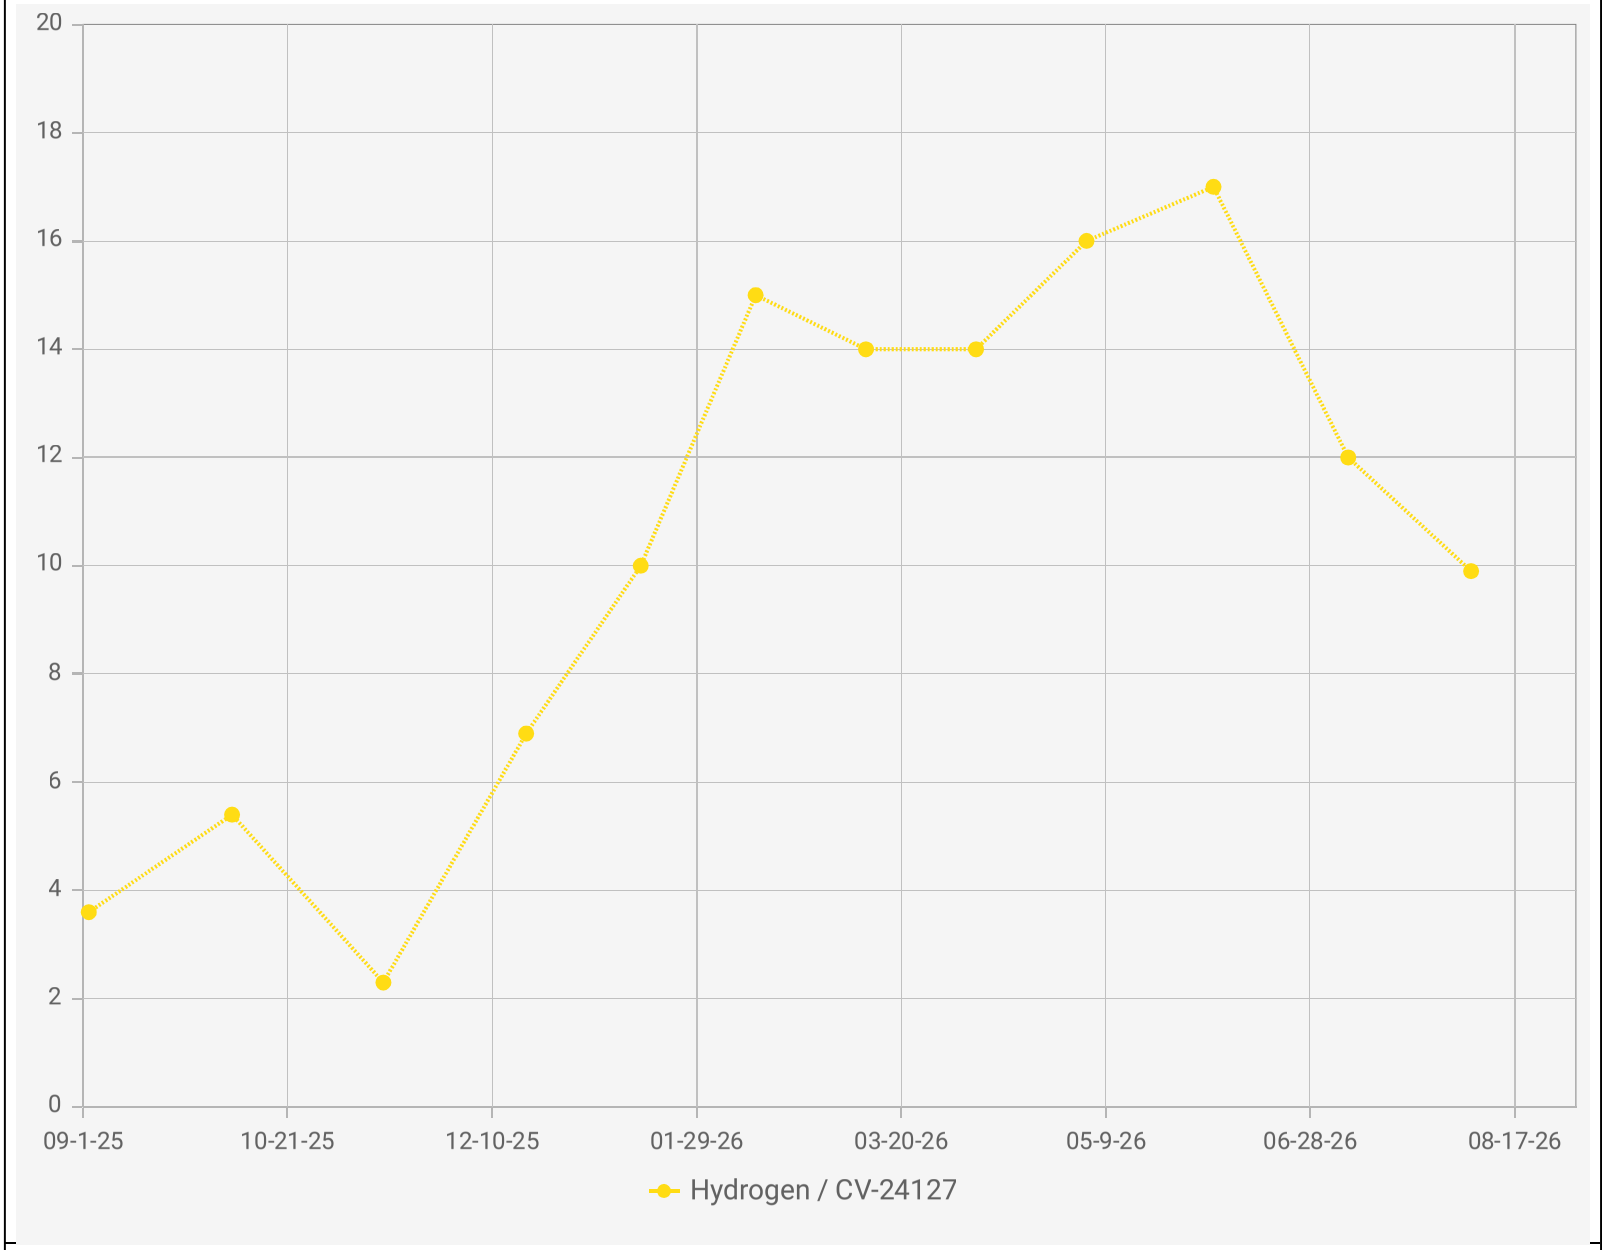

Point IDs / Names

CV-24127 / CV-24127


Parameter / Unit


Hydrogen / % v/v

Chiquita Canyon Landfill - LAB DATA
Points Chart
Date Range : 09/01/2025 to 08/31/2026

Chart generation date : 09/09/2026

SCSeTools

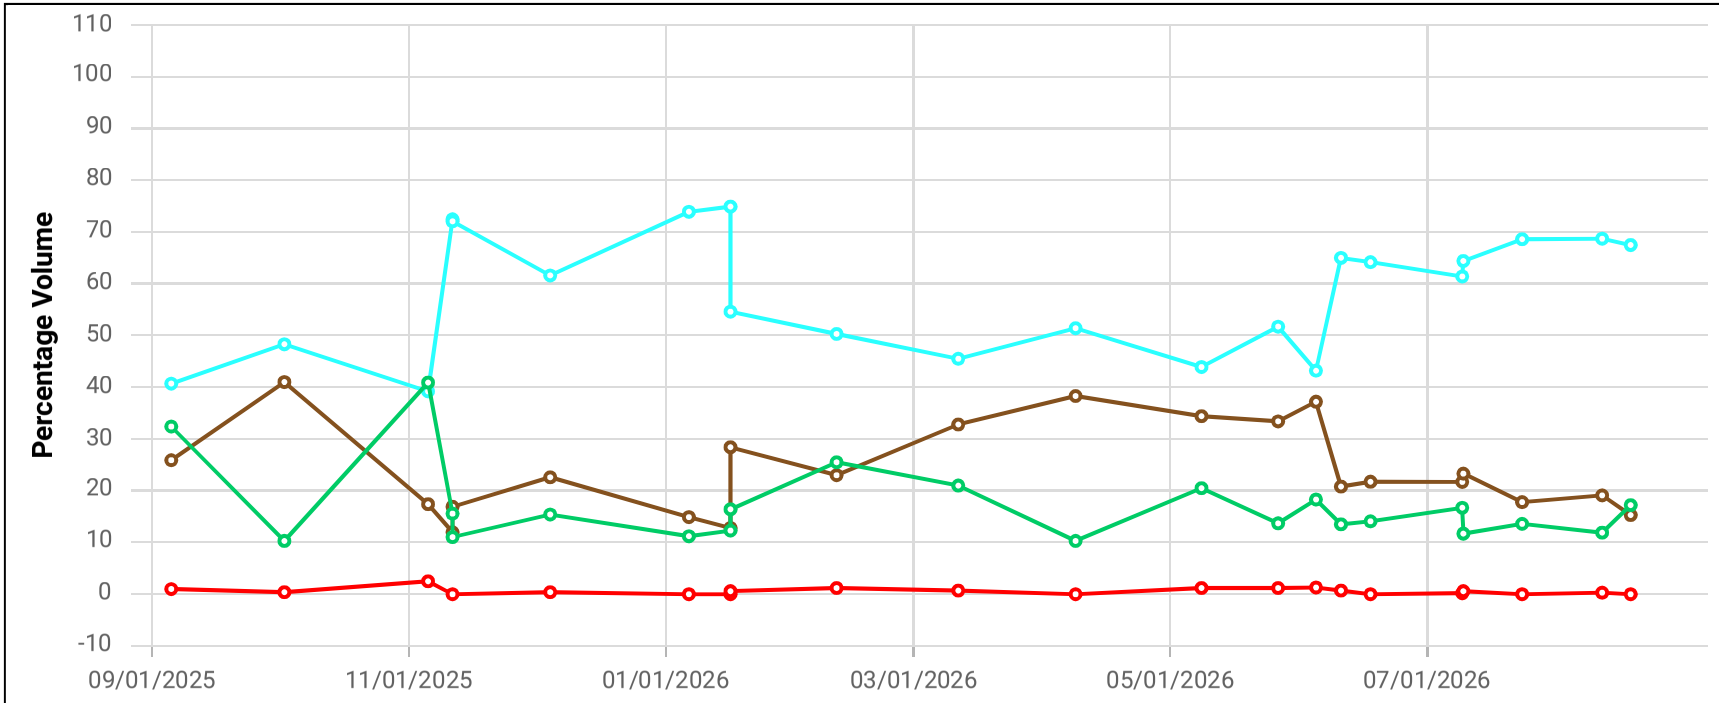

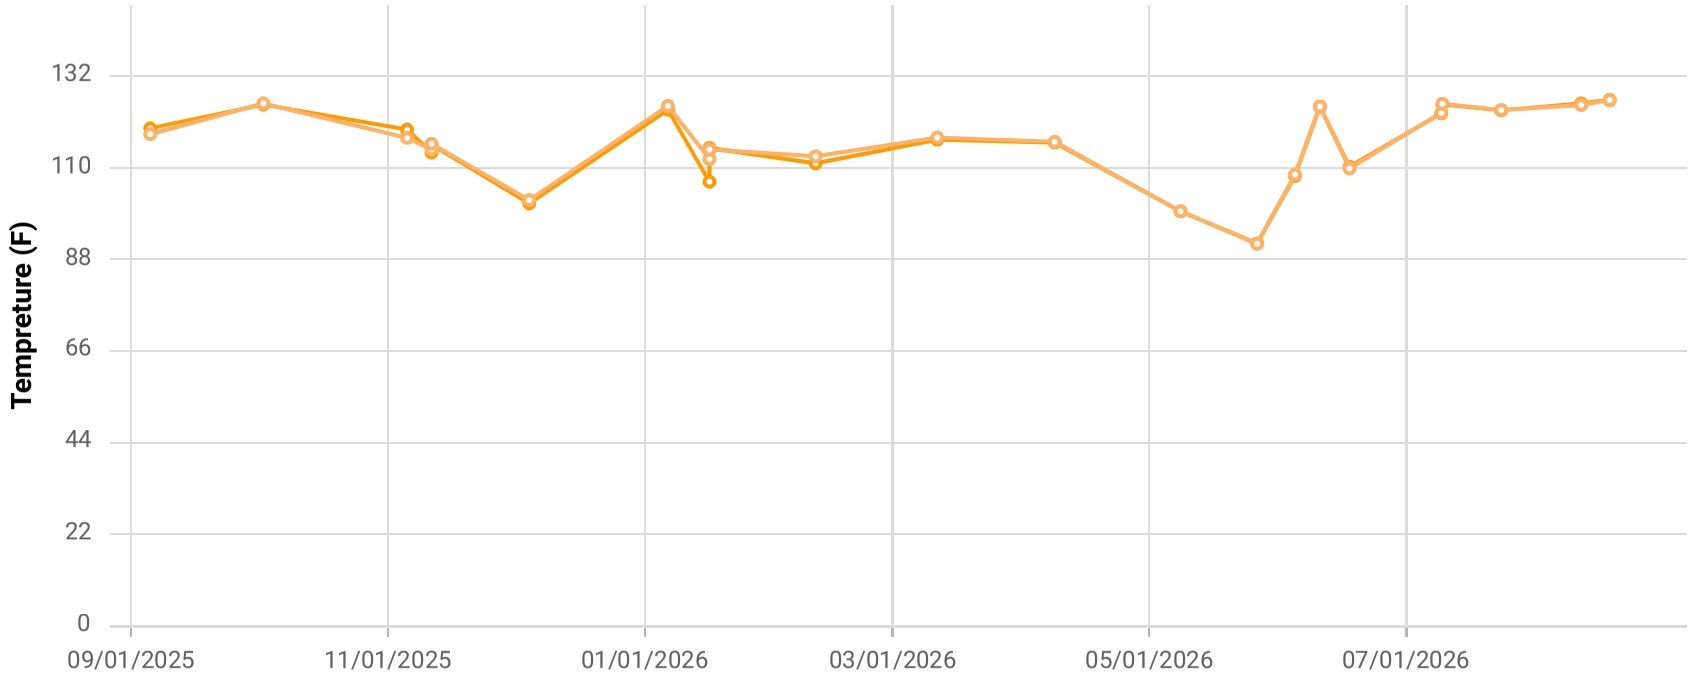

Point ID / Name


CCV24128 / CV-24128

Parameter / Unit

- Init. Flow / scfm
- % CH4 / %
- % CO2 / %
- % O2 / %
- % Bal Gas / %
- Init. Static Press / in. H2O
- Init. Temp / Deg. F
- Adj. Temp / Deg. F

Chiquita Canyon Landfill
Parameter Chart: Multiscale
Date Range: 09/01/2025 - 08/31/2026
Chart generation date: 9/2/26

SCSeTools

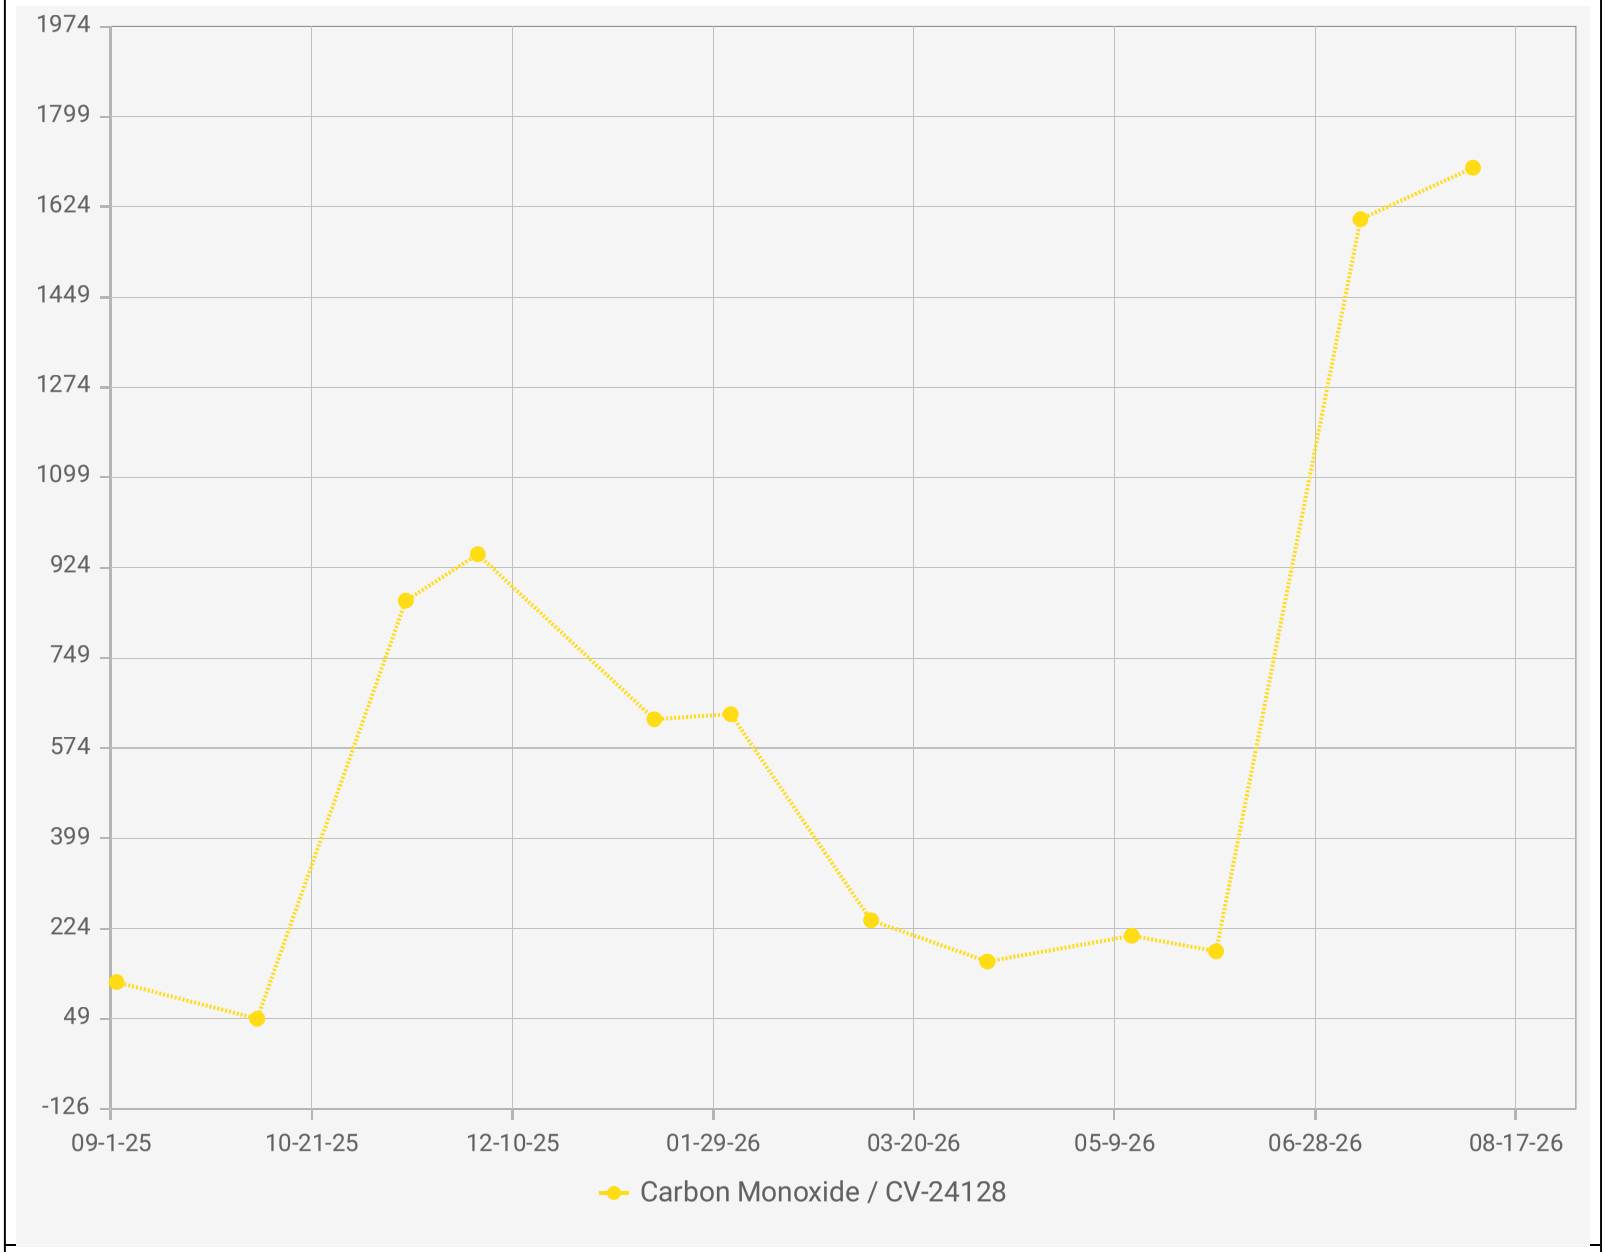

Chiquita Canyon Landfill - LAB DATA
Points Chart
Date Range : 09/01/2025 to 08/31/2026


Chart generation date : 09/09/2026

Point IDs / Names

CV-24128 / CV-24128

Parameter / Unit

Carbon Monoxide / ppmv

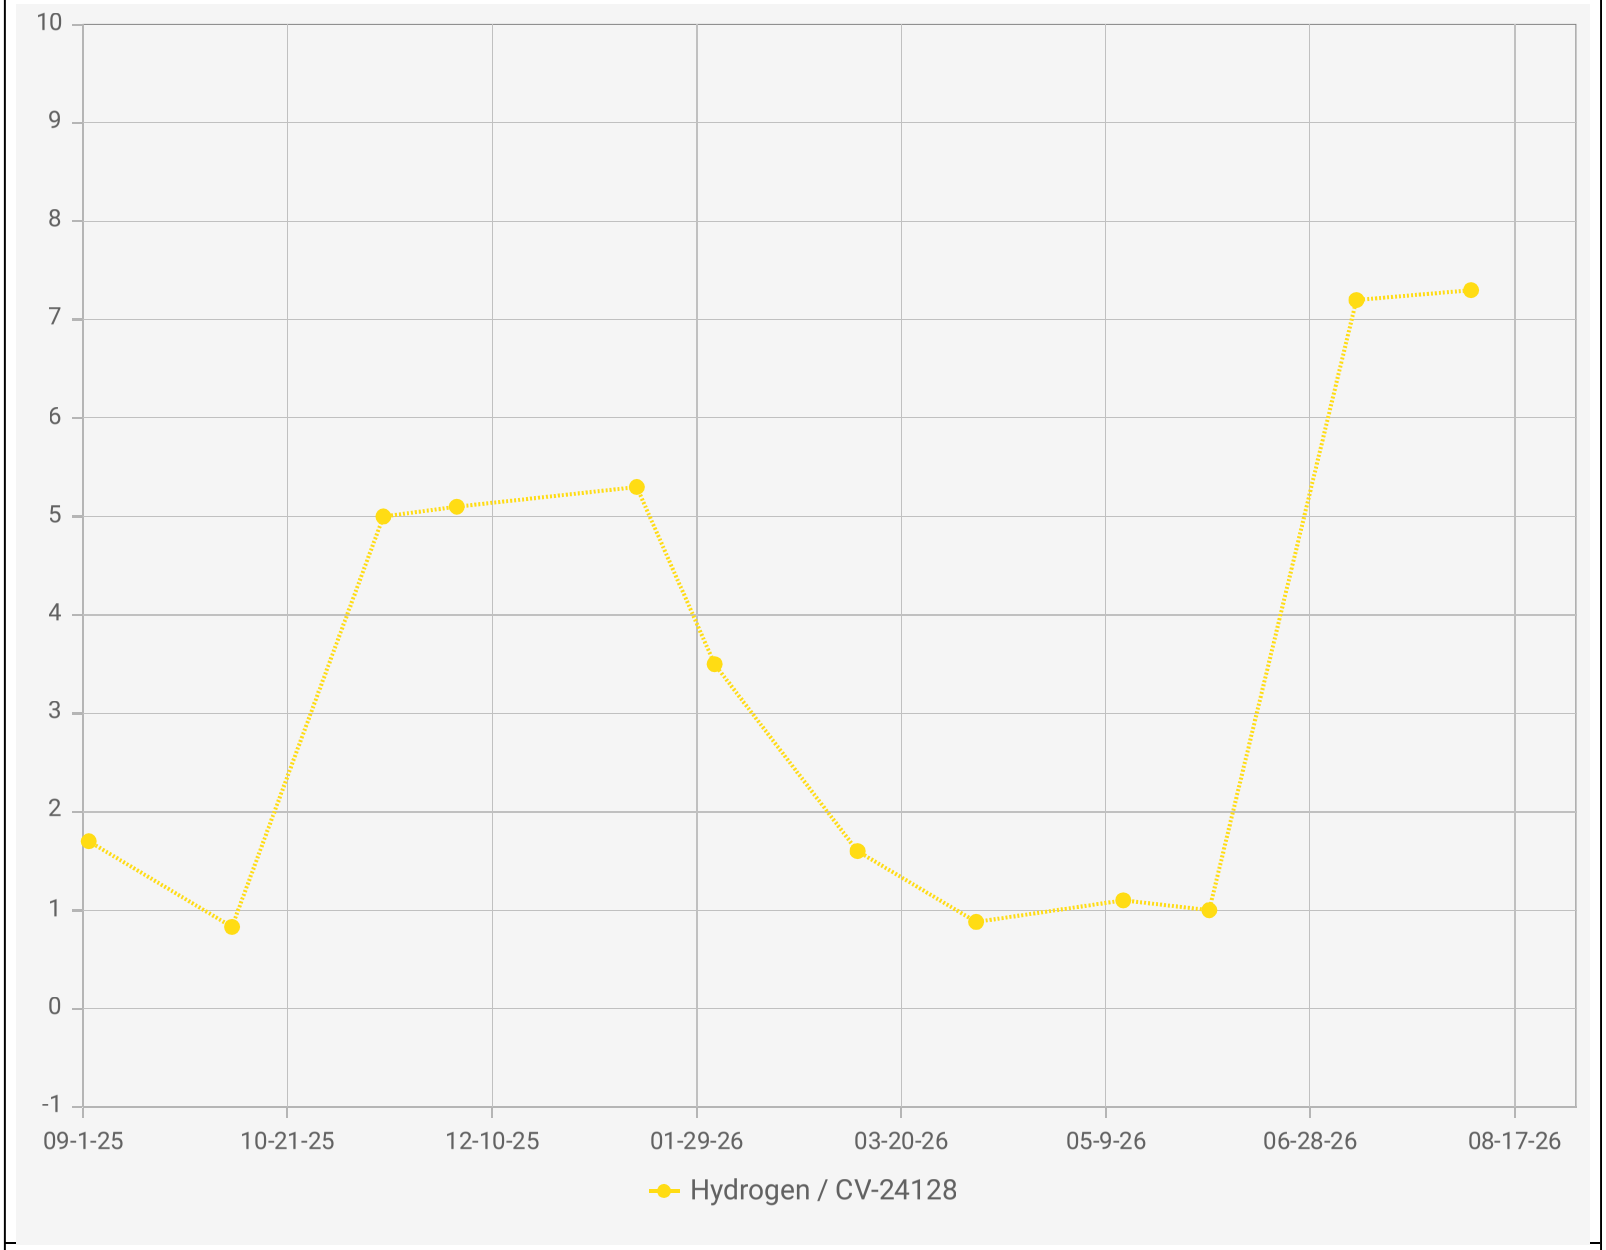

Chiquita Canyon Landfill - LAB DATA
Points Chart
Date Range : 09/01/2025 to 08/31/2026


Chart generation date : 09/09/2026


Point IDs / Names

CV-24128 / CV-24128

Parameter / Unit

Hydrogen / % v/v

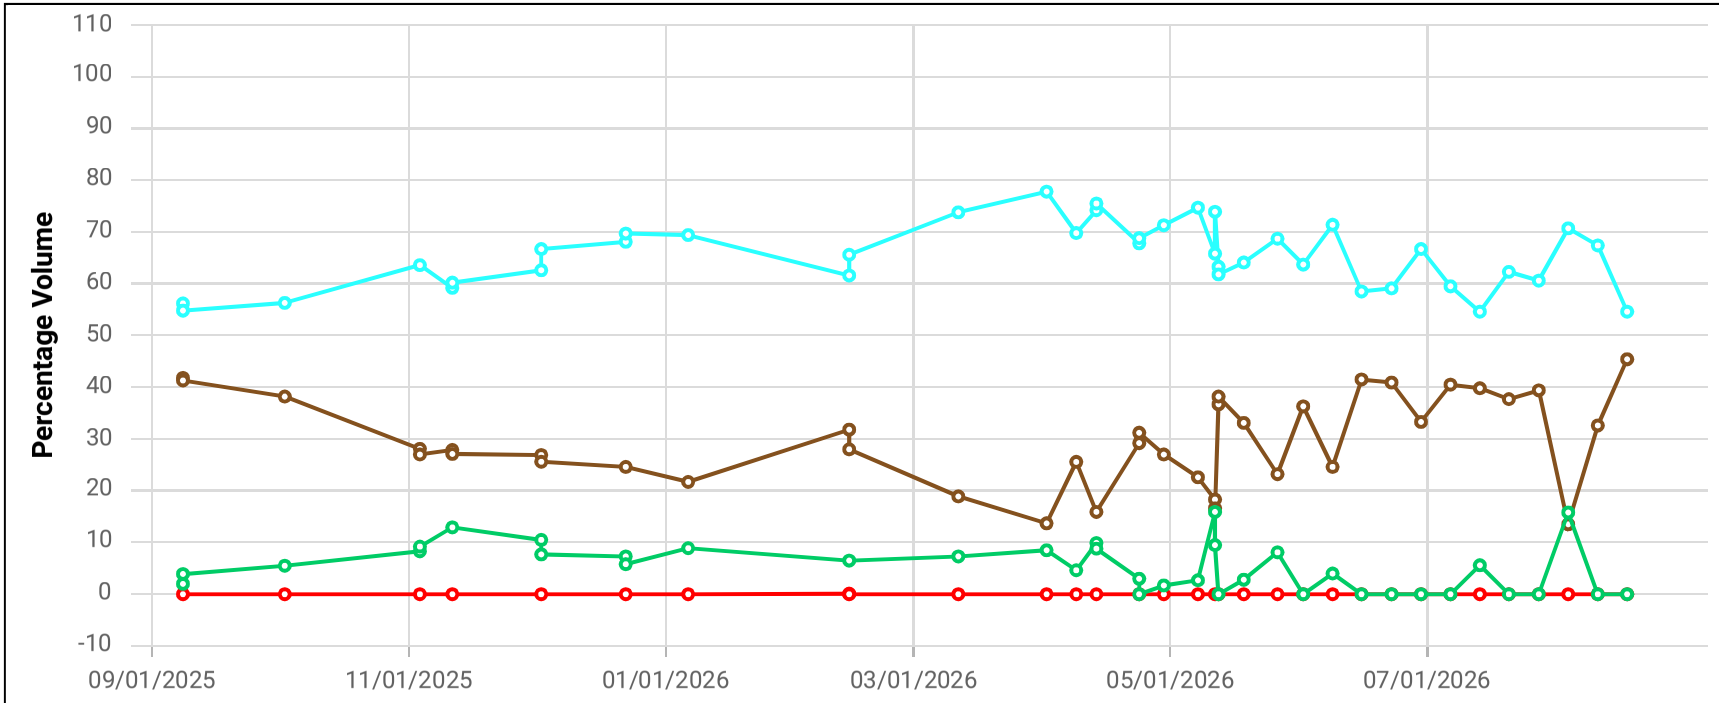

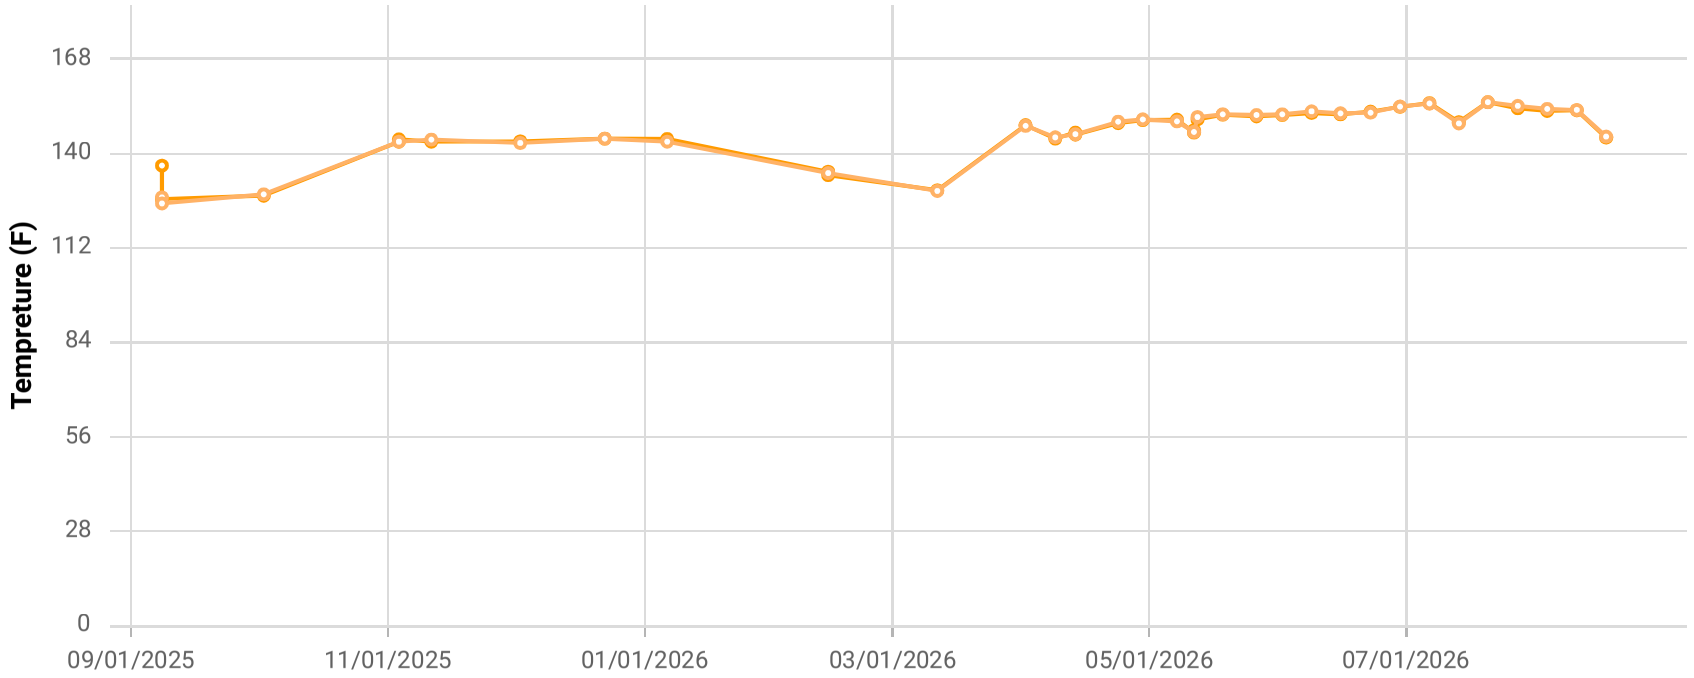

Point ID / Name

CCV24134 / CV-24134-TP19

Parameter / Unit

- Init. Flow / scfm
- % CH4 / %
- % CO2 / %
- % O2 / %
- % Bal Gas / %
- Init. Static Press / in. H2O
- Init. Temp / Deg. F
- Adj. Temp / Deg. F

Chiquita Canyon Landfill
Parameter Chart: Multiscale
Date Range: 09/01/2025 - 08/31/2026
Chart generation date: 9/2/26

SCSeTools



Point ID / Name


CCV24138 / CV-24138

Parameter / Unit

- Init. Flow / scfm
- % CH4 / %
- % CO2 / %
- % O2 / %
- % Bal Gas / %
- Init. Static Press / in. H2O
- Init. Temp / Deg. F
- Adj. Temp / Deg. F

Chiquita Canyon Landfill
Parameter Chart: Multiscale
Date Range: 09/01/2025 - 08/31/2026
Chart generation date: 9/2/26

SCSeTools

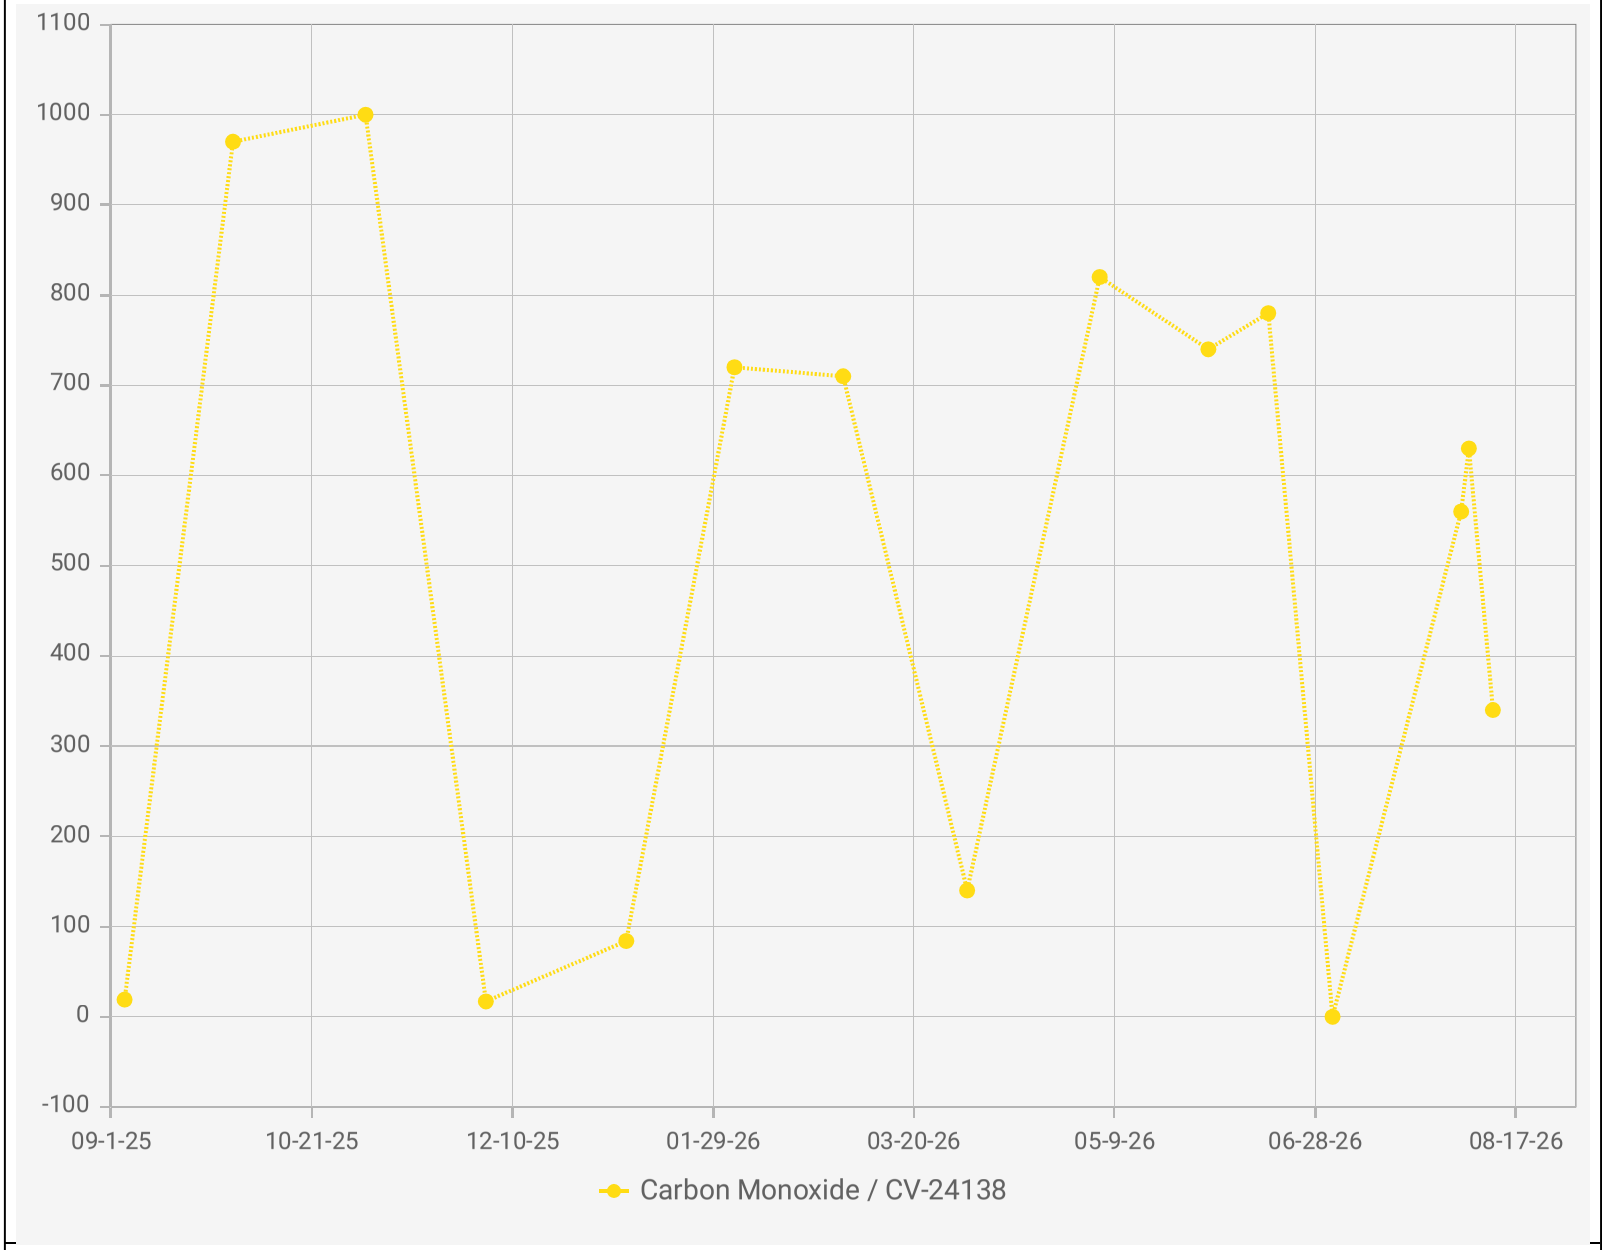

Chiquita Canyon Landfill - LAB DATA
Points Chart
Date Range : 09/01/2025 to 08/31/2026


Chart generation date : 09/09/2026

Point IDs / Names

CV-24138 / CV-24138

Parameter / Unit

Carbon Monoxide / ppmv

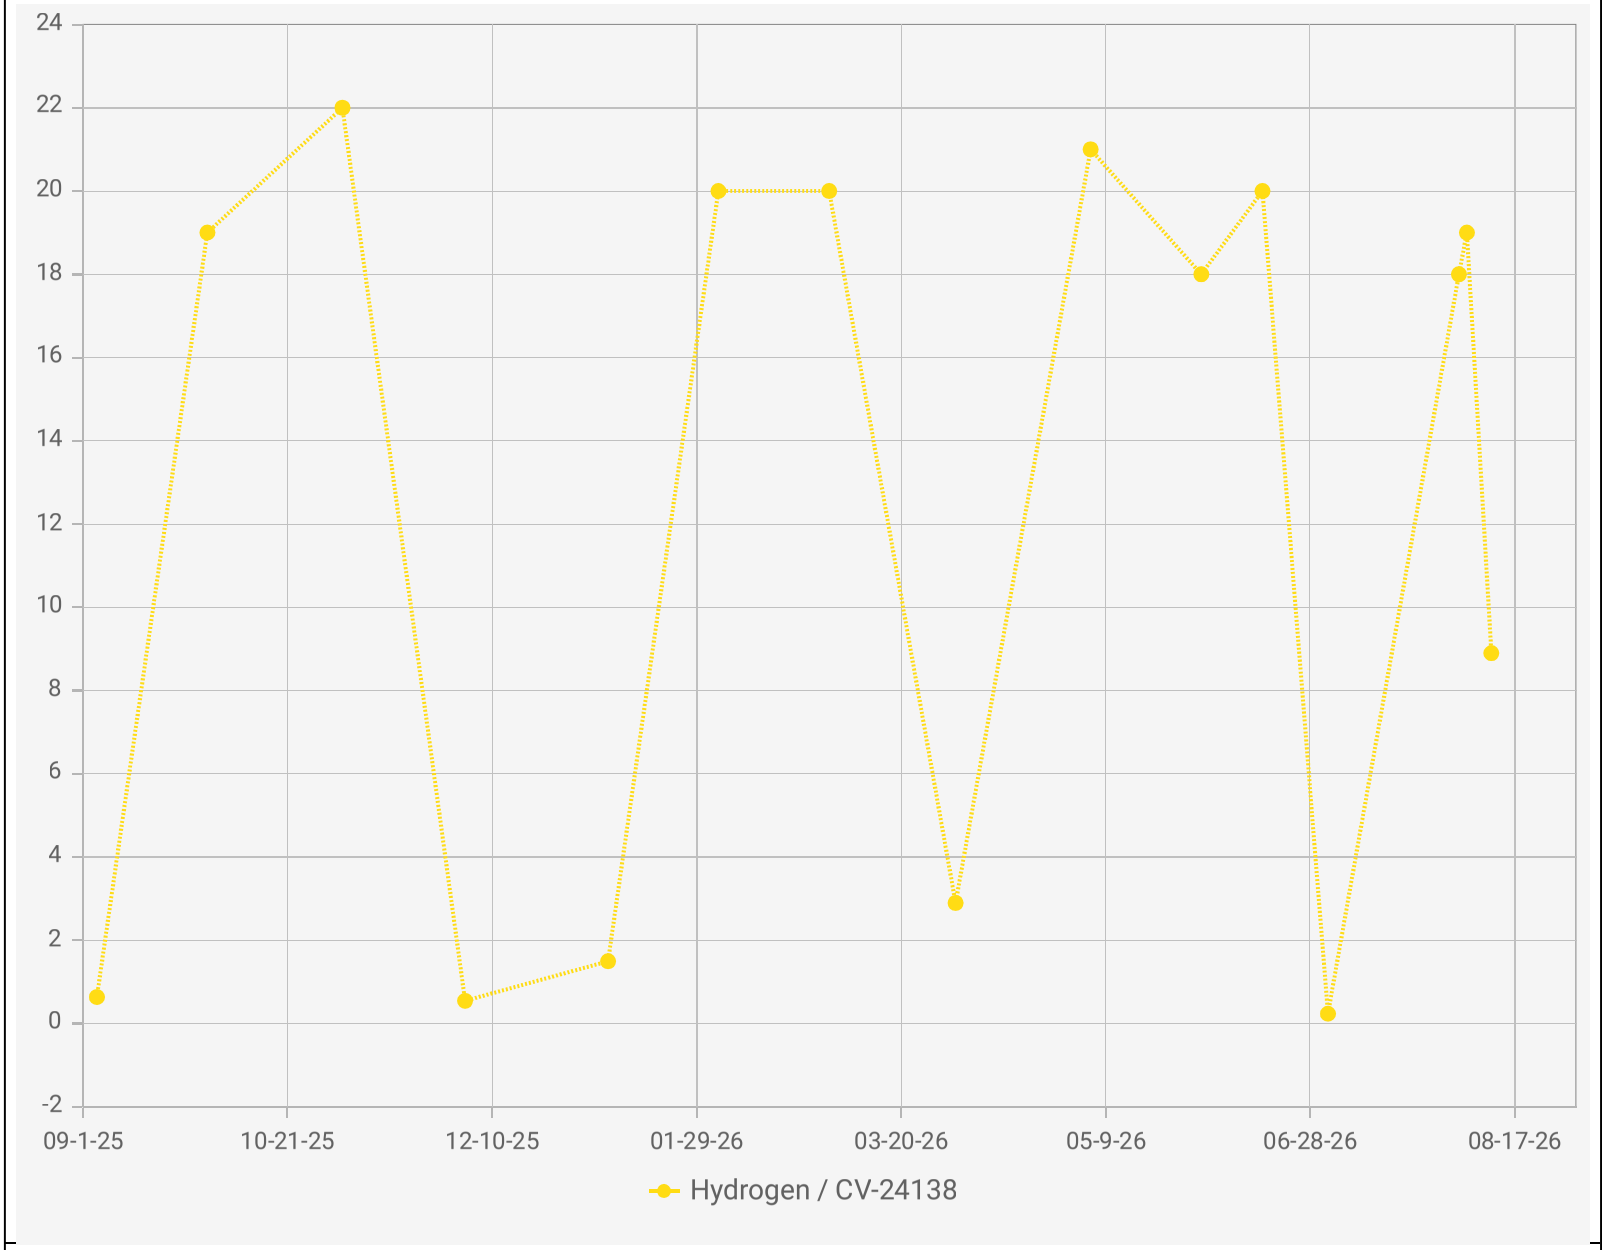

Chiquita Canyon Landfill - LAB DATA
Points Chart
Date Range : 09/01/2025 to 08/31/2026


Chart generation date : 09/09/2026


Point IDs / Names

CV-24138 / CV-24138

Parameter / Unit

Hydrogen / % v/v

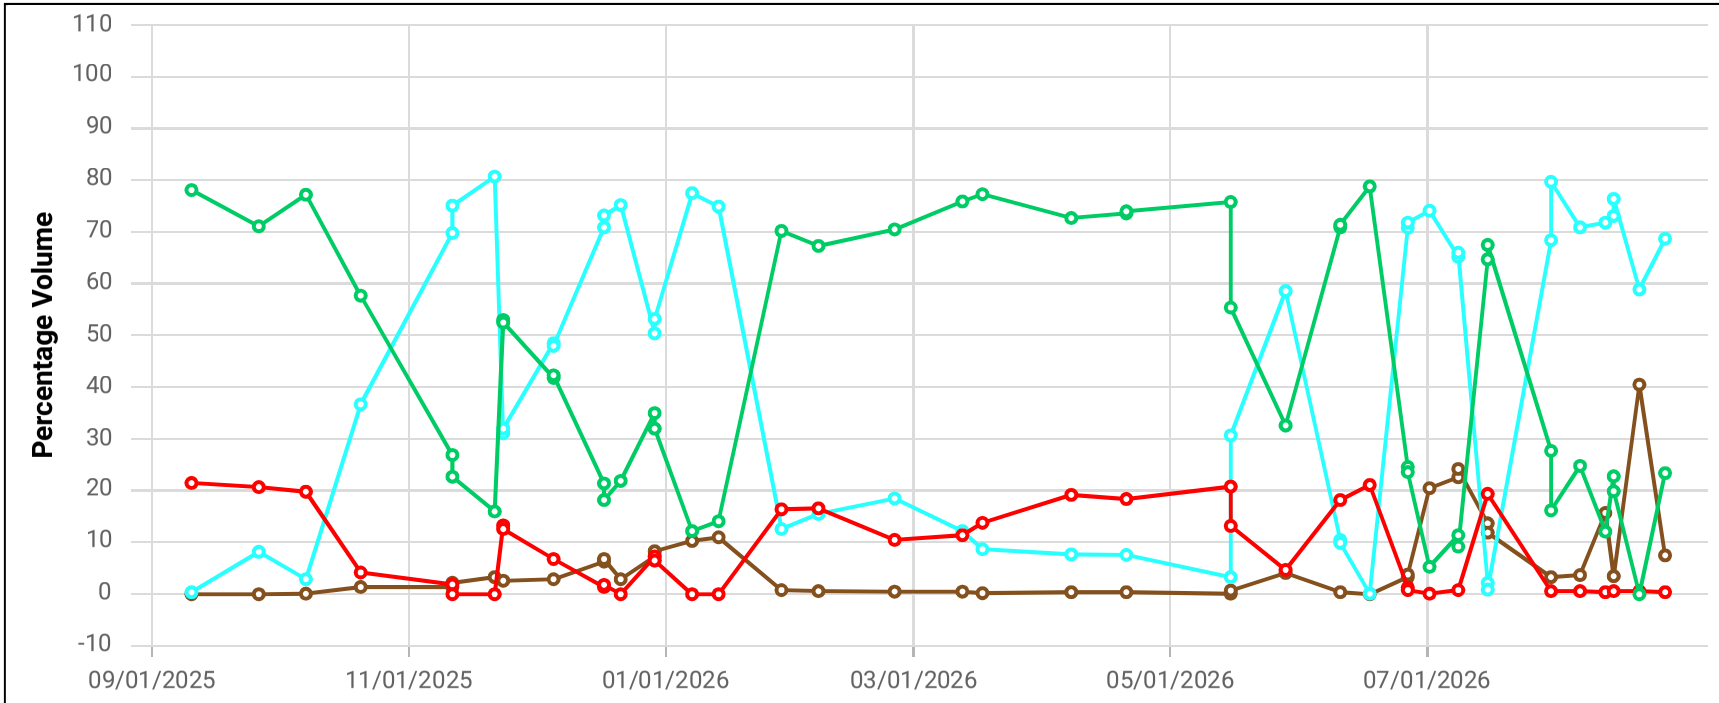

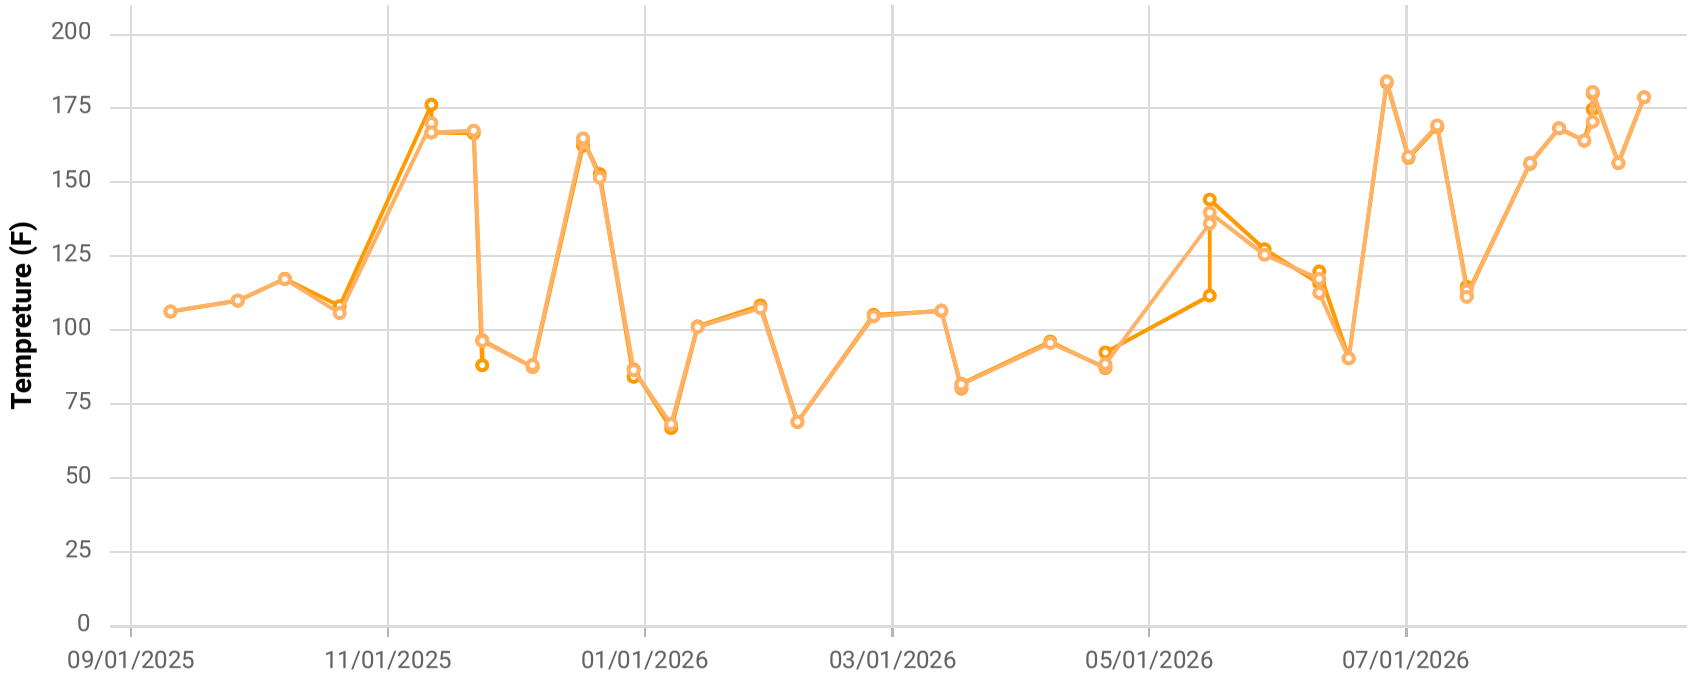

Point ID / Name


CCV24139 / CV-24139

Parameter / Unit

- Init. Flow / scfm
- % CH4 / %
- % CO2 / %
- % O2 / %
- % Bal Gas / %
- Init. Static Press / in. H2O
- Init. Temp / Deg. F
- Adj. Temp / Deg. F

Chiquita Canyon Landfill
Parameter Chart: Multiscale
Date Range: 09/01/2025 - 08/31/2026
Chart generation date: 9/2/26

SCSeTools

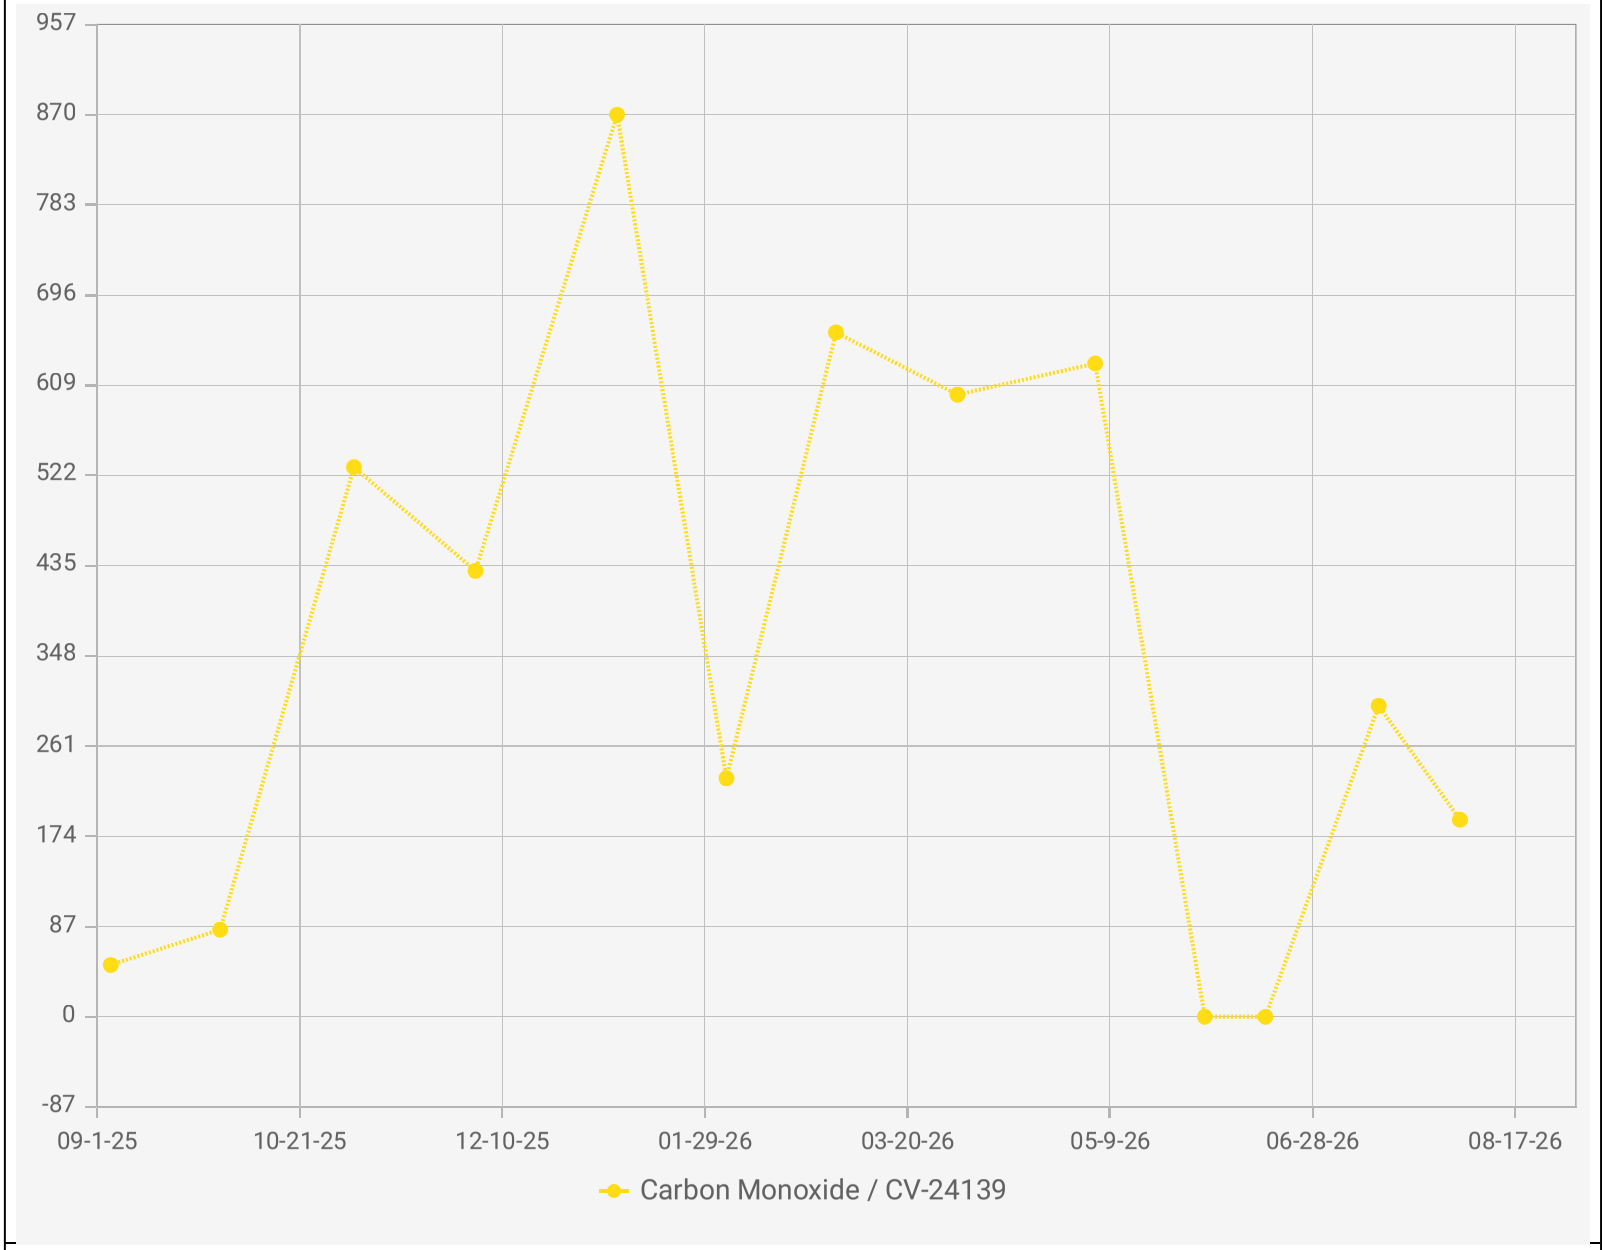

Chiquita Canyon Landfill - LAB DATA
Points Chart
Date Range : 09/01/2025 to 08/31/2026


Chart generation date : 09/09/2026

Point IDs / Names

CV-24139 / CV-24139

Parameter / Unit

Carbon Monoxide / ppmv

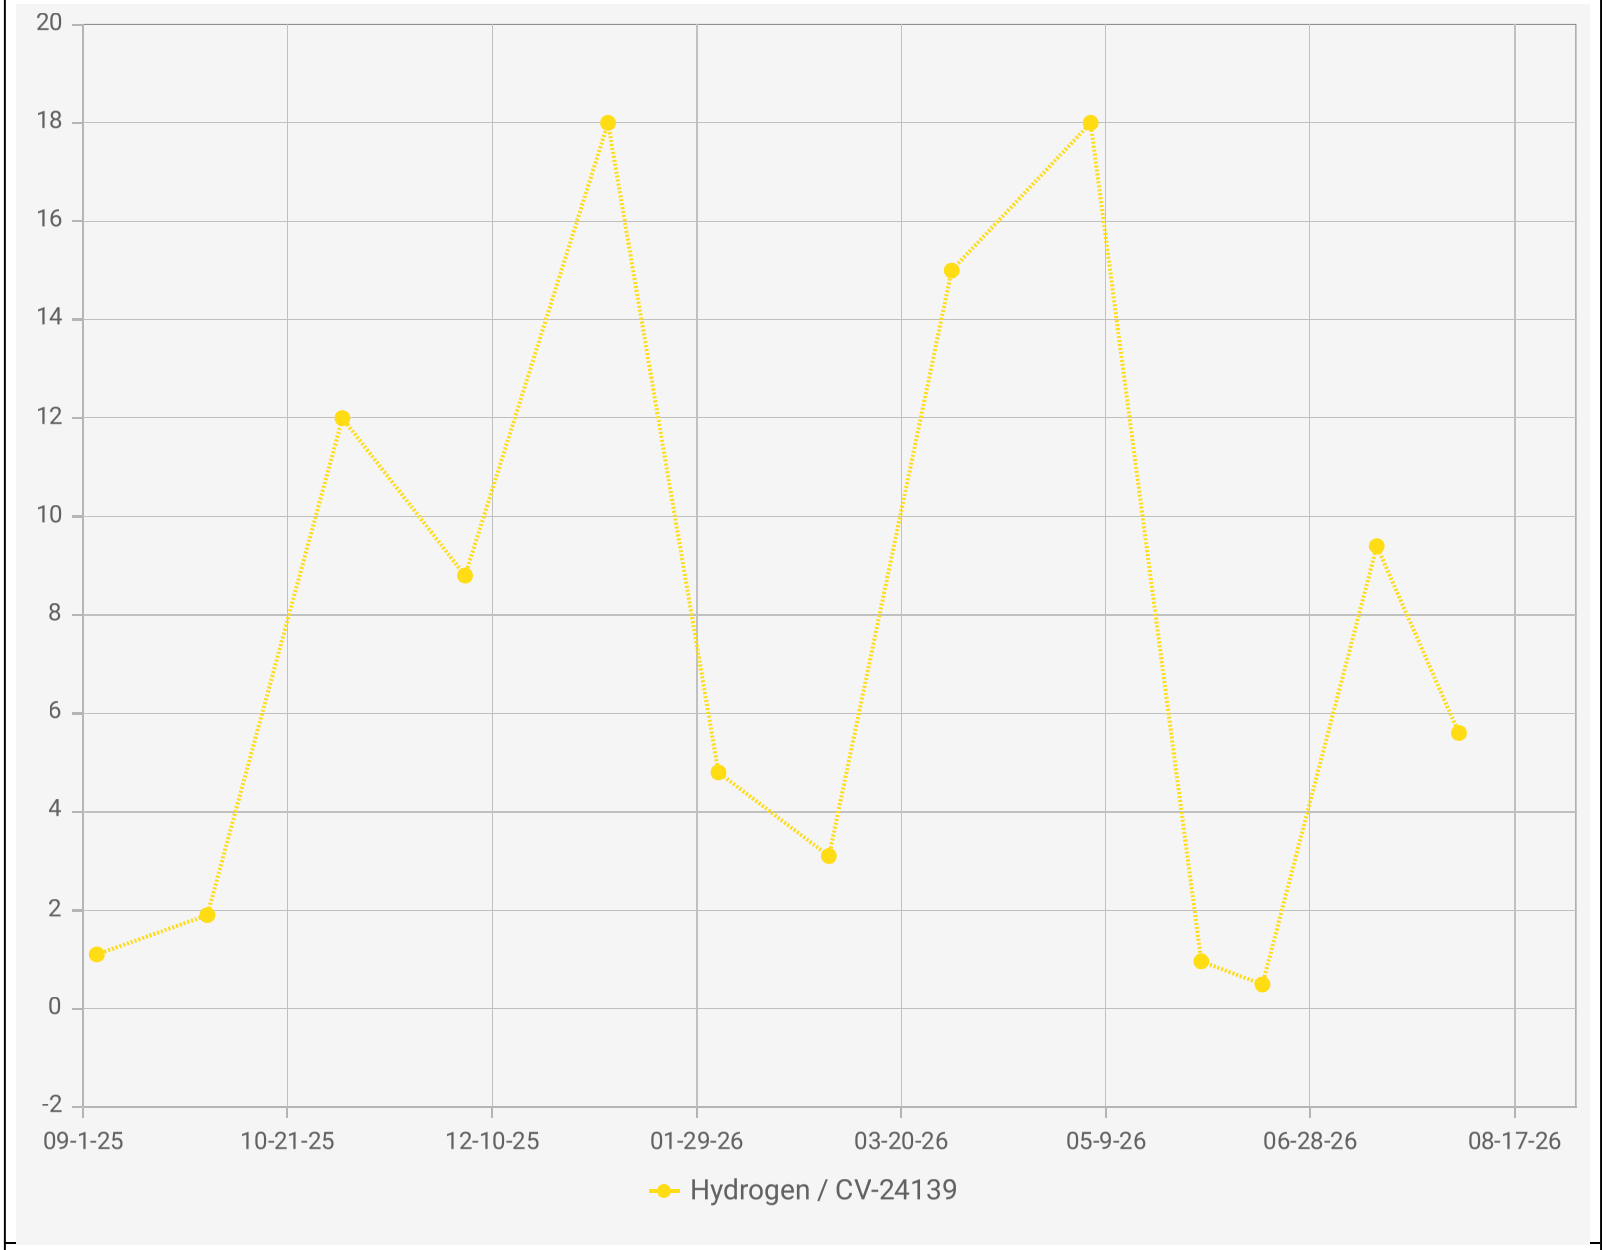

Point IDs / Names


CV-24139 / CV-24139


Parameter / Unit

Hydrogen / % v/v

Chiquita Canyon Landfill - LAB DATA
Points Chart
Date Range : 09/01/2025 to 08/31/2026

Chart generation date : 09/09/2026

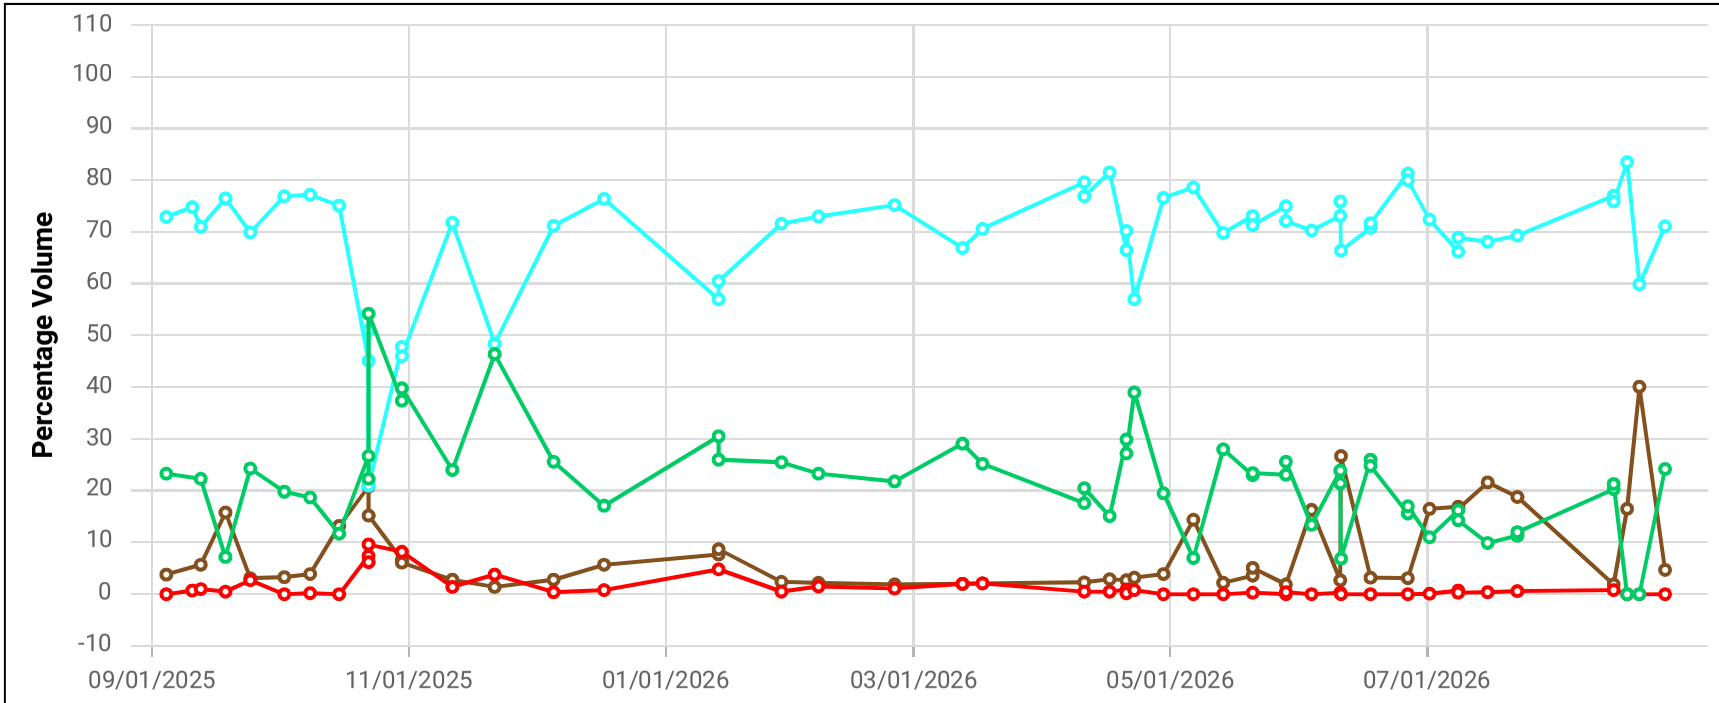

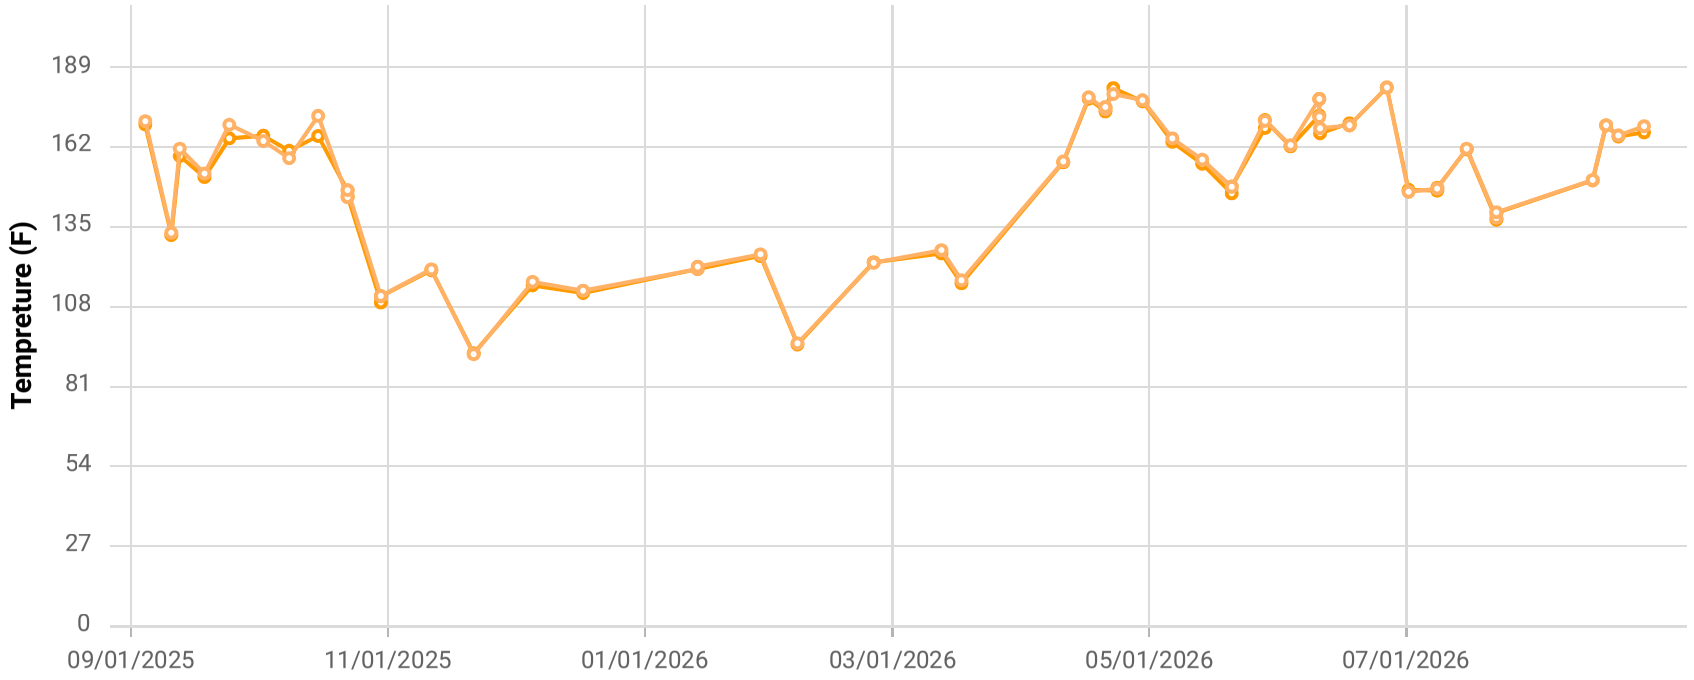

Point ID / Name


CCV24140 / CV-24140

Parameter / Unit

- Init. Flow / scfm
- % CH4 / %
- % CO2 / %
- % O2 / %
- % Bal Gas / %
- Init. Static Press / in. H2O
- Init. Temp / Deg. F
- Adj. Temp / Deg. F

Chiquita Canyon Landfill
Parameter Chart: Multiscale
Date Range: 09/01/2025 - 08/31/2026
Chart generation date: 9/2/26

SCSeTools

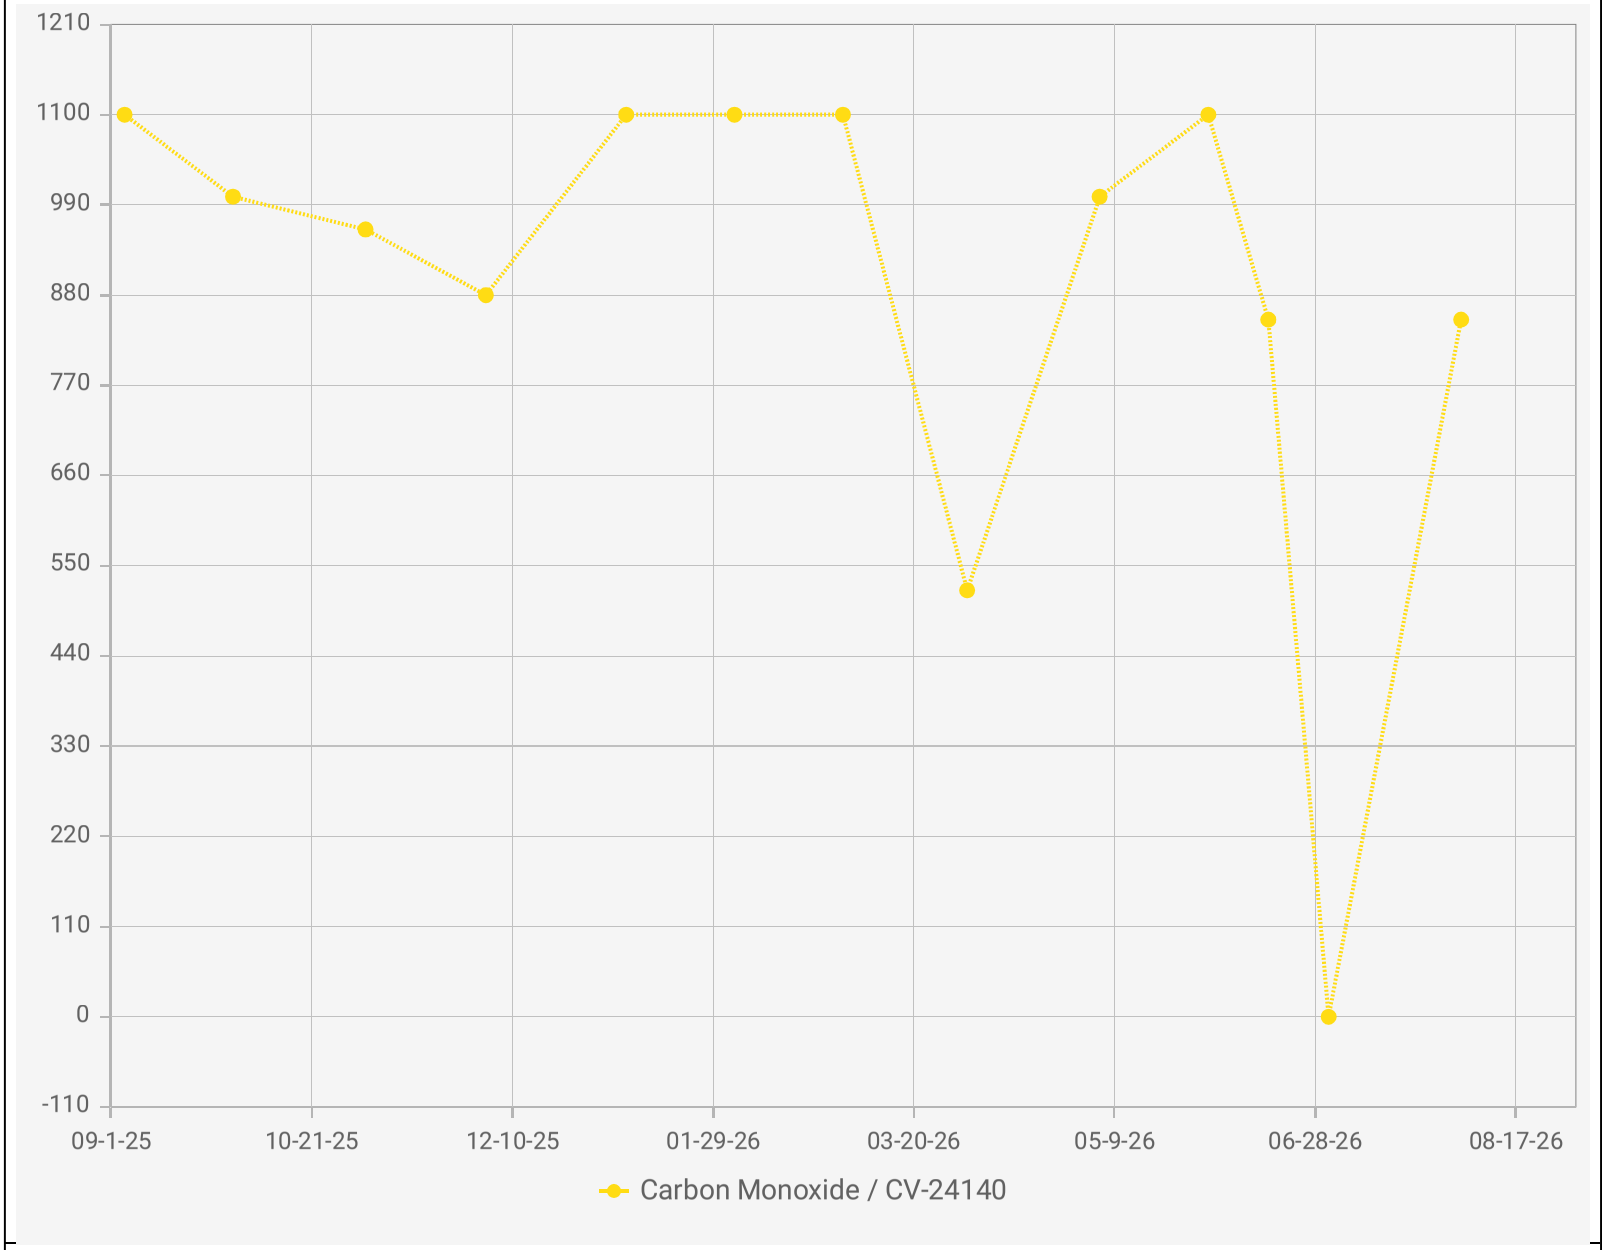

Chiquita Canyon Landfill - LAB DATA
Points Chart
Date Range : 09/01/2025 to 08/31/2026


Chart generation date : 09/09/2026

Point IDs / Names

CV-24140 / CV-24140

Parameter / Unit

Carbon Monoxide / ppmv

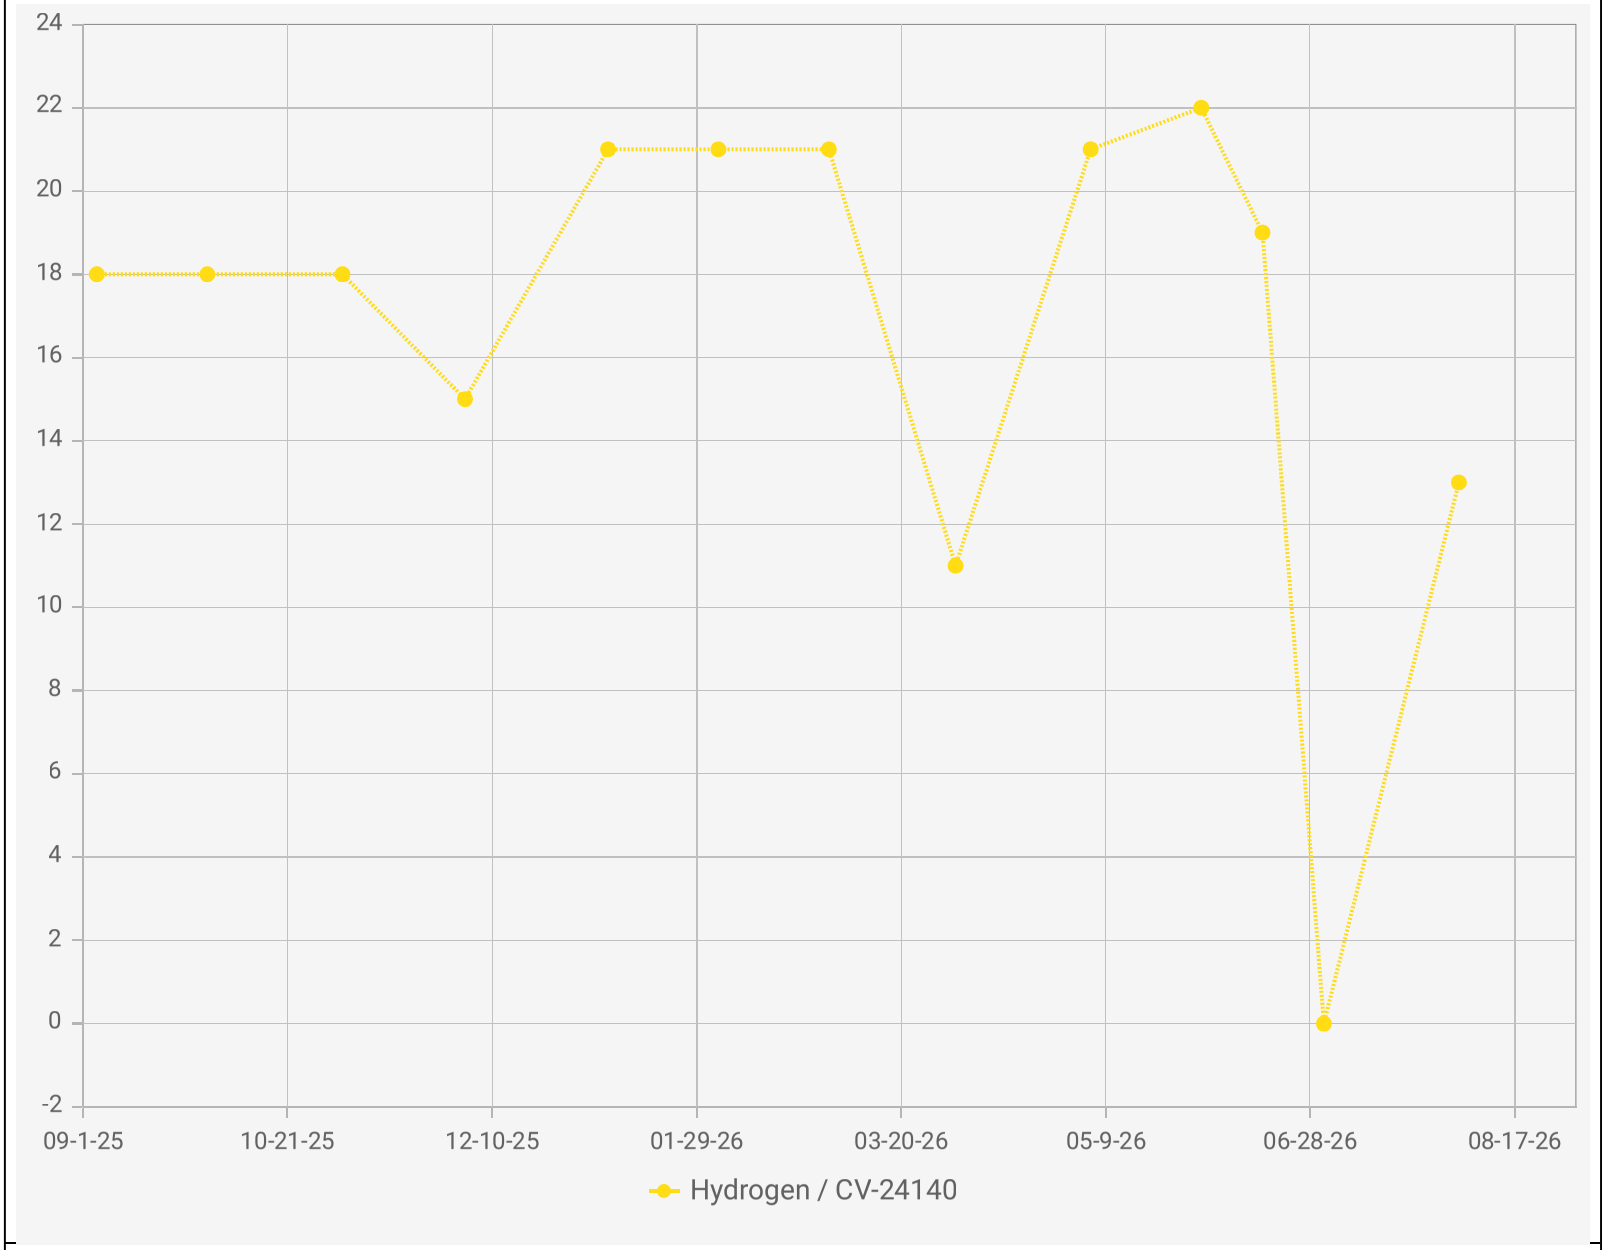

Point IDs / Names


CV-24140 / CV-24140

Parameter / Unit

Hydrogen / % v/v

Chiquita Canyon Landfill - LAB DATA
Points Chart
Date Range : 09/01/2025 to 08/31/2026

Chart generation date : 09/09/2026

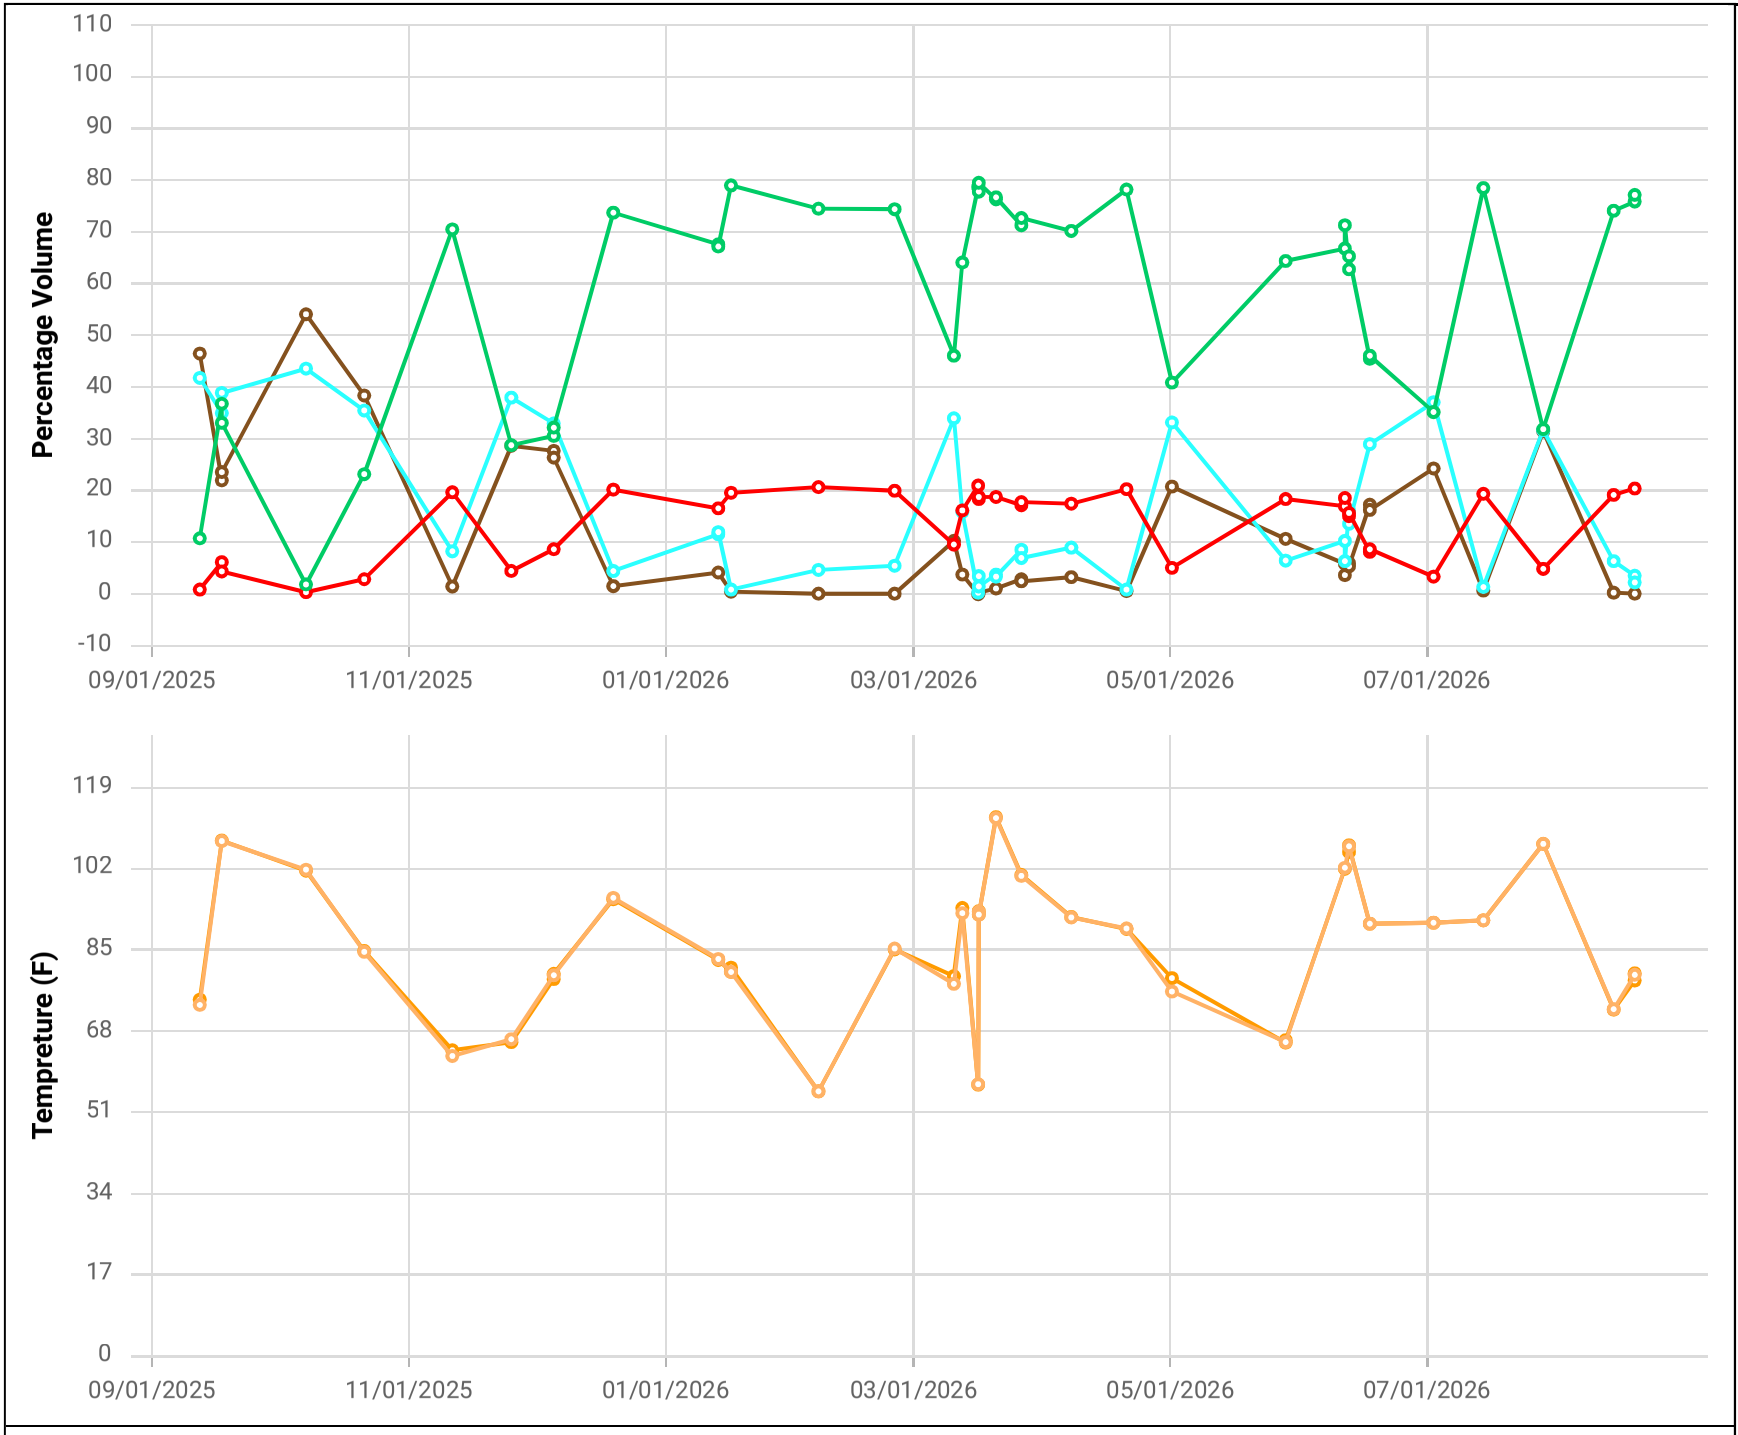

Point ID / Name


CCV24141 / CV-24141

Parameter / Unit

- Init. Flow / scfm
- % CH4 / %
- % CO2 / %
- % O2 / %
- % Bal Gas / %
- Init. Static Press / in. H2O
- Init. Temp / Deg. F
- Adj. Temp / Deg. F

Chiquita Canyon Landfill
Parameter Chart: Multiscale
Date Range: 09/01/2025 - 08/31/2026
Chart generation date: 9/2/26

SCSeTools

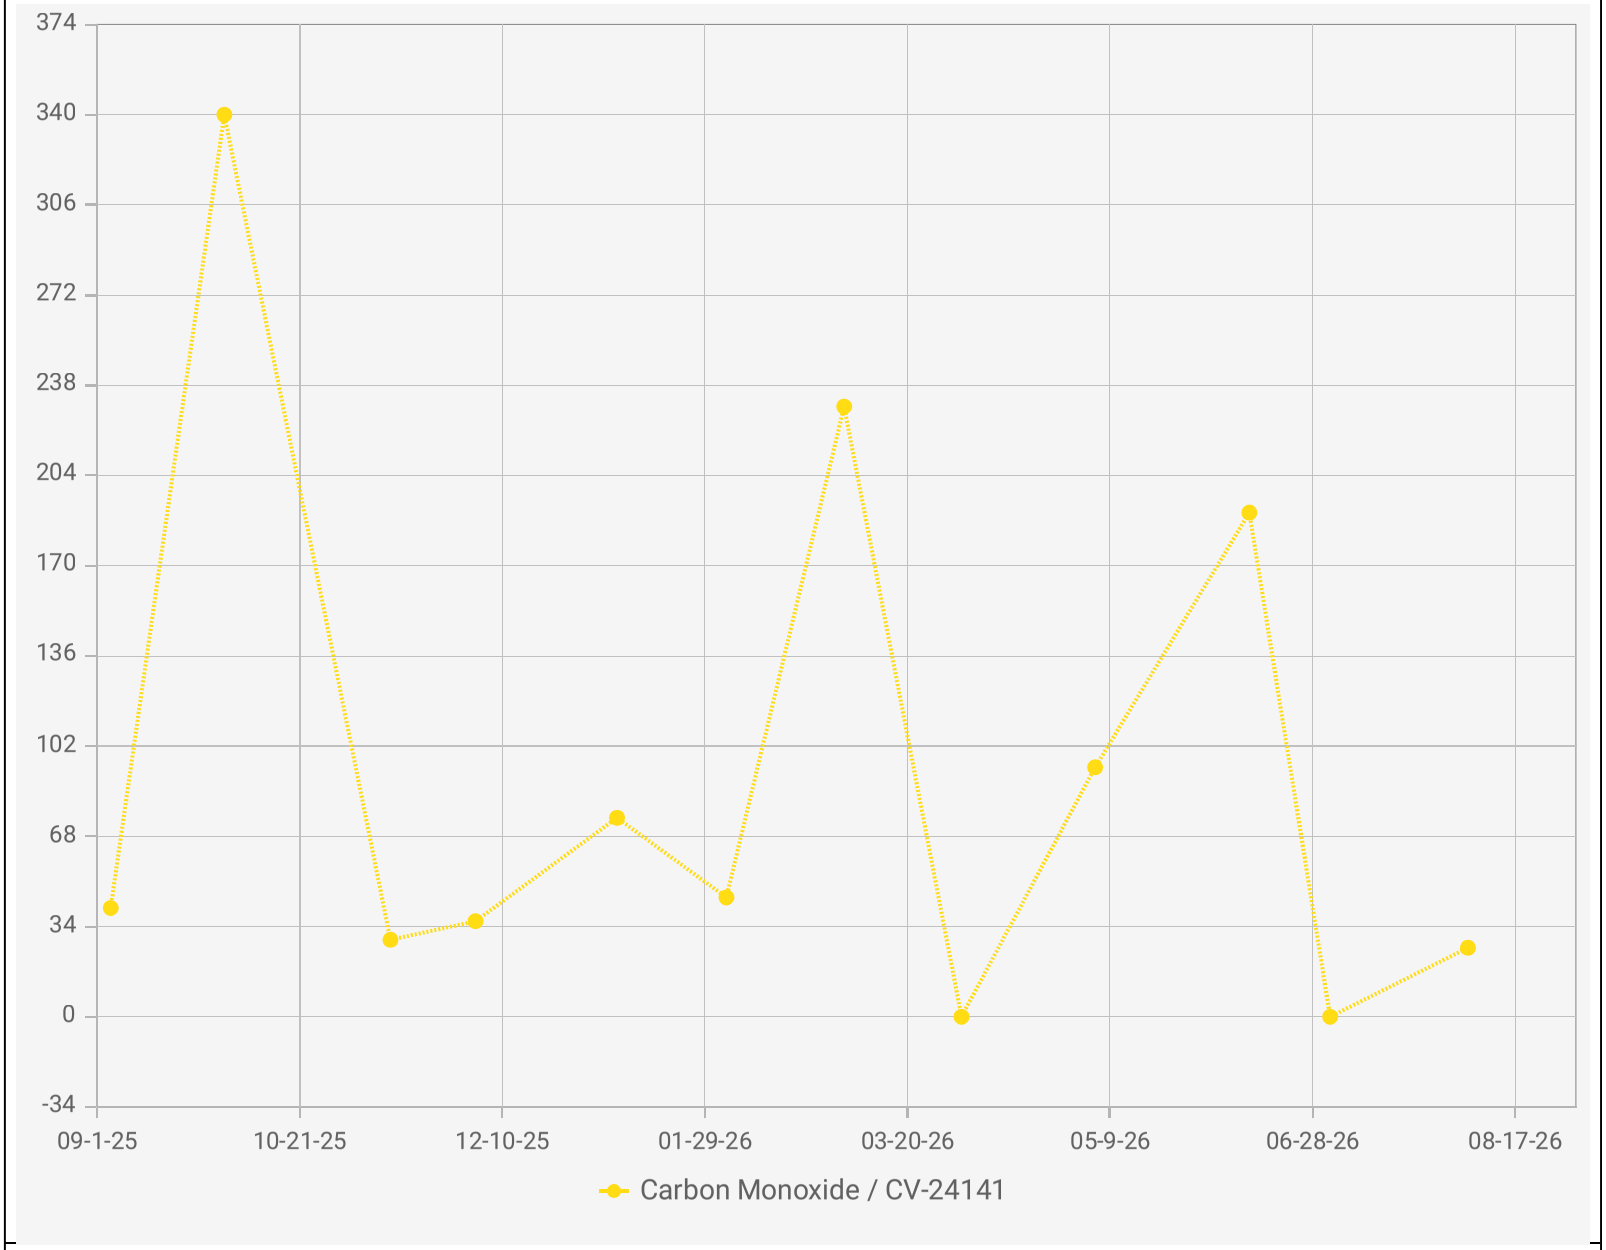

Chiquita Canyon Landfill - LAB DATA
Points Chart
Date Range : 09/01/2025 to 08/31/2026

Chart generation date : 09/09/2026


Point IDs / Names

CV-24141 / CV-24141

Parameter / Unit

Carbon Monoxide / ppmv

SCSeTools

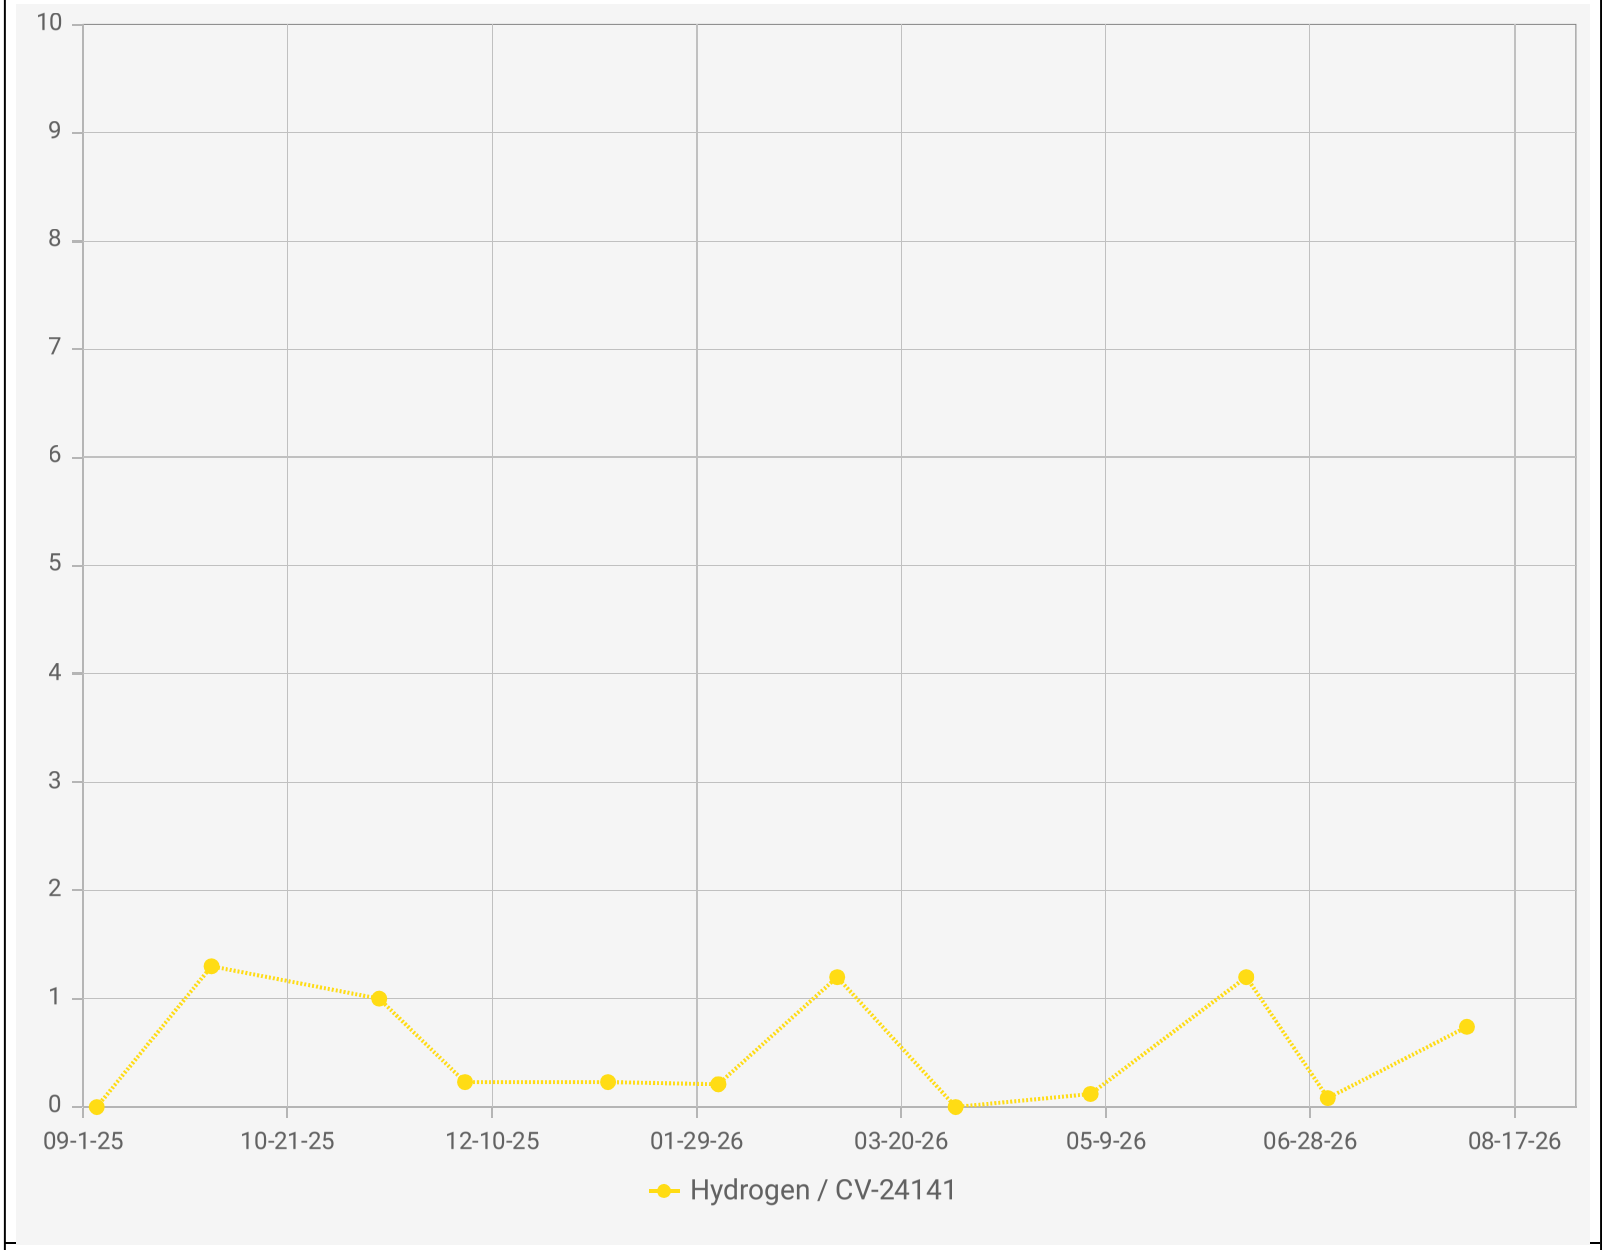

Point IDs / Names


CV-24141 / CV-24141

Parameter / Unit

Hydrogen / % v/v

Chiquita Canyon Landfill - LAB DATA
Points Chart
Date Range : 09/01/2025 to 08/31/2026

Chart generation date : 09/09/2026

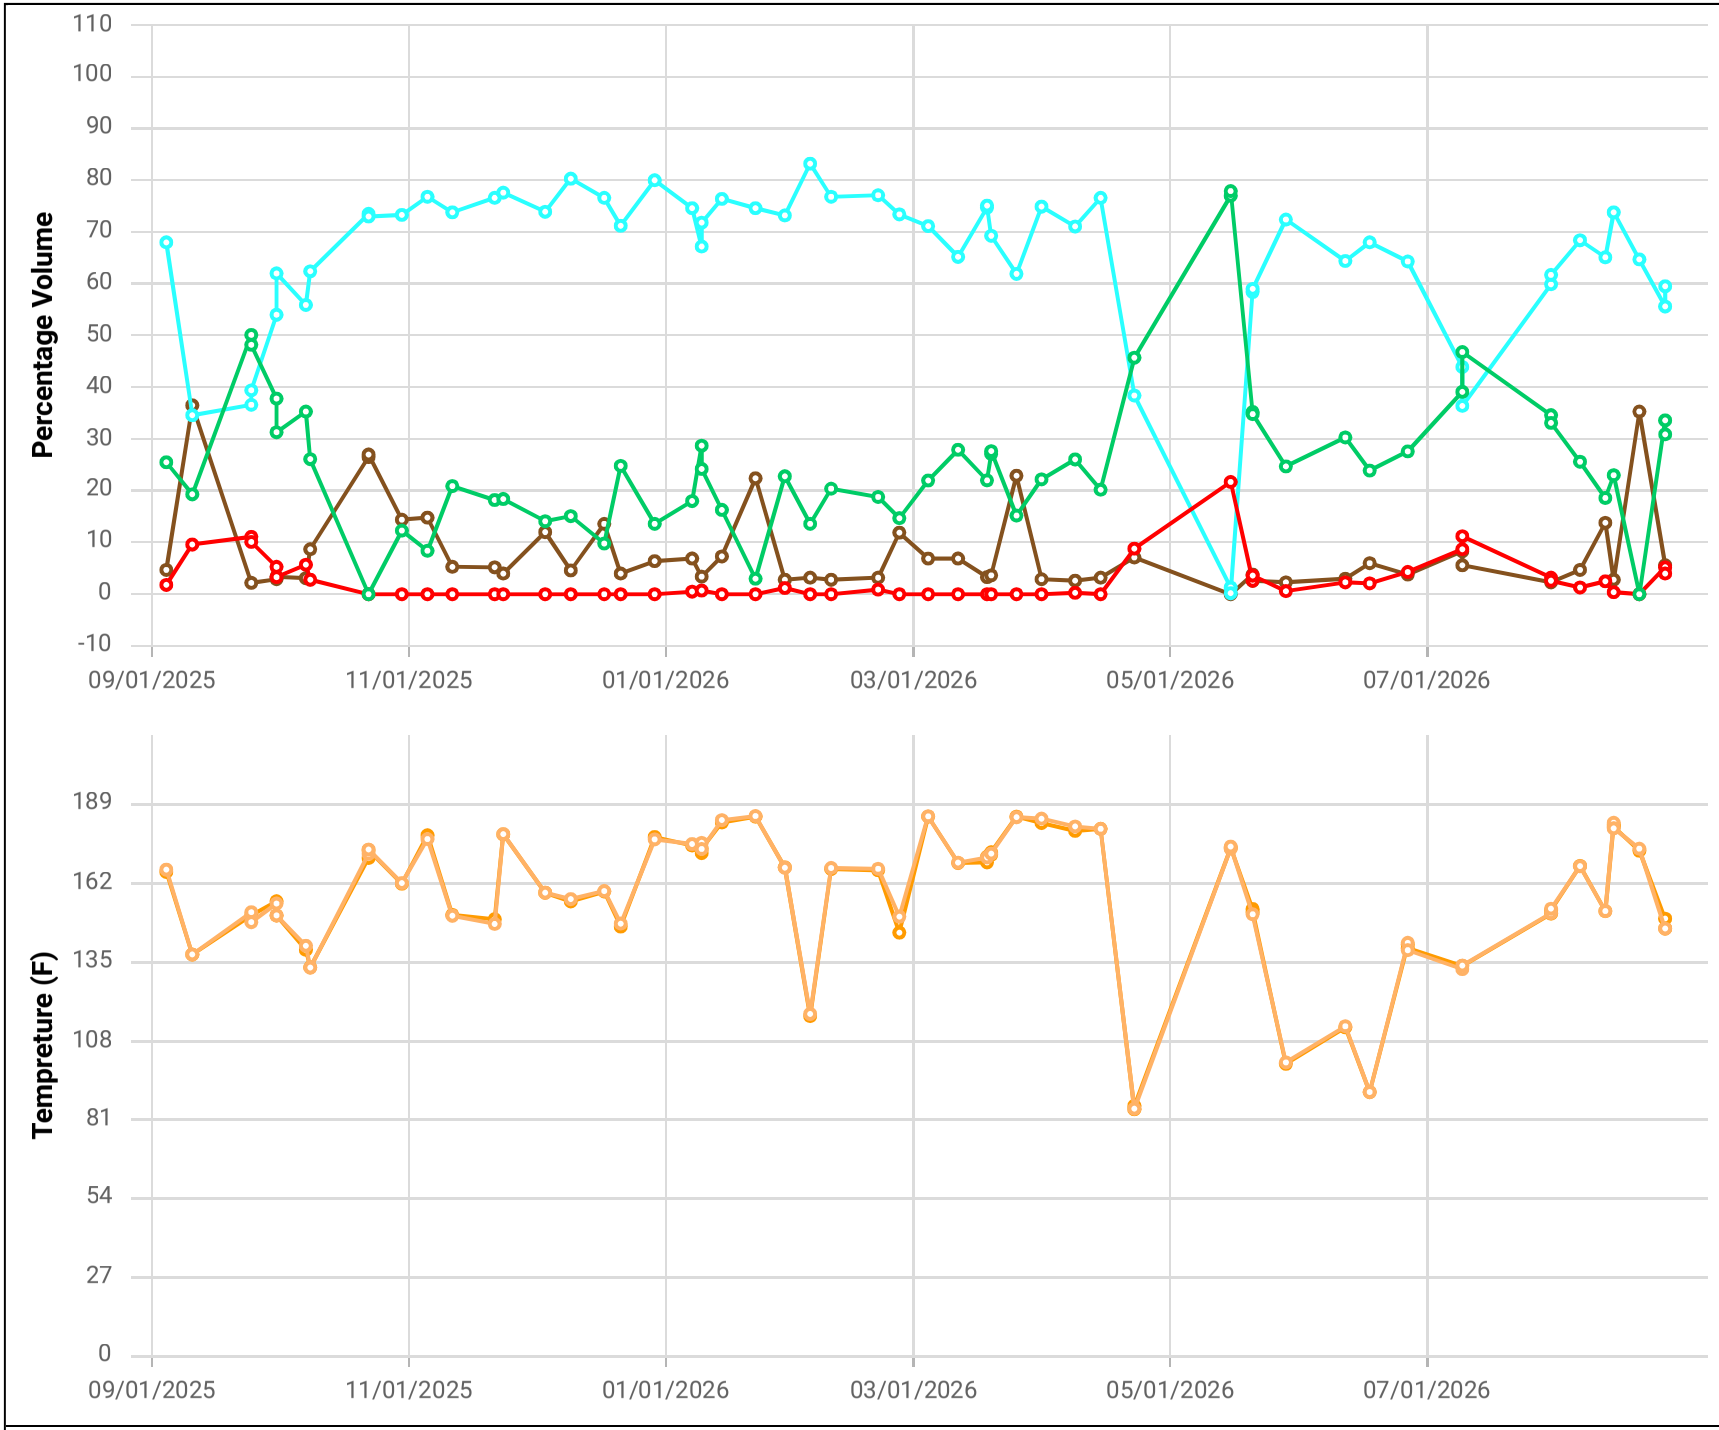

Point ID / Name


CCV24142 / CV-24142

Parameter / Unit

- Init. Flow / scfm
- % CH4 / %
- % CO2 / %
- % O2 / %
- % Bal Gas / %
- Init. Static Press / in. H2O
- Init. Temp / Deg. F
- Adj. Temp / Deg. F

Chiquita Canyon Landfill
Parameter Chart: Multiscale
Date Range: 09/01/2025 - 08/31/2026
Chart generation date: 9/2/26

SCSeTools

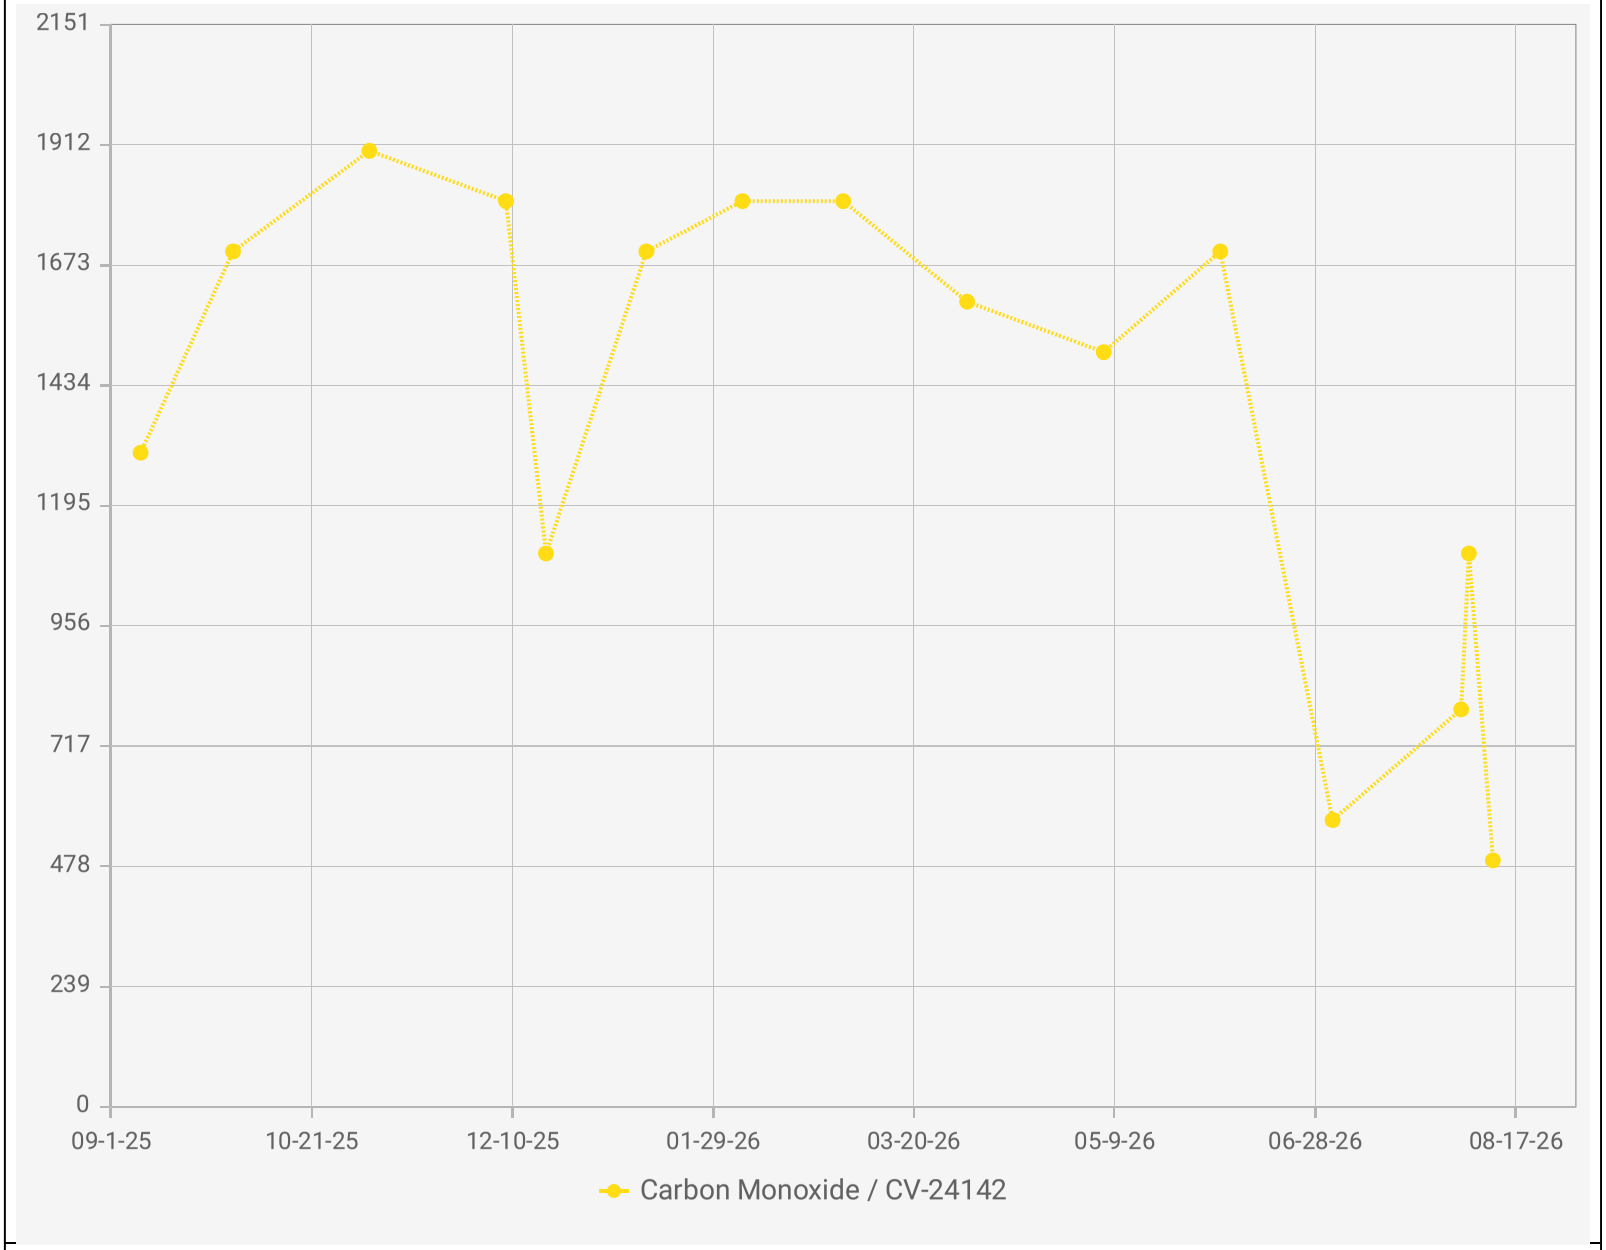

Chiquita Canyon Landfill - LAB DATA
Points Chart
Date Range : 09/01/2025 to 08/31/2026


Chart generation date : 09/09/2026

Point IDs / Names

CV-24142 / CV-24142

Parameter / Unit

Carbon Monoxide / ppmv

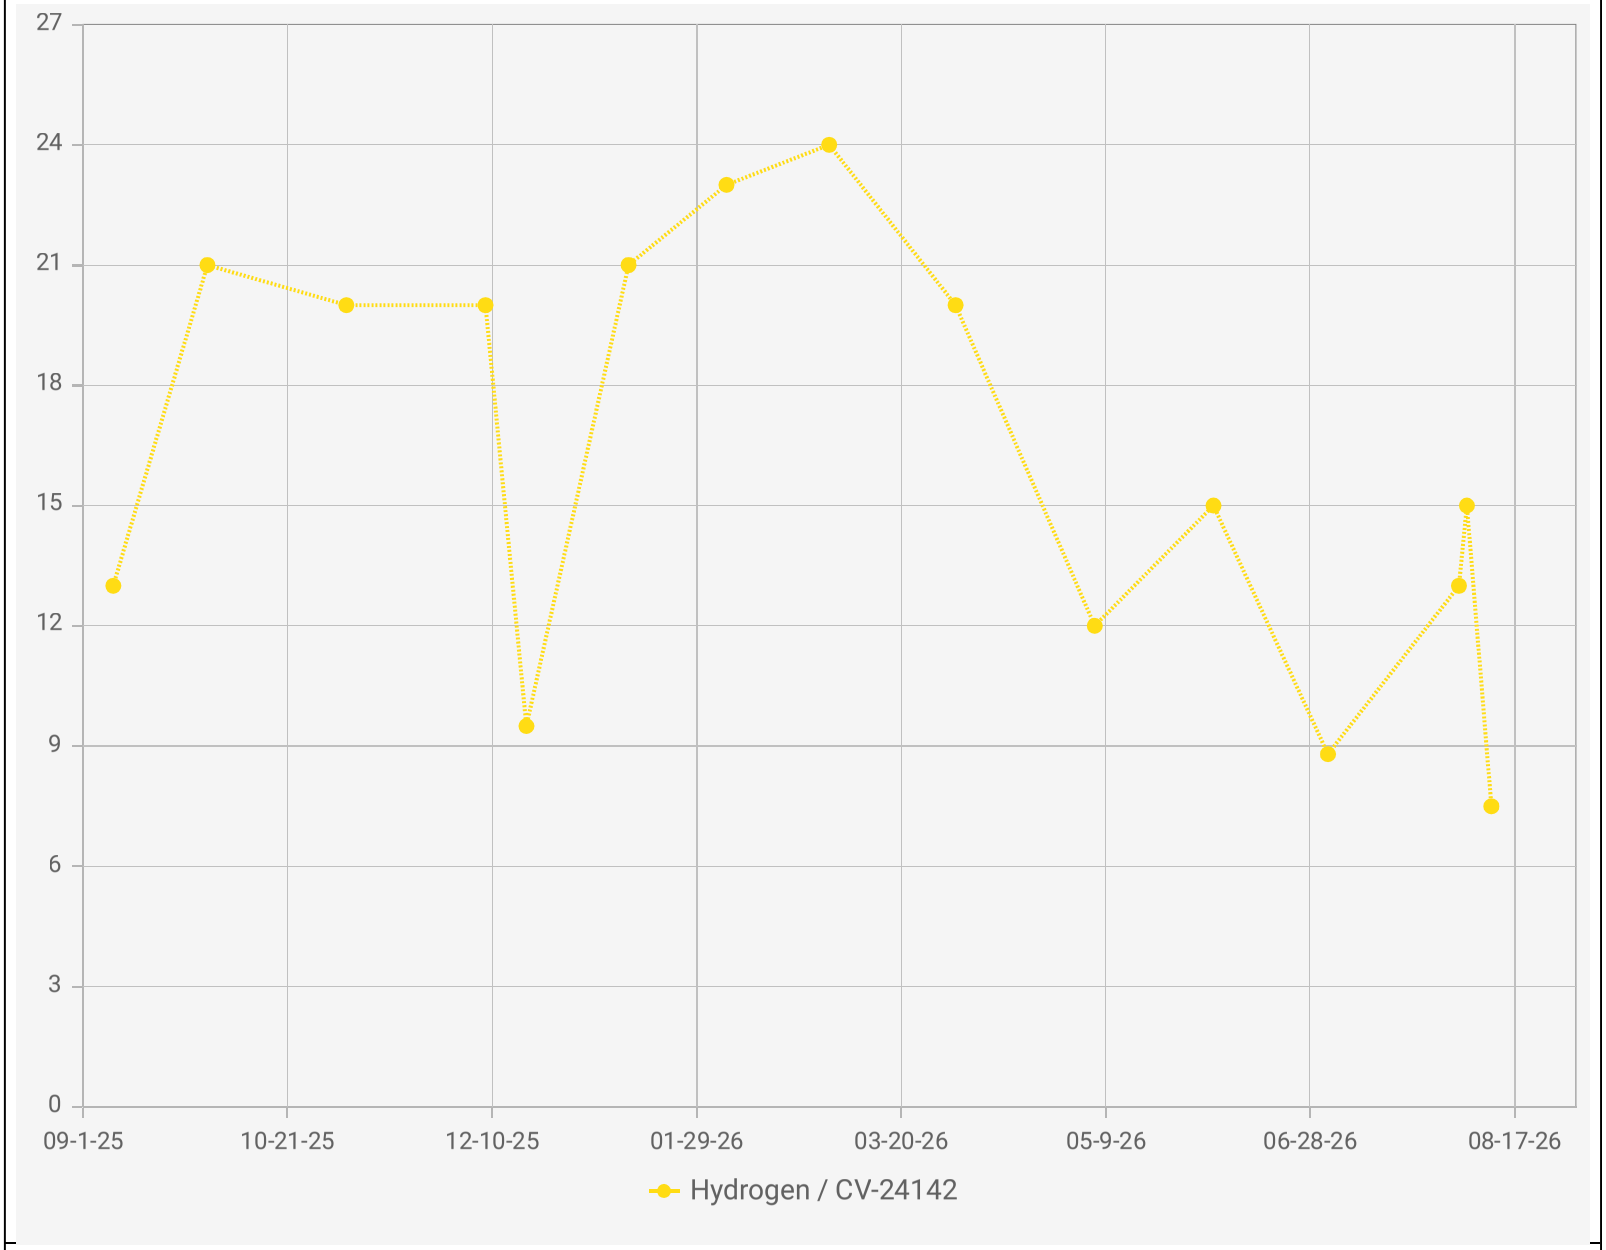

Chiquita Canyon Landfill - LAB DATA
Points Chart
Date Range : 09/01/2025 to 08/31/2026


Chart generation date : 09/09/2026


Point IDs / Names

CV-24142 / CV-24142

Parameter / Unit

Hydrogen / % v/v

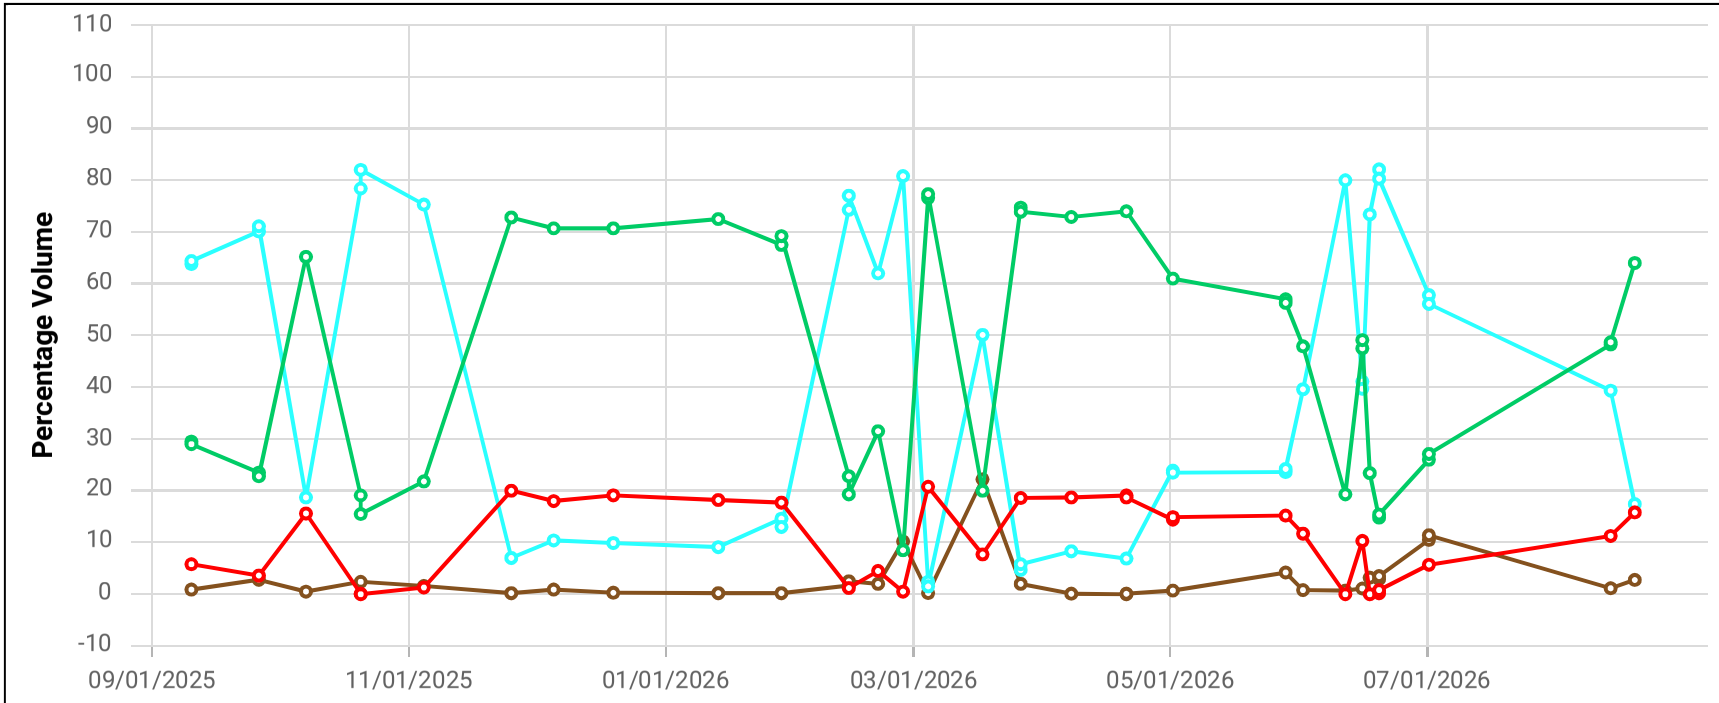

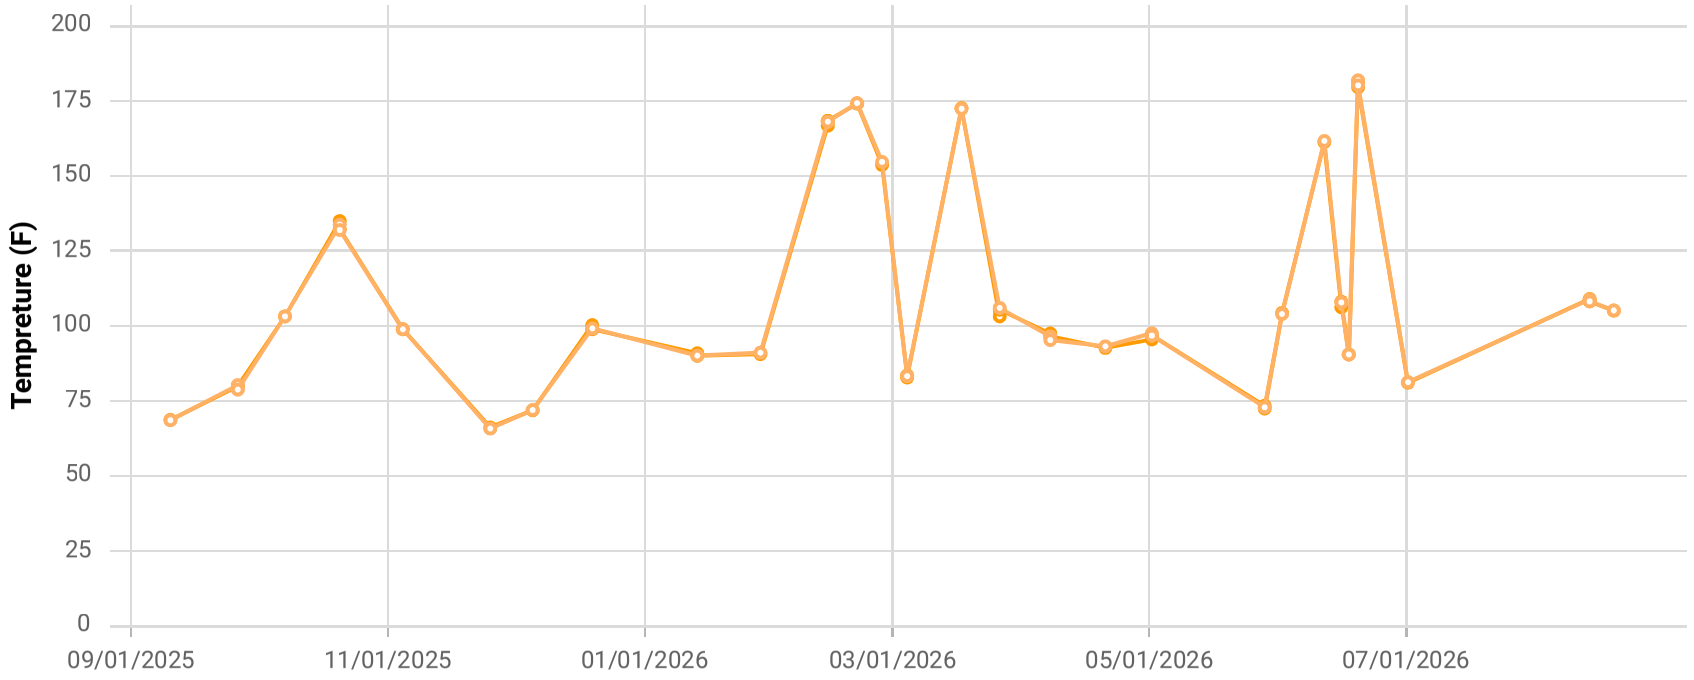

Point ID / Name


CCV24143 / CV-24143

Parameter / Unit

- Init. Flow / scfm
- % CH4 / %
- % CO2 / %
- % O2 / %
- % Bal Gas / %
- Init. Static Press / in. H2O
- Init. Temp / Deg. F
- Adj. Temp / Deg. F

Chiquita Canyon Landfill
Parameter Chart: Multiscale
Date Range: 09/01/2025 - 08/31/2026
Chart generation date: 9/2/26

SCSeTools

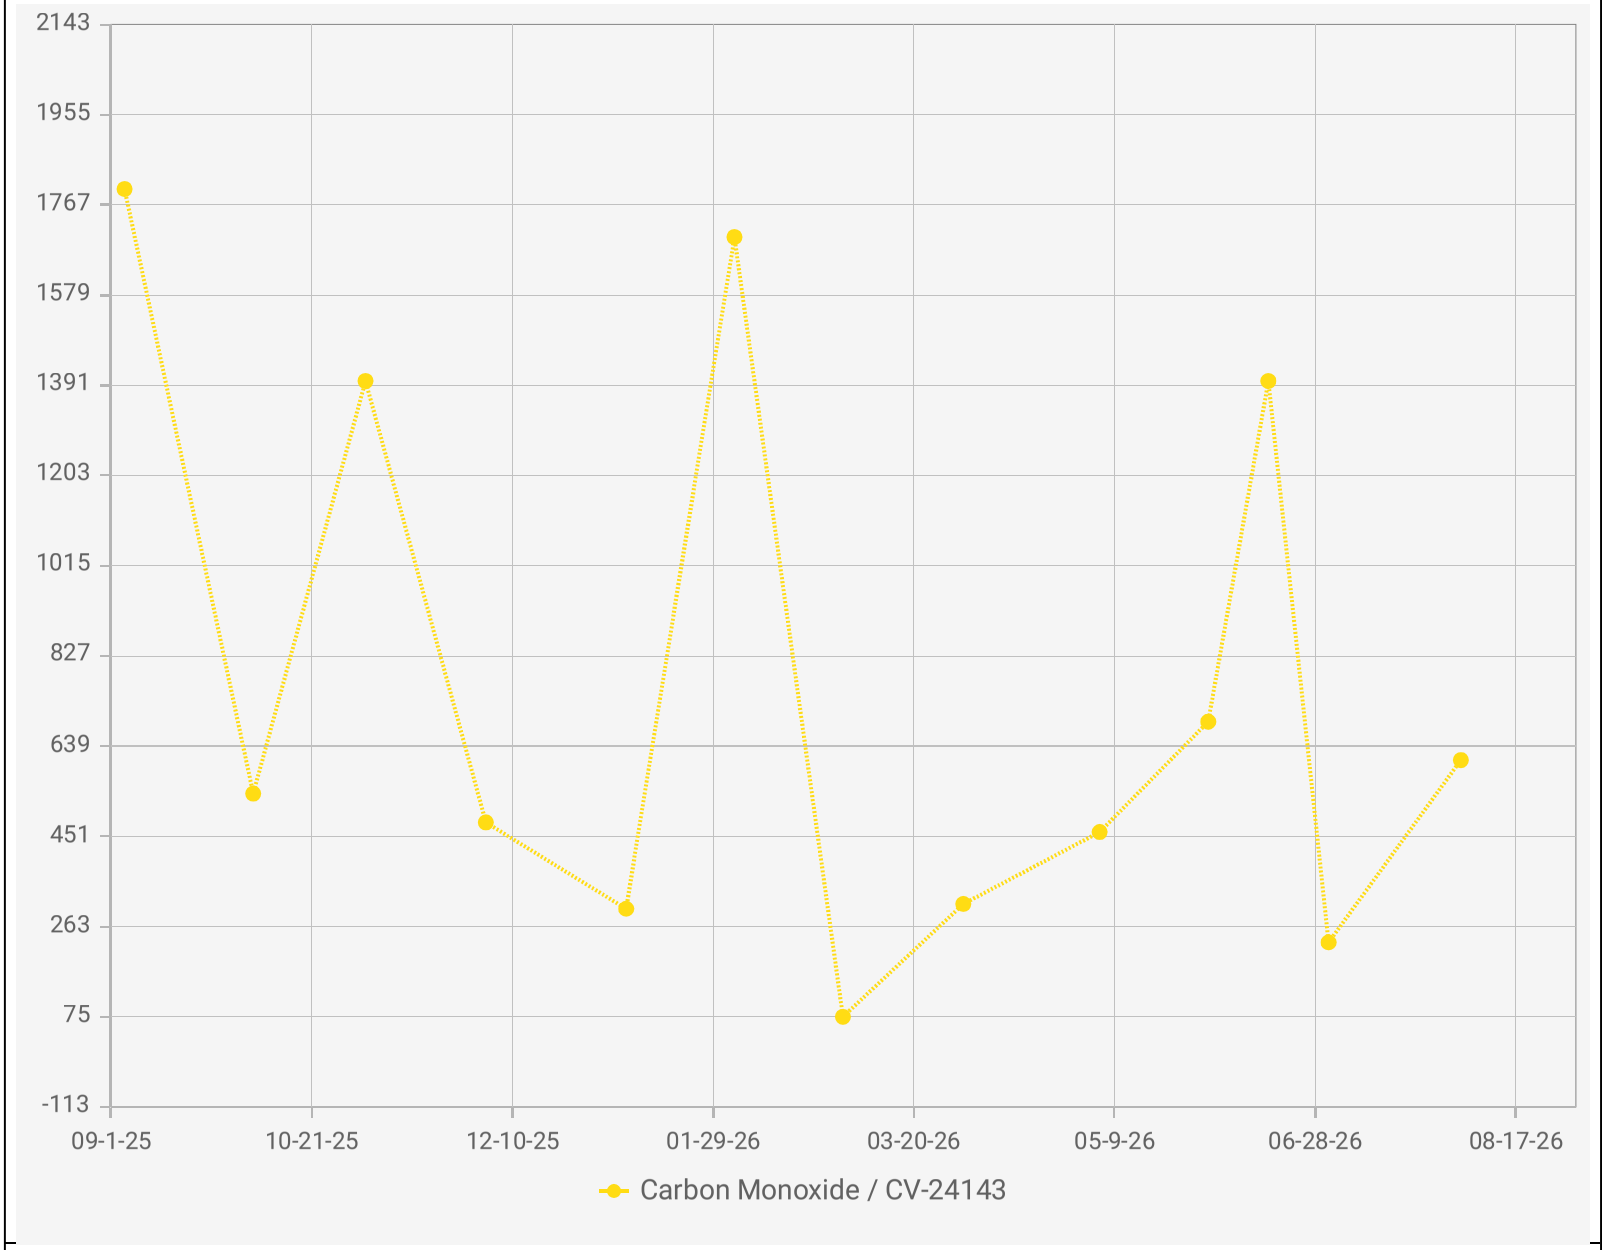

Chiquita Canyon Landfill - LAB DATA
Points Chart
Date Range : 09/01/2025 to 08/31/2026


Chart generation date : 09/09/2026

Point IDs / Names

CV-24143 / CV-24143

Parameter / Unit

Carbon Monoxide / ppmv

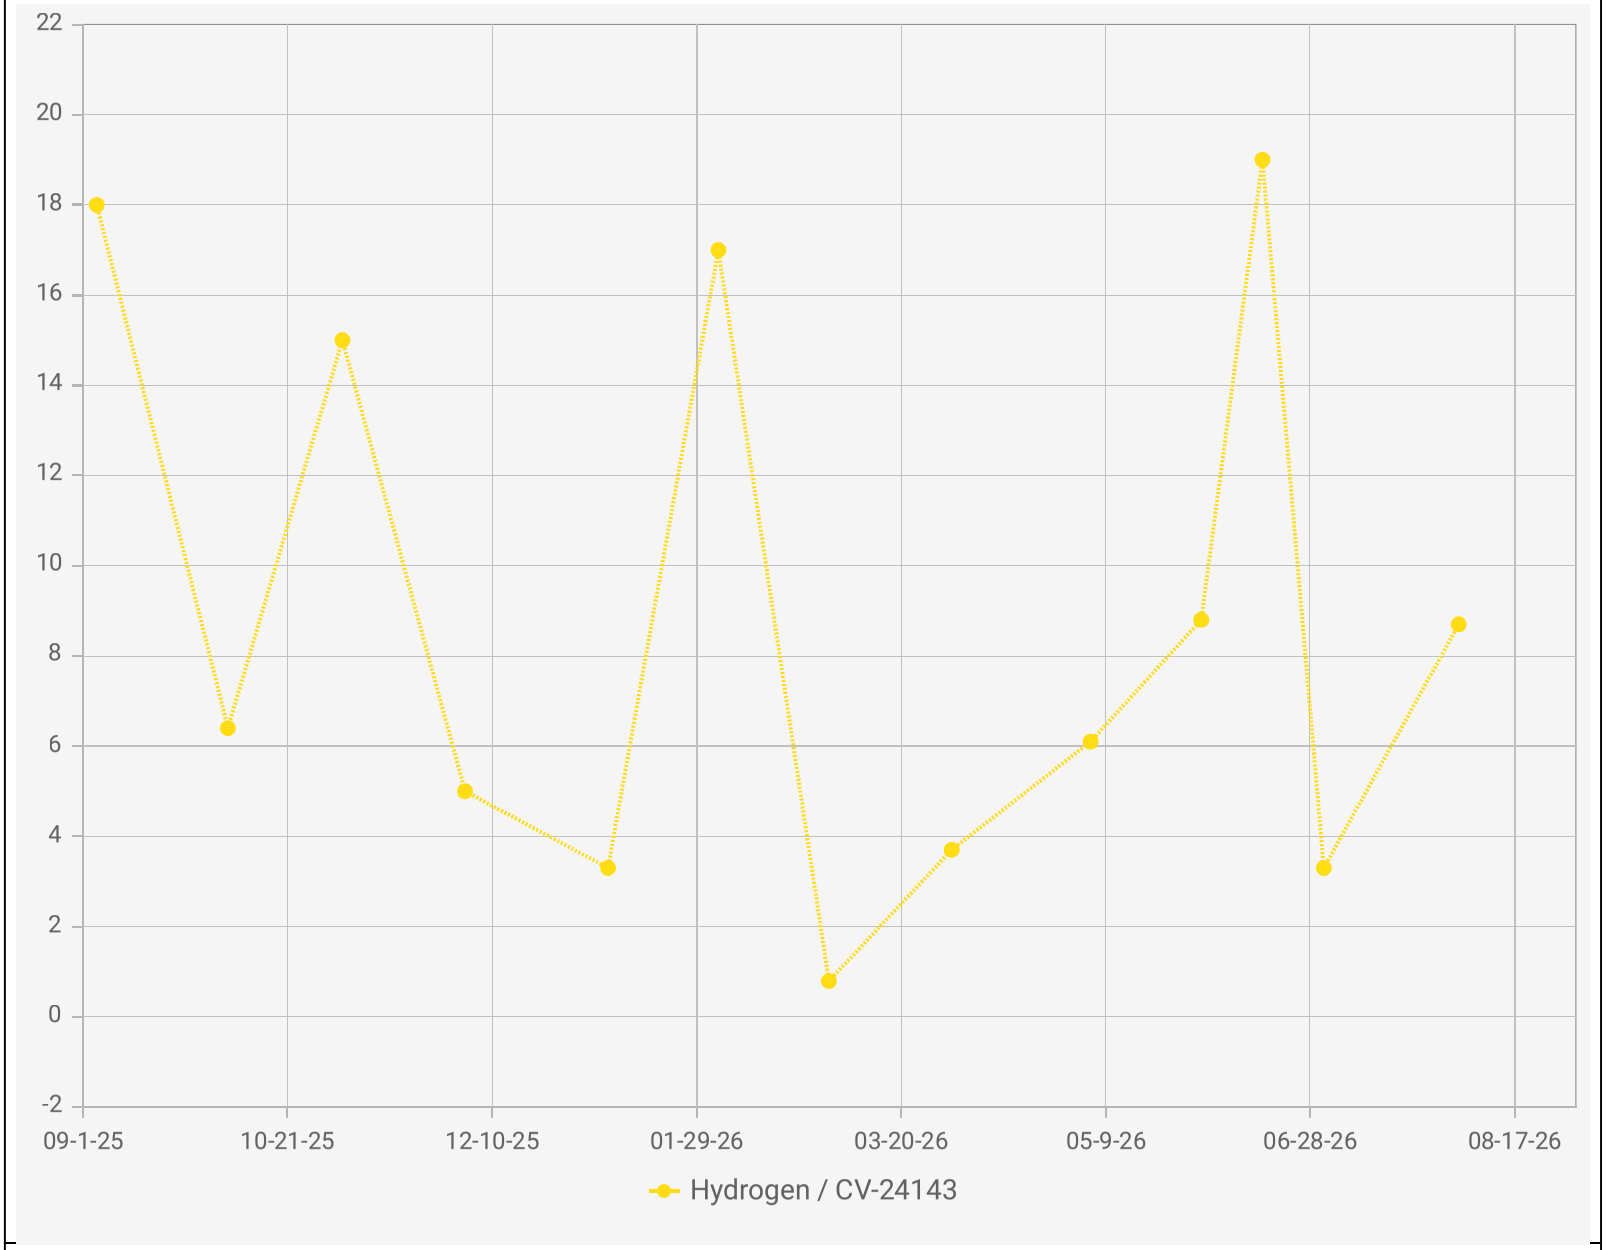

Chiquita Canyon Landfill - LAB DATA
Points Chart
Date Range : 09/01/2025 to 08/31/2026


Chart generation date : 09/09/2026


Point IDs / Names

CV-24143 / CV-24143

Parameter / Unit

Hydrogen / % v/v

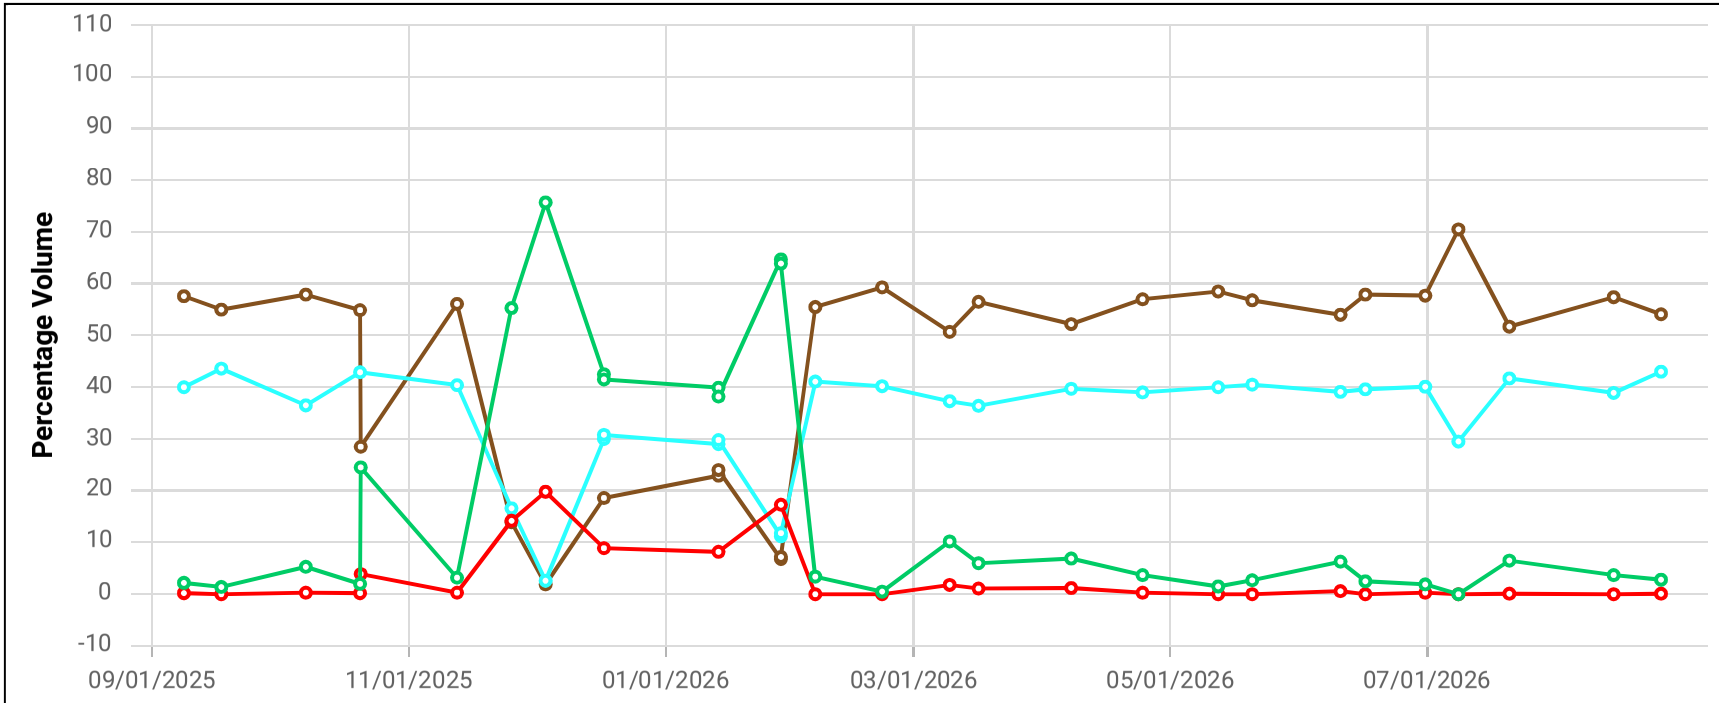

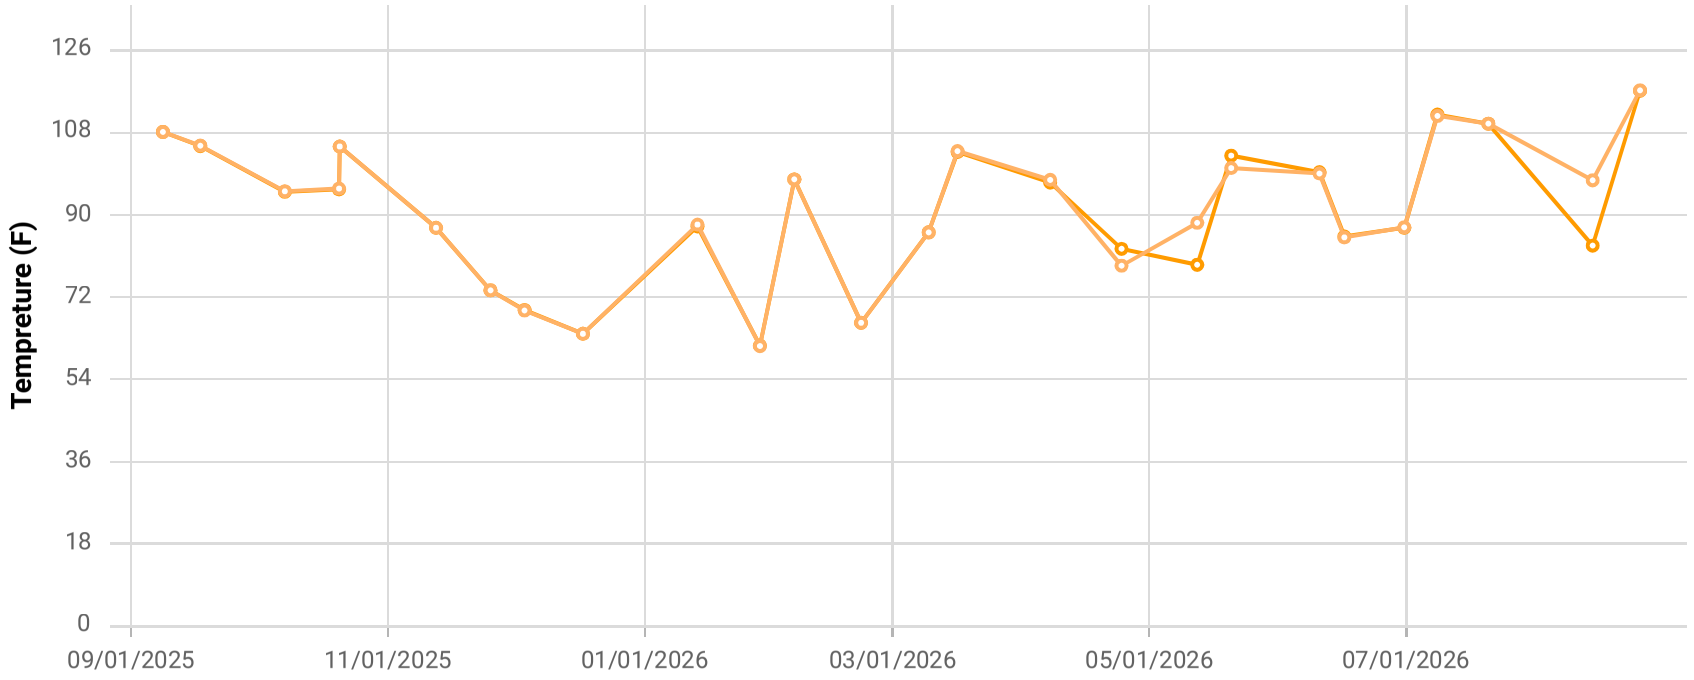

Point ID / Name


CCV24144 / CV-24144


Parameter / Unit

- Init. Flow / scfm
- % CH4 / %
- % CO2 / %
- % O2 / %
- % Bal Gas / %
- Init. Static Press / in. H2O
- Init. Temp / Deg. F
- Adj. Temp / Deg. F

Chiquita Canyon Landfill
Parameter Chart: Multiscale
Date Range: 09/01/2025 - 08/31/2026
Chart generation date: 9/2/26

SCSeTools

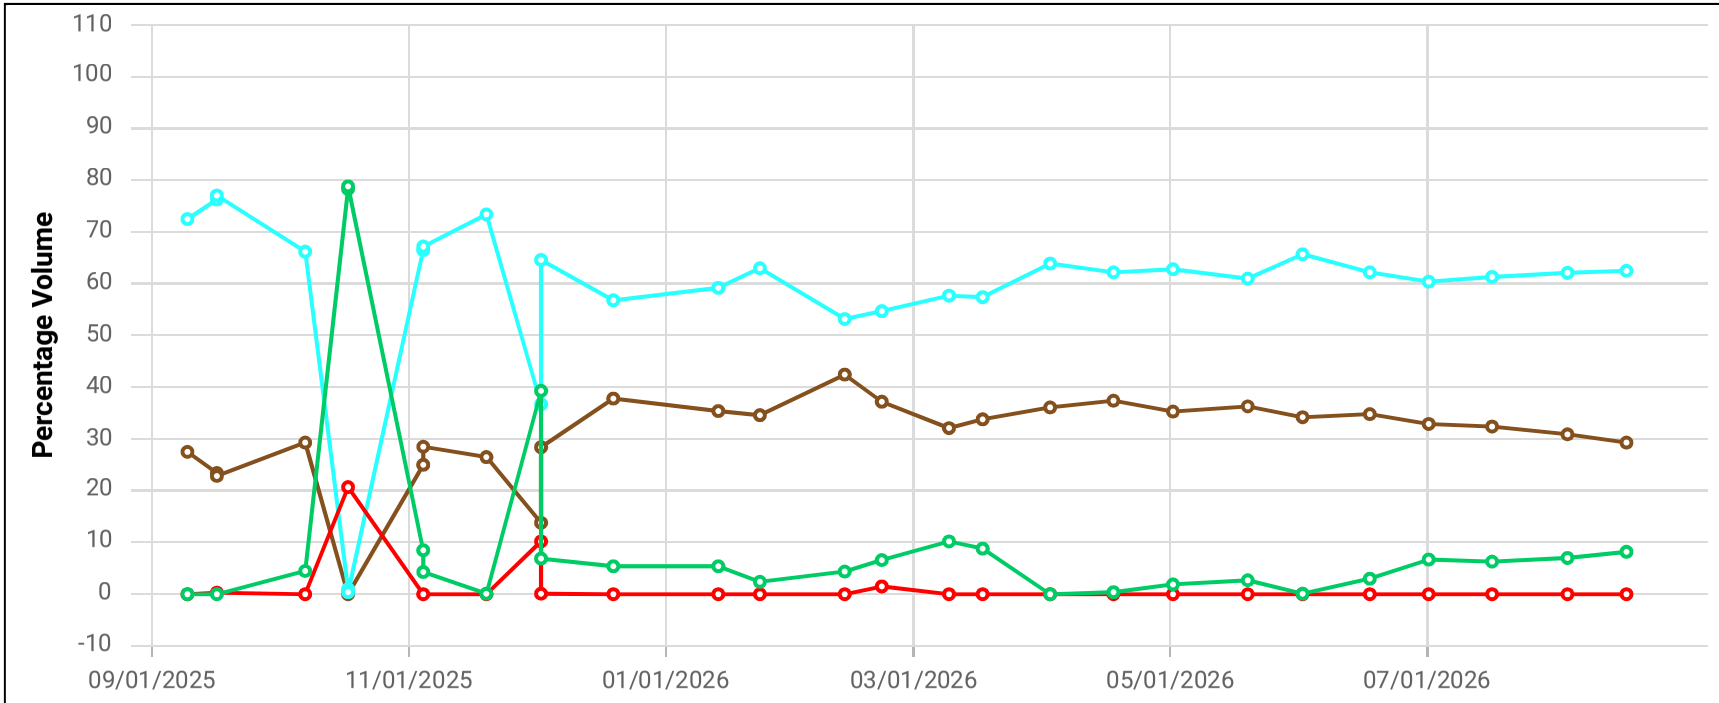

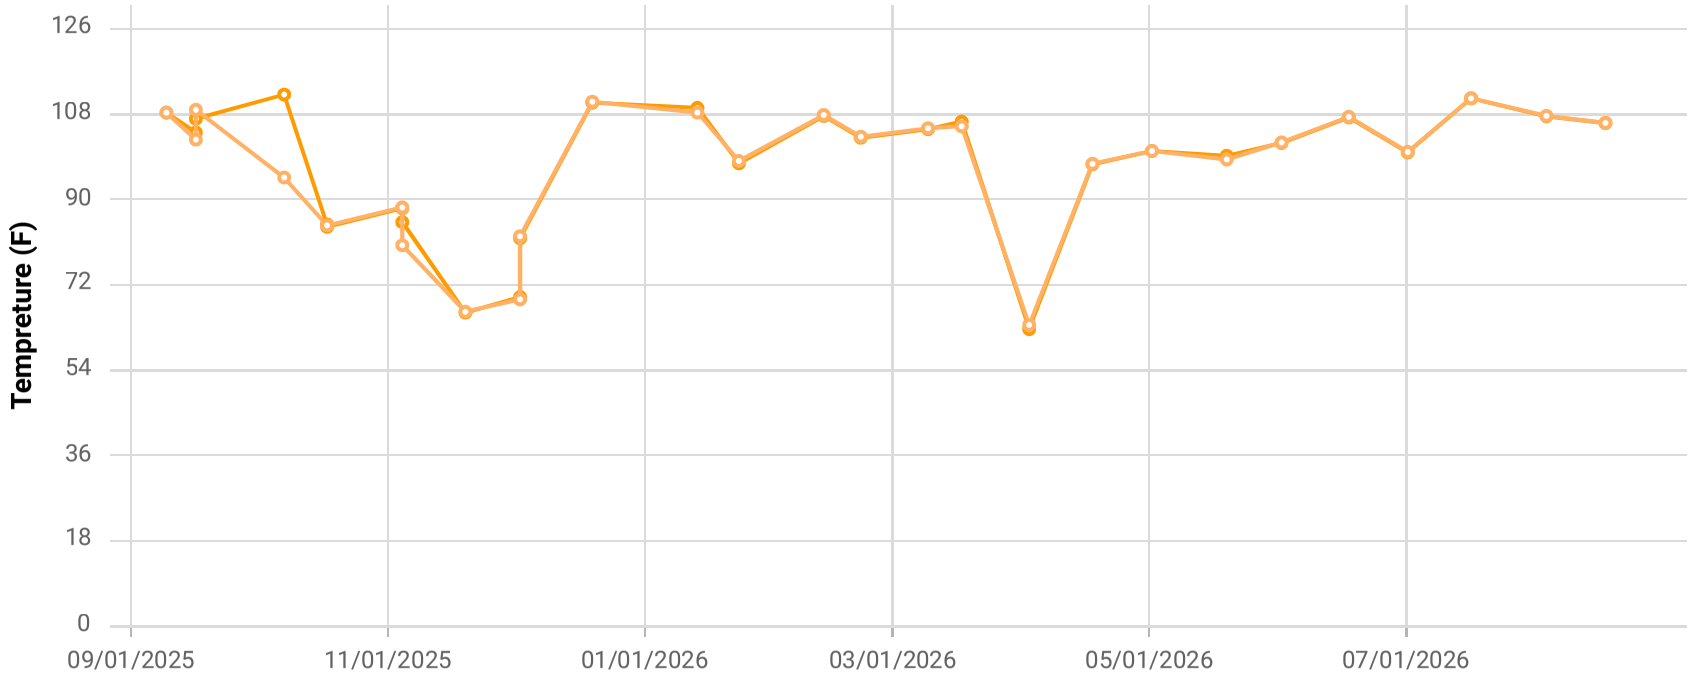

Point ID / Name


CHH1770N / H-1770N

Parameter / Unit

- Init. Flow / scfm
- % CH4 / %
- % CO2 / %
- % O2 / %
- % Bal Gas / %
- Init. Static Press / in. H2O
- Init. Temp / Deg. F
- Adj. Temp / Deg. F

Chiquita Canyon Landfill
Parameter Chart: Multiscale
Date Range: 09/01/2025 - 08/31/2026
Chart generation date: 9/2/26

SCSeTools

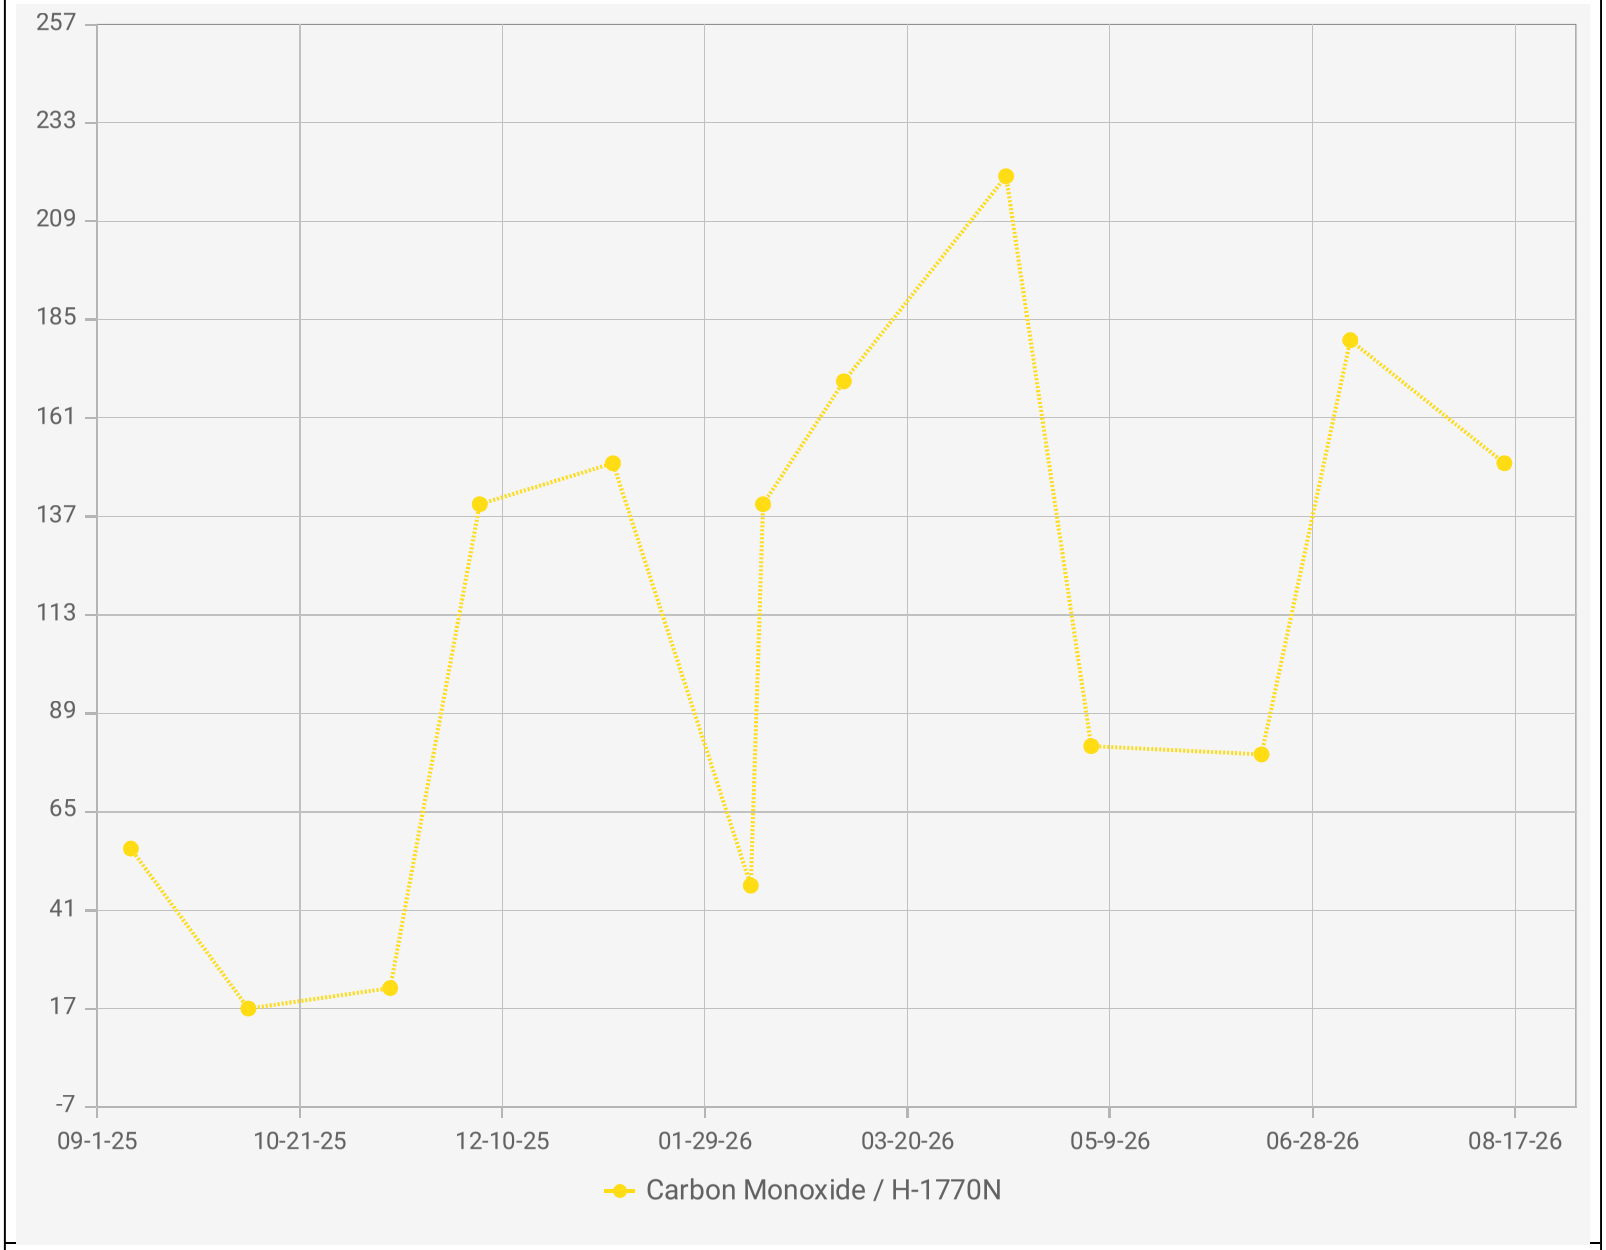

Chiquita Canyon Landfill - LAB DATA
Points Chart
Date Range : 09/01/2025 to 08/31/2026


Chart generation date : 09/09/2026

Point IDs / Names

H-1770N / H-1770N

Parameter / Unit

Carbon Monoxide / ppmv

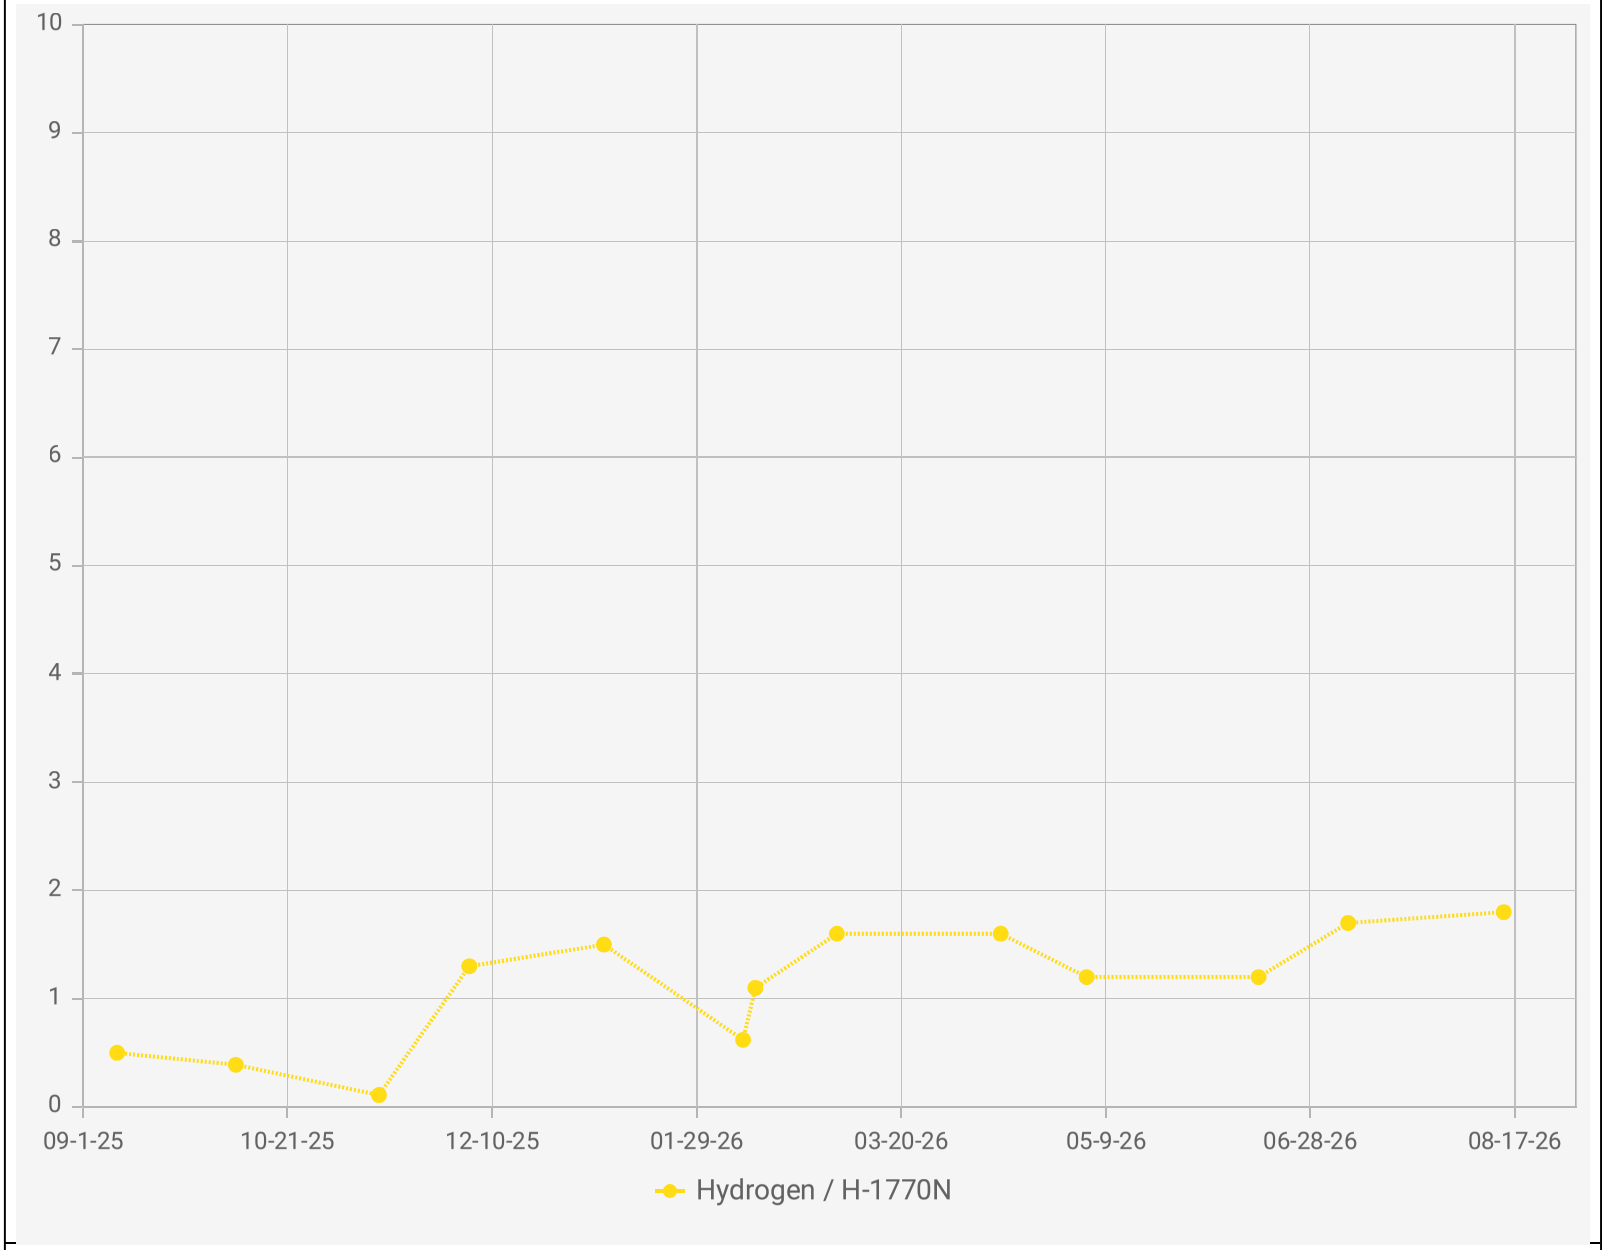

Point IDs / Names


H-1770N / H-1770N

Parameter / Unit

Hydrogen / % v/v

Chiquita Canyon Landfill - LAB DATA
Points Chart
Date Range : 09/01/2025 to 08/31/2026

Chart generation date : 09/09/2026

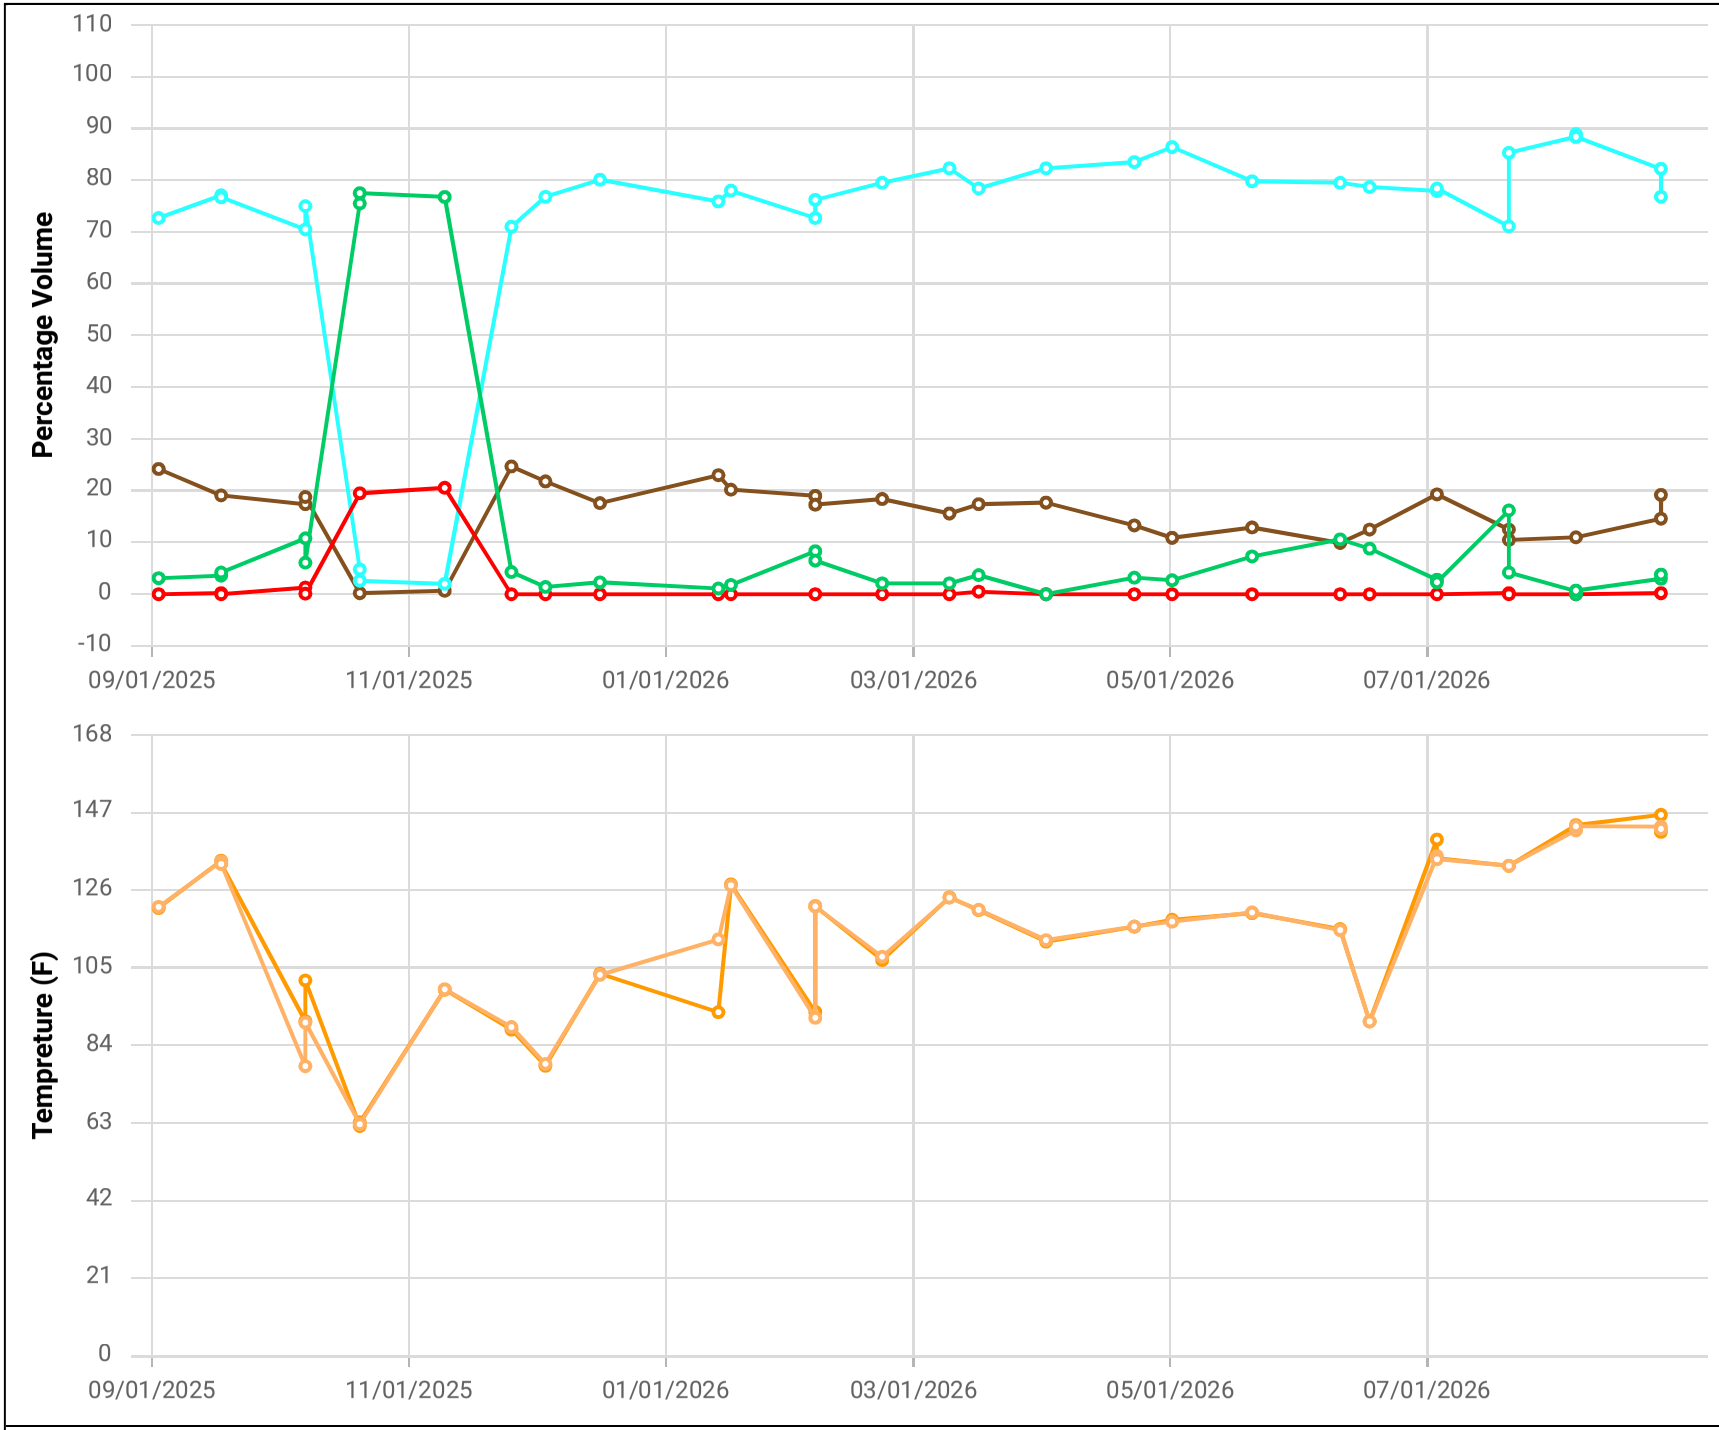

Point ID / Name


CHH2165W / H-2165W

Parameter / Unit

- Init. Flow / scfm
- % CH4 / %
- % CO2 / %
- % O2 / %
- % Bal Gas / %
- Init. Static Press / in. H2O
- Init. Temp / Deg. F
- Adj. Temp / Deg. F

Chiquita Canyon Landfill
Parameter Chart: Multiscale
Date Range: 09/01/2025 - 08/31/2026
Chart generation date: 9/2/26

SCSeTools

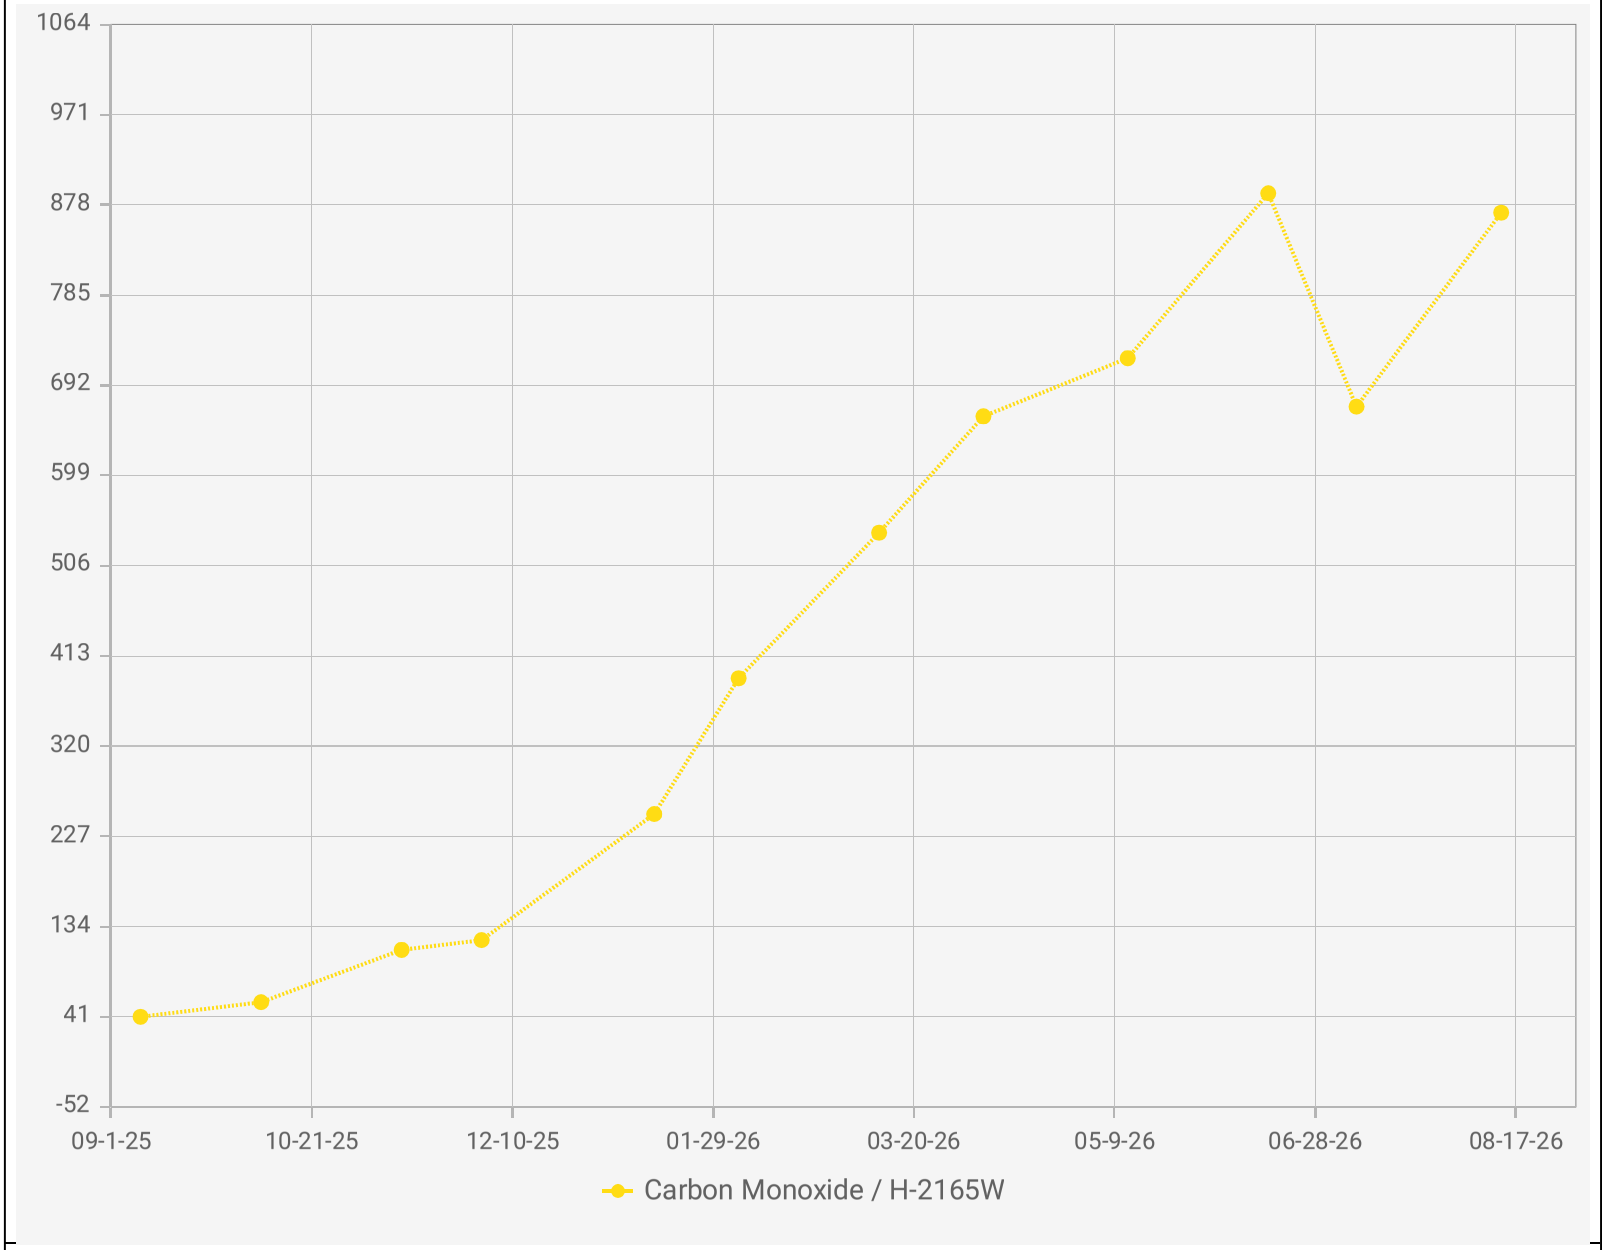

Chiquita Canyon Landfill - LAB DATA
Points Chart
Date Range : 09/01/2025 to 08/31/2026


Chart generation date : 09/09/2026

Point IDs / Names

H-2165W / H-2165W

Parameter / Unit

Carbon Monoxide /

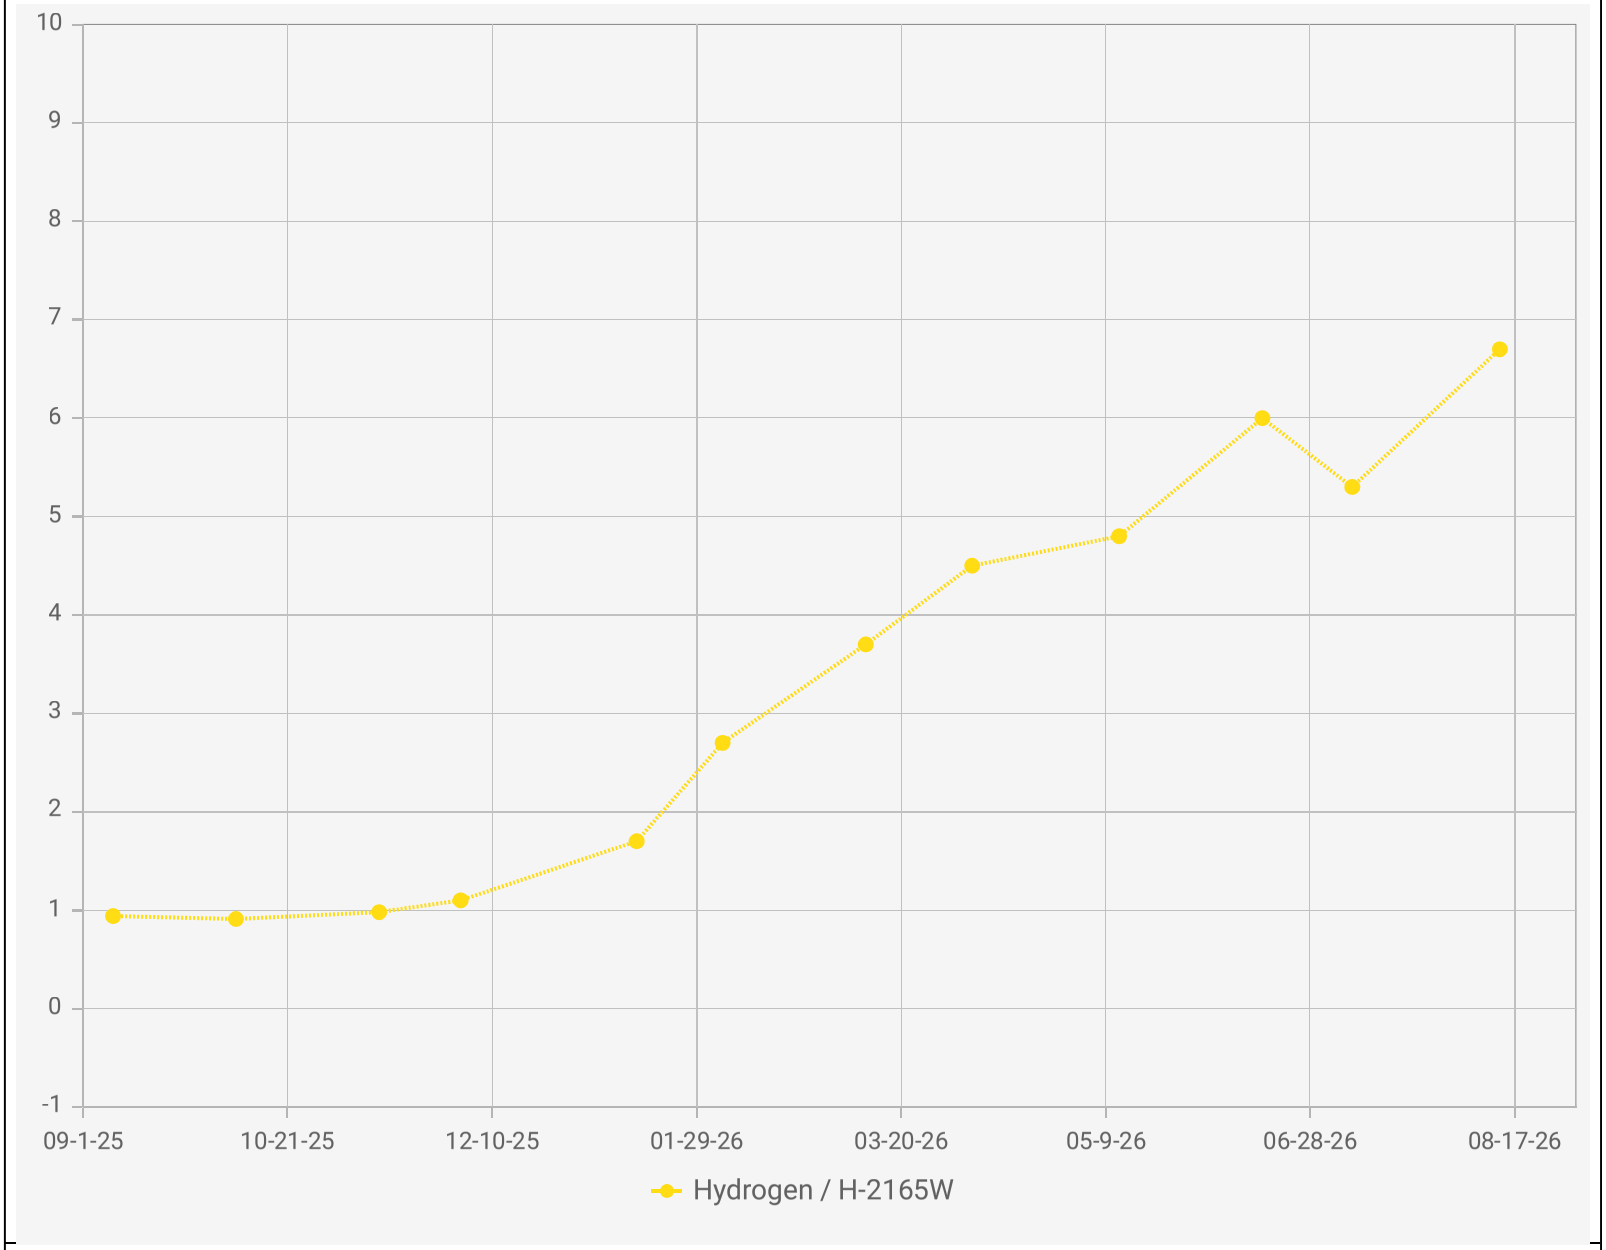

Point IDs / Names


H-2165W / H-2165W

Parameter / Unit

Hydrogen / % v/v

Chiquita Canyon Landfill - LAB DATA
Points Chart
Date Range : 09/01/2025 to 08/31/2026

Chart generation date : 09/09/2026

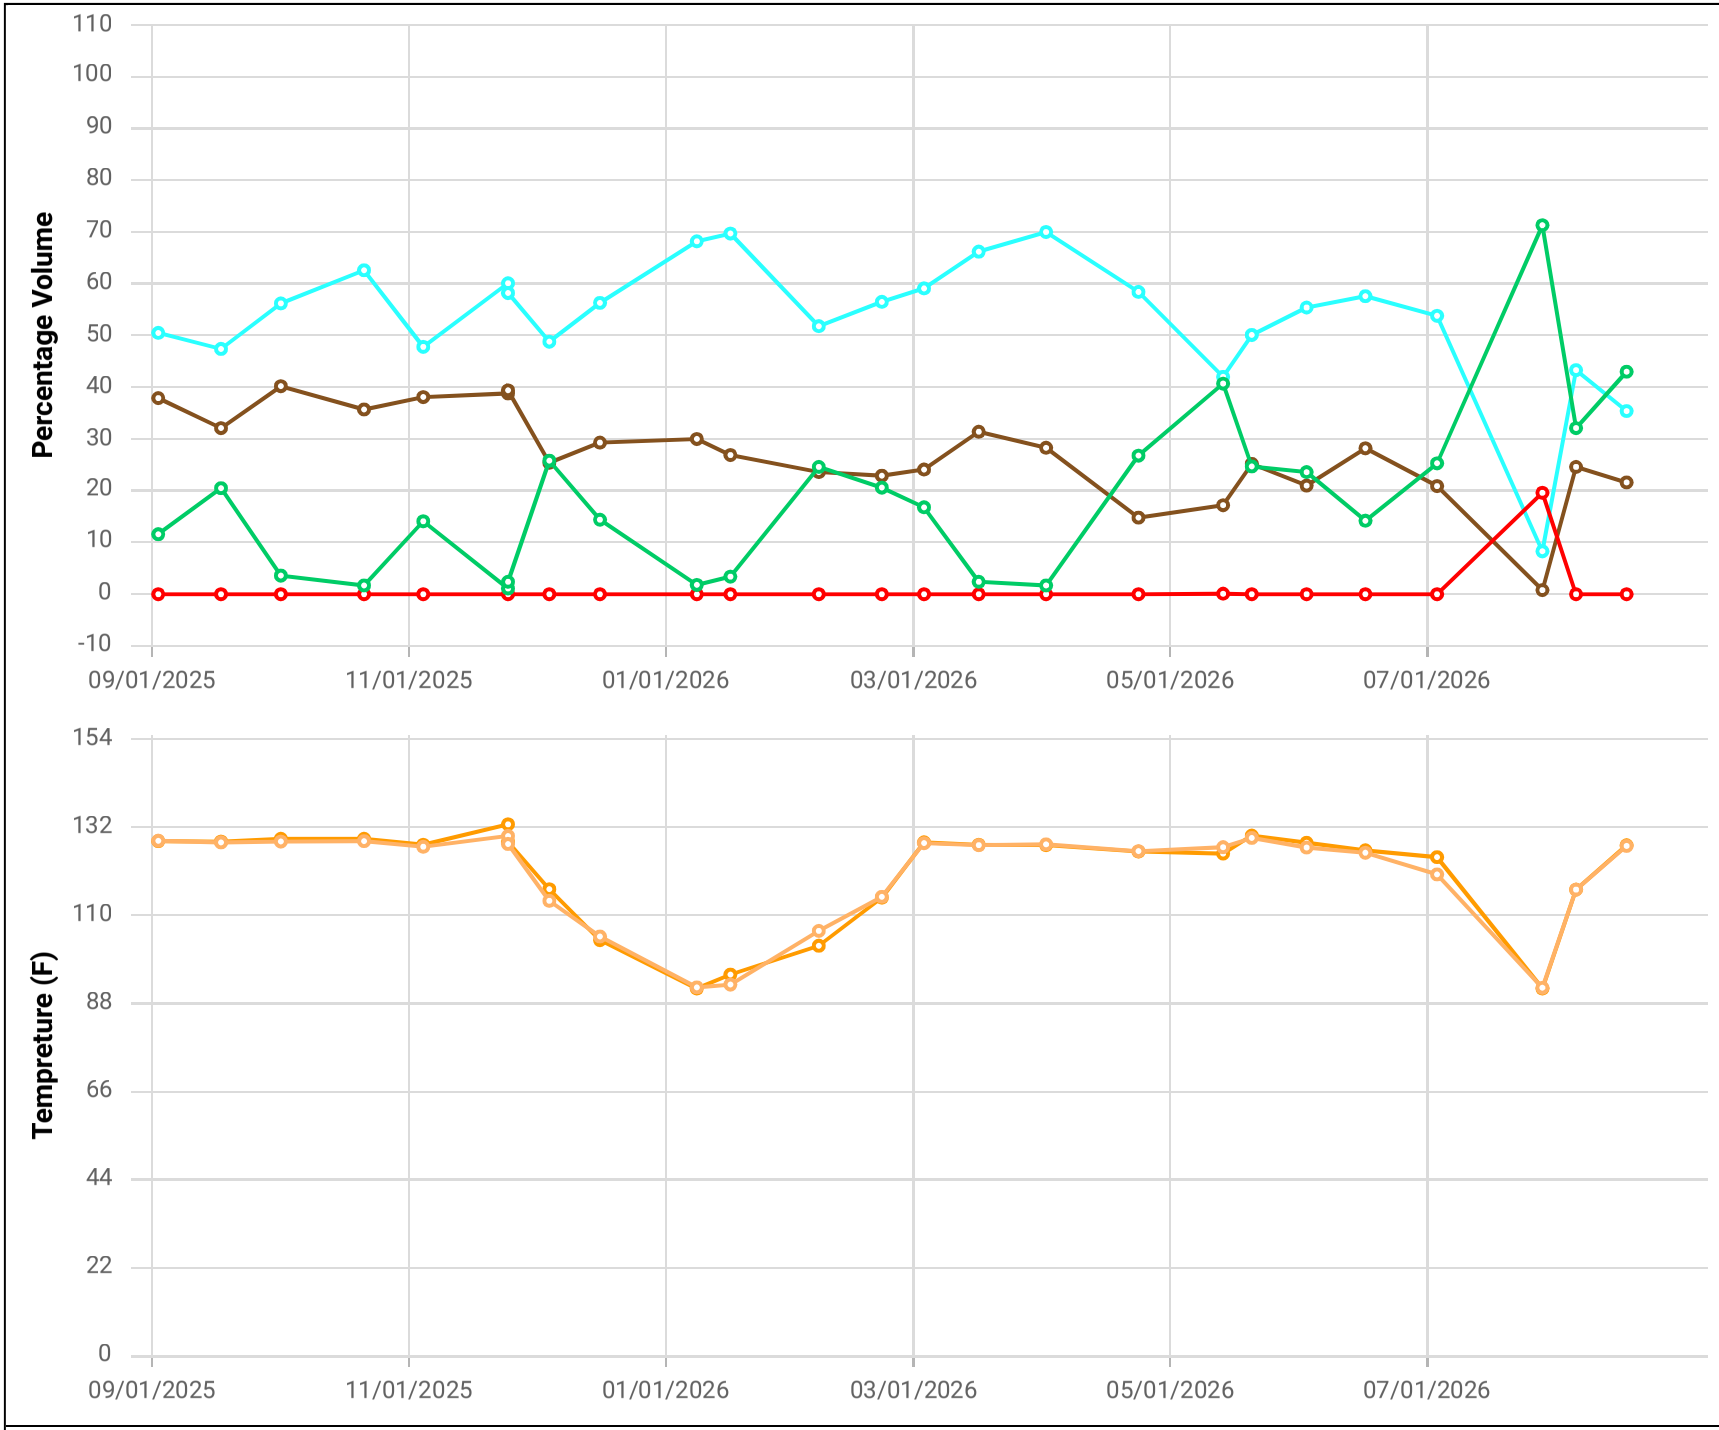

Point ID / Name


CHH2273W / H-2273W

Parameter / Unit

- Init. Flow / scfm
- % CH4 / %
- % CO2 / %
- % O2 / %
- % Bal Gas / %
- Init. Static Press / in. H2O
- Init. Temp / Deg. F
- Adj. Temp / Deg. F

Chiquita Canyon Landfill
Parameter Chart: Multiscale
Date Range: 09/01/2025 - 08/31/2026
Chart generation date: 9/2/26

SCSeTools

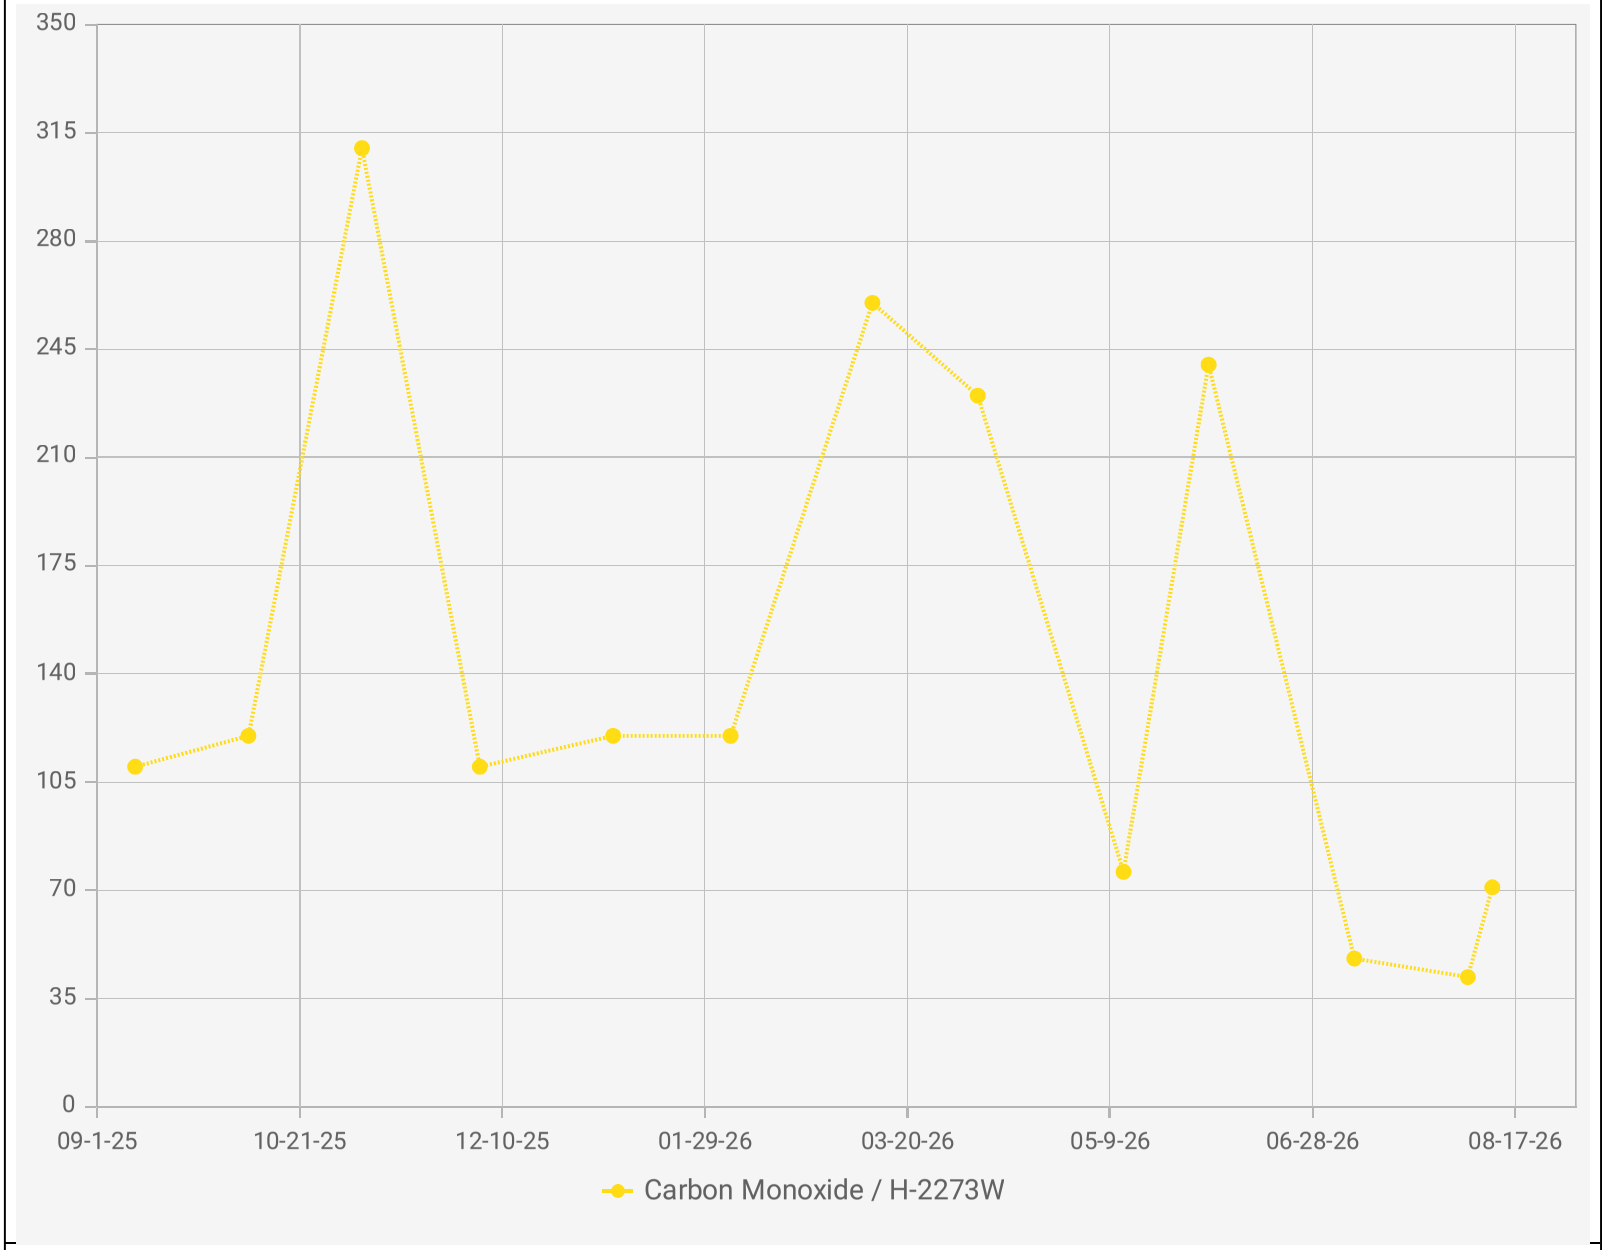

Chiquita Canyon Landfill - LAB DATA
Points Chart
Date Range : 09/01/2025 to 08/31/2026


Chart generation date : 09/09/2026

Point IDs / Names

H-2273W / H-2273W

Parameter / Unit

Carbon Monoxide /

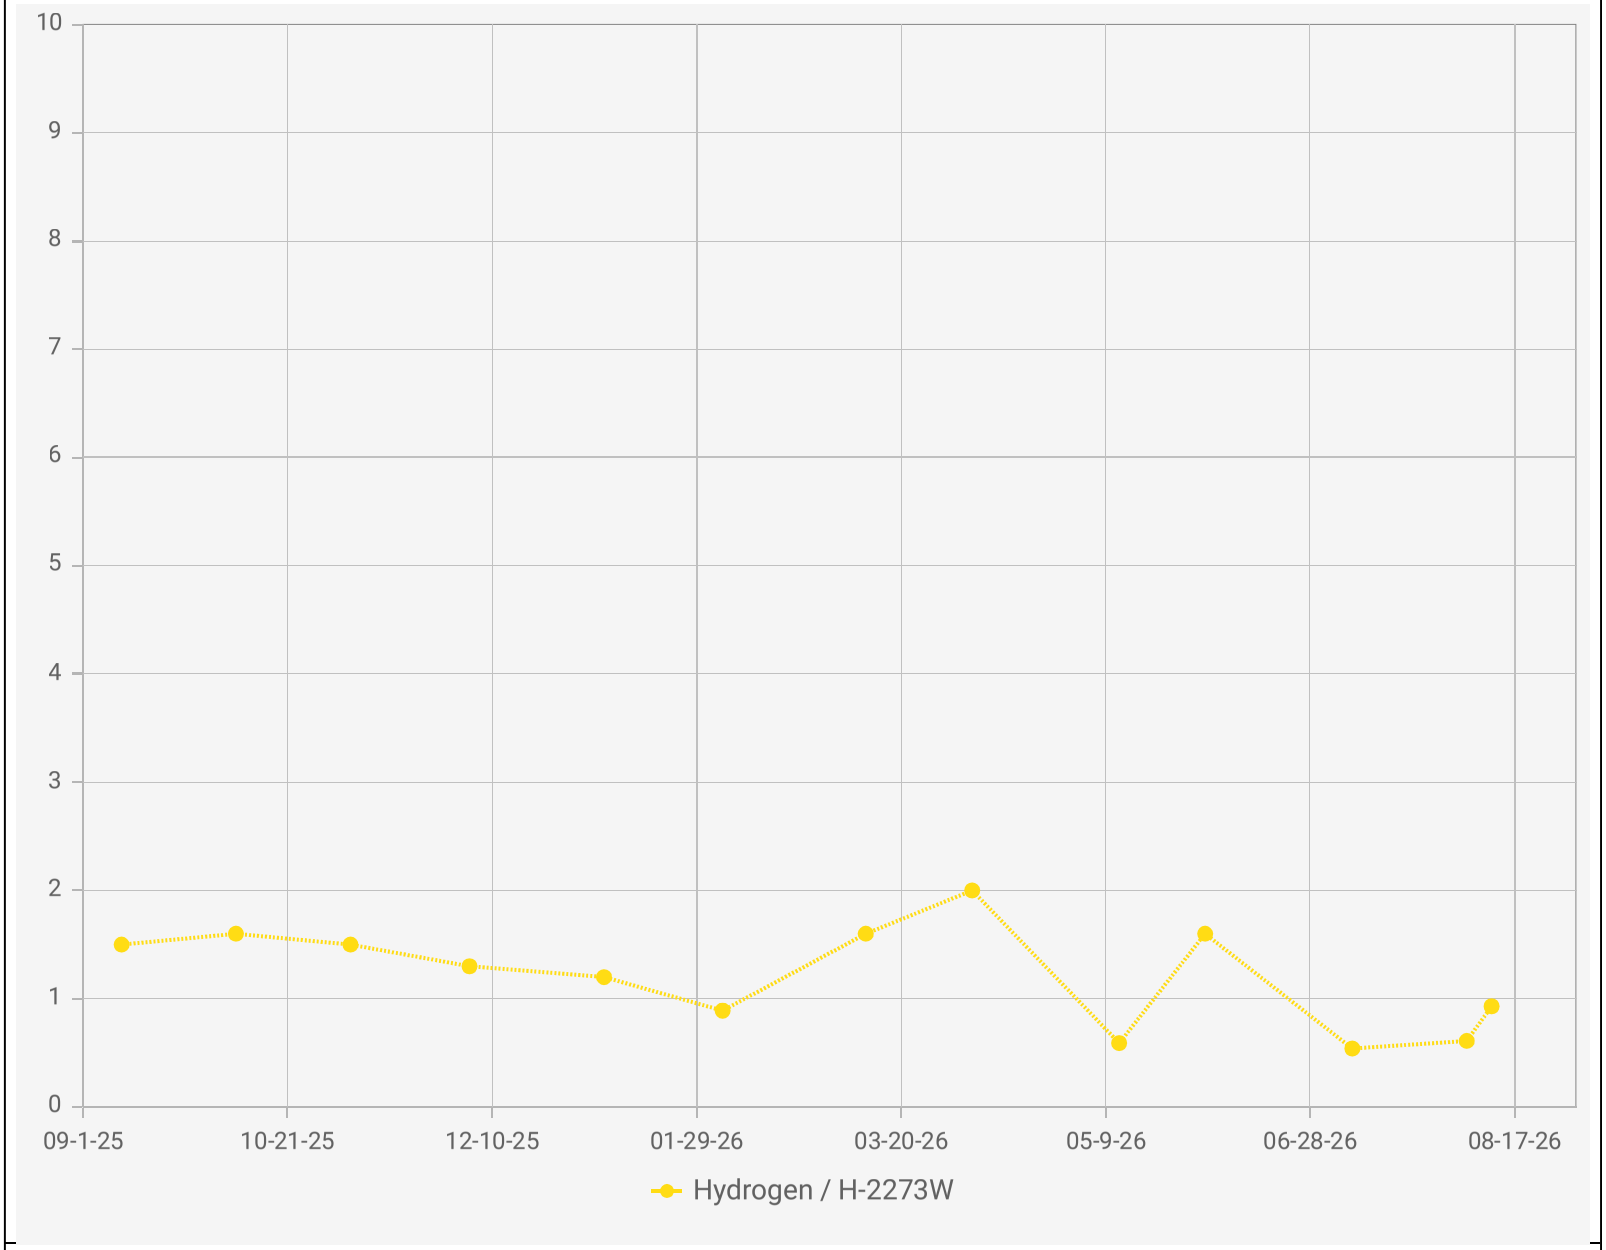

Point IDs / Names

H-2273W / H-2273W

Parameter / Unit


Hydrogen / % v/v

Chiquita Canyon Landfill - LAB DATA
Points Chart
Date Range : 09/01/2025 to 08/31/2026

Chart generation date : 09/09/2026

SCSeTools

Thirty Day Maximum Vertical Temperature Map from Temperature Probes at Chiquita Landfill

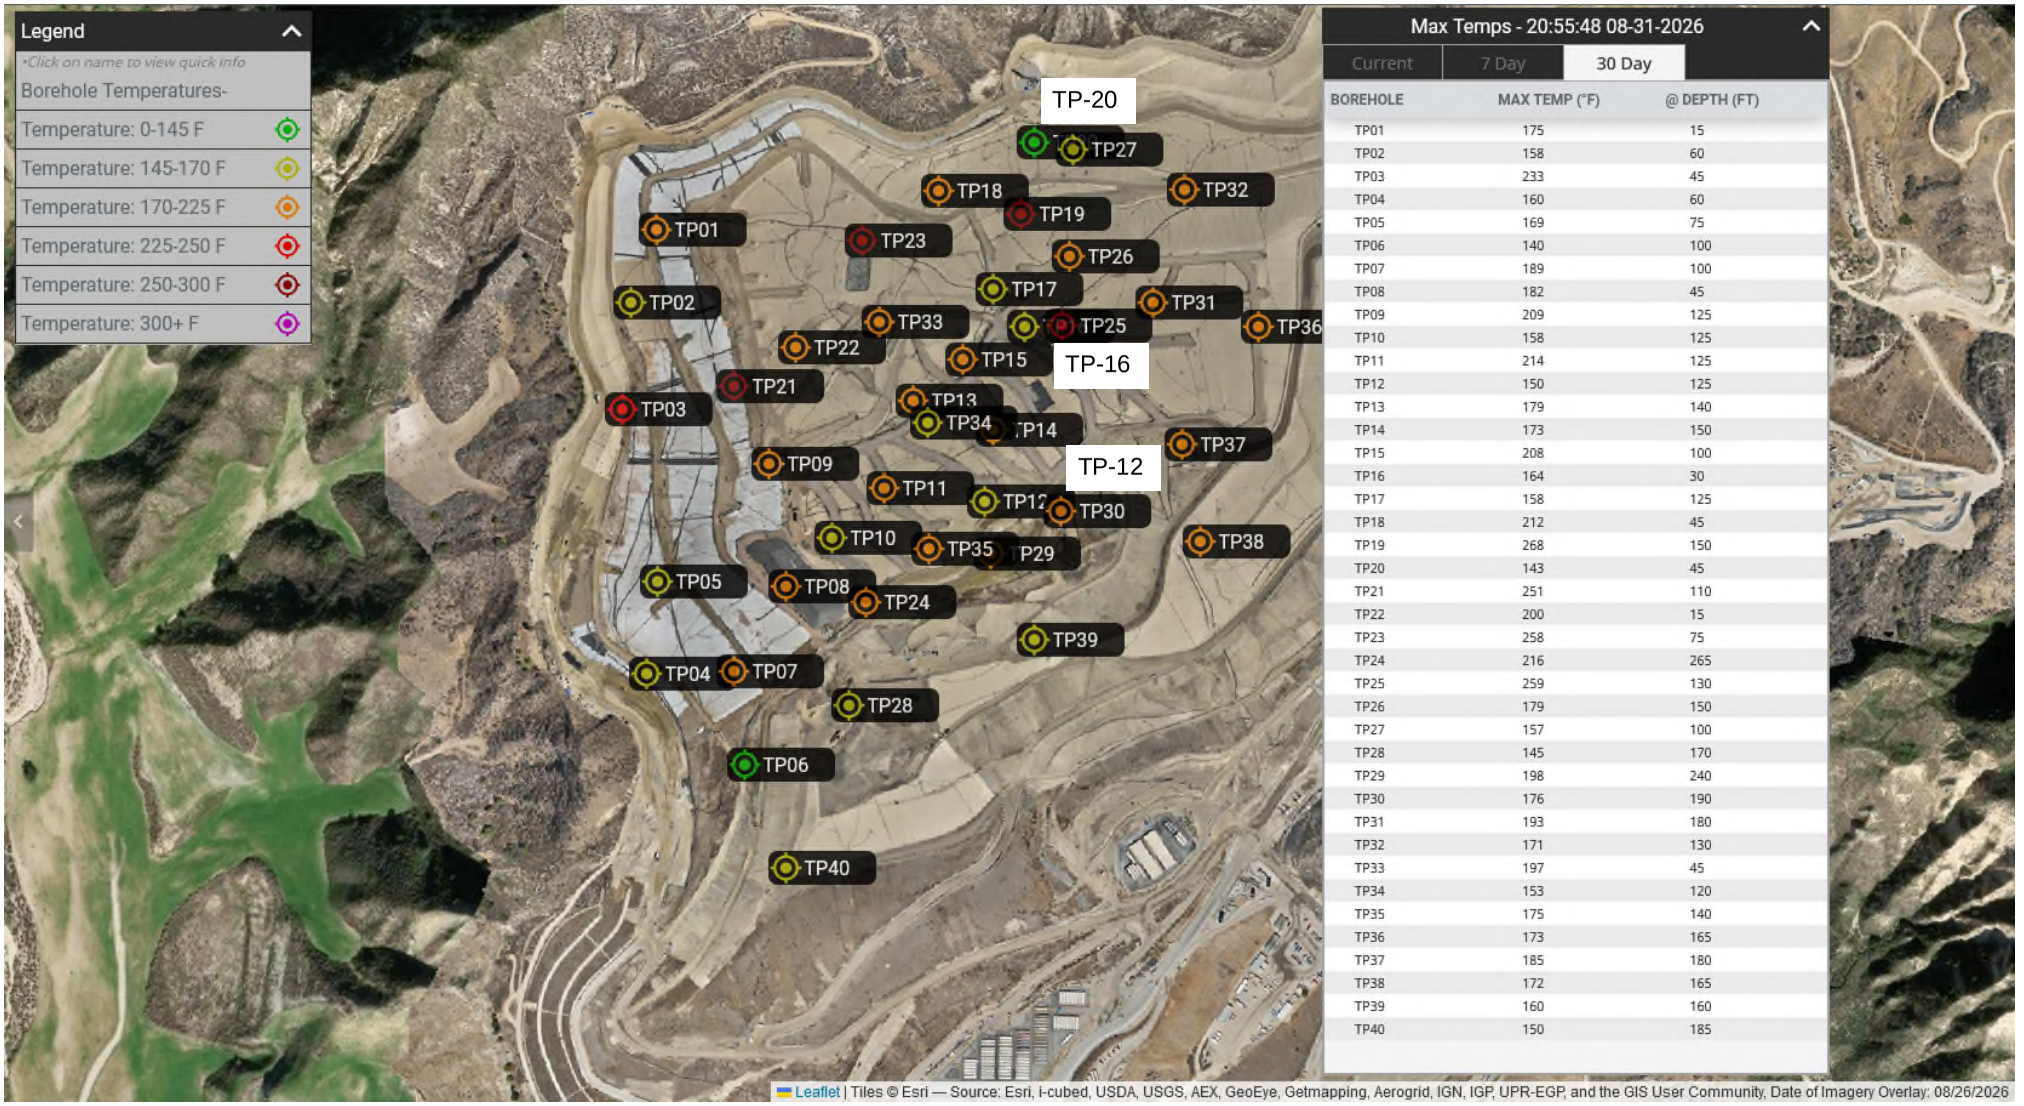

Max Temps - 20:55:48 08-31-2026

Current | 7 Day | 30 Day

BOREHOLE	MAX TEMP (°F)	@ DEPTH (FT)
TP01	175	15
TP02	158	60
TP03	233	45
TP04	160	60
TP05	169	75
TP06	140	100
TP07	189	100
TP08	182	45
TP09	209	125
TP10	158	125
TP11	214	125
TP12	150	125
TP13	179	140
TP14	173	150
TP15	208	100
TP16	164	30
TP17	158	125
TP18	212	45
TP19	268	150
TP20	143	45
TP21	251	110
TP22	200	15
TP23	258	75
TP24	216	265
TP25	259	130
TP26	179	150
TP27	157	100
TP28	145	170
TP29	198	240
TP30	176	190
TP31	193	180
TP32	171	130
TP33	197	45
TP34	153	120
TP35	175	140
TP36	173	165
TP37	185	180
TP38	172	165
TP39	160	160
TP40	150	185

Solid Waste Borehole Maximum Temperature Profiles Over 6 Weeks

for 6/25/2026 12:00 AM to 8/5/2026 12:00 AM

SCS ENGINEERS

07224053.00 | August 6, 2026

274 Granite Run Drive
Lancaster, PA 17601
717-550-6330

From July 30, 2026, through August 05, 2026, there were four recorded temperature increases and six recorded temperature decreases that triggered the notification limits set forth in the LEA's October 4, 2024 letter.

Chiquita provides the following updates:

- TP-08
  - The 30-foot and 45-foot thermocouples exhibited temperature increases of 27°F and 29°F, respectively, between July 12, 2026, and July 22, 2026. In response, Site personnel observed the temperature changes and conducted an investigation from July 23, 2026, through July 29, 2026. Following the investigation, temperatures continued to decline from July 30, 2026, through August 5, 2026.
  - TP-08 is installed within extraction well CV-24079, which is equipped with a liquid extraction pump. The investigation determined that the existing pump is experiencing a power-related issue and requires removal. Site personnel have identified the need for a replacement pump and plan to complete the replacement next week.
  - The 15-foot thermocouple showed a decrease in maximum temperature of 21°F from 139°F to 118°F from July 23rd to August 5th.
  - The 30-foot thermocouple showed a decrease in maximum temperature of 33°F from 183°F to 150°F from July 23rd to August 5th.
  - The 45-foot thermocouple showed a decrease in maximum temperature of 20°F from 166°F to 146°F from July 30th to August 5th.

- TP-15
  - The 45-foot thermocouple remained consistent with previously recorded temperatures.
  - The 100-foot thermocouple showed a decrease in maximum temperature of 11°F from 208°F to 197°F from August 1st to August 5th.

- TP-19
  - A discrepancy was identified during the review of last week's data. Upon investigation, the Site determined that the associated battery had failed and subsequently replaced it. During this inspection, the temperature reading from the 125-foot thermocouple was observed to be anomalously low. Further evaluation indicated that the 125-foot thermocouple required replacement. As an interim measure, the Site installed a 120-foot thermocouple that was available onsite and ordered a replacement 125-foot thermocouple. The replacement 125-foot thermocouple will be installed upon receipt.
  - The 45-foot thermocouple remained consistent with previously recorded temperatures.
  - The 75-foot thermocouple remained consistent with previously recorded temperatures.

    - The 125-foot thermocouple remained consistent with previously recorded temperatures.
    - The 150-foot thermocouple showed a decrease in maximum temperature of 28°F from 265°F to 237°F from July 24th to August 2nd.


- TP-23
    - The 15-foot thermocouple showed an increase in maximum temperature of 21°F from 197°F to 218°F from July 29th to July 30th, and then a decrease in maximum temperature of 21°F from 218°F to 197°F from July 30th to July 31st.

- TP-24
    - The 155-foot thermocouple showed an increase in maximum temperature of 10°F from 167°F to 177°F from July 29th to August 4th.
    - The 210-foot thermocouple showed an increase in maximum temperature of 10°F from 193°F to 203°F from July 29th to August 4th.

- TP-25
    - The Site plans to conduct a follow-up camera inspection next week of the probe casing to determine whether additional liquid infiltration has occurred within the TP-25 well casing and to assess the condition of the casing interior.
    - The 110-foot thermocouple remained consistent with previously recorded temperatures.
    - The 130-foot thermocouple showed an increase in maximum temperature of 40°F from 212°F to 252°F from July 22nd to August 4th. As described above, the Site is continuing to assess the condition of this probe equipment.

Vertical Temperature Profiles from Temperature Probes at Chiquita Landfill for TP-1


Maximum data for 6/25/2026 12:00 AM to 8/5/2026 12:00 AM

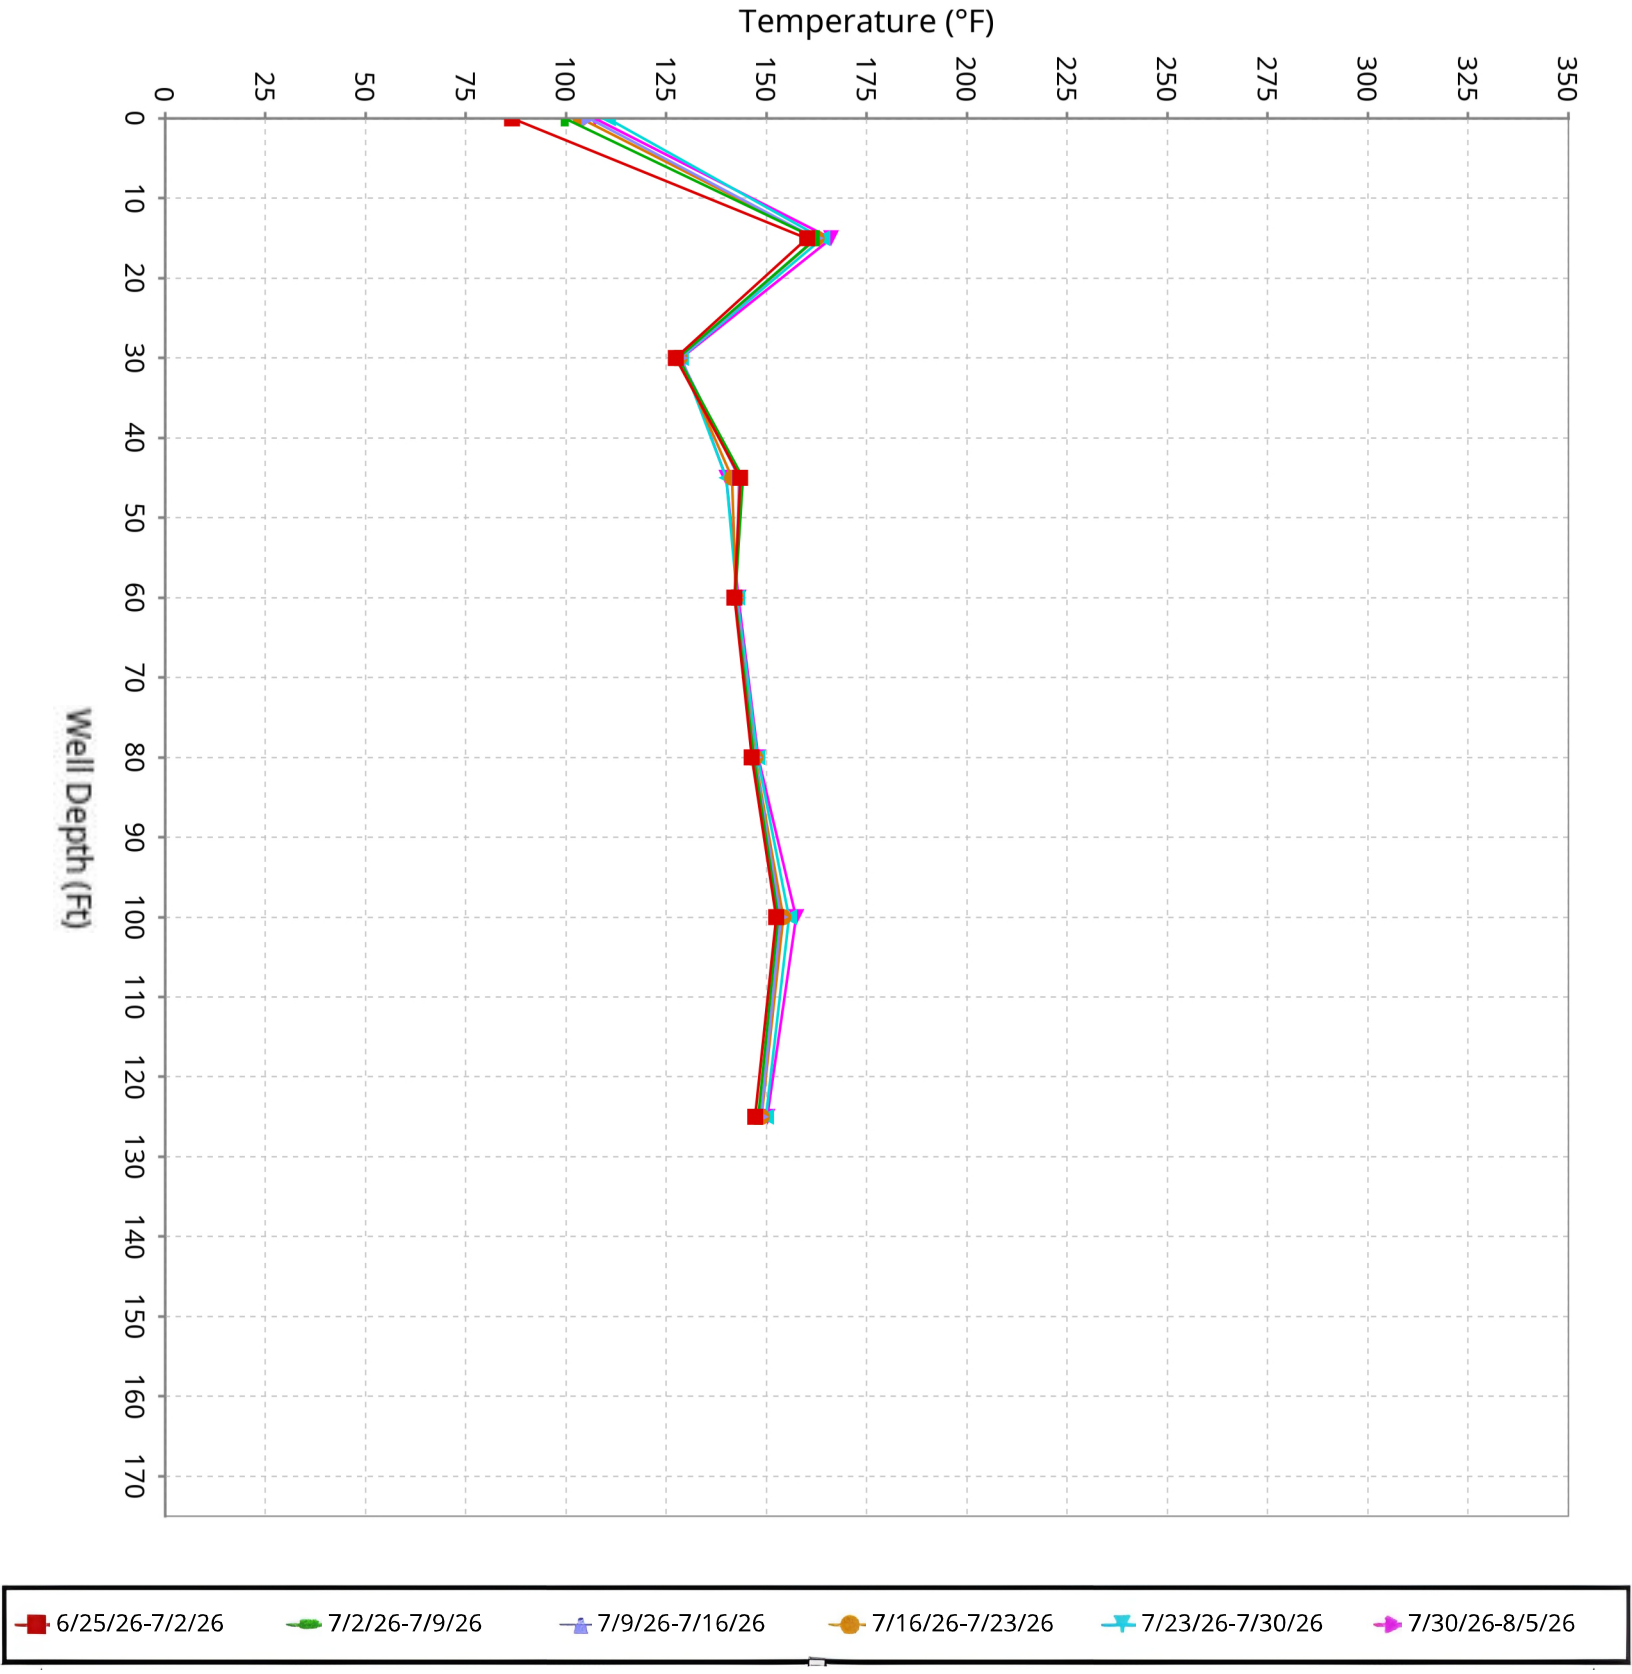

SCS ENGINEERS

Vertical Temperature Profiles from Temperature Probes atChiquita Landfill for TP-2


Maximum data for 6/25/2026 12:00 AM to 8/5/2026 12:00 AM

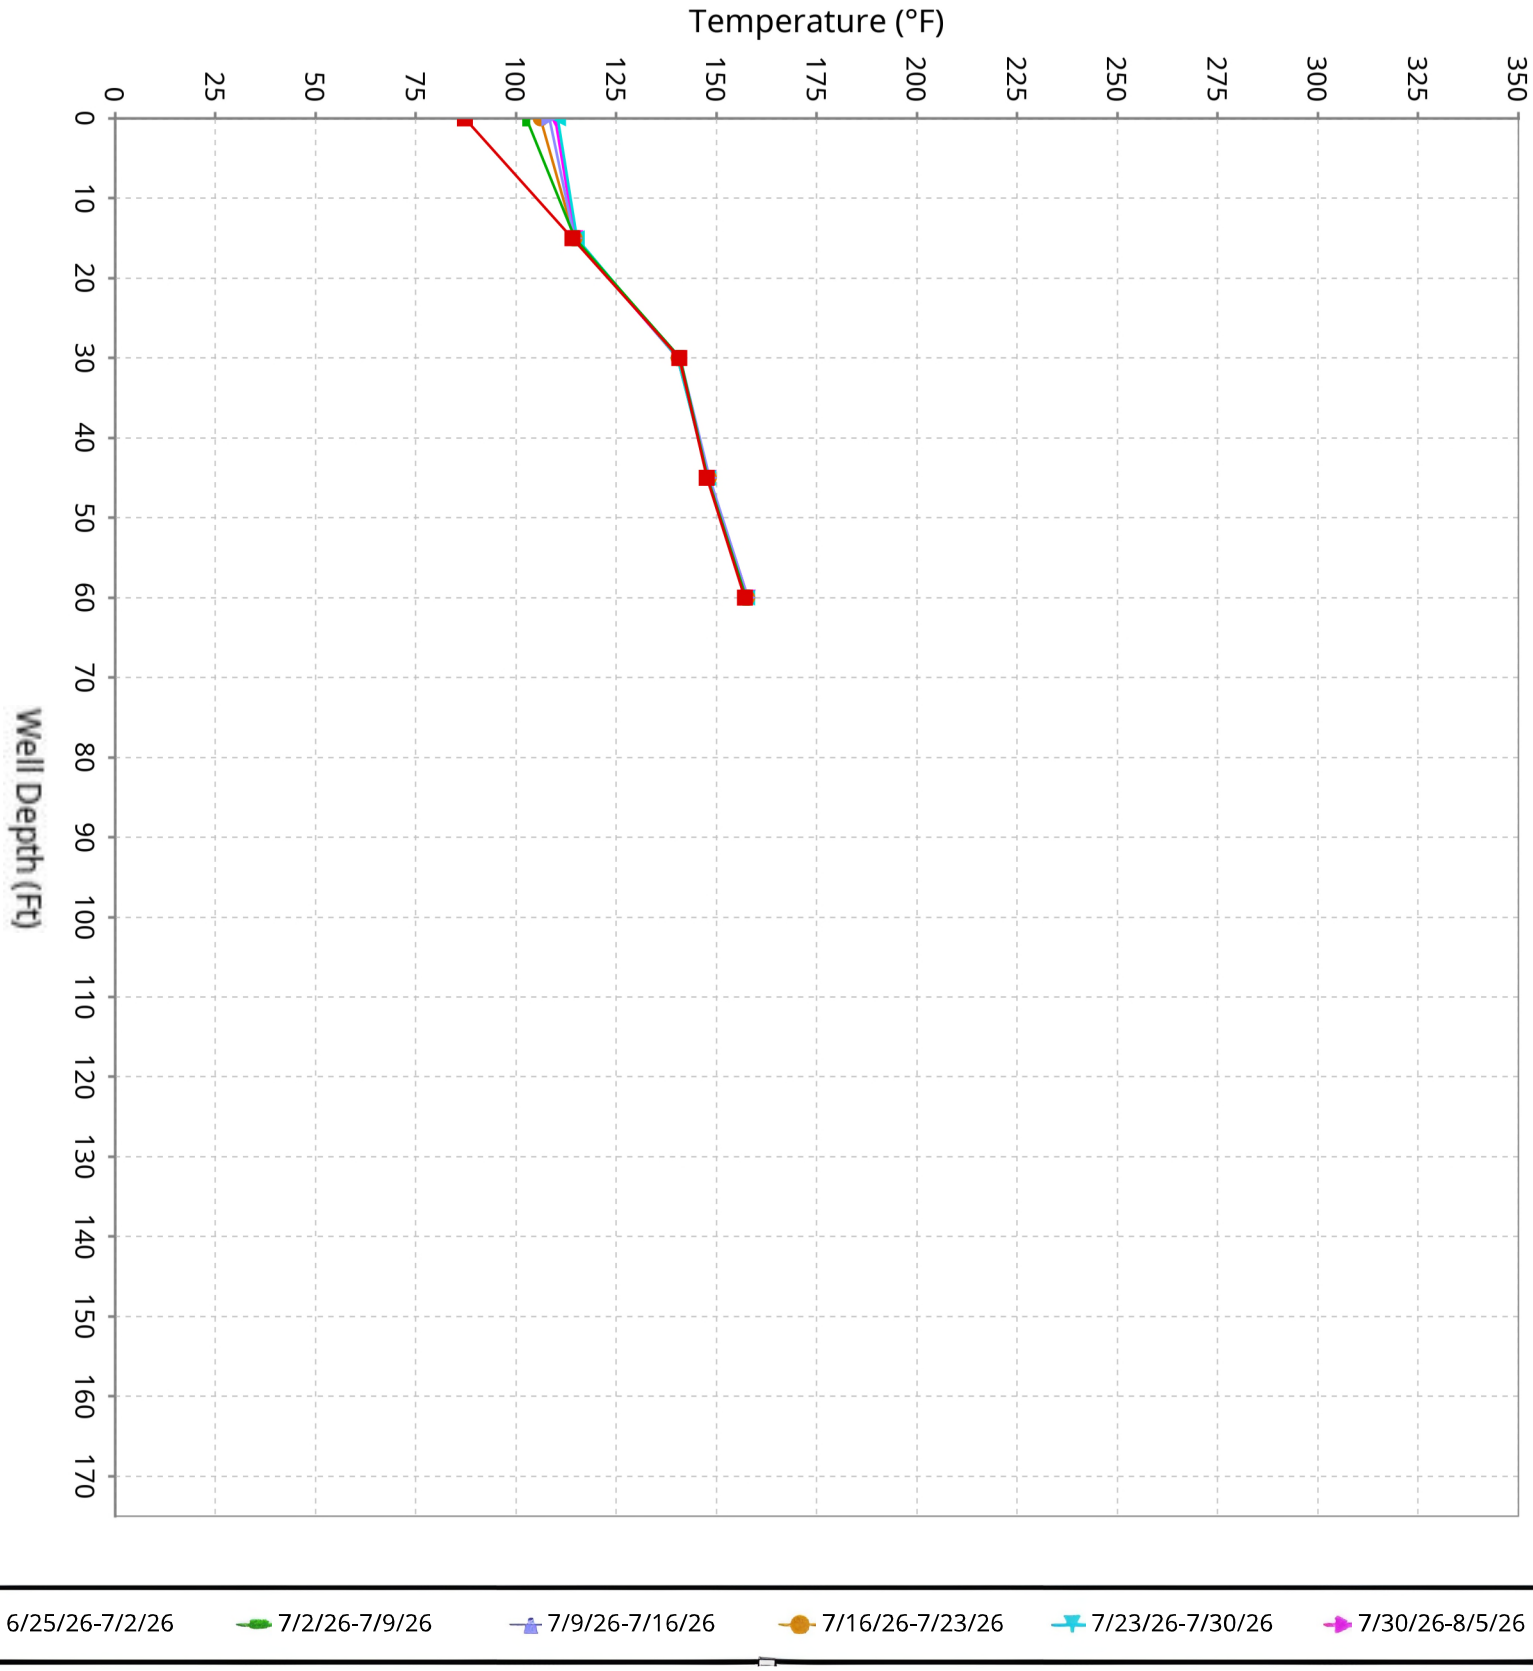

SCS ENGINEERS

Vertical Temperature Profiles from Temperature Probes atChiquita Landfill for TP-3


Maximum data for 6/25/2026 12:00 AM to 8/5/2026 12:00 AM

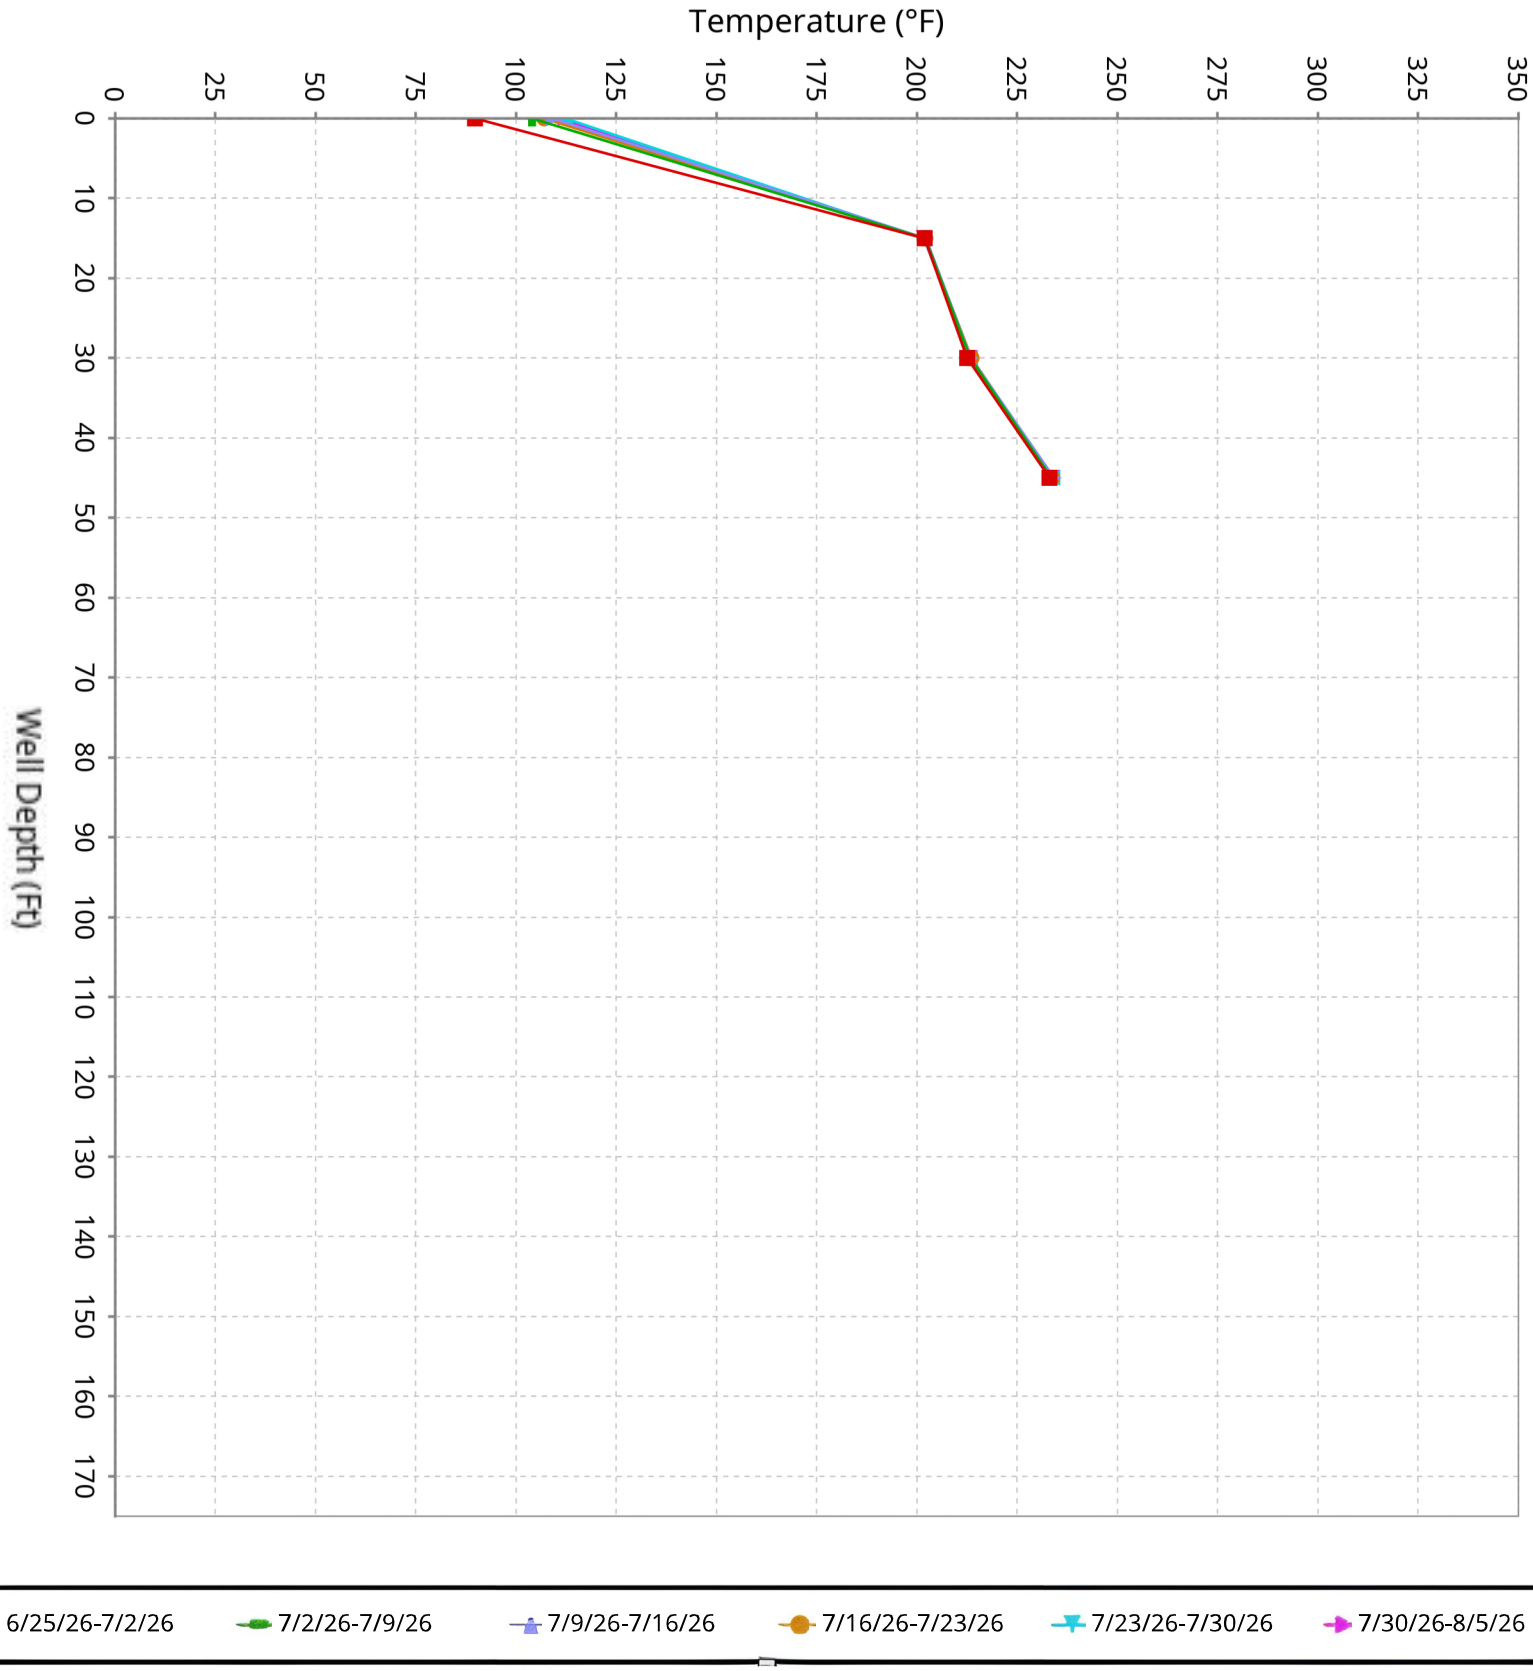

SCS ENGINEERS

Vertical Temperature Profiles from Temperature Probes atChiquita Landfill for TP-4


Maximum data for 6/25/2026 12:00 AM to 8/5/2026 12:00 AM

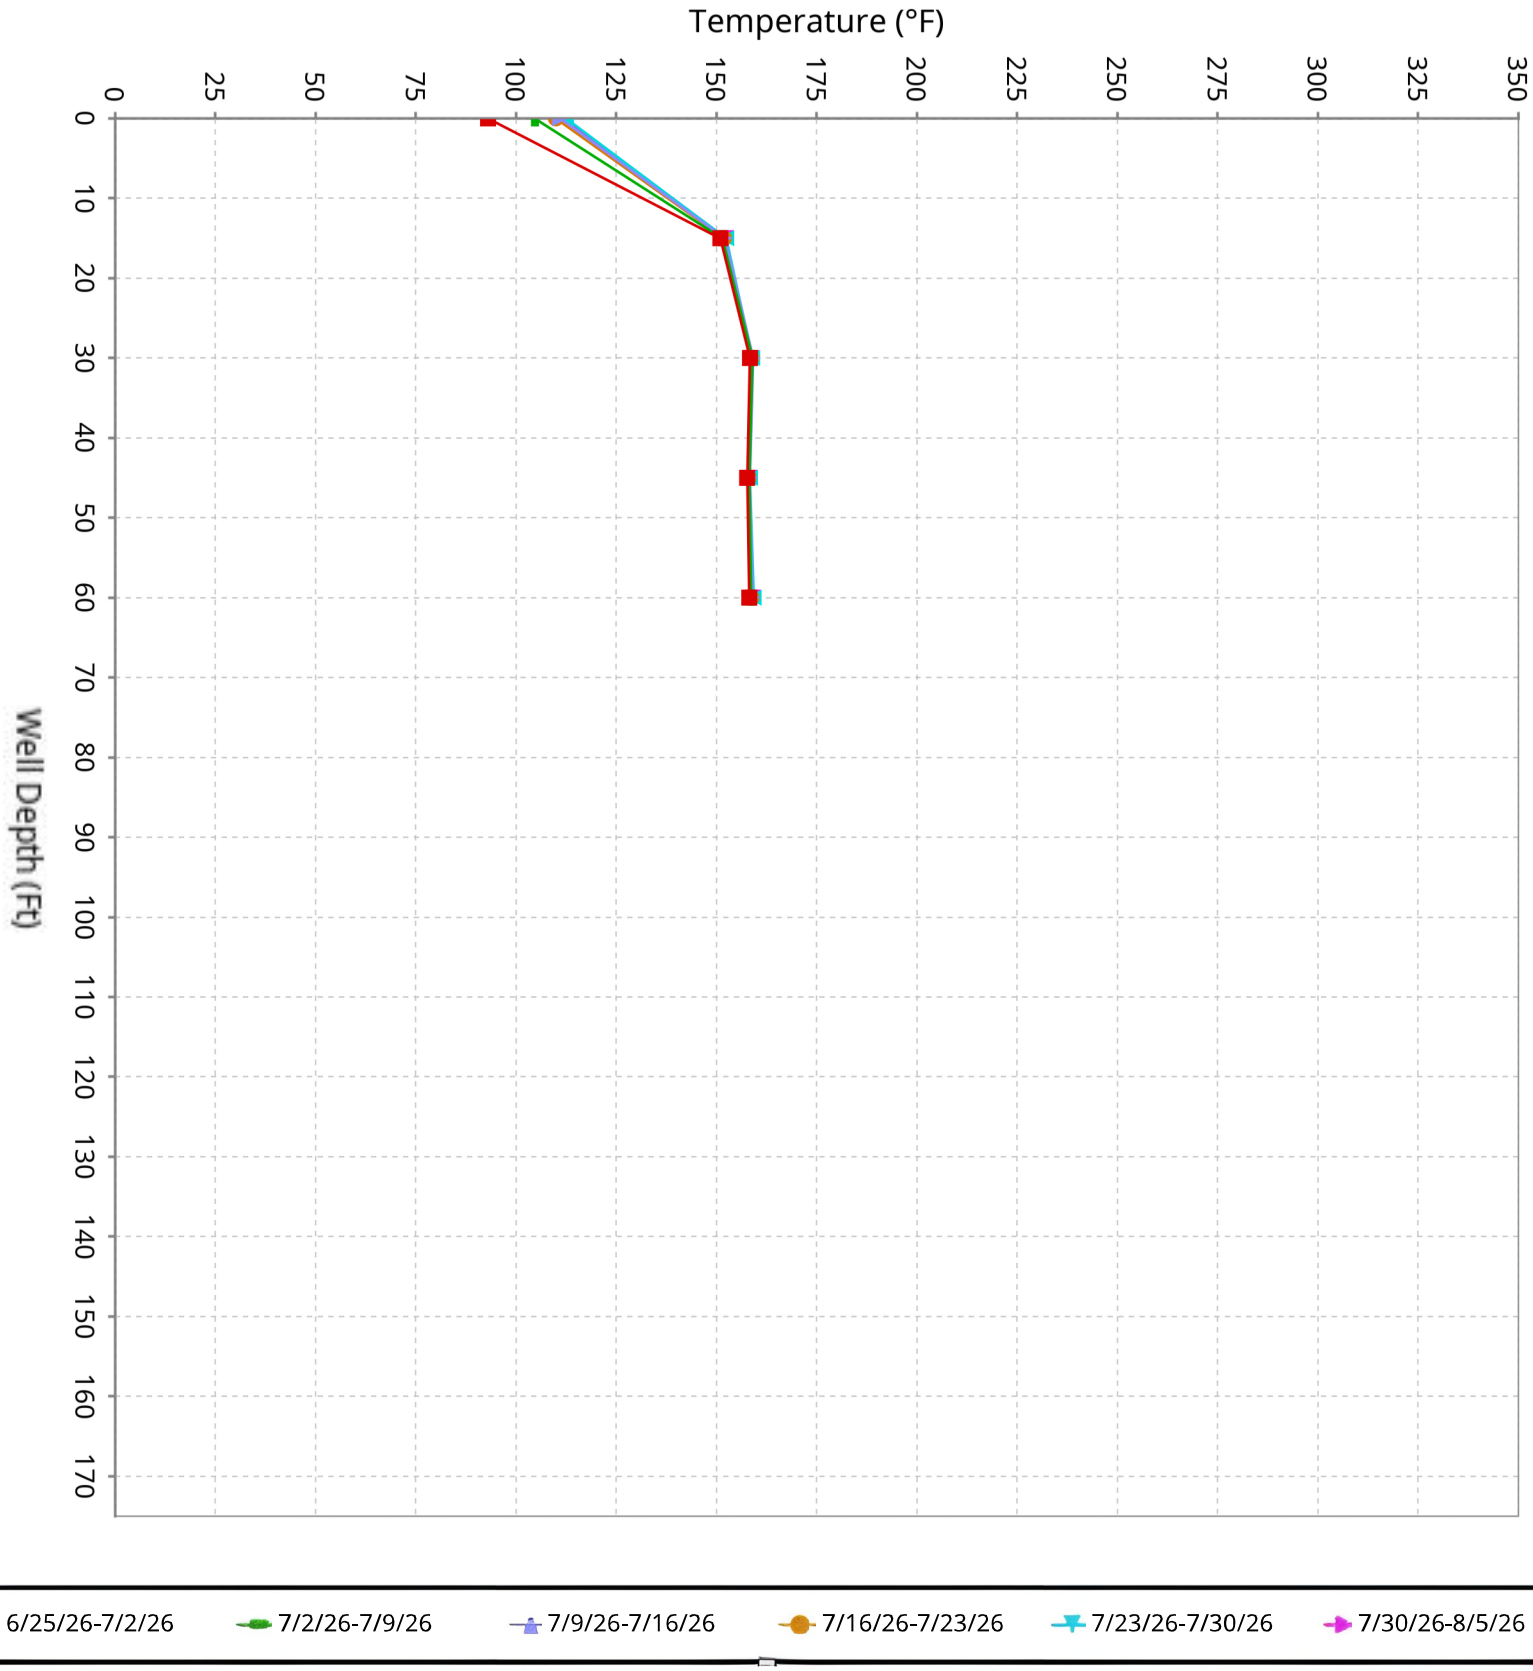

SCS ENGINEERS

Vertical Temperature Profiles from Temperature Probes atChiquita Landfill for TP-5


Maximum data for 6/25/2026 12:00 AM to 8/5/2026 12:00 AM

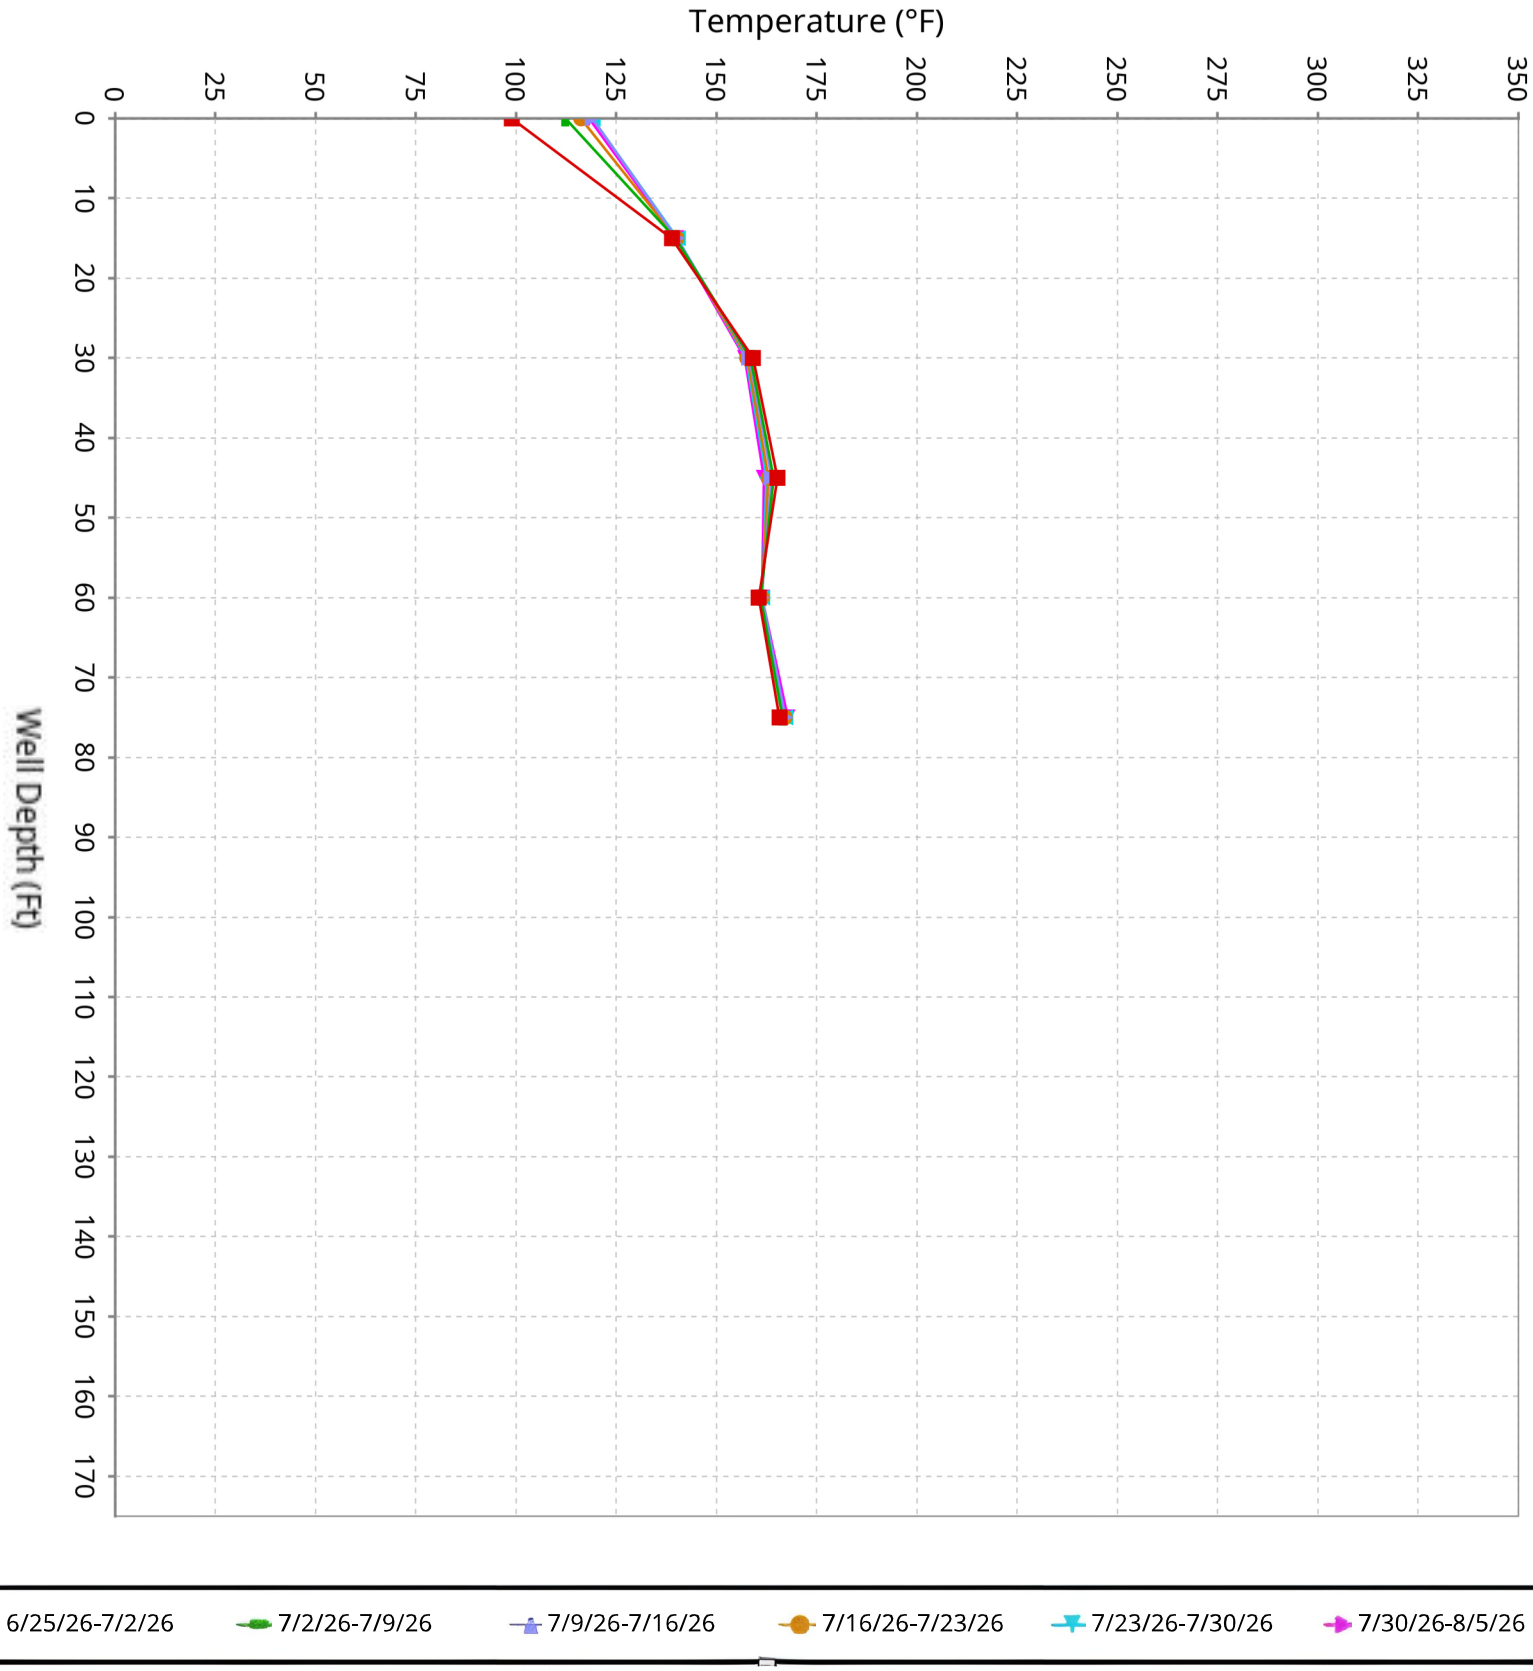

SCS ENGINEERS

Vertical Temperature Profiles from Temperature Probes atChiquita Landfill for TP-6


Maximum data for 6/25/2026 12:00 AM to 8/5/2026 12:00 AM

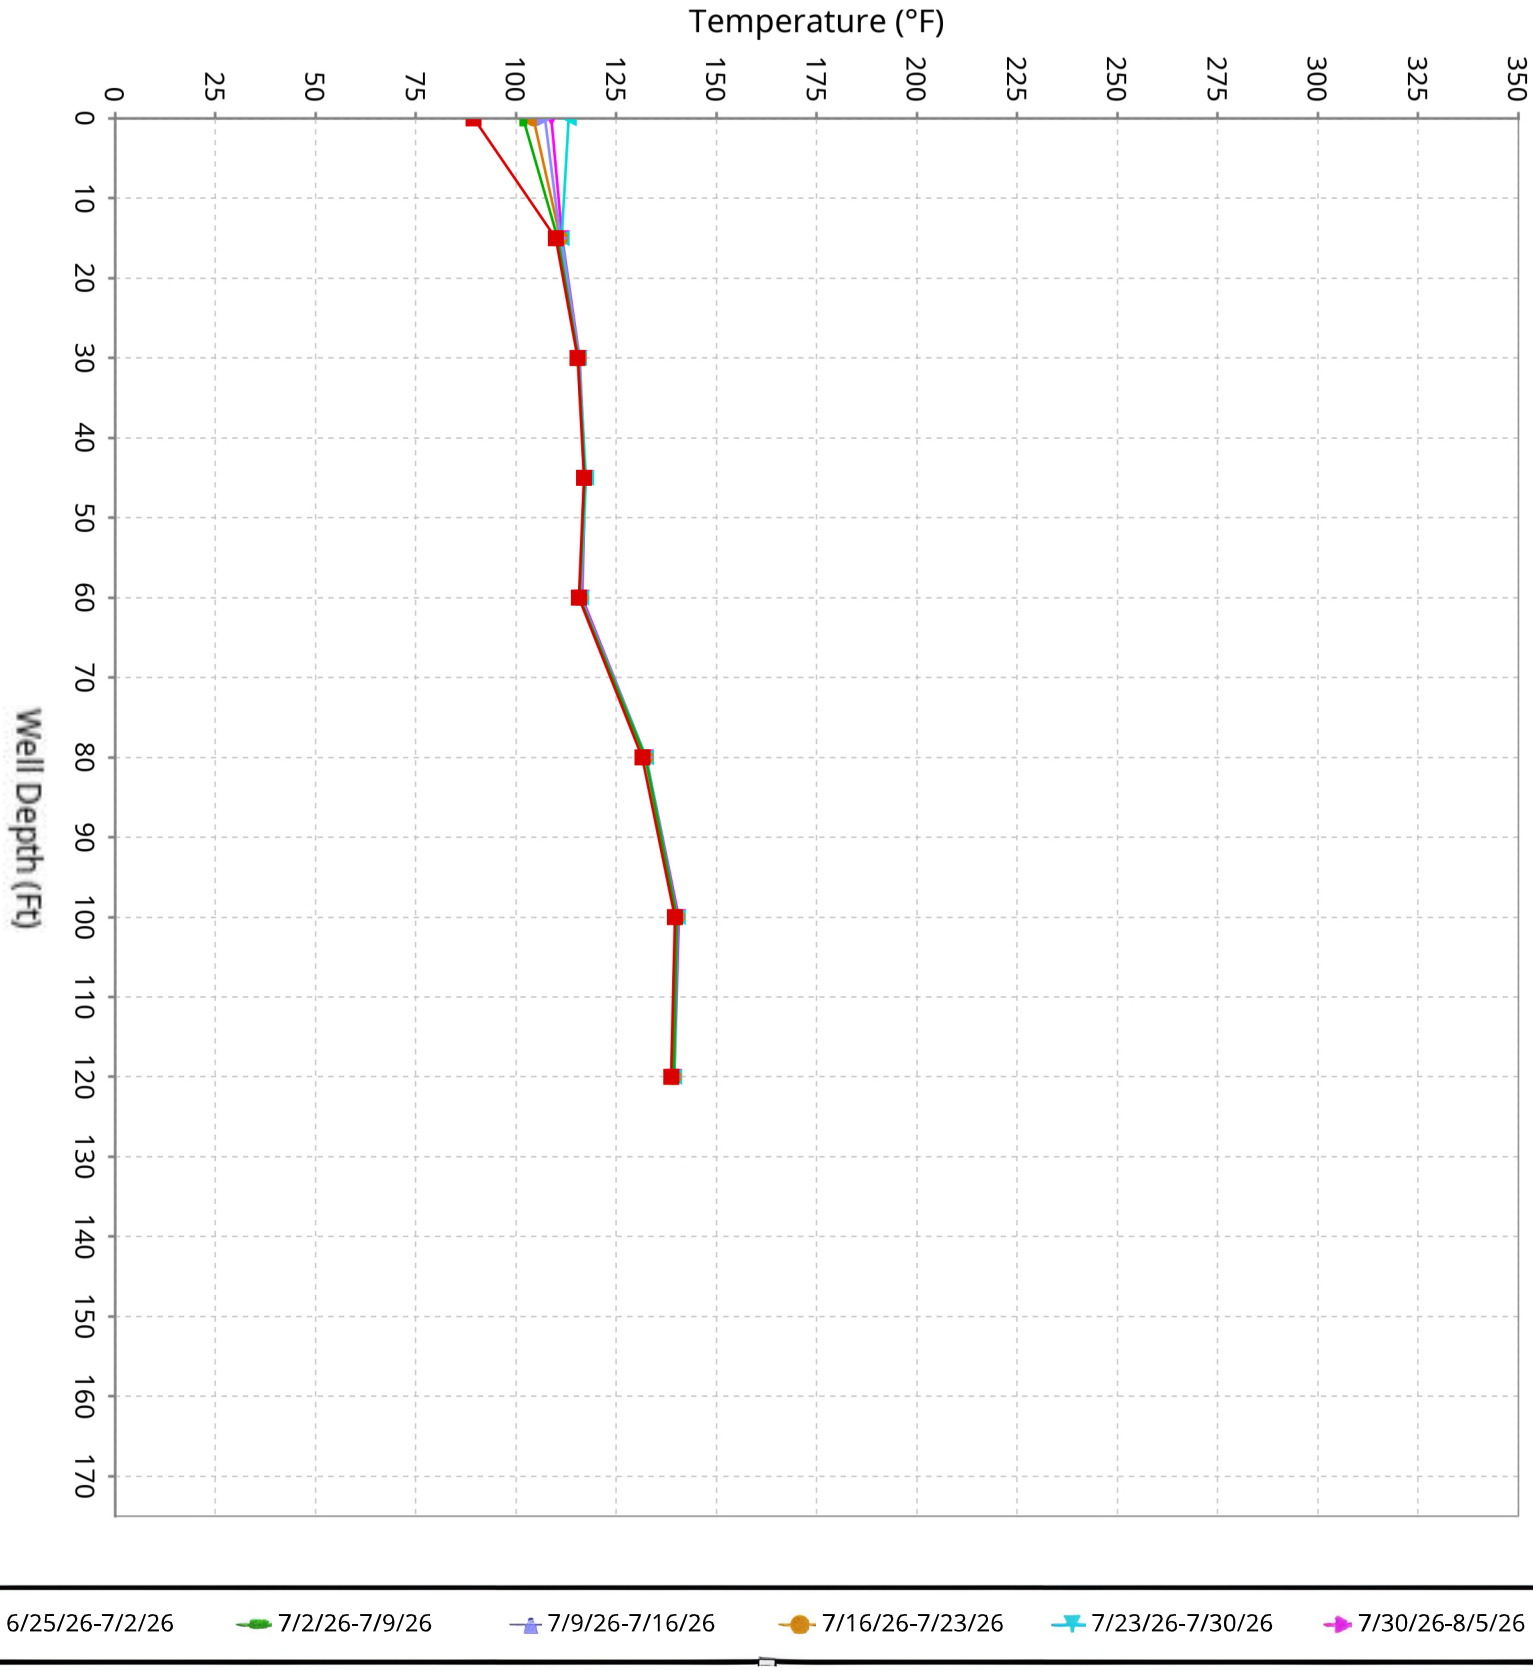

SCS ENGINEERS

Vertical Temperature Profiles from Temperature Probes atChiquita Landfill for TP-7


Maximum data for 6/25/2026 12:00 AM to 8/5/2026 12:00 AM

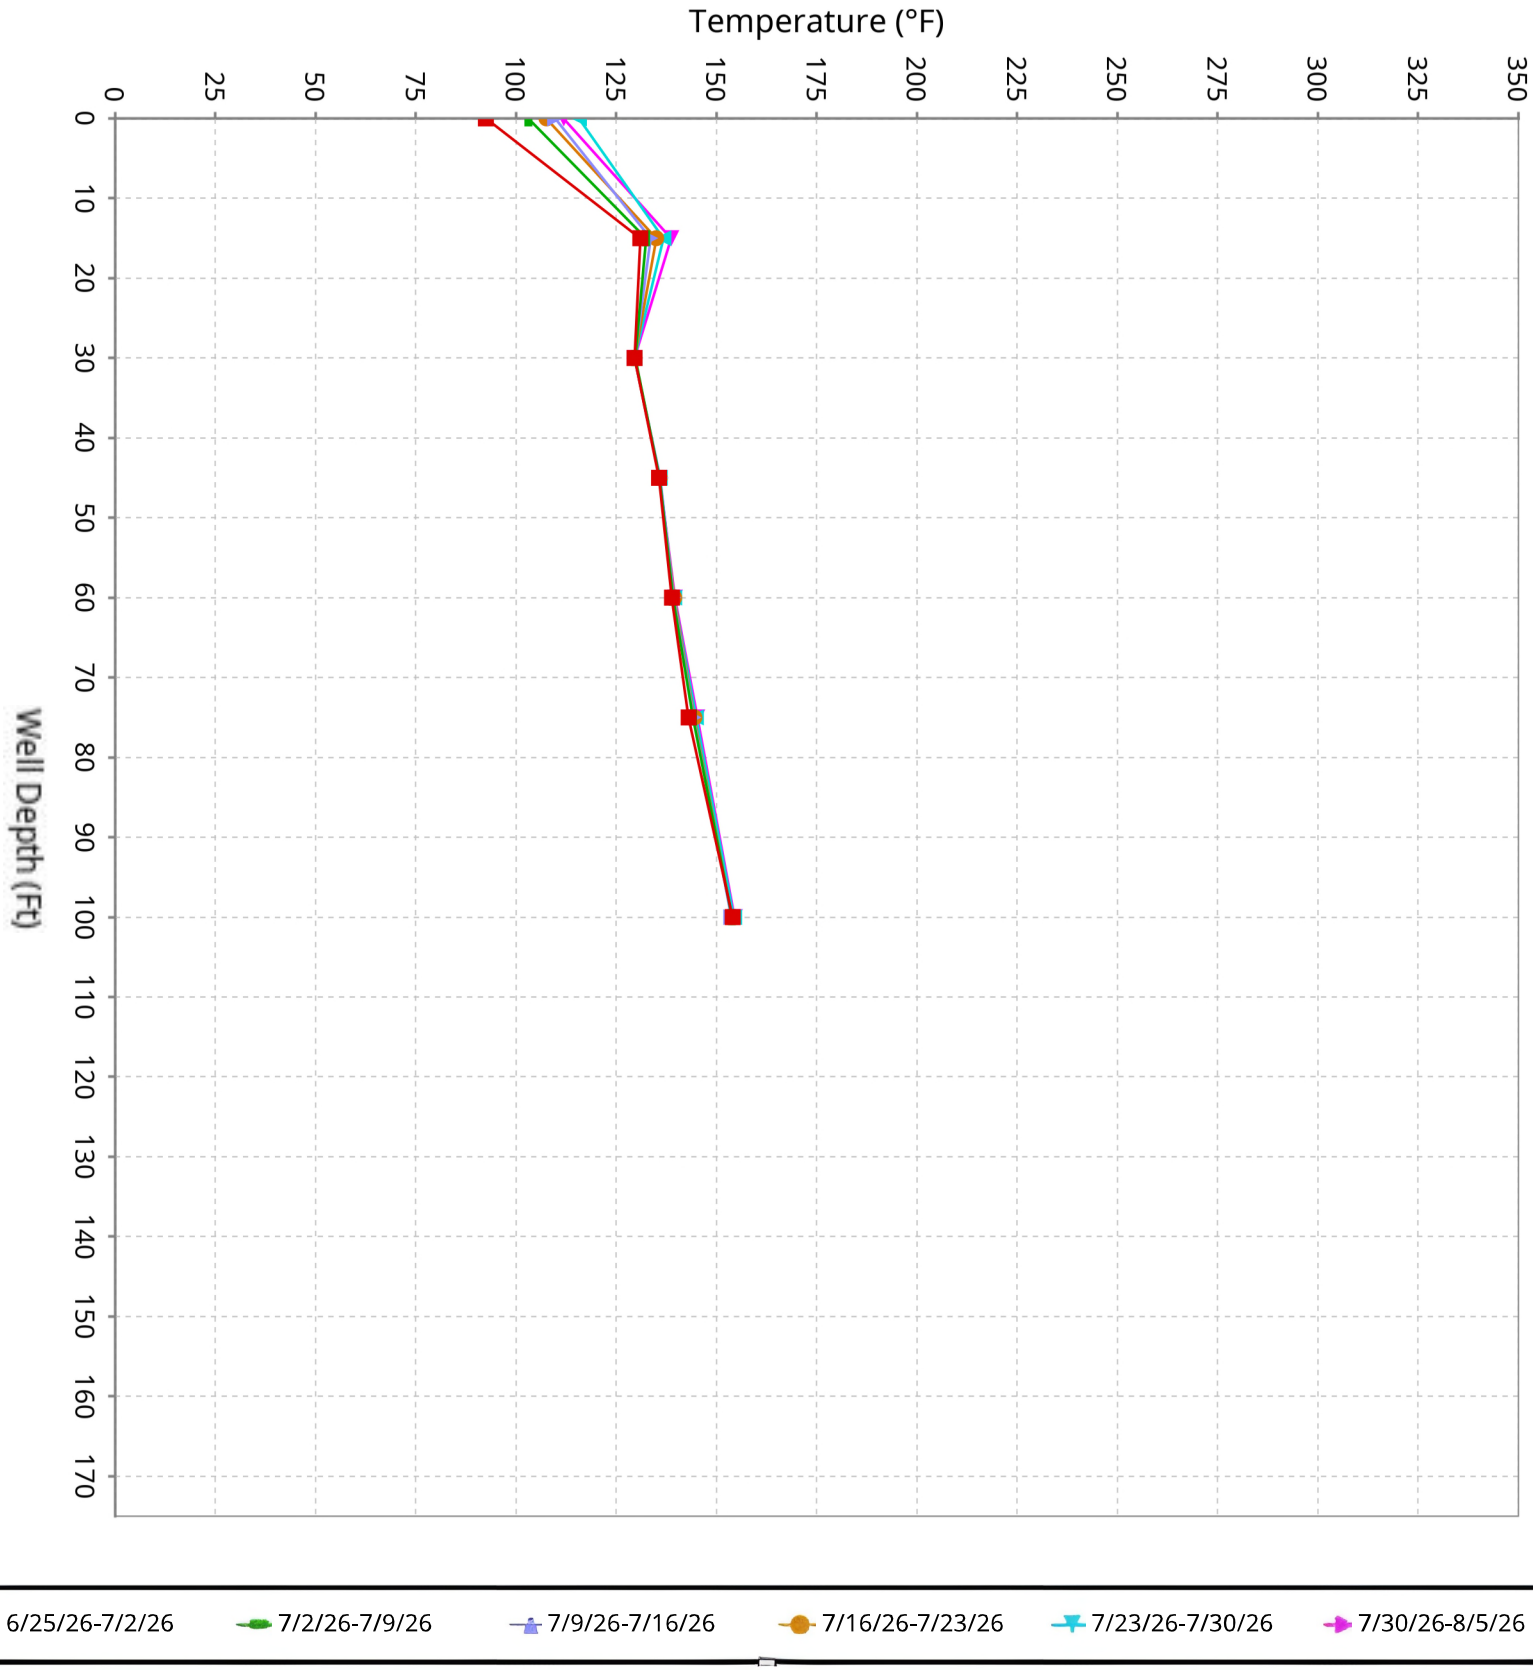

SCS ENGINEERS

Vertical Temperature Profiles from Temperature Probes atChiquita Landfill for TP-8


Maximum data for 6/25/2026 12:00 AM to 8/5/2026 12:00 AM

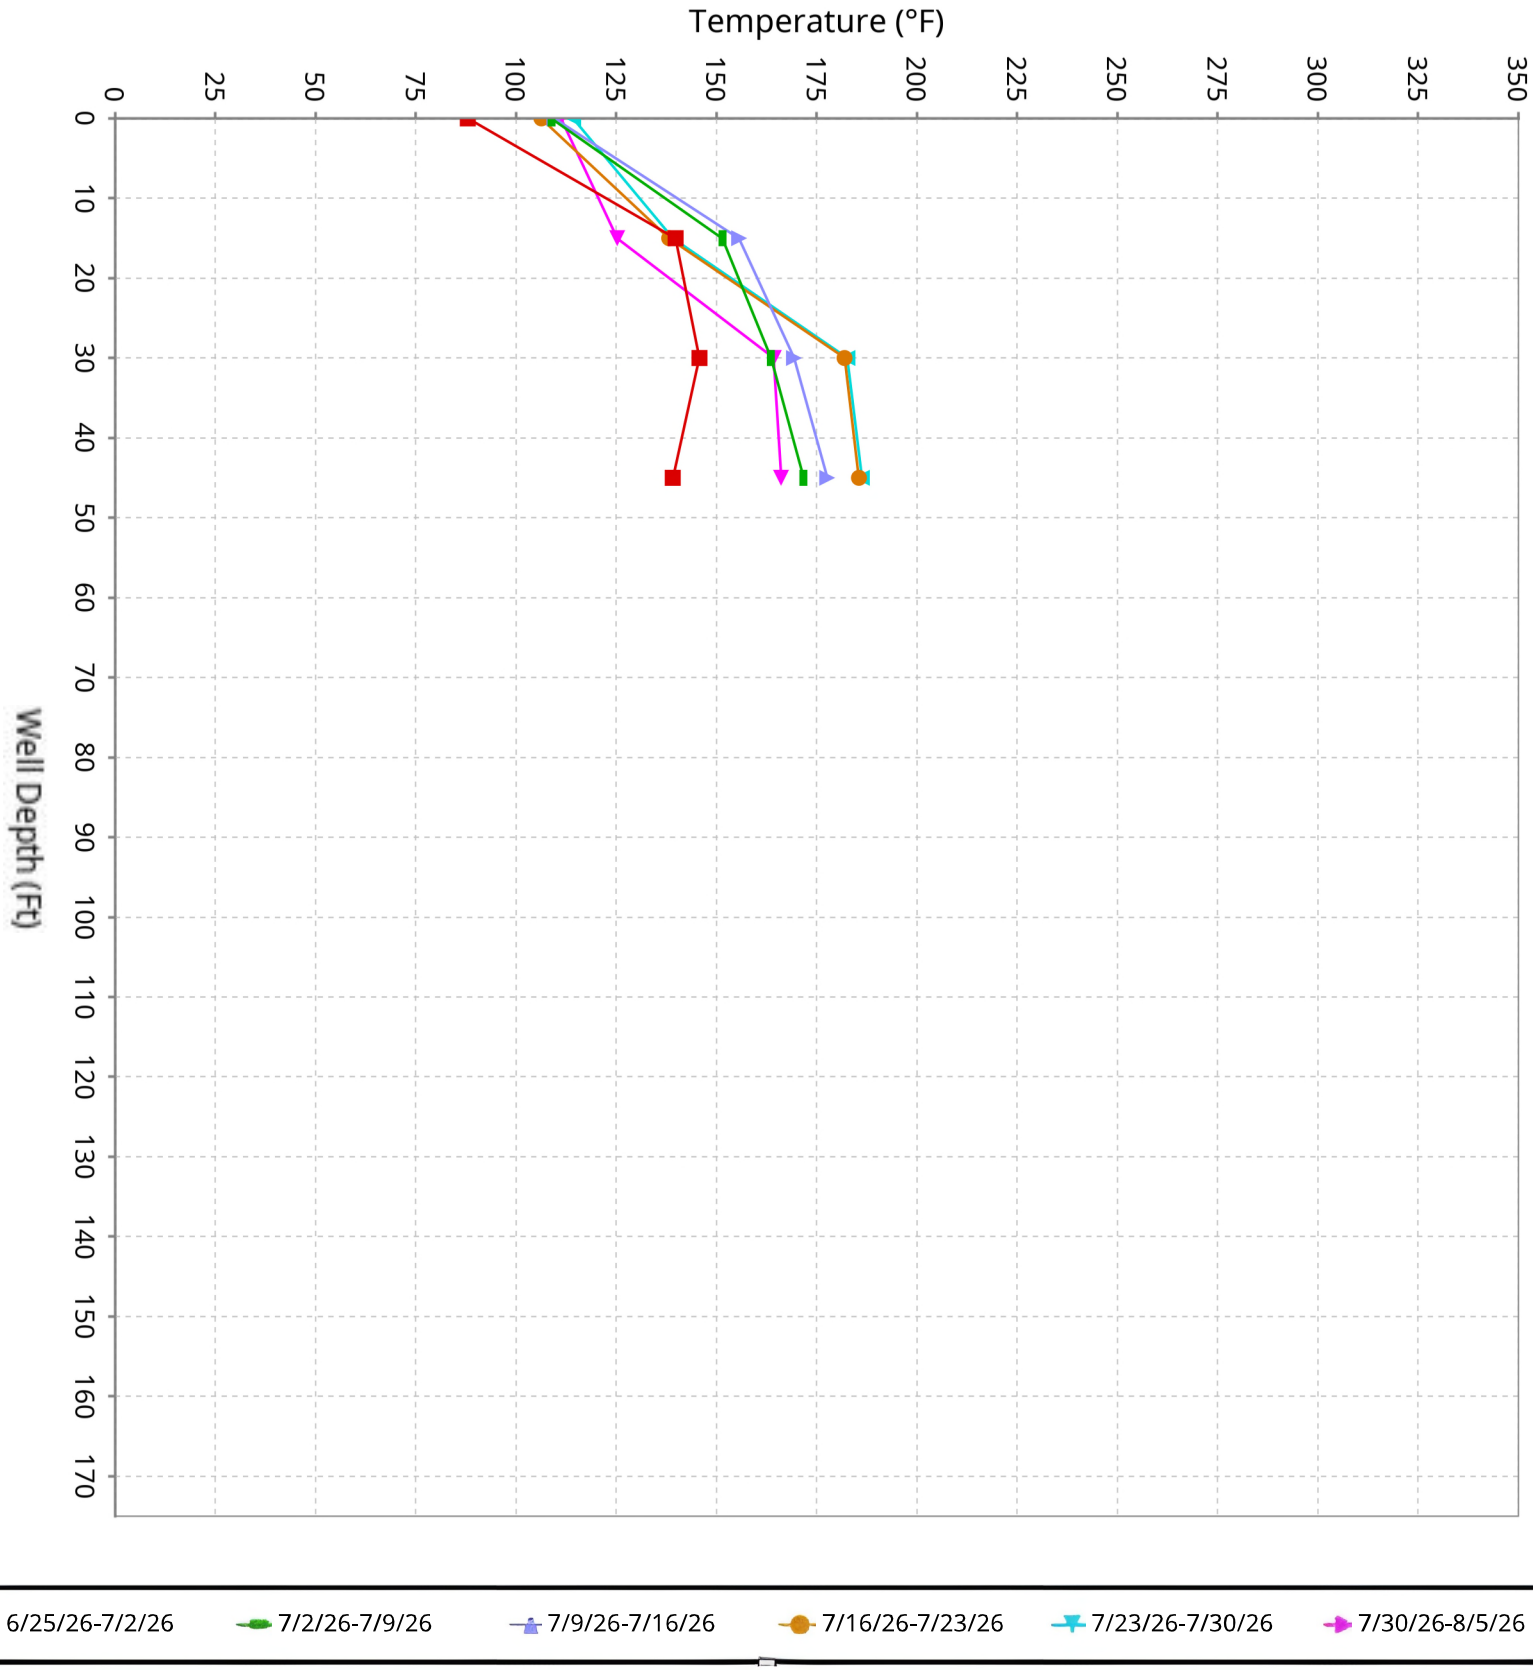

SCS ENGINEERS

Vertical Temperature Profiles from Temperature Probes atChiquita Landfill for TP-9


Maximum data for 6/25/2026 12:00 AM to 8/5/2026 12:00 AM

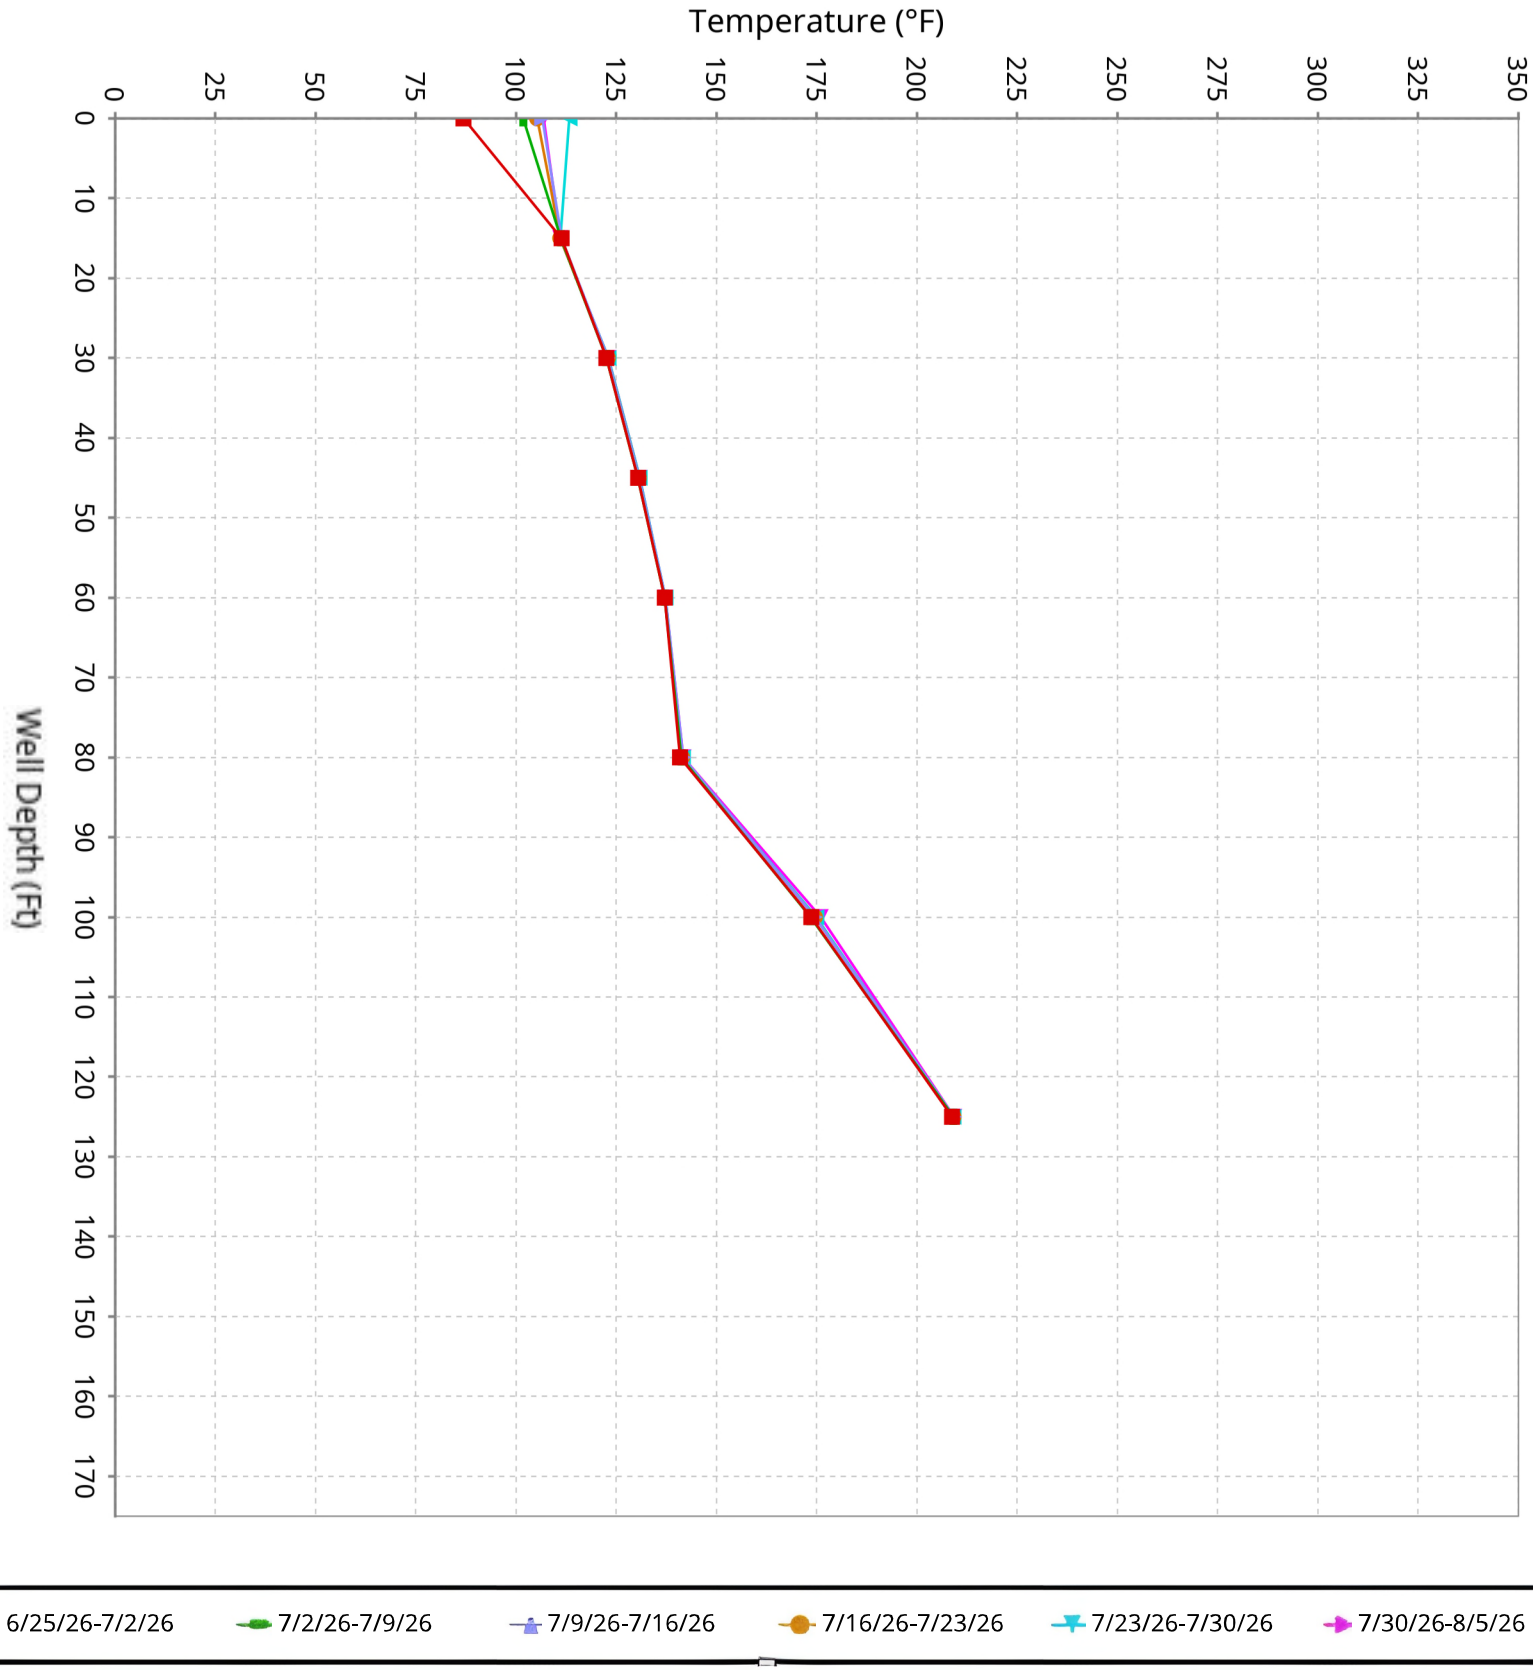

SCS ENGINEERS

Vertical Temperature Profiles from Temperature Probes atChiquita Landfill for TP-10


Maximum data for 6/25/2026 12:00 AM to 8/5/2026 12:00 AM

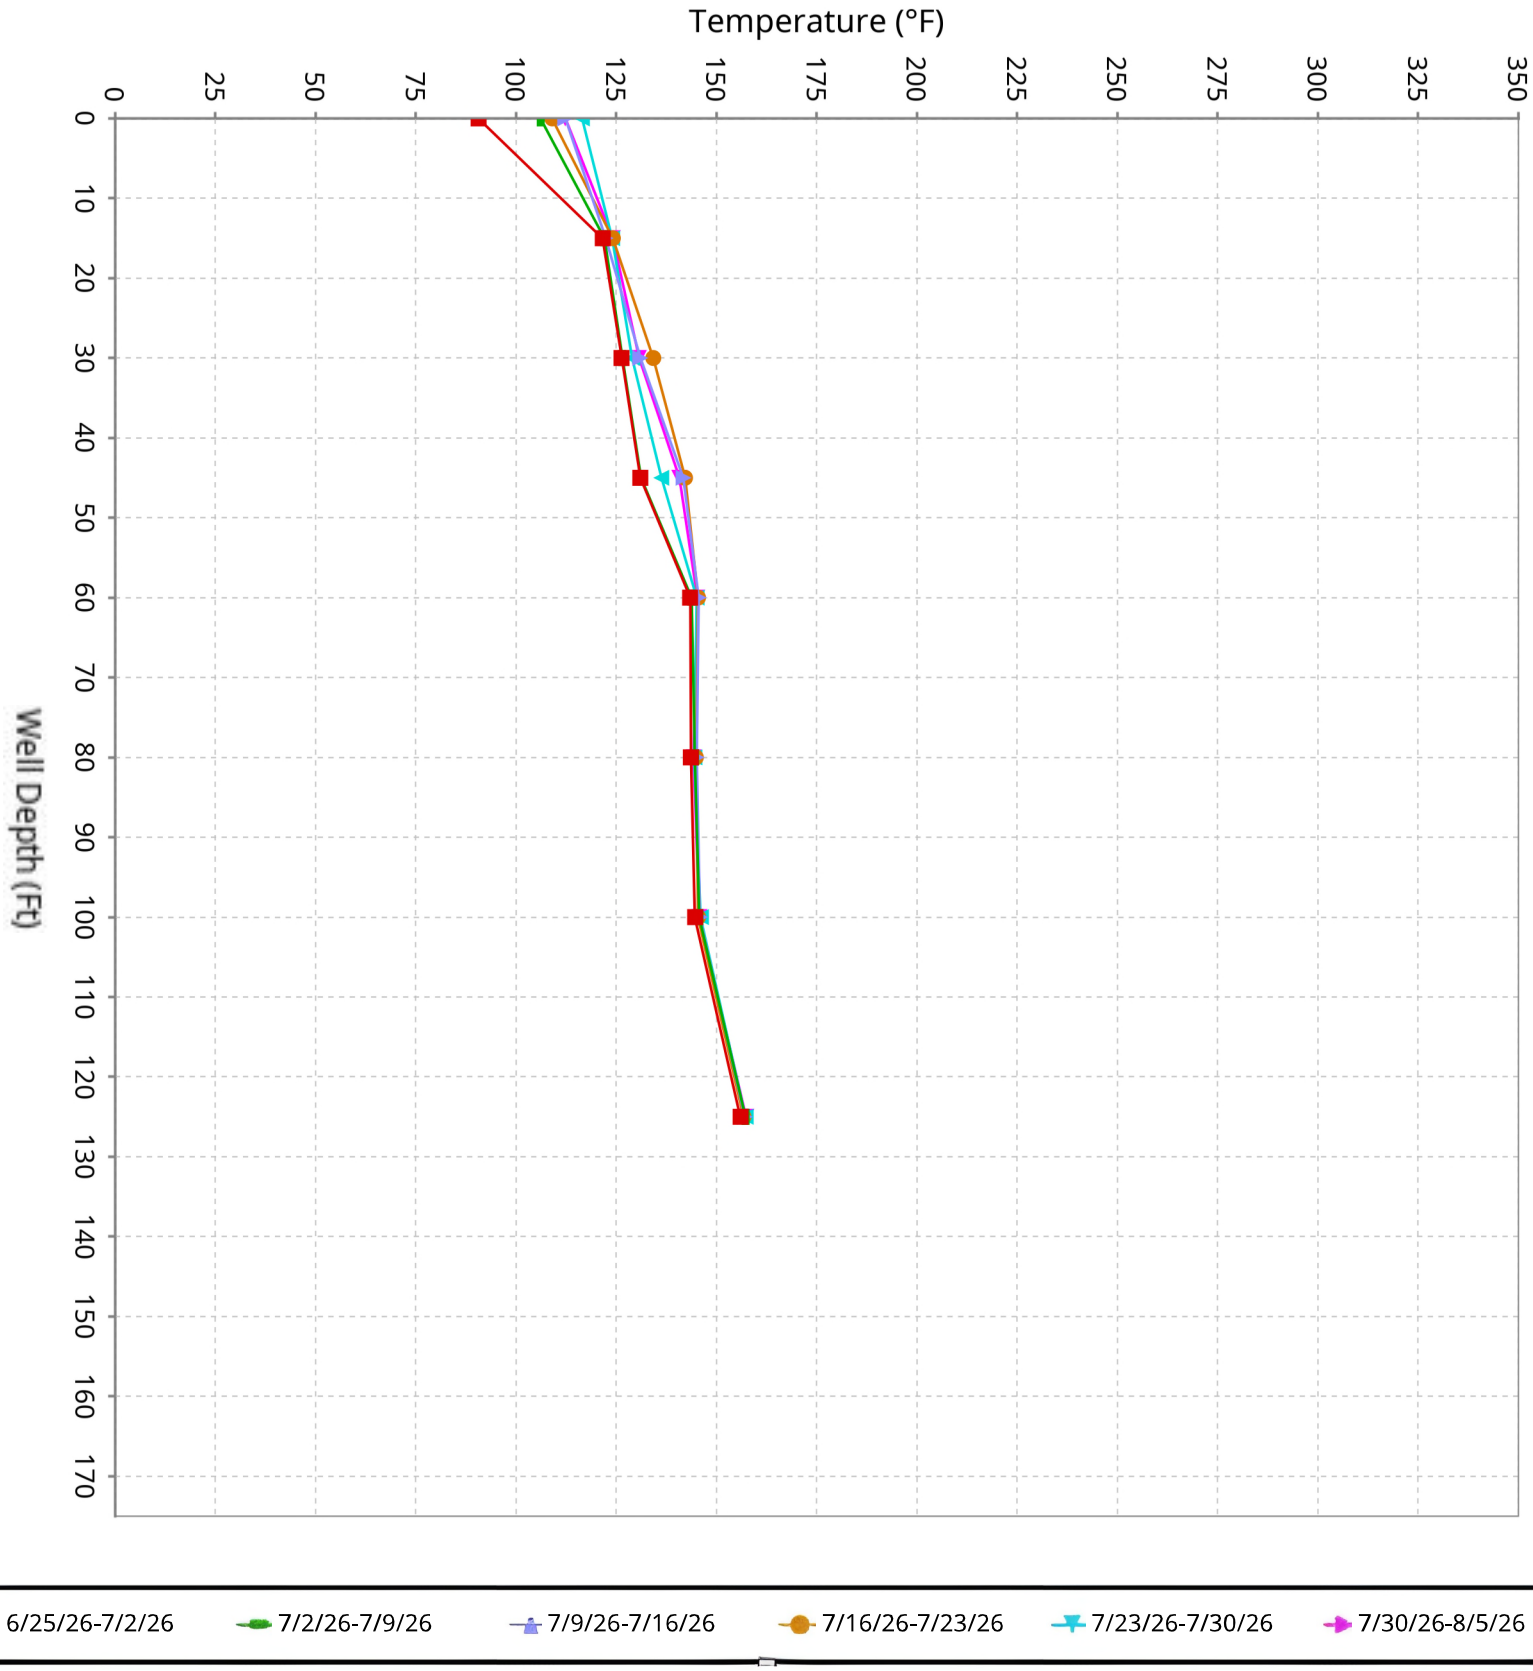

SCS ENGINEERS

Vertical Temperature Profiles from Temperature Probes atChiquita Landfill for TP-11


Maximum data for 6/25/2026 12:00 AM to 8/5/2026 12:00 AM

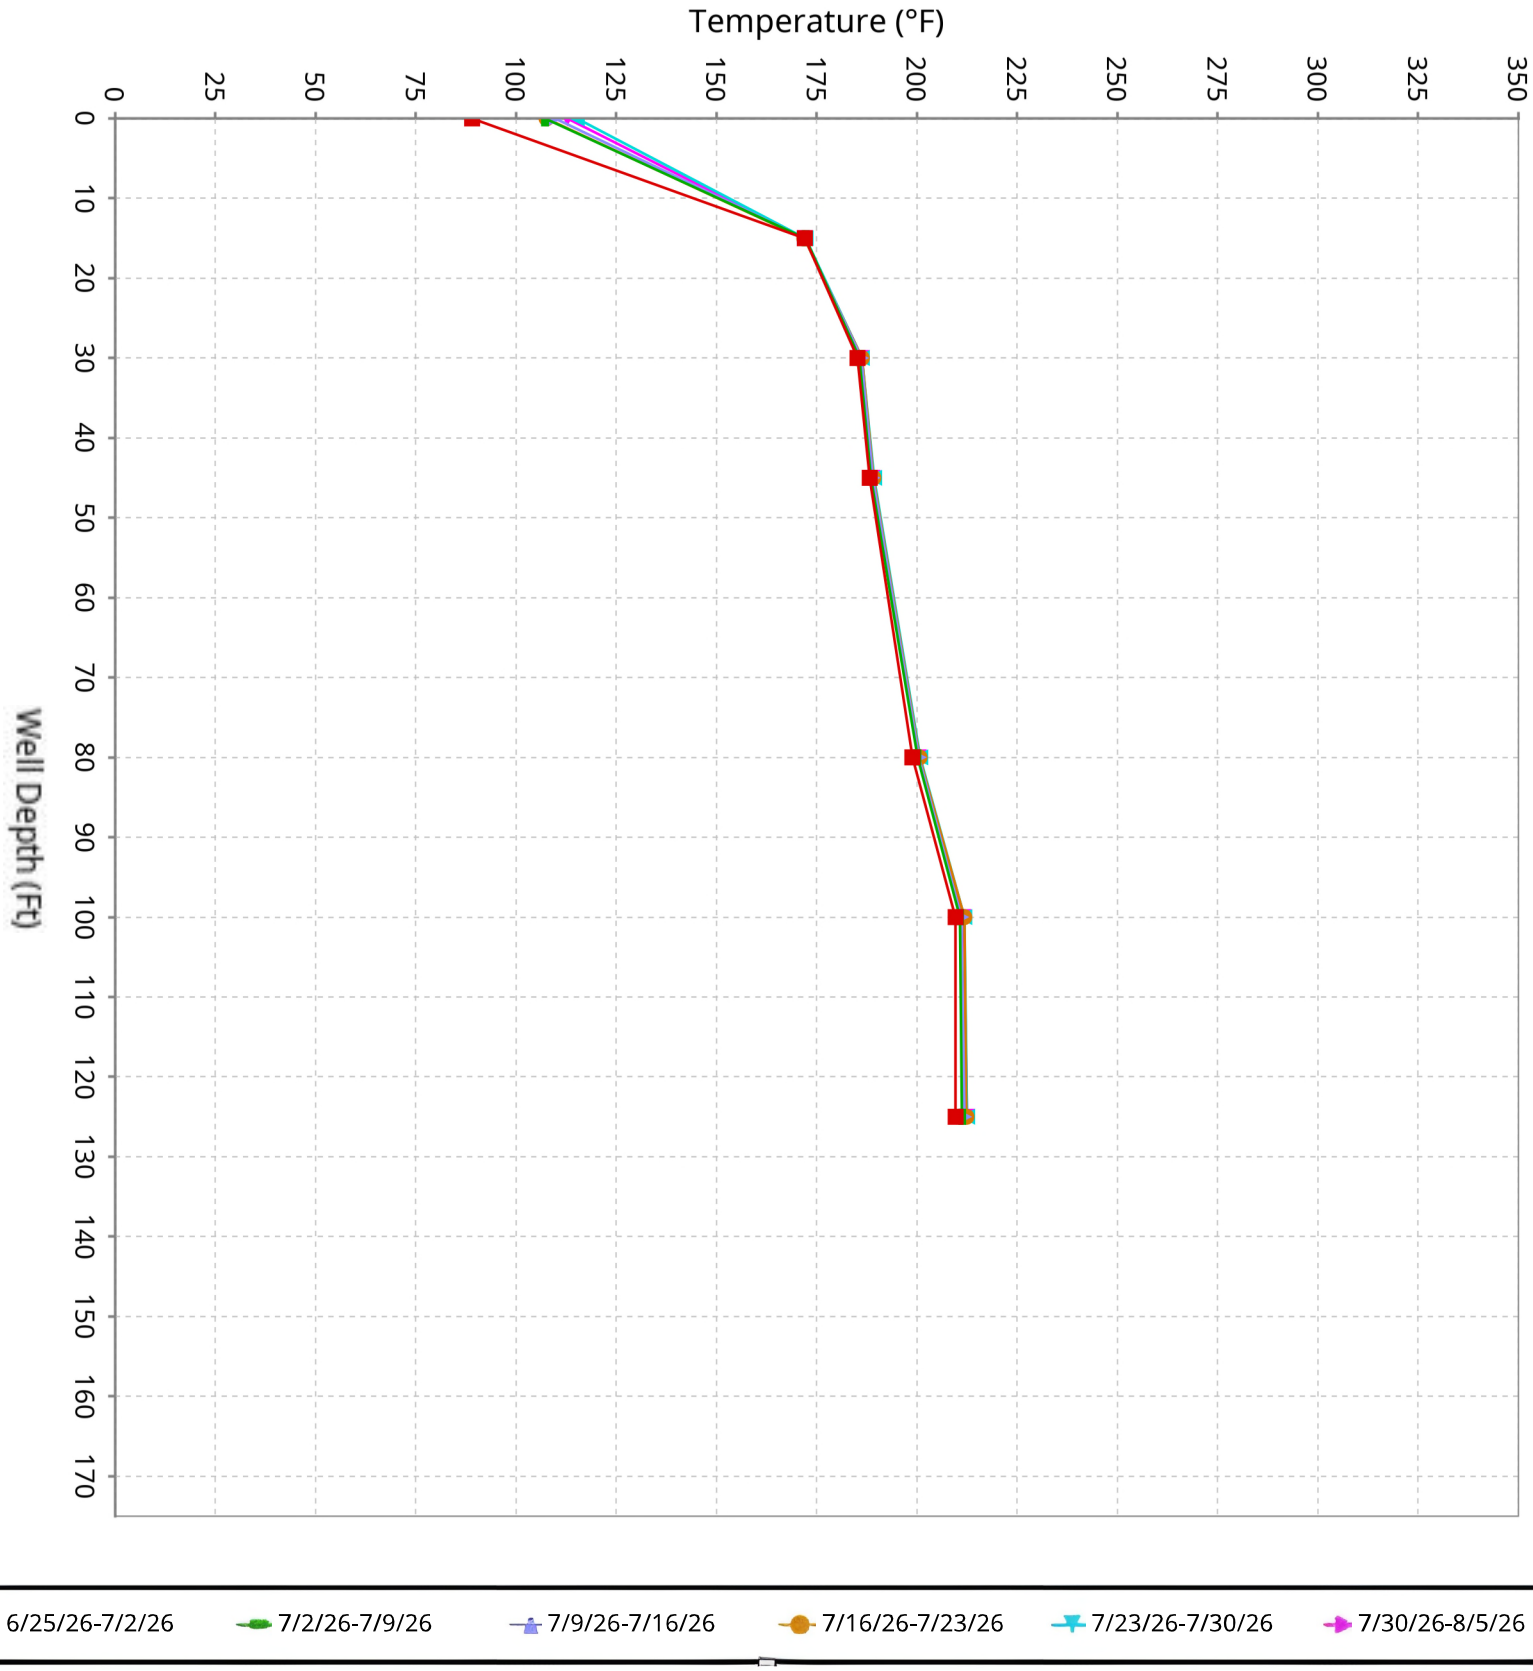

SCS ENGINEERS

Vertical Temperature Profiles from Temperature Probes atChiquita Landfill for TP-12


Maximum data for 6/25/2026 12:00 AM to 8/5/2026 12:00 AM

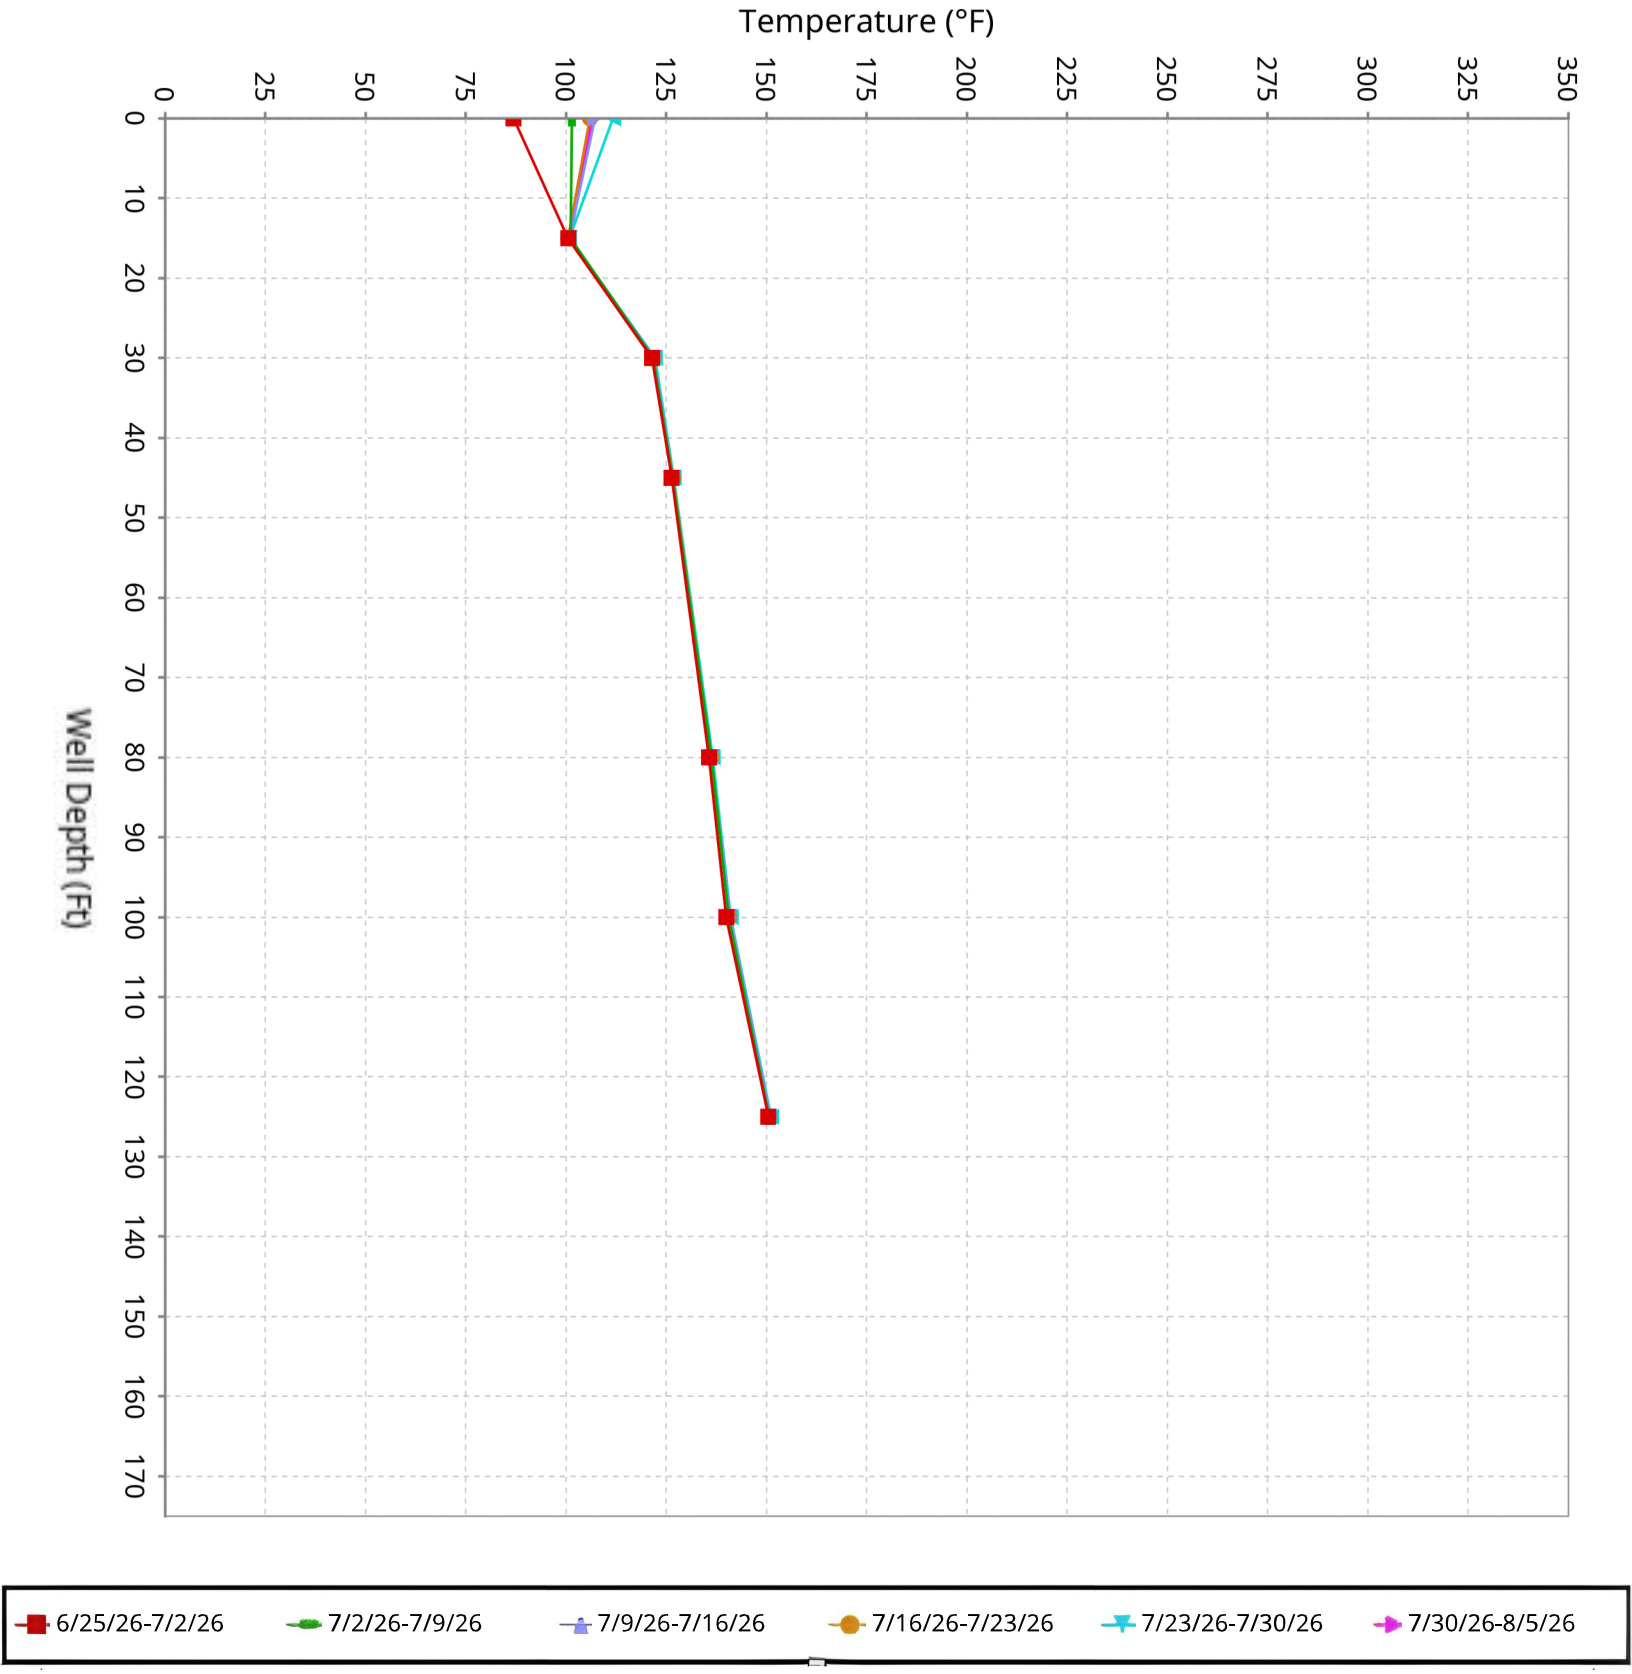

SCS ENGINEERS

Vertical Temperature Profiles from Temperature Probes atChiquita Landfill for TP-13


Maximum data for 6/25/2026 12:00 AM to 8/5/2026 12:00 AM

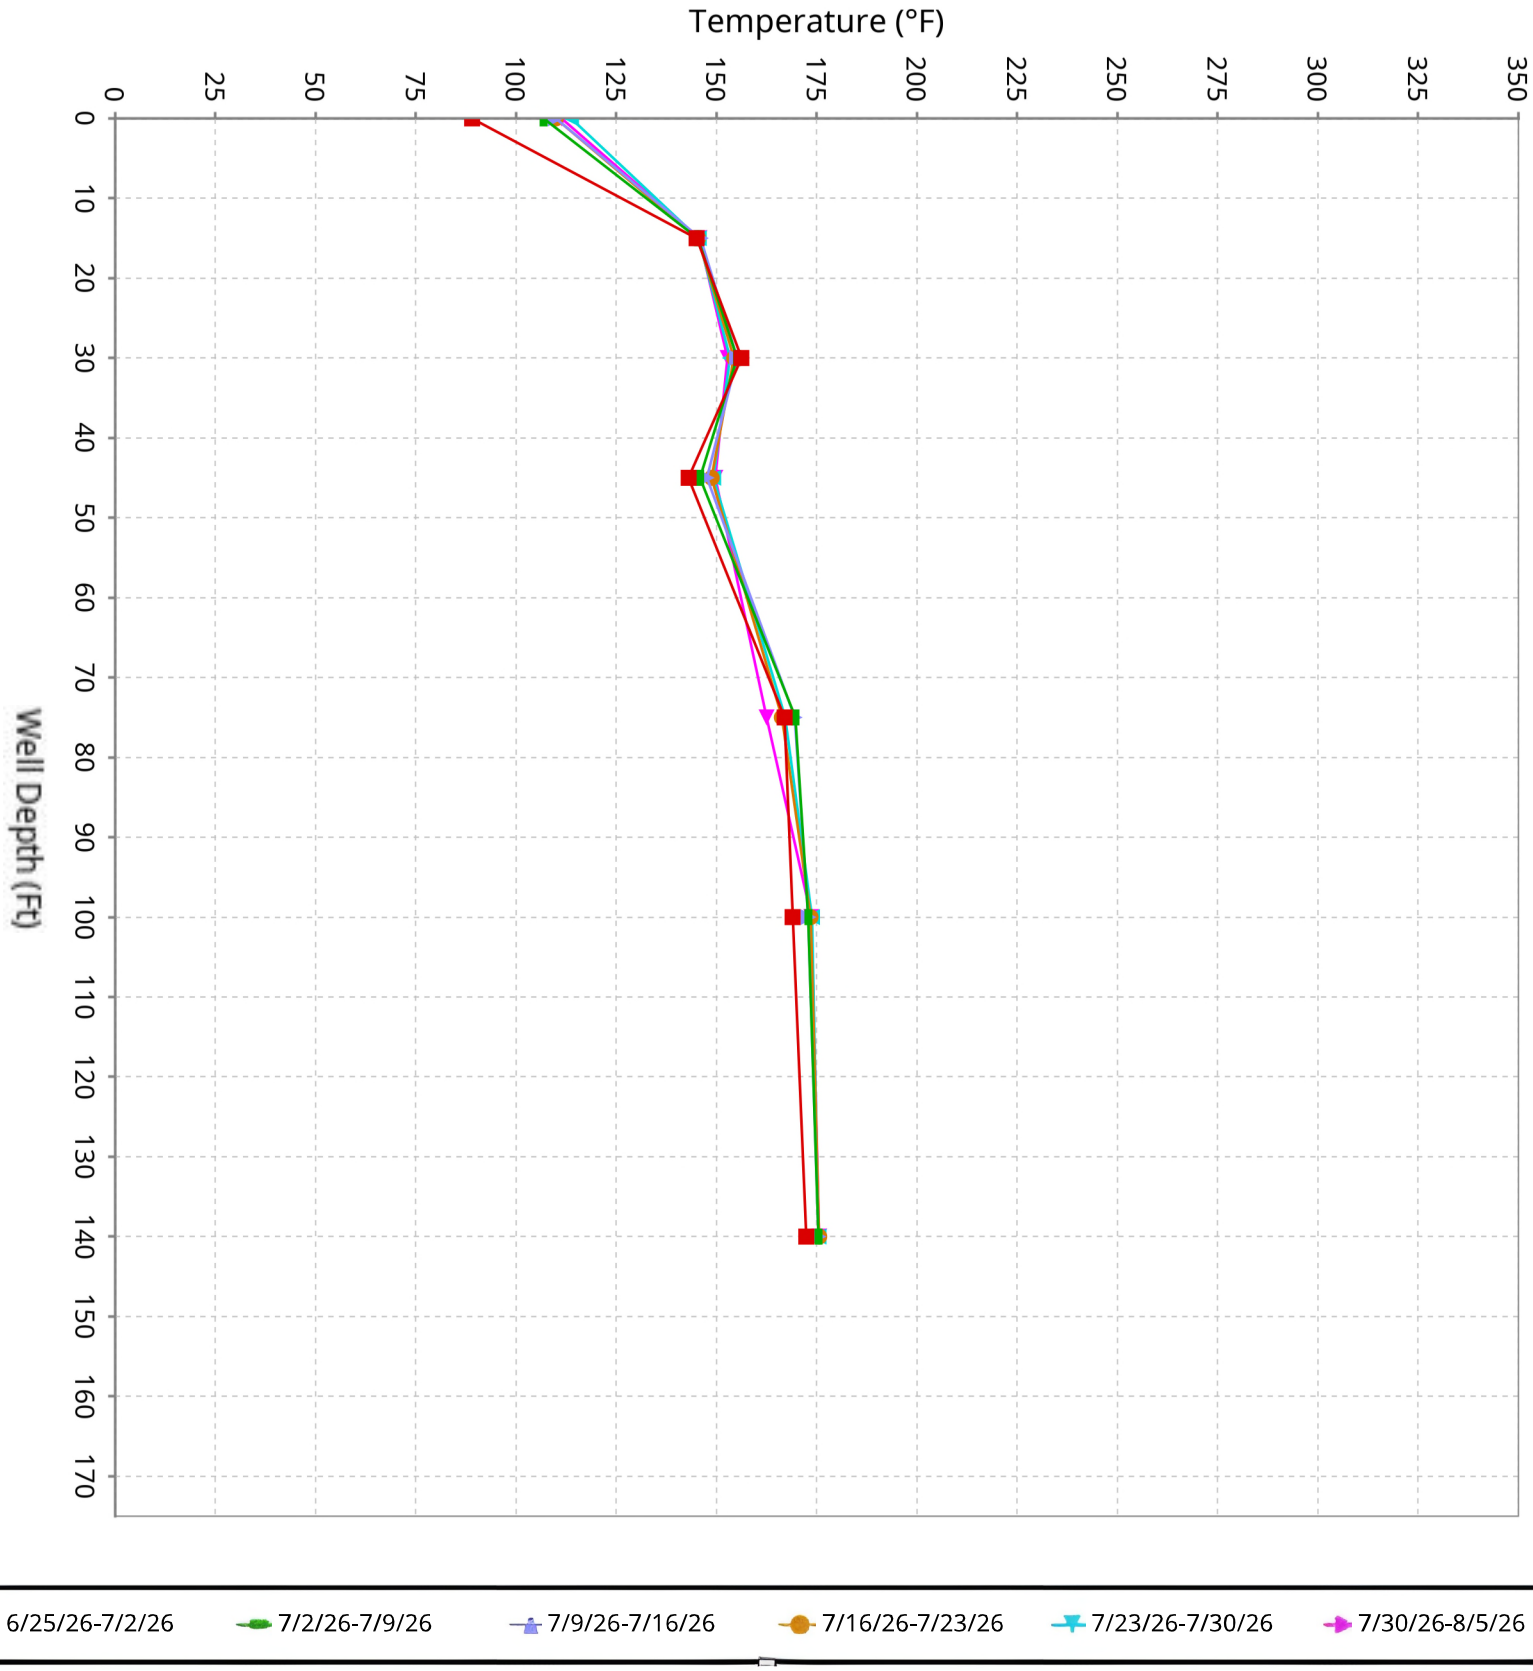

SCS ENGINEERS

Vertical Temperature Profiles from Temperature Probes atChiquita Landfill for TP-14


Maximum data for 6/25/2026 12:00 AM to 8/5/2026 12:00 AM

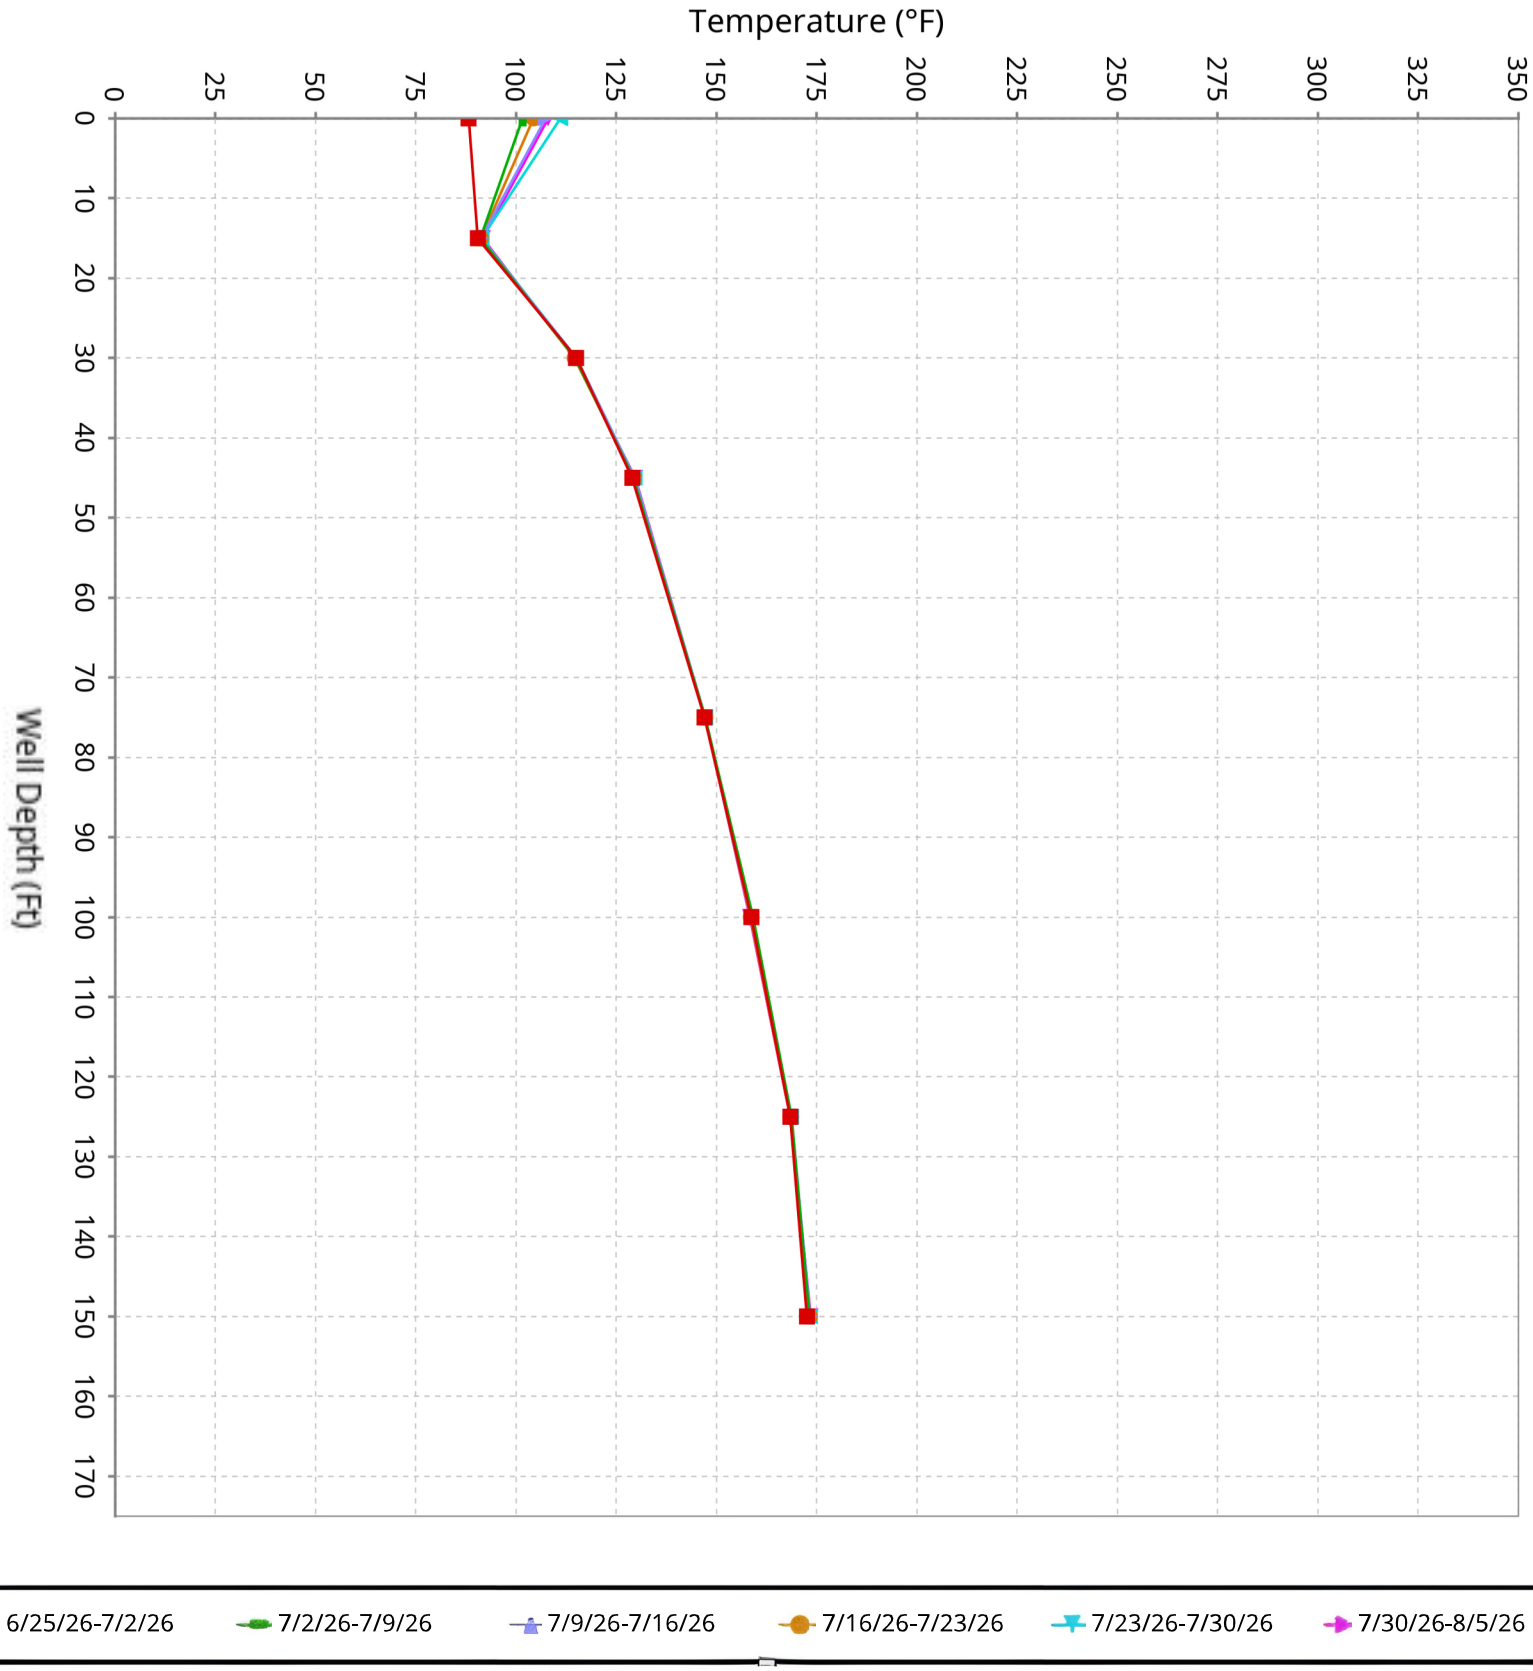

SCS ENGINEERS

Vertical Temperature Profiles from Temperature Probes atChiquita Landfill for TP-15


Maximum data for 6/25/2026 12:00 AM to 8/5/2026 12:00 AM

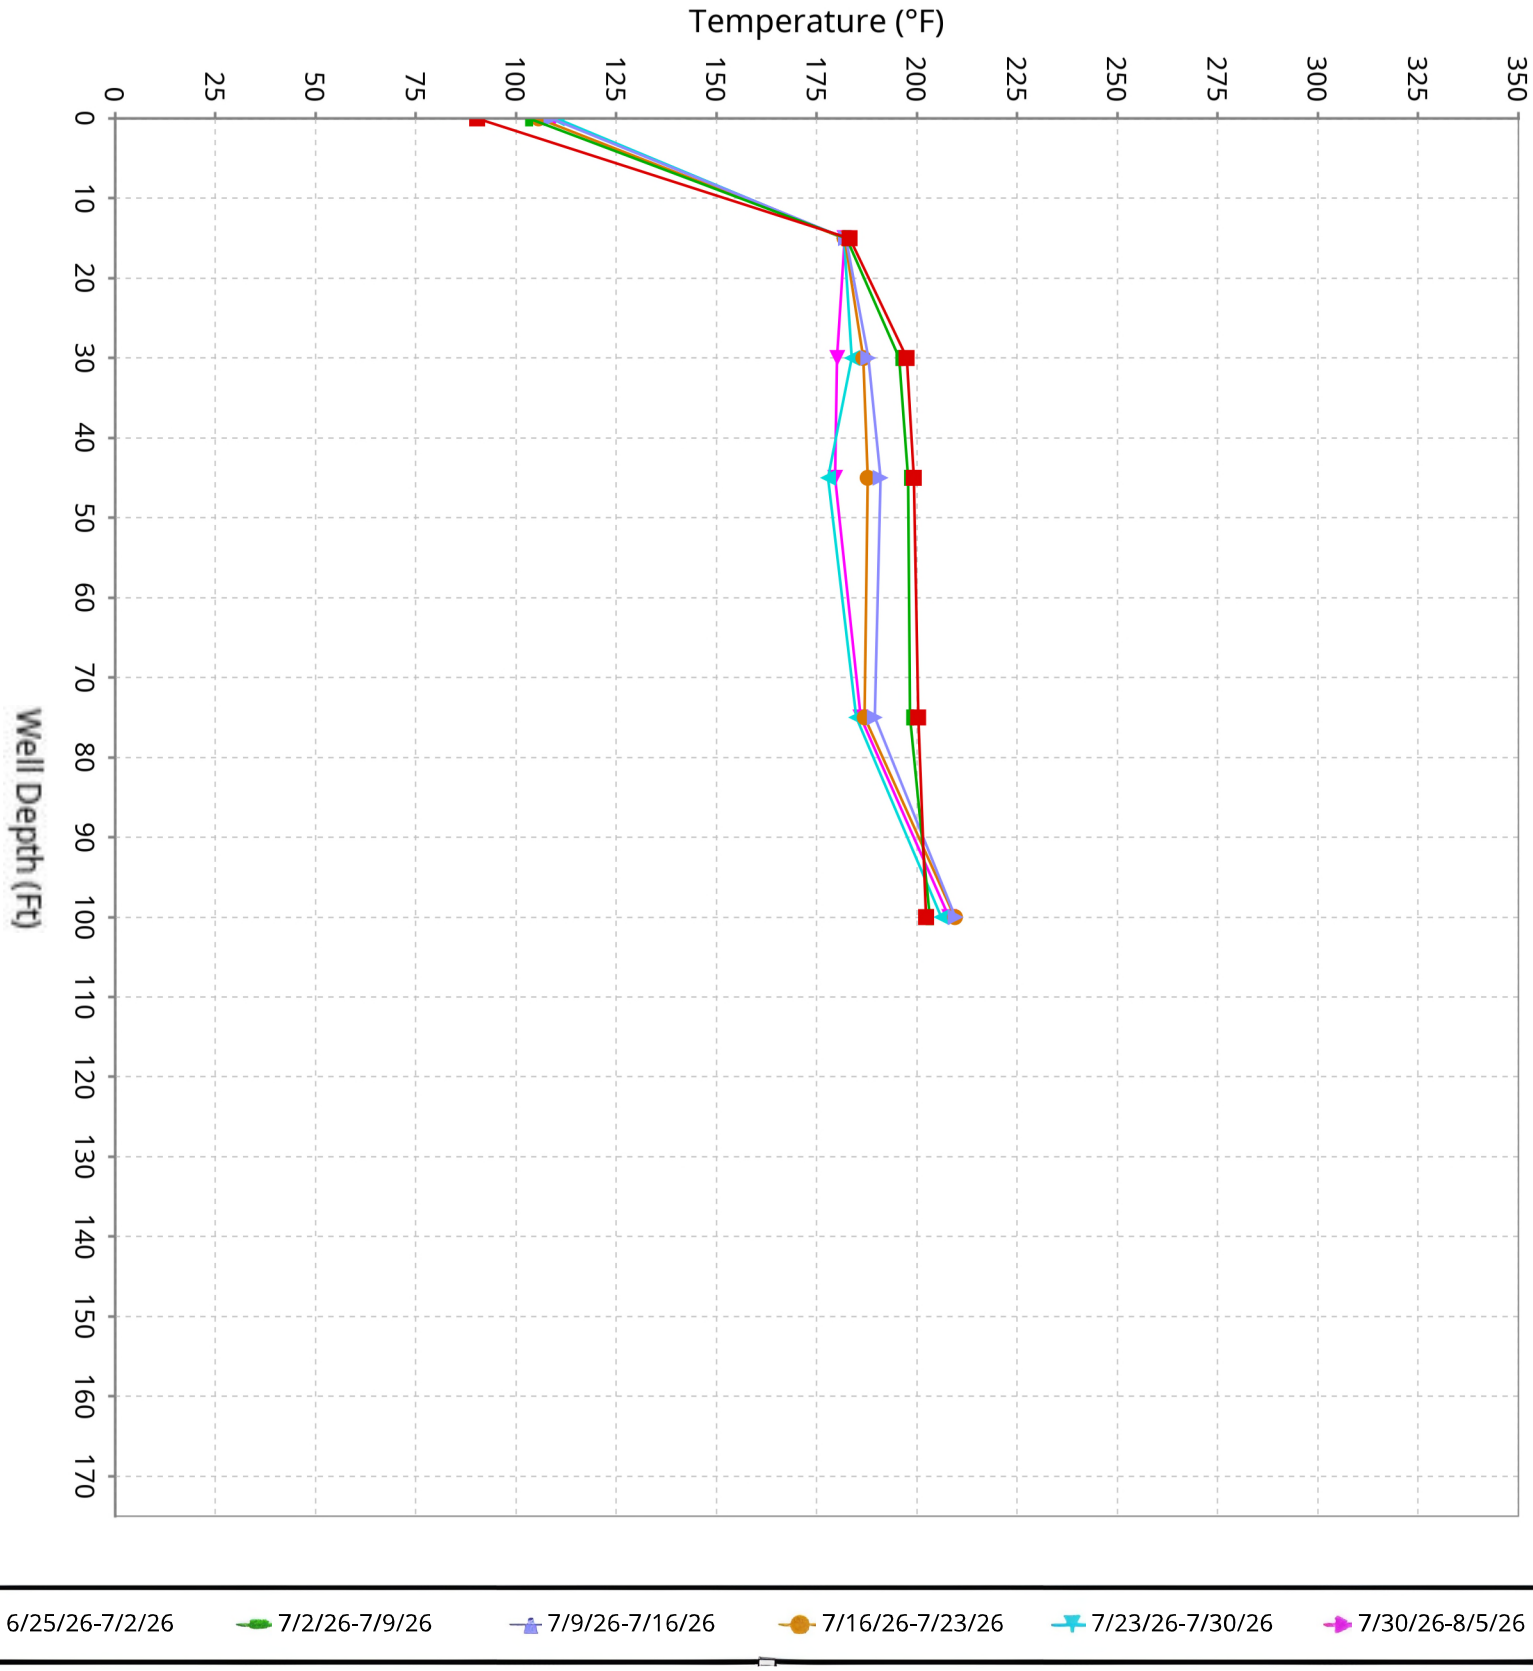

SCS ENGINEERS

Vertical Temperature Profiles from Temperature Probes atChiquita Landfill for TP-16


Maximum data for 6/25/2026 12:00 AM to 8/5/2026 12:00 AM

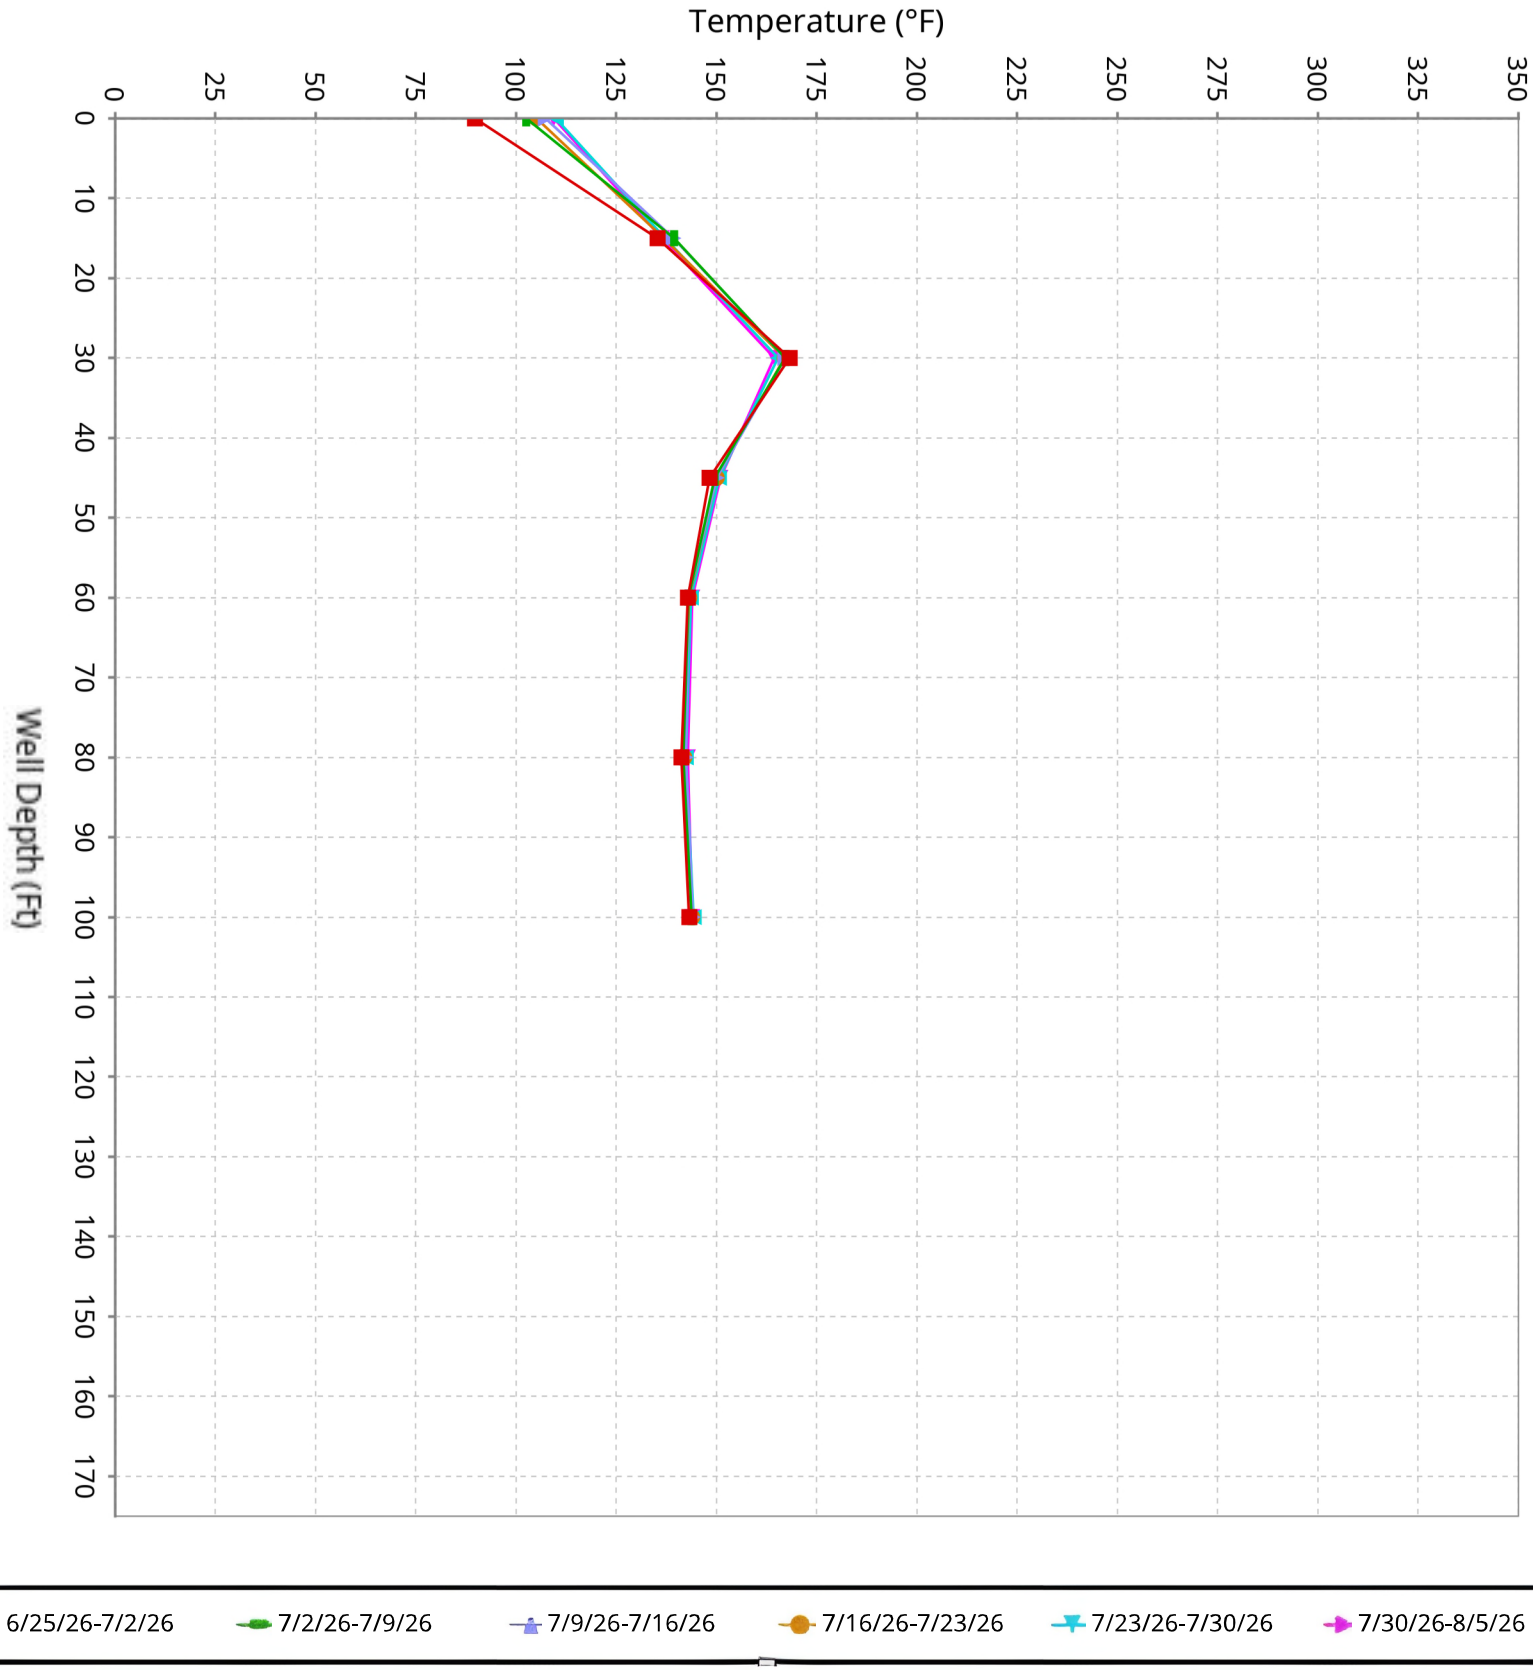

SCS ENGINEERS

Vertical Temperature Profiles from Temperature Probes atChiquita Landfill for TP-17


Maximum data for 6/25/2026 12:00 AM to 8/5/2026 12:00 AM

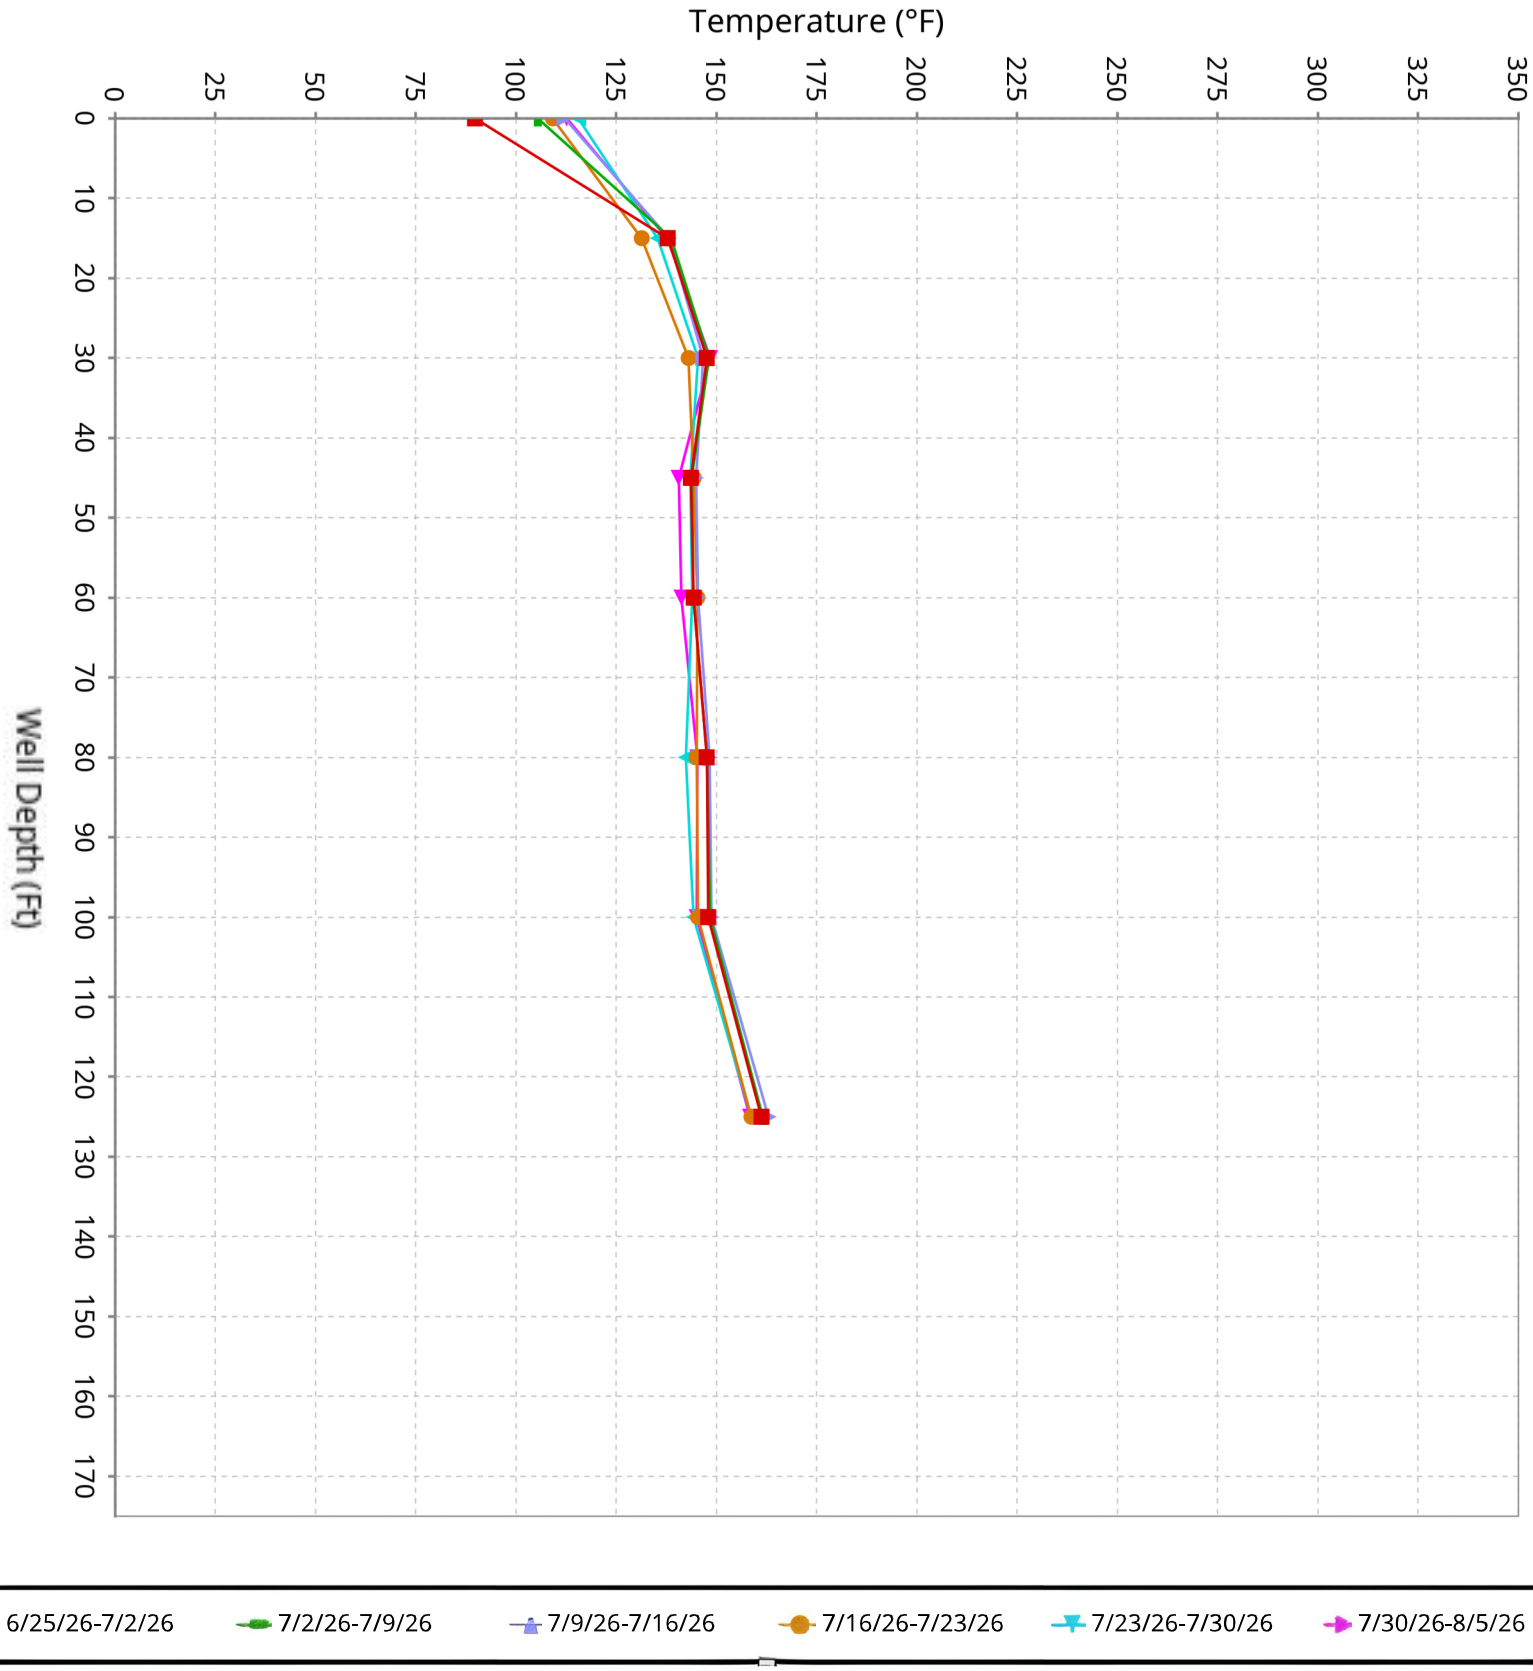

SCS ENGINEERS

Vertical Temperature Profiles from Temperature Probes atChiquita Landfill for TP-18


Maximum data for 6/25/2026 12:00 AM to 8/5/2026 12:00 AM

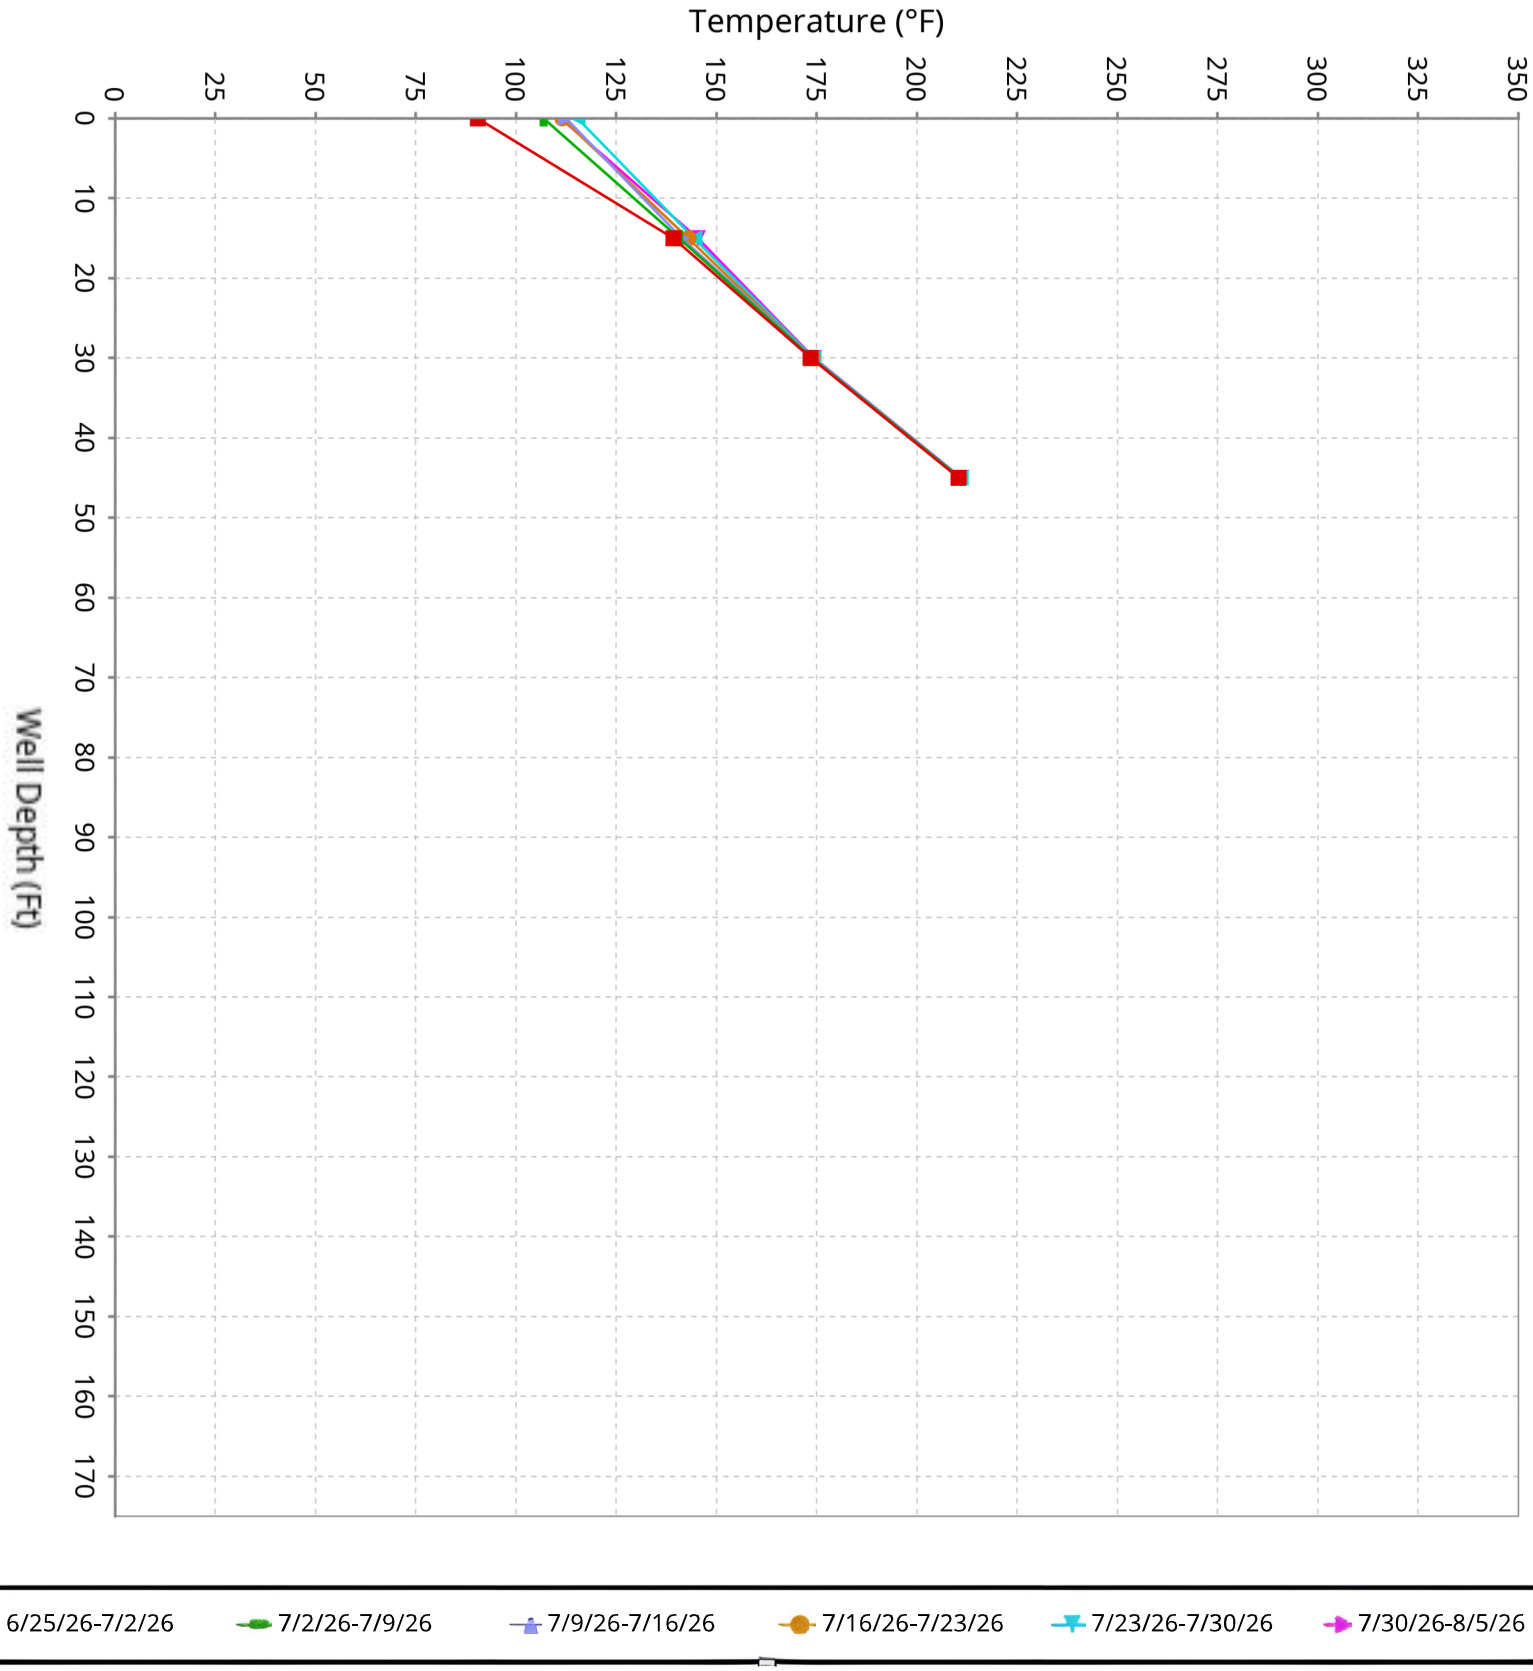

SCS ENGINEERS

Vertical Temperature Profiles from Temperature Probes atChiquita Landfill for TP-19


Maximum data for 6/25/2026 12:00 AM to 8/5/2026 12:00 AM

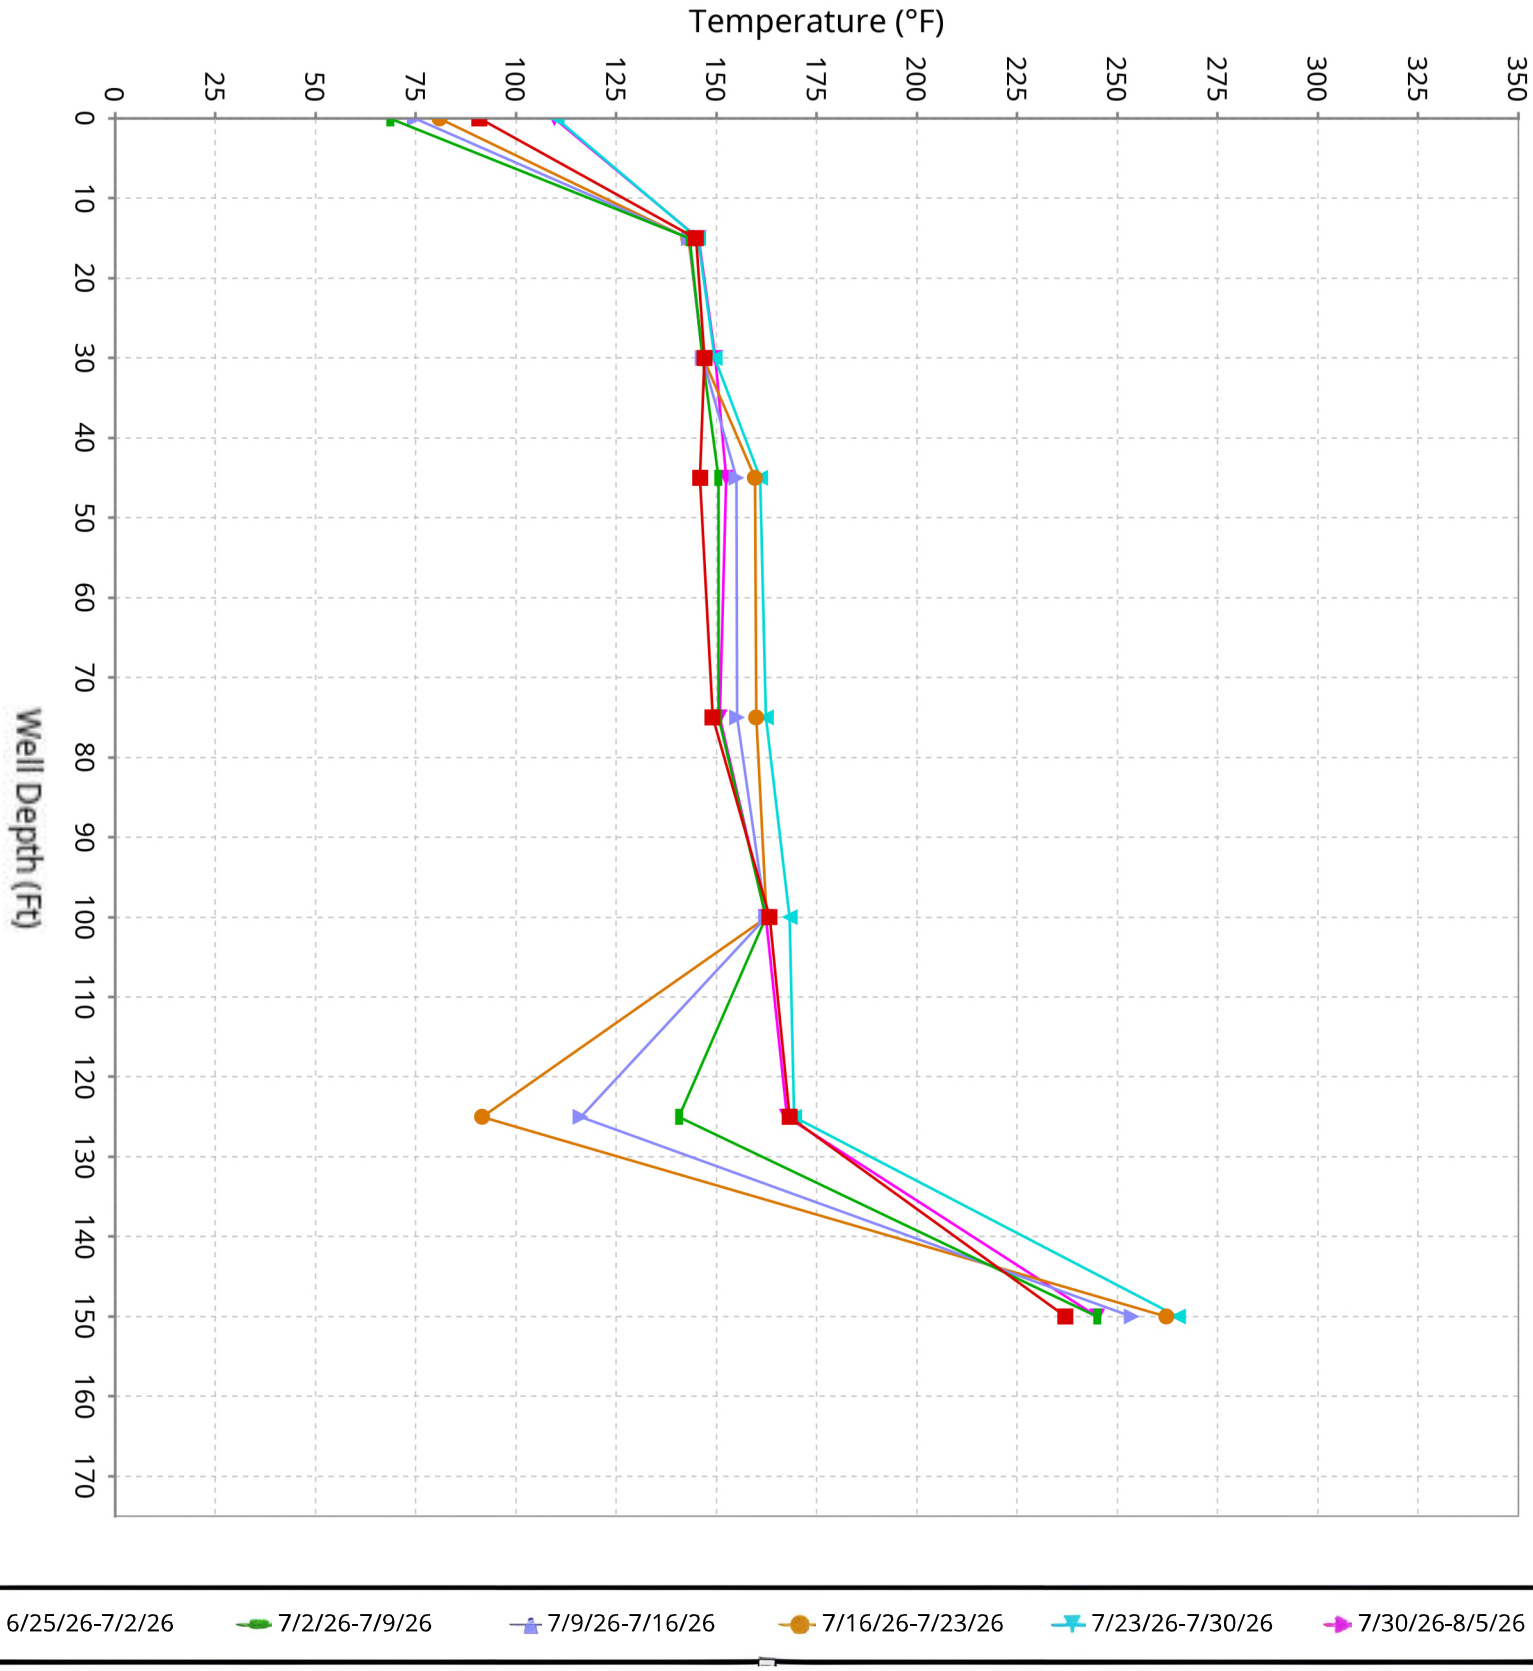

SCS ENGINEERS

Vertical Temperature Profiles from Temperature Probes atChiquita Landfill for TP-20


Maximum data for 6/25/2026 12:00 AM to 8/5/2026 12:00 AM

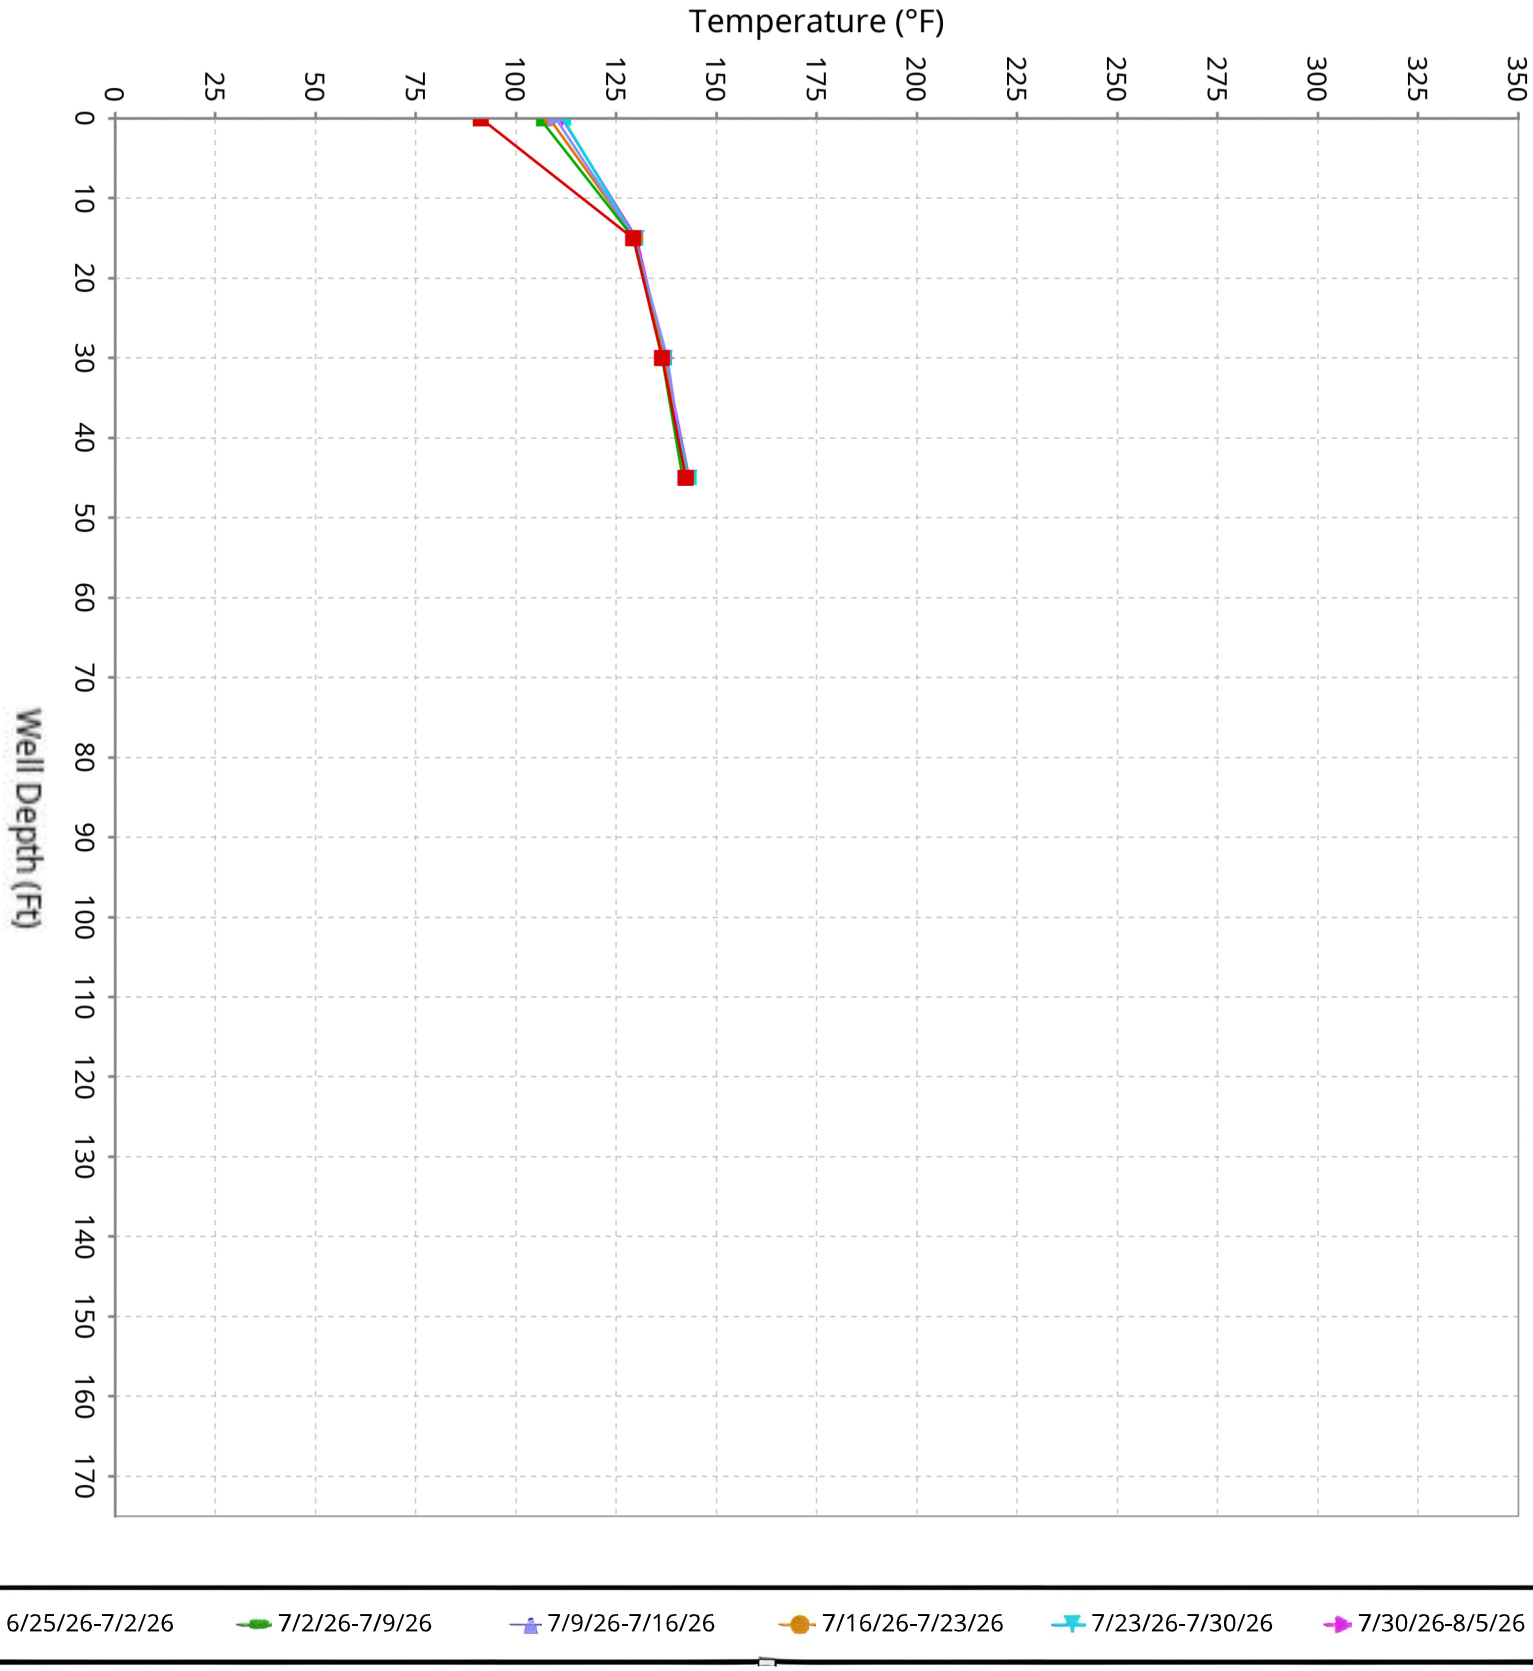

SCS ENGINEERS

Vertical Temperature Profiles from Temperature Probes atChiquita Landfill for TP-21


Maximum data for 6/25/2026 12:00 AM to 8/5/2026 12:00 AM

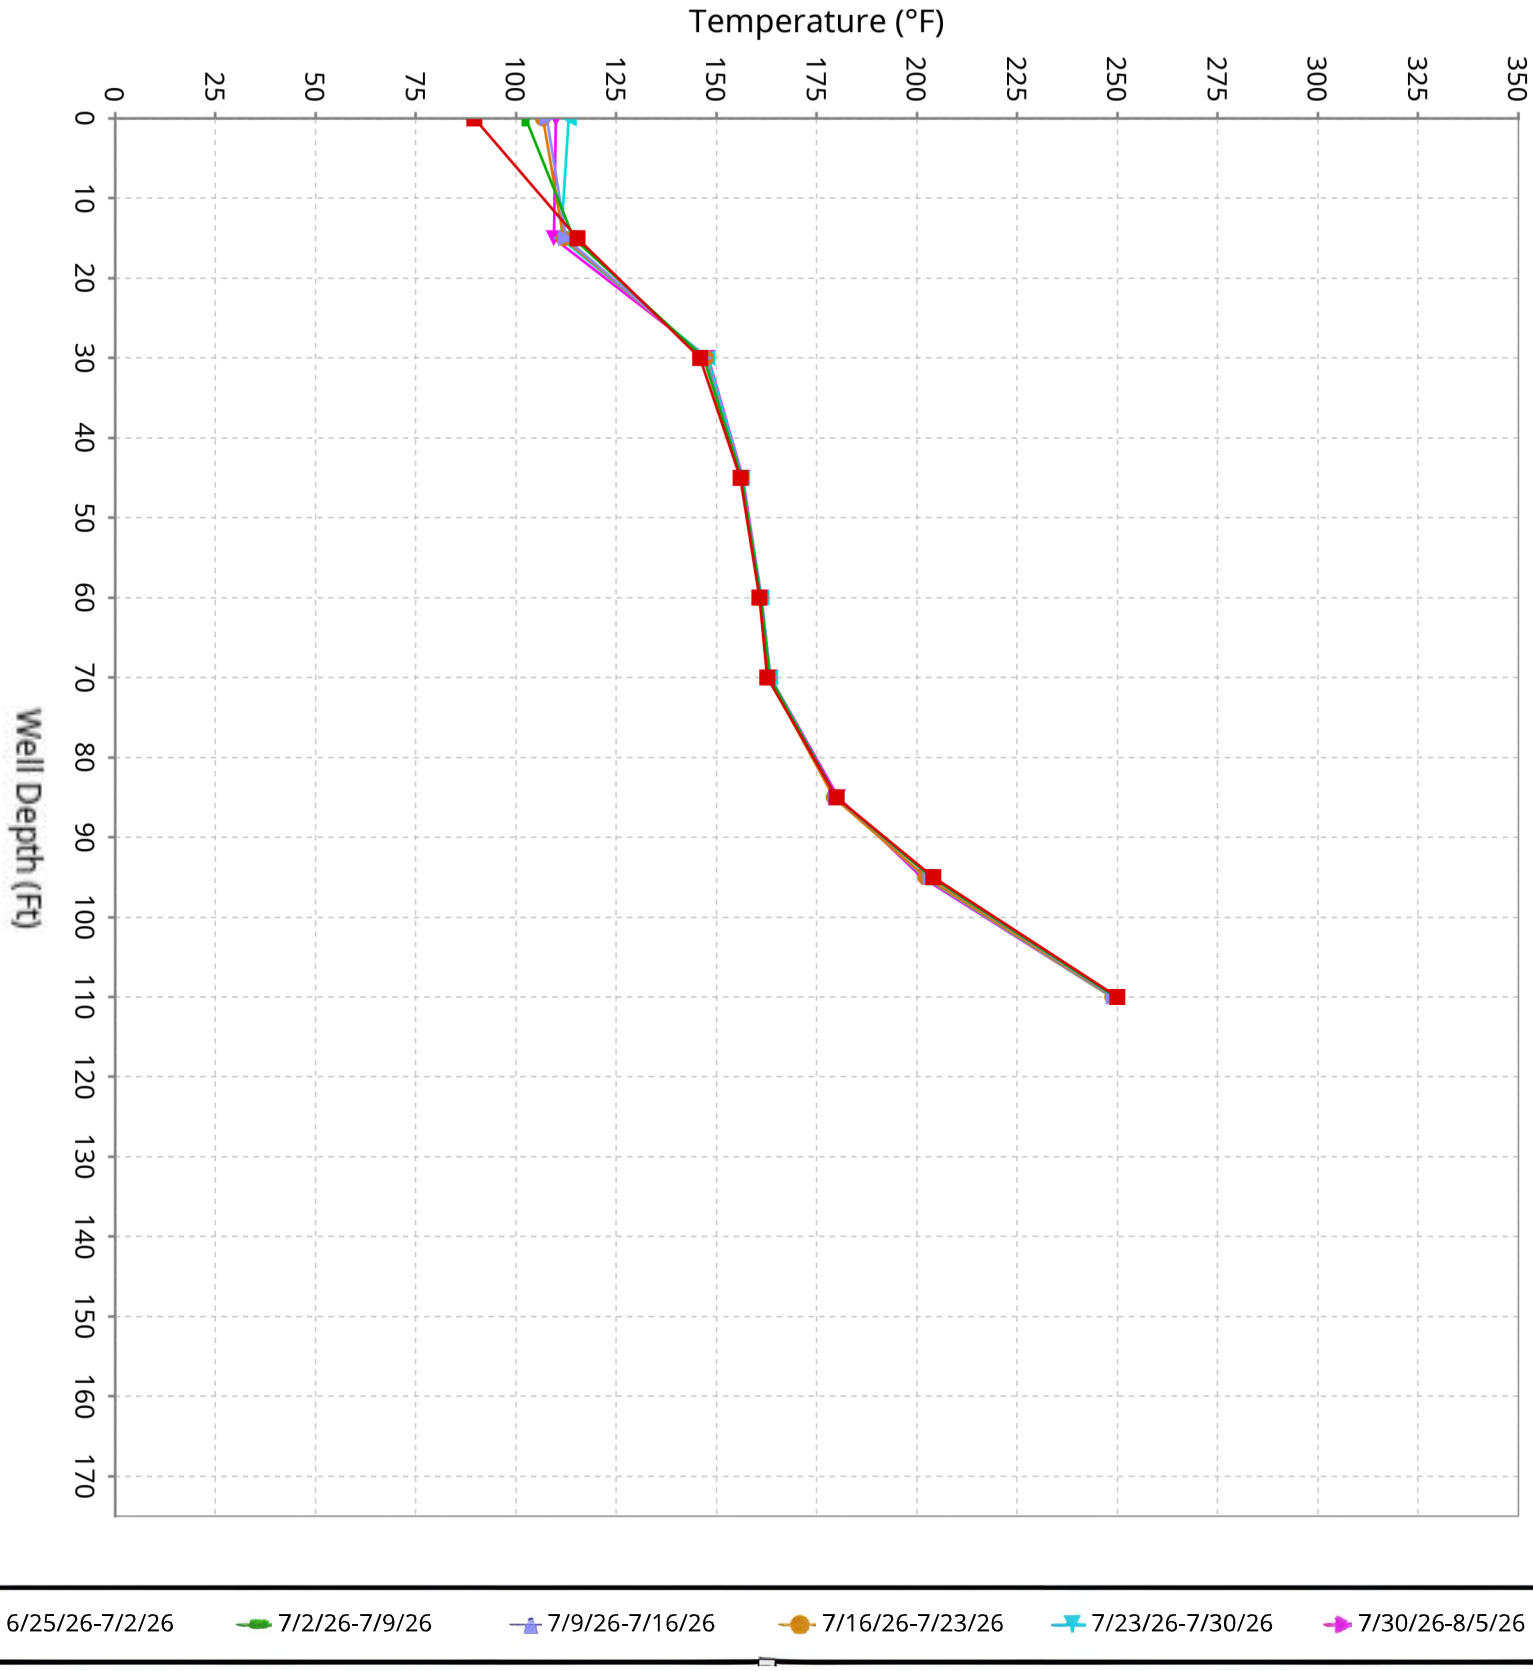

SCS ENGINEERS

Vertical Temperature Profiles from Temperature Probes atChiquita Landfill for TP-22


Maximum data for 6/25/2026 12:00 AM to 8/5/2026 12:00 AM

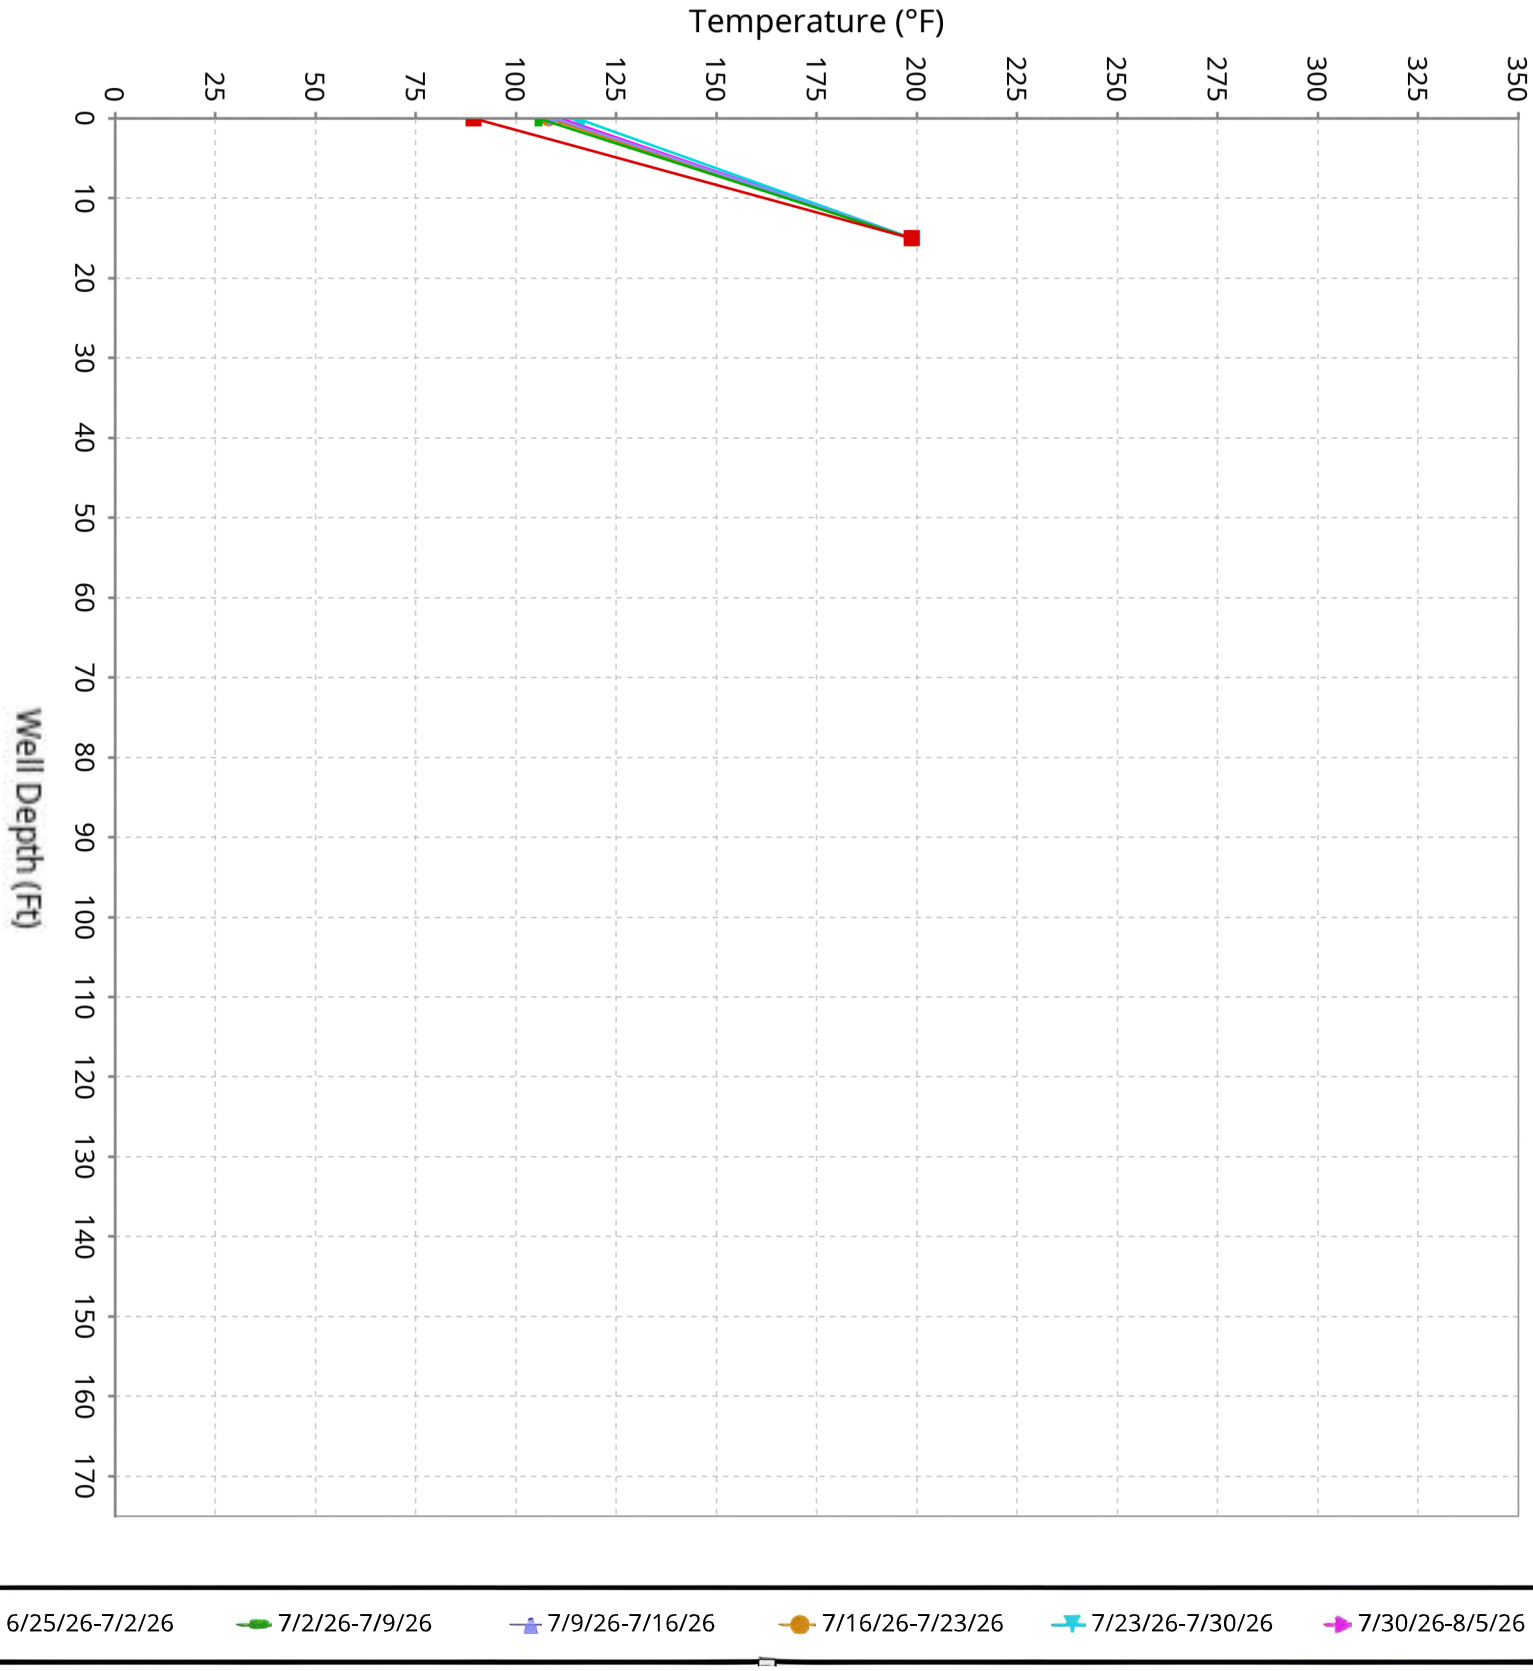

SCS ENGINEERS

Vertical Temperature Profiles from Temperature Probes atChiquita Landfill for TP-23


Maximum data for 6/25/2026 12:00 AM to 8/5/2026 12:00 AM

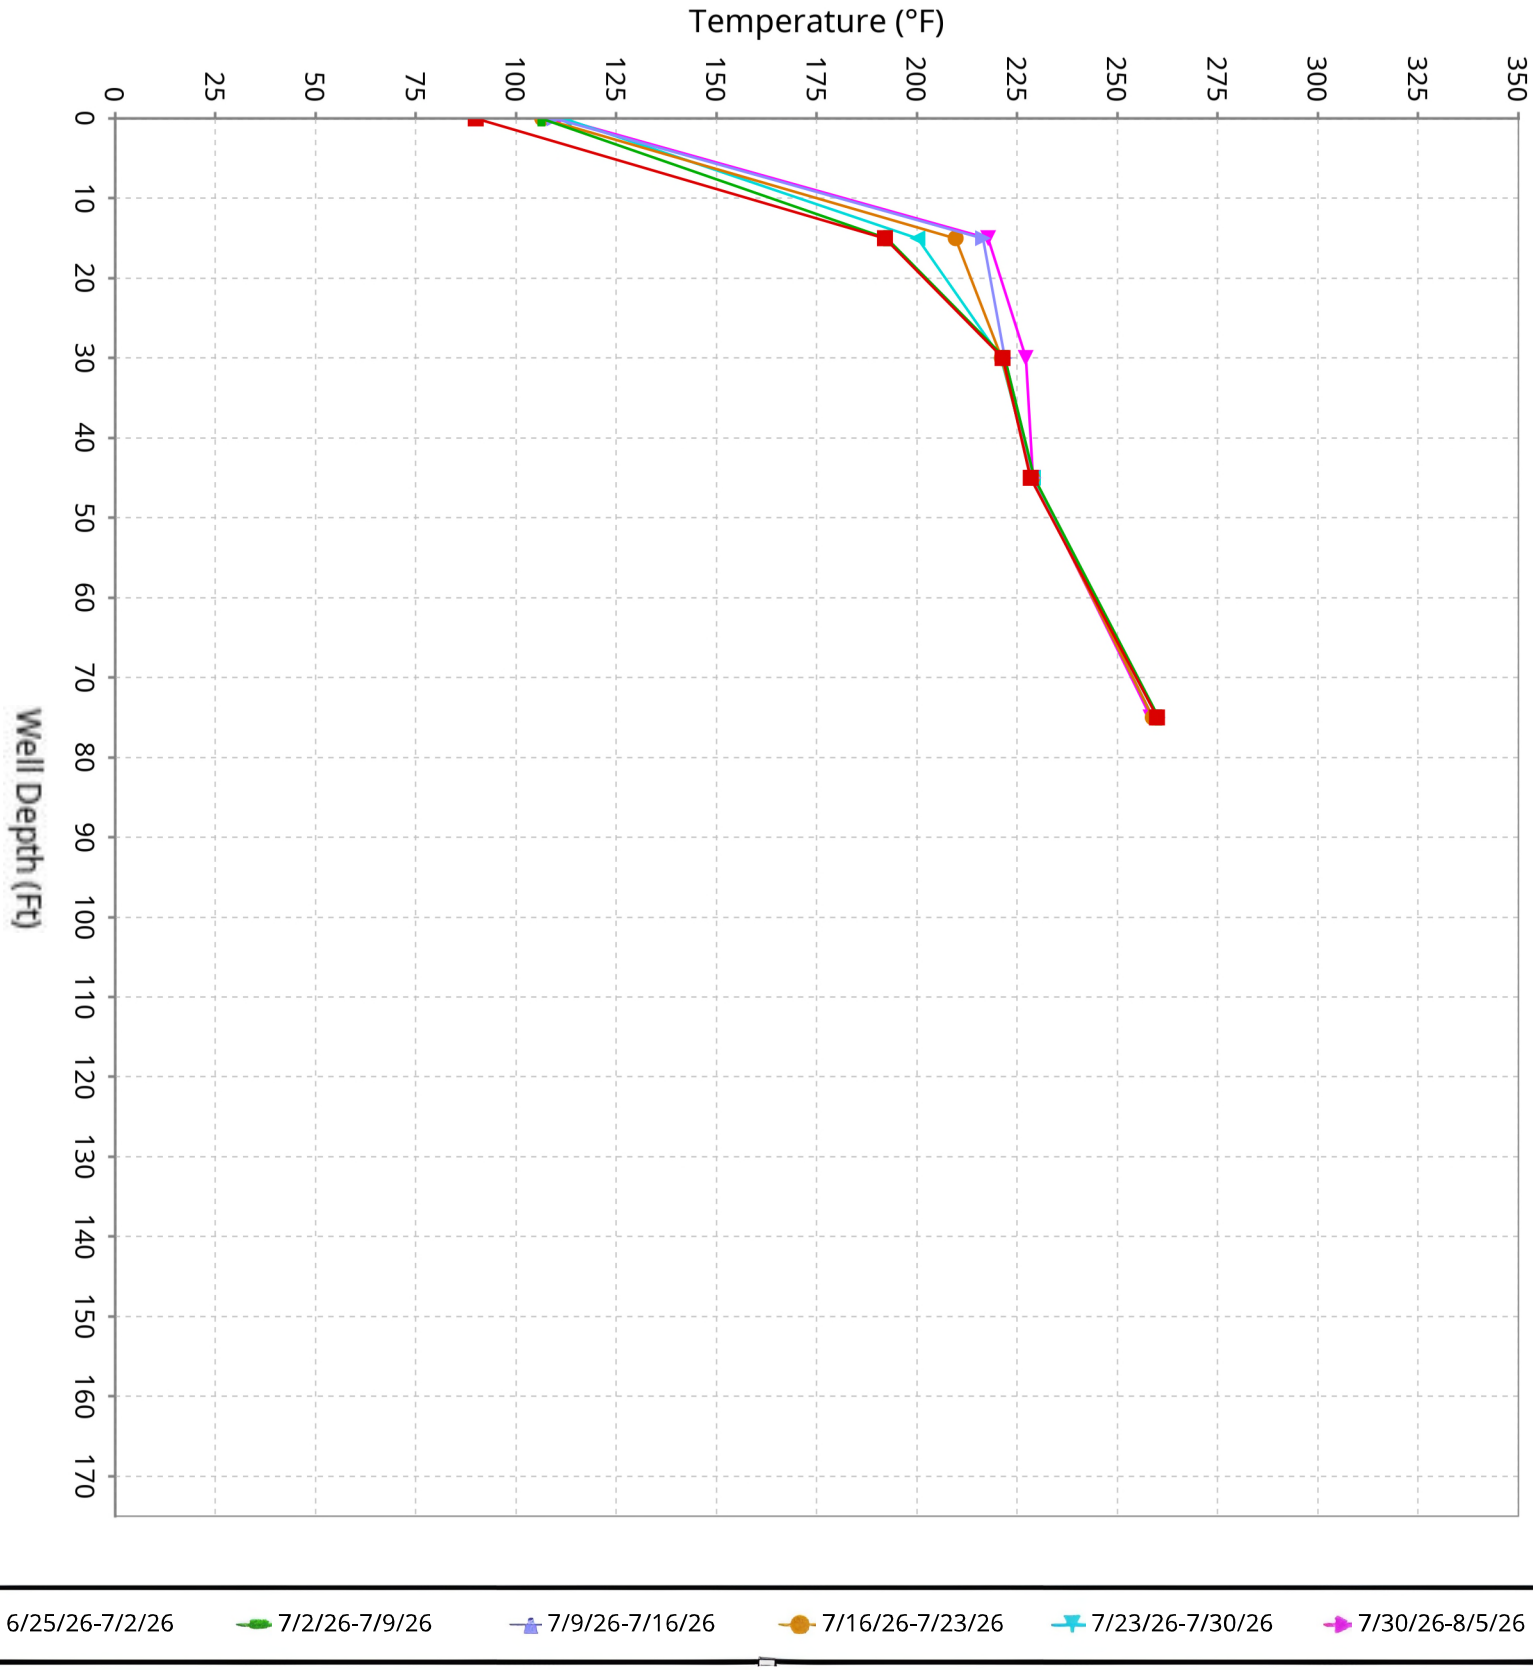

SCS ENGINEERS

Vertical Temperature Profiles from Temperature Probes atChiquita Landfill for TP-24


Maximum data for 6/25/2026 12:00 AM to 8/5/2026 12:00 AM

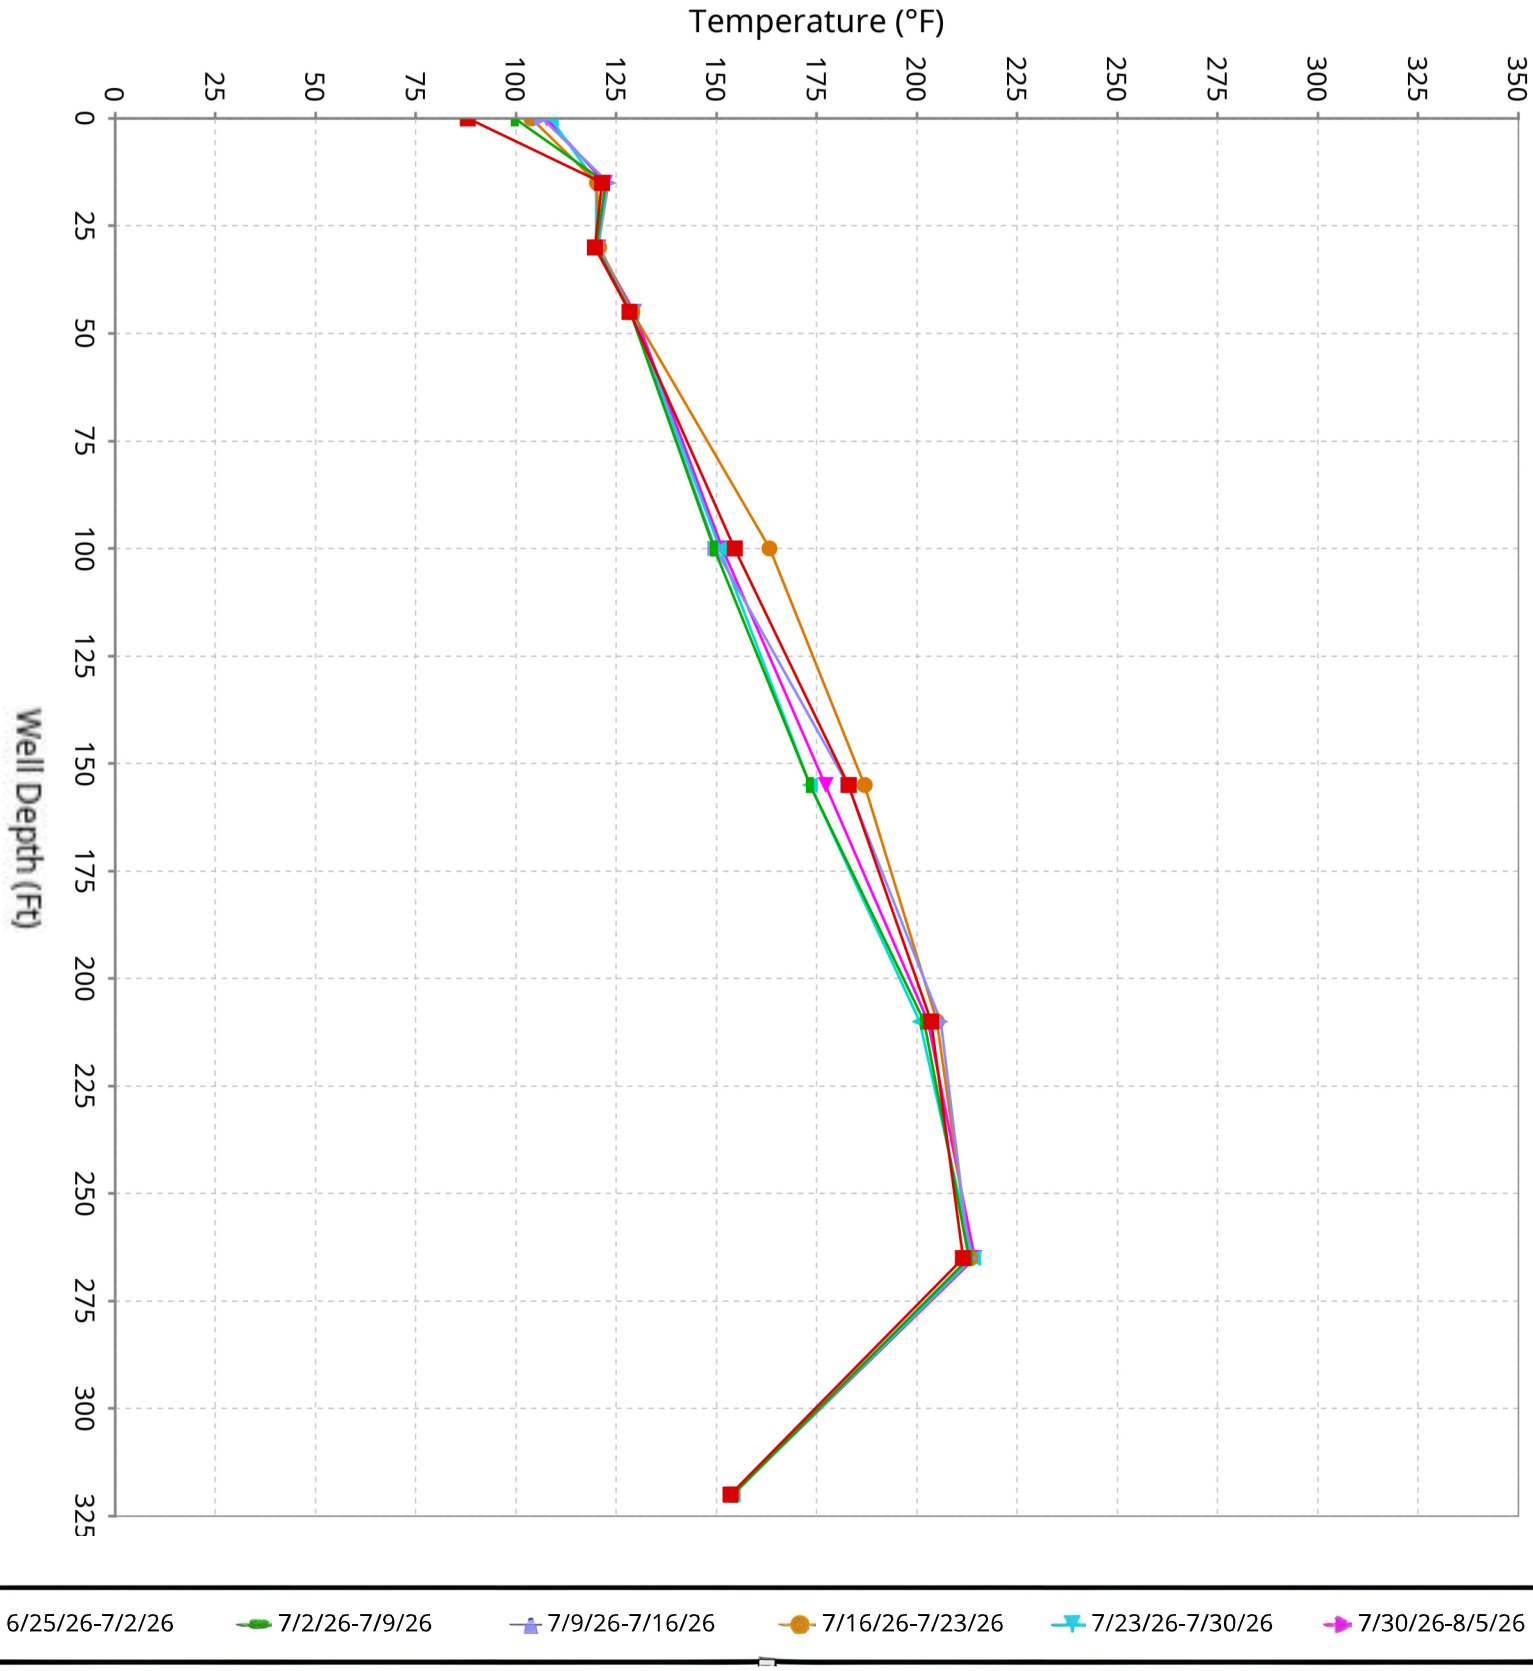

SCS ENGINEERS

Vertical Temperature Profiles from Temperature Probes atChiquita Landfill for TP-25


Maximum data for 6/25/2026 12:00 AM to 8/5/2026 12:00 AM

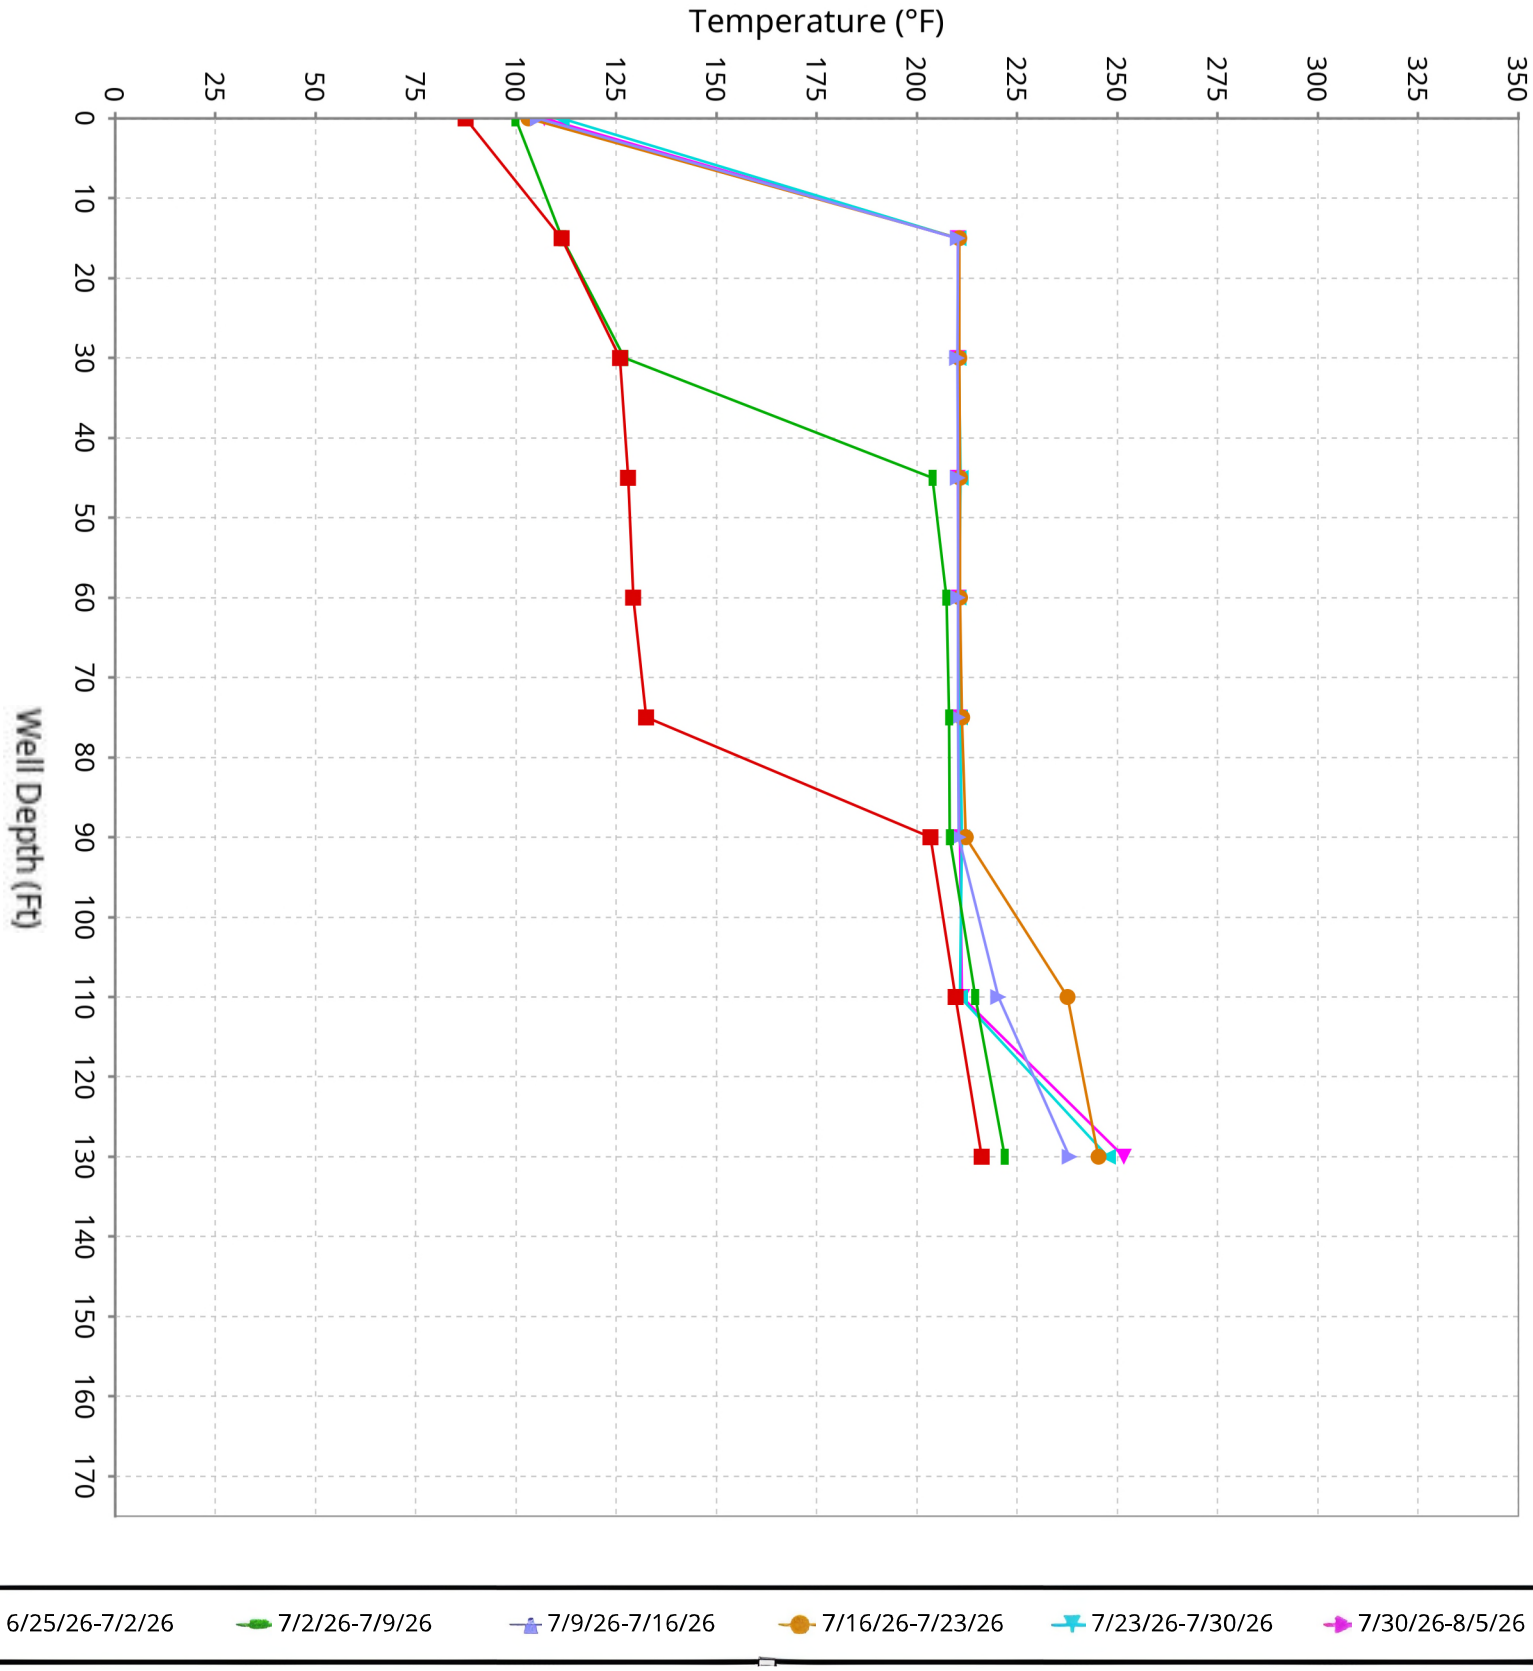

SCS ENGINEERS

Vertical Temperature Profiles from Temperature Probes atChiquita Landfill for TP-26


Maximum data for 6/25/2026 12:00 AM to 8/5/2026 12:00 AM

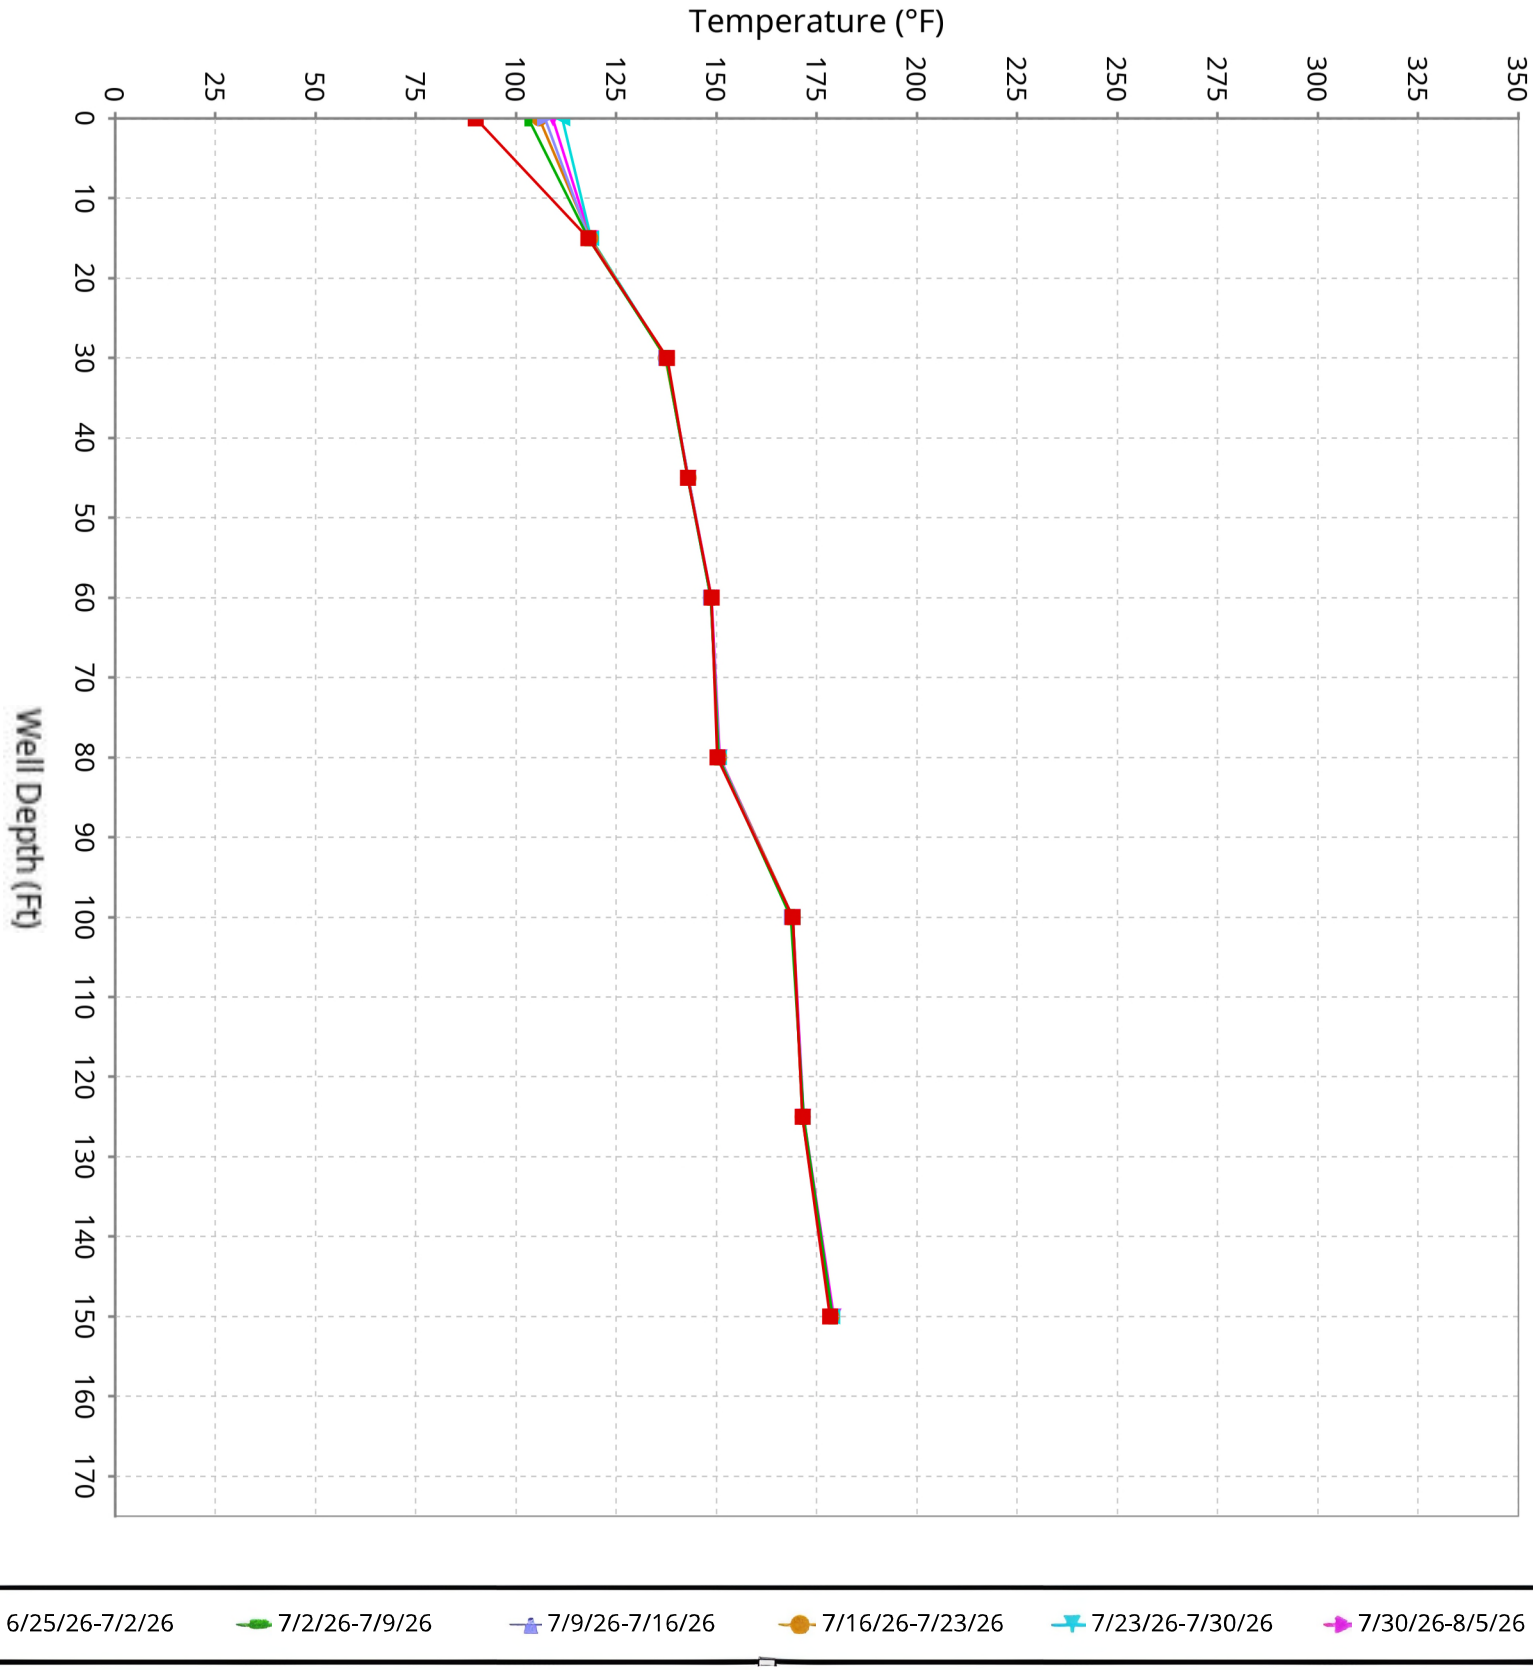

SCS ENGINEERS

Vertical Temperature Profiles from Temperature Probes atChiquita Landfill for TP-27


Maximum data for 6/25/2026 12:00 AM to 8/5/2026 12:00 AM

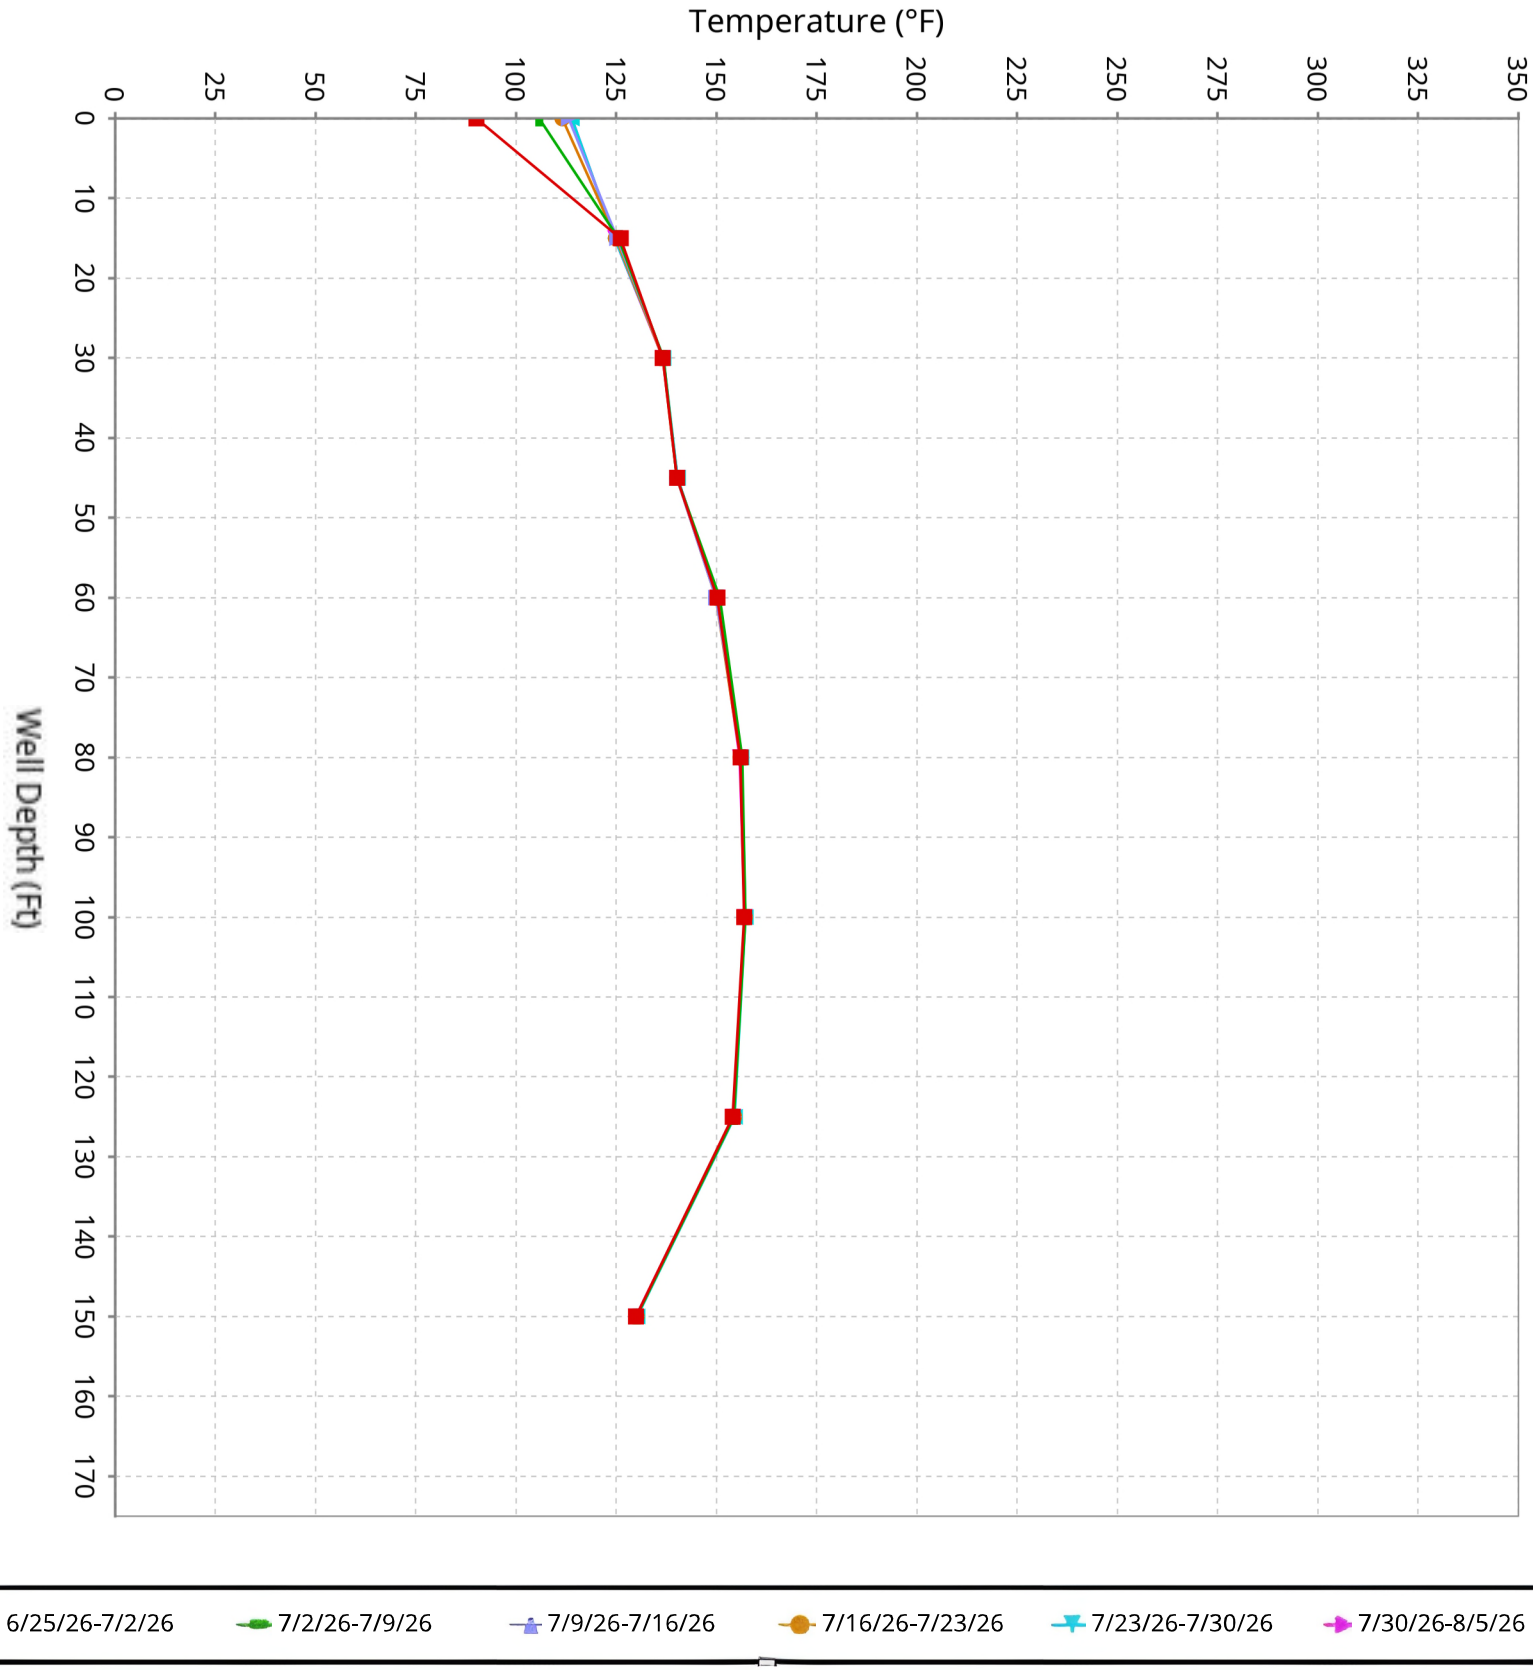

SCS ENGINEERS

Vertical Temperature Profiles from Temperature Probes atChiquita Landfill for TP-28


Maximum data for 6/25/2026 12:00 AM to 8/5/2026 12:00 AM

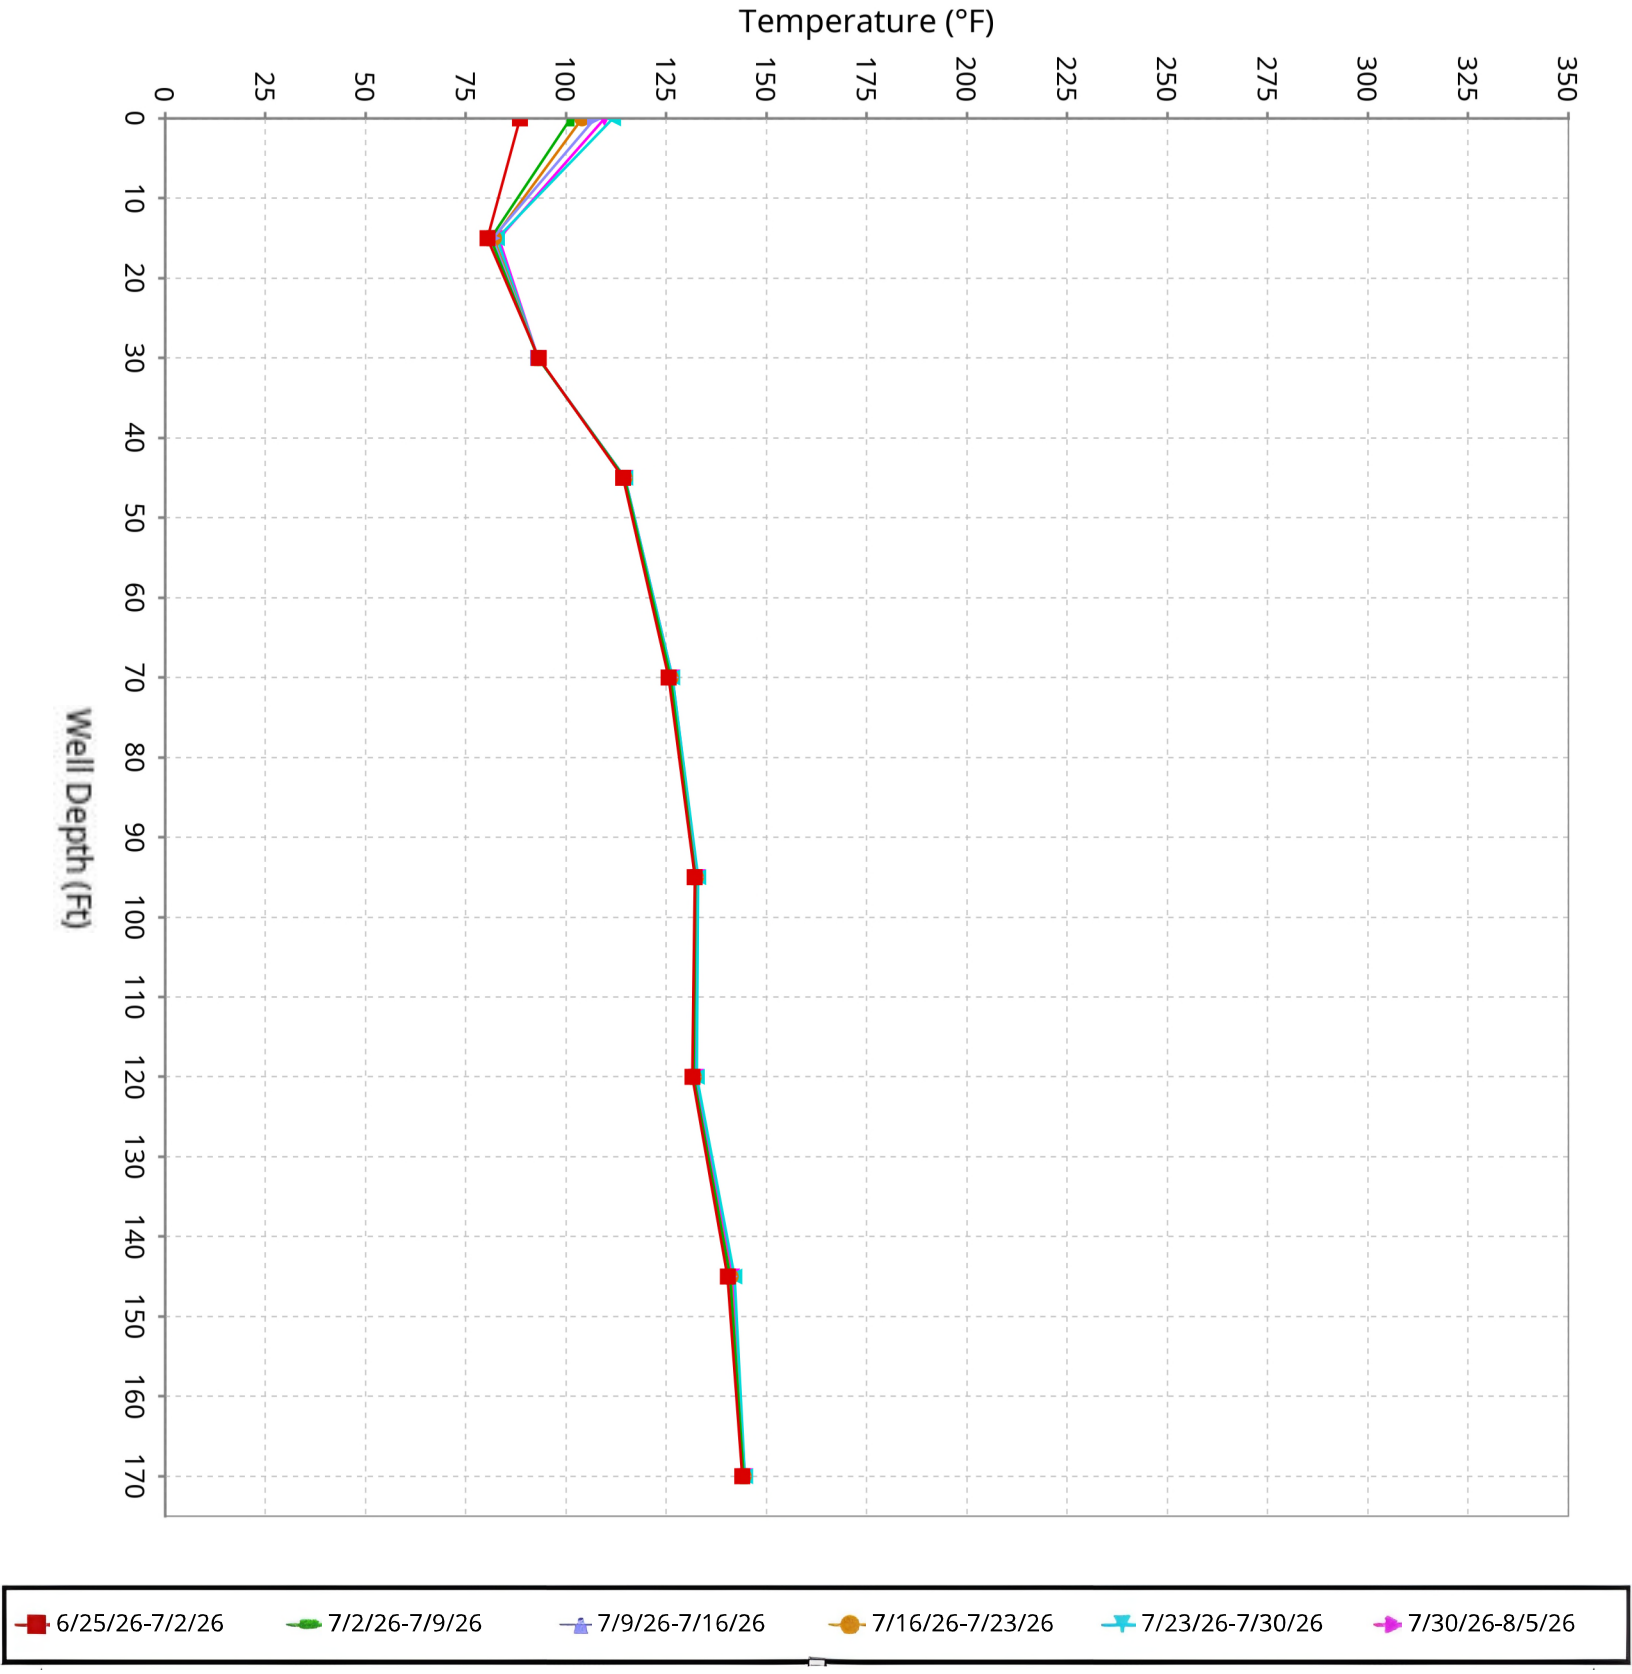

SCS ENGINEERS

Vertical Temperature Profiles from Temperature Probes atChiquita Landfill for TP-29


Maximum data for 6/25/2026 12:00 AM to 8/5/2026 12:00 AM

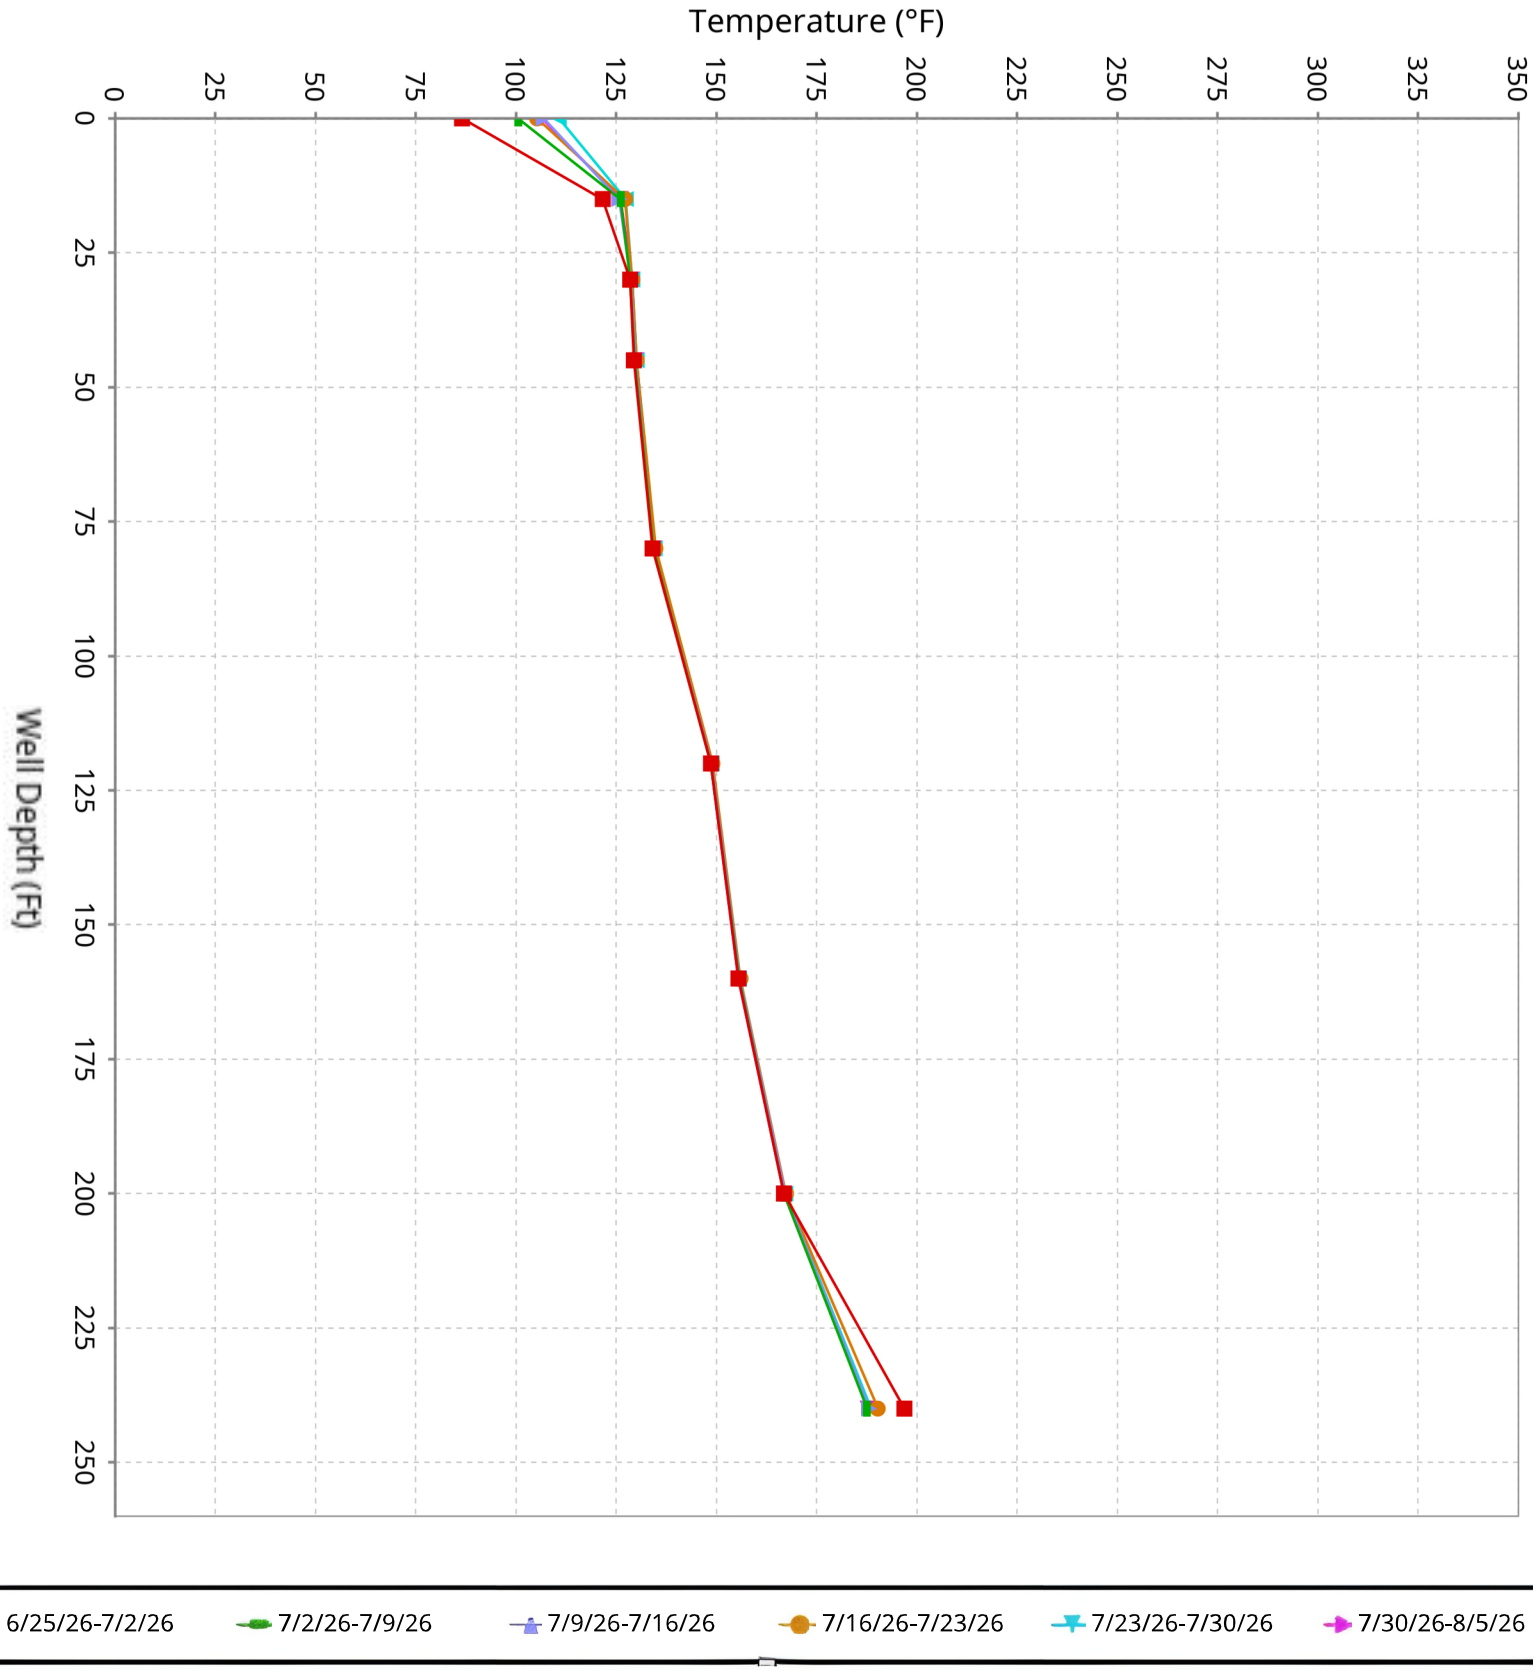

SCS ENGINEERS

Vertical Temperature Profiles from Temperature Probes atChiquita Landfill for TP-30


Maximum data for 6/25/2026 12:00 AM to 8/5/2026 12:00 AM

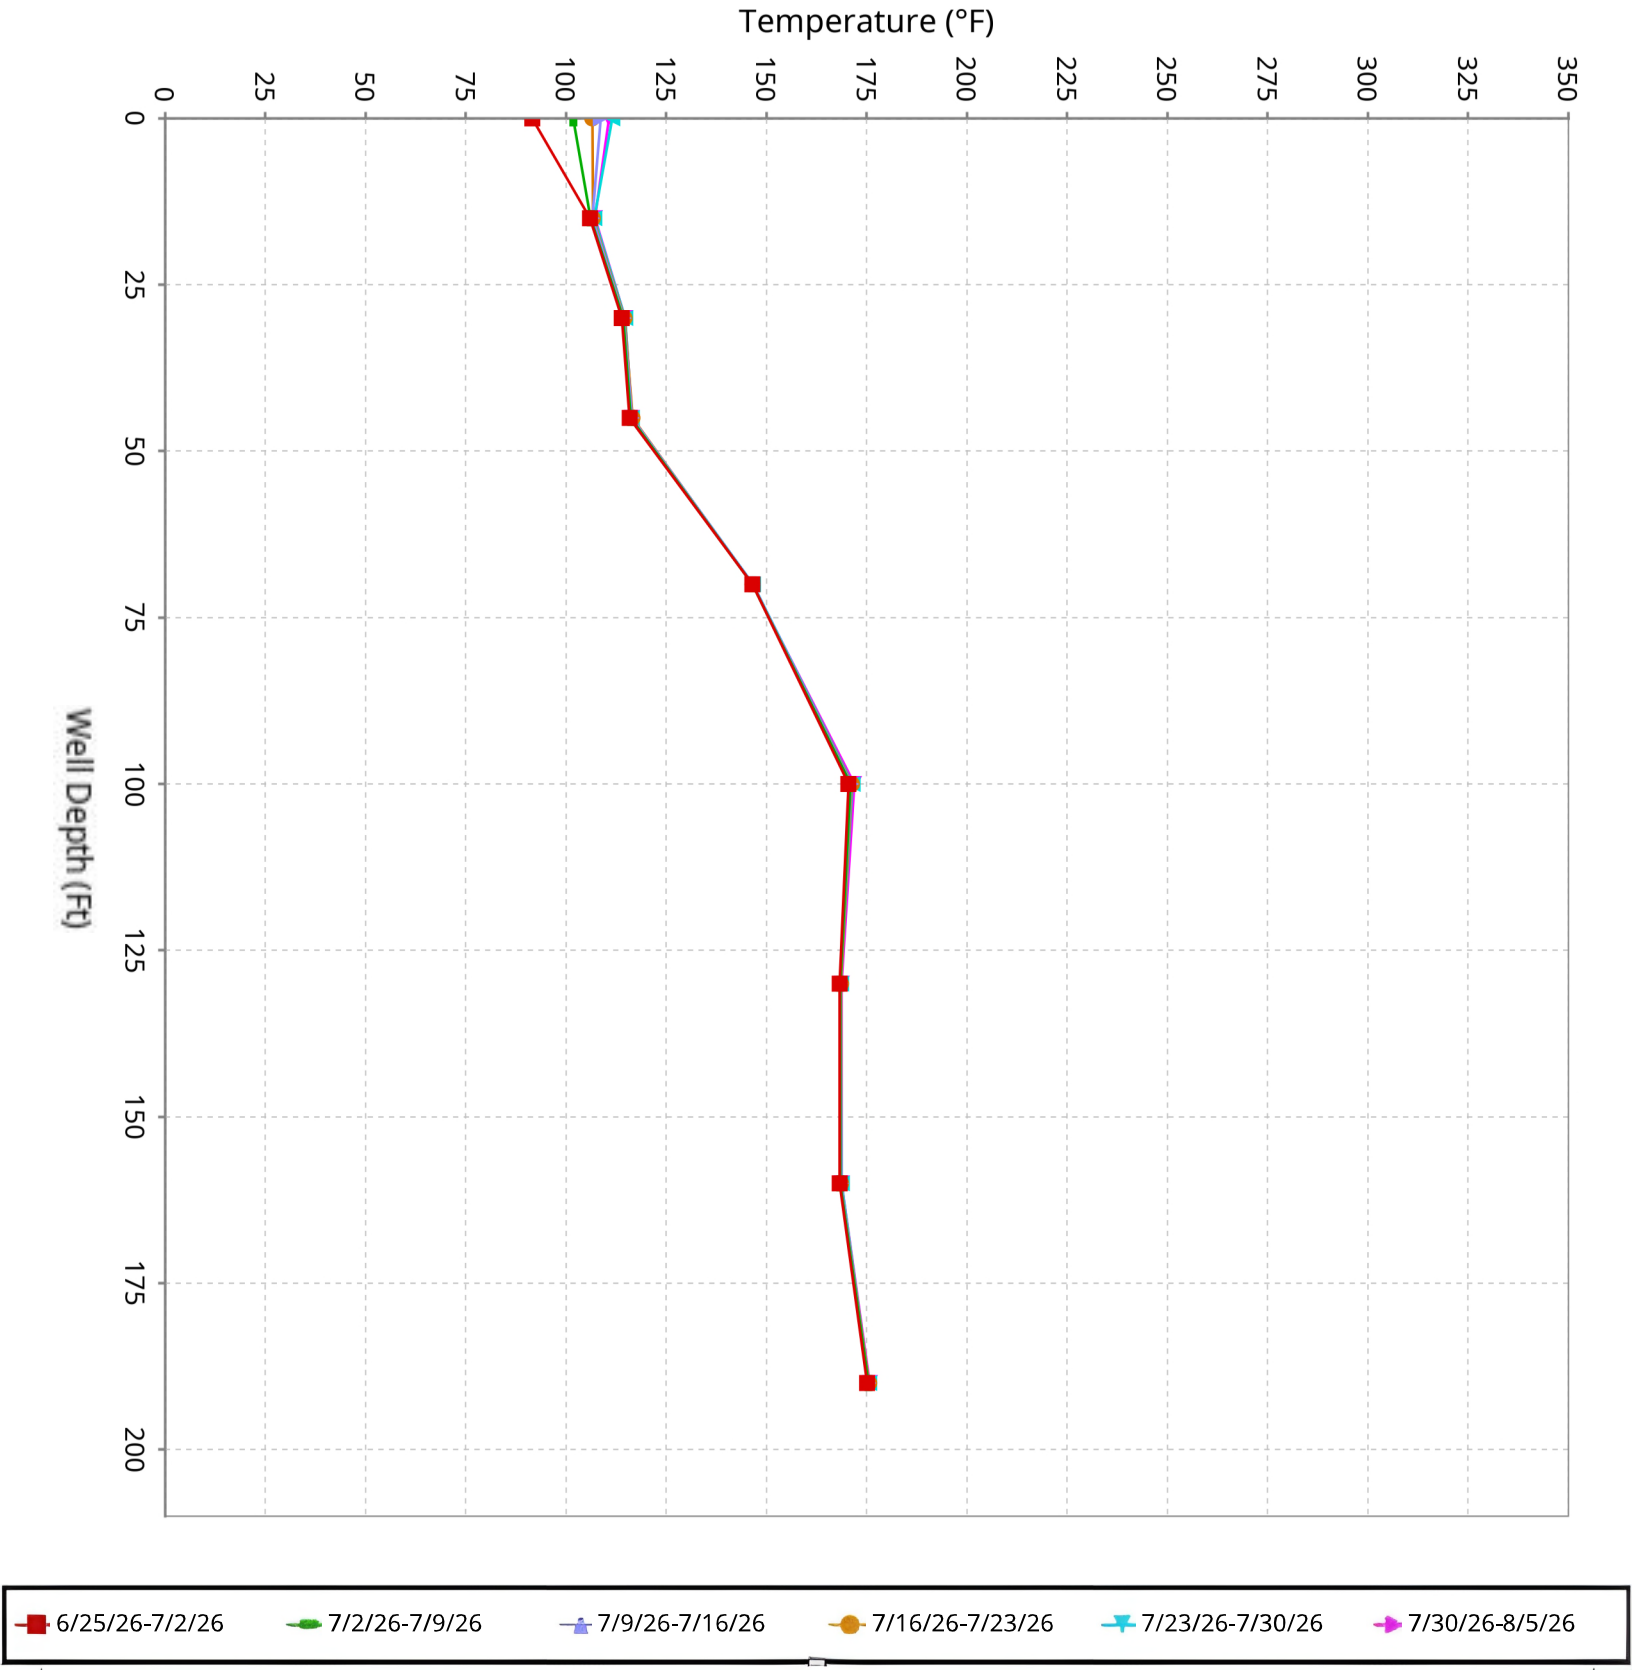

SCS ENGINEERS

Vertical Temperature Profiles from Temperature Probes atChiquita Landfill for TP-31


Maximum data for 6/25/2026 12:00 AM to 8/5/2026 12:00 AM

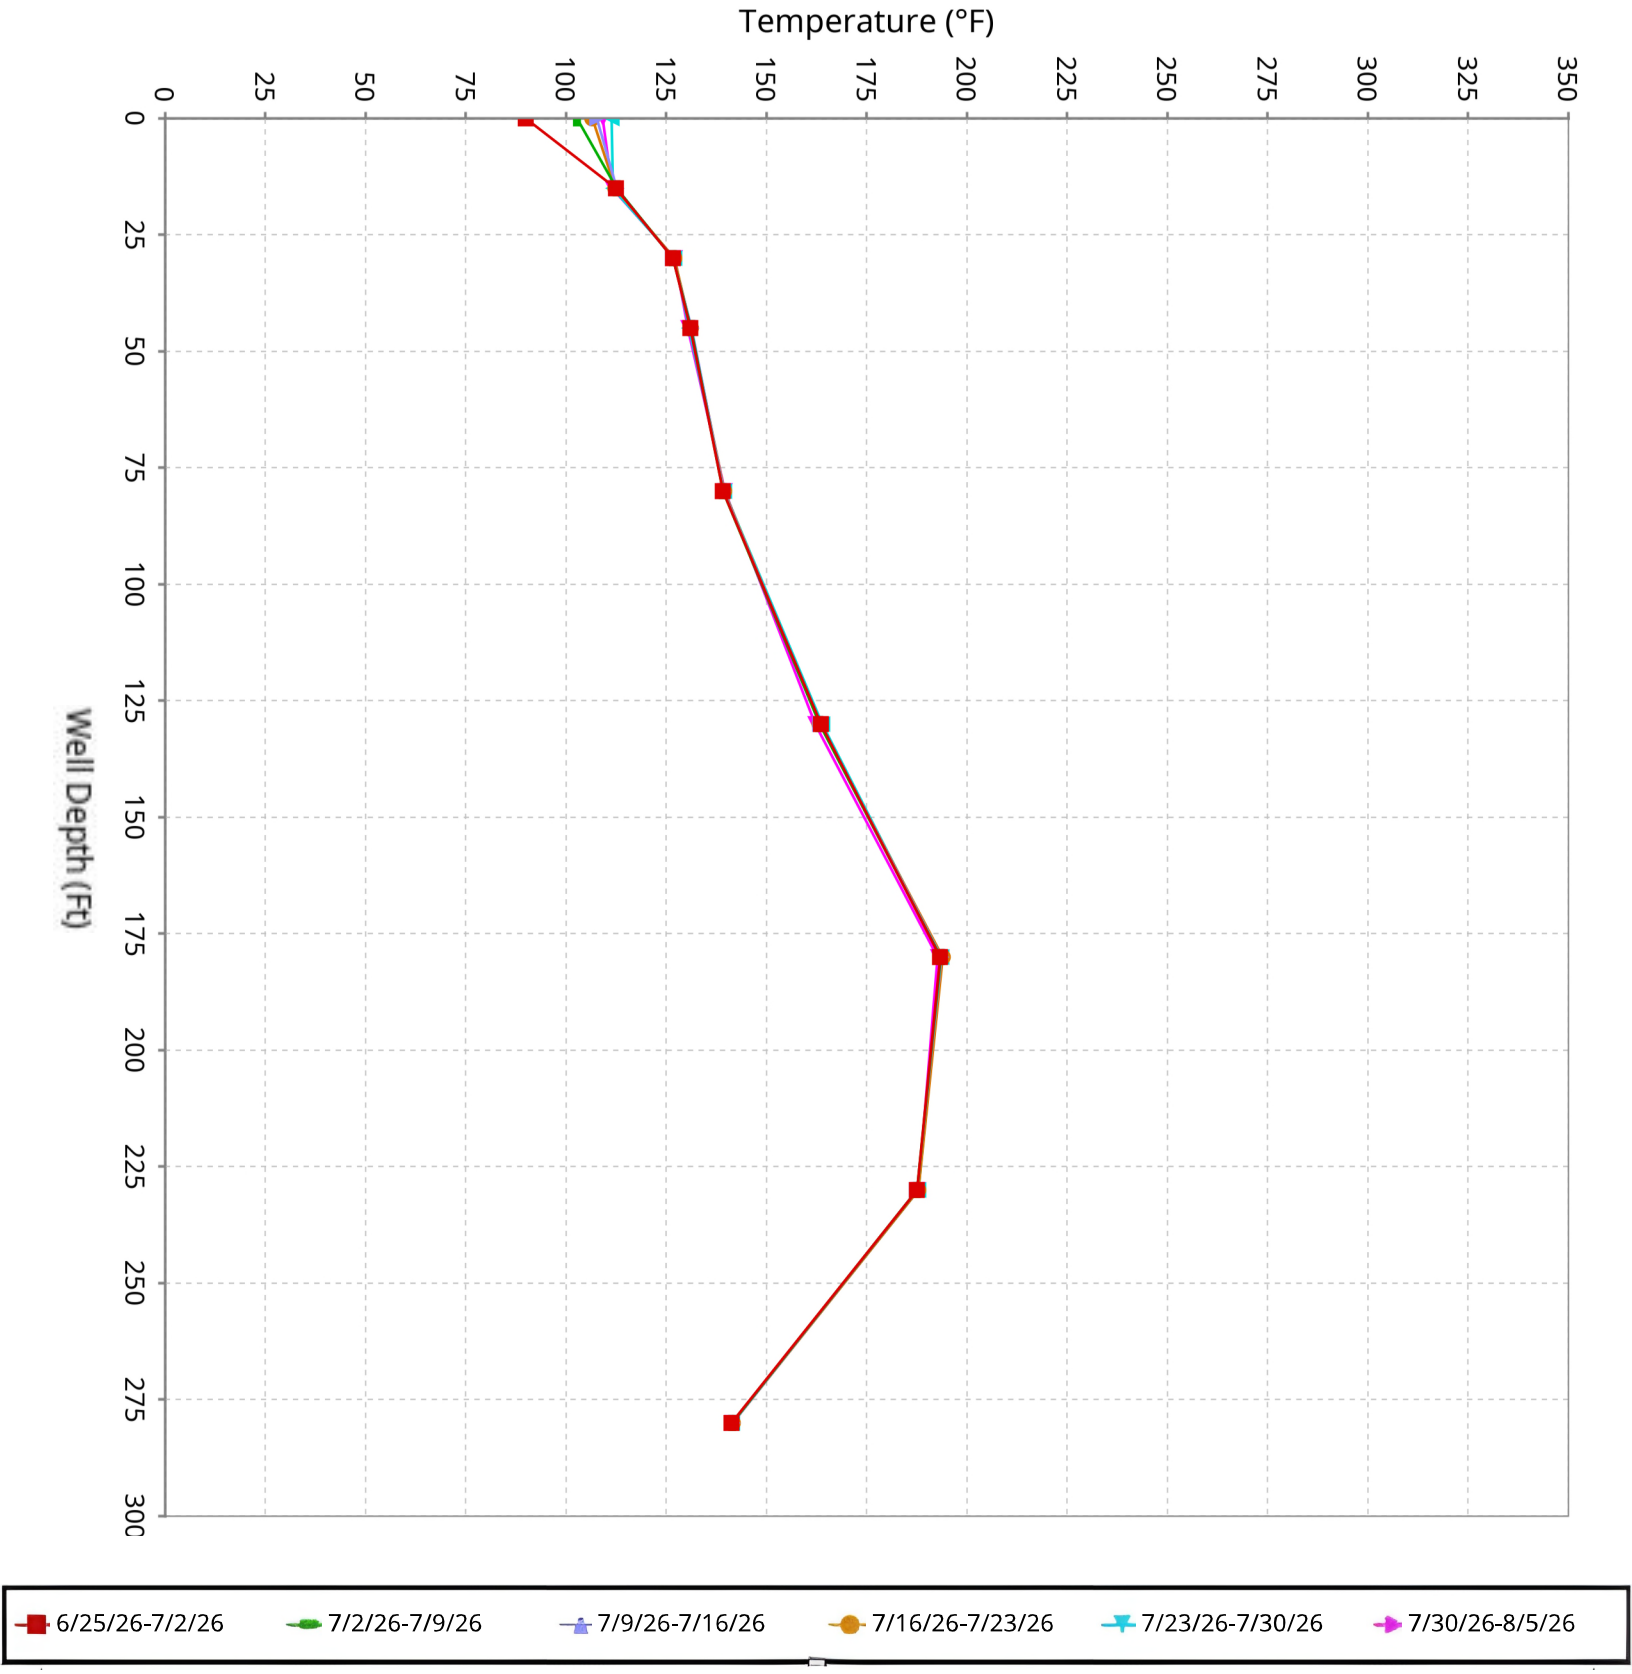

SCS ENGINEERS

Vertical Temperature Profiles from Temperature Probes atChiquita Landfill for TP-32


Maximum data for 6/25/2026 12:00 AM to 8/5/2026 12:00 AM

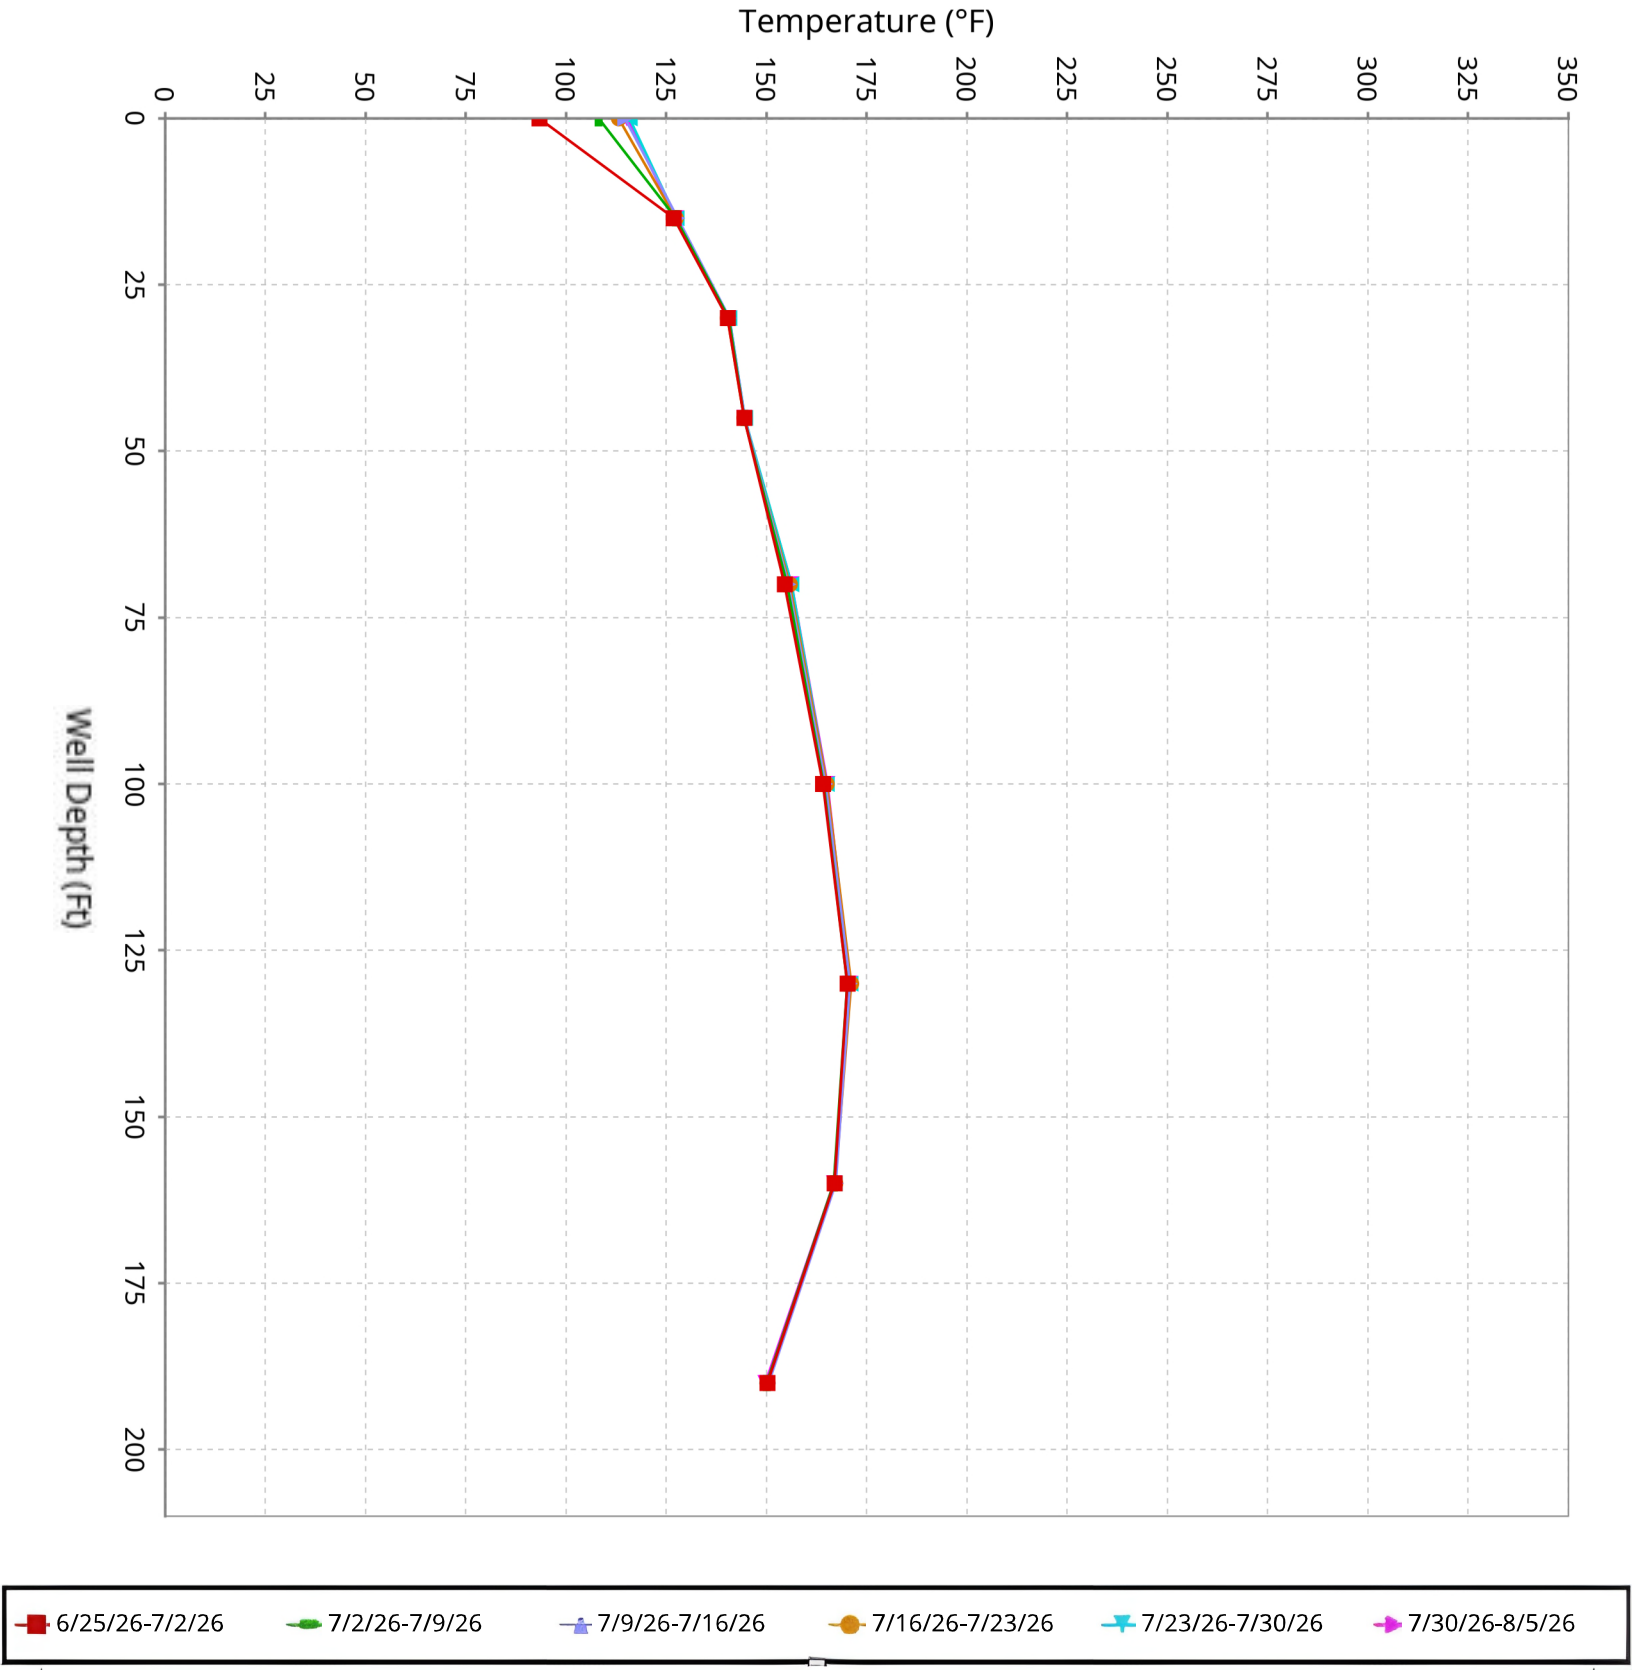

SCS ENGINEERS

Vertical Temperature Profiles from Temperature Probes atChiquita Landfill for TP-33


Maximum data for 6/25/2026 12:00 AM to 8/5/2026 12:00 AM

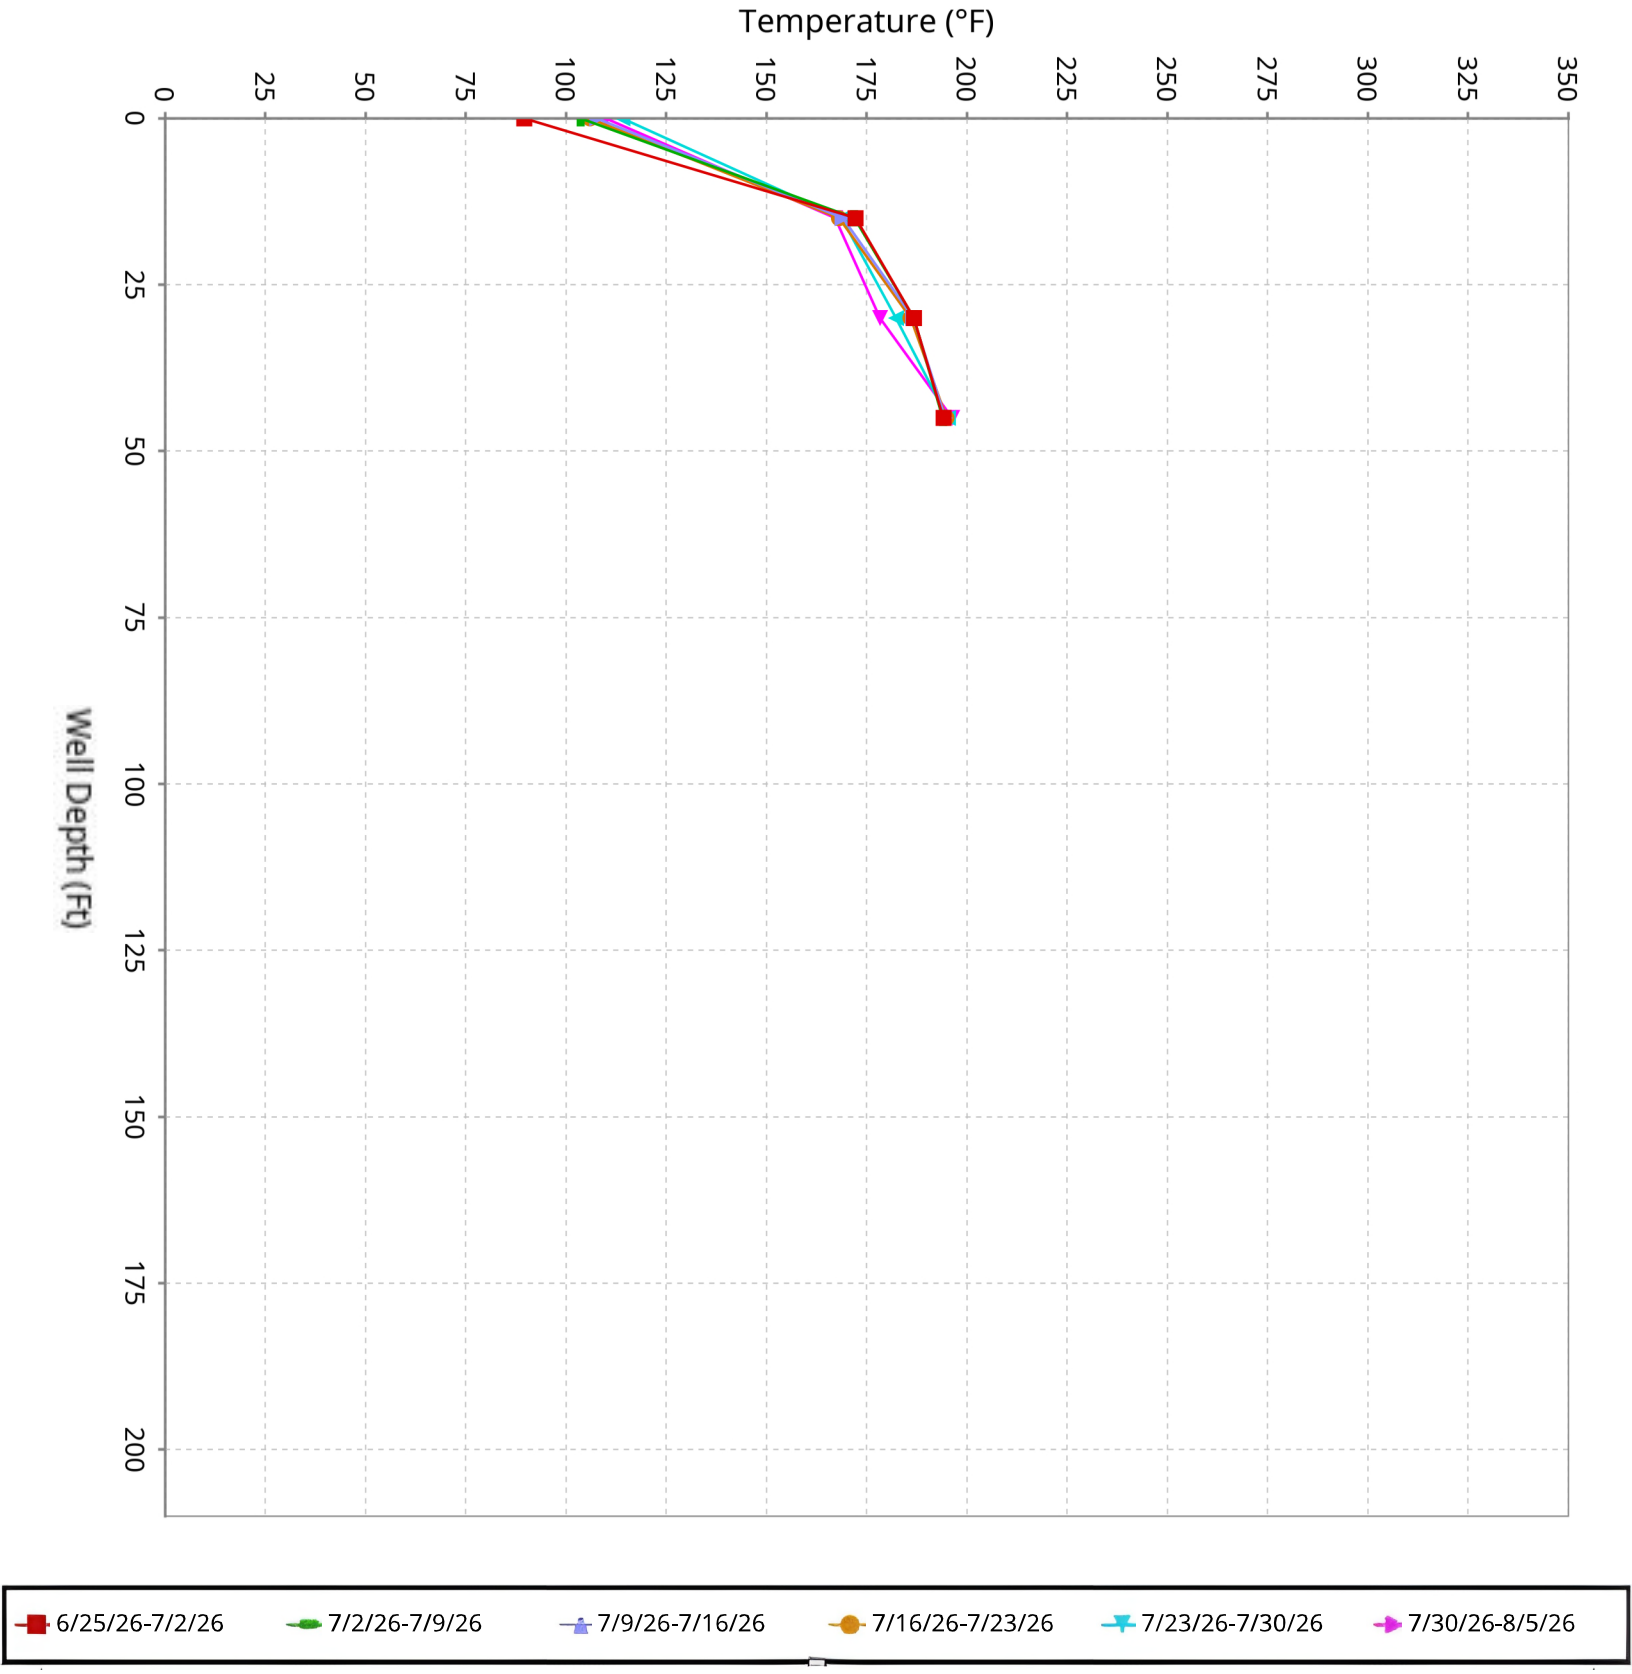

SCS ENGINEERS

Vertical Temperature Profiles from Temperature Probes atChiquita Landfill for TP-34


Maximum data for 6/25/2026 12:00 AM to 8/5/2026 12:00 AM

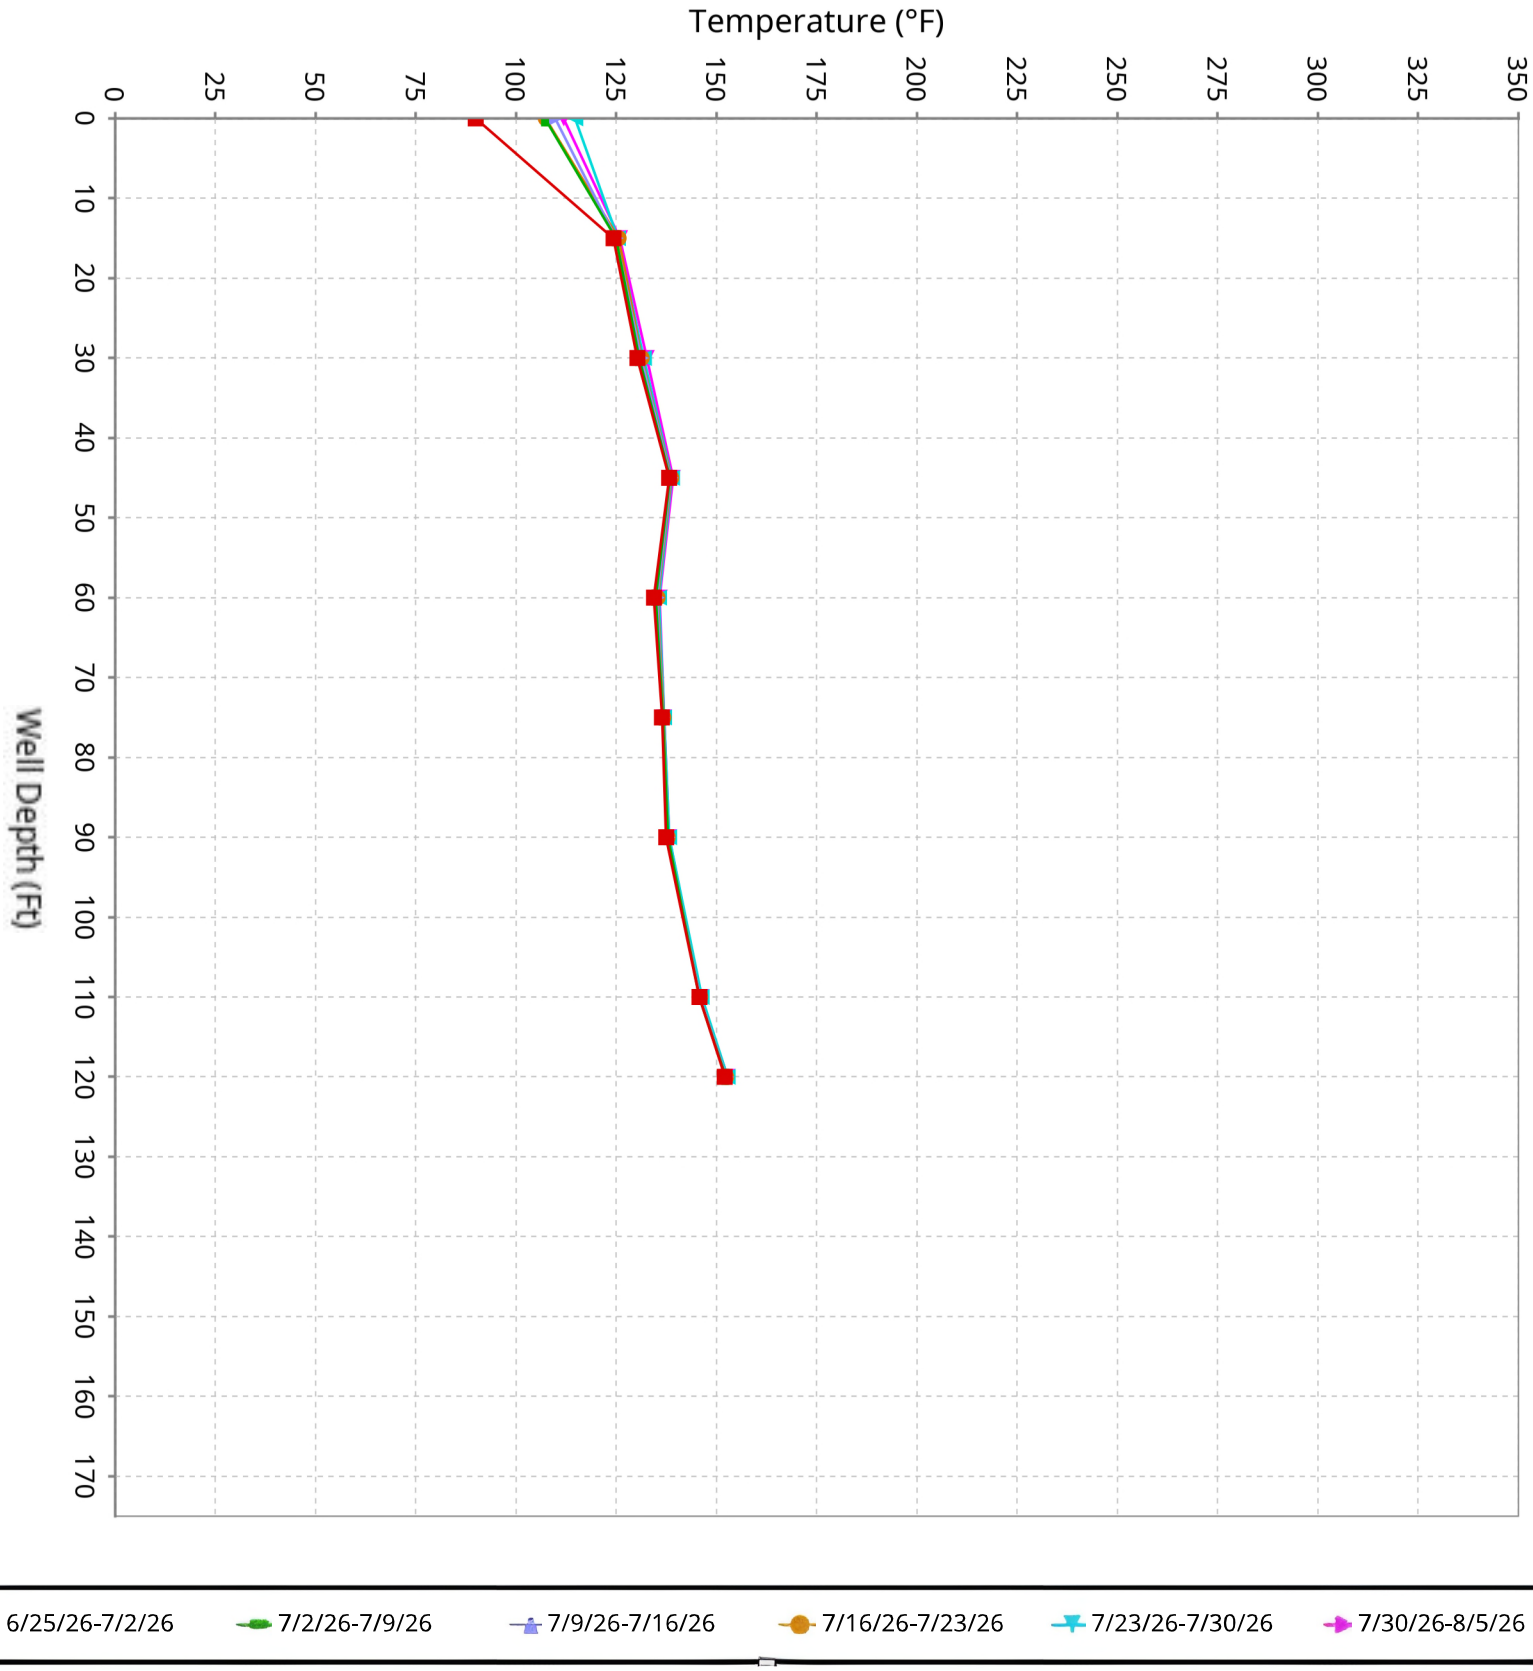

SCS ENGINEERS

Vertical Temperature Profiles from Temperature Probes atChiquita Landfill for TP-35


Maximum data for 6/25/2026 12:00 AM to 8/5/2026 12:00 AM

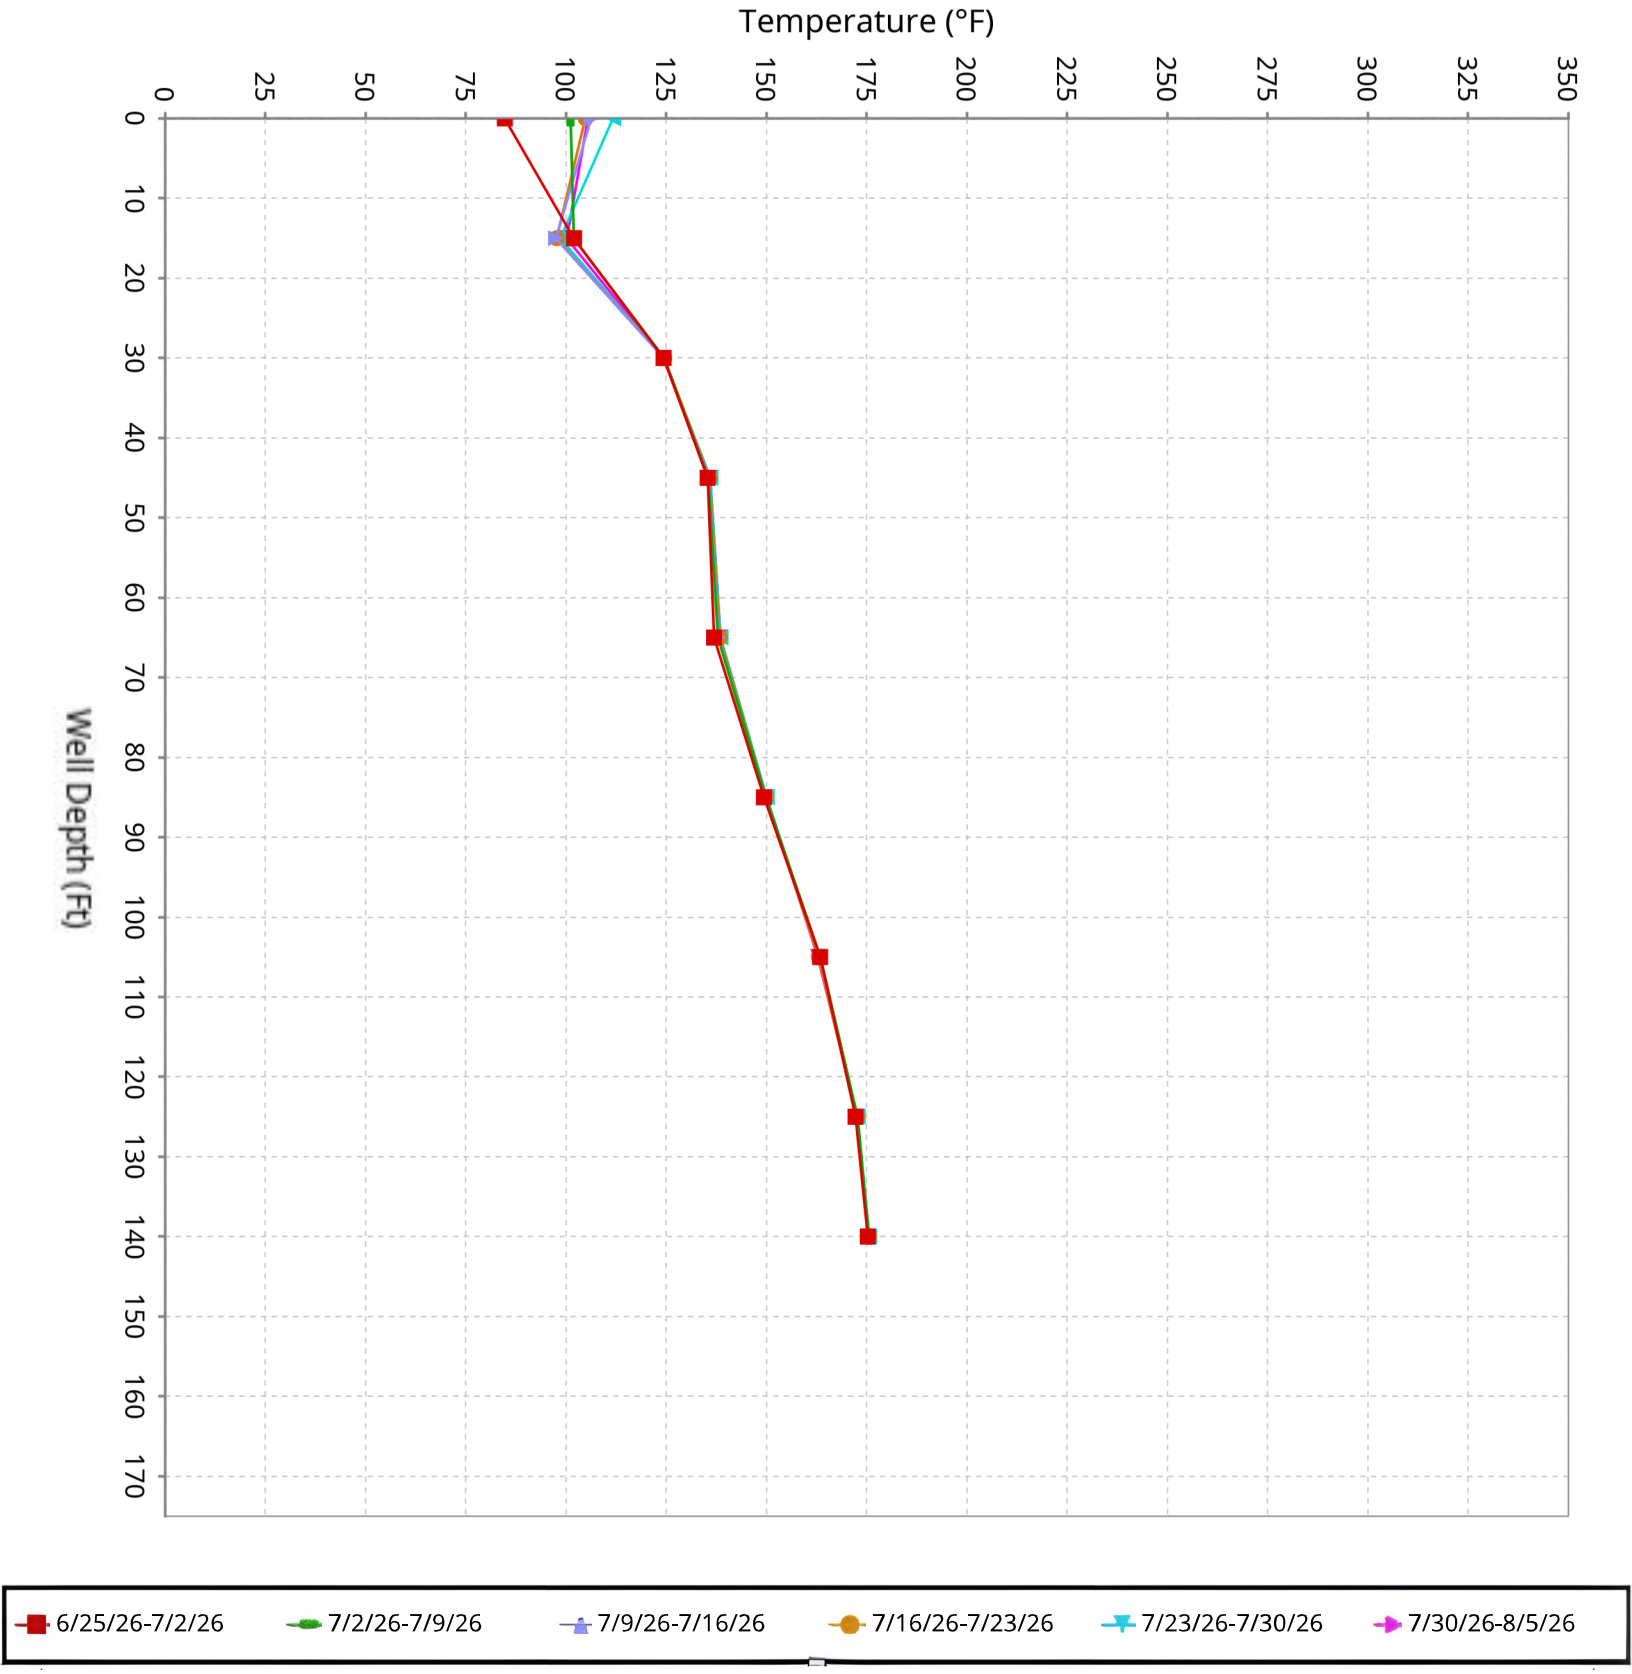

SCS ENGINEERS

Vertical Temperature Profiles from Temperature Probes atChiquita Landfill for TP-36


Maximum data for 6/25/2026 12:00 AM to 8/5/2026 12:00 AM

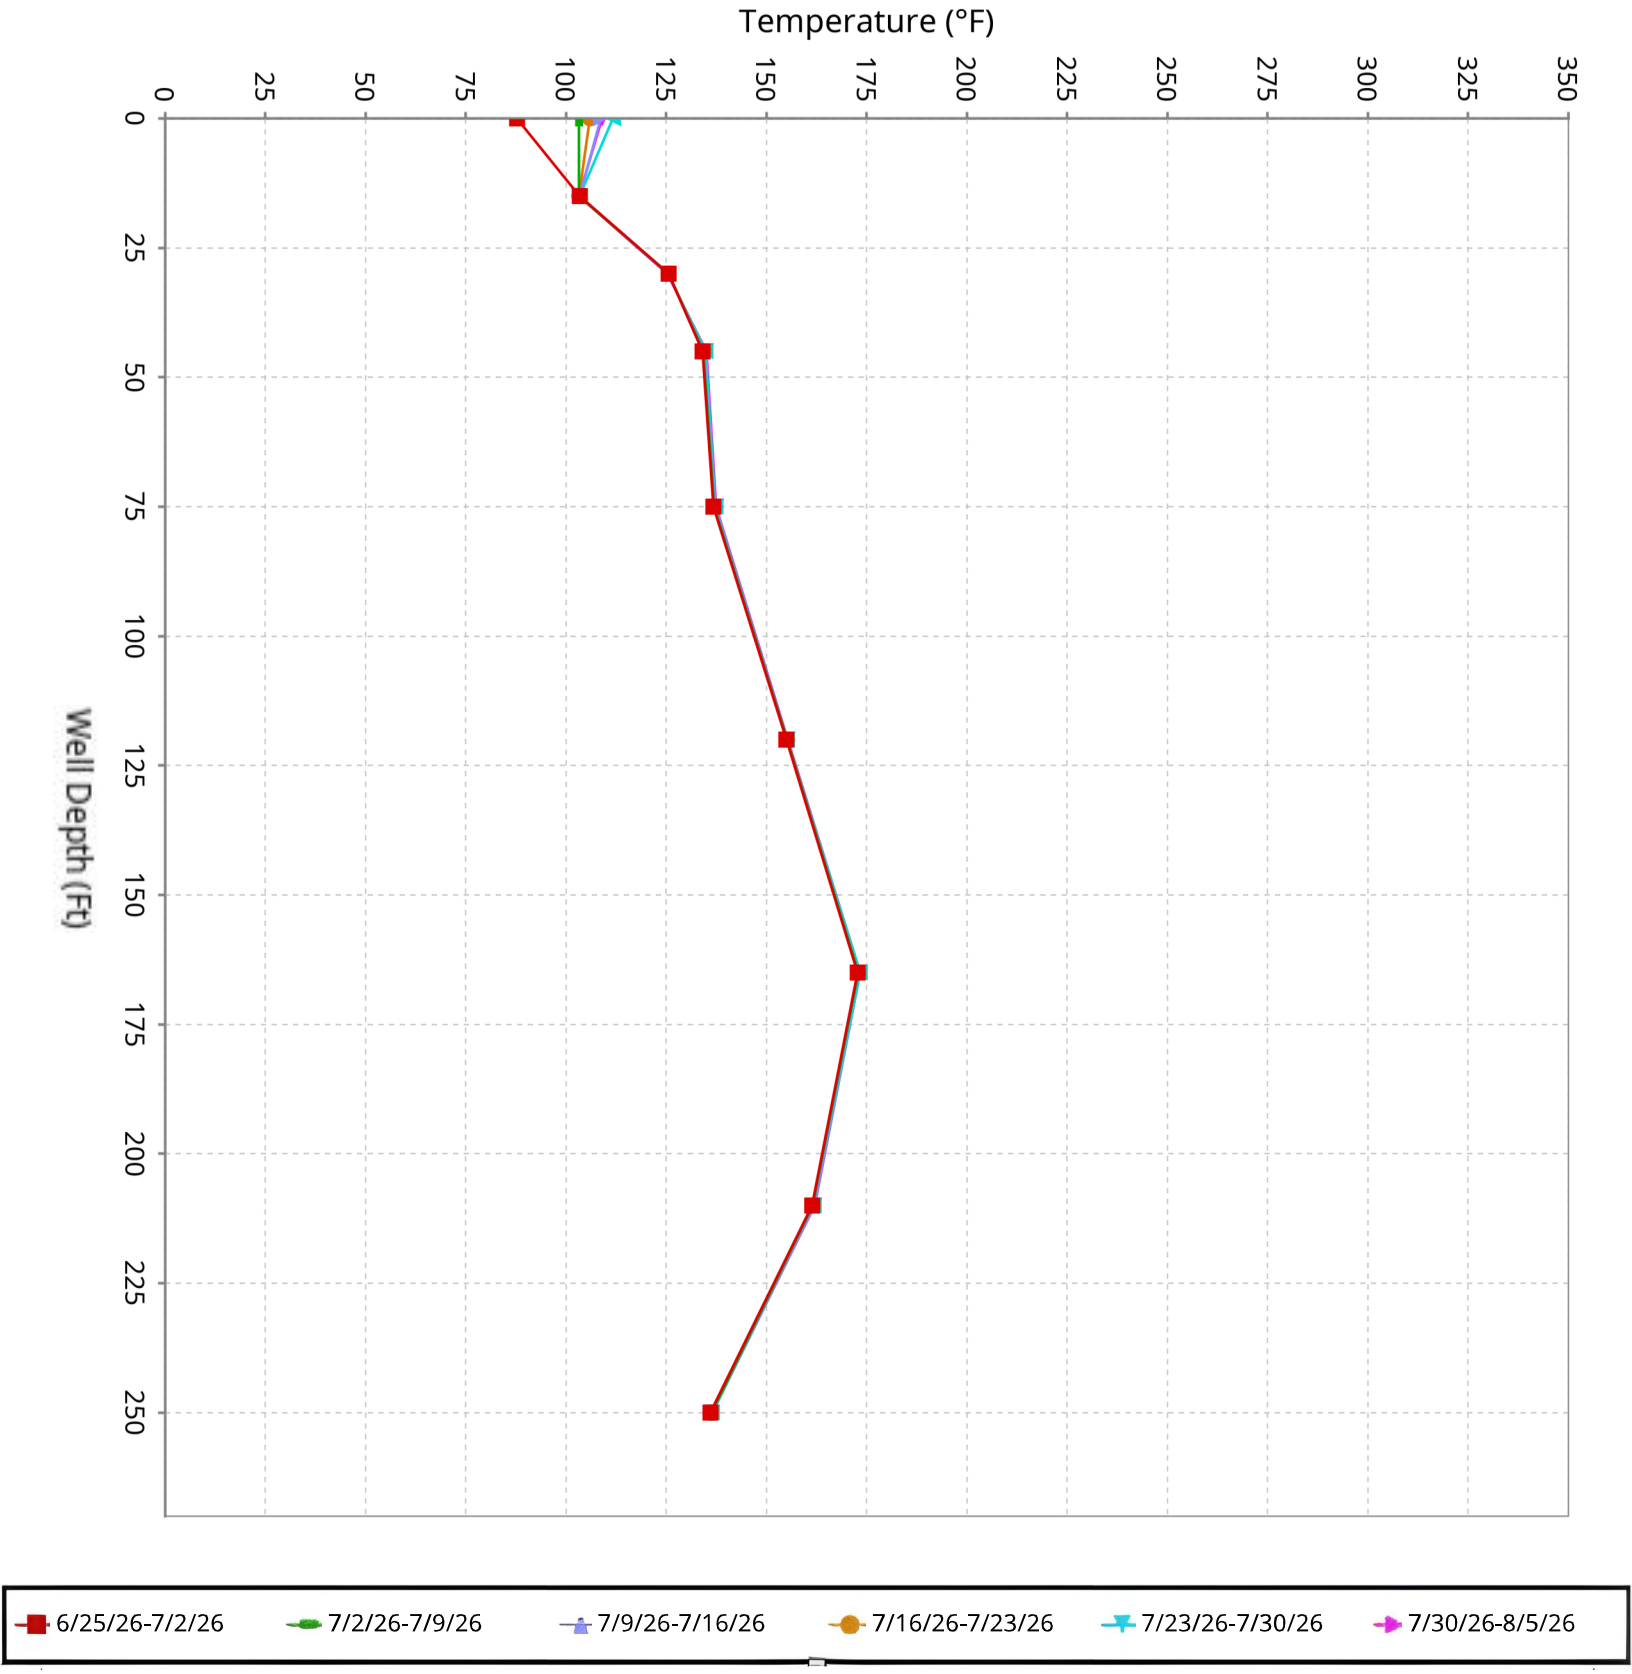

SCS ENGINEERS

Vertical Temperature Profiles from Temperature Probes atChiquita Landfill for TP-37


Maximum data for 6/25/2026 12:00 AM to 8/5/2026 12:00 AM

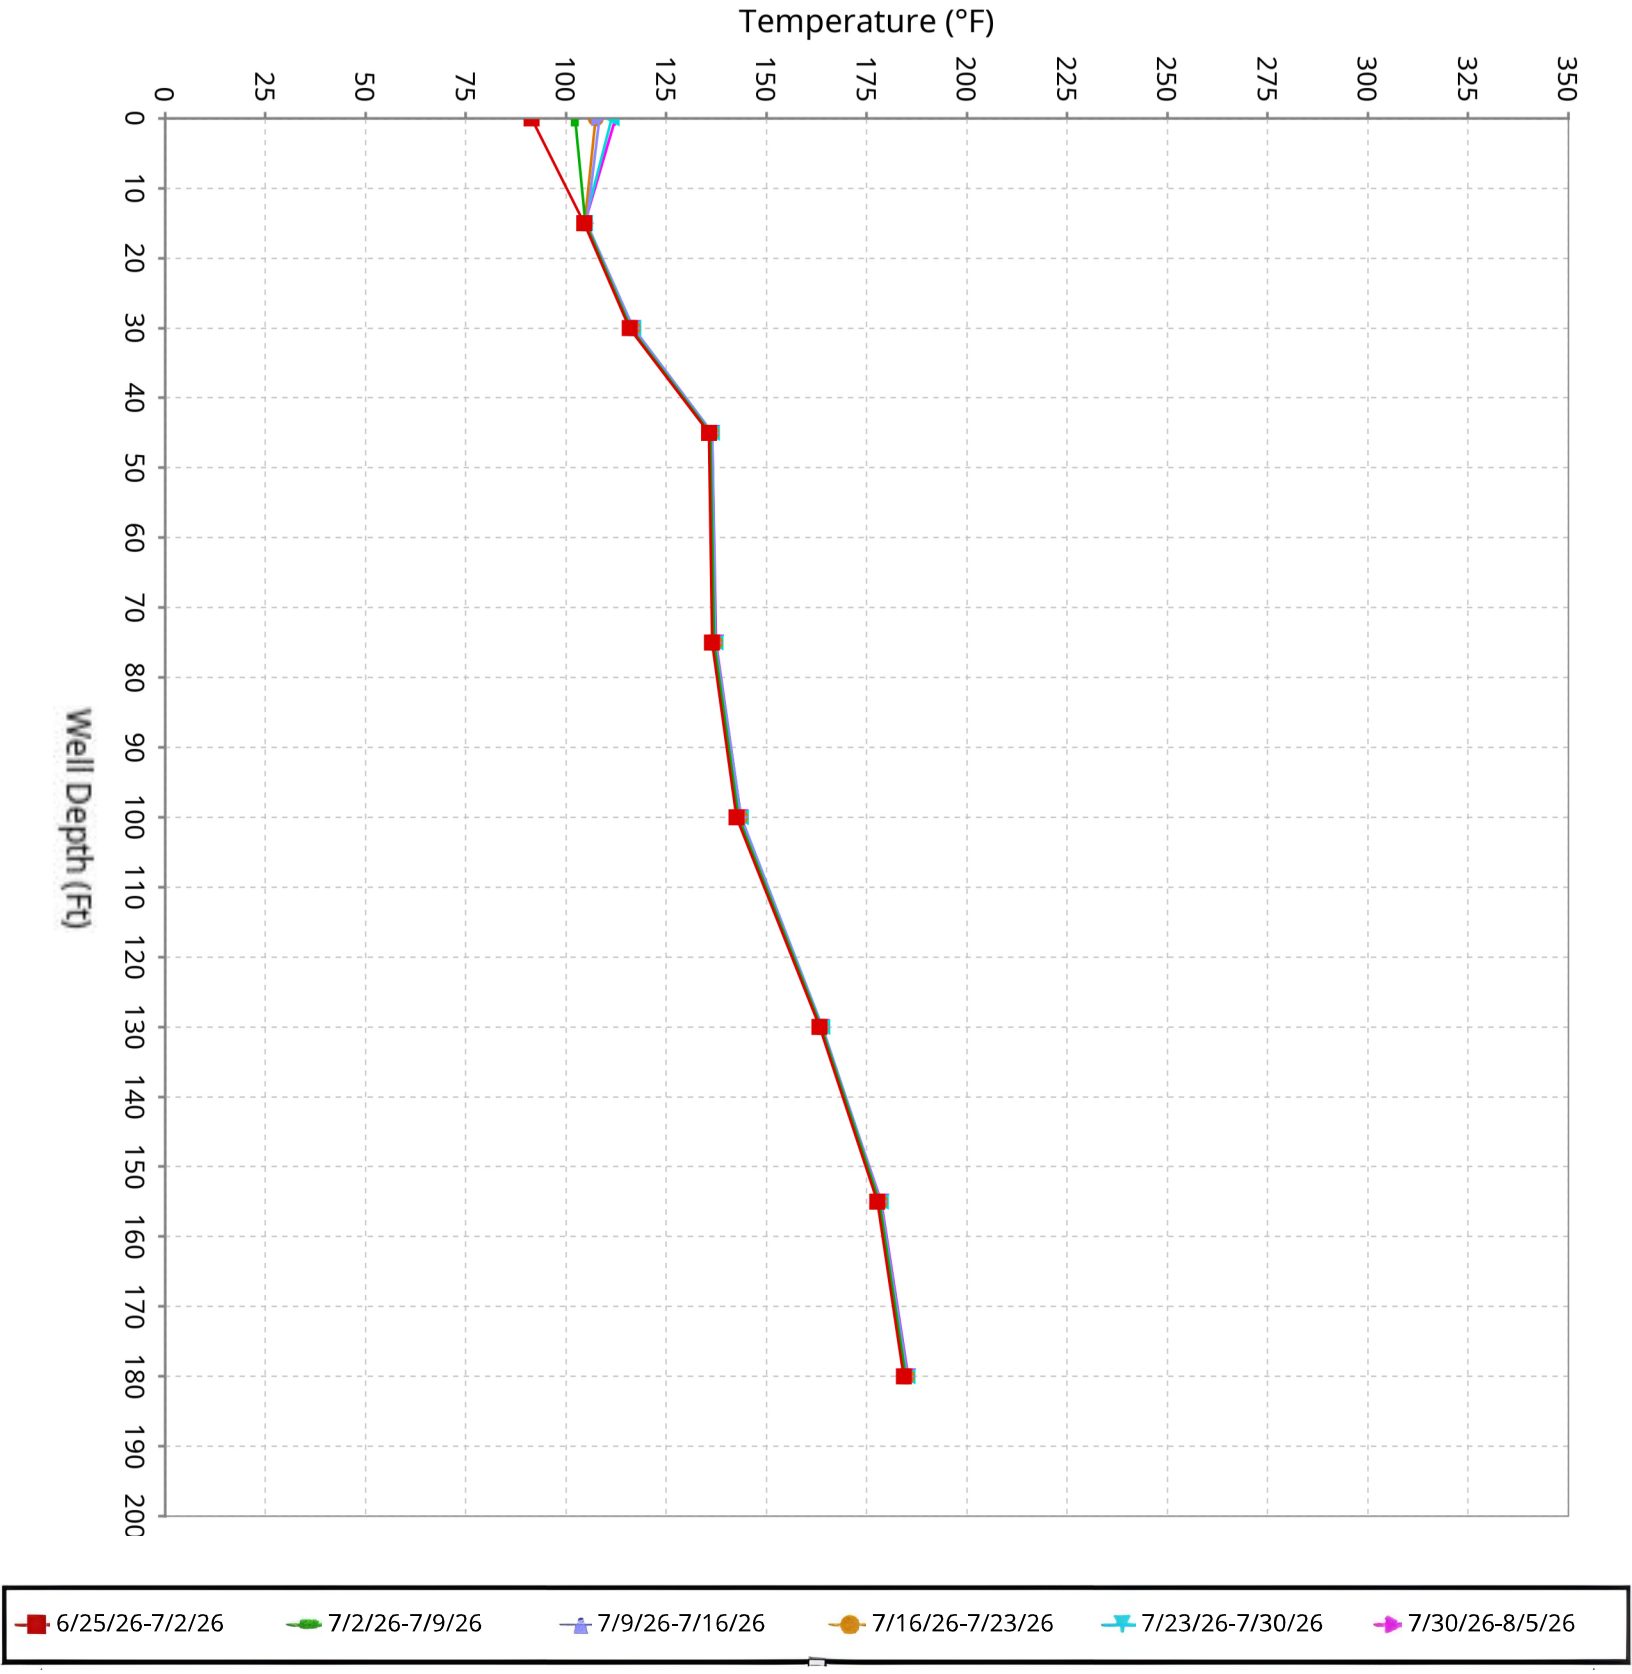

SCS ENGINEERS

Vertical Temperature Profiles from Temperature Probes atChiquita Landfill for TP-38


Maximum data for 6/25/2026 12:00 AM to 8/5/2026 12:00 AM

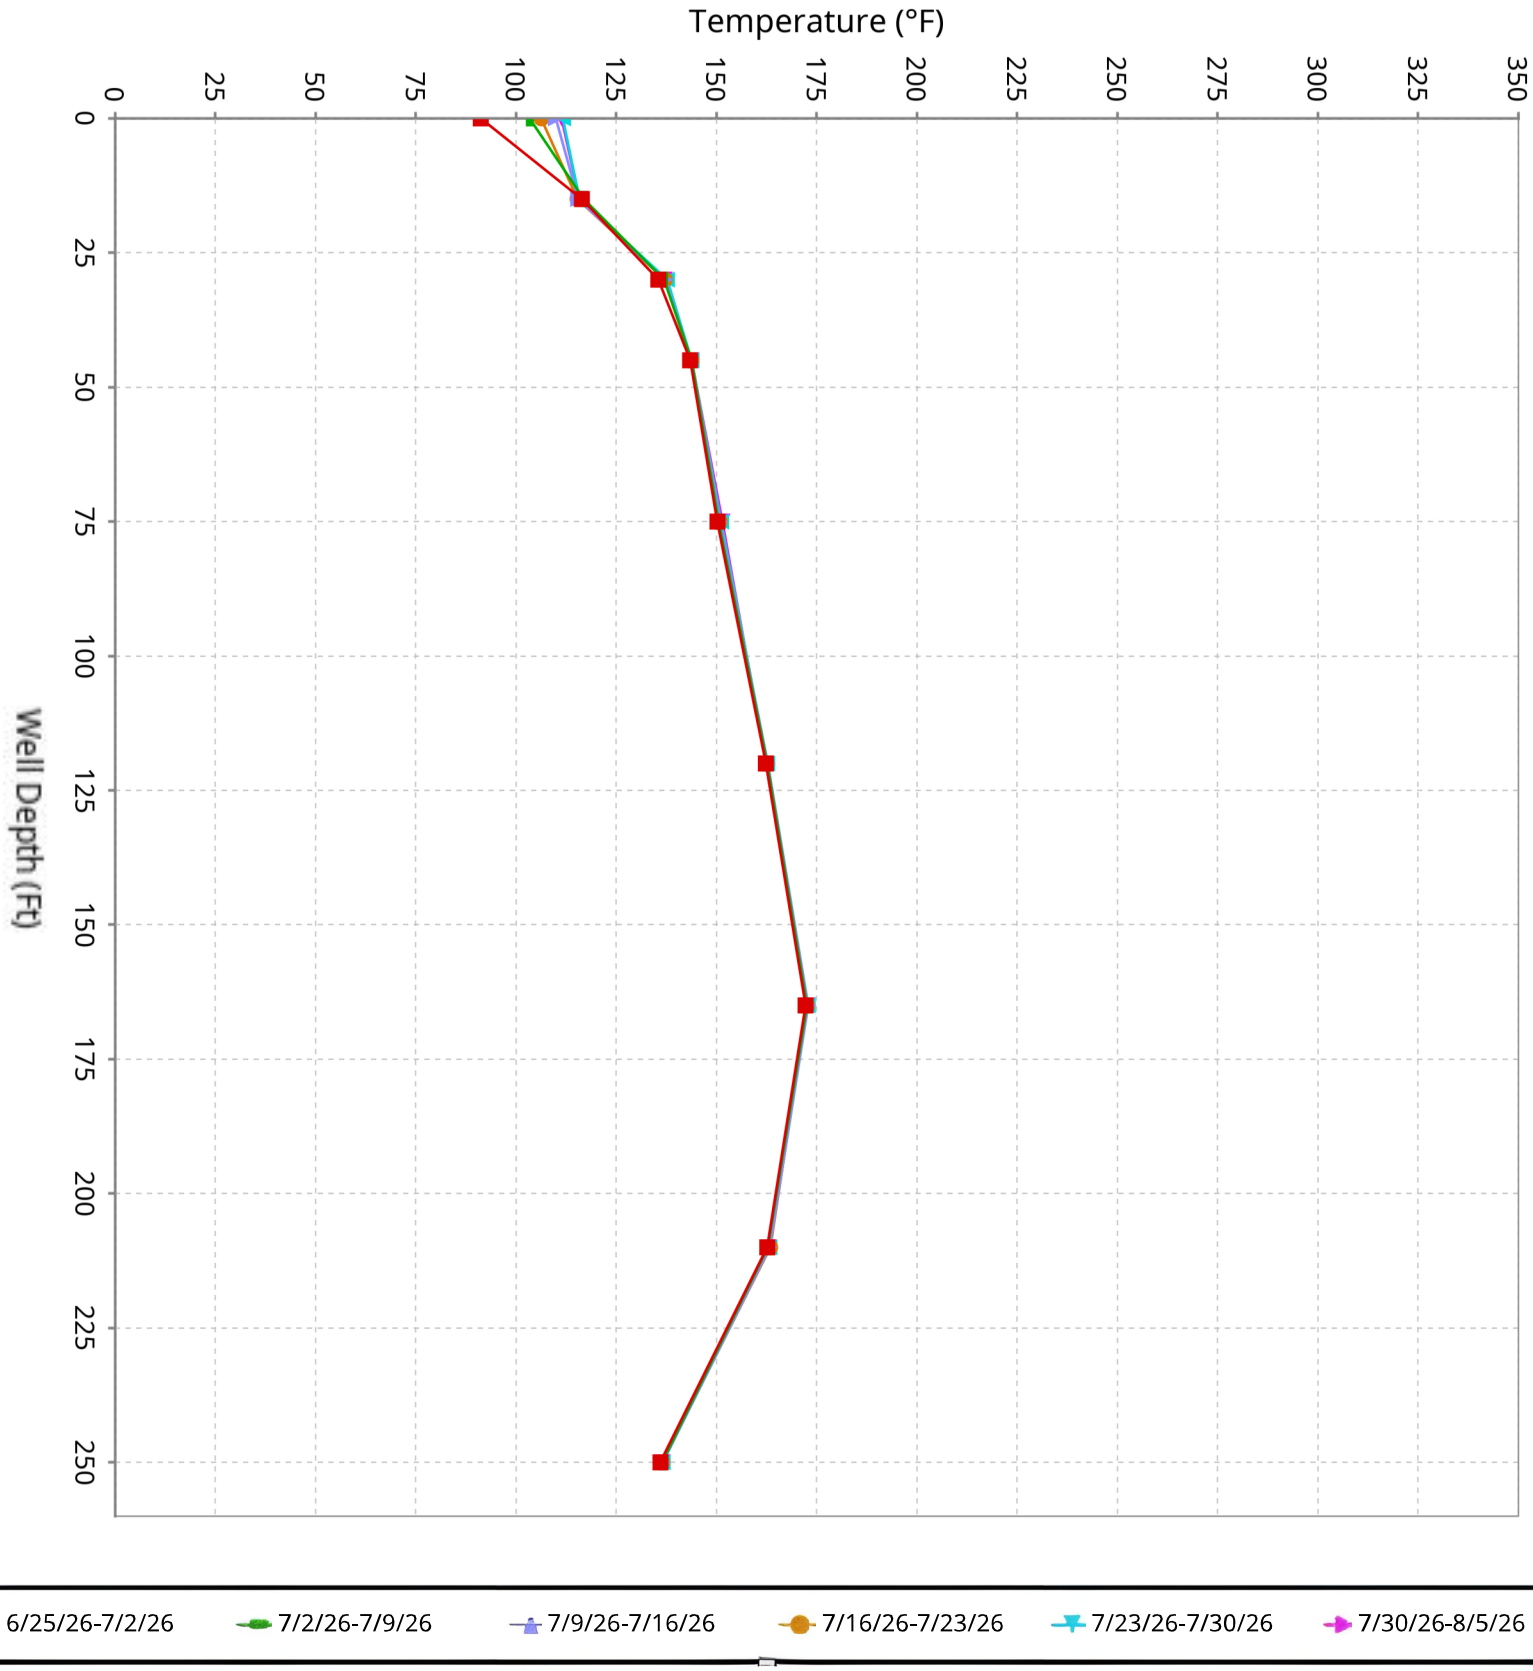

SCS ENGINEERS

Vertical Temperature Profiles from Temperature Probes atChiquita Landfill for TP-39


Maximum data for 6/25/2026 12:00 AM to 8/5/2026 12:00 AM

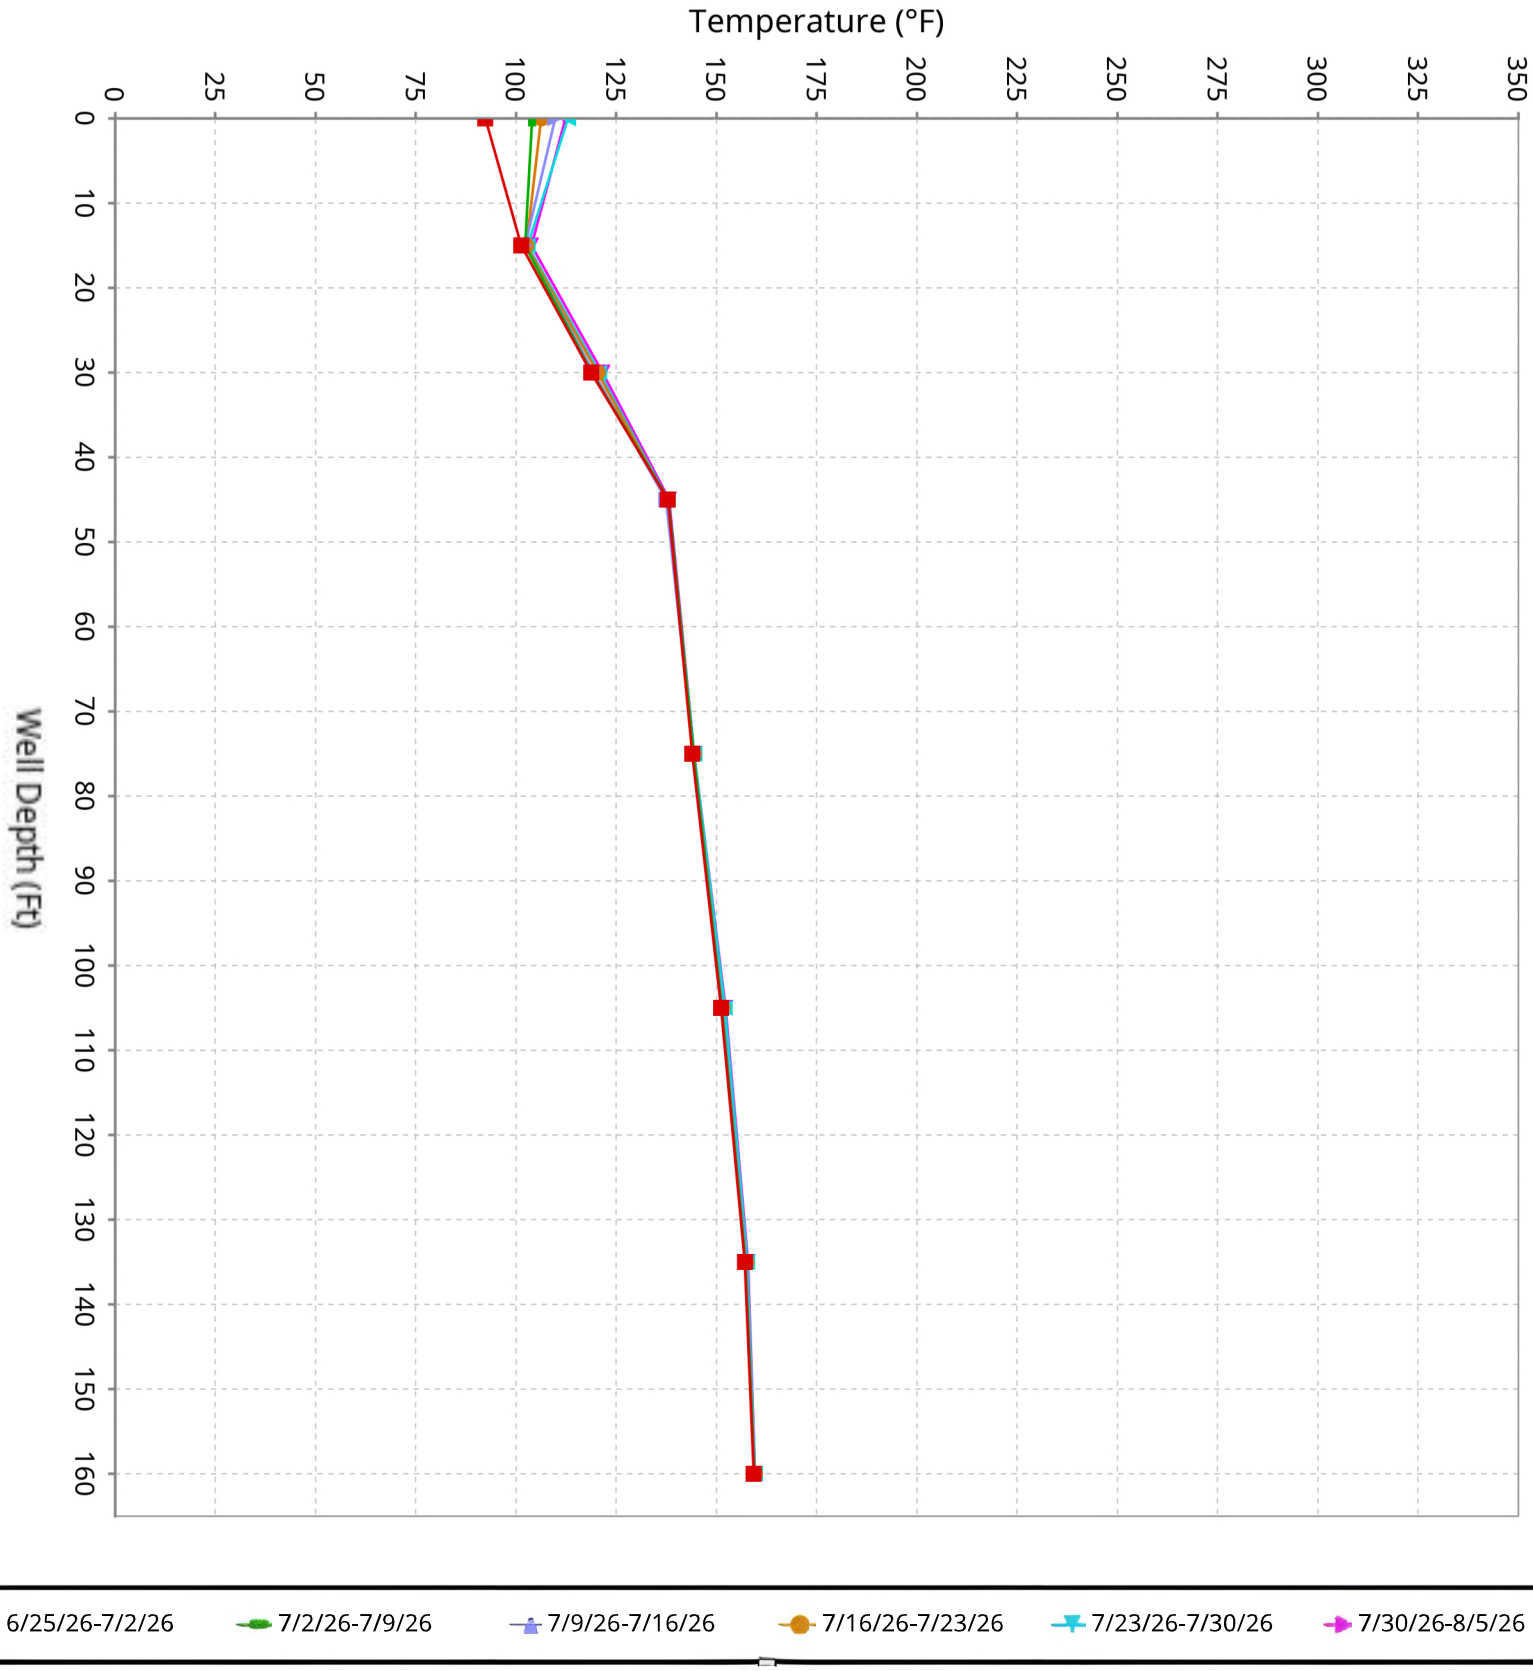

SCS ENGINEERS


Vertical Temperature Profiles from Temperature Probes atChiquita Landfill for TP-40

Maximum data for 6/25/2026 12:00 AM to 8/5/2026 12:00 AM

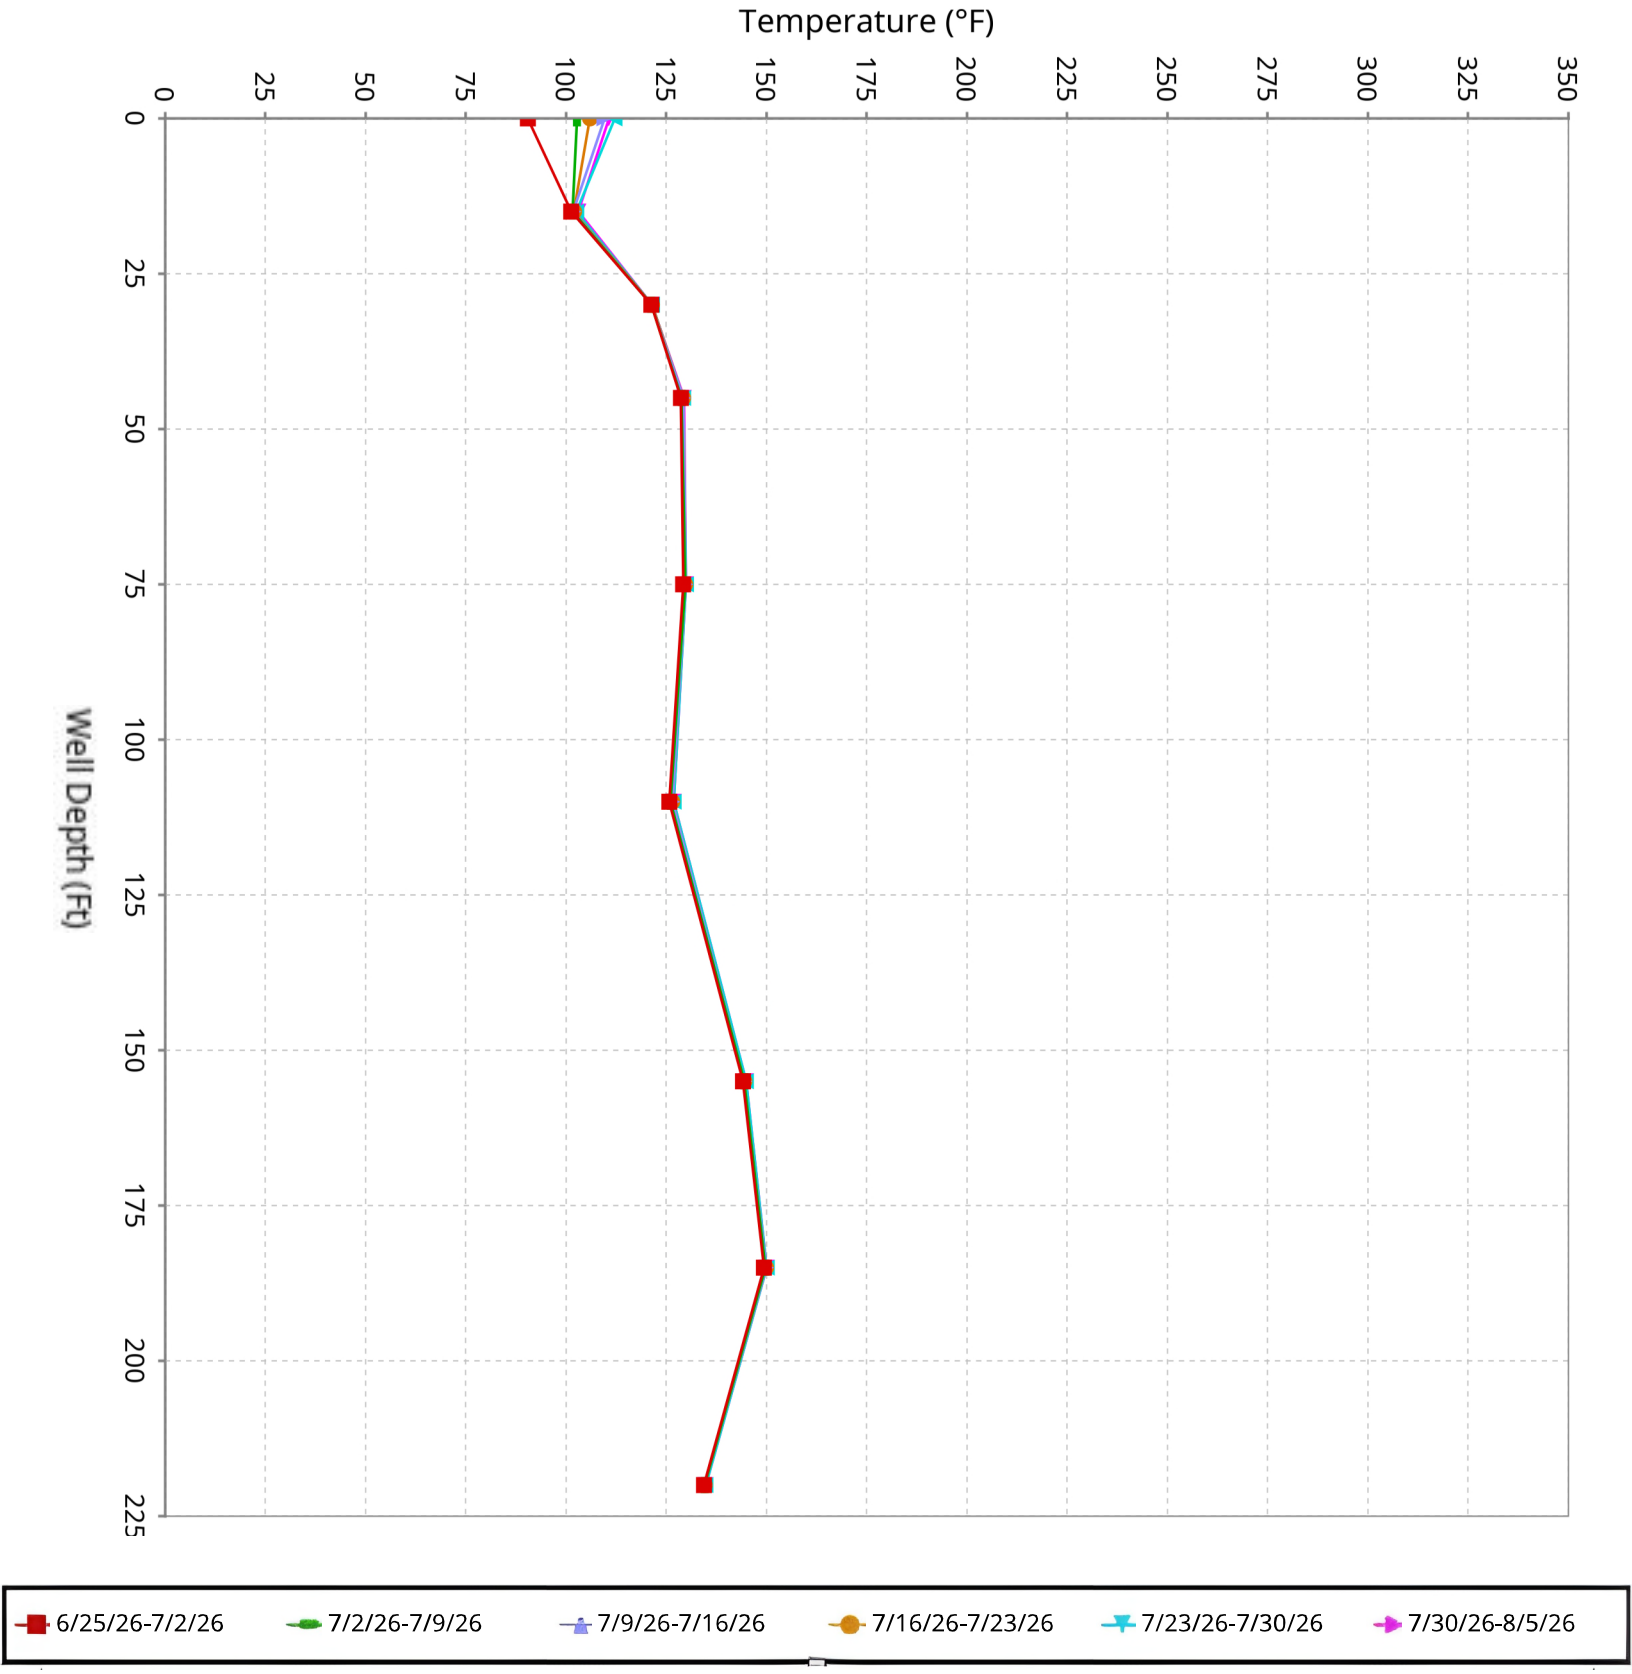

SCS ENGINEERS

Maximum Vertical Temperature Map from Temperature Probes atChiquita Landfill

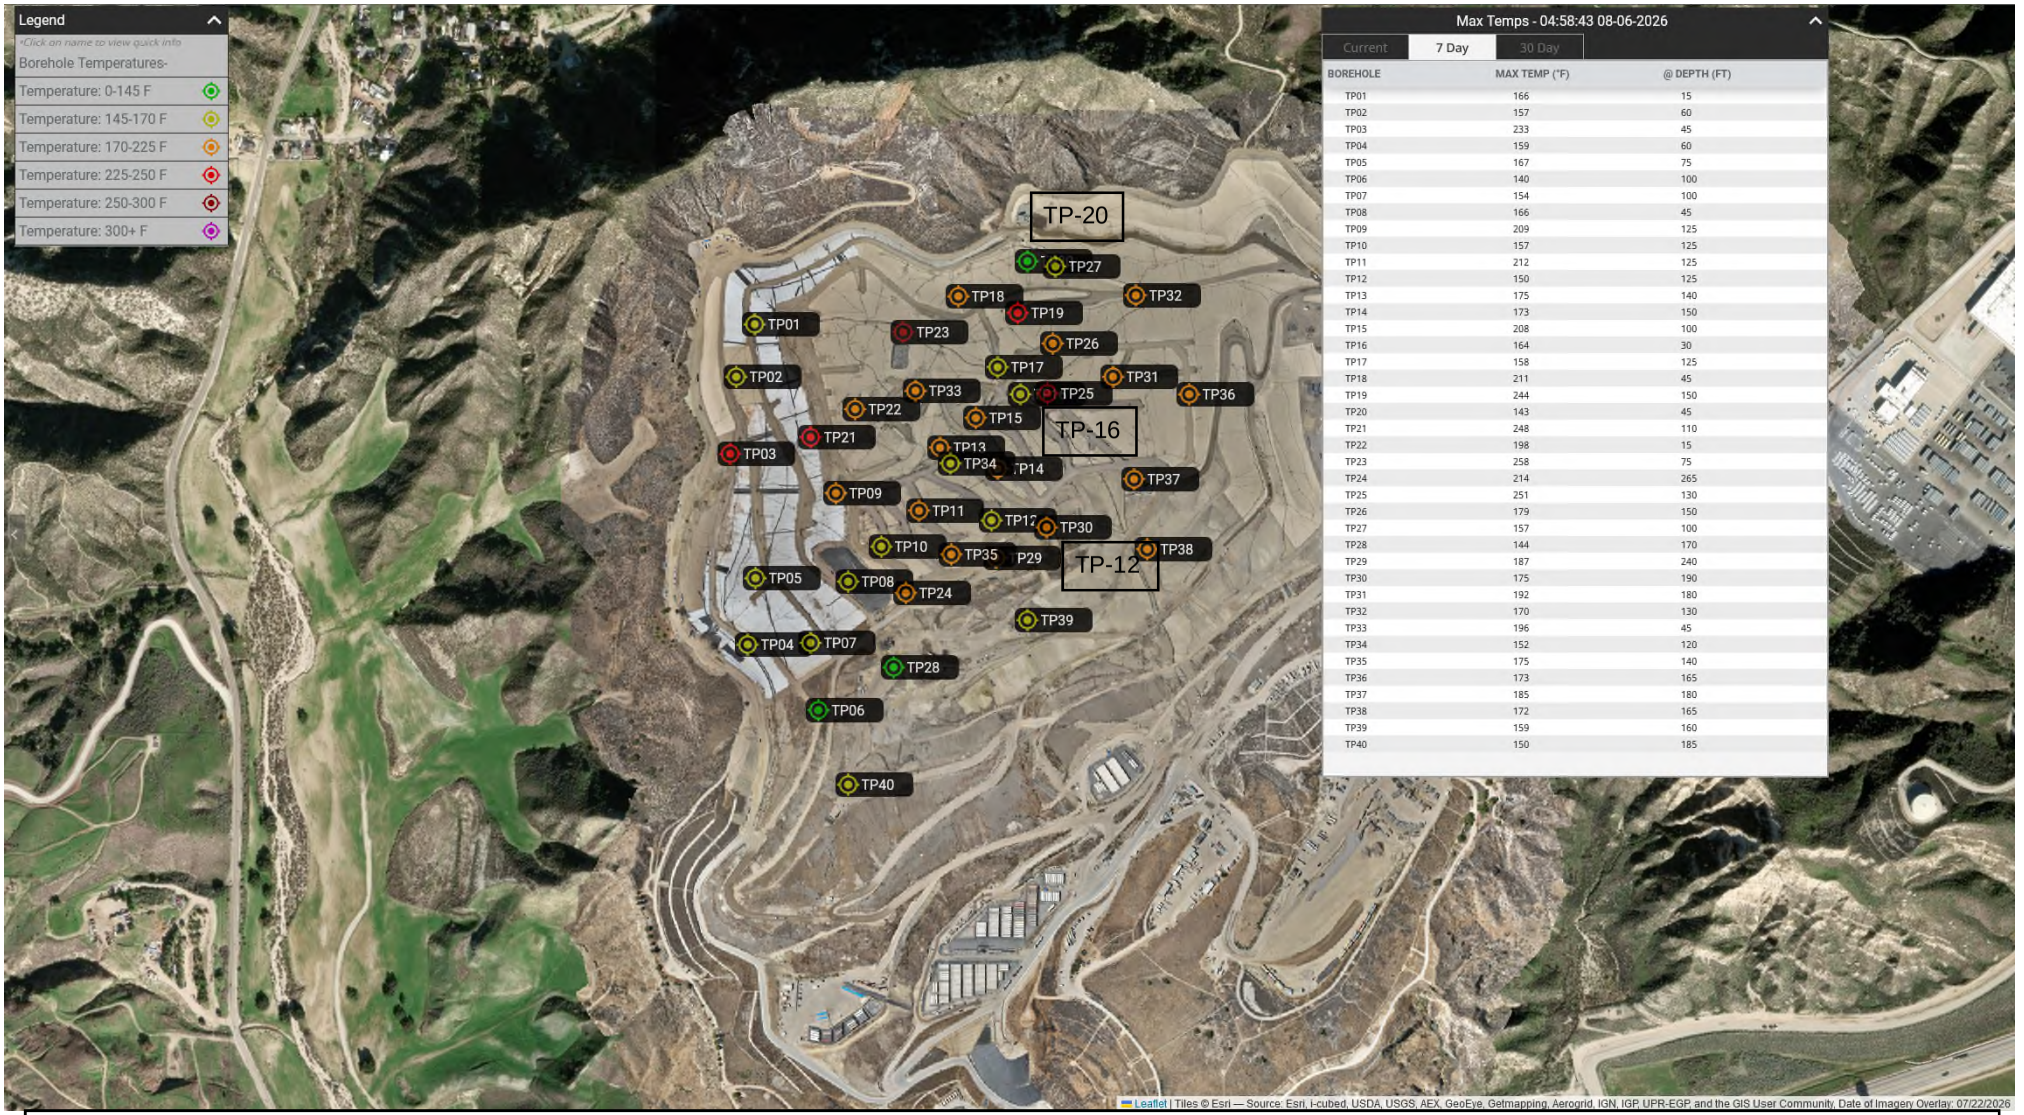


Max Temps - 04:58:43 08-06-2026

Current | 7 Day | 30 Day

BOREHOLE	MAX TEMP (°F)	@ DEPTH (FT)
TP01	166	15
TP02	157	60
TP03	233	45
TP04	159	60
TP05	167	75
TP06	140	100
TP07	154	100
TP08	166	45
TP09	209	125
TP10	157	125
TP11	212	125
TP12	150	125
TP13	175	140
TP14	173	150
TP15	208	100
TP16	164	30
TP17	158	125
TP18	211	45
TP19	244	150
TP20	143	45
TP21	248	110
TP22	198	15
TP23	258	75
TP24	214	265
TP25	251	130
TP26	179	150
TP27	157	100
TP28	144	170
TP29	187	240
TP30	175	190
TP31	192	180
TP32	170	130
TP33	196	45
TP34	152	120
TP35	175	140
TP36	173	165
TP37	185	180
TP38	172	165
TP39	159	160
TP40	150	185

TP-08: The 30-foot and 45-foot thermocouples exhibited temperature increases of 27°F and 29°F, respectively, between July 12, 2026, and July 22, 2026. In response, Site personnel observed the temperature changes and conducted an investigation from July 23, 2026, through July 29, 2026. Following the investigation, temperatures continued to decline from July 30, 2026, through August 5, 2026.
oTP-08 is installed within extraction well CV-24079, which is equipped with a liquid extraction pump. The investigation determined that the existing pump is experiencing a power-related issue and requires removal. Site personnel have identified the need for a replacement pump and plan to complete the replacement next week.
TP-19: A discrepancy was identified during the review of the weekly data. Upon [RH2.1]investigation, the Site determined that the associated battery had failed and subsequently replaced it. During this inspection, the temperature reading from the 125-foot thermocouple was observed to be anomalously low. Further evaluation indicated that the 125-foot thermocouple required replacement. As an interim measure, the Site installed a 120-foot thermocouple that was available onsite and ordered a replacement 125-foot thermocouple. The replacement 125-foot thermocouple will be installed upon receipt.
TP-25: The Site plans to conduct a follow-up camera inspection next week of the probe casing to determine whether additional liquid infiltration has occurred within the TP-25 well casing and to assess the condition of the casing interior.

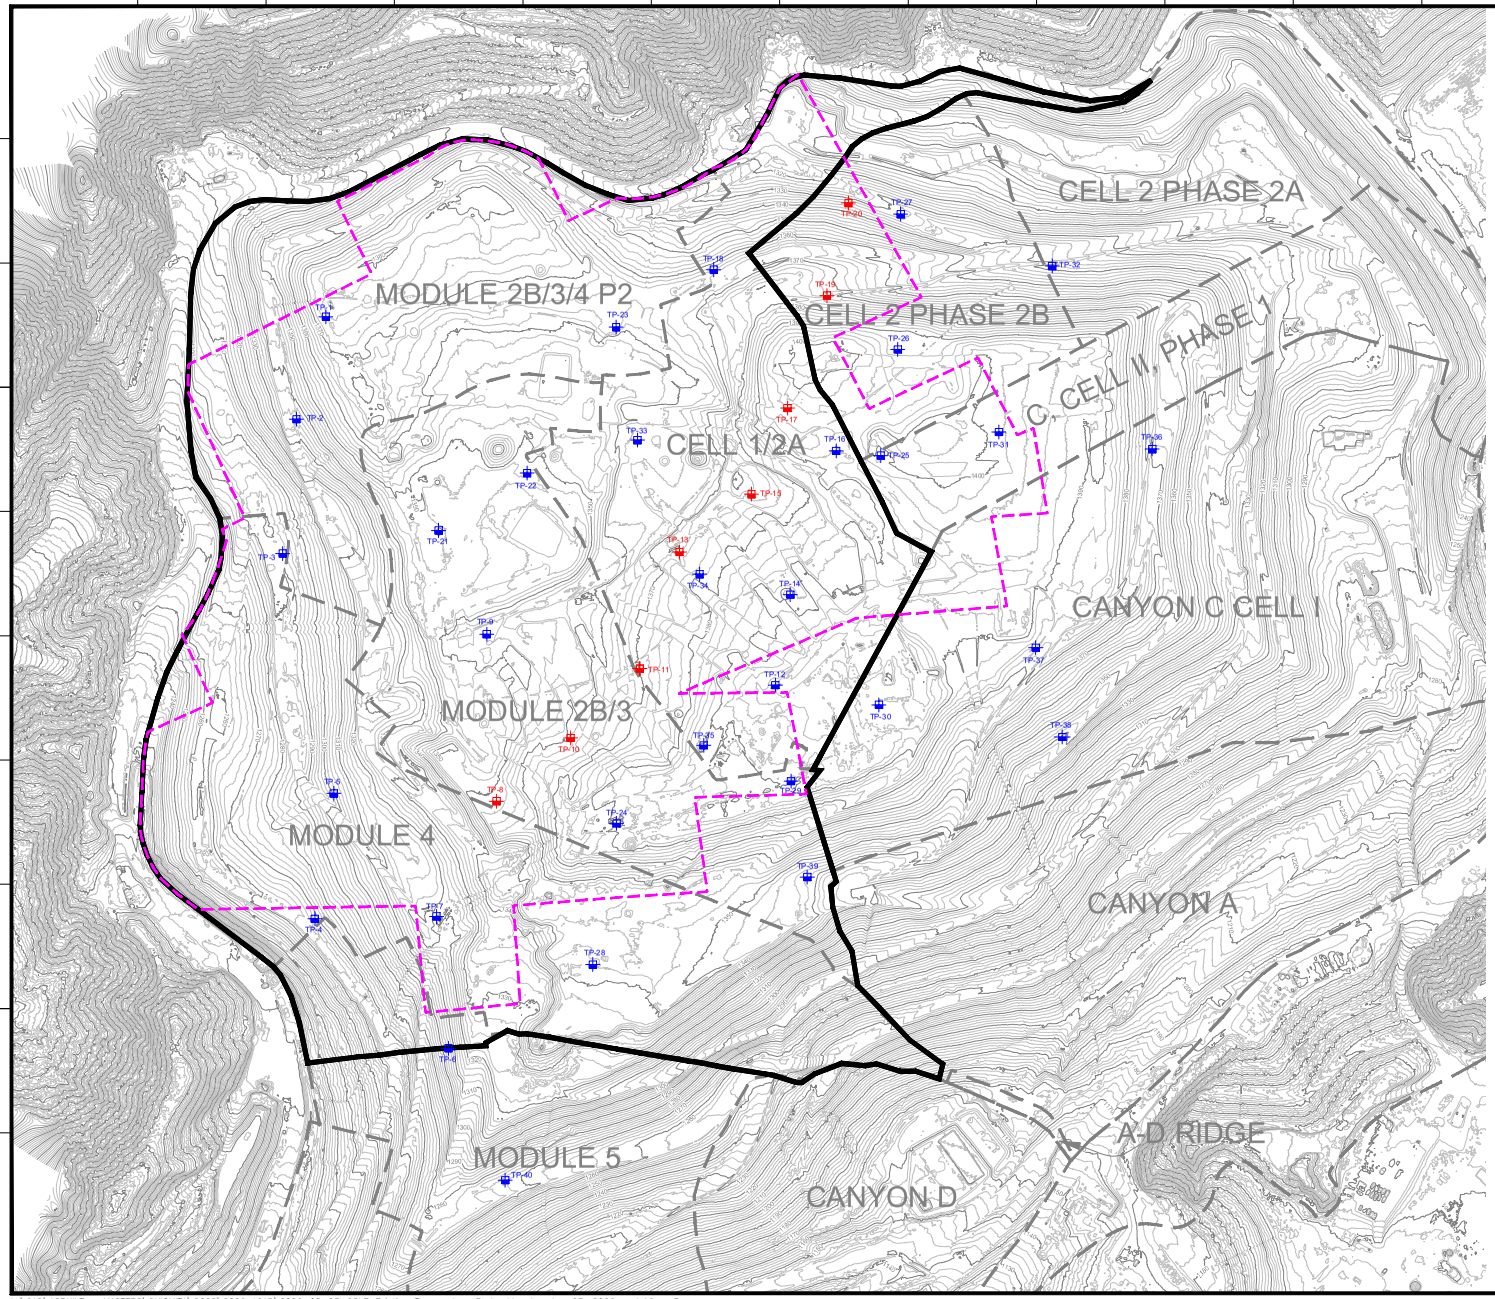

N

GRAPHIC SCALE

150 75 0 150 300 450

SCALE: 1"=150'

LEGEND

- 1150 — EXISTING TOPOGRAPHIC CONTOUR
- EXISTING CELL LIMITS (APPROXIMATE)
- REACTION MITIGATION AREA BOUNDARY
- REACTION MITIGATION AREA BOUNDARY - CONDITION 9A
- TP-XX EXISTING TEMPERATURE PROBE - STANDALONE
- TP-XX EXISTING TEMPERATURE PROBES - INSTALLED WITHIN WELL CASING

GENERAL DRAWING NOTES:

1. EXISTING TOPOGRAPHIC SURVEY INFORMATION SHOWN WAS PROVIDED BY PROPELLER. AERIAL PHOTOGRAPHY DATED JULY 29, 2026.
2. NORTH ARROW SHOWN HERE IS REFERENCE TO THE CALIFORNIA STATE PLANE ZONE V COORDINATE SYSTEM, NAD 83.

NO.	REVISION	DATE

SHEET TITLE: EXISTING TEMPERATURE PROBE MAP

PROJECT TITLE: CHIQUITA CANYON LANDFILL CASTAIC, CALIFORNIA

CLIENT: CHIQUITA CANYON LANDFILL CASTAIC, CALIFORNIA

SCS ENGINEERS
ENVIRONMENTAL CONSULTANTS
3900 KILROY AIRPORT WAY, SUITE 300
LONG BEACH, CA 90806
PH: (562) 426-9544

PROJ. NO. 01204123.45 | DWG. BY: CWY | ACAD FILE: - | CHK. BY: RNH | DSN. BY: - | APP. BY: -

DATE: 7/15/2026

SCALE: AS SHOWN

SHEET: 1

N:\CAD\ASBUILT – MASTERS\CHIQUITA\GCCS\2026 ACAD\2026-08-05_CCLF_Existing Temperature Probe Map.dwg Aug 05, 2026 – 4:16pm By: cway

Solid Waste Borehole Maximum Temperature Profiles Over 6 Weeks

for 7/2/2026 12:00 AM to 8/12/2026 12:00 AM

SCS ENGINEERS

07224053.00 | August 13, 2026

274 Granite Run Drive
Lancaster, PA 17601
717-550-6330

From August 6, 2026, through August 12, 2026, there were three recorded temperature increases and three recorded temperature decreases that triggered the notification limits set forth in the LEA's October 4, 2024 letter.

Chiquita provides the following updates:

- TP-08
    - The 30-foot and 45-foot thermocouples exhibited temperature increases of 27°F and 29°F, respectively, between July 12, 2026, and July 22, 2026. In response, Site personnel observed the temperature changes and conducted an investigation from July 23, 2026, through July 29, 2026. Following the investigation, temperatures continued to decline from July 30th, 2026, through August 12, 2026.
    - TP-08 is installed within extraction well CV-24079, which is equipped with a liquid extraction pump. The investigation determined that the existing pump is experiencing a power-related issue and requires removal. Site personnel have identified the need for a replacement pump and plan to complete the replacement when the road to the well is completed.
    - The 15-foot thermocouple remained consistent with previously recorded temperatures.
    - The 30-foot thermocouple showed a decrease in maximum temperature of 36°F from 183°F to 145°F from July 23rd to August 11th.
    - The 45-foot thermocouple showed a decrease in maximum temperature of 19°F from 156°F to 137°F from August 4th to August 8th.

- TP-15
    - The 100-foot thermocouple remained consistent with previously recorded temperatures.

- TP-19
    - A discrepancy was identified during the review of data from two weeks prior. Upon investigation, the Site determined that the associated battery had failed and subsequently replaced it. During this inspection, the temperature reading from the 125-foot thermocouple was observed to be anomalously low. Further evaluation indicated that the 125-foot thermocouple required replacement. As an interim measure, the Site installed a 120-foot thermocouple that was available onsite and ordered a replacement 125-foot thermocouple. The replacement 125-foot thermocouple will be installed upon receipt.
    - The 150-foot thermocouple remained consistent with previously recorded temperatures.


- TP-23
    - The 15-foot thermocouple remained consistent with previously recorded temperatures.

- TP-24
    - The 155-foot thermocouple remained consistent with previously recorded temperatures.
    - The 210-foot thermocouple showed an increase in maximum temperature of 10°F from 193°F to 203°F from August 9th to August 11th.

- TP-25
    - The Site conducted a follow-up camera inspection of the TP-25 temperature probe casing this week to evaluate potential liquid infiltration and assess the condition of the casing interior. The inspection indicated that no liquid was present at the bottom of the casing. Instead, pressurized gas was observed upon opening the probe casing. The temperatures inside TP-25 are thus no longer correctly reporting in-situ waste temperatures and are instead reporting gas temperatures traveling to and up the TMP casing. The Site will continue to monitor TP-25.
    - The 110-foot thermocouple showed an increase in maximum temperature of 25°F from 210°F to 235°F from August 6th to August 8th, and then a decrease in maximum temperature of 22°F from 235°F to 213°F from August 8th to August 11th. As described above, the Site is continuing to assess the condition of this probe equipment and will continue to monitor the temperature on the thermocouples.
    - The 130-foot thermocouple showed an increase in maximum temperature of 42°F from 212°F to 254°F from July 22nd to August 10th. As described above, the Site is continuing to assess the condition of this probe equipment and will continue to monitor the temperature on the thermocouples.

Vertical Temperature Profiles from Temperature Probes at Chiquita Landfill for TP-1


Maximum data for 7/2/2026 12:00 AM to 8/12/2026 12:00 AM

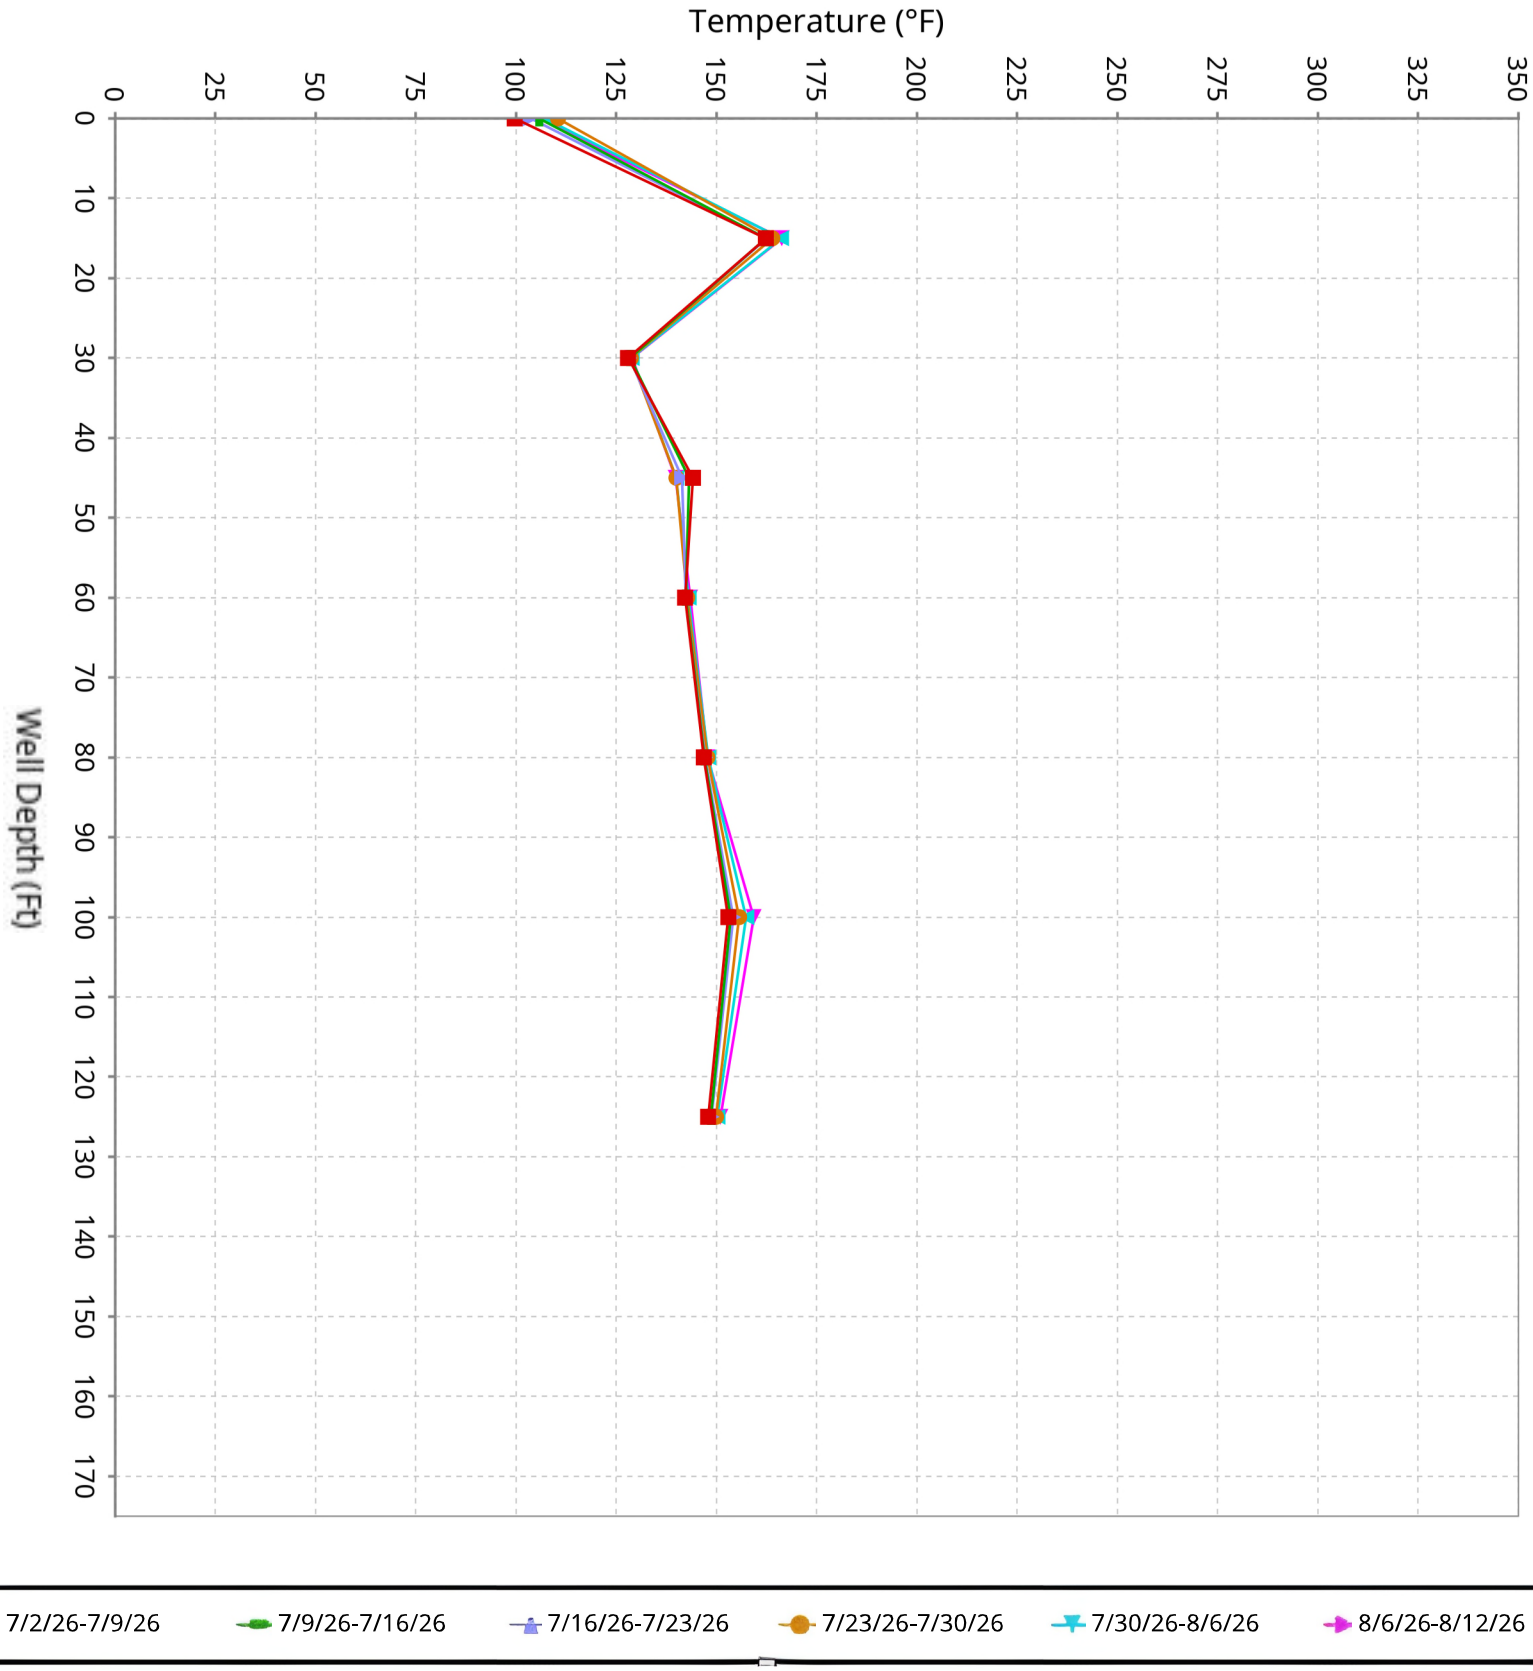

SCS ENGINEERS

Vertical Temperature Profiles from Temperature Probes atChiquita Landfill for TP-2


Maximum data for 7/2/2026 12:00 AM to 8/12/2026 12:00 AM

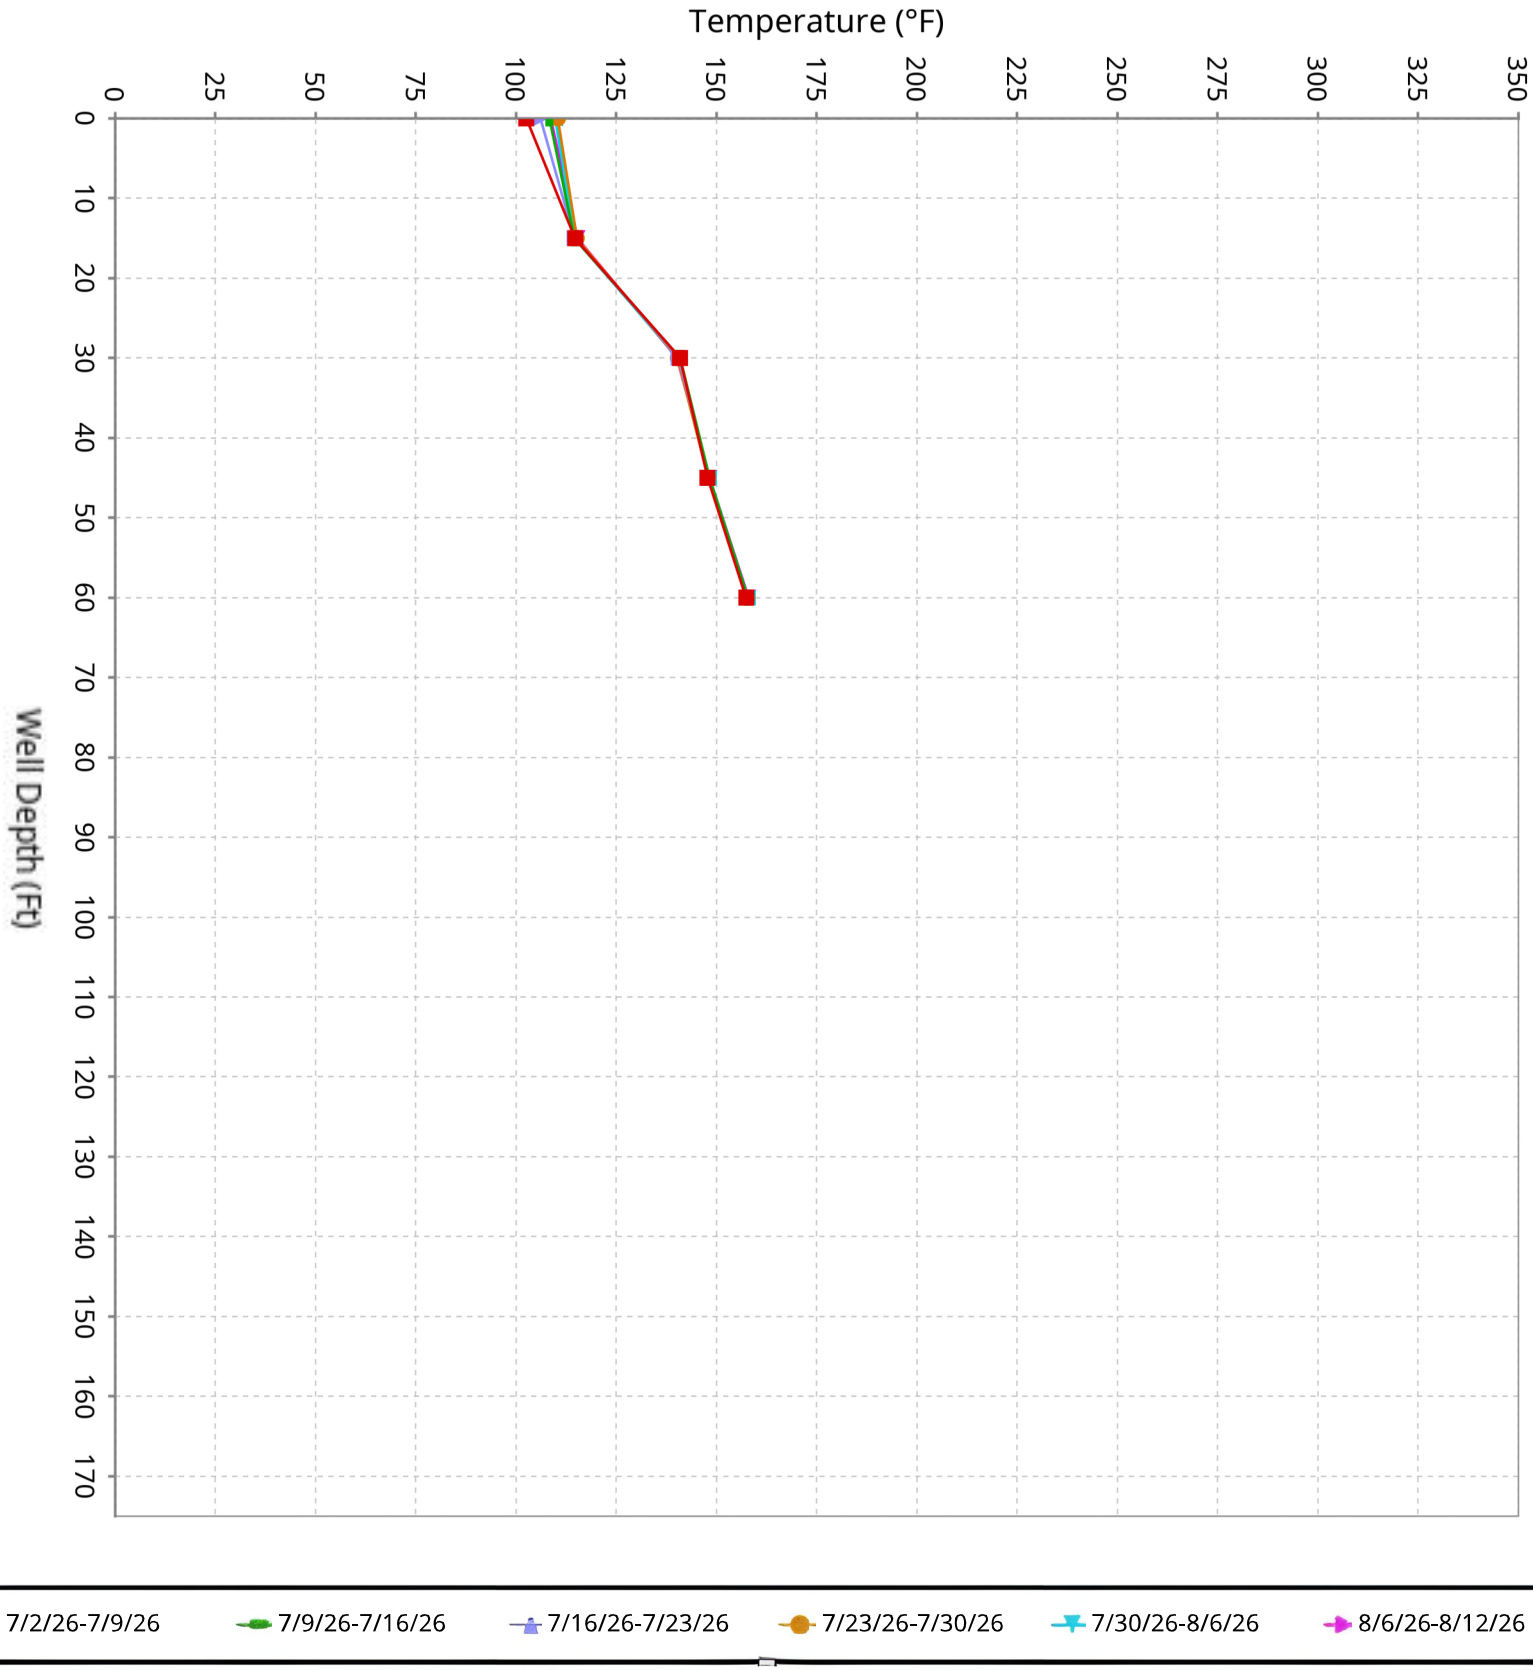

SCS ENGINEERS

Vertical Temperature Profiles from Temperature Probes atChiquita Landfill for TP-3


Maximum data for 7/2/2026 12:00 AM to 8/12/2026 12:00 AM

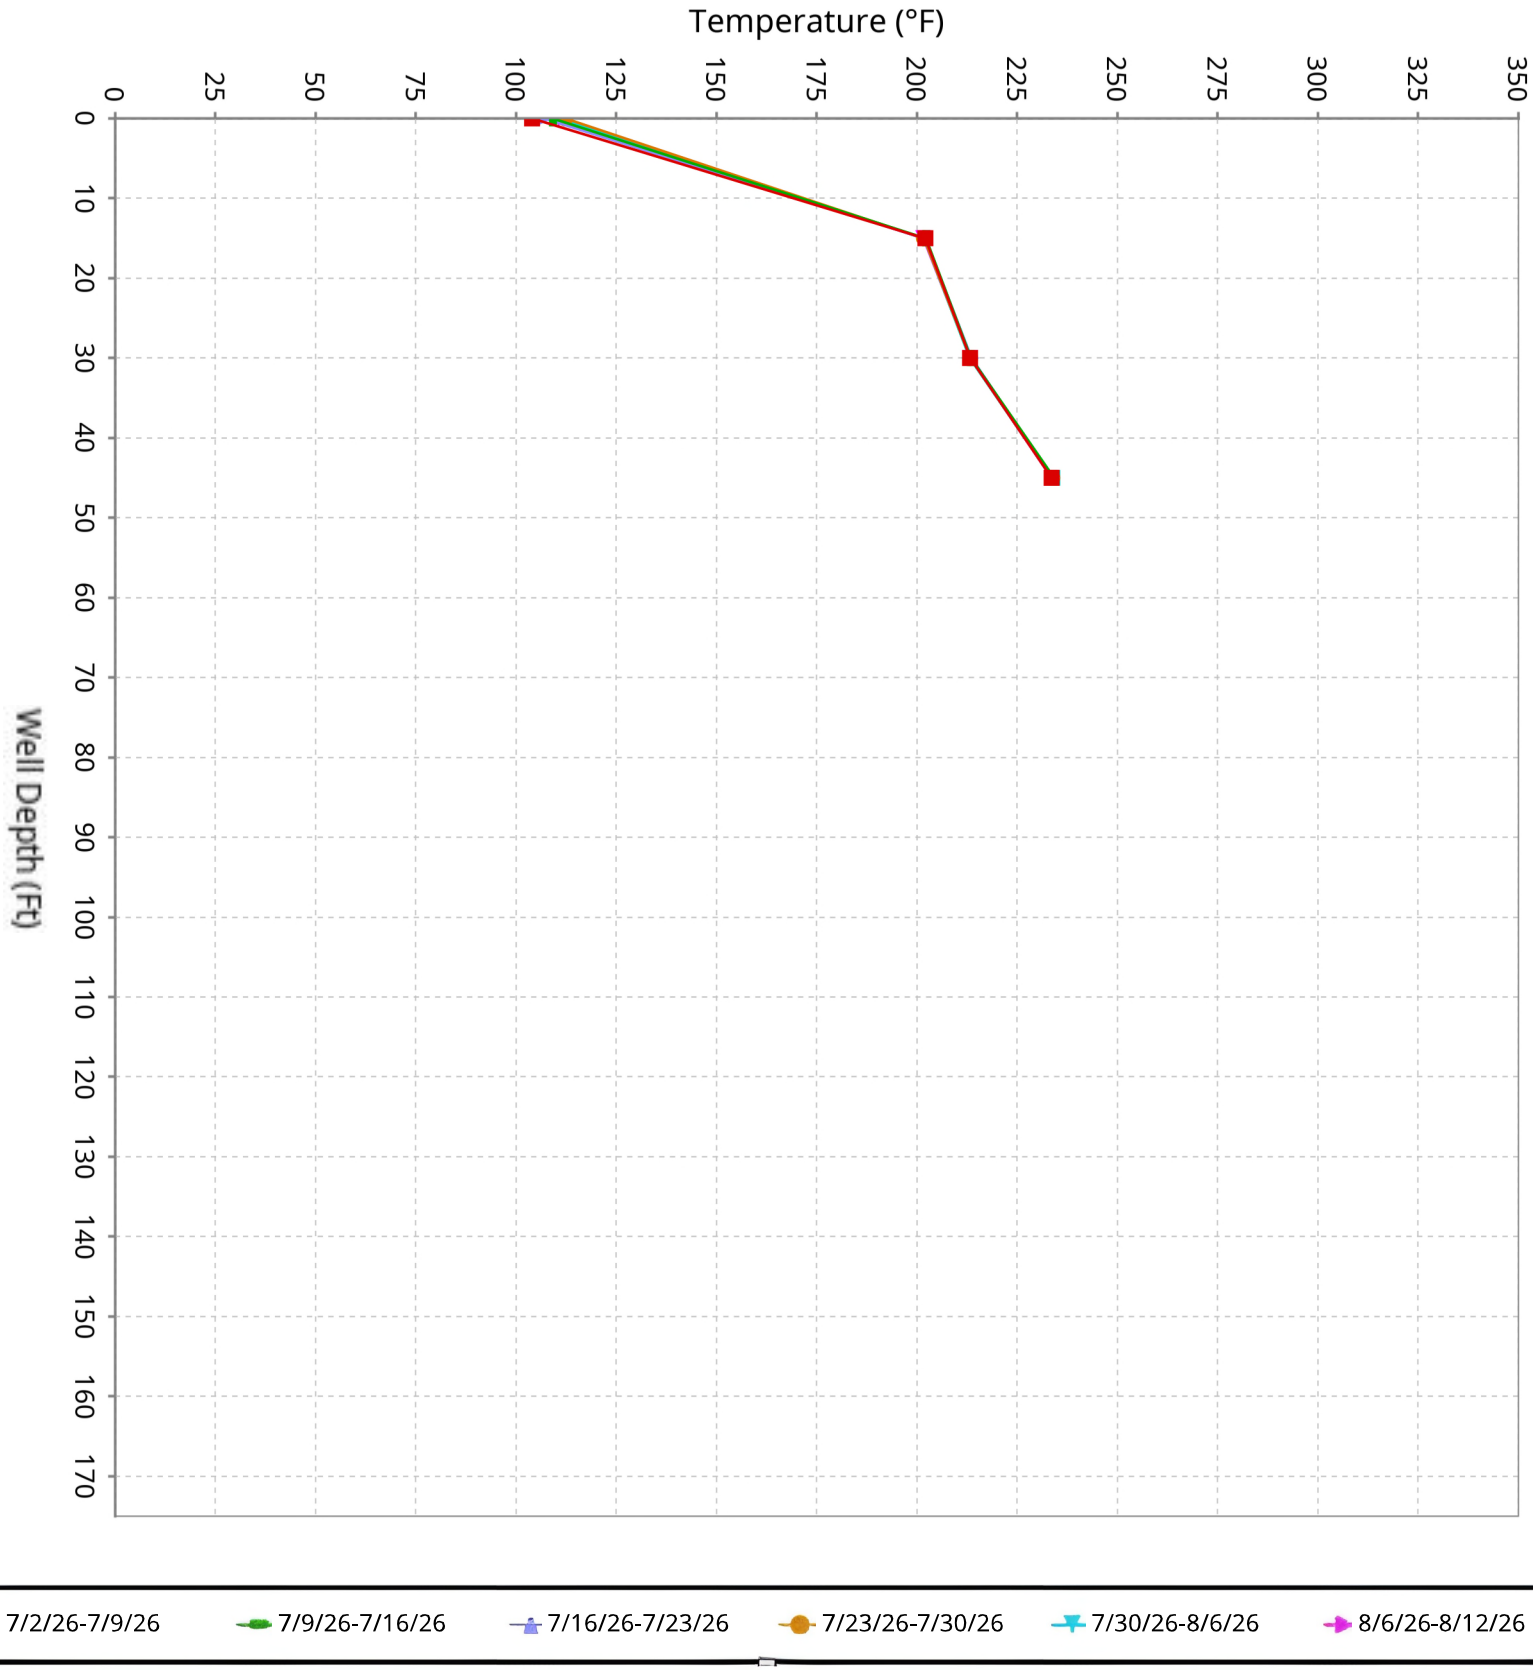

SCS ENGINEERS

Vertical Temperature Profiles from Temperature Probes atChiquita Landfill for TP-4


Maximum data for 7/2/2026 12:00 AM to 8/12/2026 12:00 AM

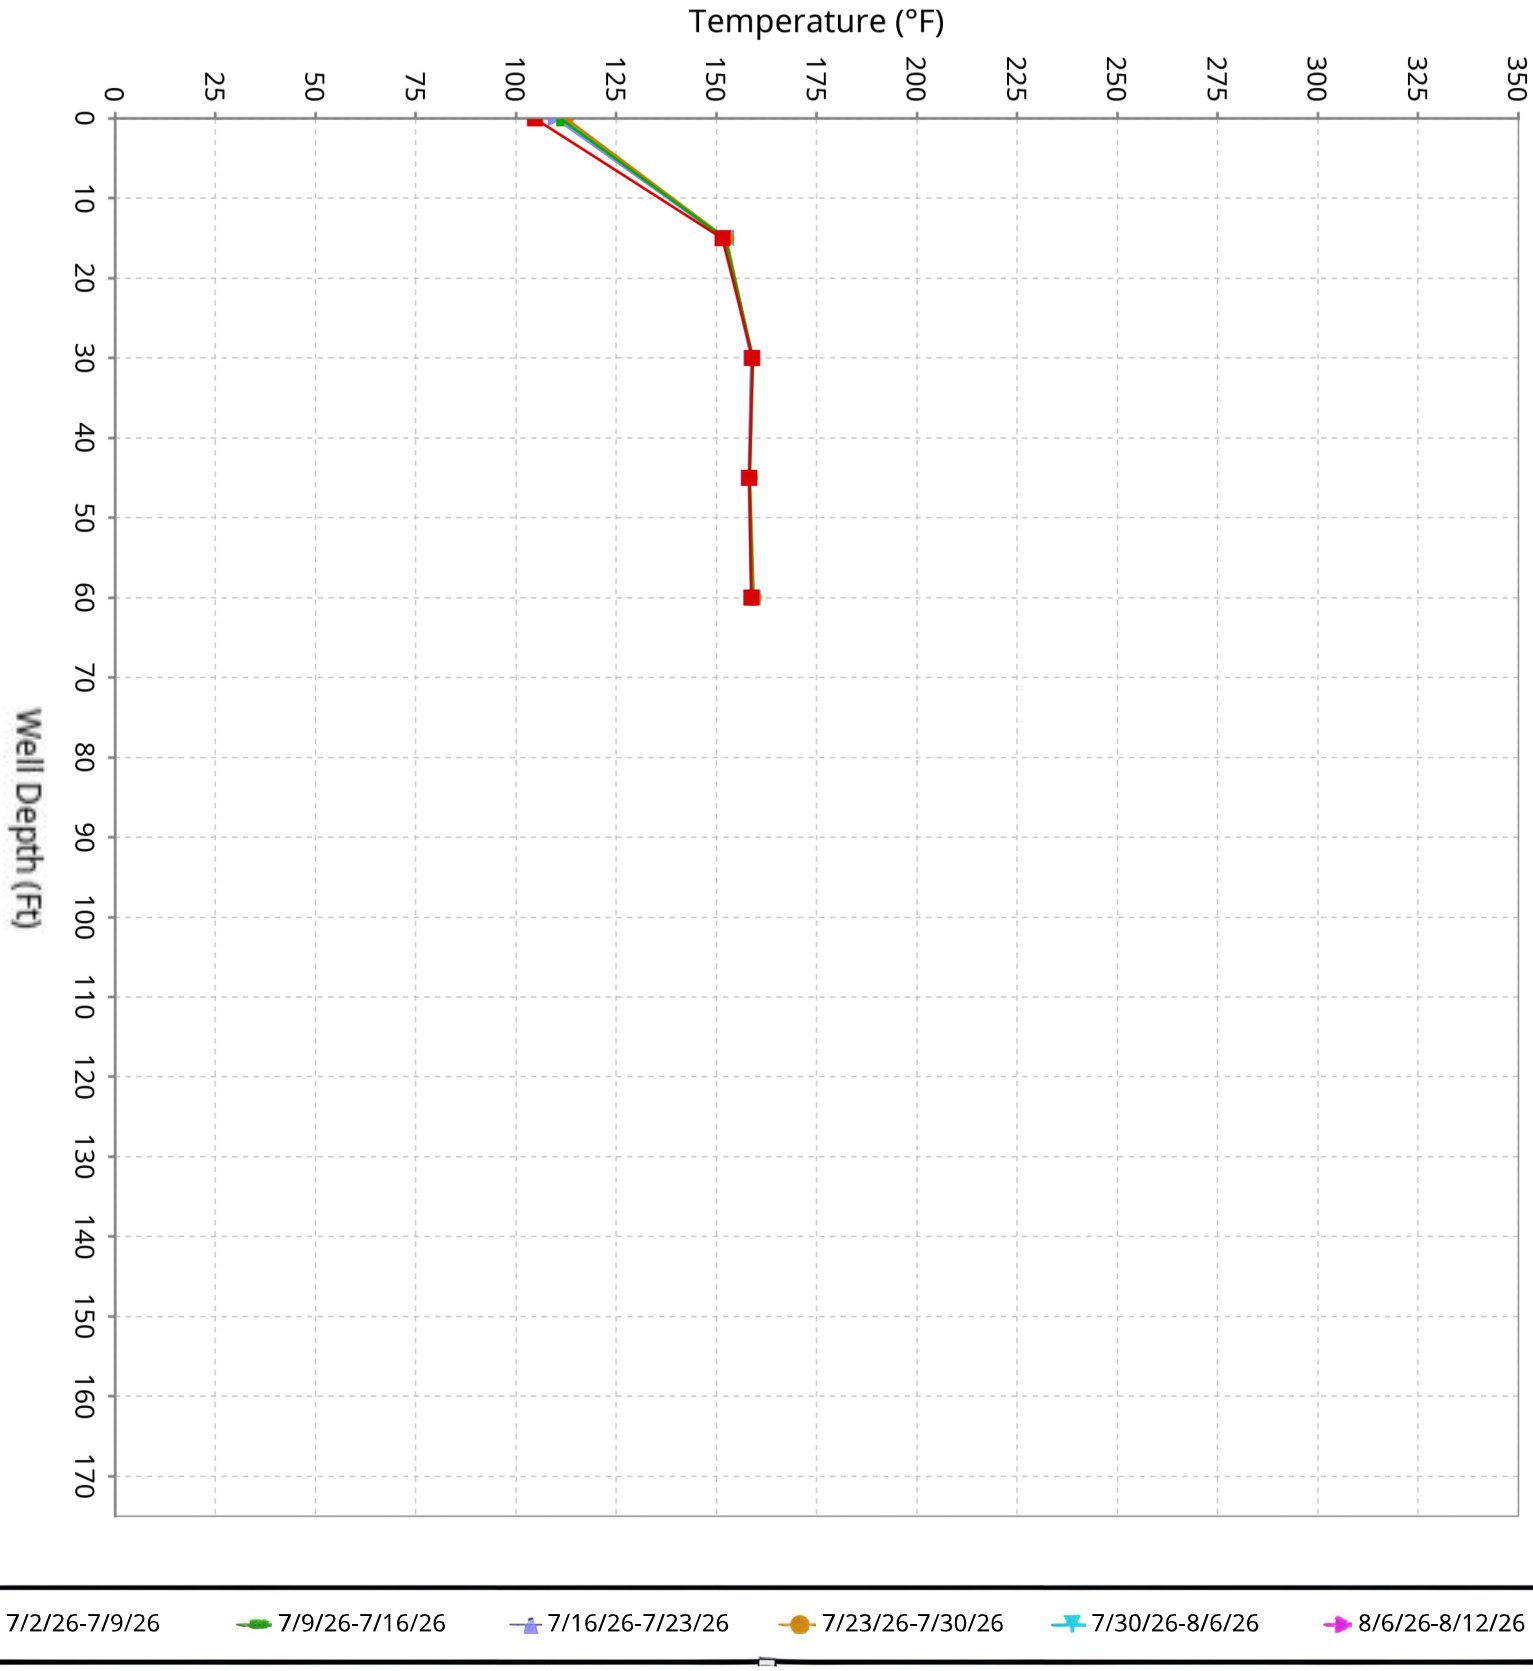

SCS ENGINEERS

Vertical Temperature Profiles from Temperature Probes atChiquita Landfill for TP-5


Maximum data for 7/2/2026 12:00 AM to 8/12/2026 12:00 AM

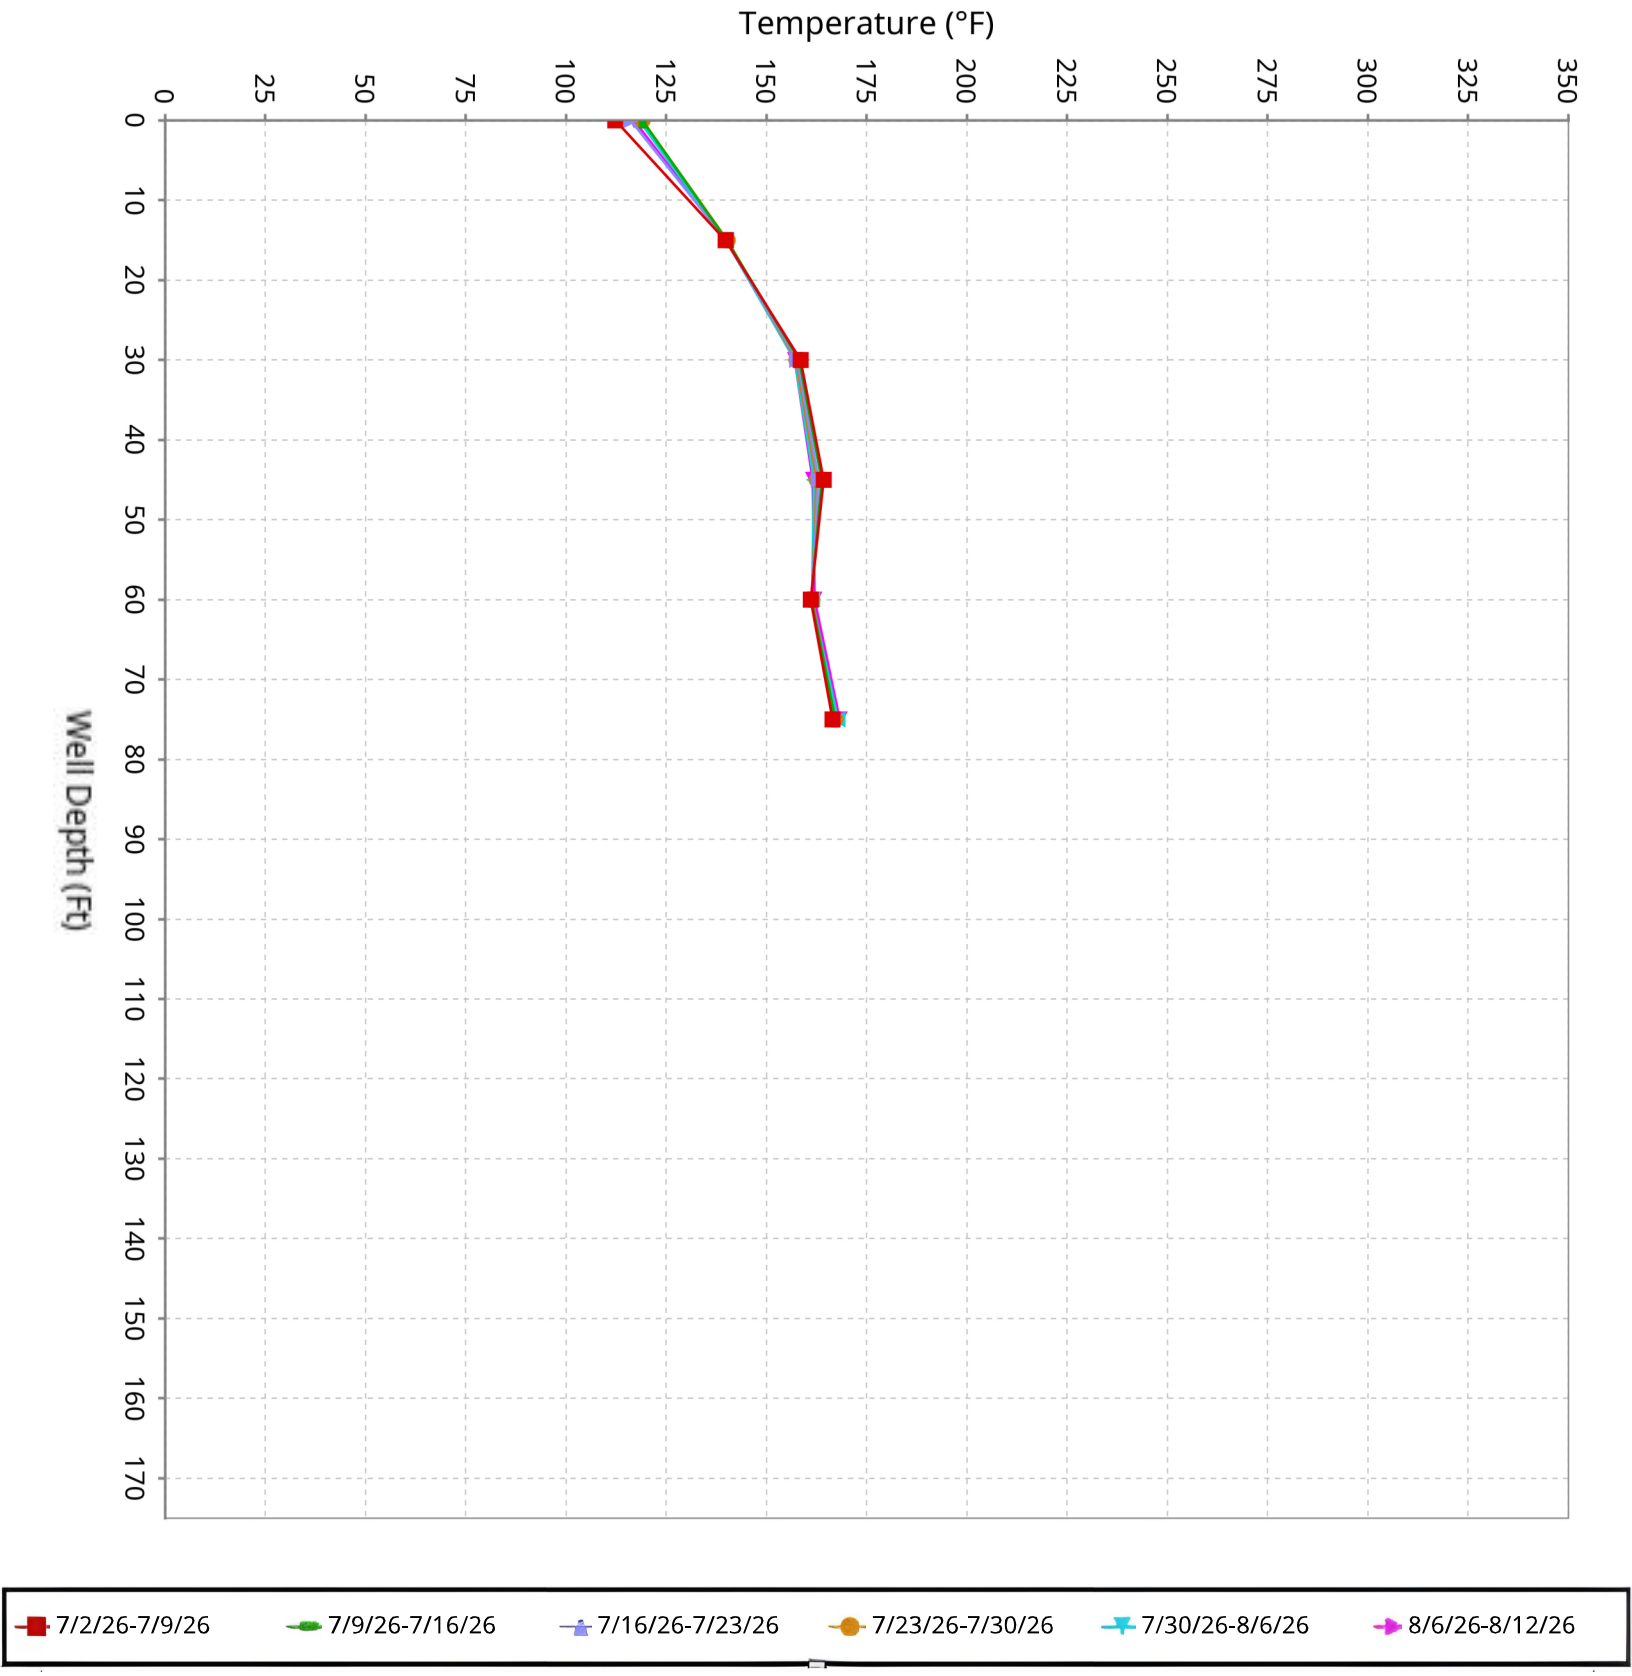

SCS ENGINEERS

Vertical Temperature Profiles from Temperature Probes atChiquita Landfill for TP-6


Maximum data for 7/2/2026 12:00 AM to 8/12/2026 12:00 AM

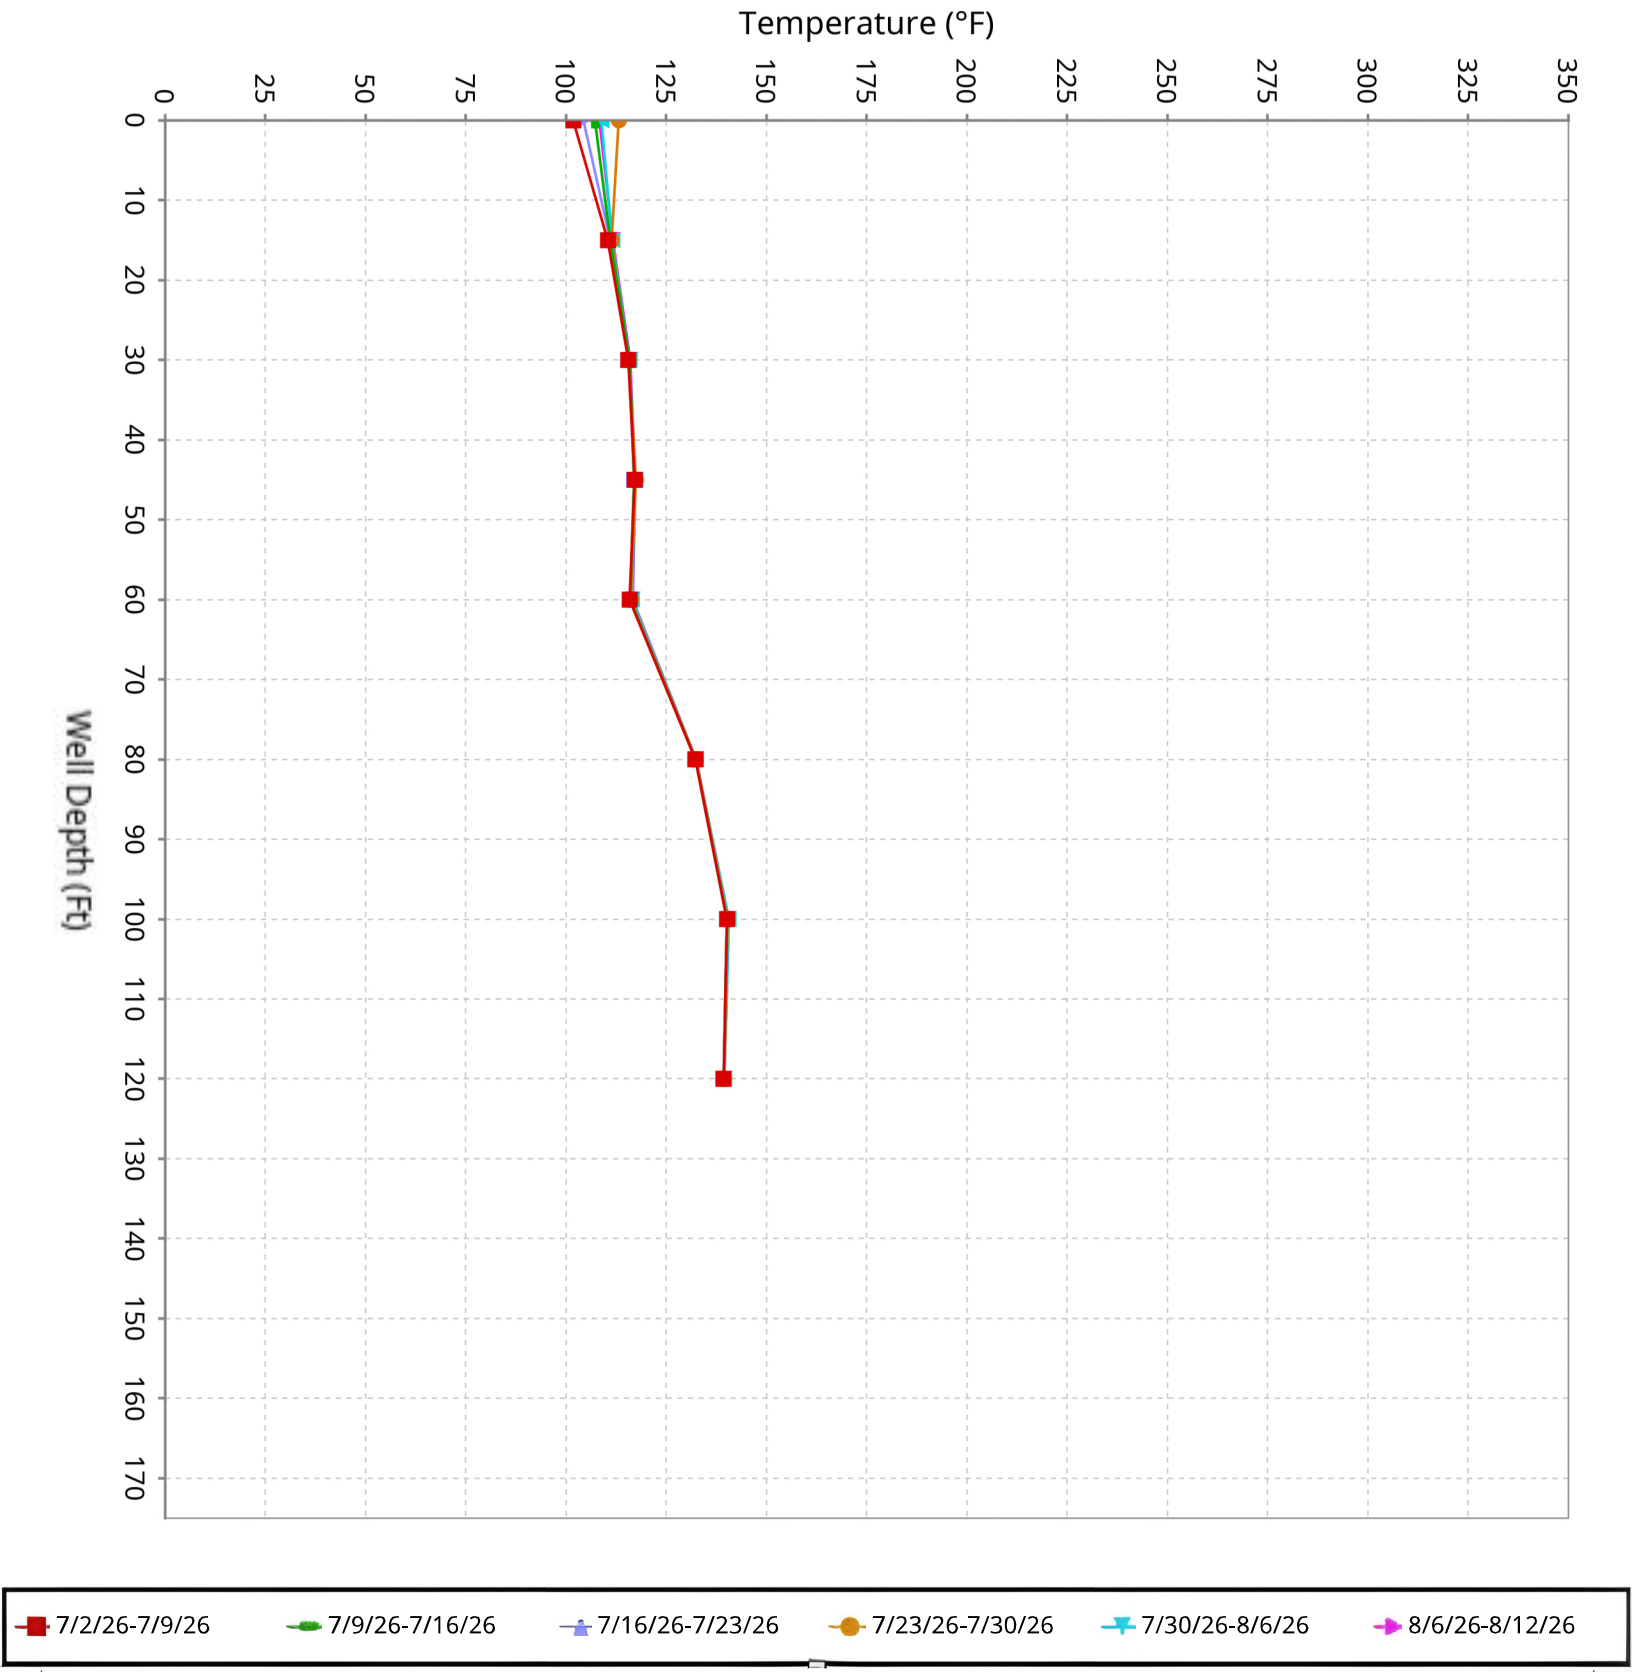

SCS ENGINEERS

Vertical Temperature Profiles from Temperature Probes atChiquita Landfill for TP-7


Maximum data for 7/2/2026 12:00 AM to 8/12/2026 12:00 AM

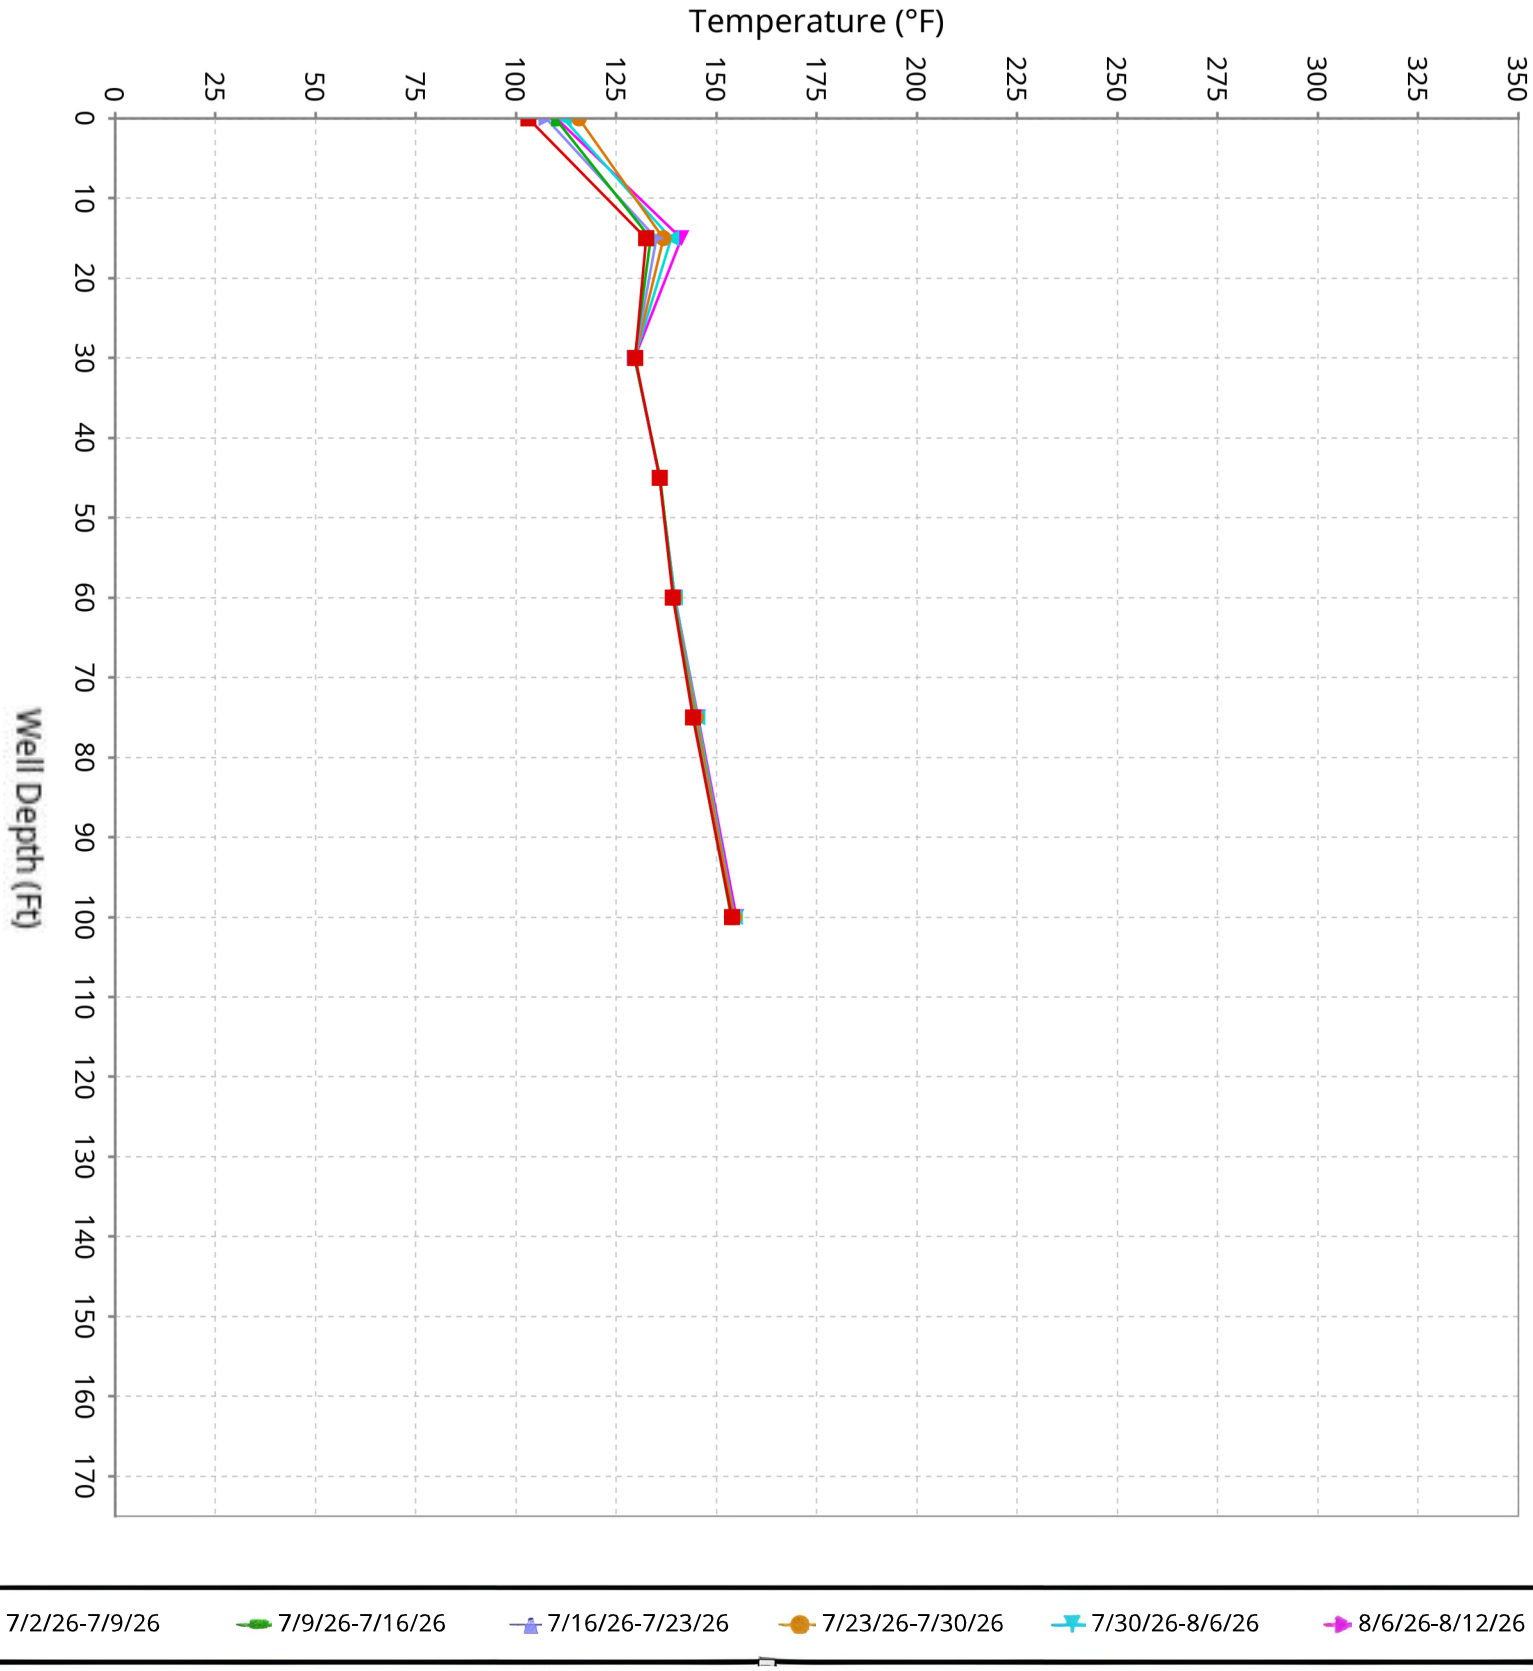

SCS ENGINEERS

Vertical Temperature Profiles from Temperature Probes atChiquita Landfill for TP-8


Maximum data for 7/2/2026 12:00 AM to 8/12/2026 12:00 AM

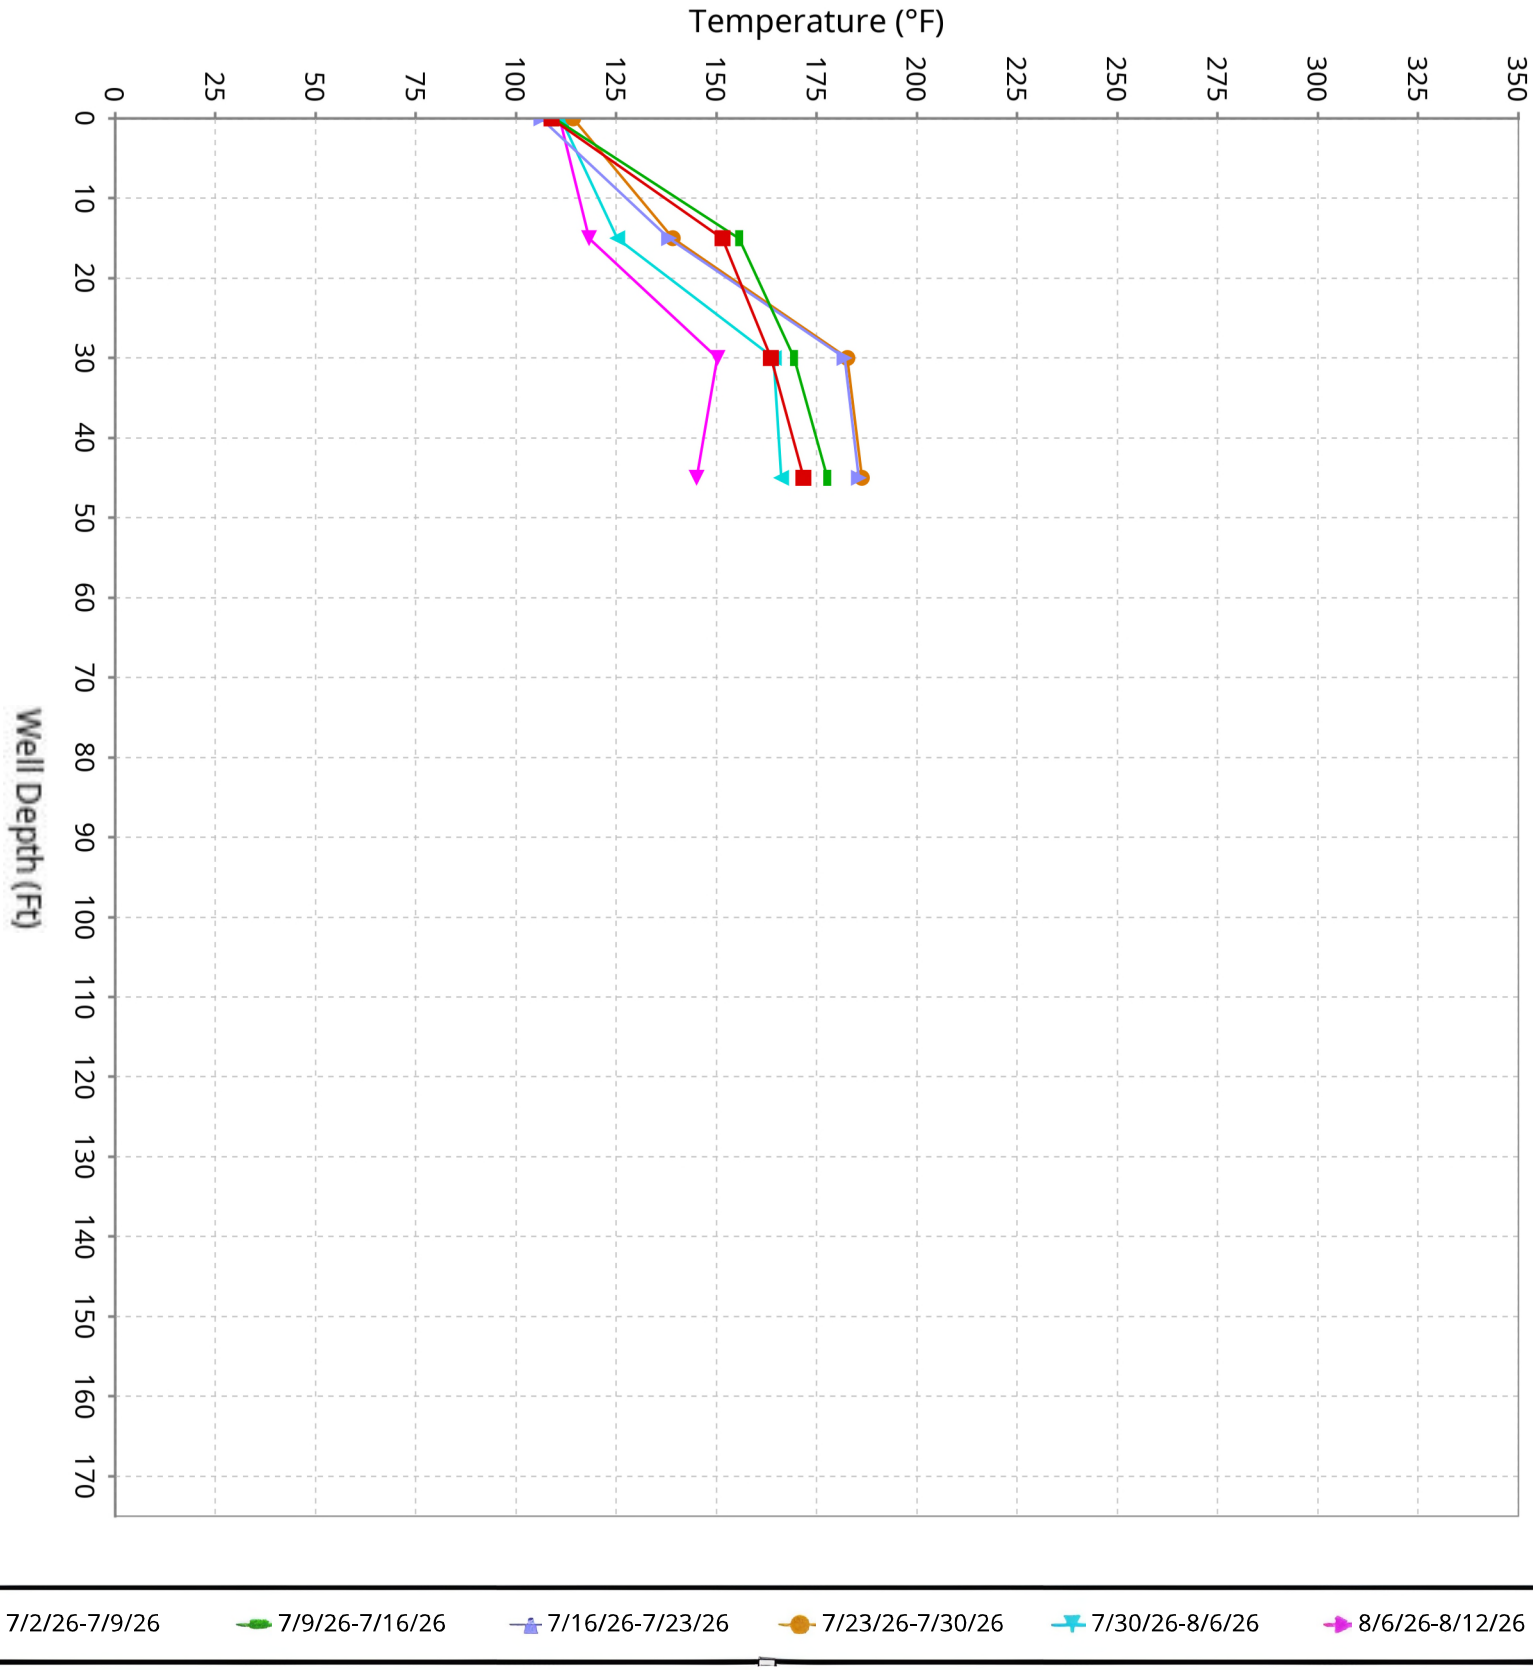

SCS ENGINEERS

Vertical Temperature Profiles from Temperature Probes atChiquita Landfill for TP-9


Maximum data for 7/2/2026 12:00 AM to 8/12/2026 12:00 AM

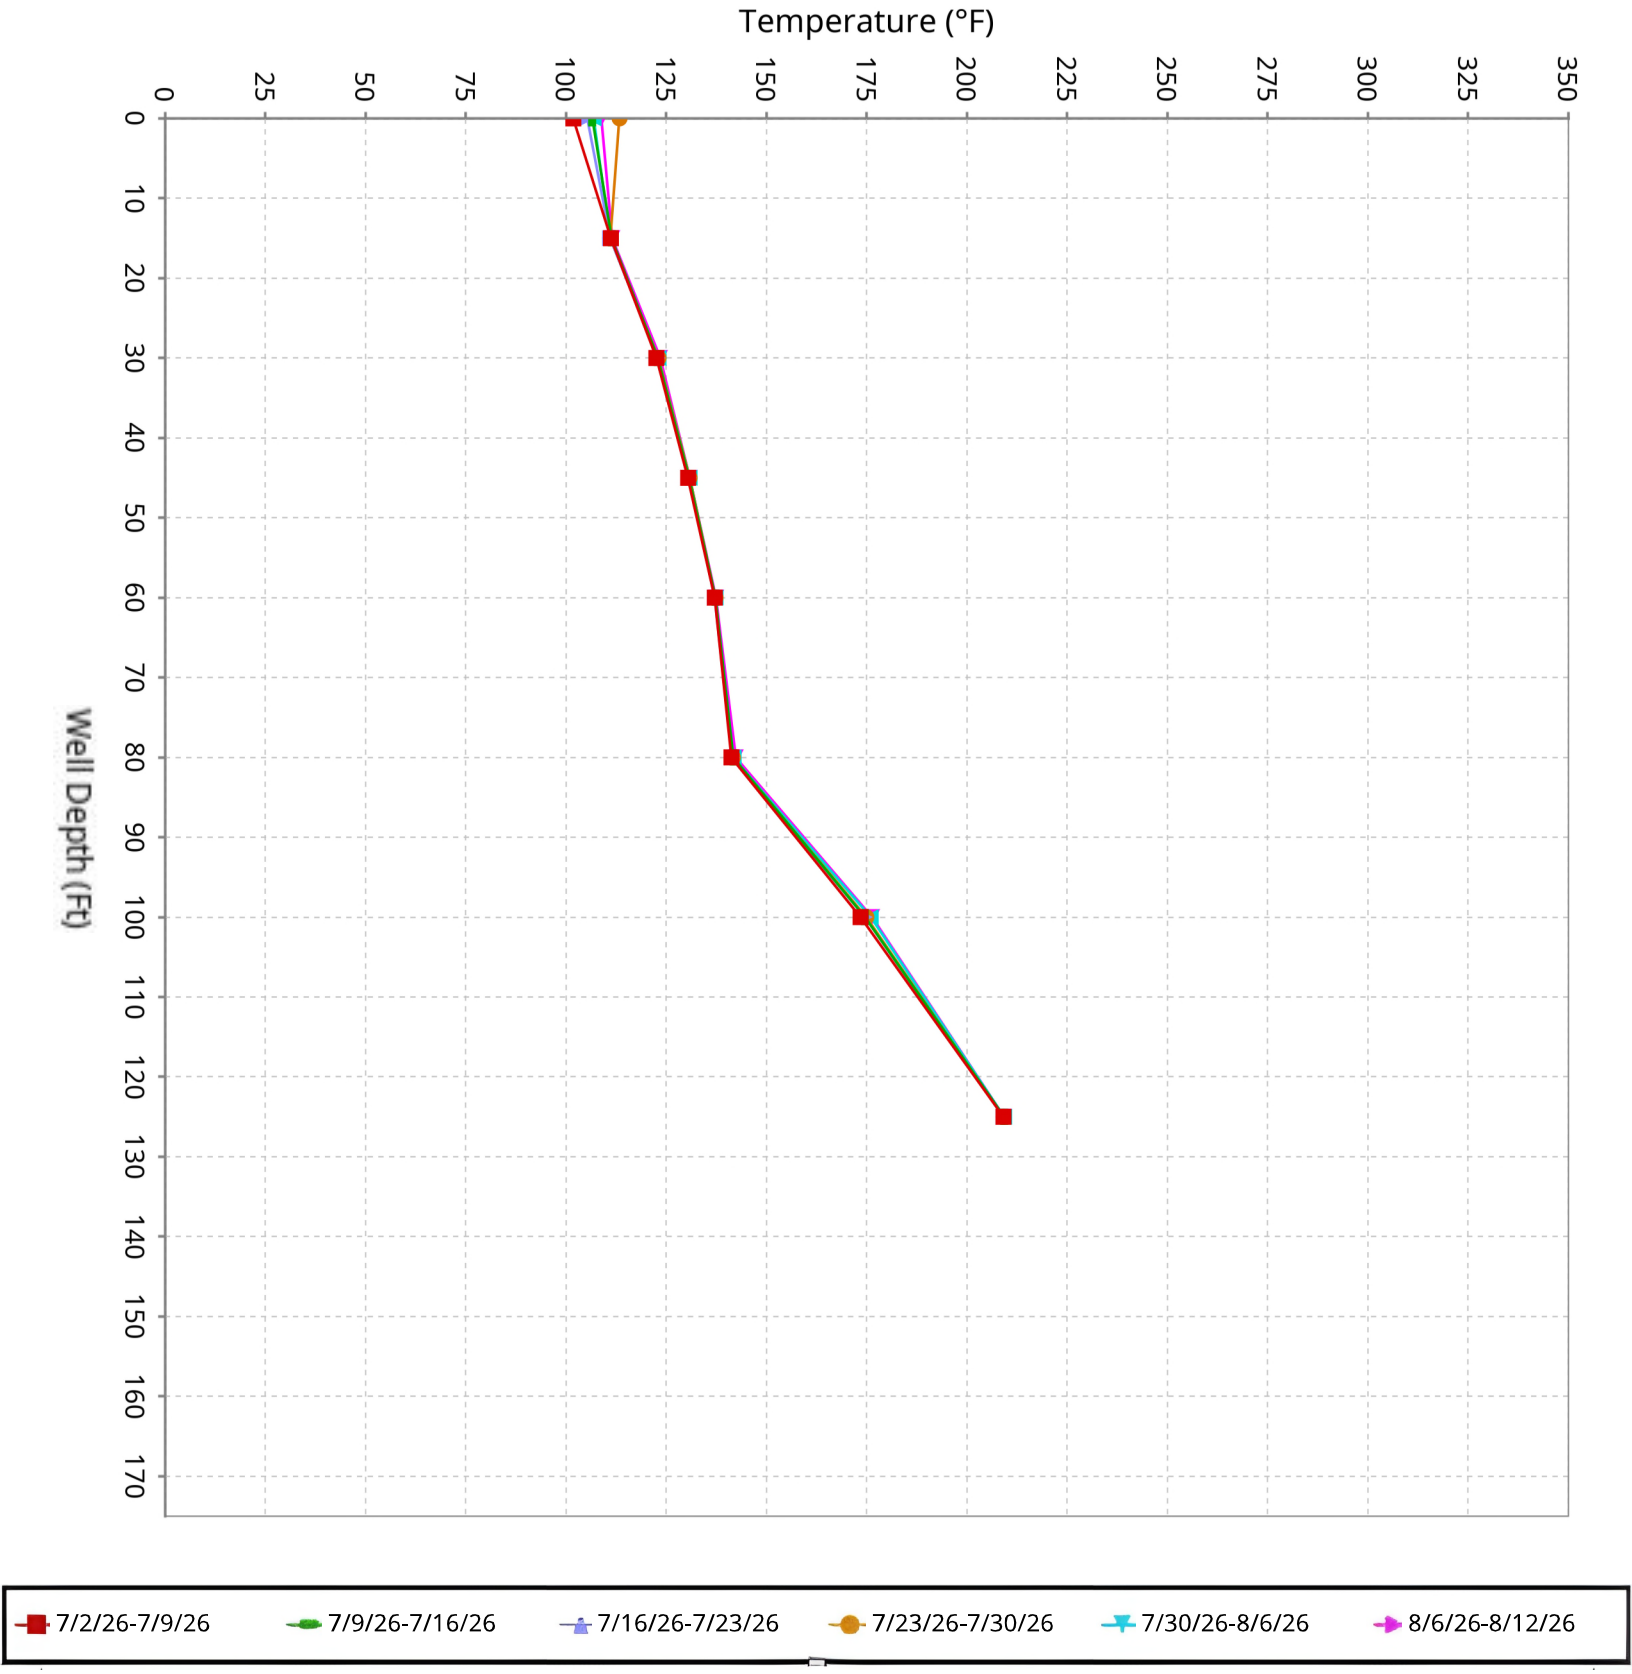

SCS ENGINEERS

Vertical Temperature Profiles from Temperature Probes atChiquita Landfill for TP-10


Maximum data for 7/2/2026 12:00 AM to 8/12/2026 12:00 AM

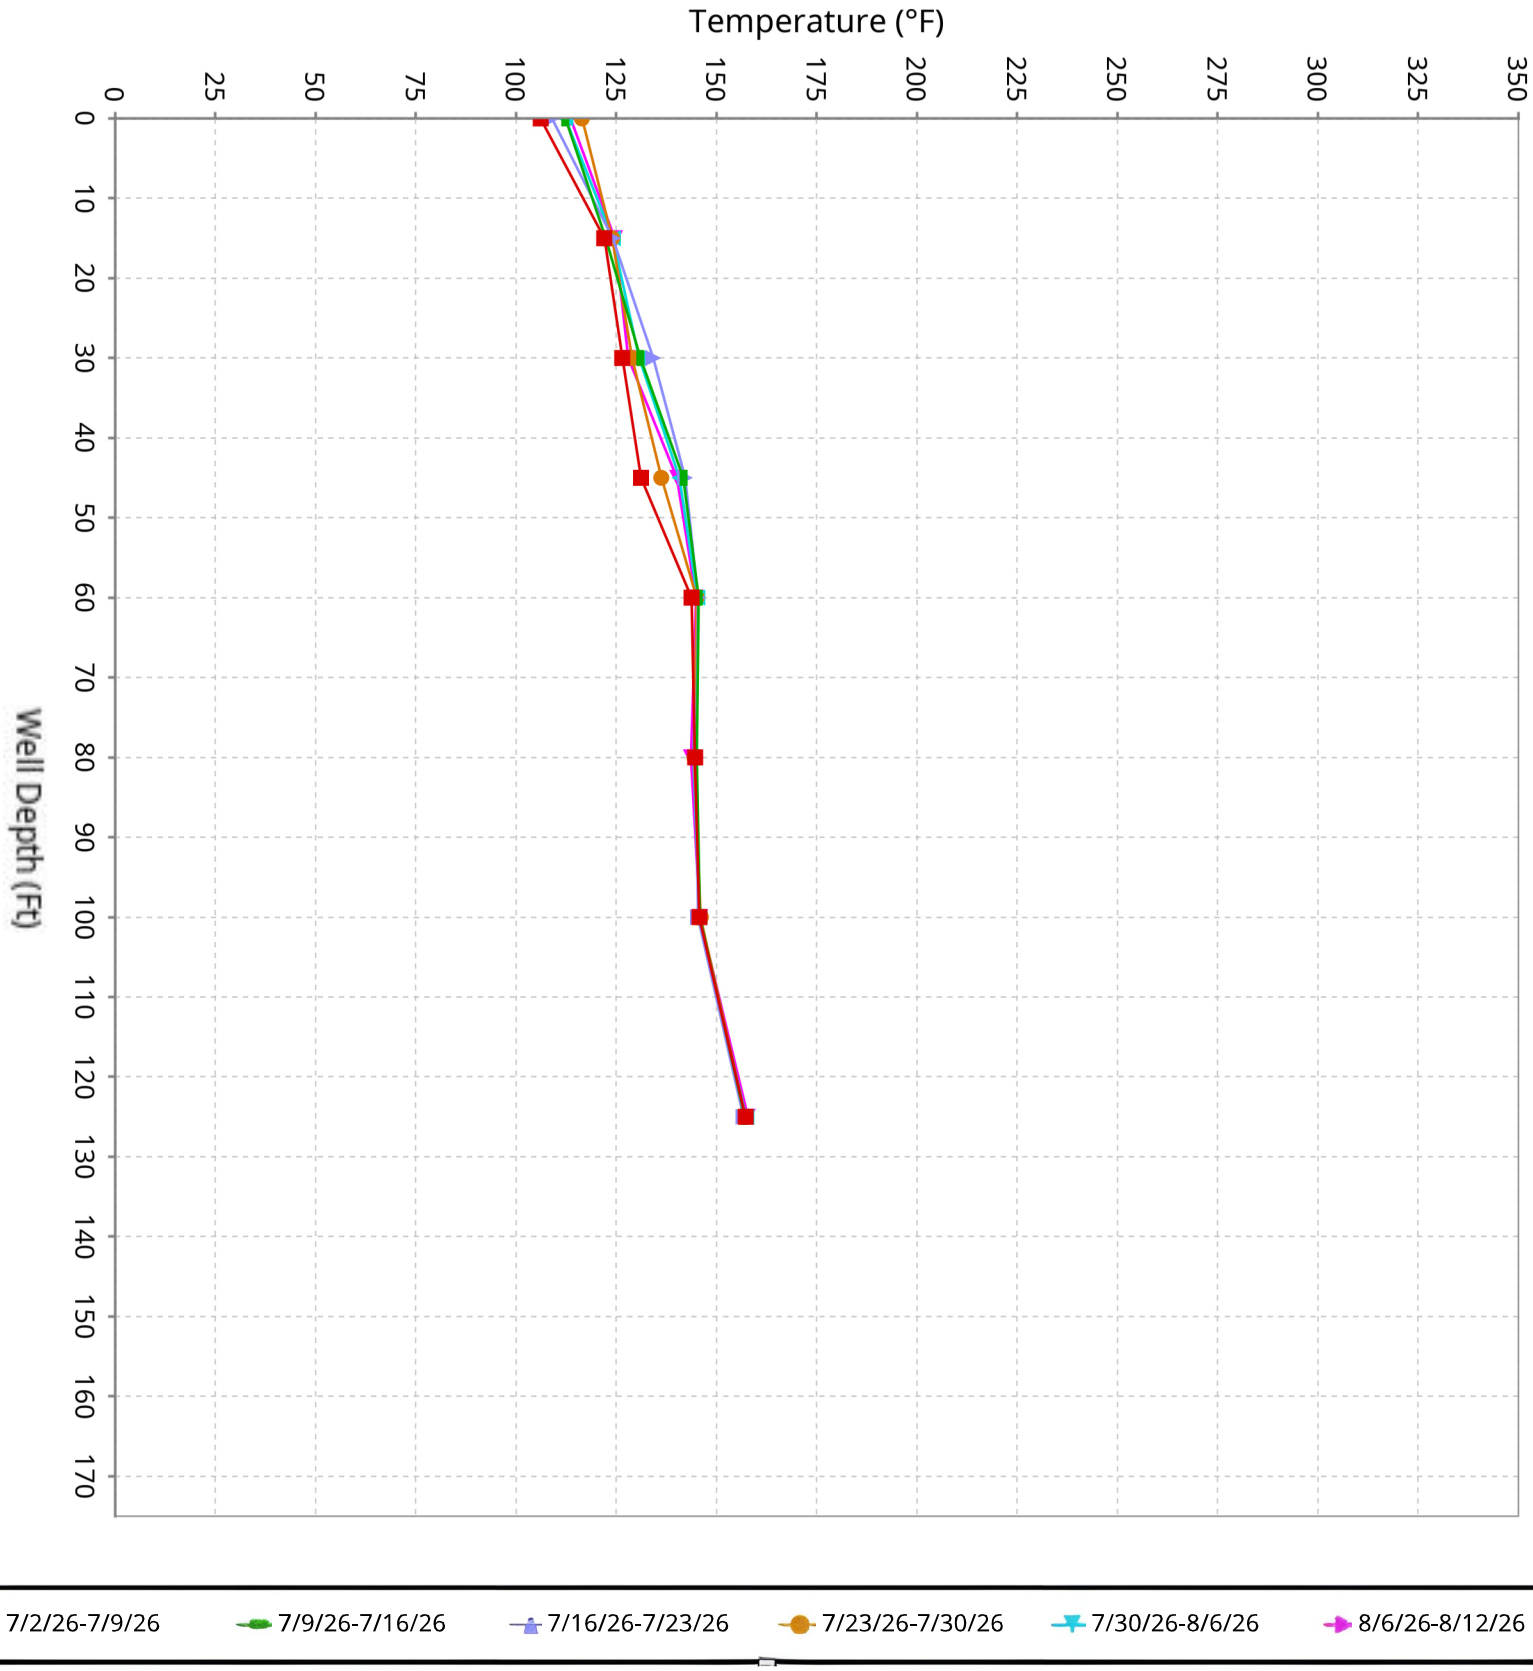

SCS ENGINEERS

Vertical Temperature Profiles from Temperature Probes atChiquita Landfill for TP-11


Maximum data for 7/2/2026 12:00 AM to 8/12/2026 12:00 AM

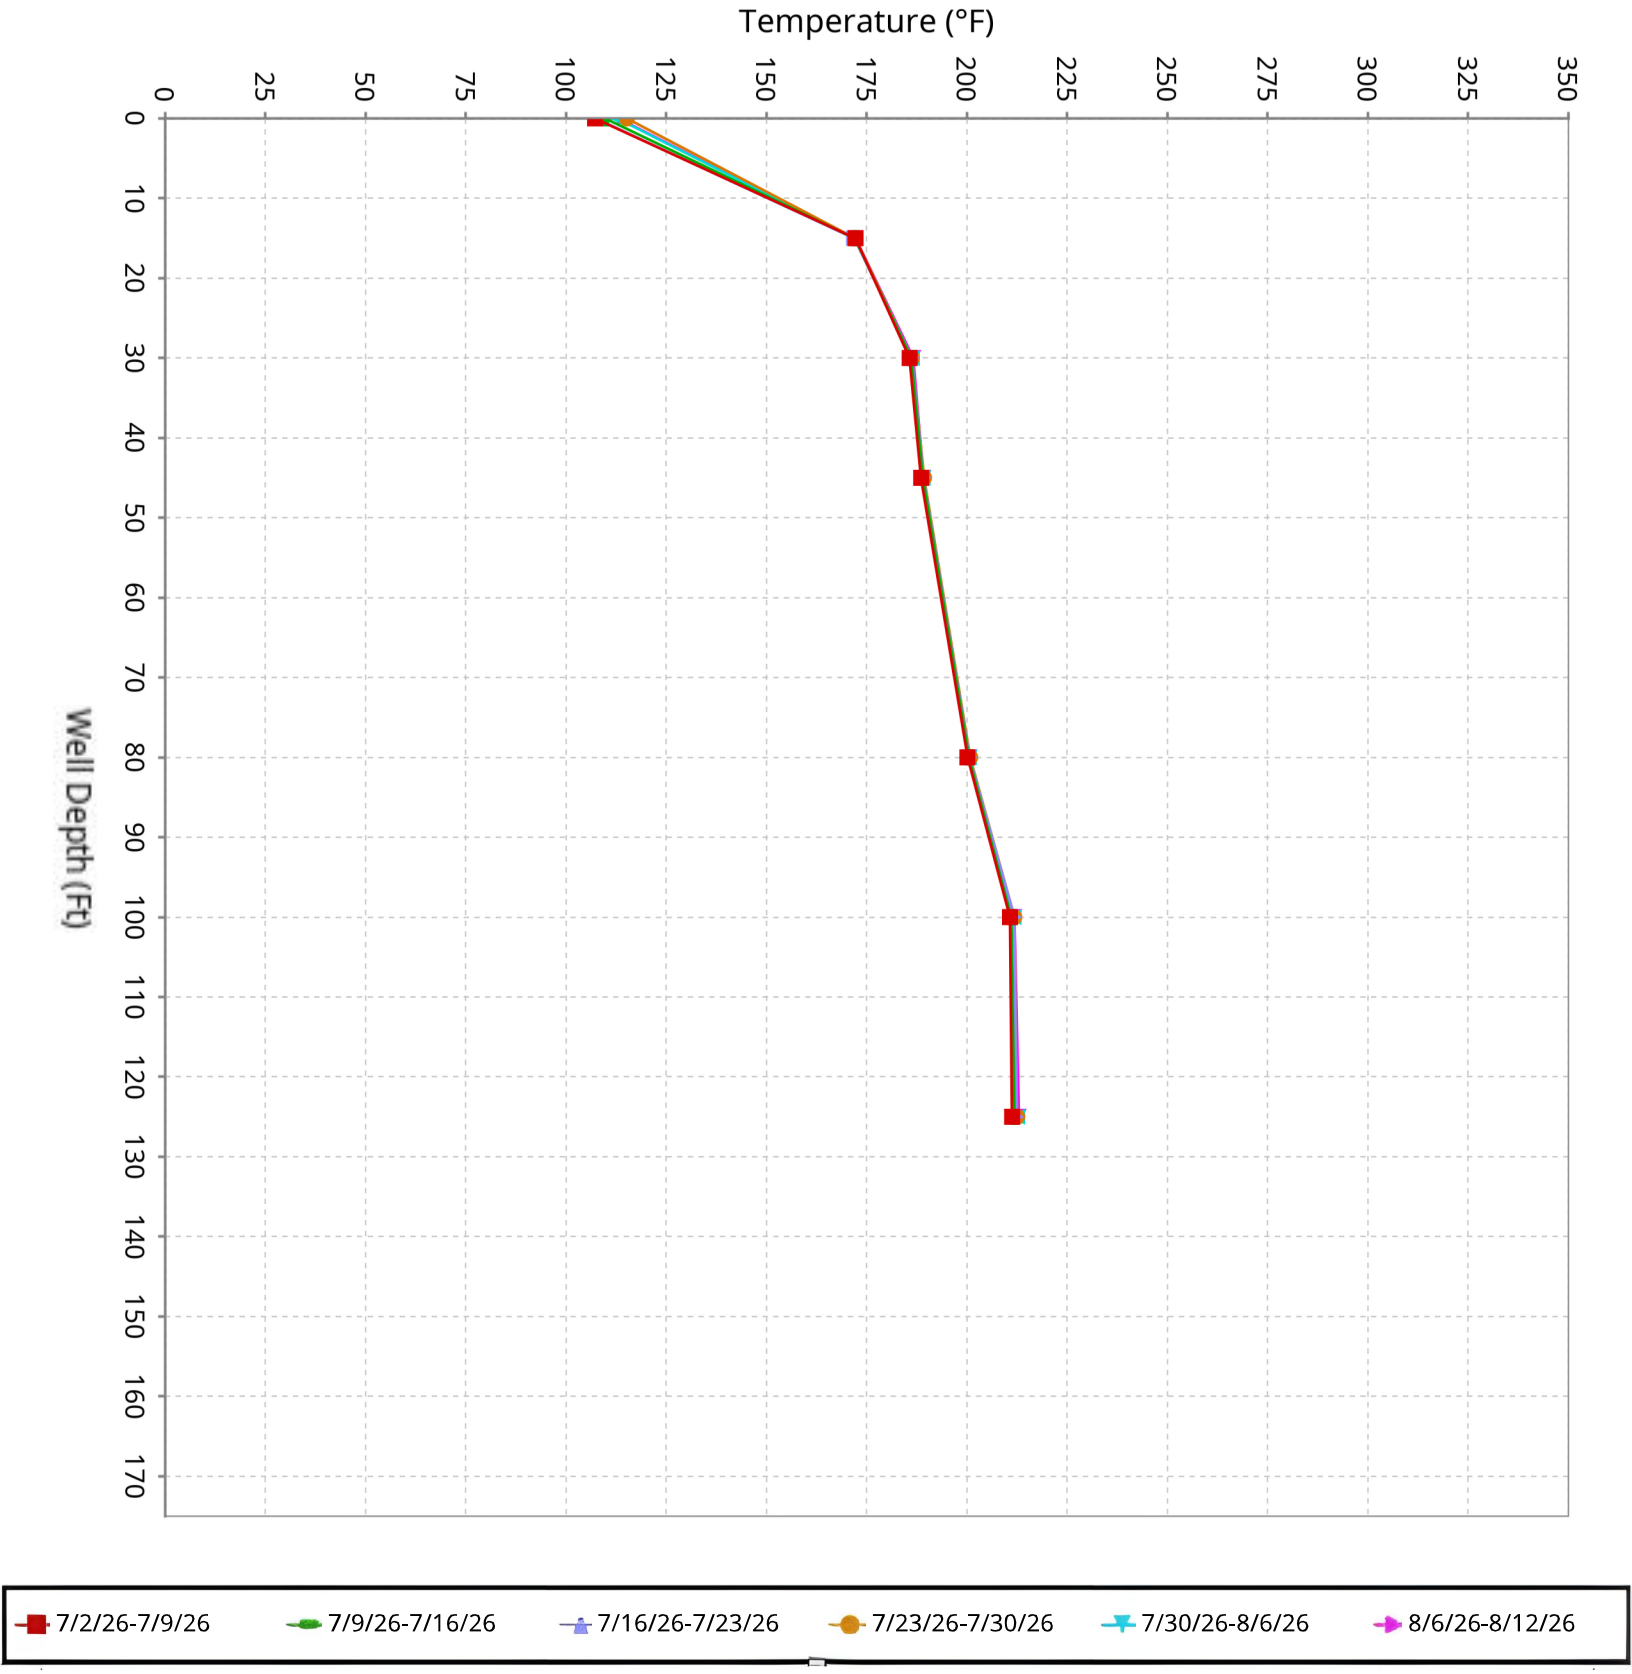

SCS ENGINEERS

Vertical Temperature Profiles from Temperature Probes atChiquita Landfill for TP-12


Maximum data for 7/2/2026 12:00 AM to 8/12/2026 12:00 AM

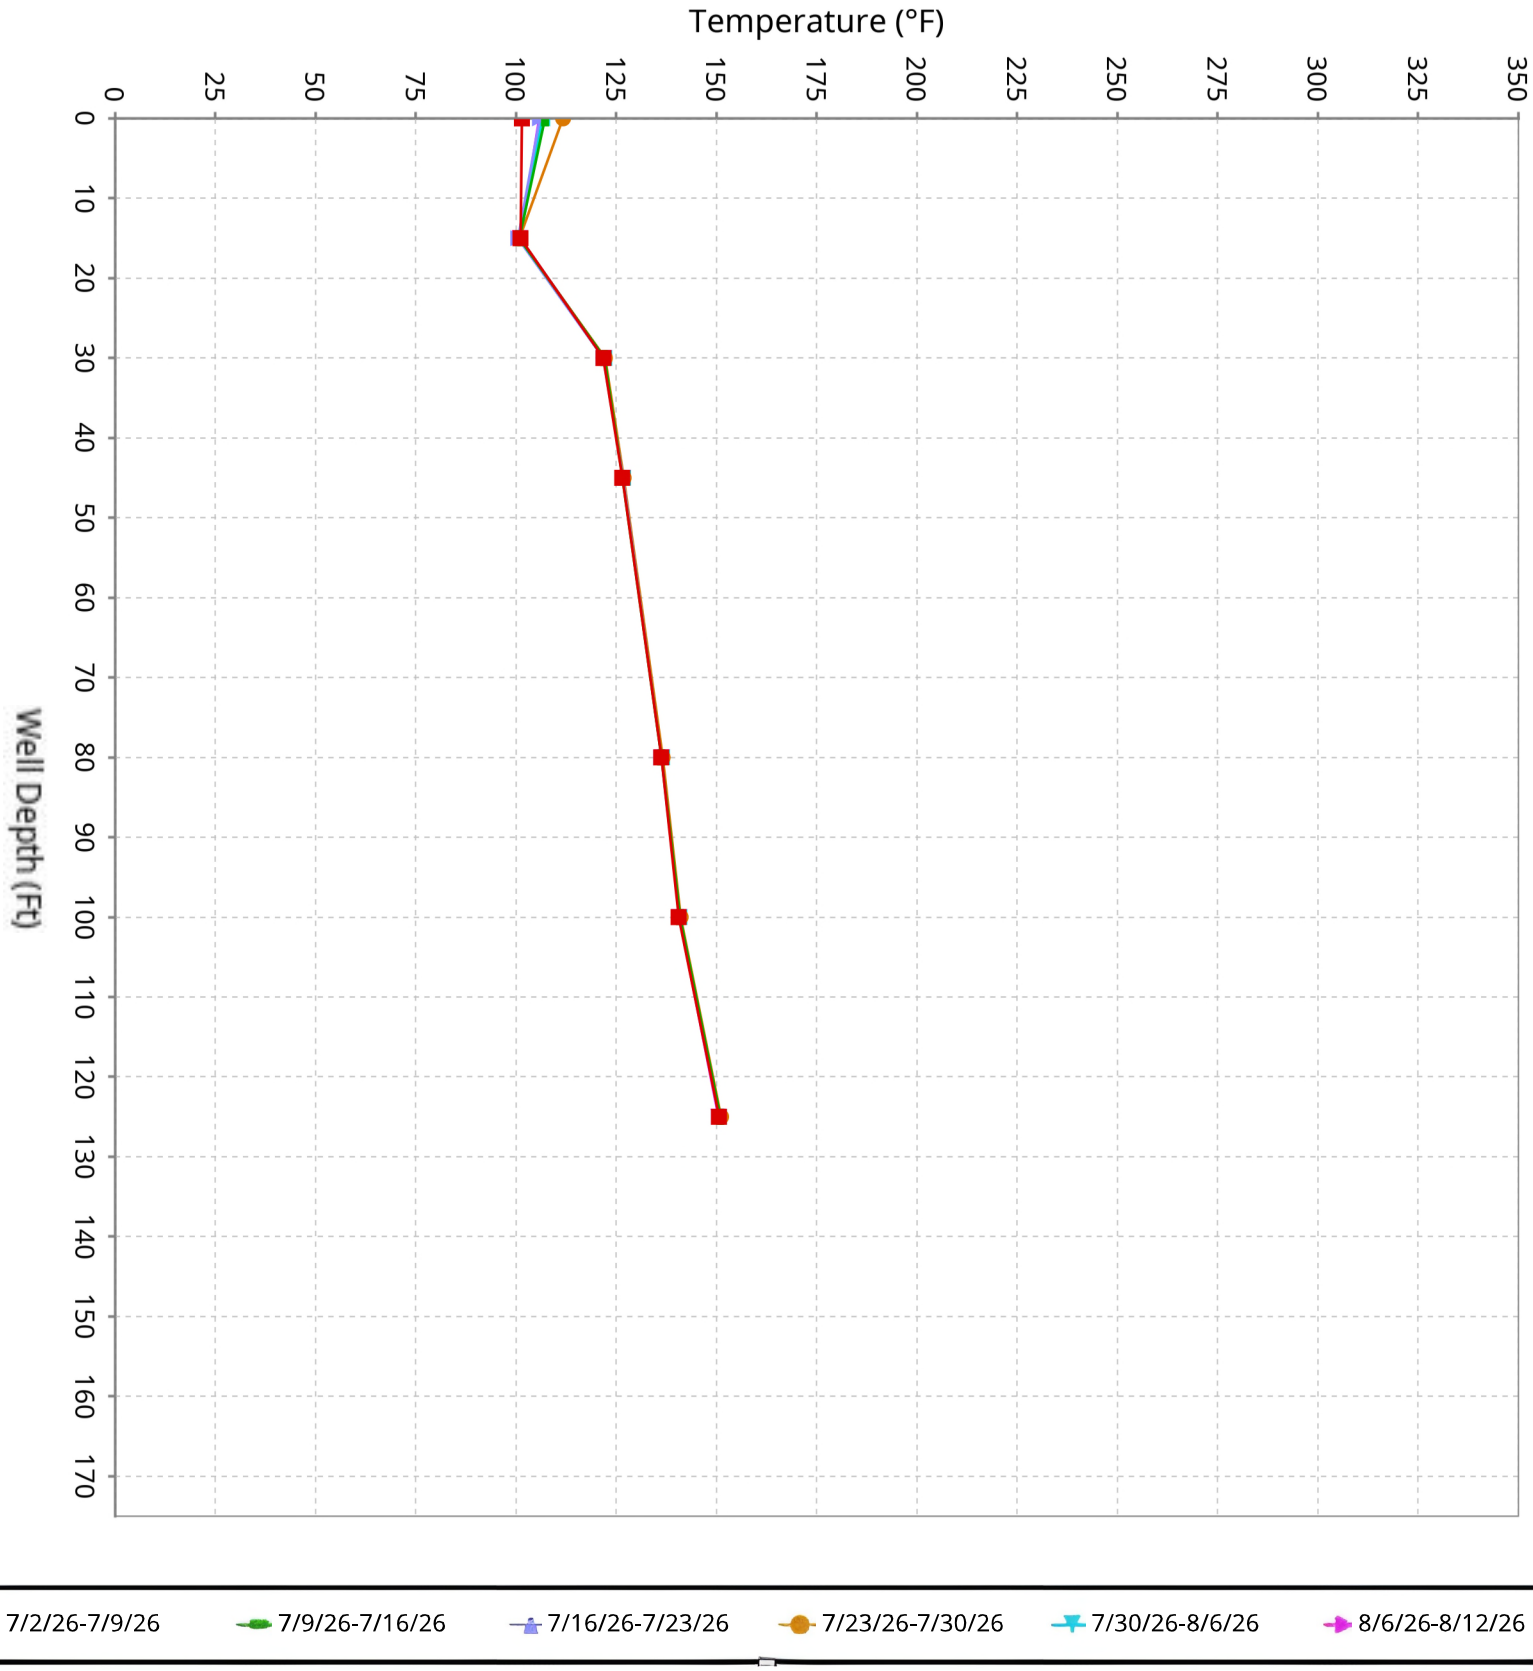

SCS ENGINEERS

Vertical Temperature Profiles from Temperature Probes atChiquita Landfill for TP-13


Maximum data for 7/2/2026 12:00 AM to 8/12/2026 12:00 AM

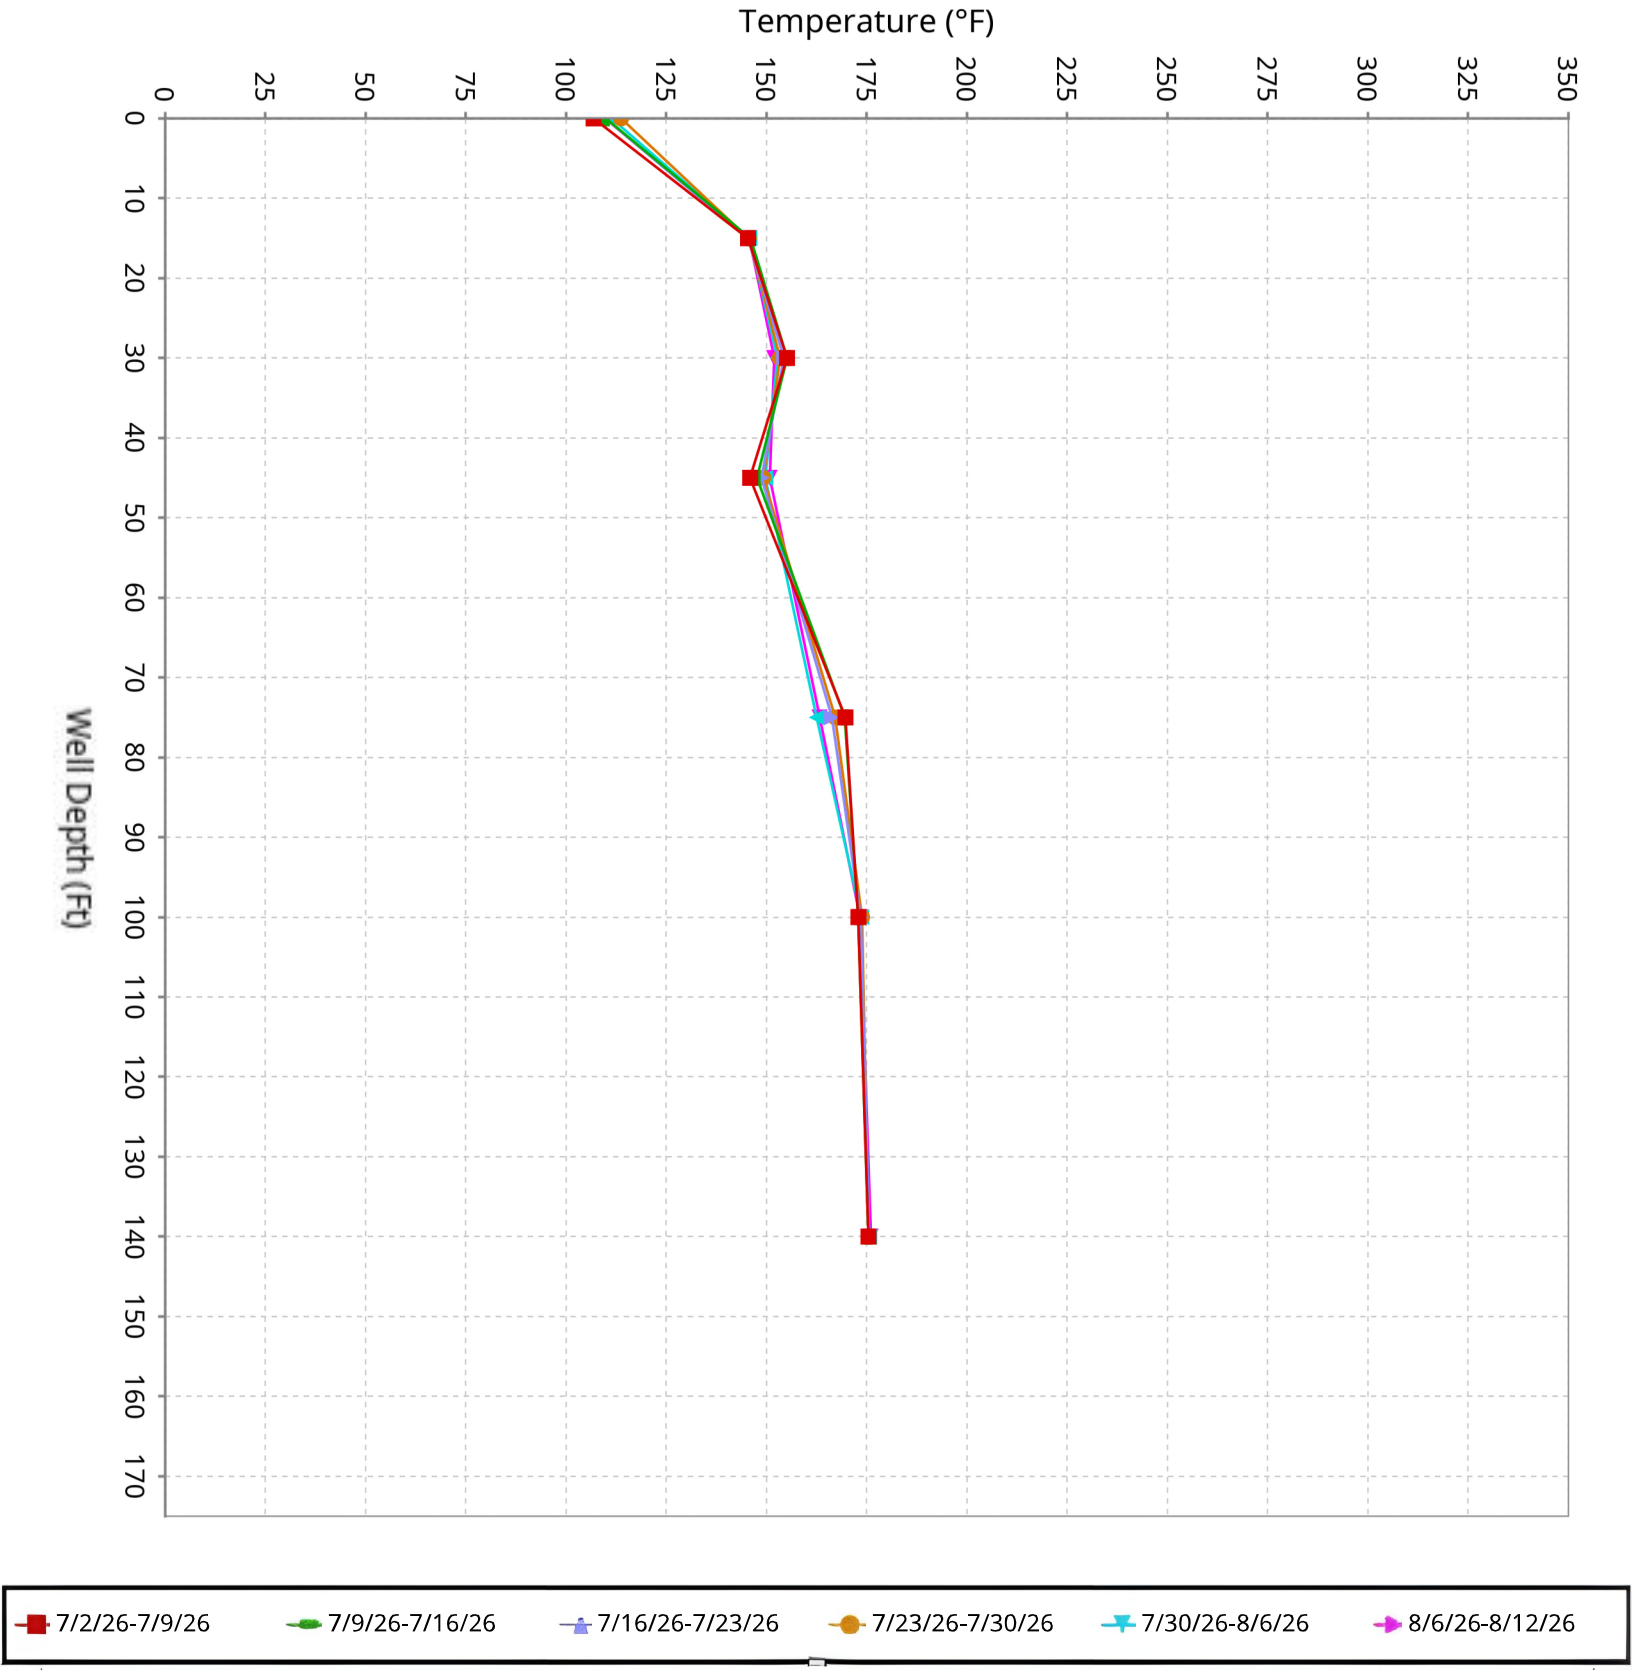

SCS ENGINEERS

Vertical Temperature Profiles from Temperature Probes atChiquita Landfill for TP-14


Maximum data for 7/2/2026 12:00 AM to 8/12/2026 12:00 AM

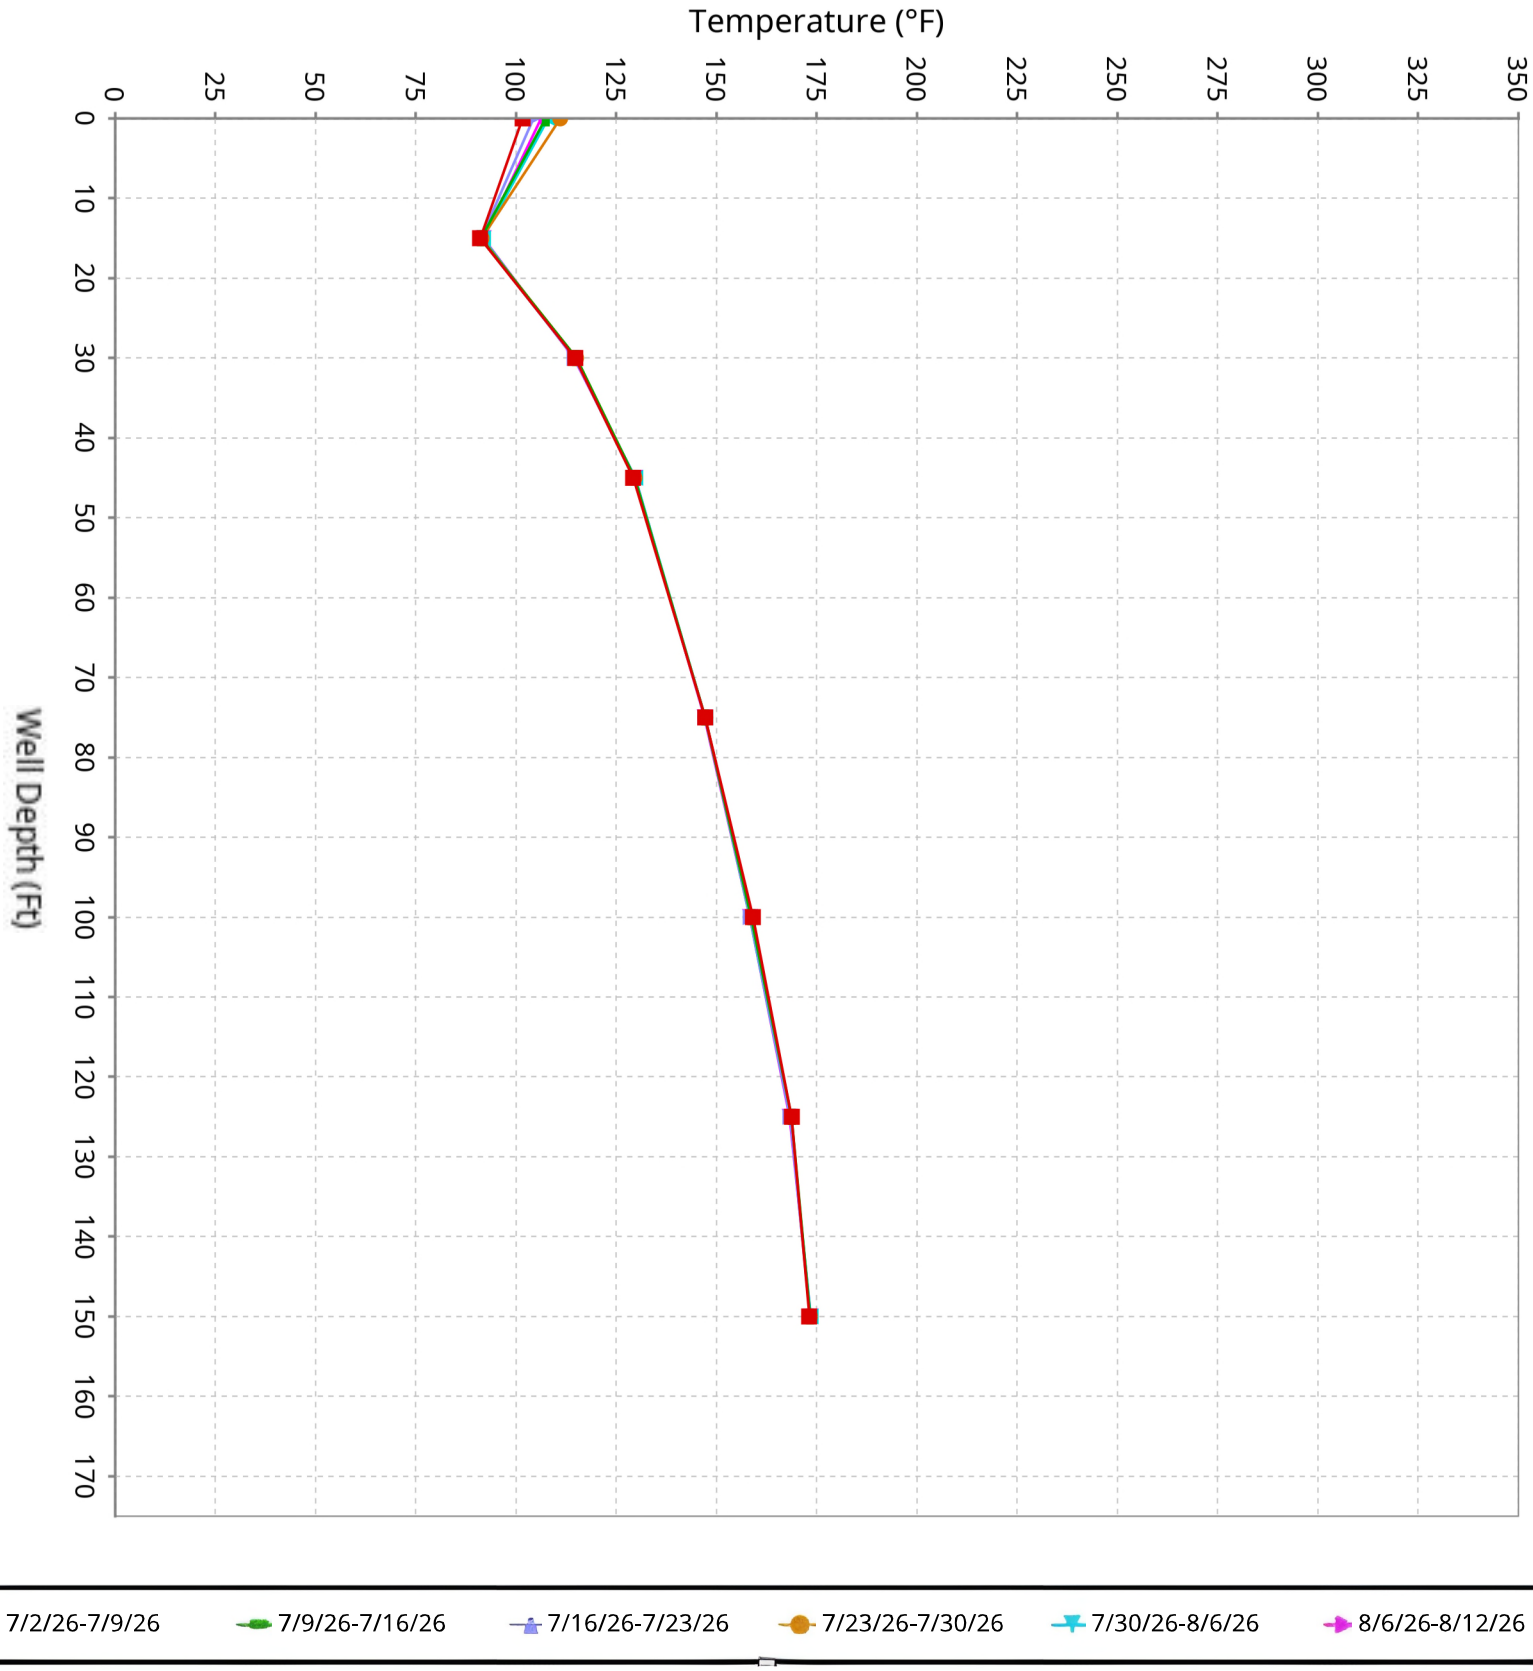

SCS ENGINEERS

Vertical Temperature Profiles from Temperature Probes atChiquita Landfill for TP-15


Maximum data for 7/2/2026 12:00 AM to 8/12/2026 12:00 AM

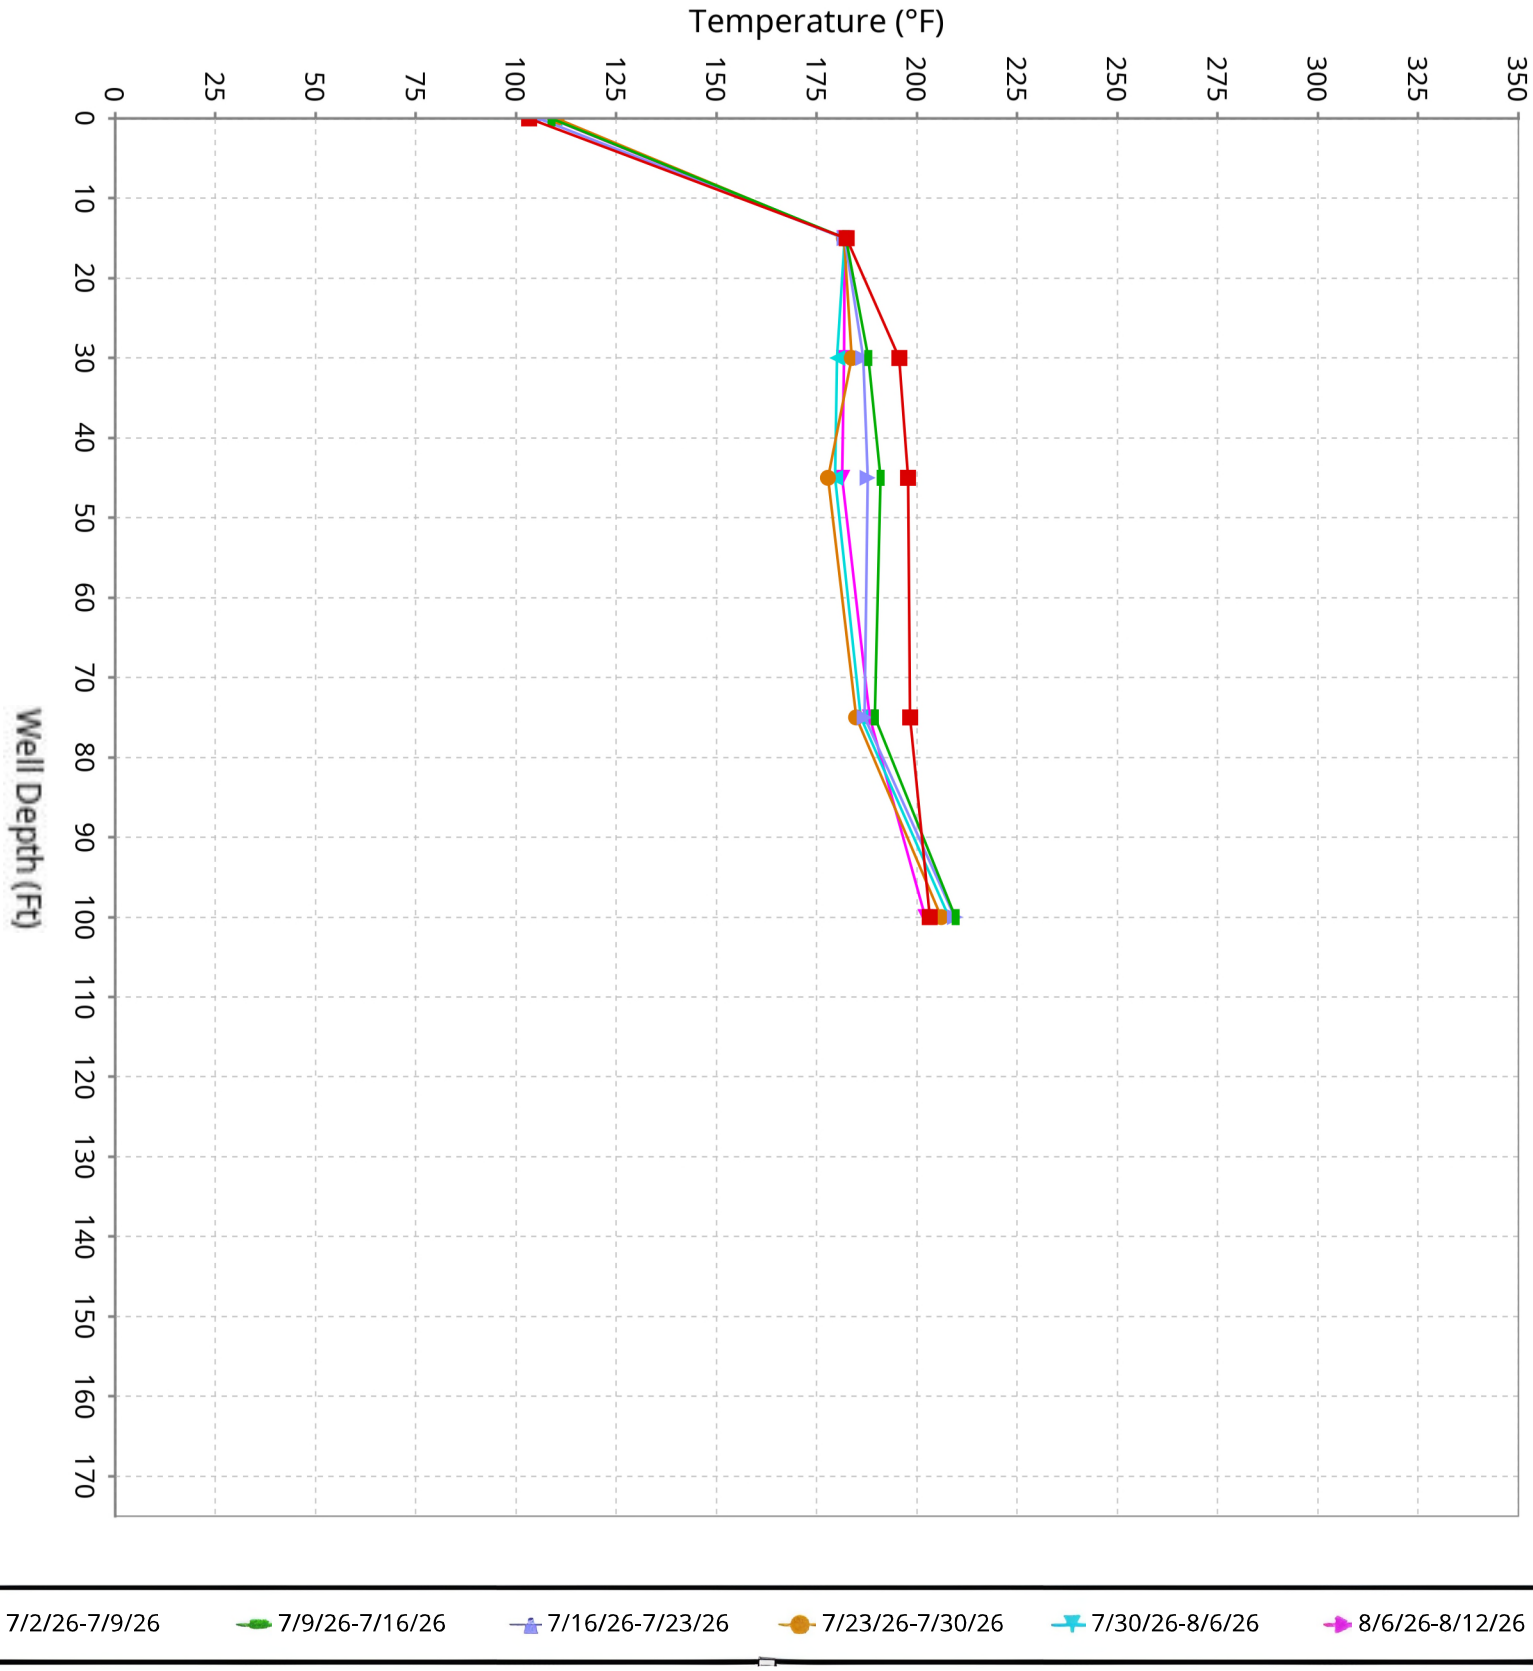

SCS ENGINEERS

Vertical Temperature Profiles from Temperature Probes atChiquita Landfill for TP-16


Maximum data for 7/2/2026 12:00 AM to 8/12/2026 12:00 AM

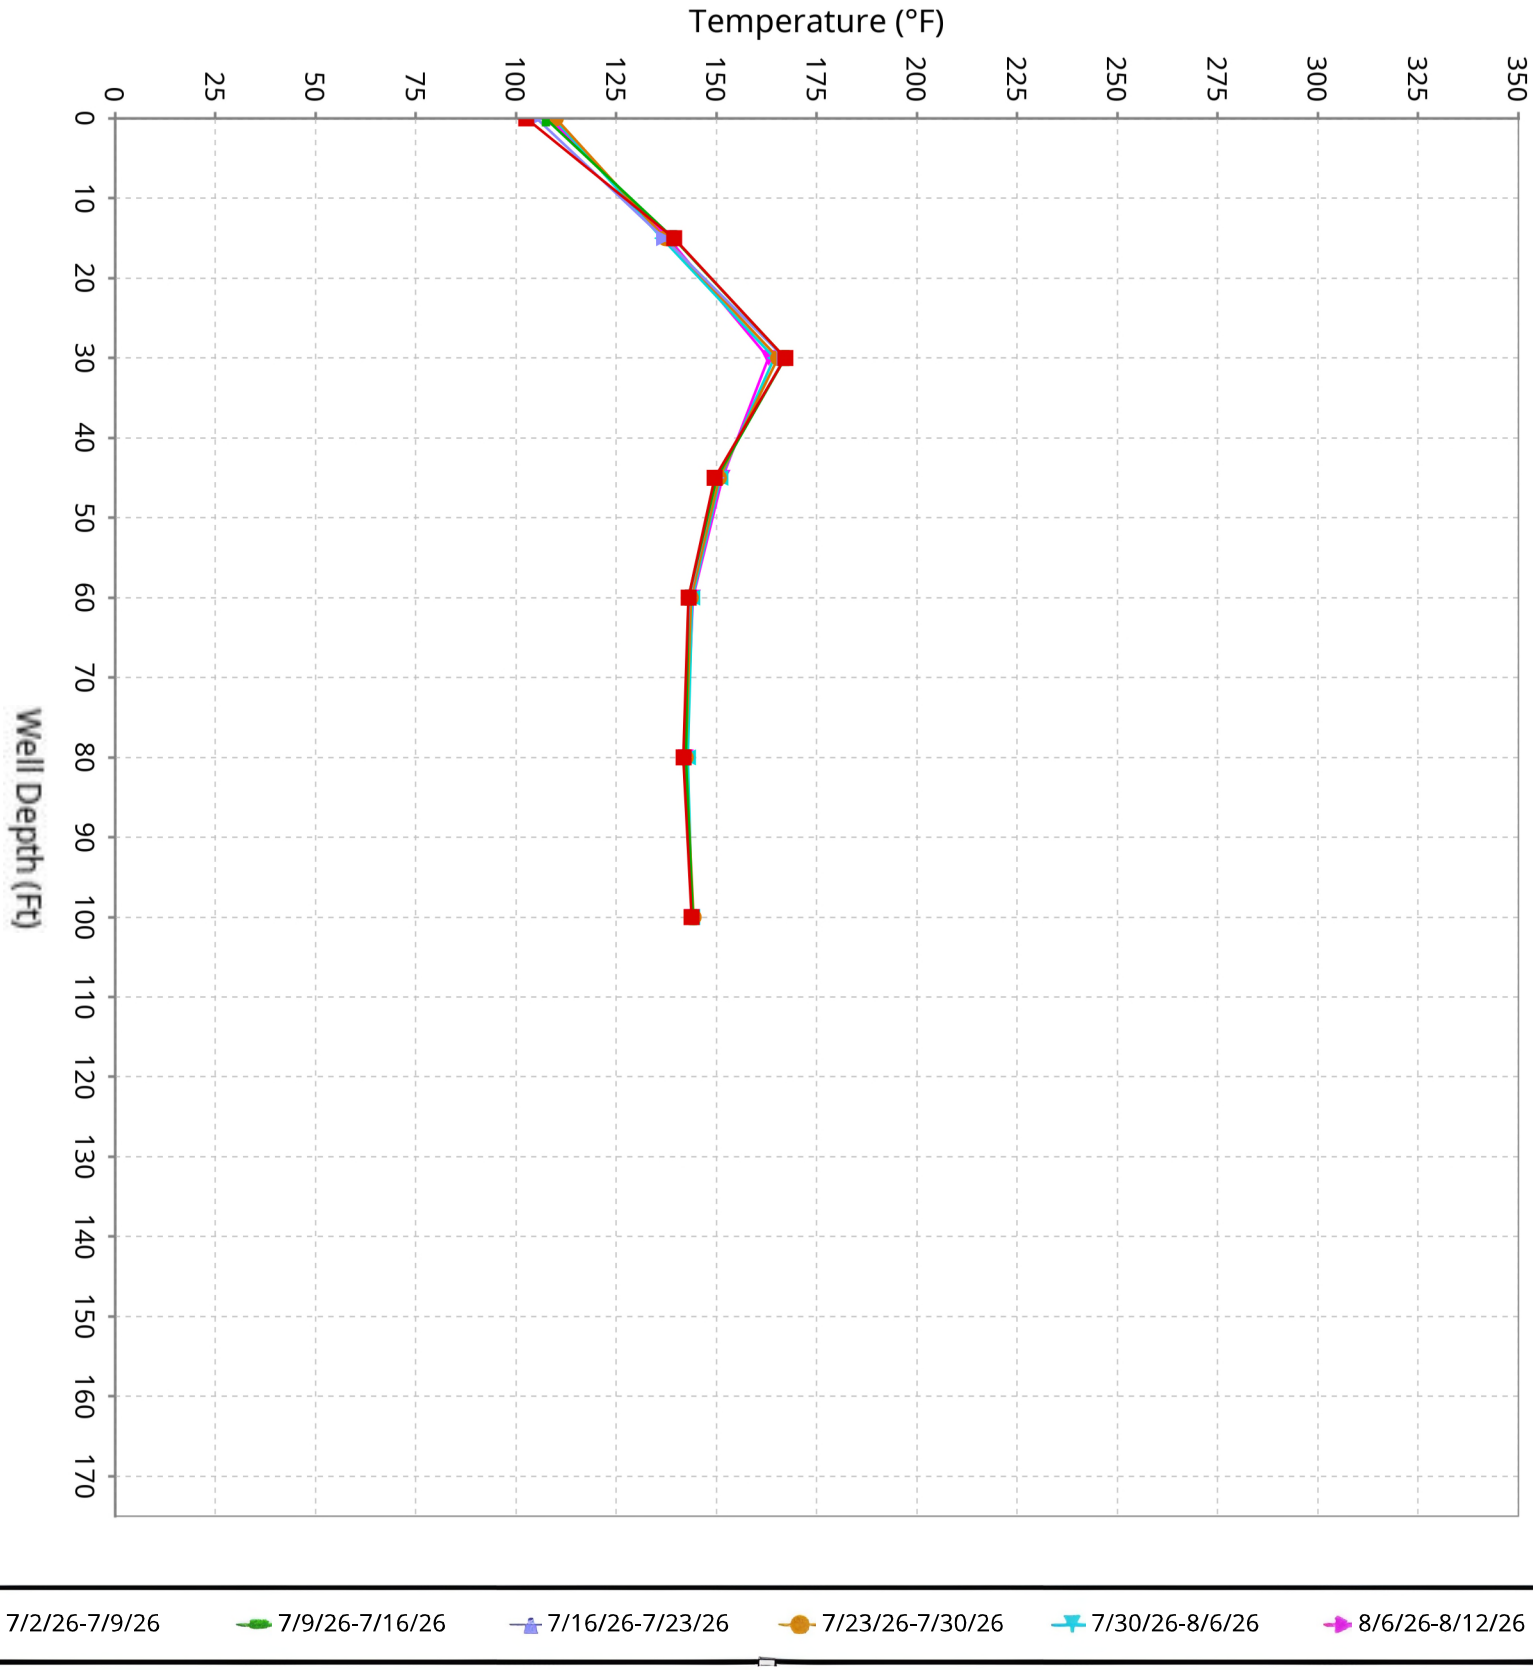

SCS ENGINEERS

Vertical Temperature Profiles from Temperature Probes atChiquita Landfill for TP-17


Maximum data for 7/2/2026 12:00 AM to 8/12/2026 12:00 AM

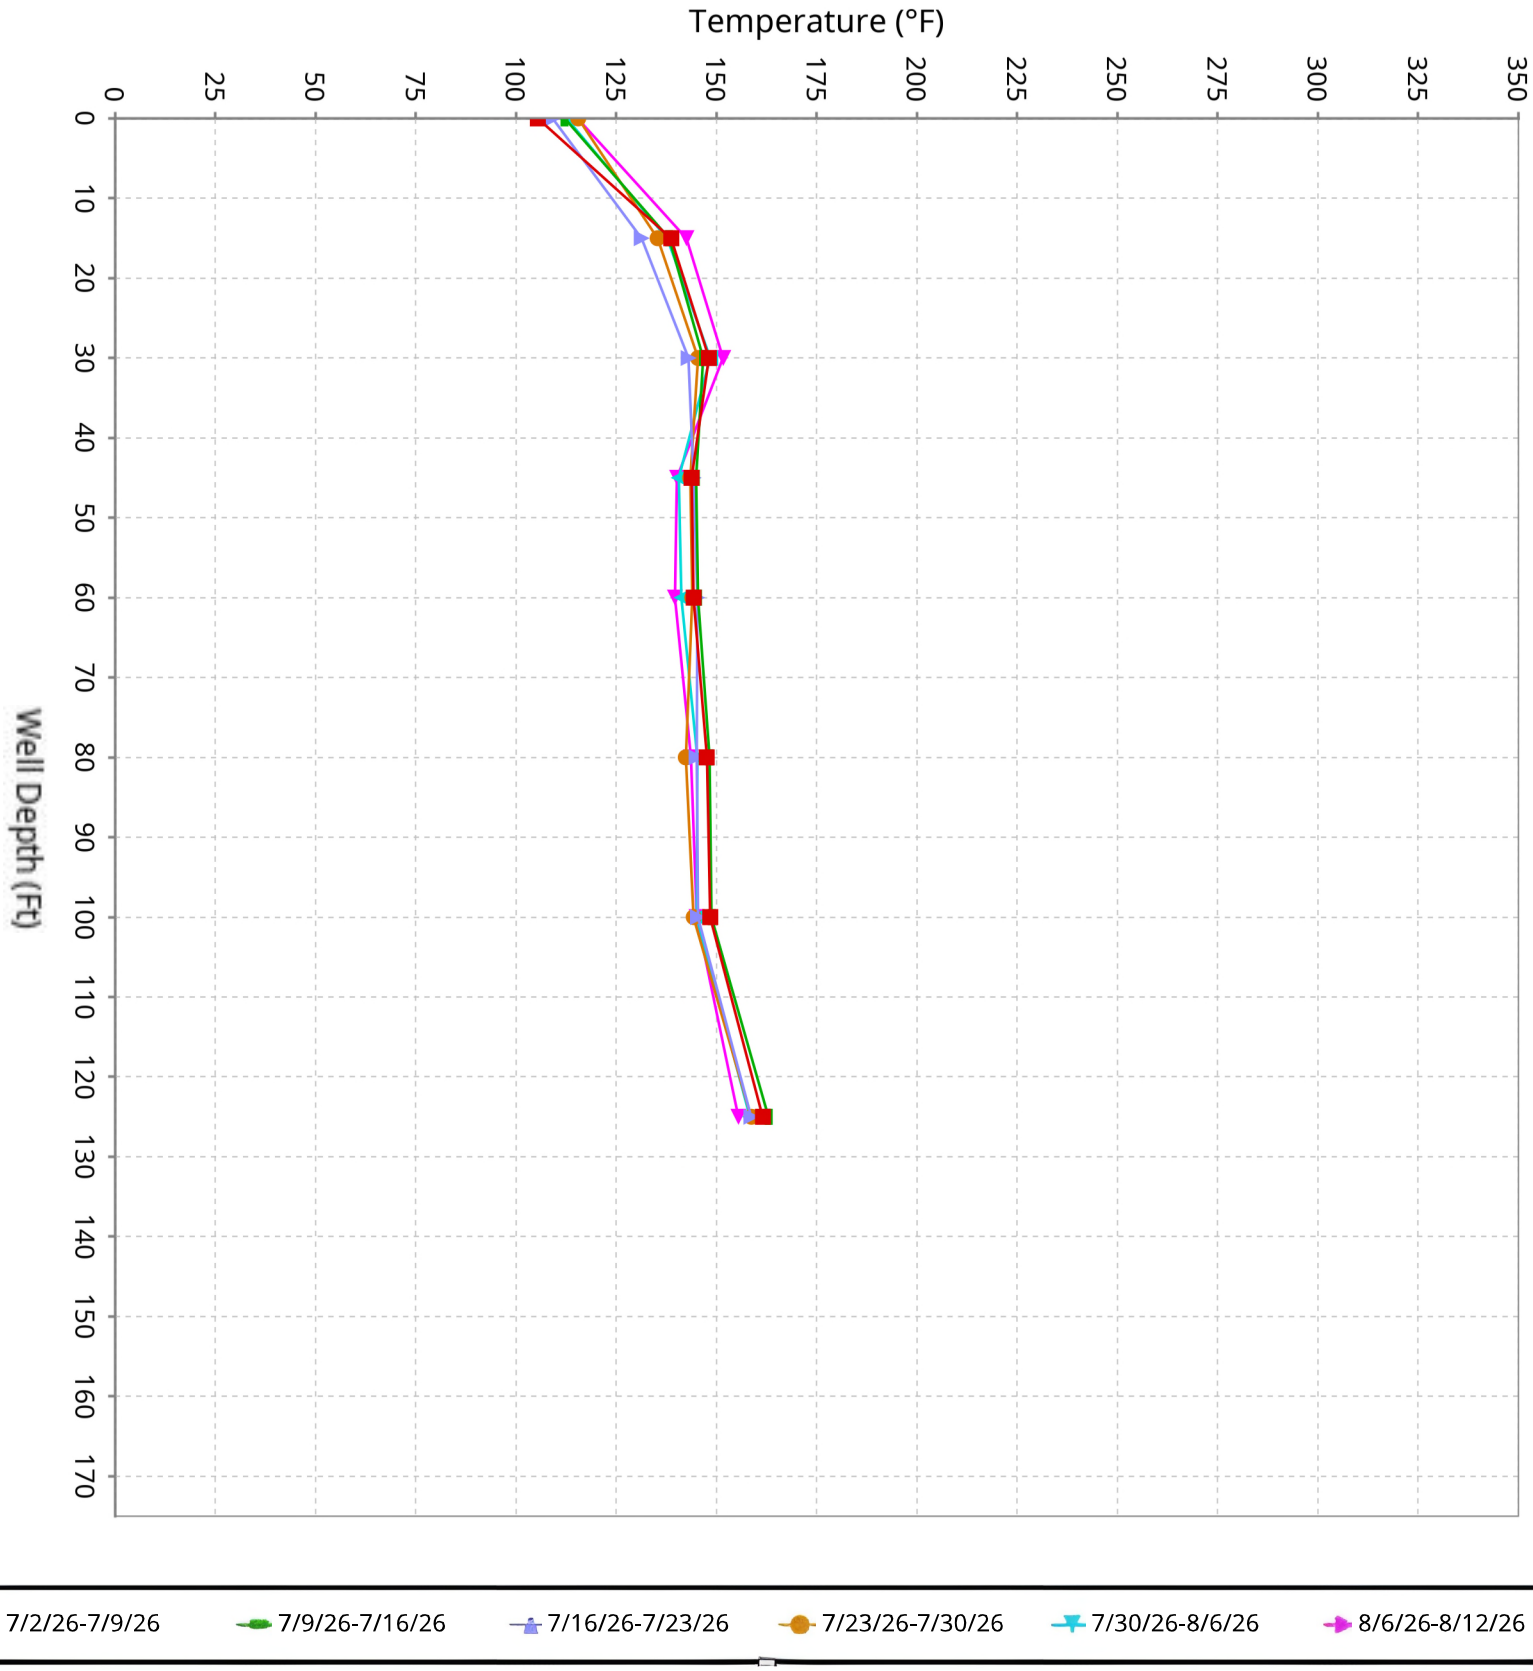

SCS ENGINEERS

Vertical Temperature Profiles from Temperature Probes atChiquita Landfill for TP-18


Maximum data for 7/2/2026 12:00 AM to 8/12/2026 12:00 AM

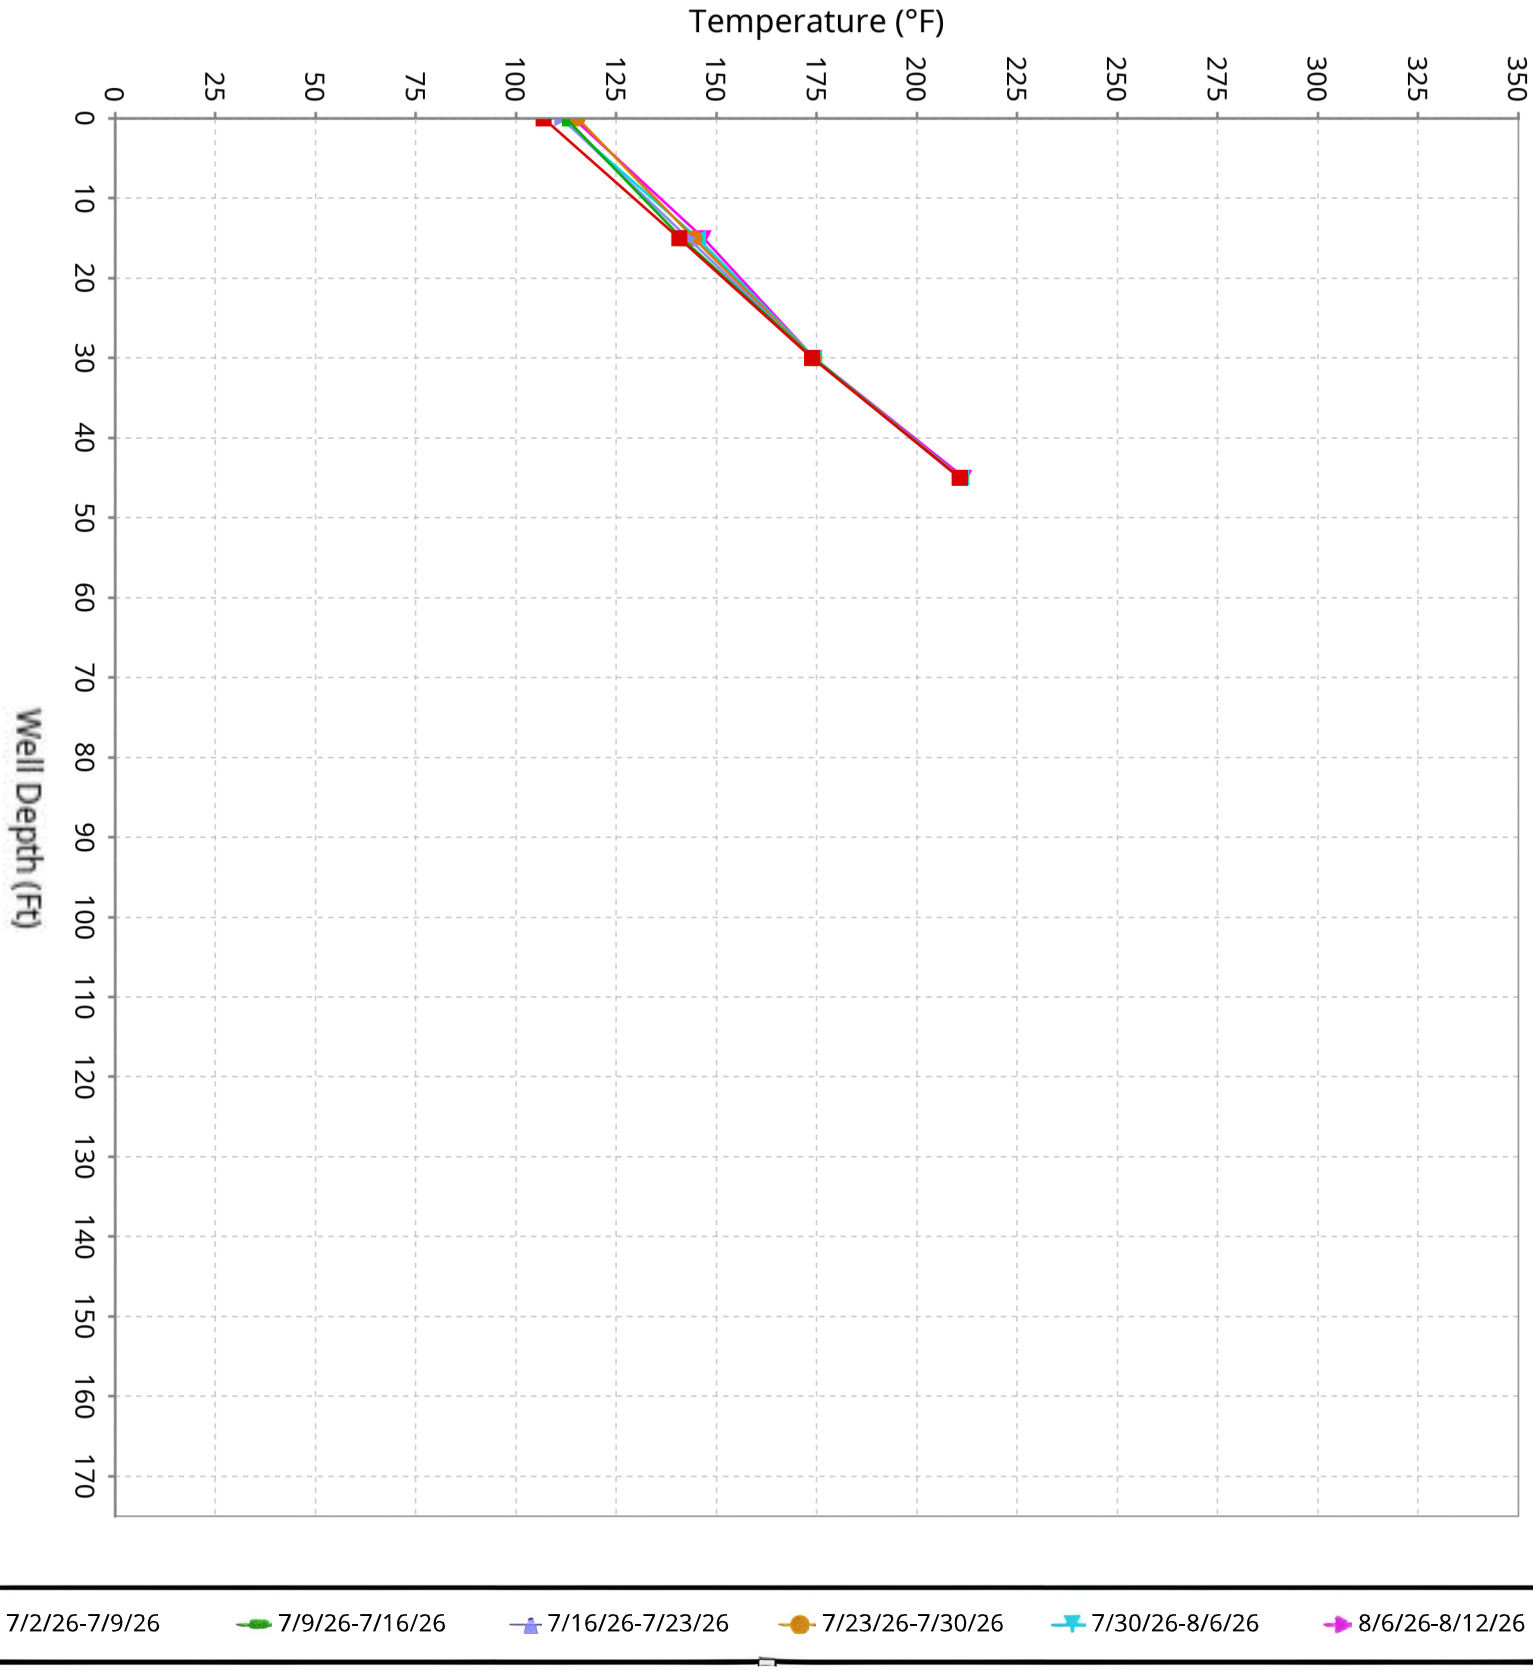

SCS ENGINEERS

Vertical Temperature Profiles from Temperature Probes atChiquita Landfill for TP-19


Maximum data for 7/2/2026 12:00 AM to 8/12/2026 12:00 AM

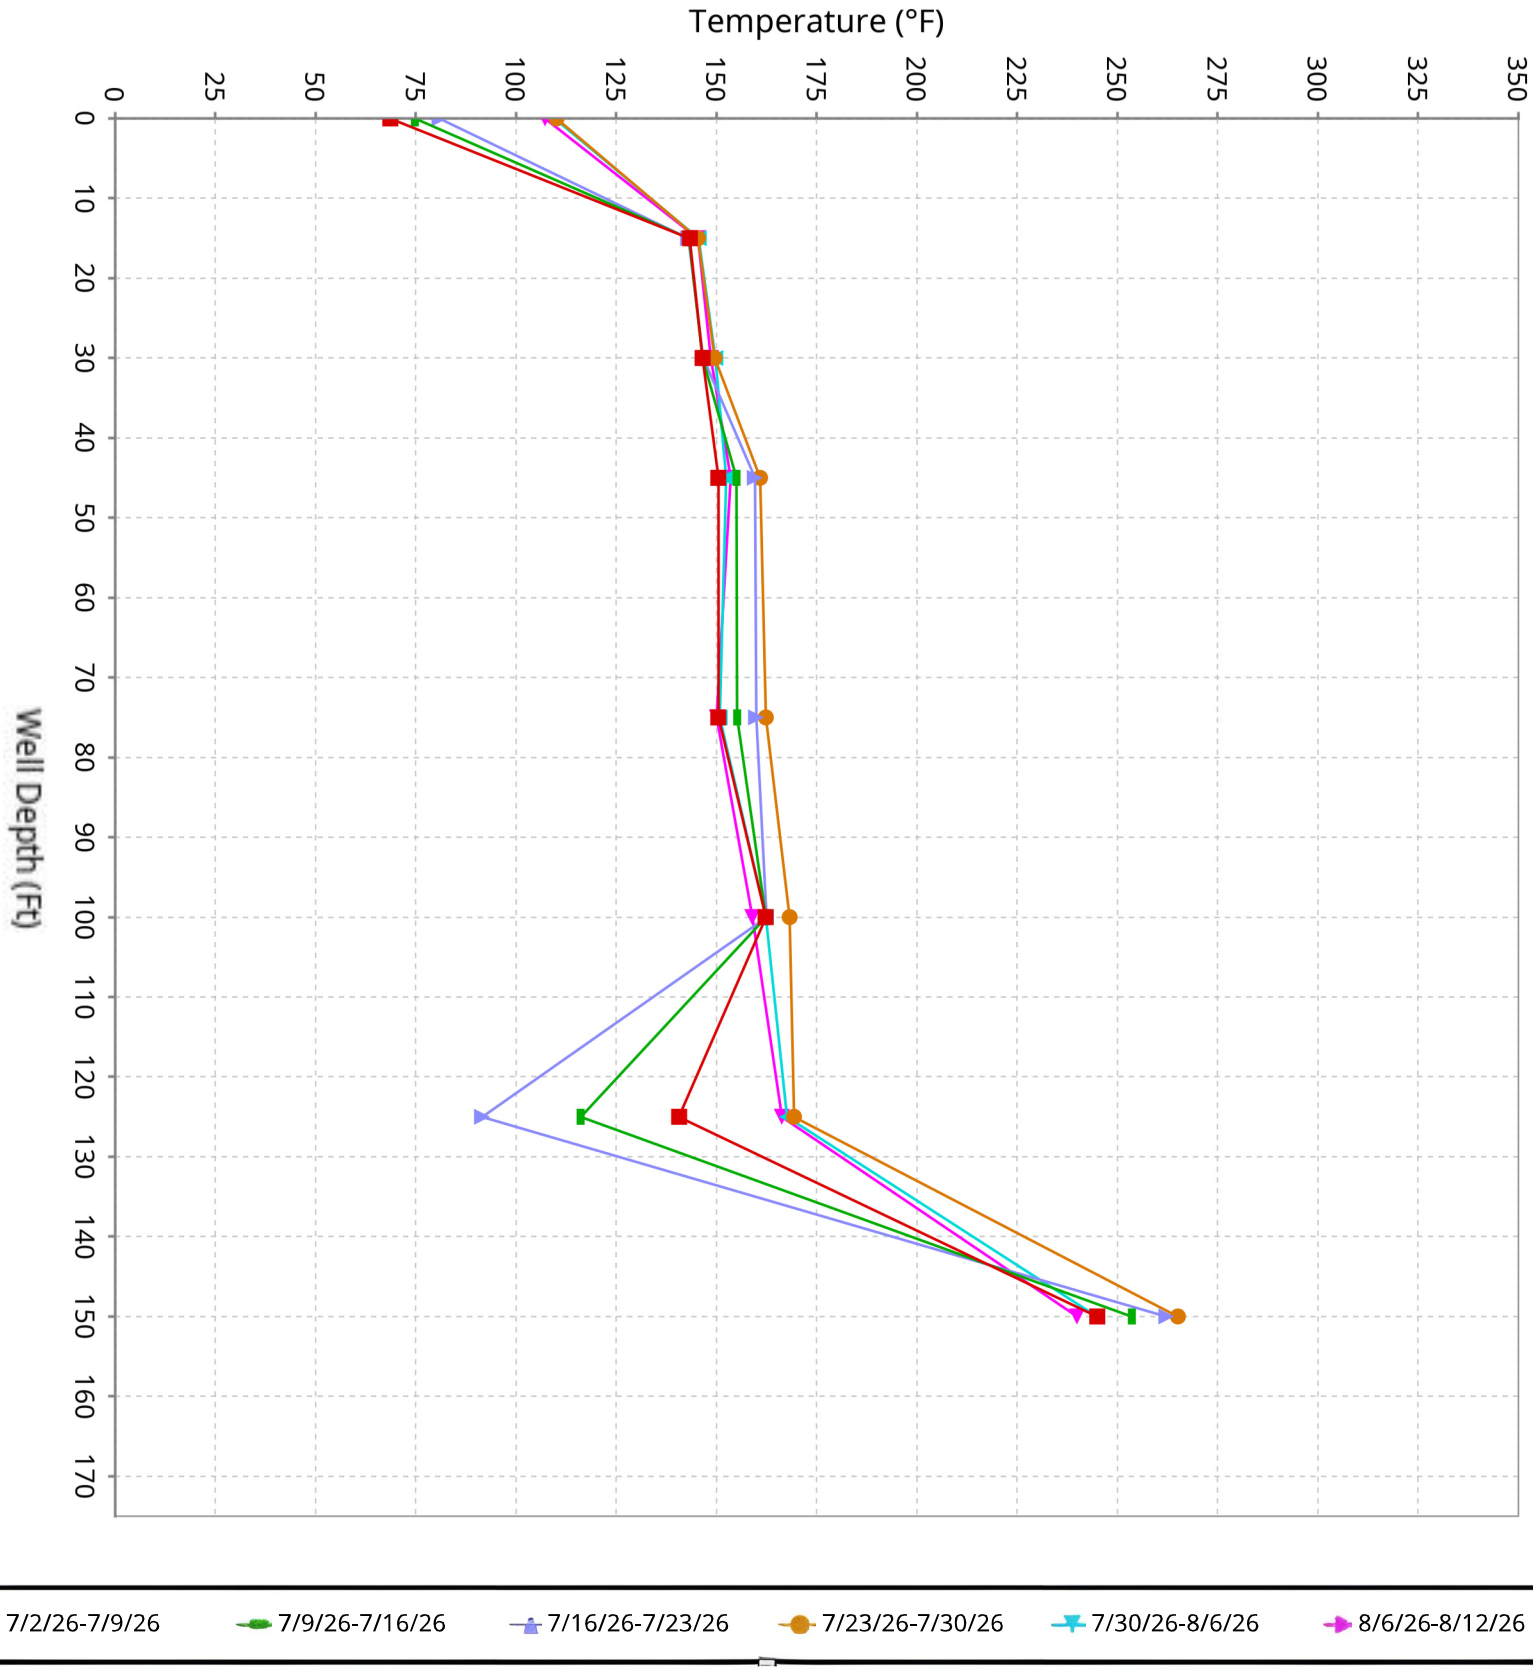

SCS ENGINEERS

Vertical Temperature Profiles from Temperature Probes atChiquita Landfill for TP-20


Maximum data for 7/2/2026 12:00 AM to 8/12/2026 12:00 AM

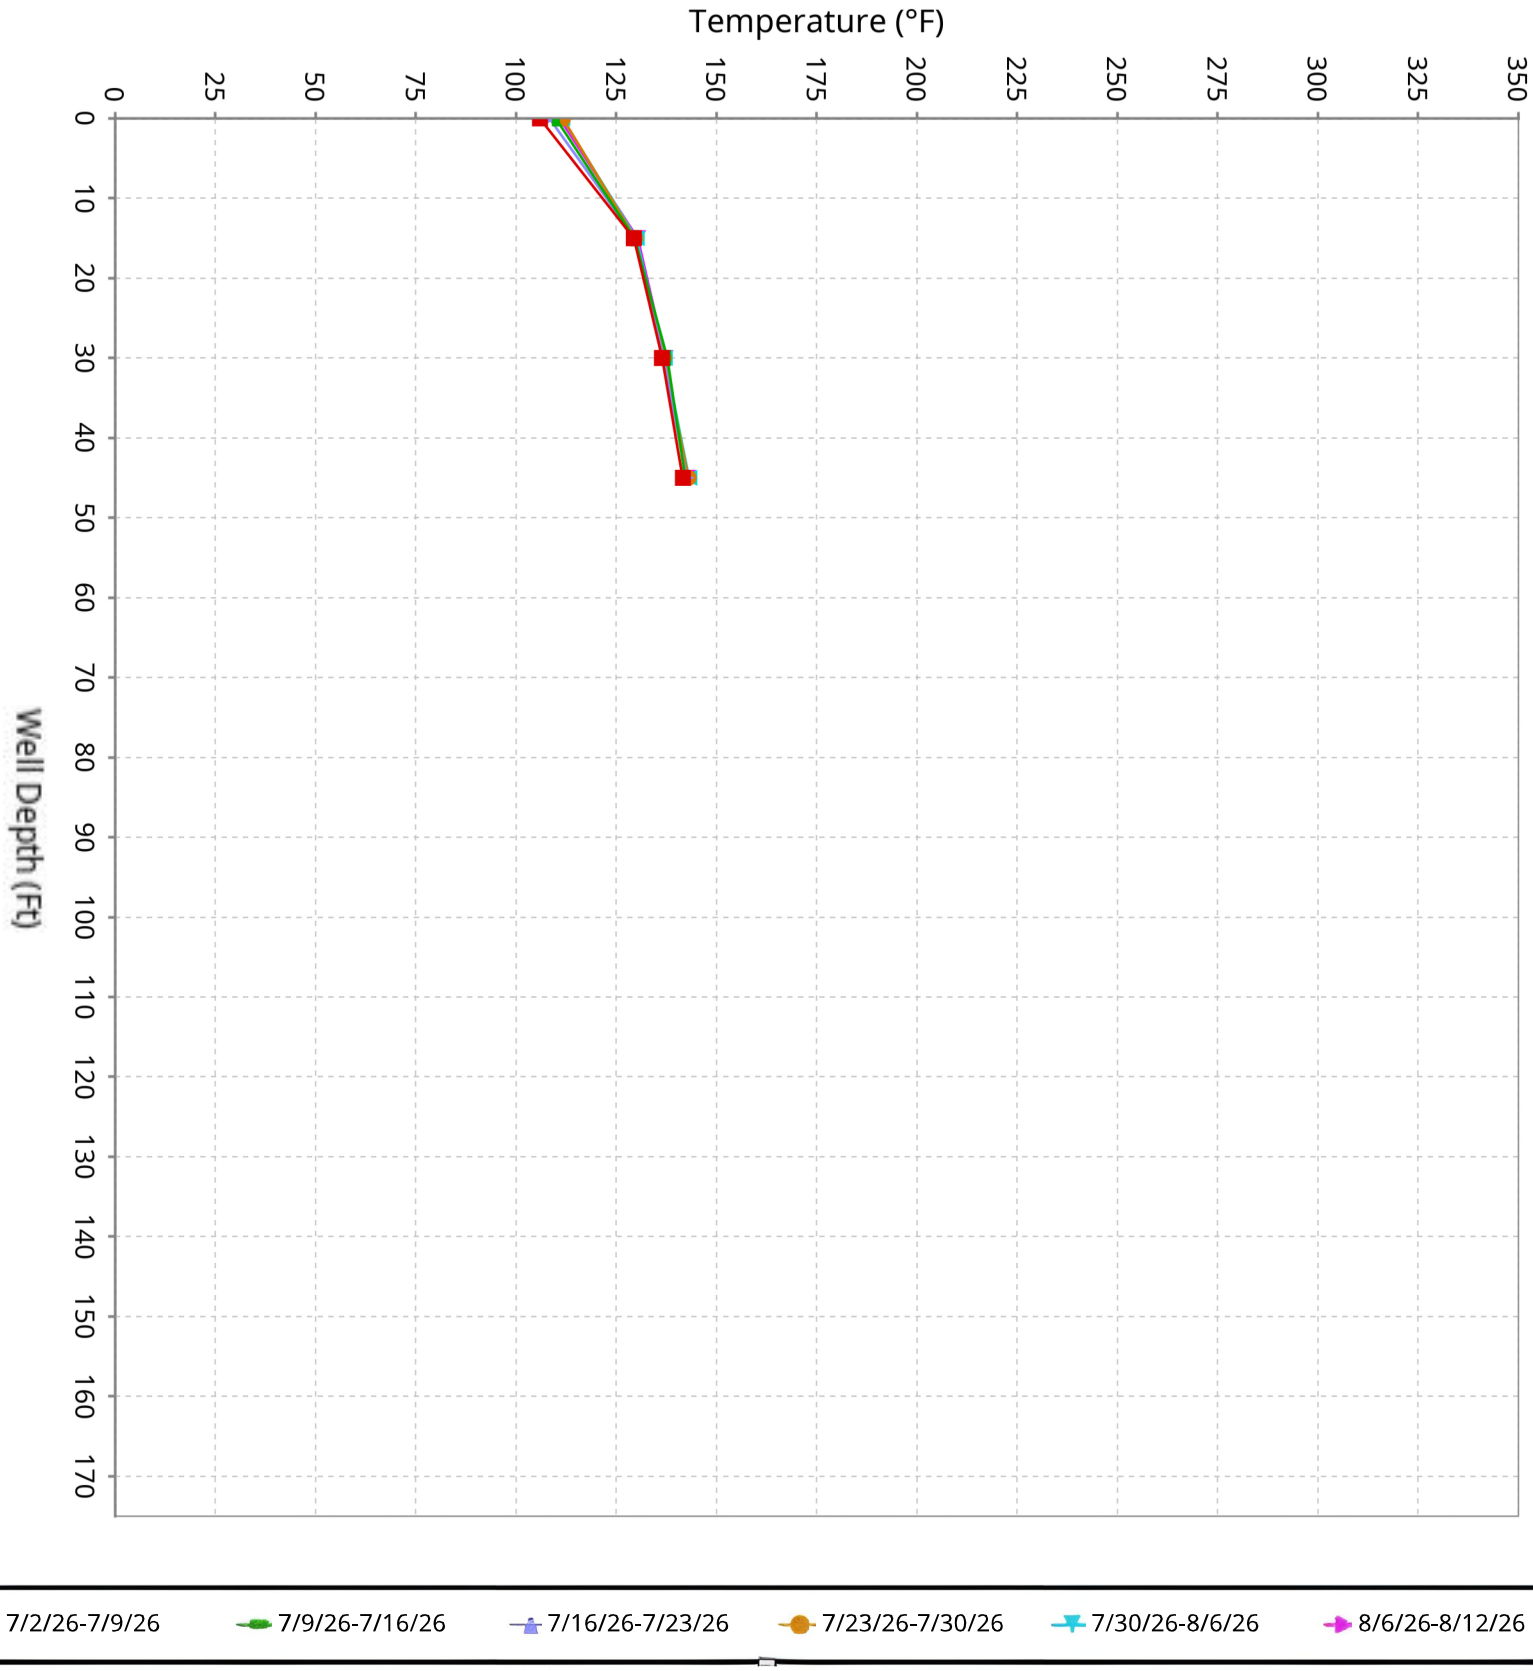

SCS ENGINEERS

Vertical Temperature Profiles from Temperature Probes atChiquita Landfill for TP-21


Maximum data for 7/2/2026 12:00 AM to 8/12/2026 12:00 AM

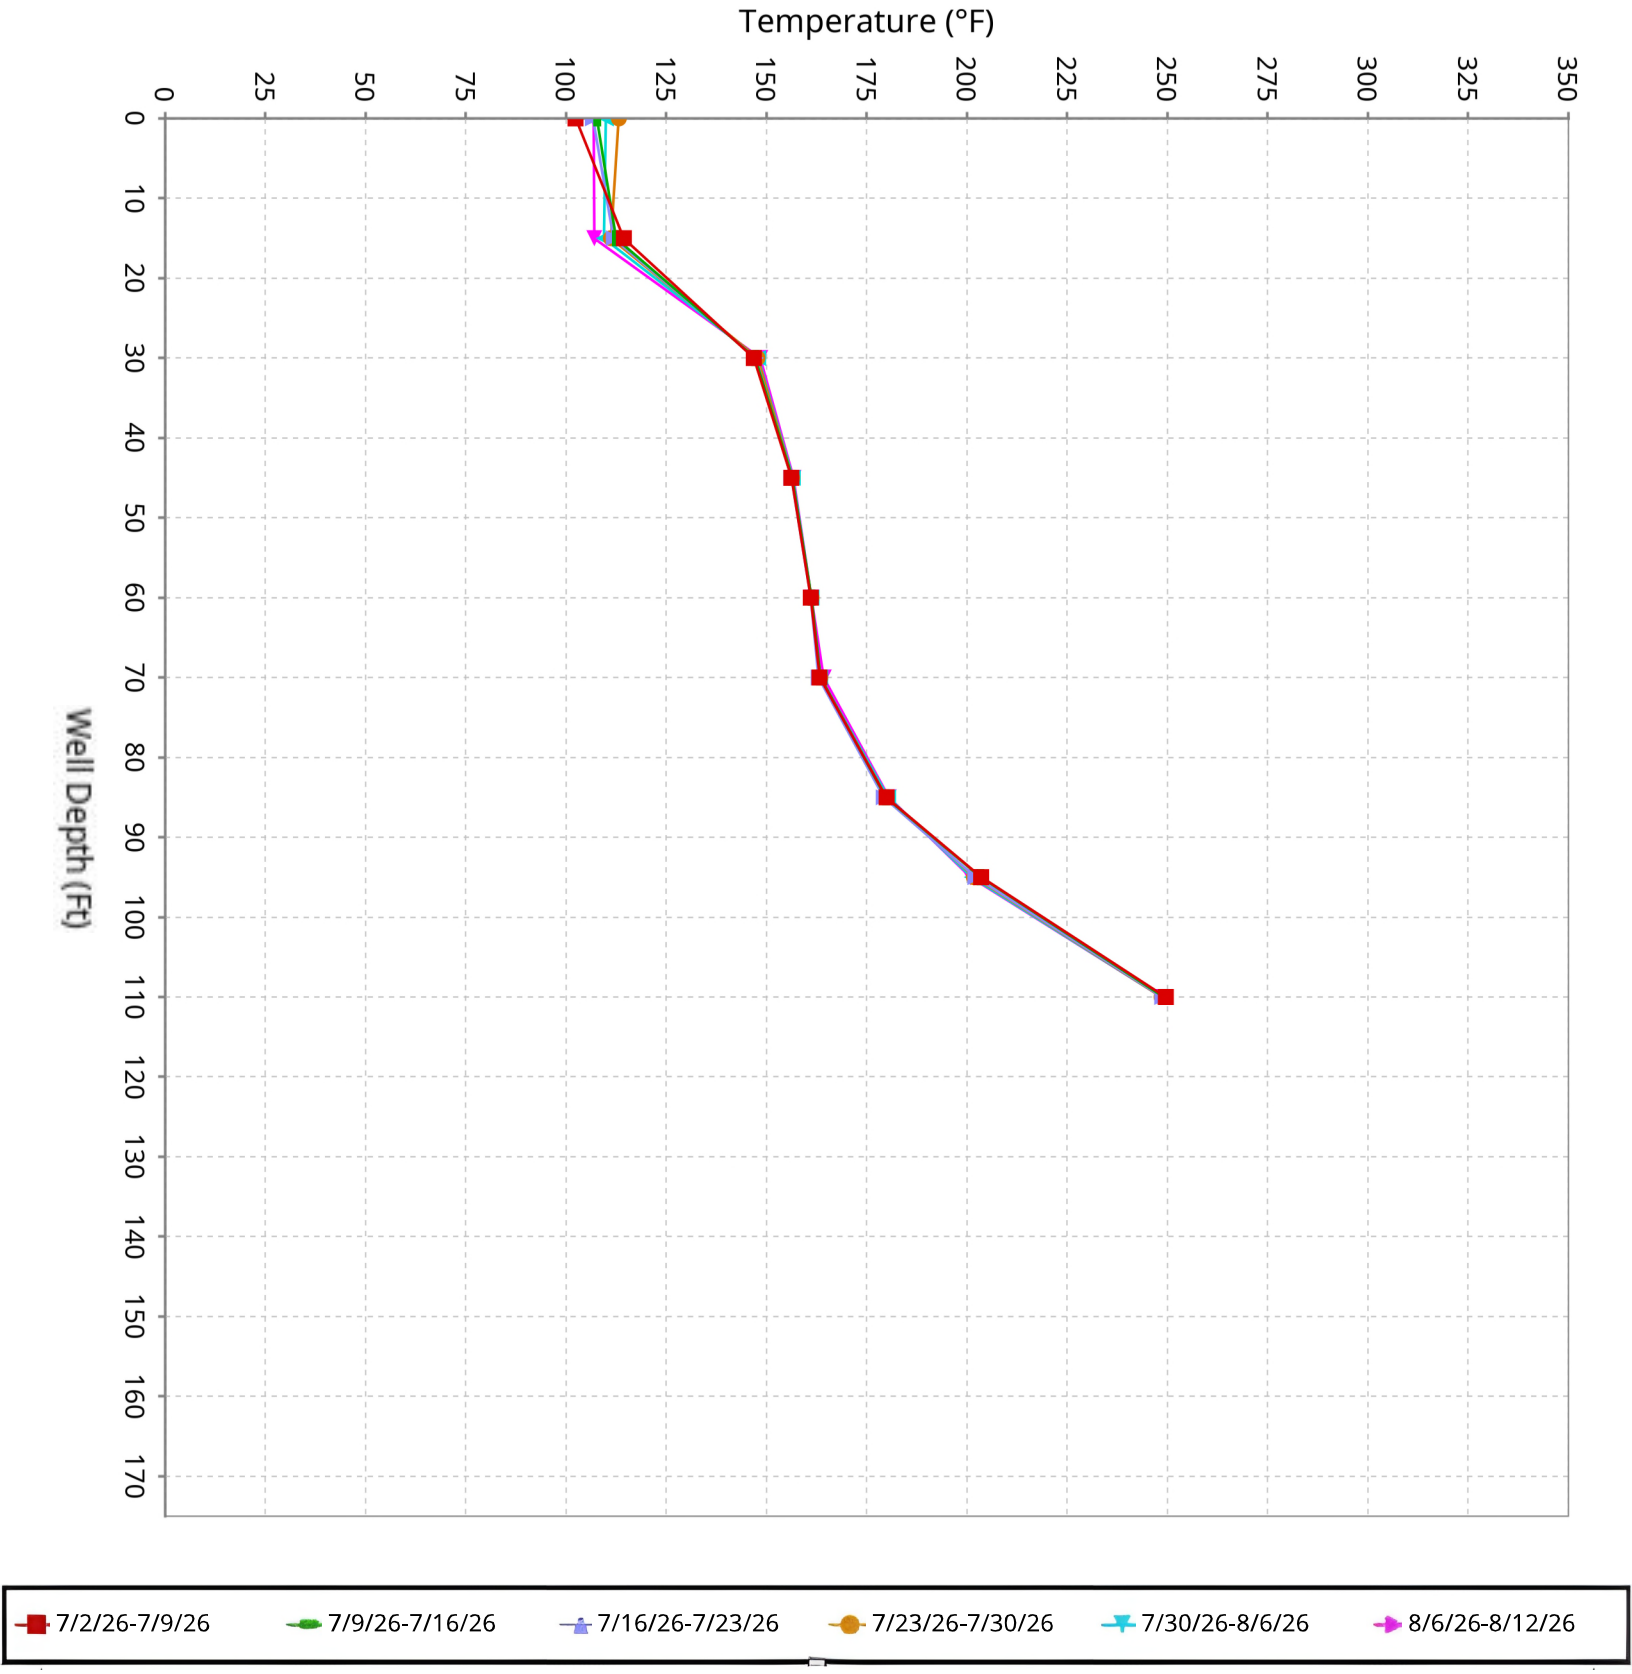

SCS ENGINEERS

Vertical Temperature Profiles from Temperature Probes atChiquita Landfill for TP-22


Maximum data for 7/2/2026 12:00 AM to 8/12/2026 12:00 AM

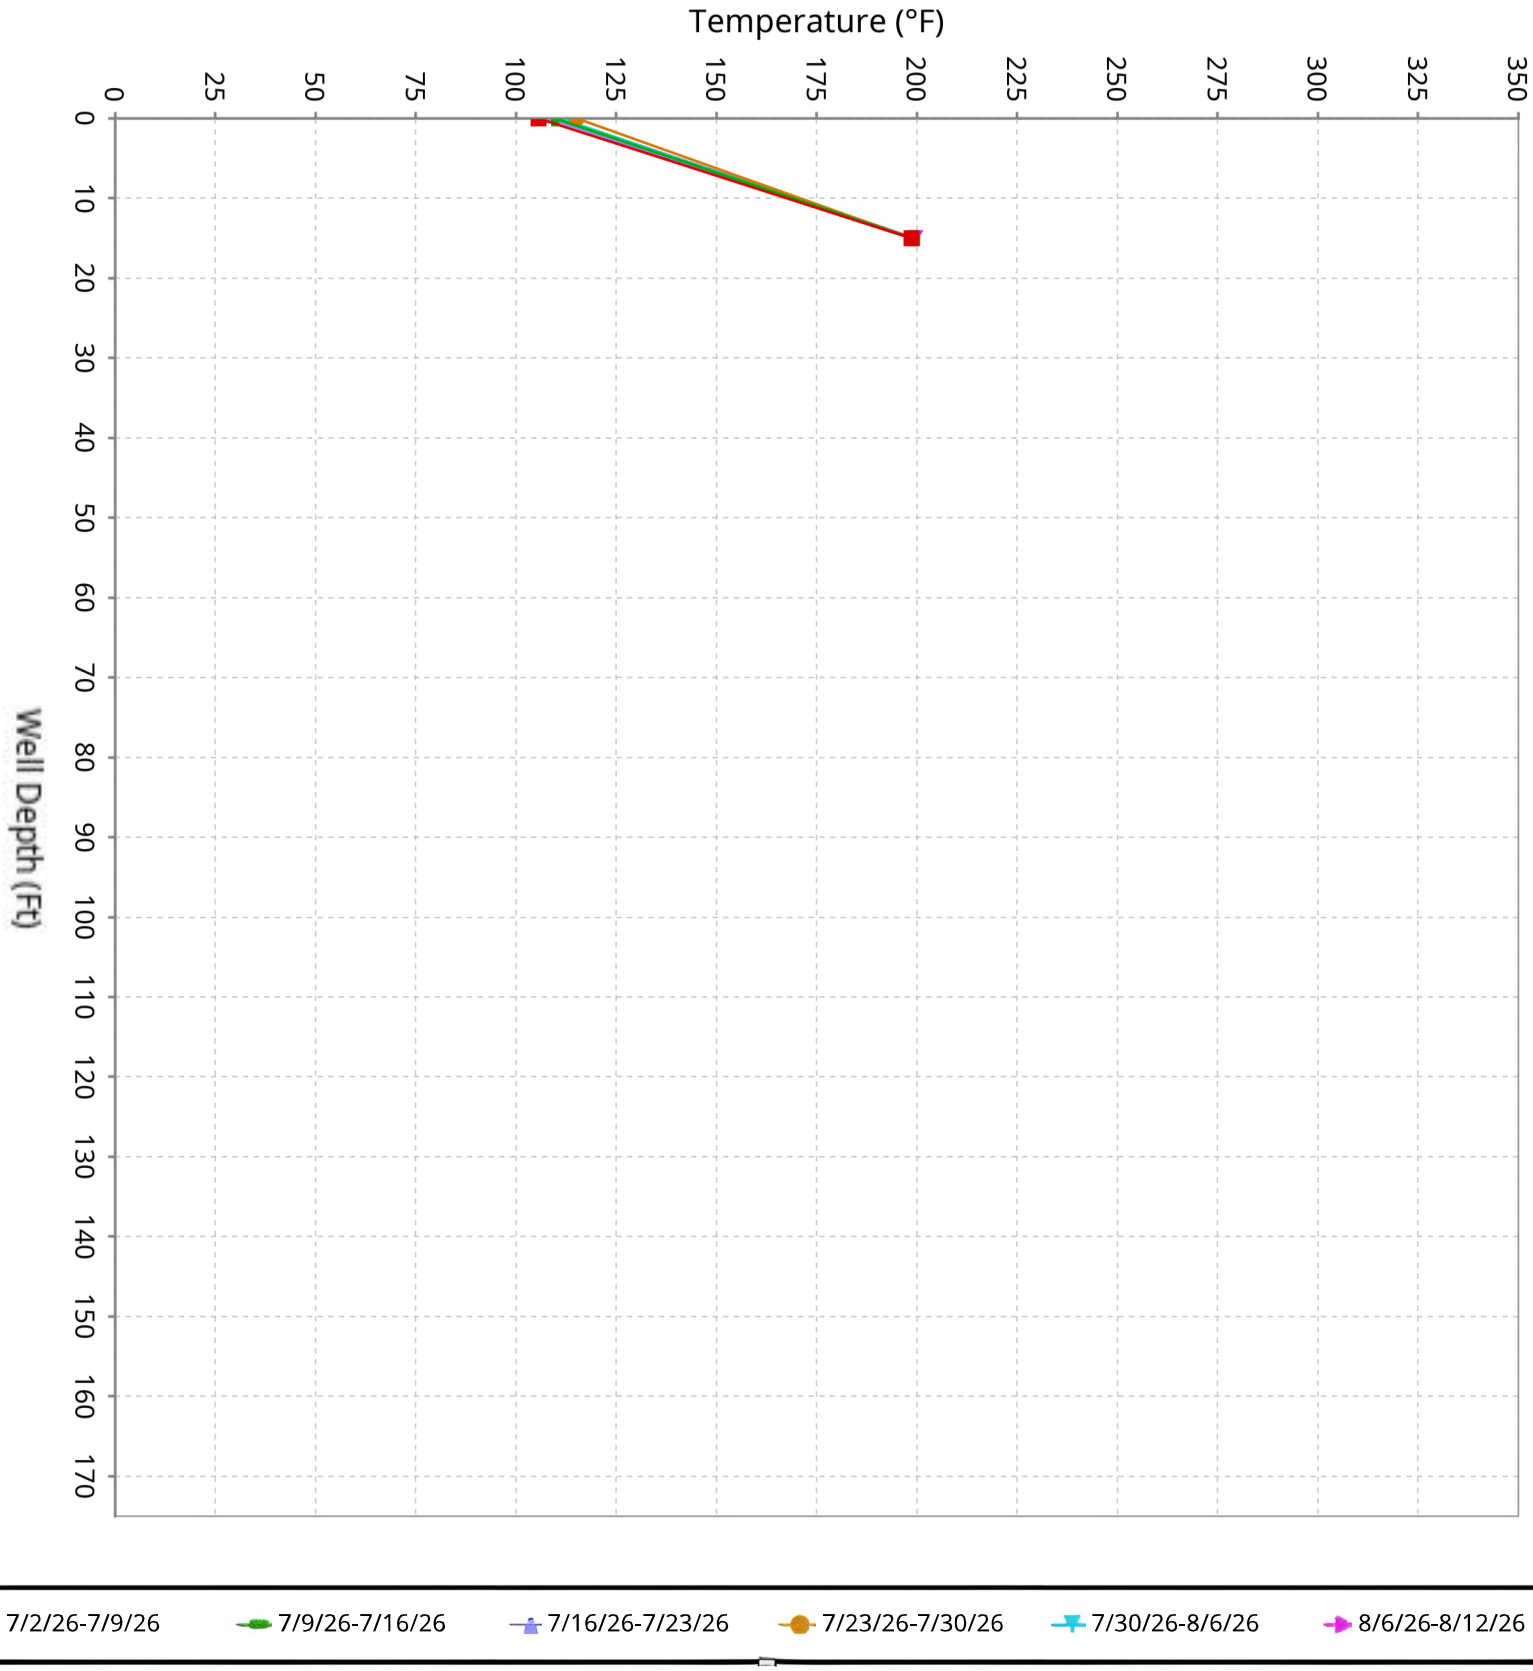

SCS ENGINEERS

Vertical Temperature Profiles from Temperature Probes atChiquita Landfill for TP-23


Maximum data for 7/2/2026 12:00 AM to 8/12/2026 12:00 AM

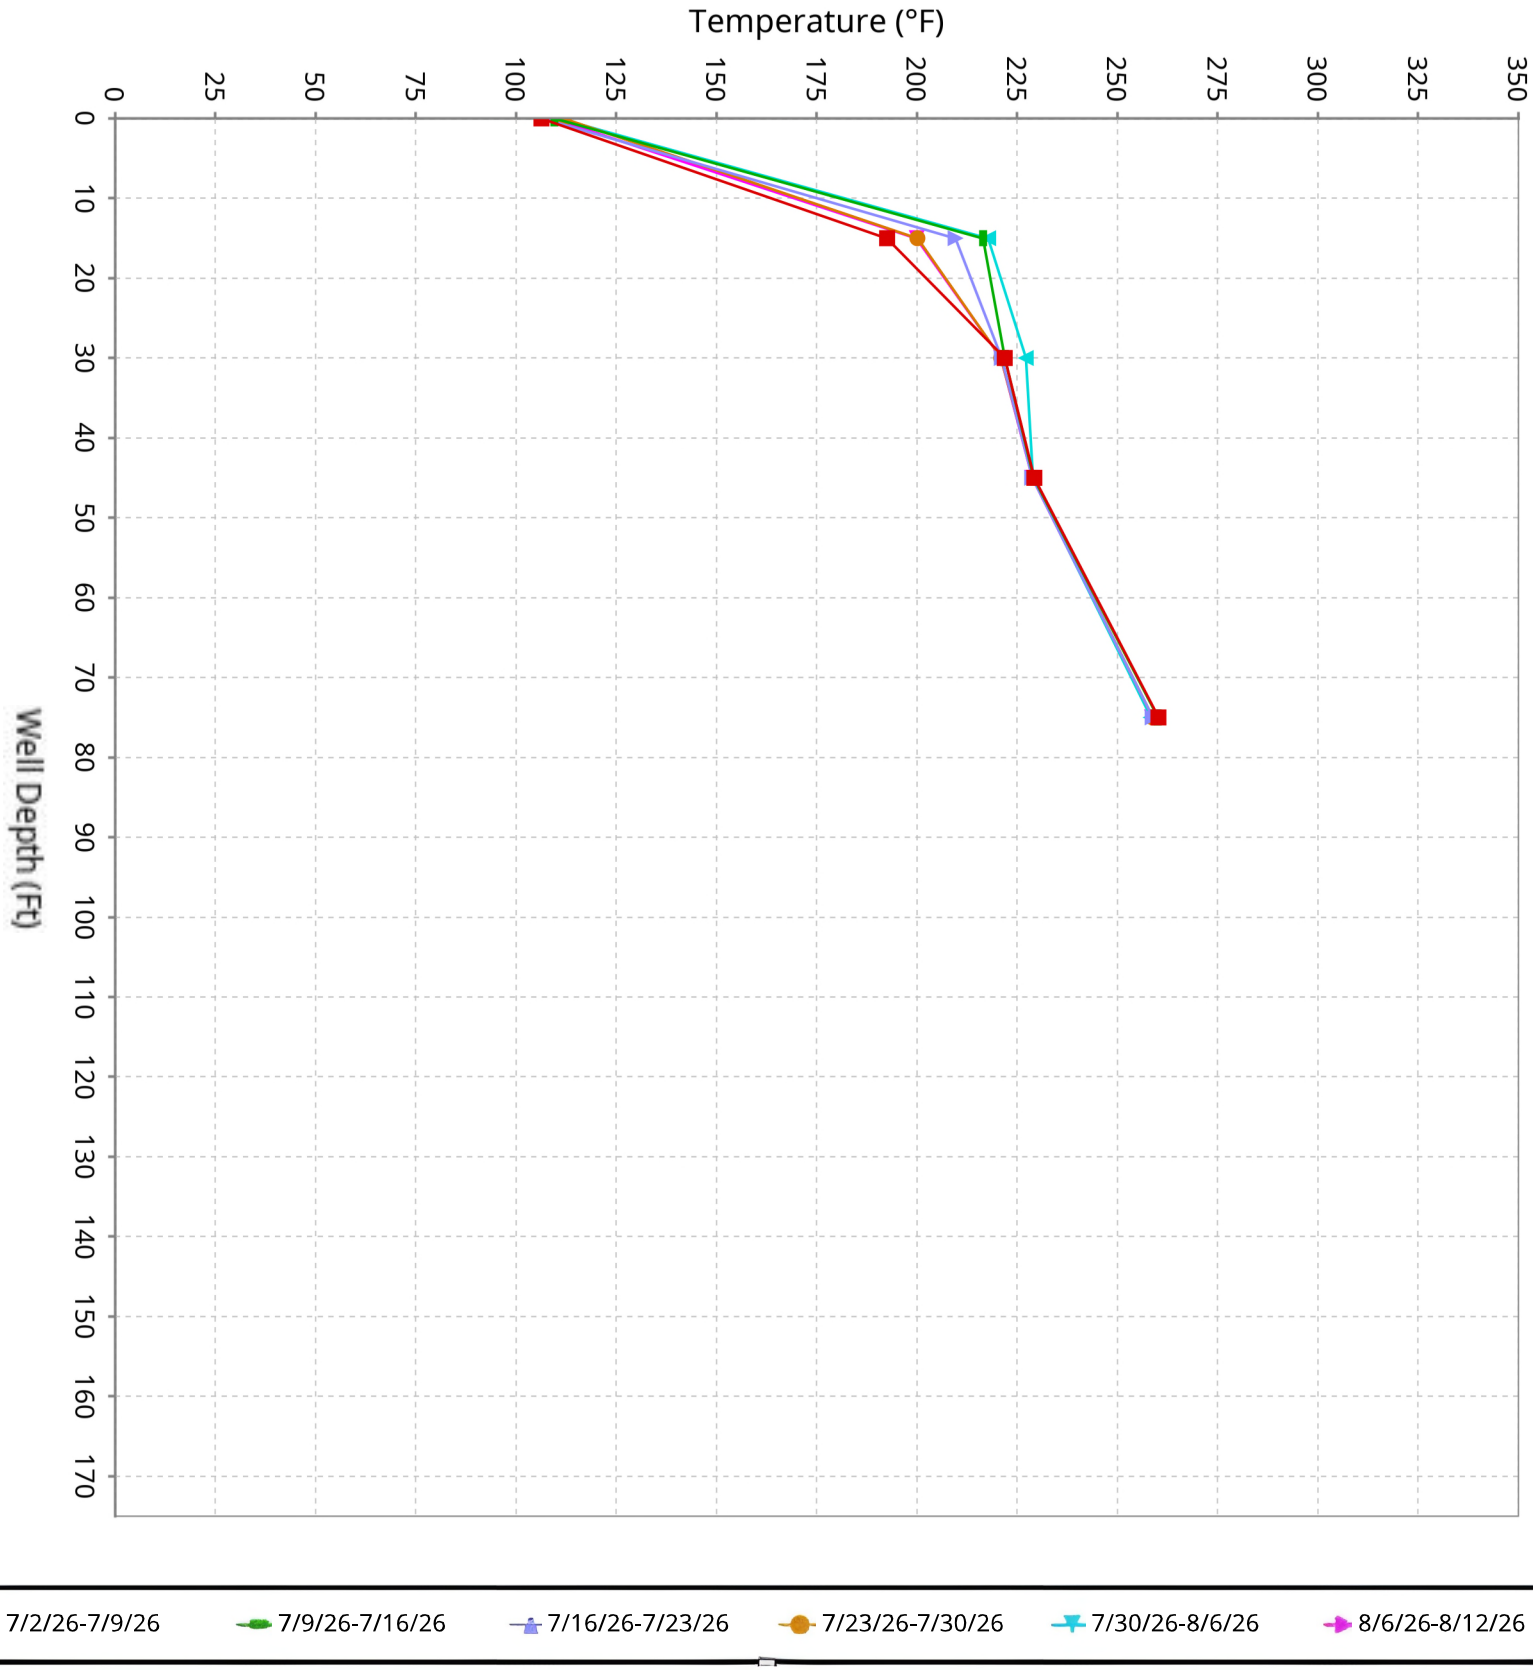

SCS ENGINEERS

Vertical Temperature Profiles from Temperature Probes atChiquita Landfill for TP-24


Maximum data for 7/2/2026 12:00 AM to 8/12/2026 12:00 AM

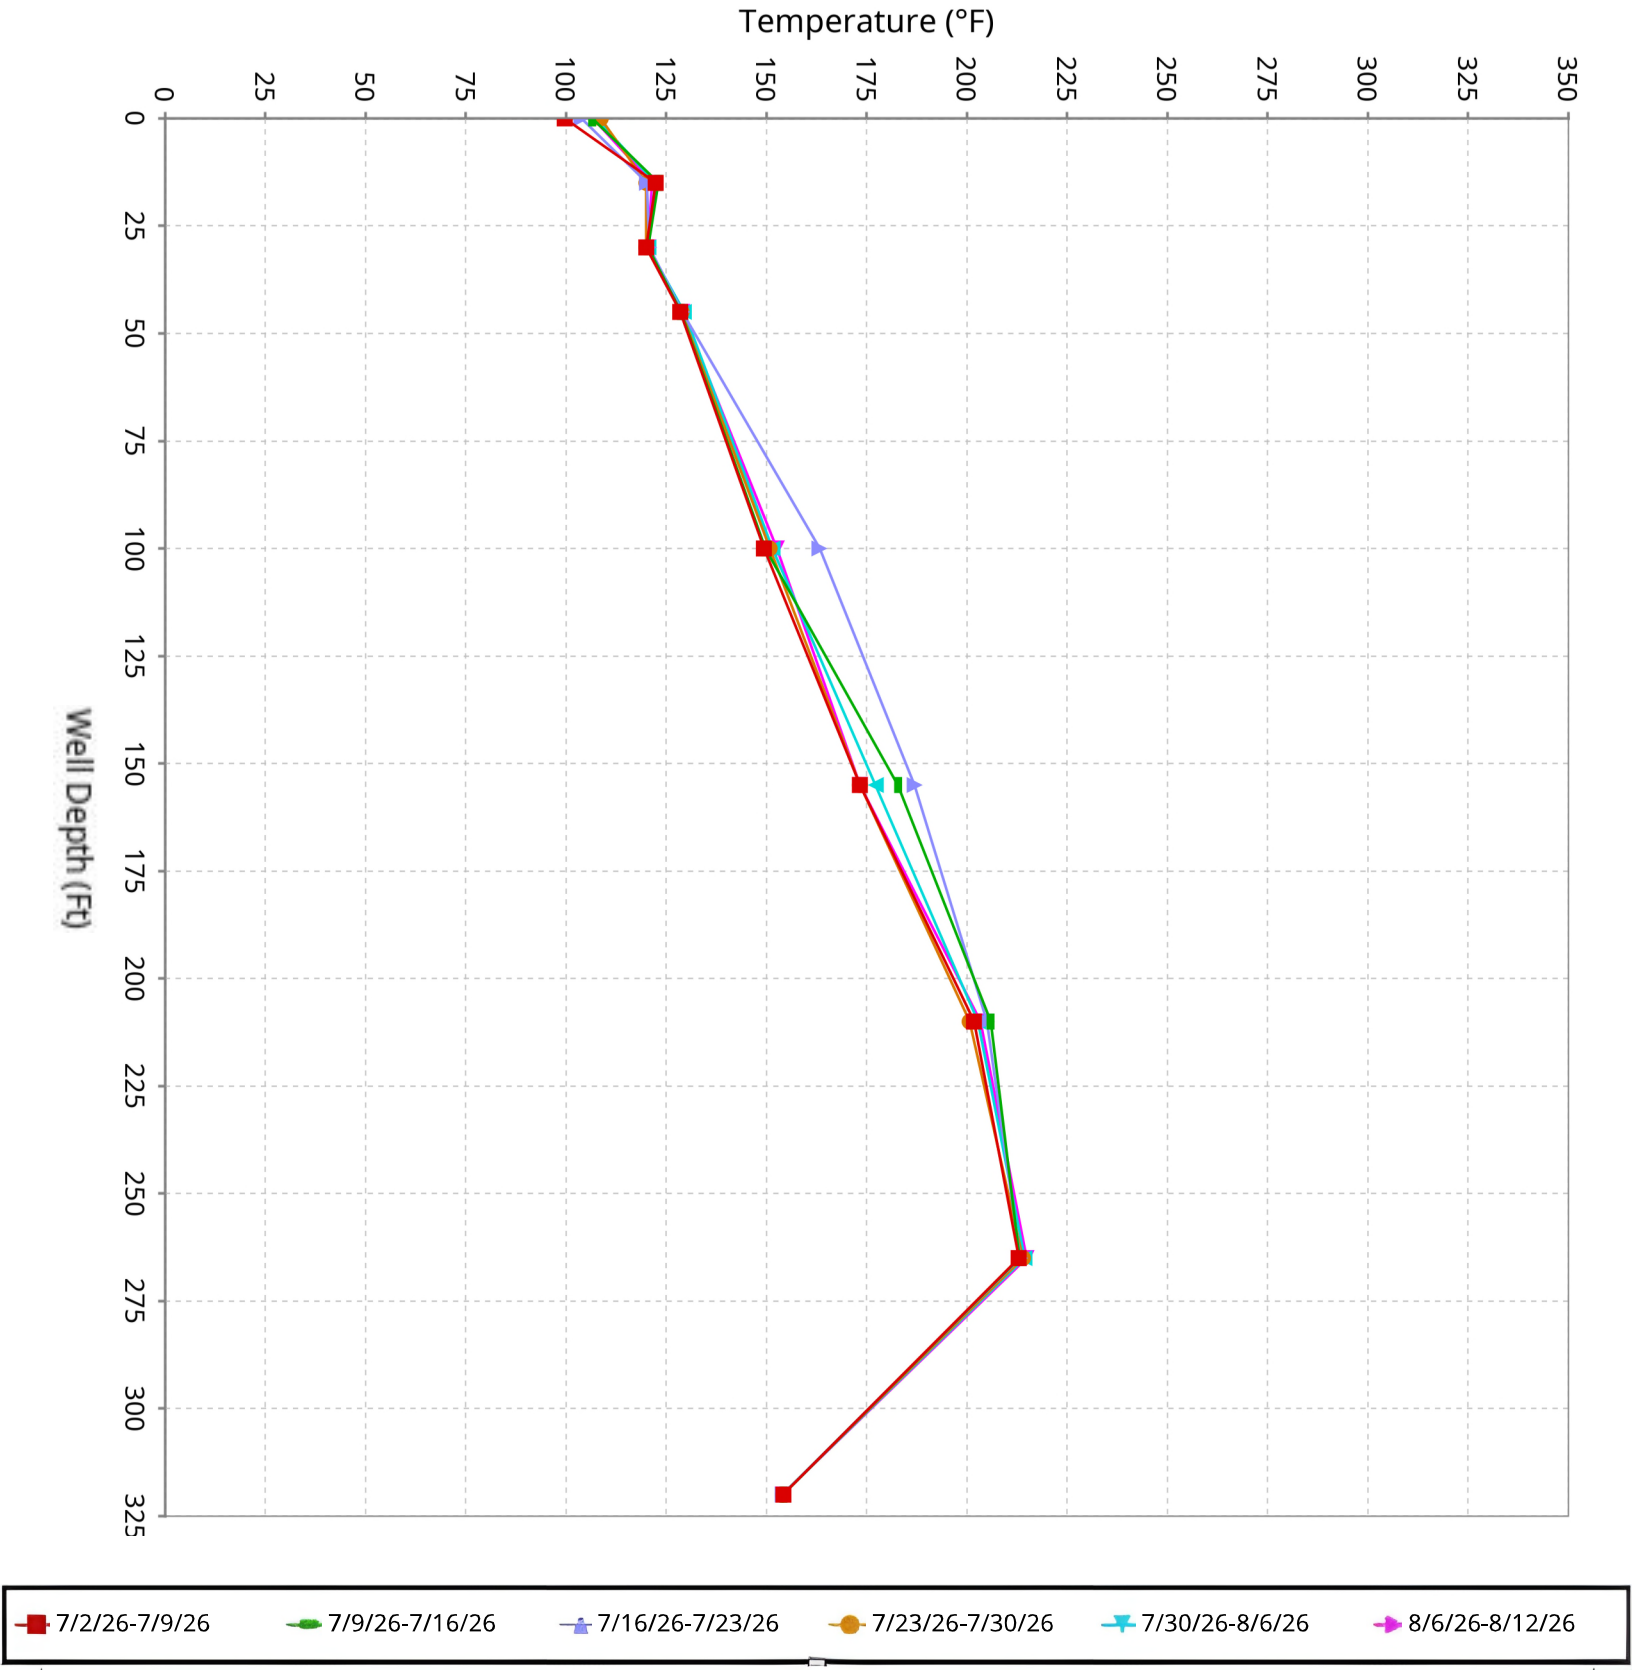

SCS ENGINEERS

Vertical Temperature Profiles from Temperature Probes atChiquita Landfill for TP-25


Maximum data for 7/2/2026 12:00 AM to 8/12/2026 12:00 AM

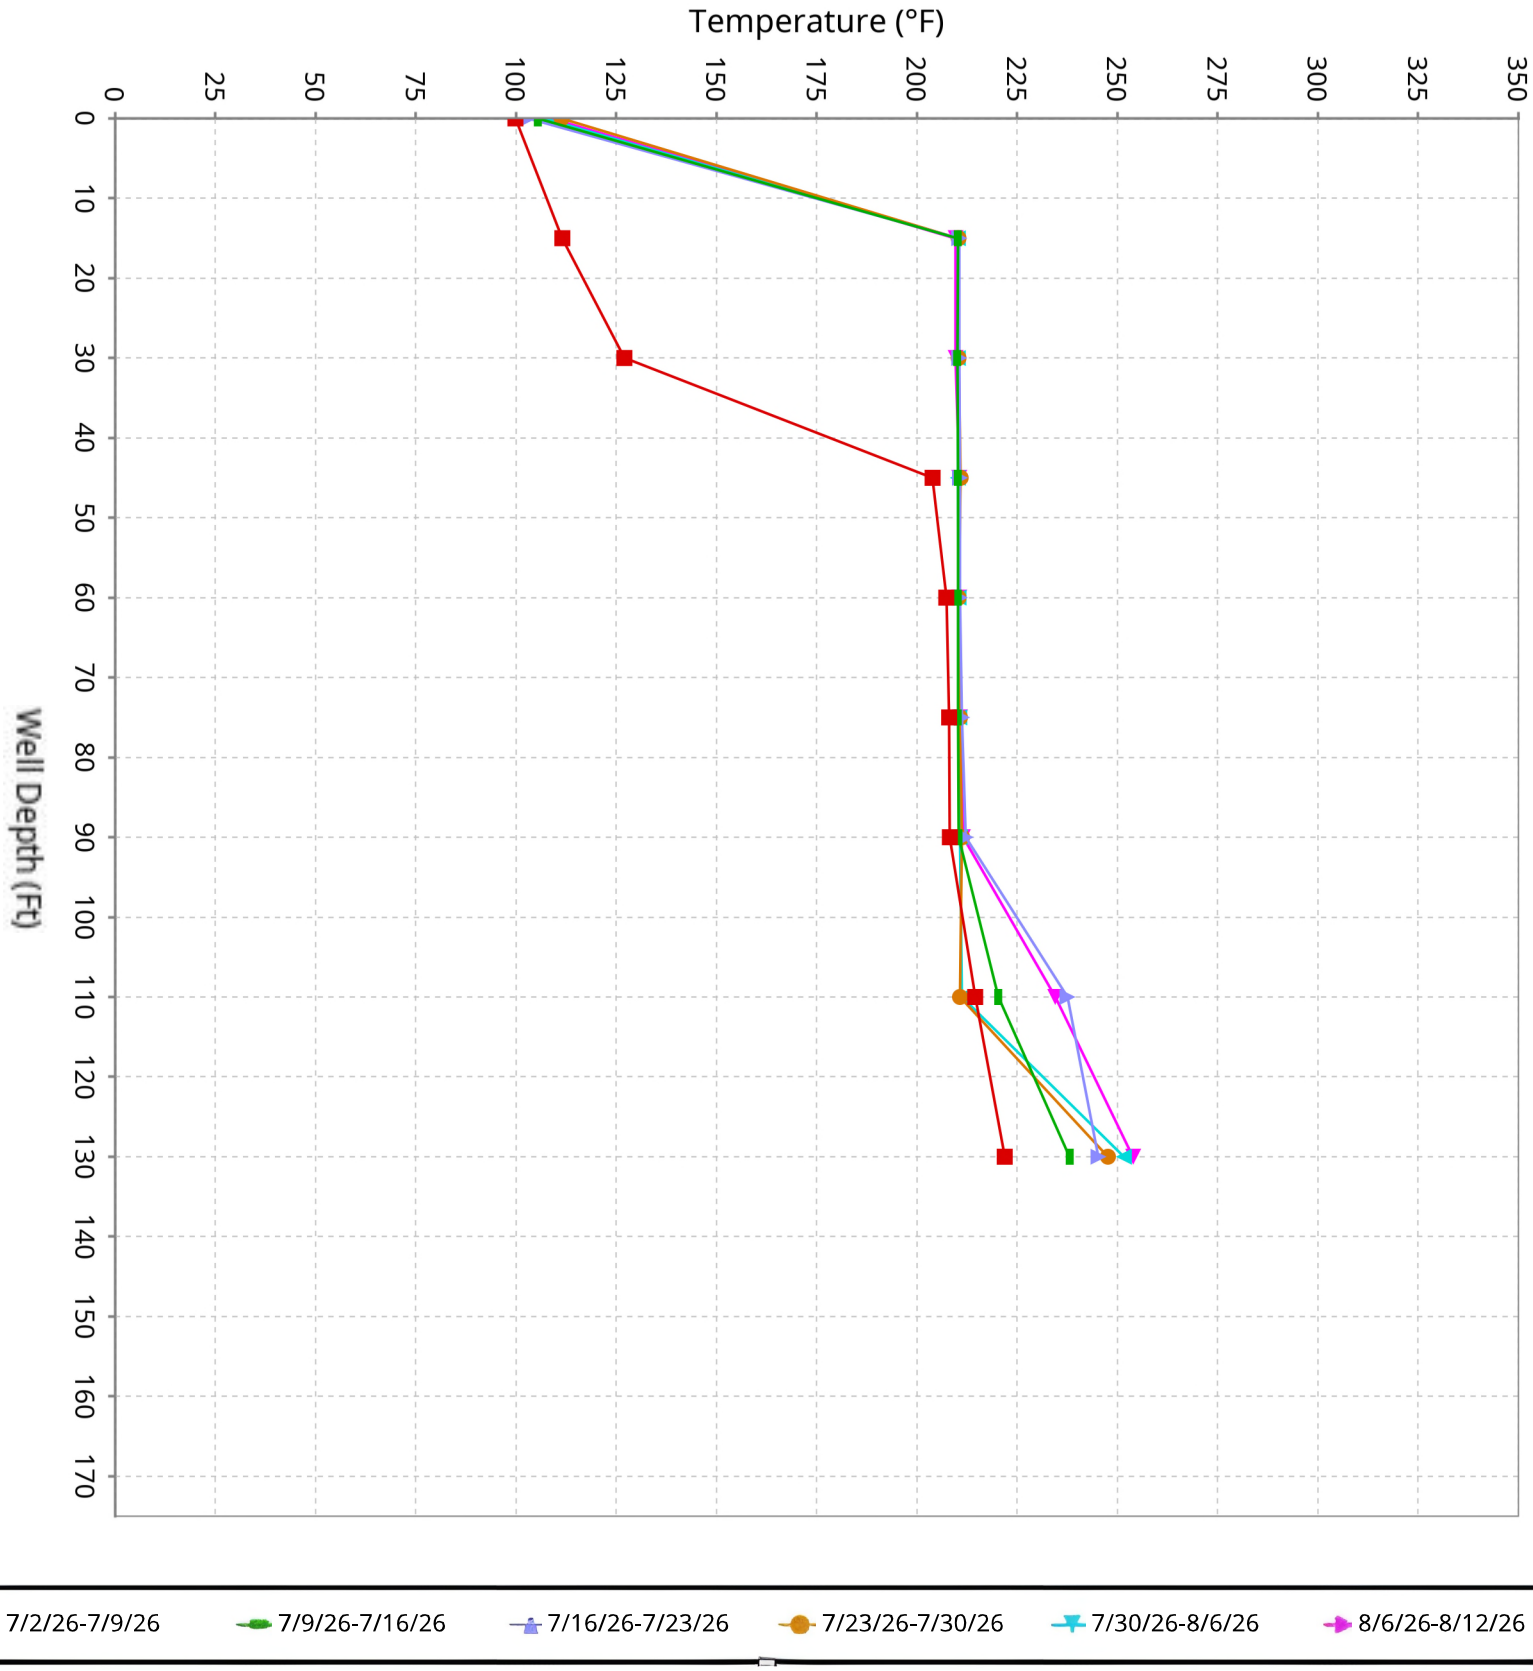

SCS ENGINEERS

Vertical Temperature Profiles from Temperature Probes atChiquita Landfill for TP-26


Maximum data for 7/2/2026 12:00 AM to 8/12/2026 12:00 AM

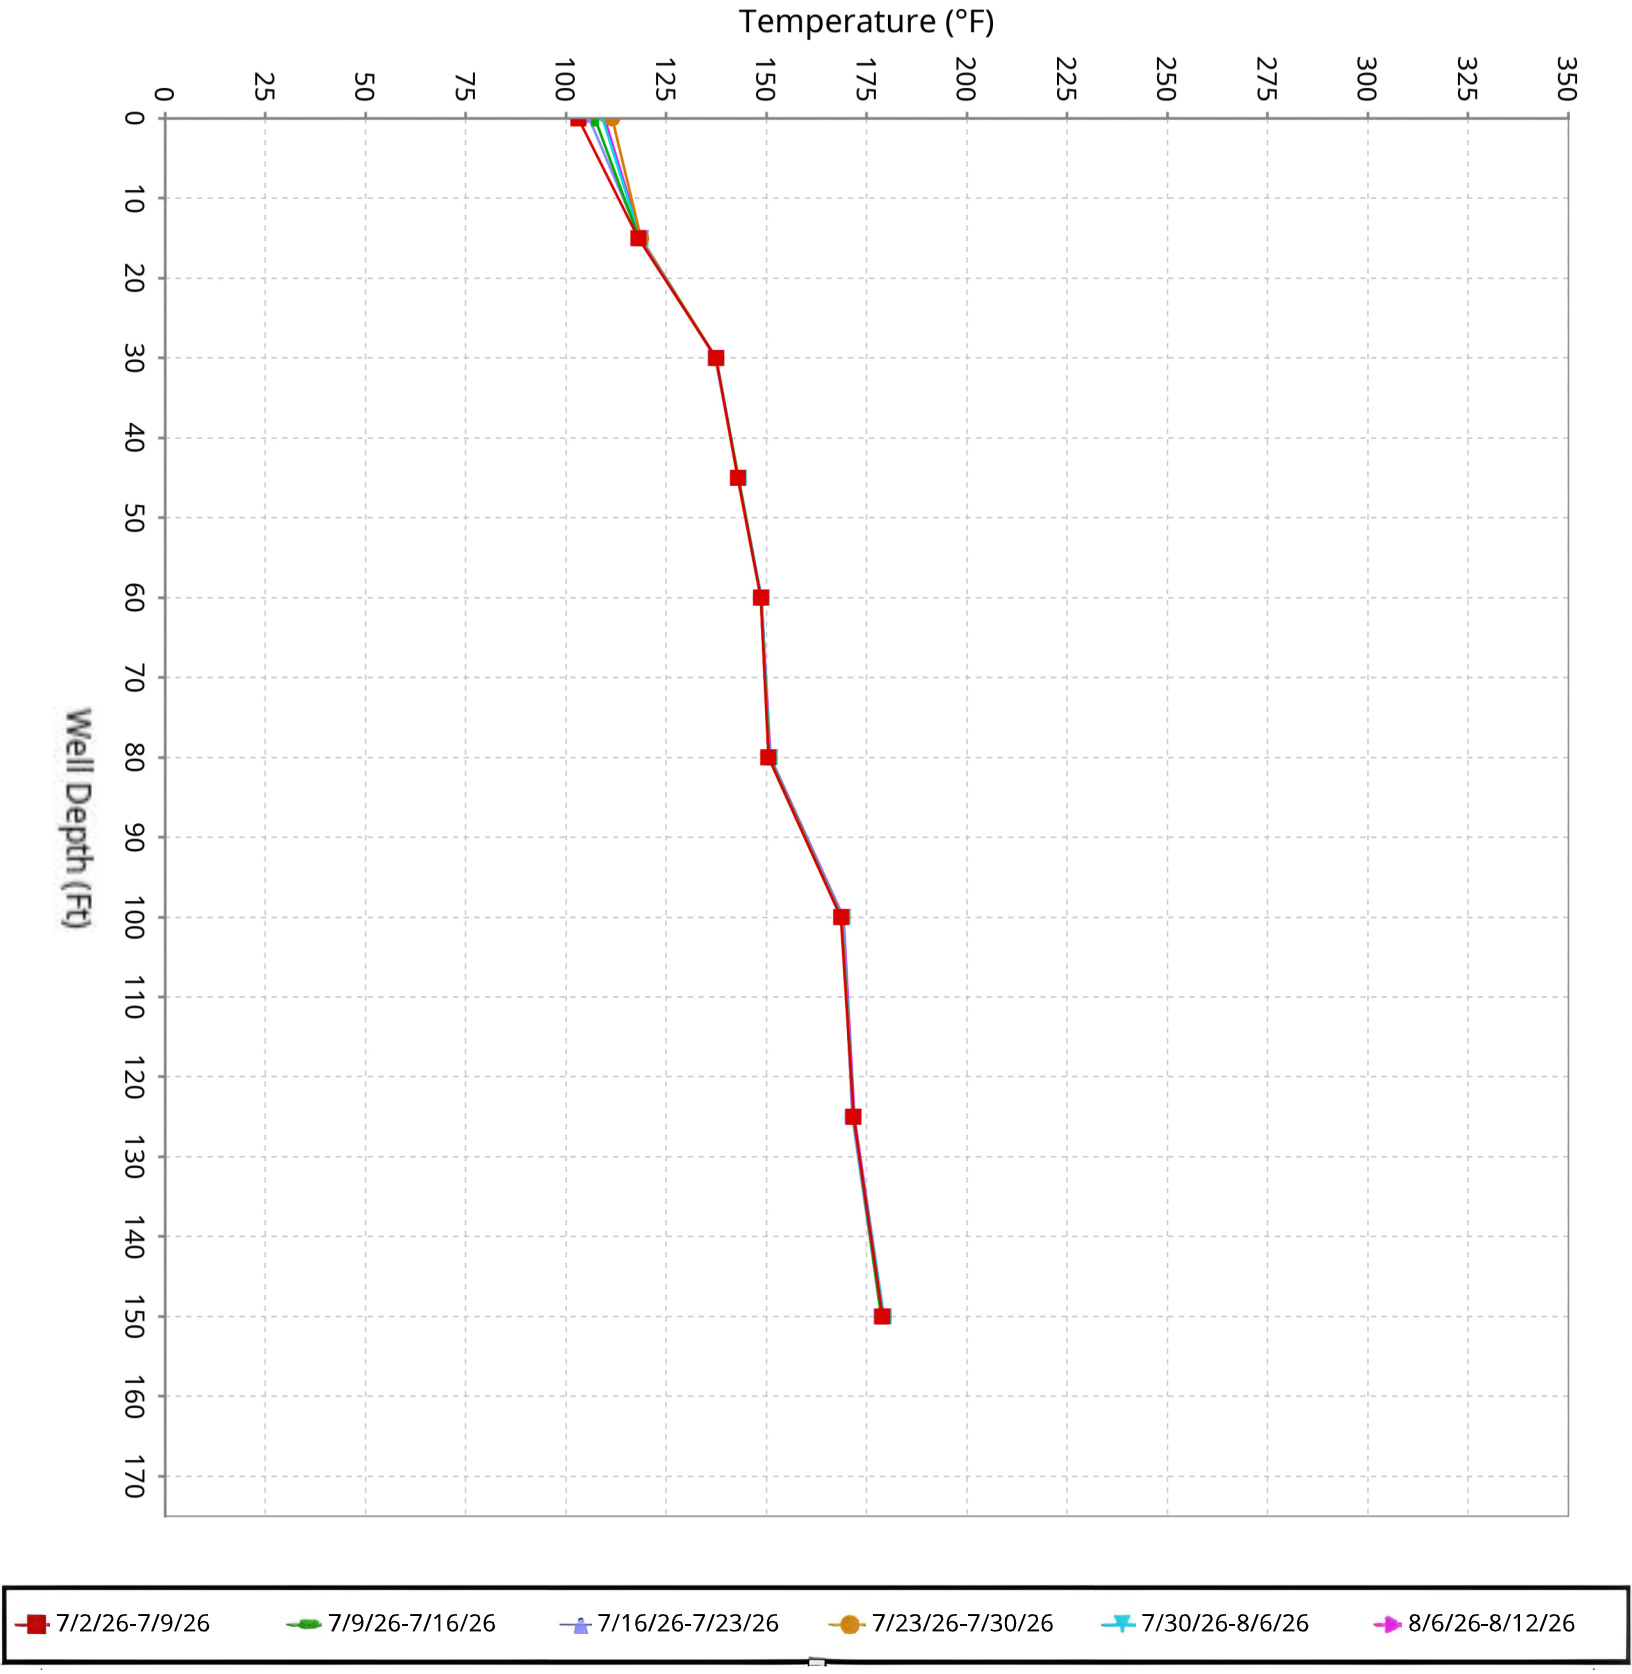

SCS ENGINEERS

Vertical Temperature Profiles from Temperature Probes atChiquita Landfill for TP-27


Maximum data for 7/2/2026 12:00 AM to 8/12/2026 12:00 AM

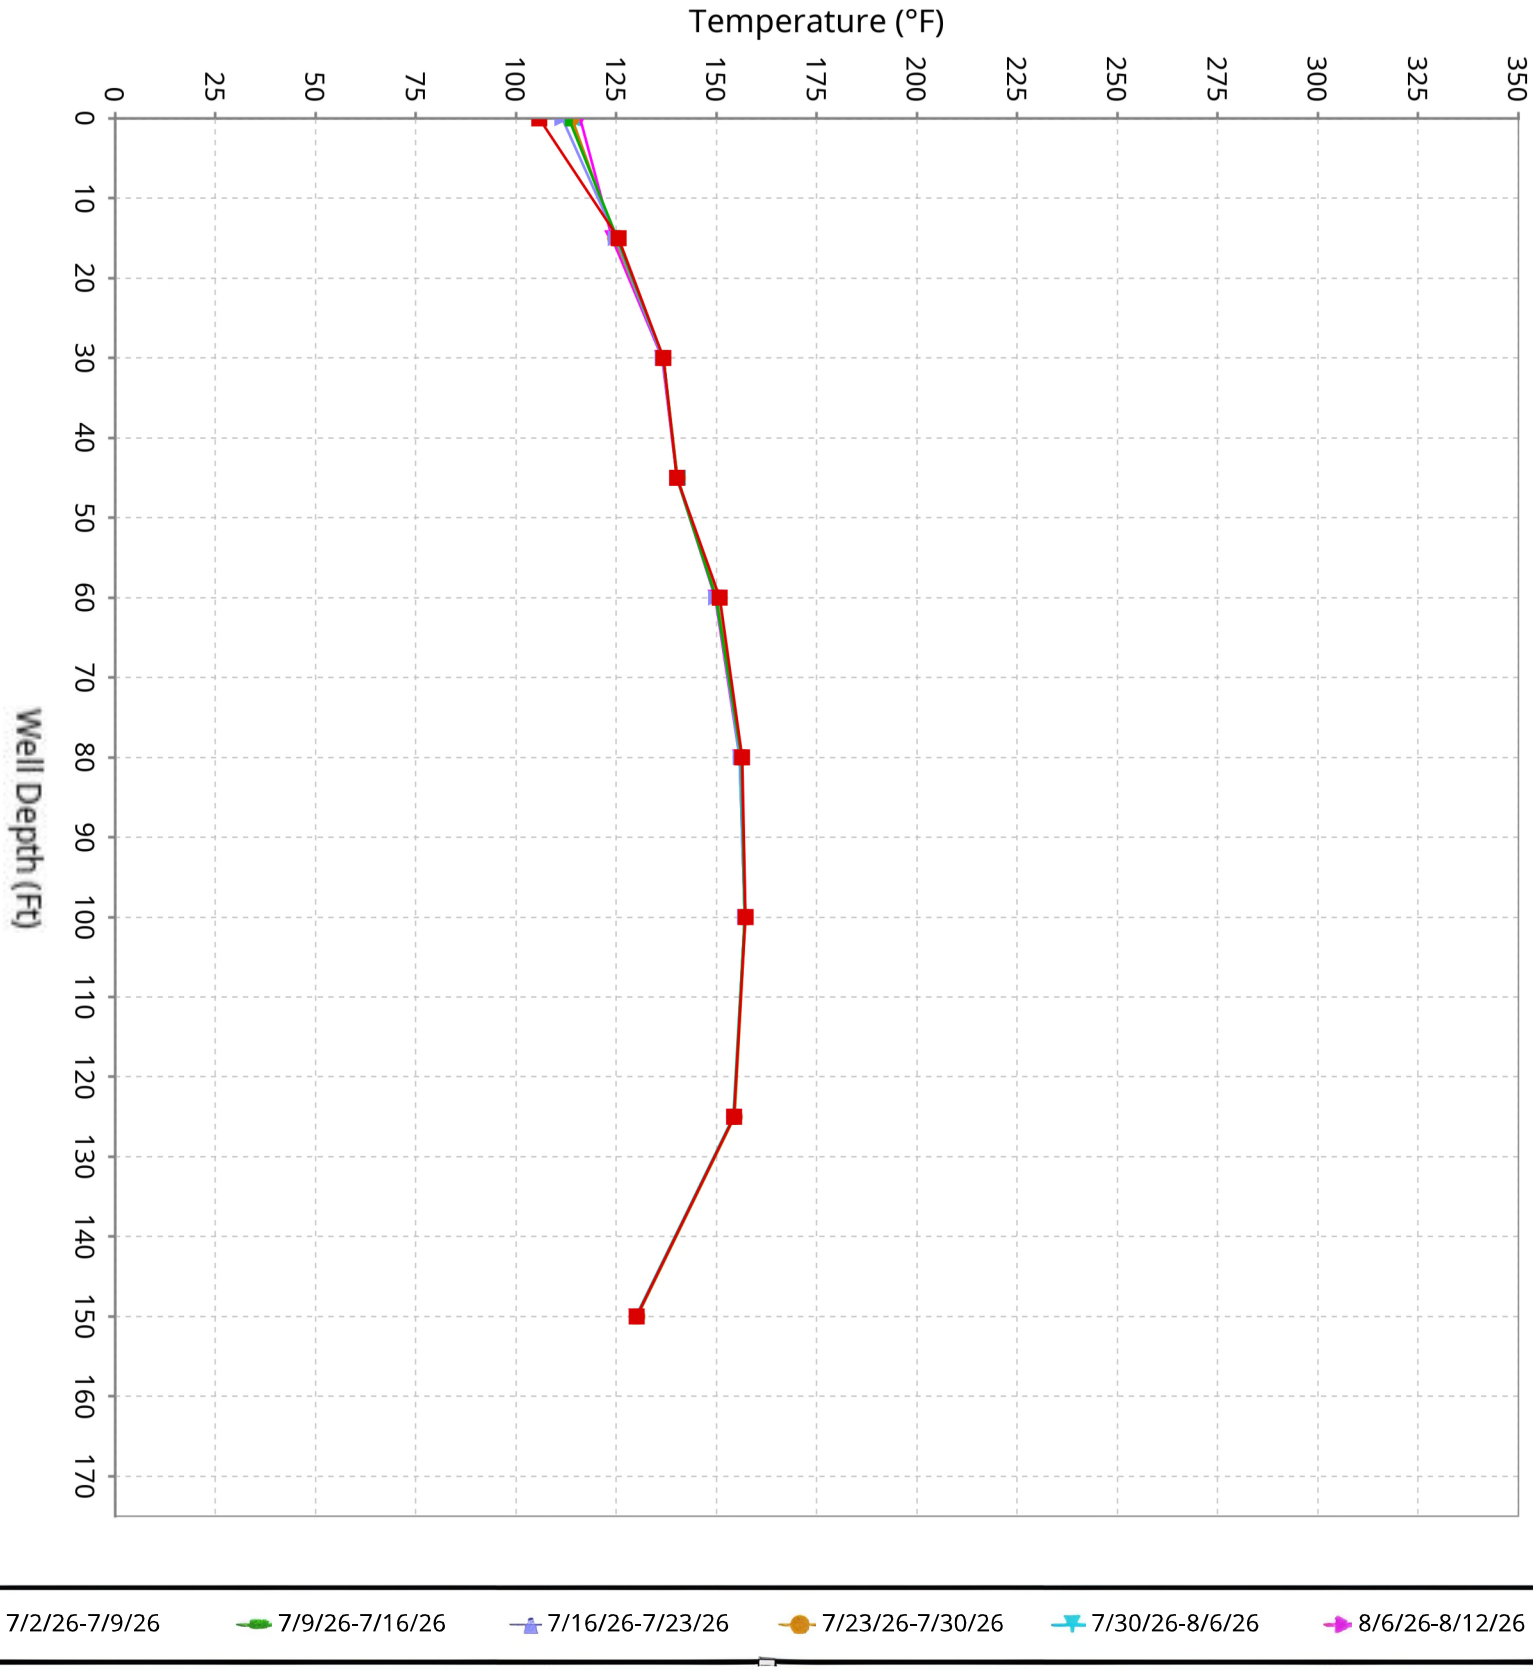

SCS ENGINEERS

Vertical Temperature Profiles from Temperature Probes atChiquita Landfill for TP-28


Maximum data for 7/2/2026 12:00 AM to 8/12/2026 12:00 AM

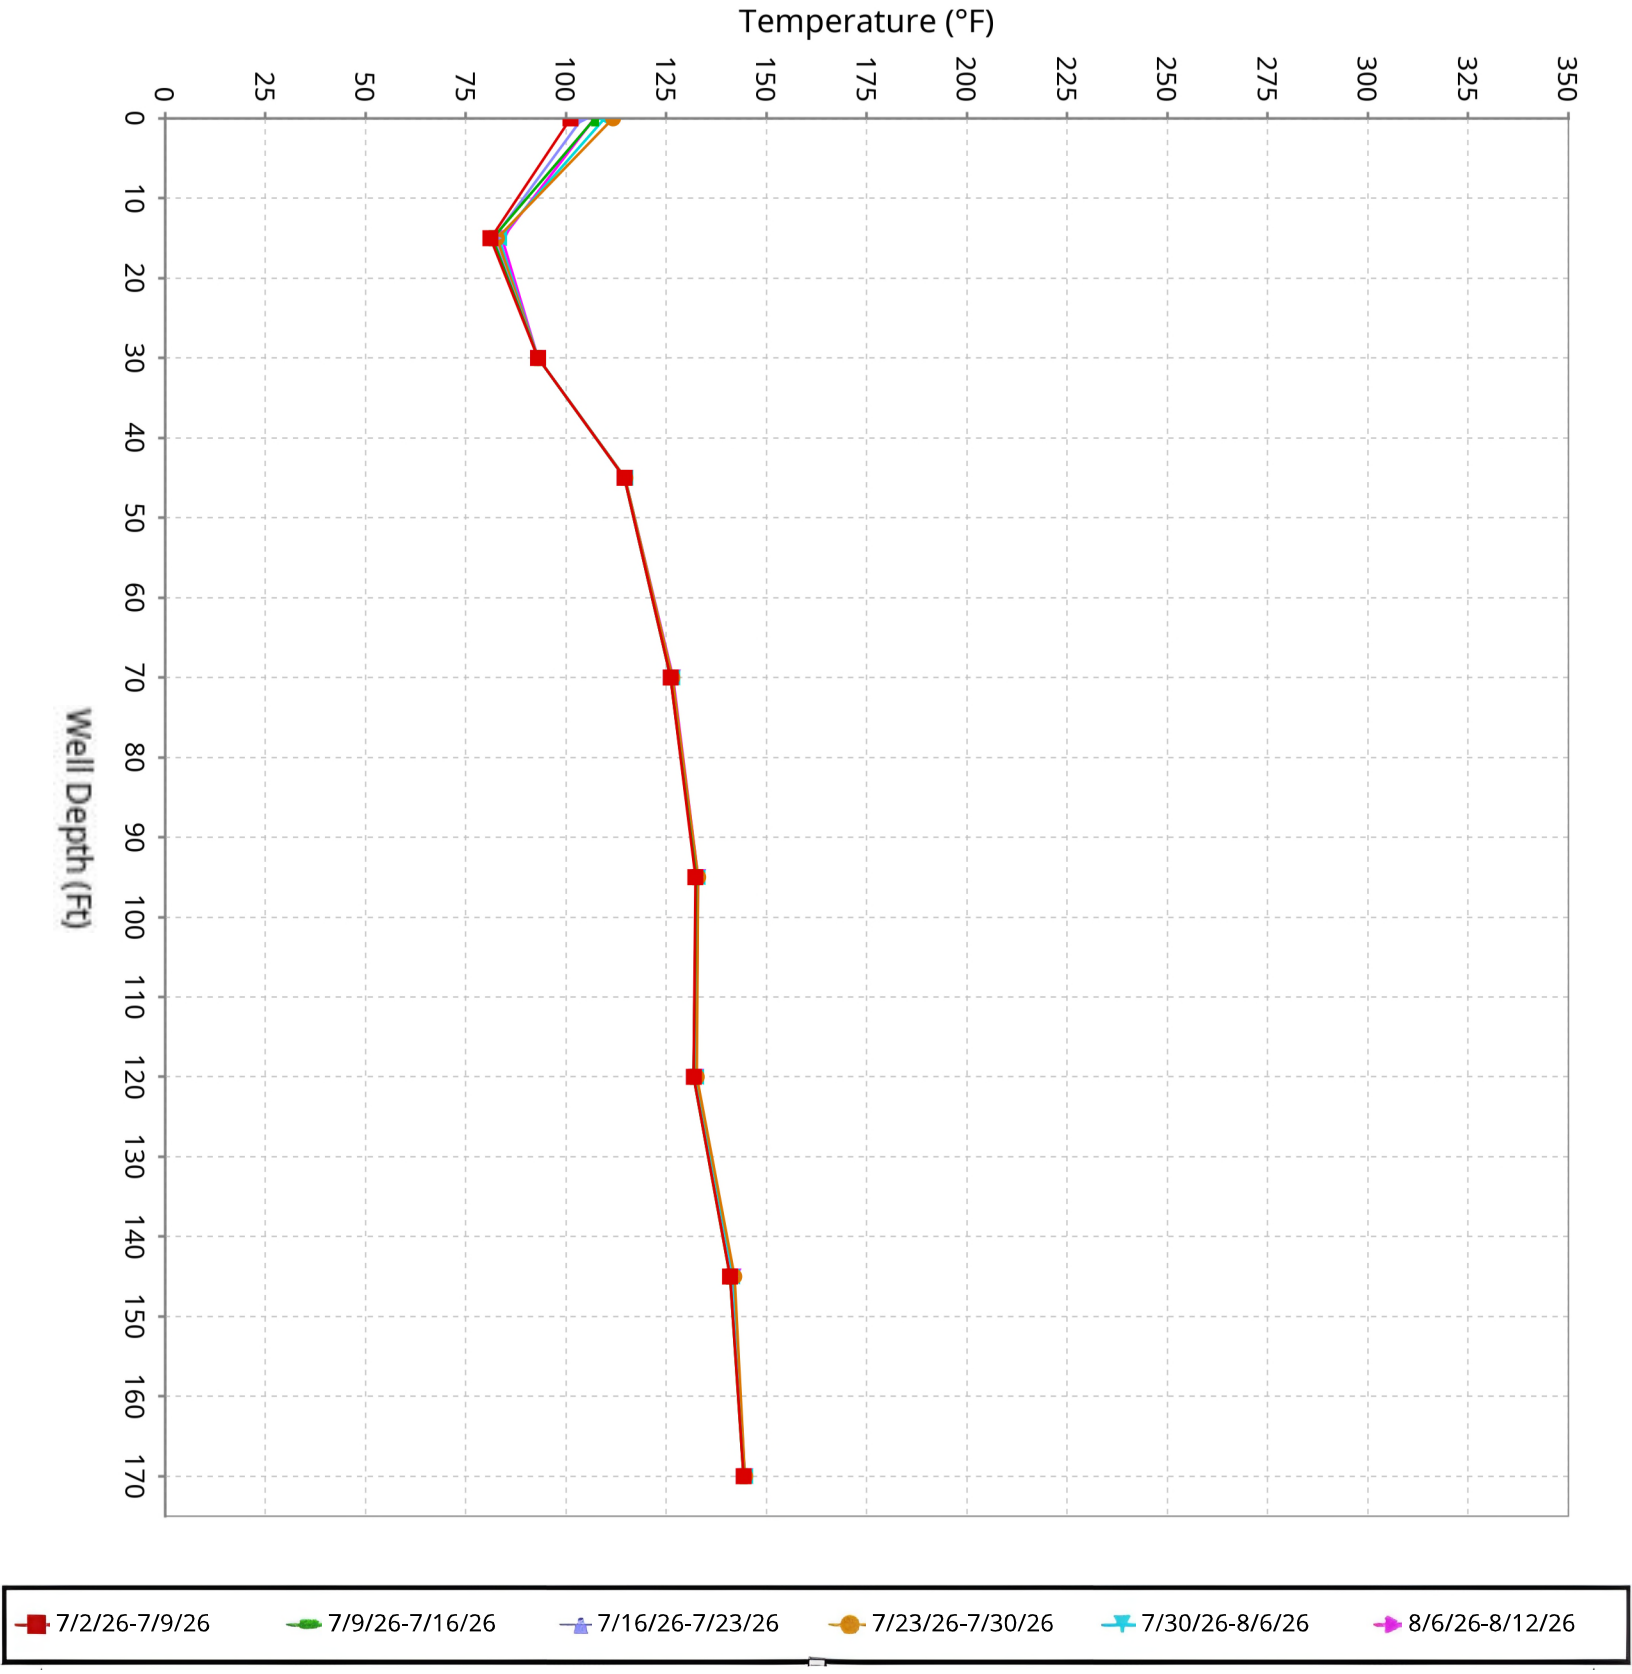

SCS ENGINEERS

Vertical Temperature Profiles from Temperature Probes atChiquita Landfill for TP-29


Maximum data for 7/2/2026 12:00 AM to 8/12/2026 12:00 AM

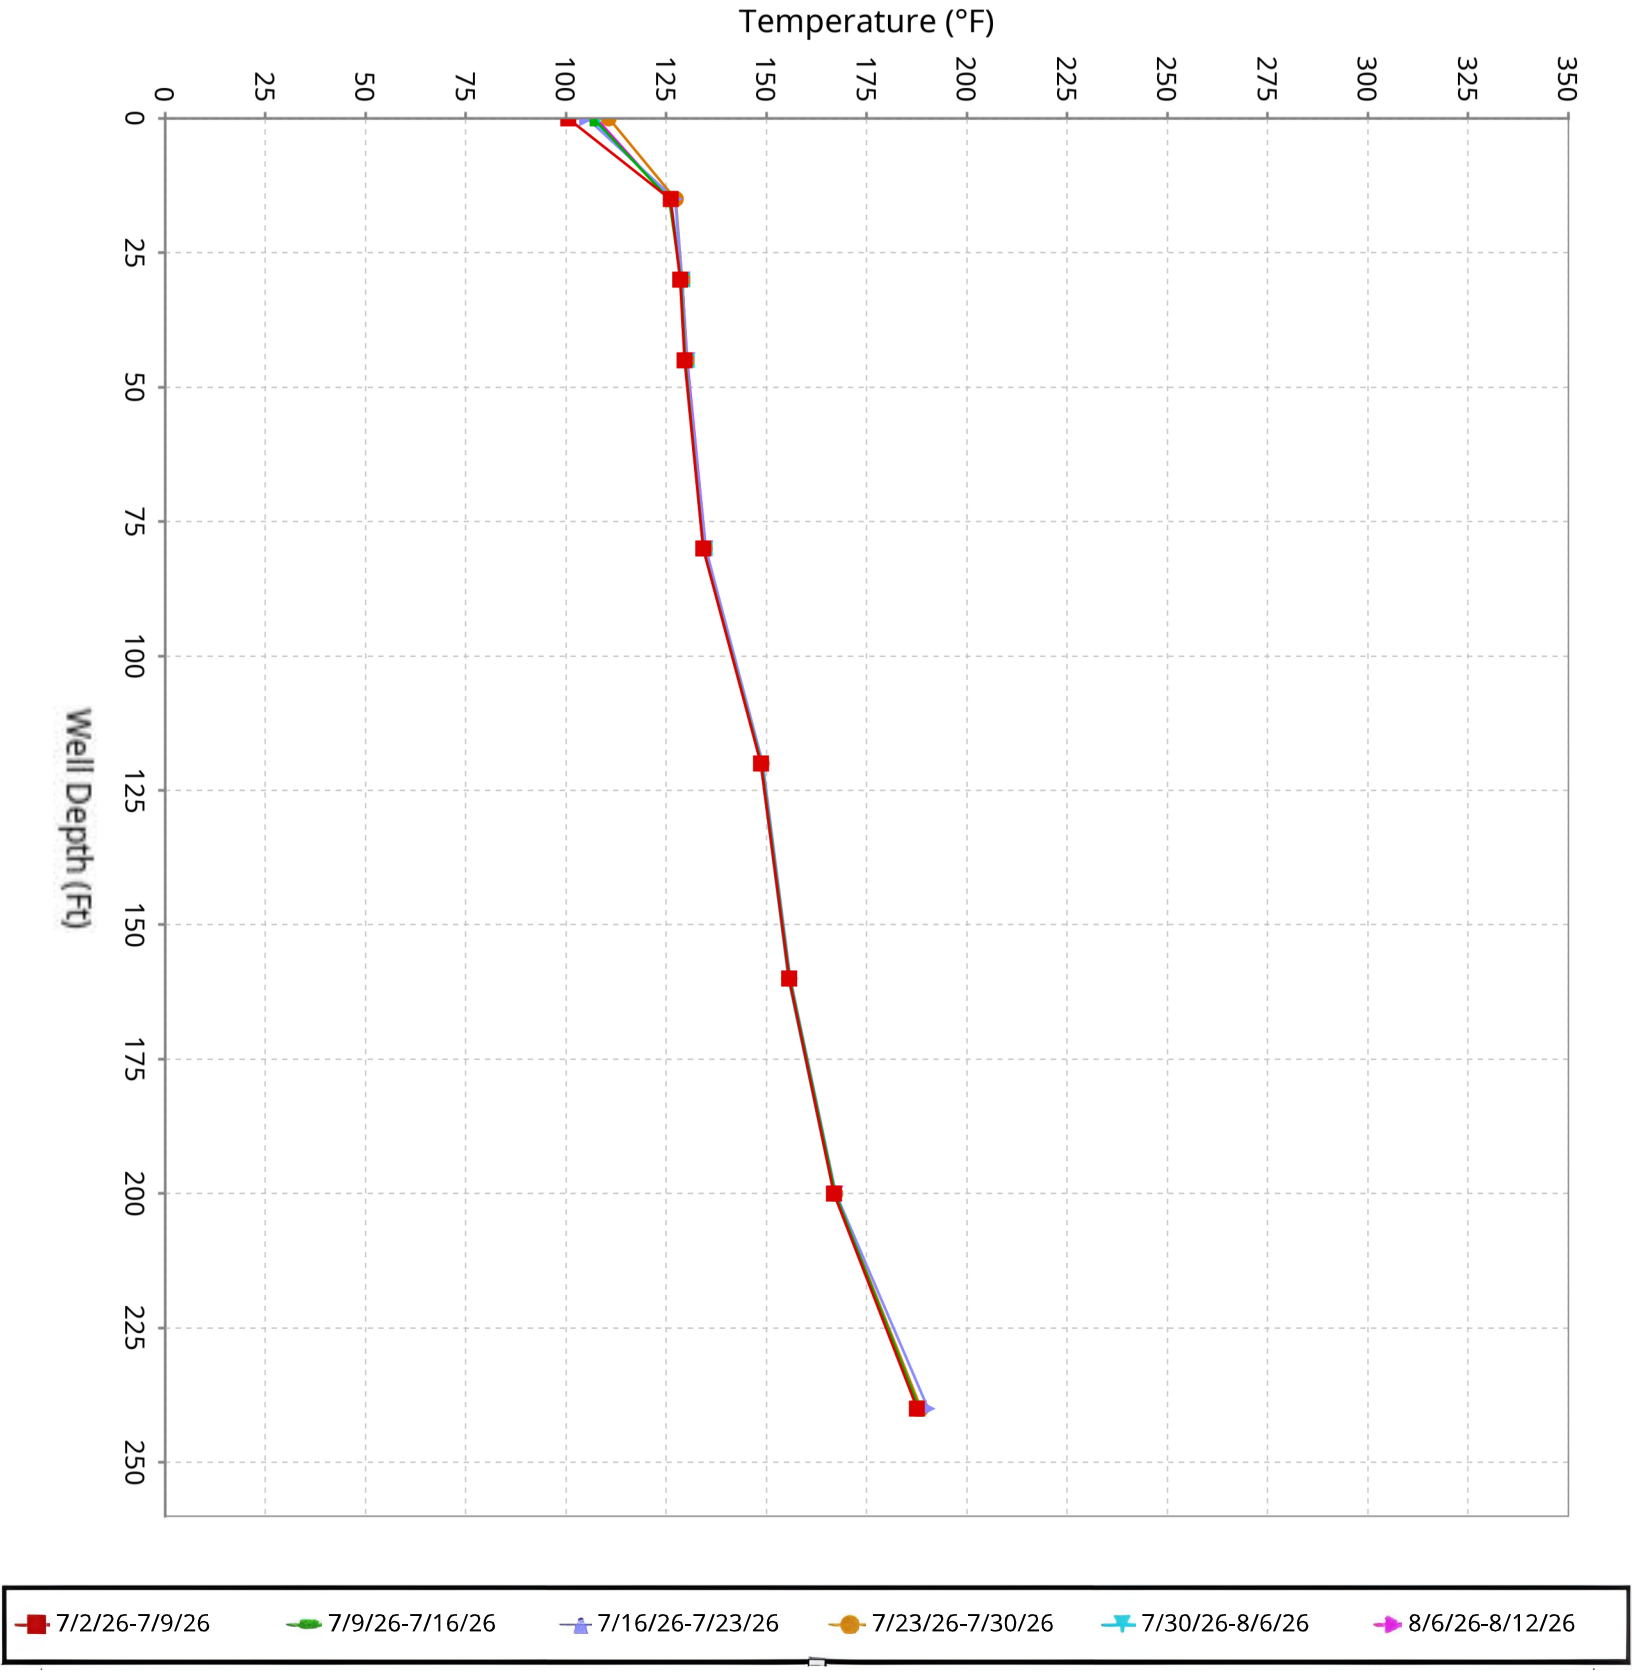

SCS ENGINEERS

Vertical Temperature Profiles from Temperature Probes atChiquita Landfill for TP-30


Maximum data for 7/2/2026 12:00 AM to 8/12/2026 12:00 AM

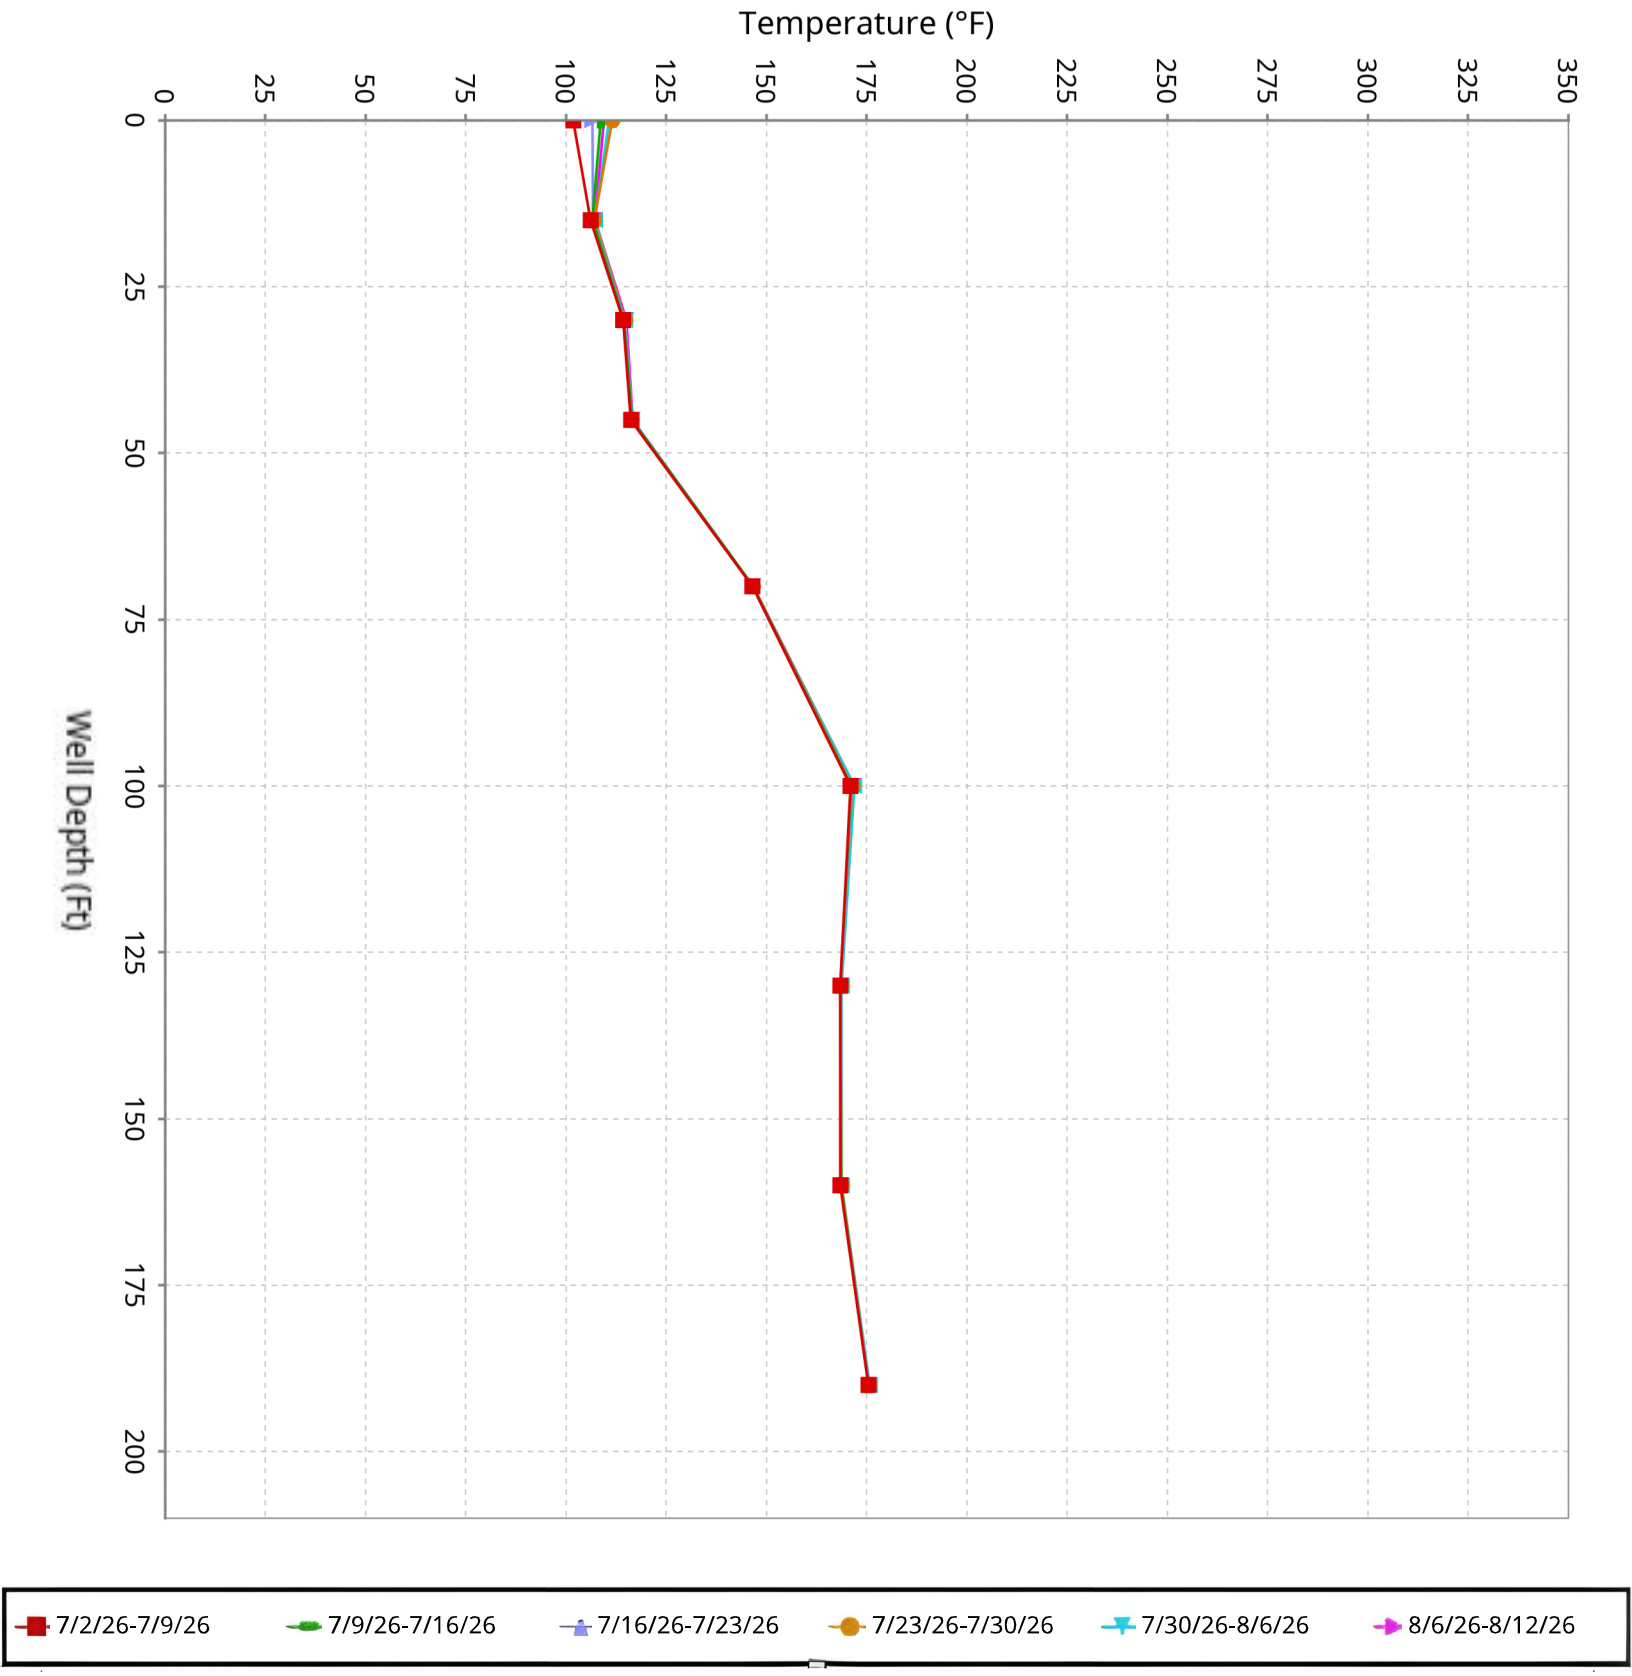

SCS ENGINEERS

Vertical Temperature Profiles from Temperature Probes atChiquita Landfill for TP-31


Maximum data for 7/2/2026 12:00 AM to 8/12/2026 12:00 AM

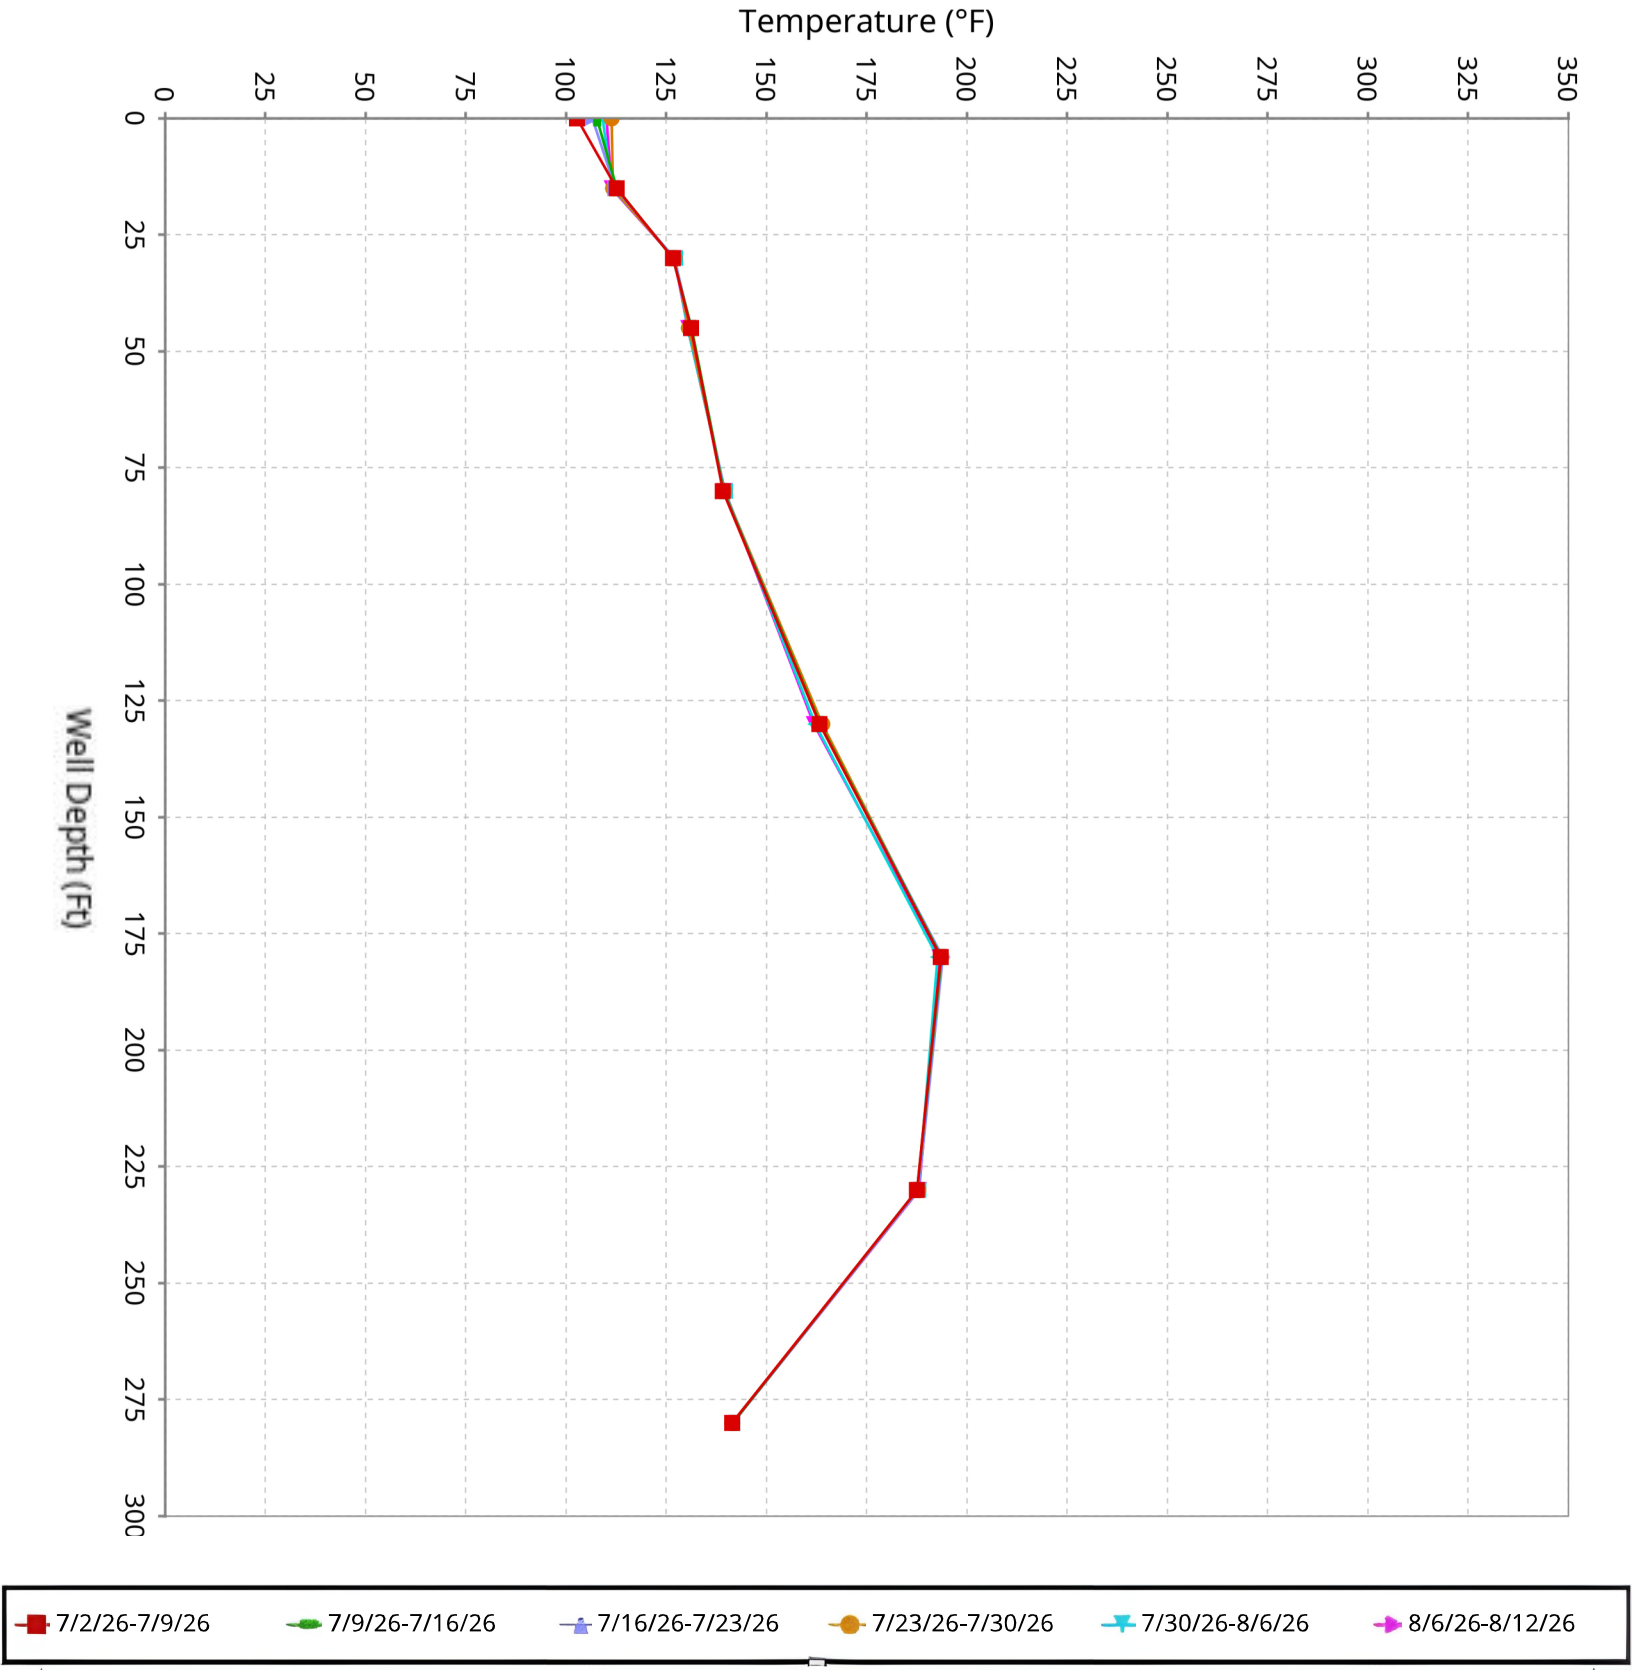

SCS ENGINEERS

Vertical Temperature Profiles from Temperature Probes atChiquita Landfill for TP-32


Maximum data for 7/2/2026 12:00 AM to 8/12/2026 12:00 AM

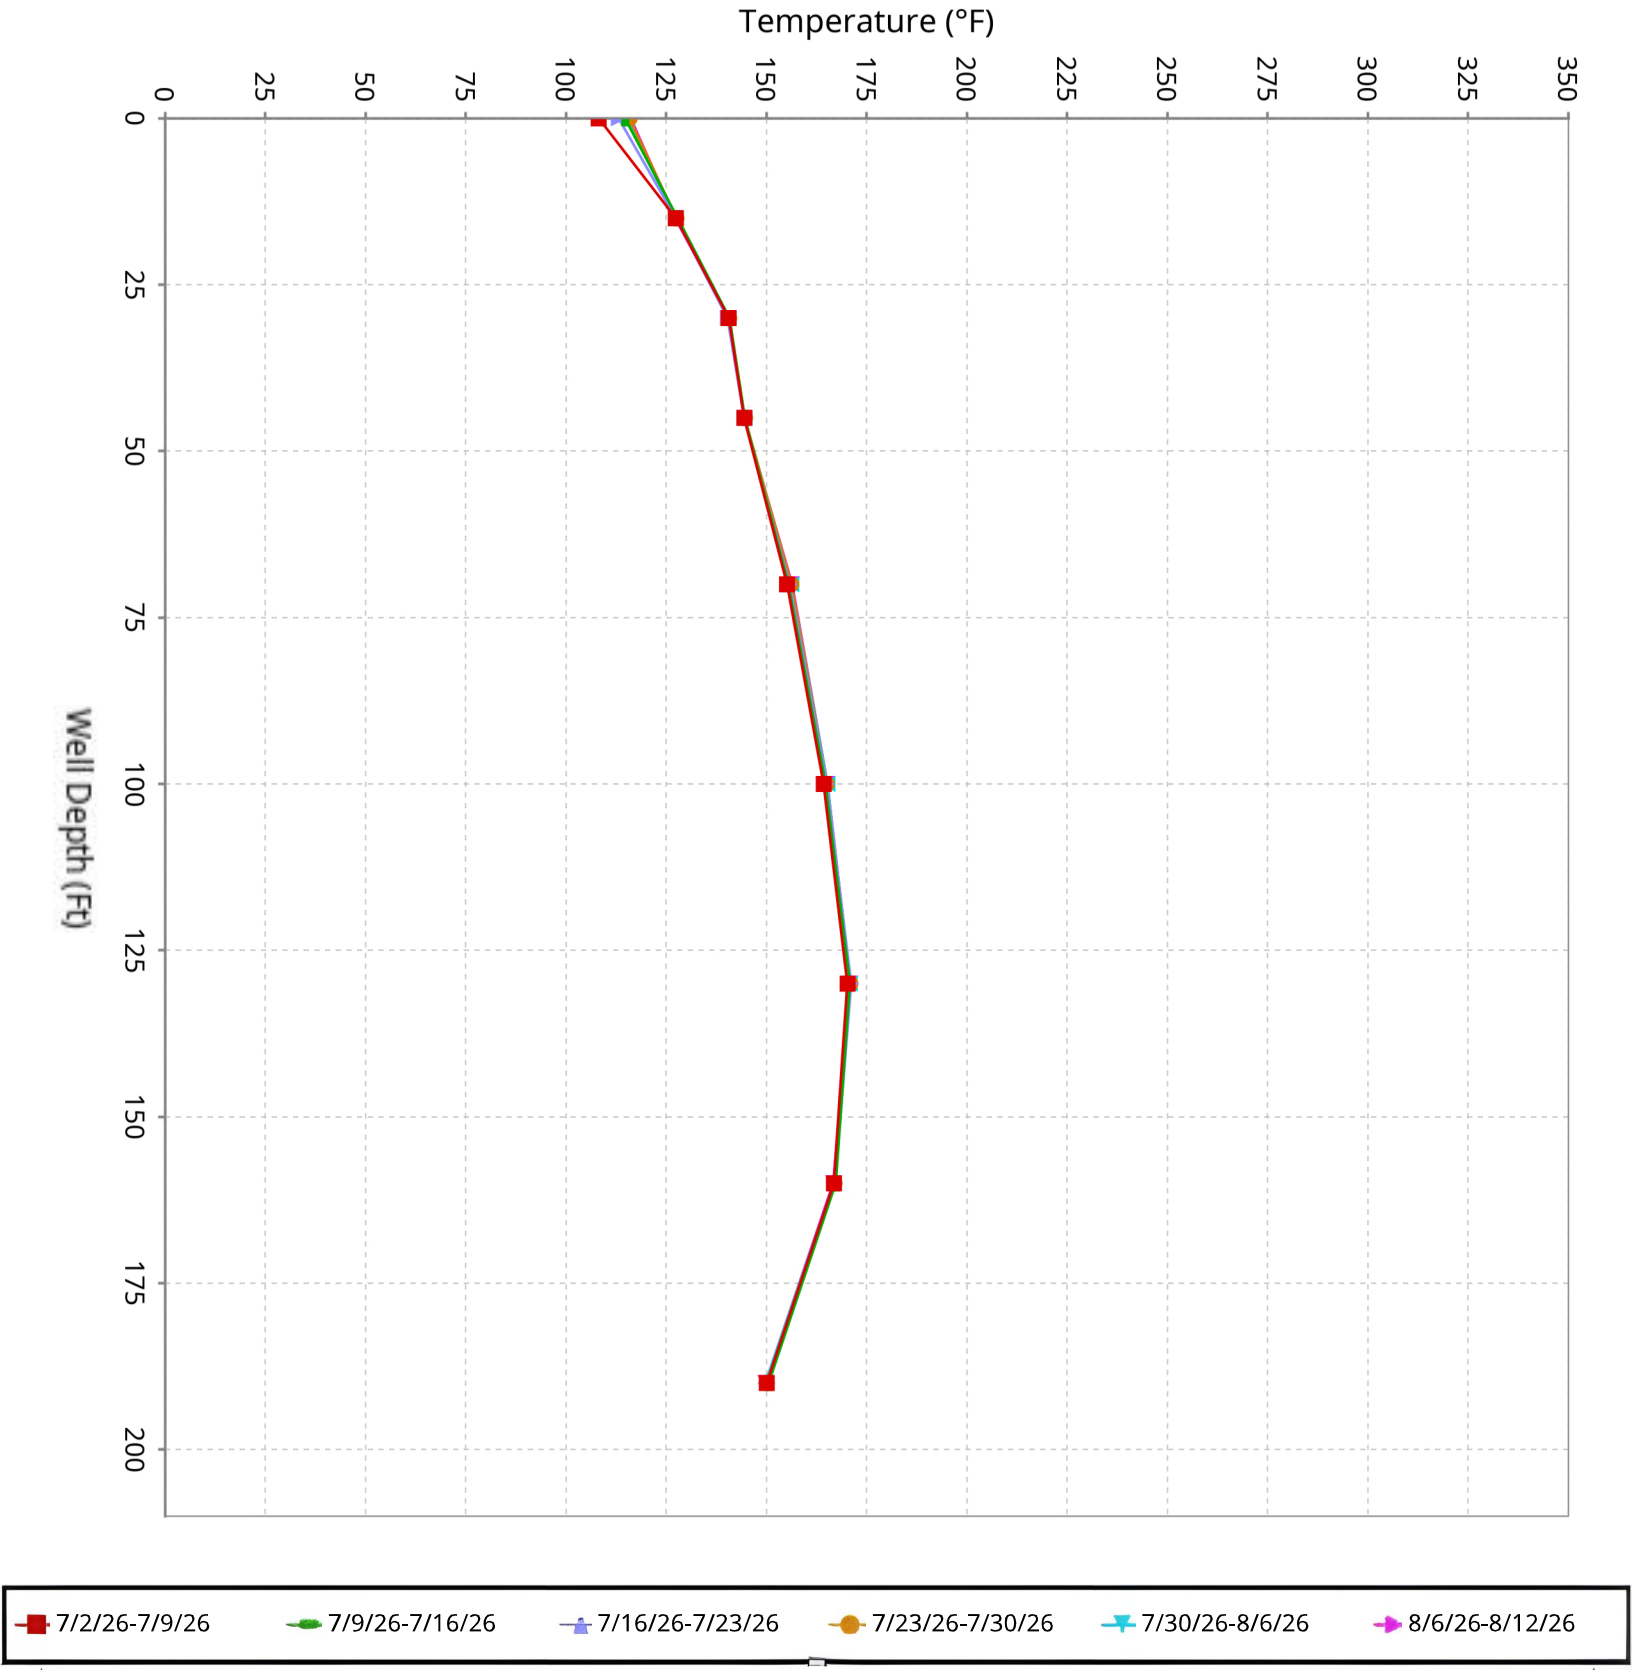

SCS ENGINEERS

Vertical Temperature Profiles from Temperature Probes atChiquita Landfill for TP-33


Maximum data for 7/2/2026 12:00 AM to 8/12/2026 12:00 AM

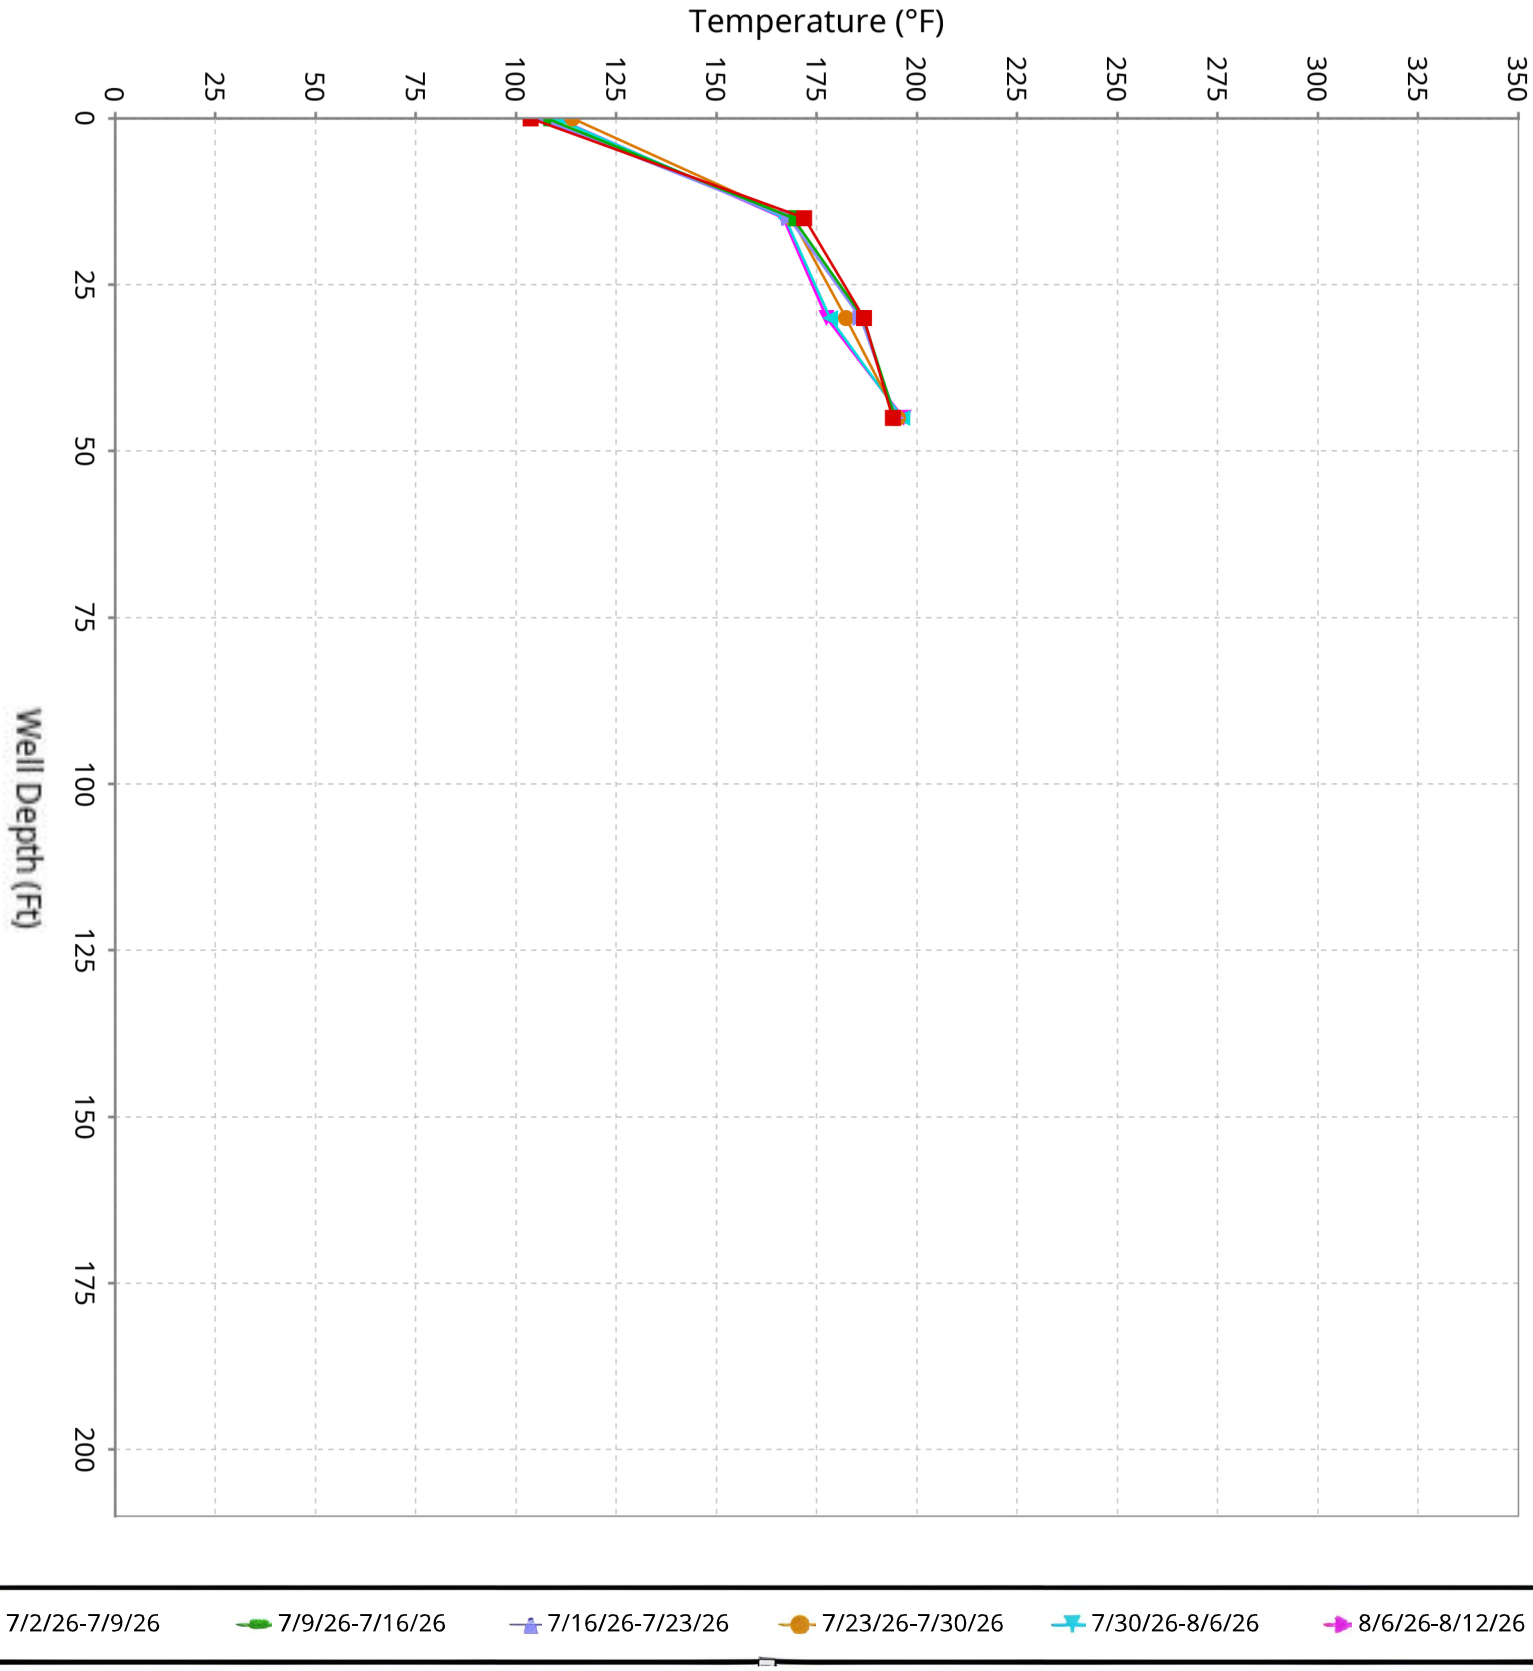

SCS ENGINEERS

Vertical Temperature Profiles from Temperature Probes atChiquita Landfill for TP-34


Maximum data for 7/2/2026 12:00 AM to 8/12/2026 12:00 AM

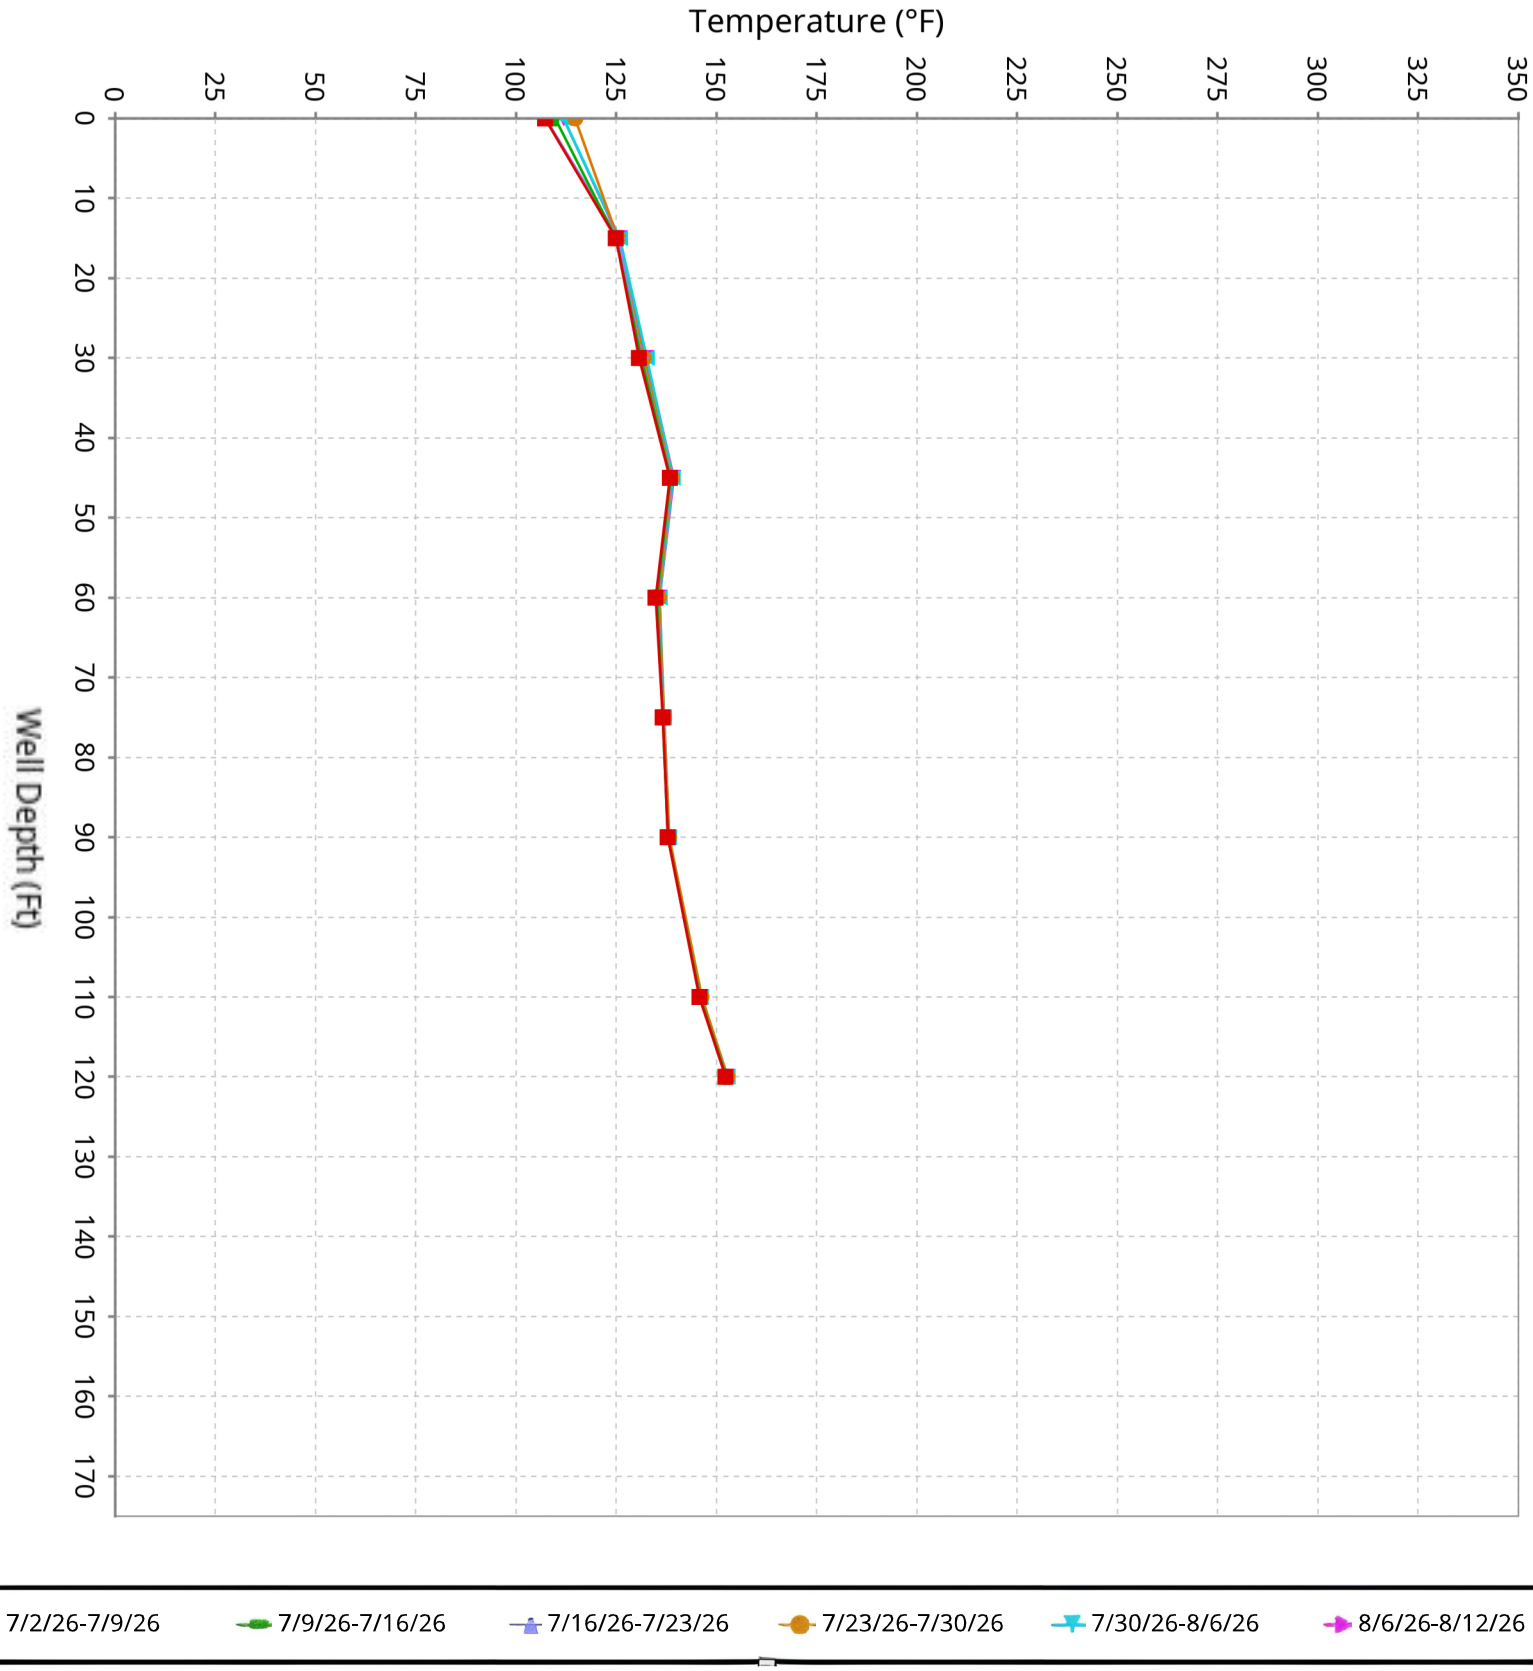

SCS ENGINEERS

Vertical Temperature Profiles from Temperature Probes atChiquita Landfill for TP-35


Maximum data for 7/2/2026 12:00 AM to 8/12/2026 12:00 AM

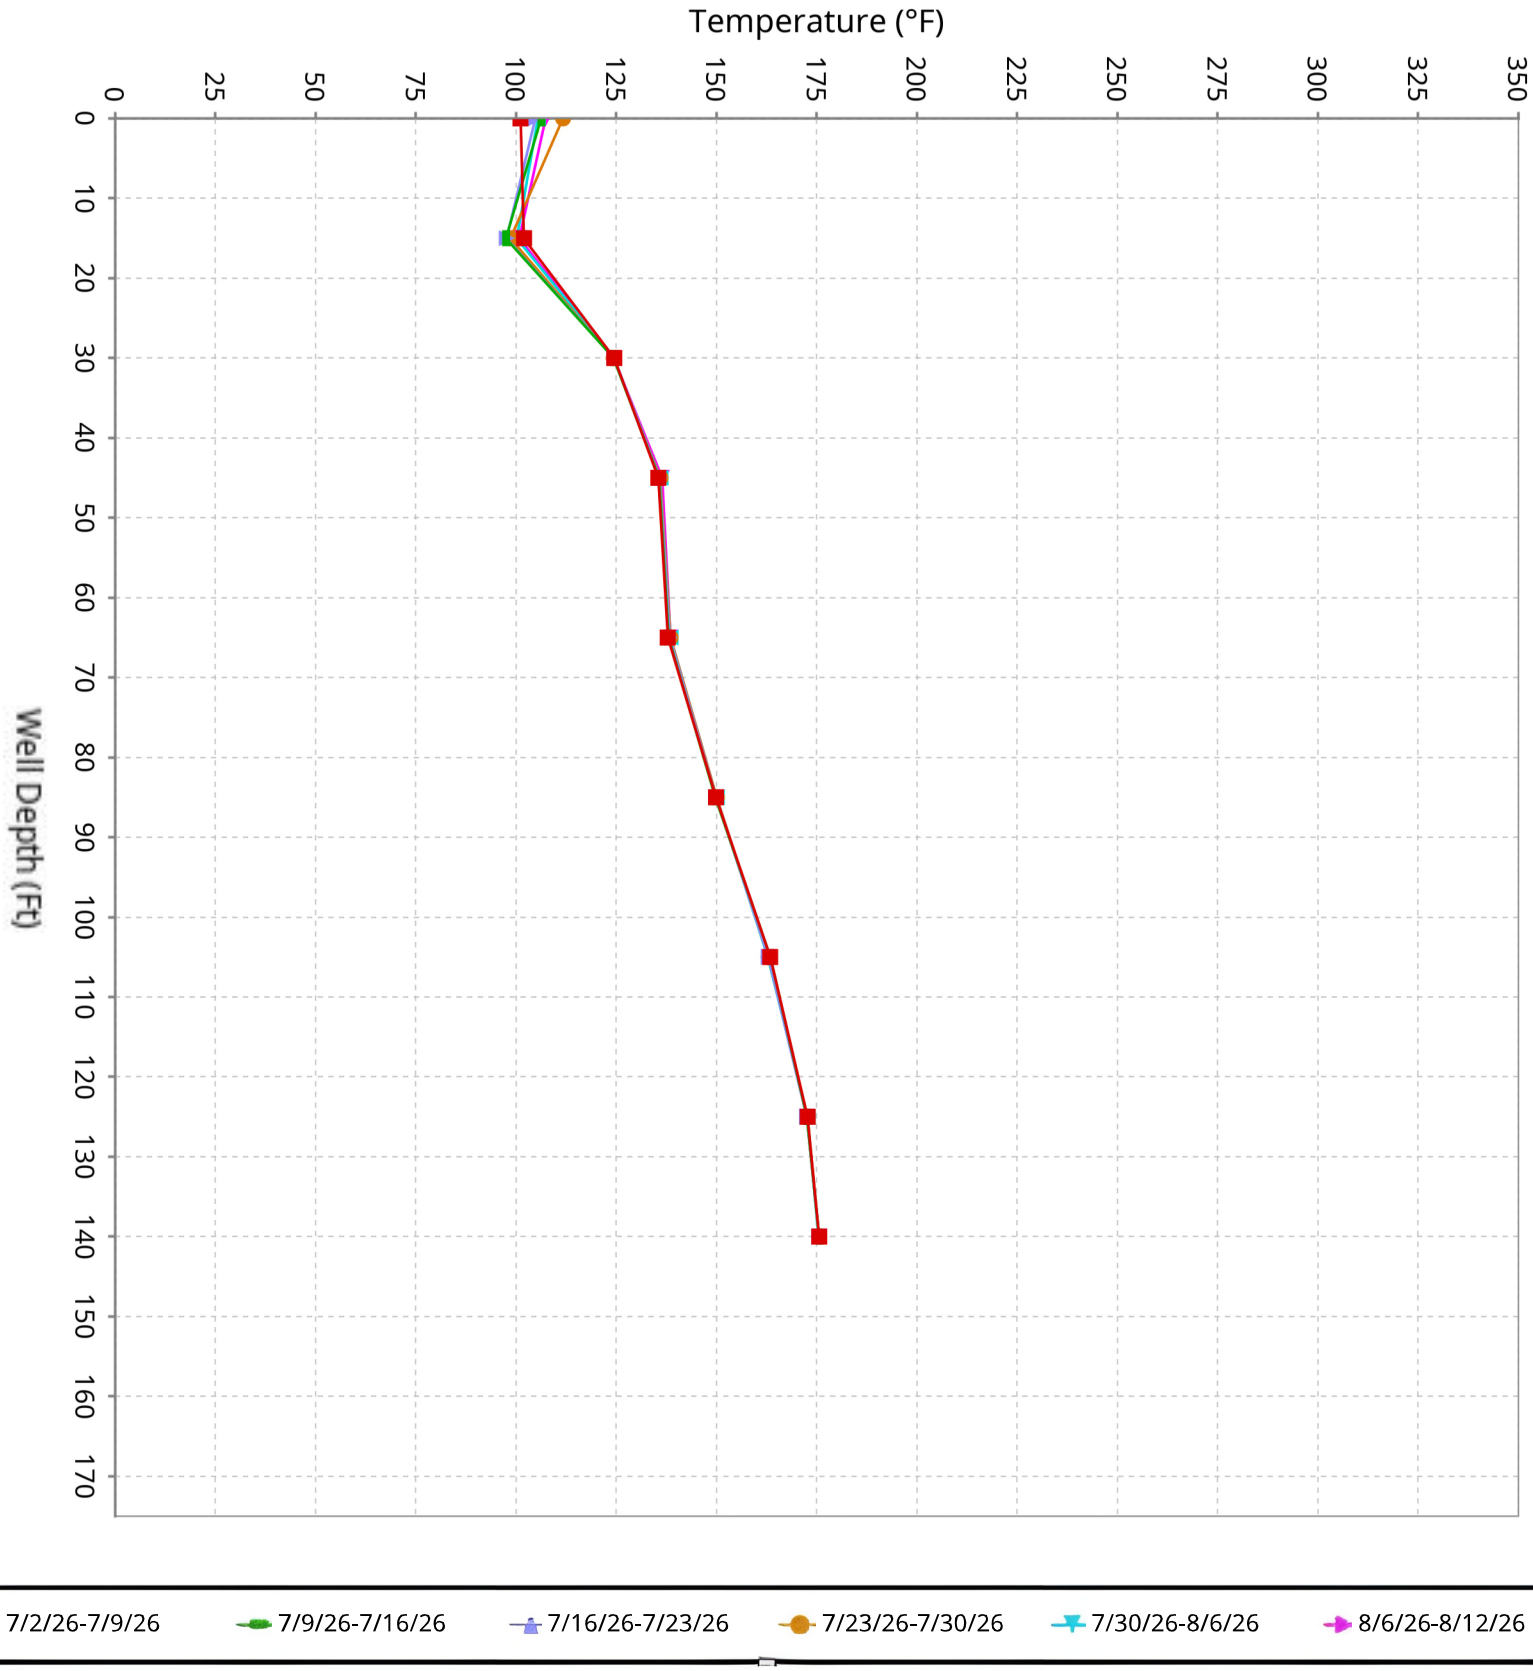

SCS ENGINEERS

Vertical Temperature Profiles from Temperature Probes atChiquita Landfill for TP-36


Maximum data for 7/2/2026 12:00 AM to 8/12/2026 12:00 AM

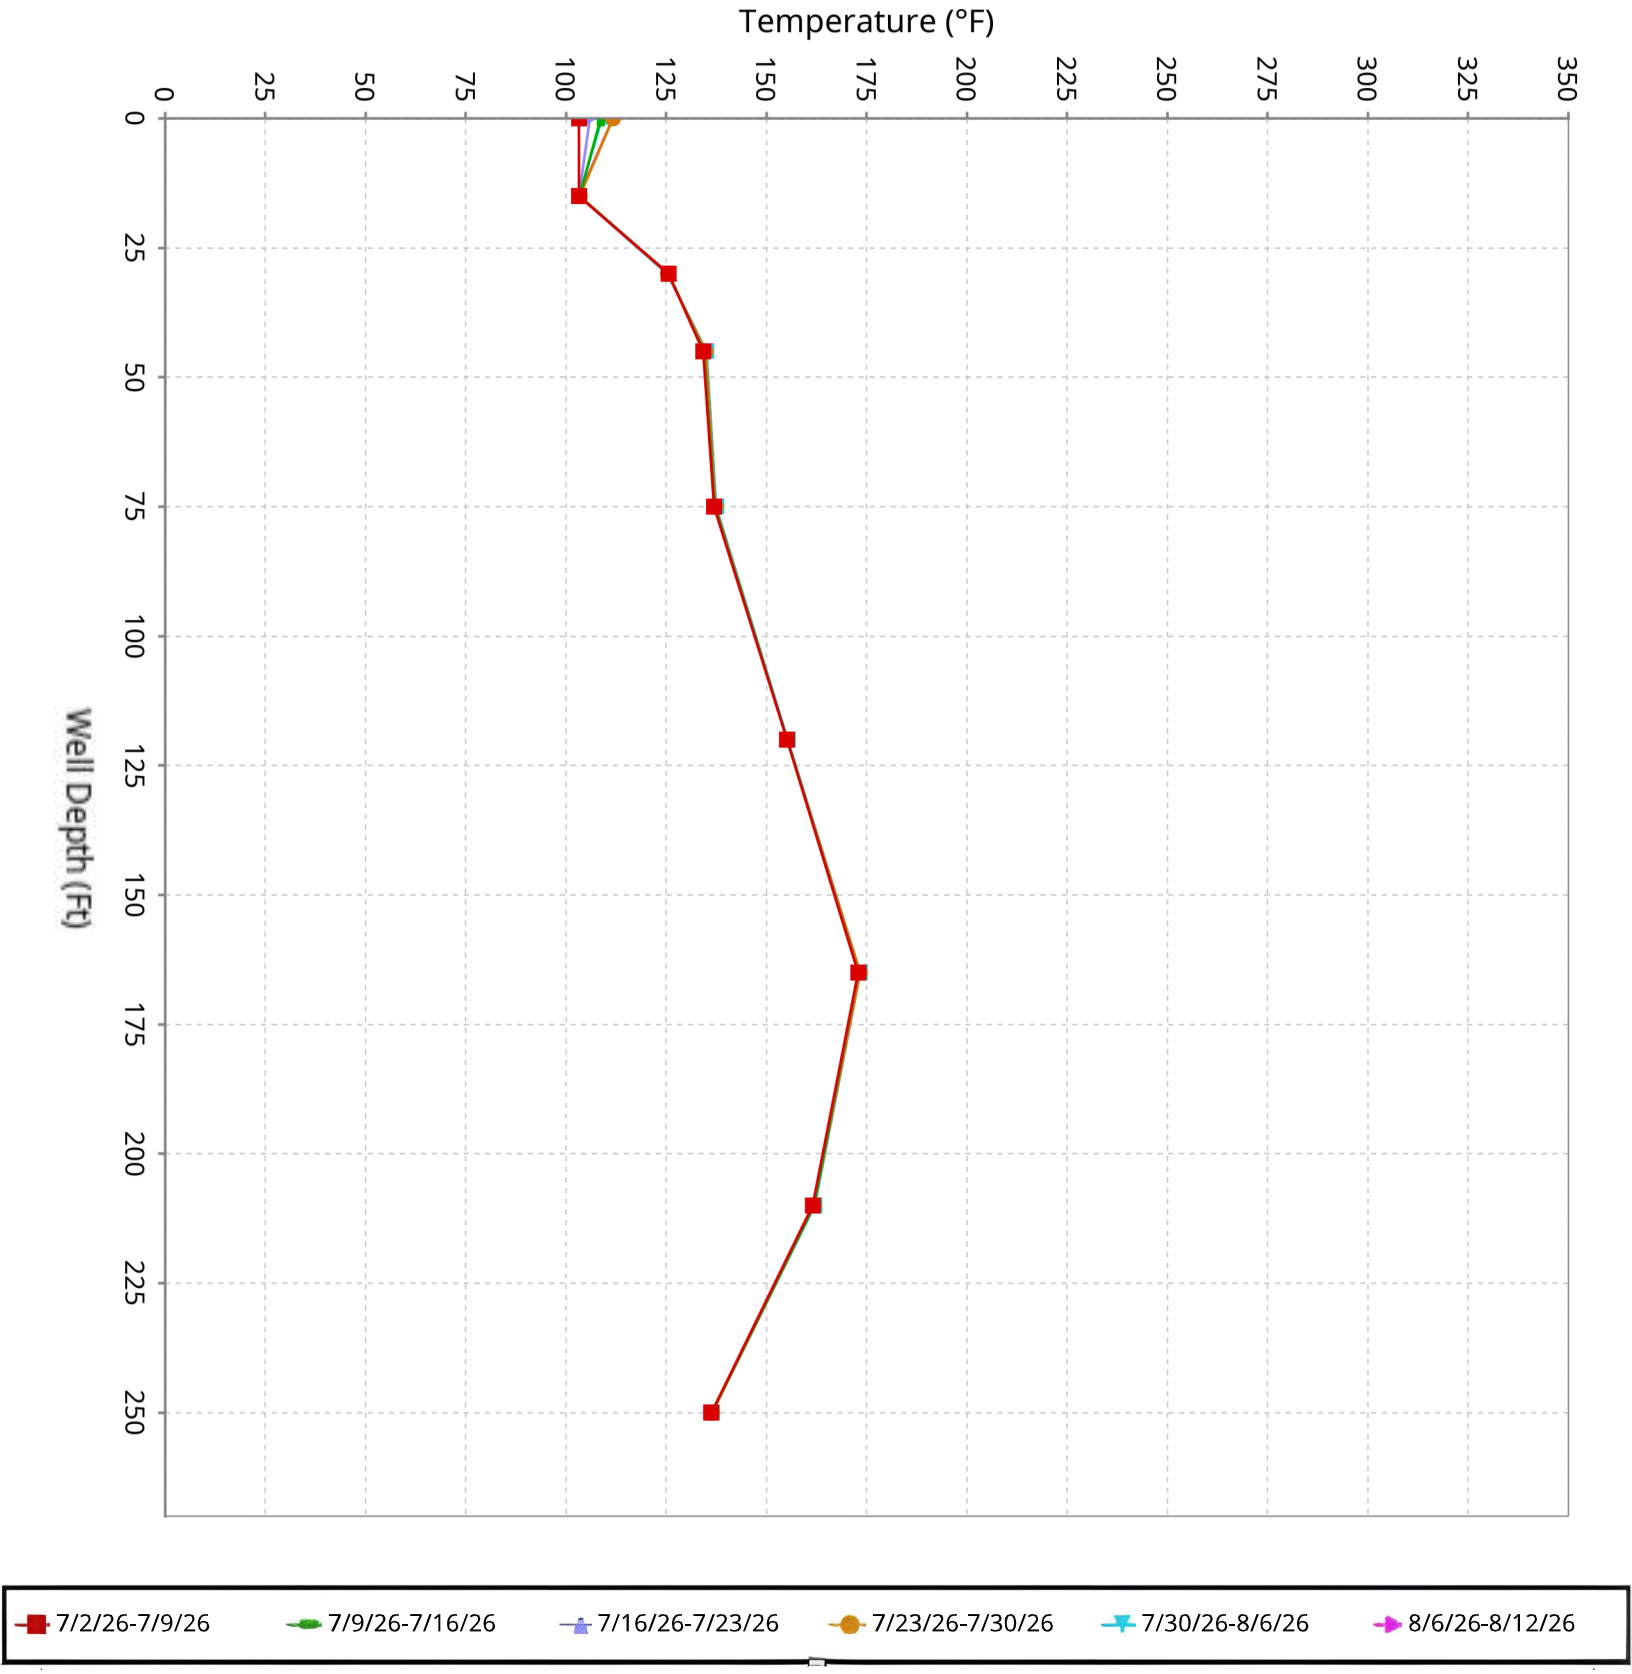

SCS ENGINEERS

Vertical Temperature Profiles from Temperature Probes atChiquita Landfill for TP-37


Maximum data for 7/2/2026 12:00 AM to 8/12/2026 12:00 AM

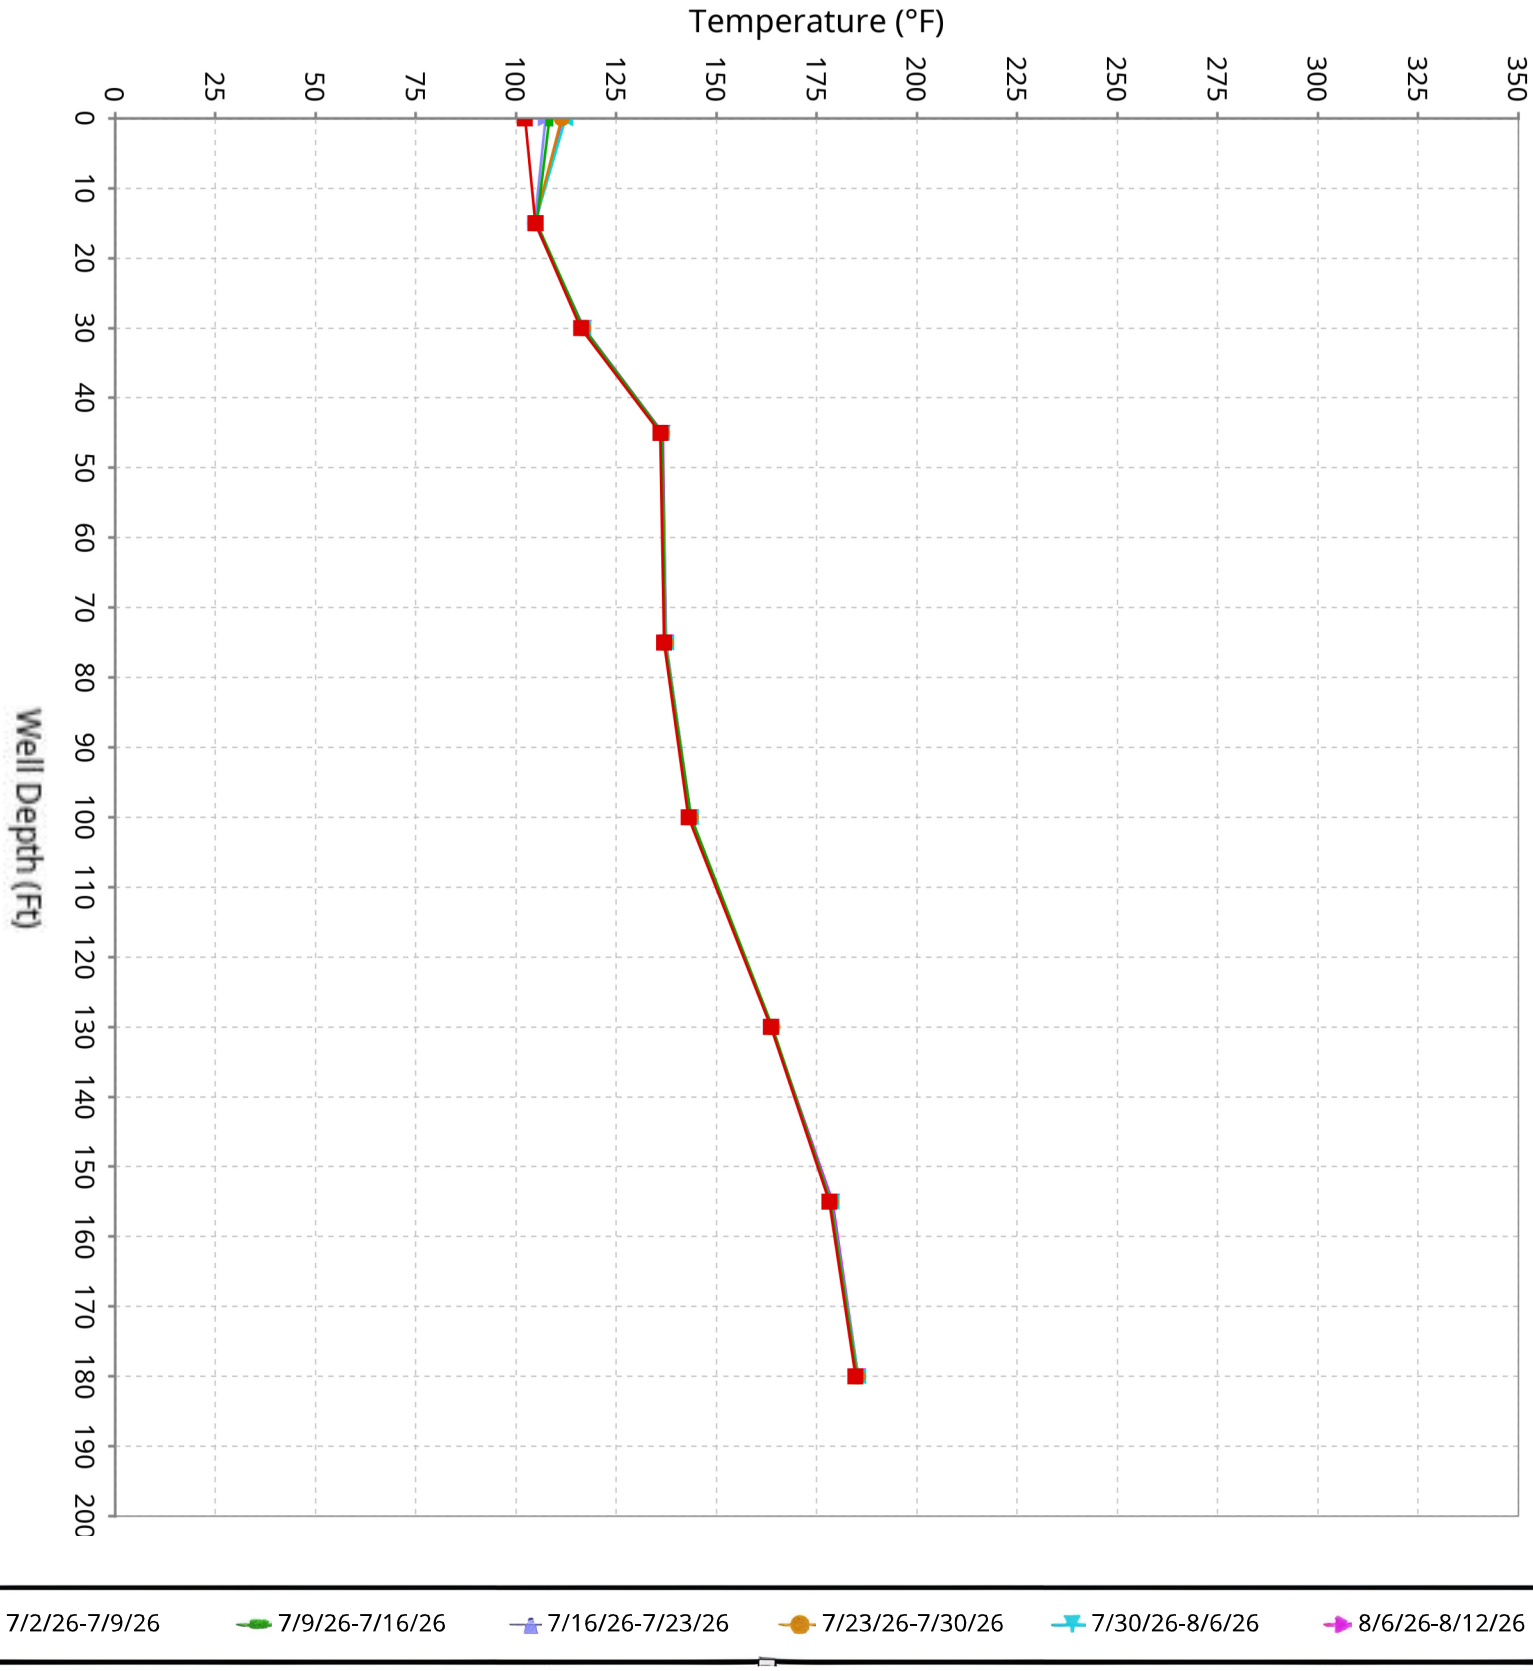

SCS ENGINEERS

Vertical Temperature Profiles from Temperature Probes atChiquita Landfill for TP-38


Maximum data for 7/2/2026 12:00 AM to 8/12/2026 12:00 AM

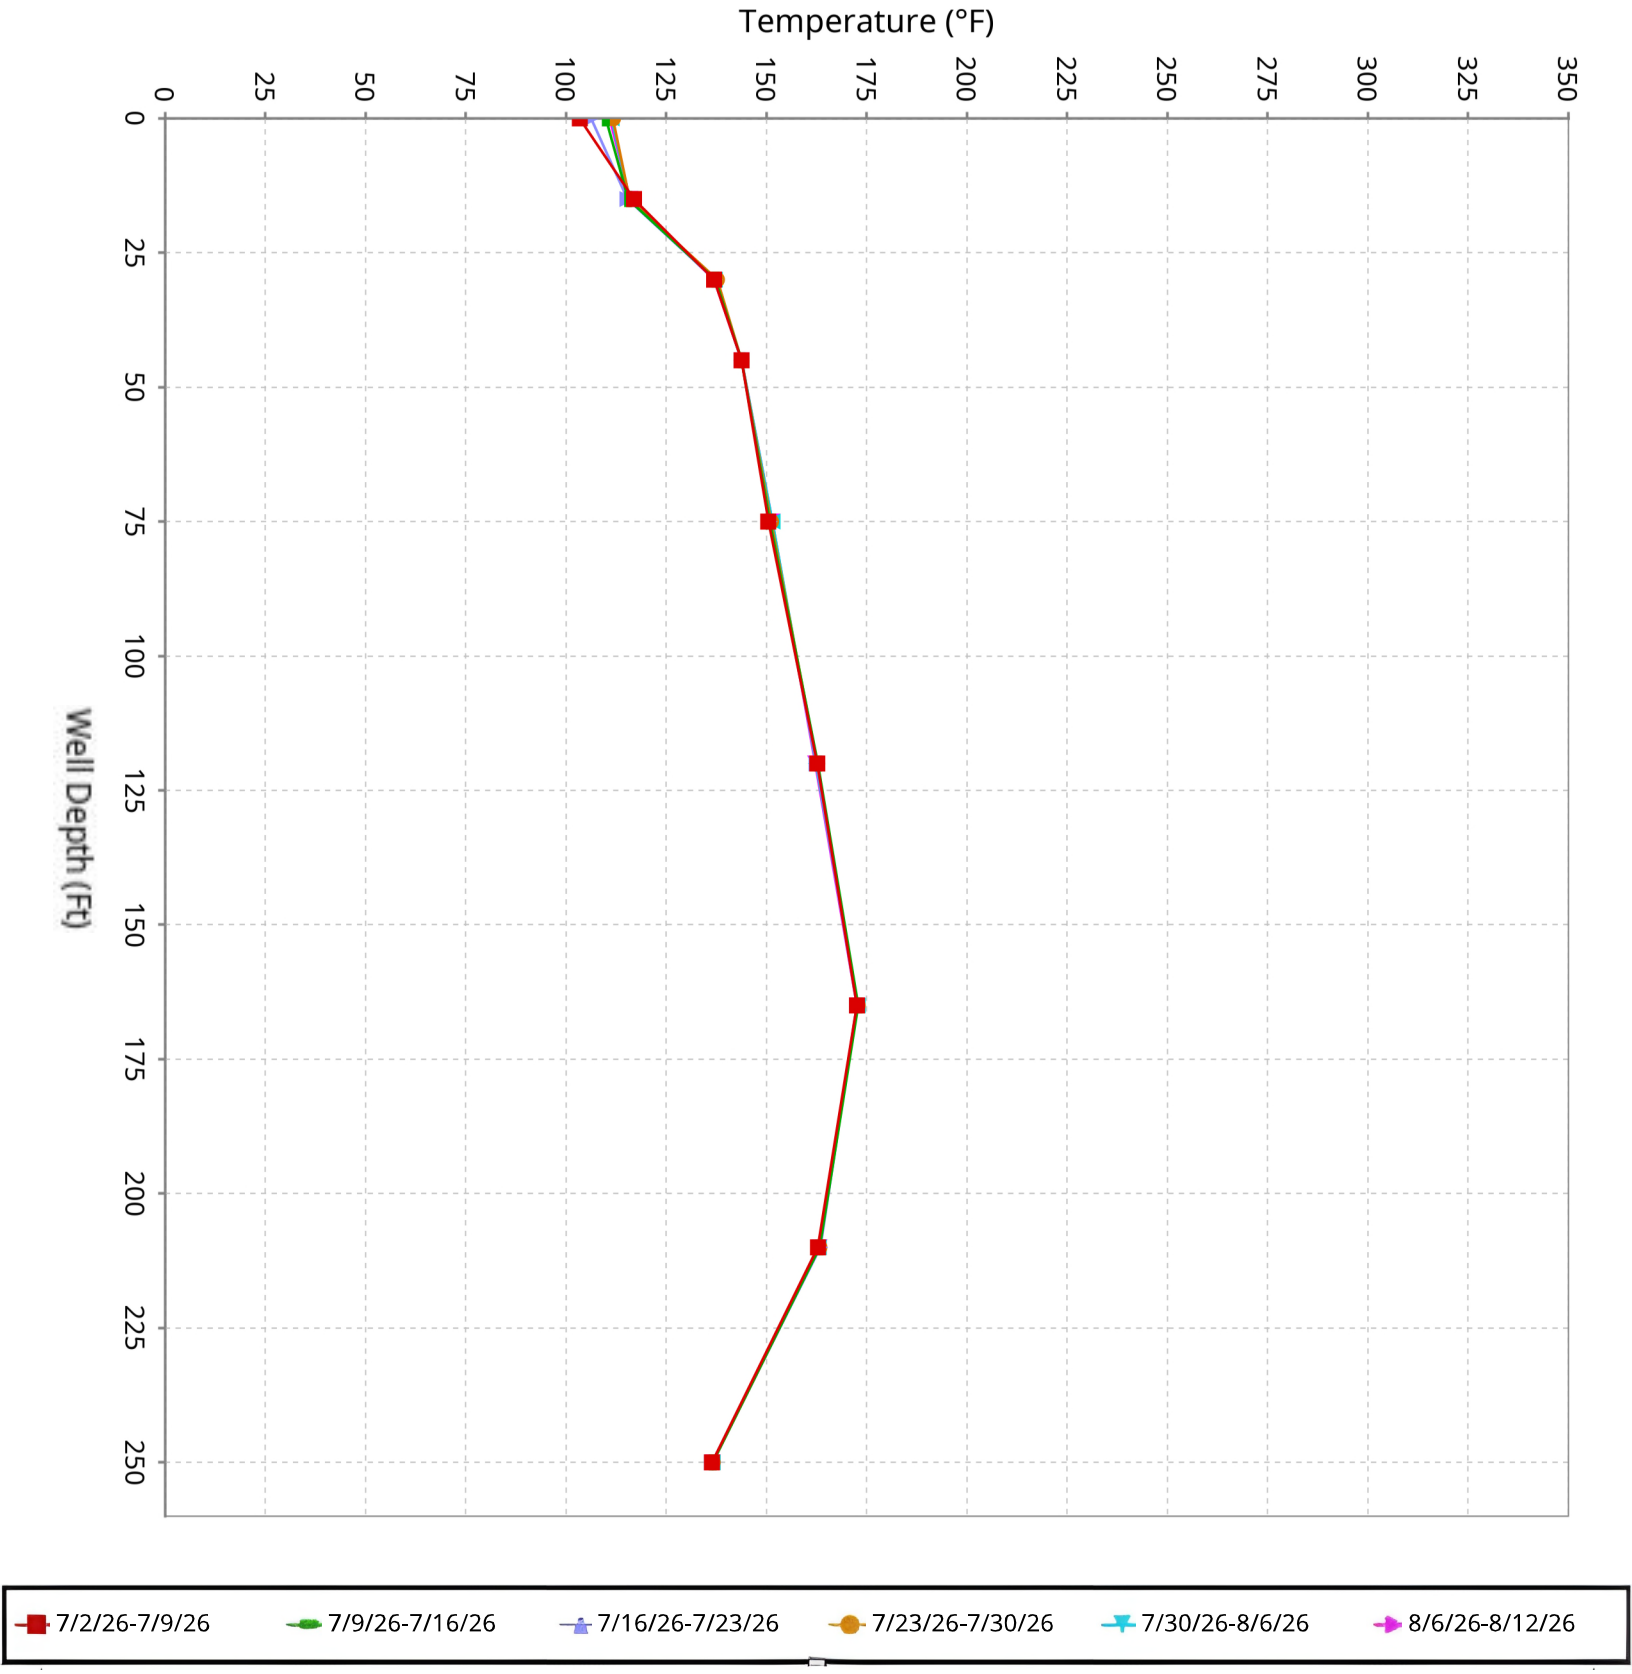

SCS ENGINEERS

Vertical Temperature Profiles from Temperature Probes atChiquita Landfill for TP-39


Maximum data for 7/2/2026 12:00 AM to 8/12/2026 12:00 AM

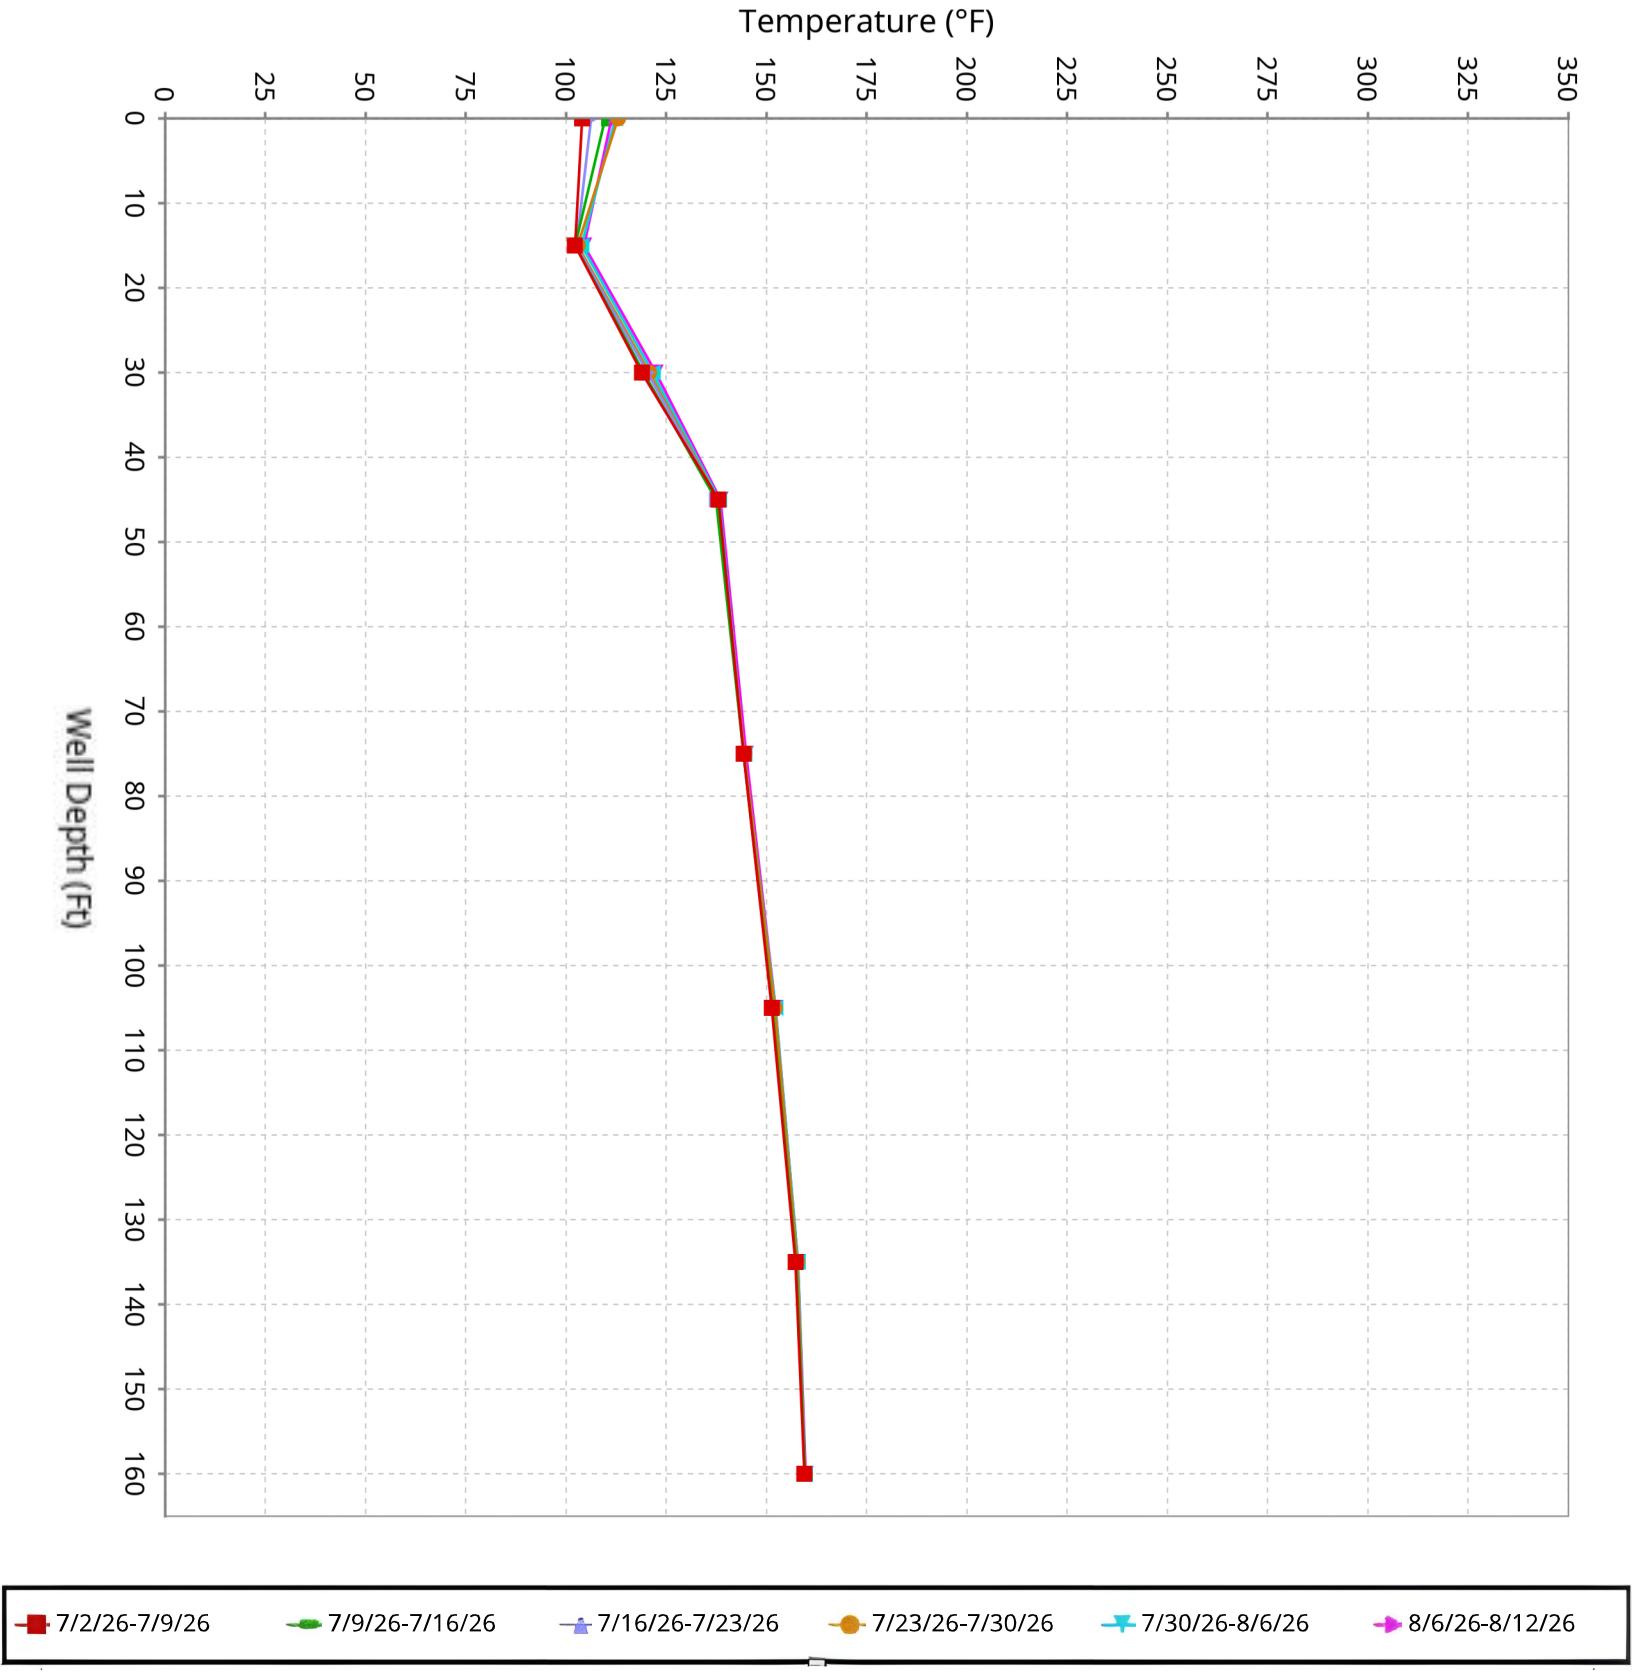

SCS ENGINEERS


Vertical Temperature Profiles from Temperature Probes atChiquita Landfill for TP-40

Maximum data for 7/2/2026 12:00 AM to 8/12/2026 12:00 AM

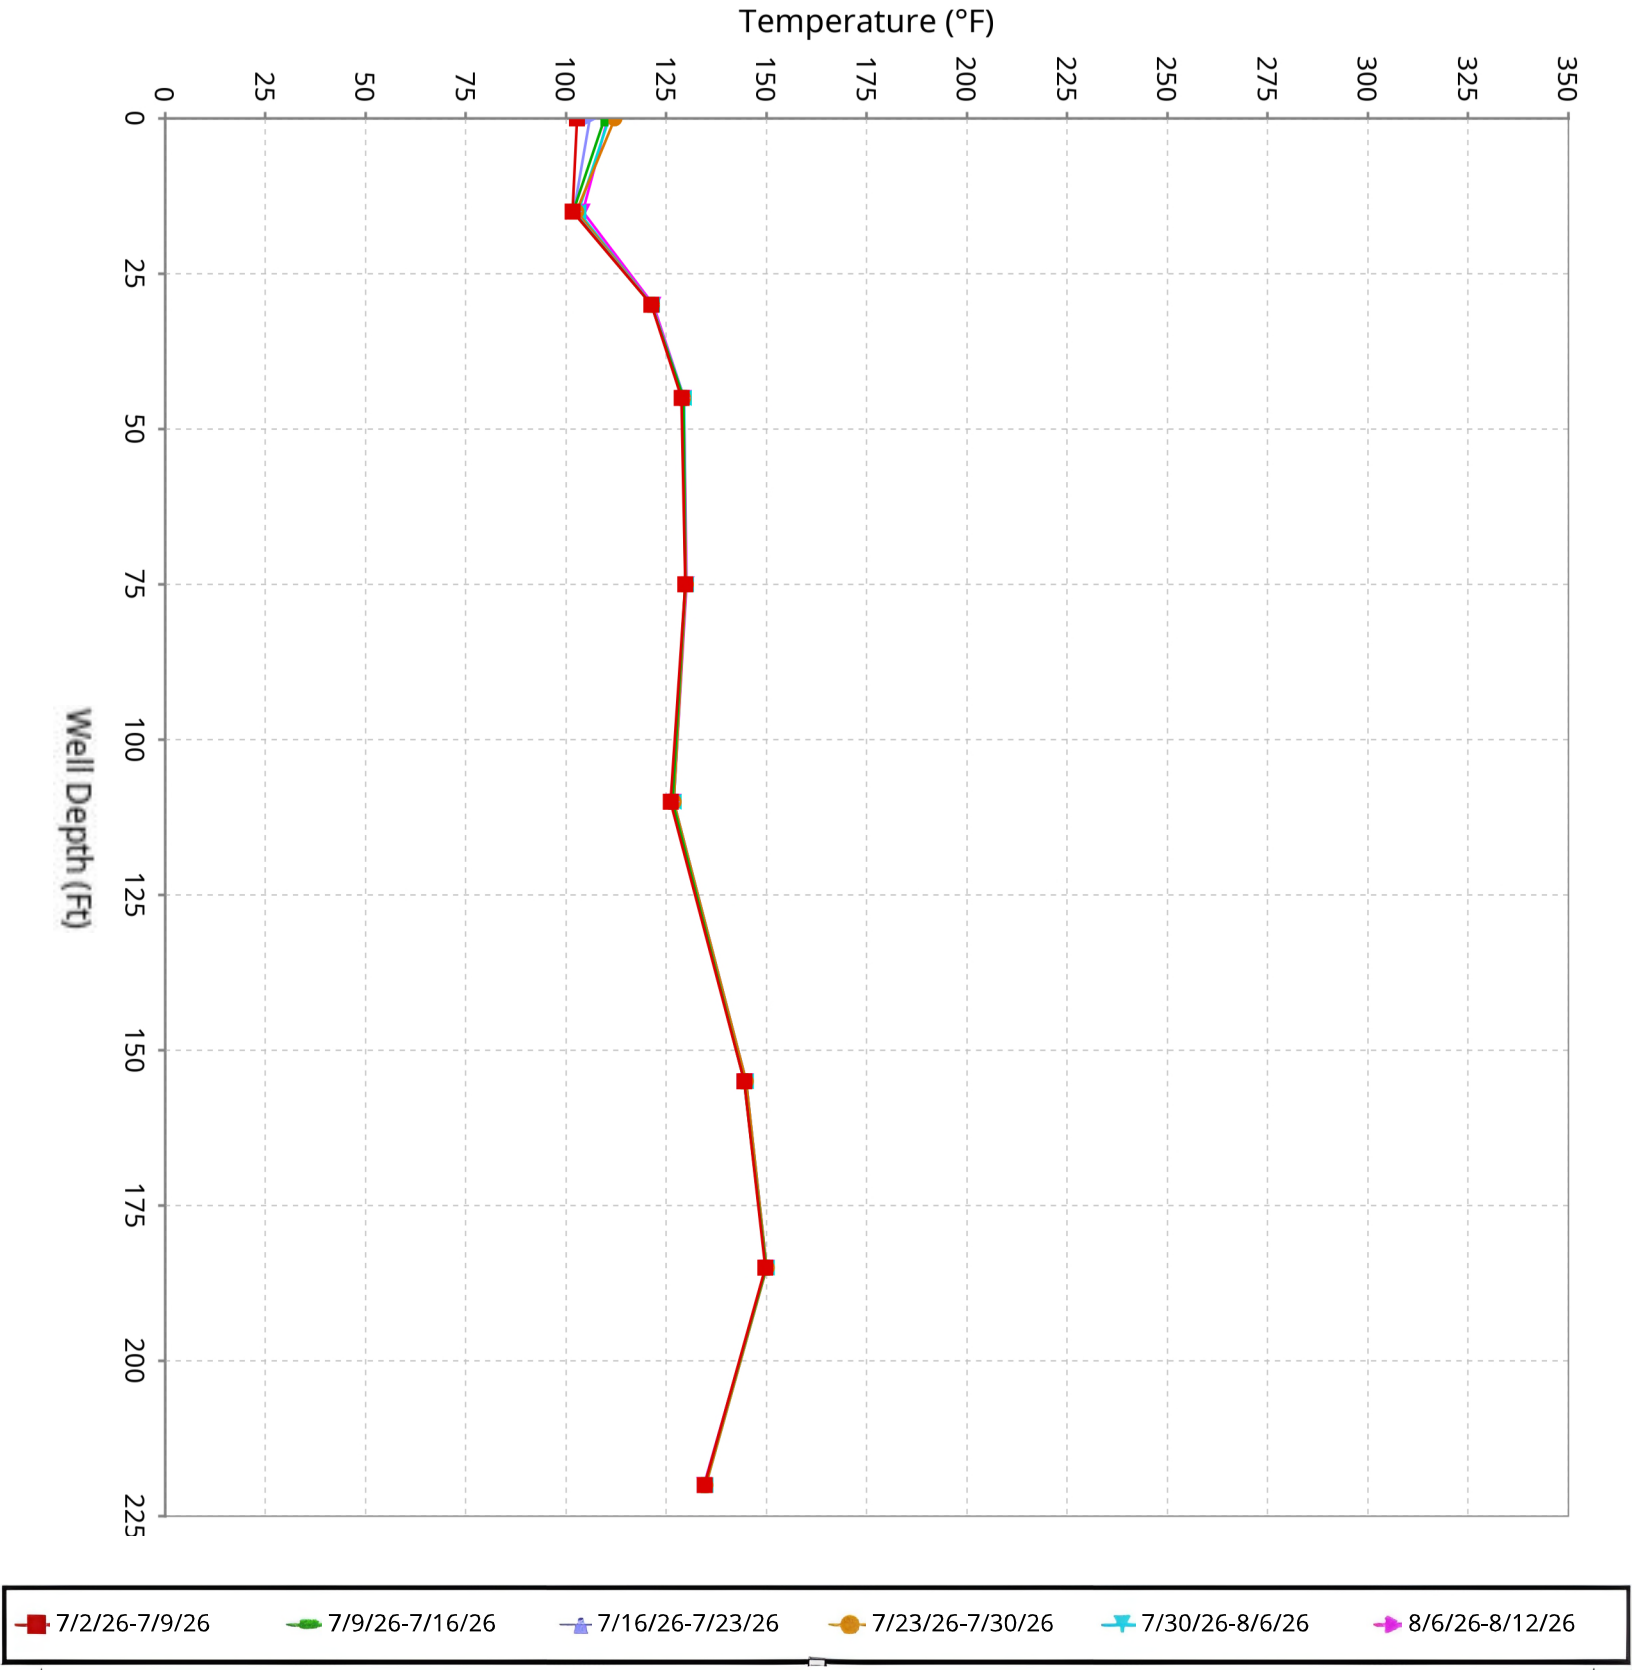

SCS ENGINEERS

Maximum Vertical Temperature Map from Temperature Probes atChiquita Landfill

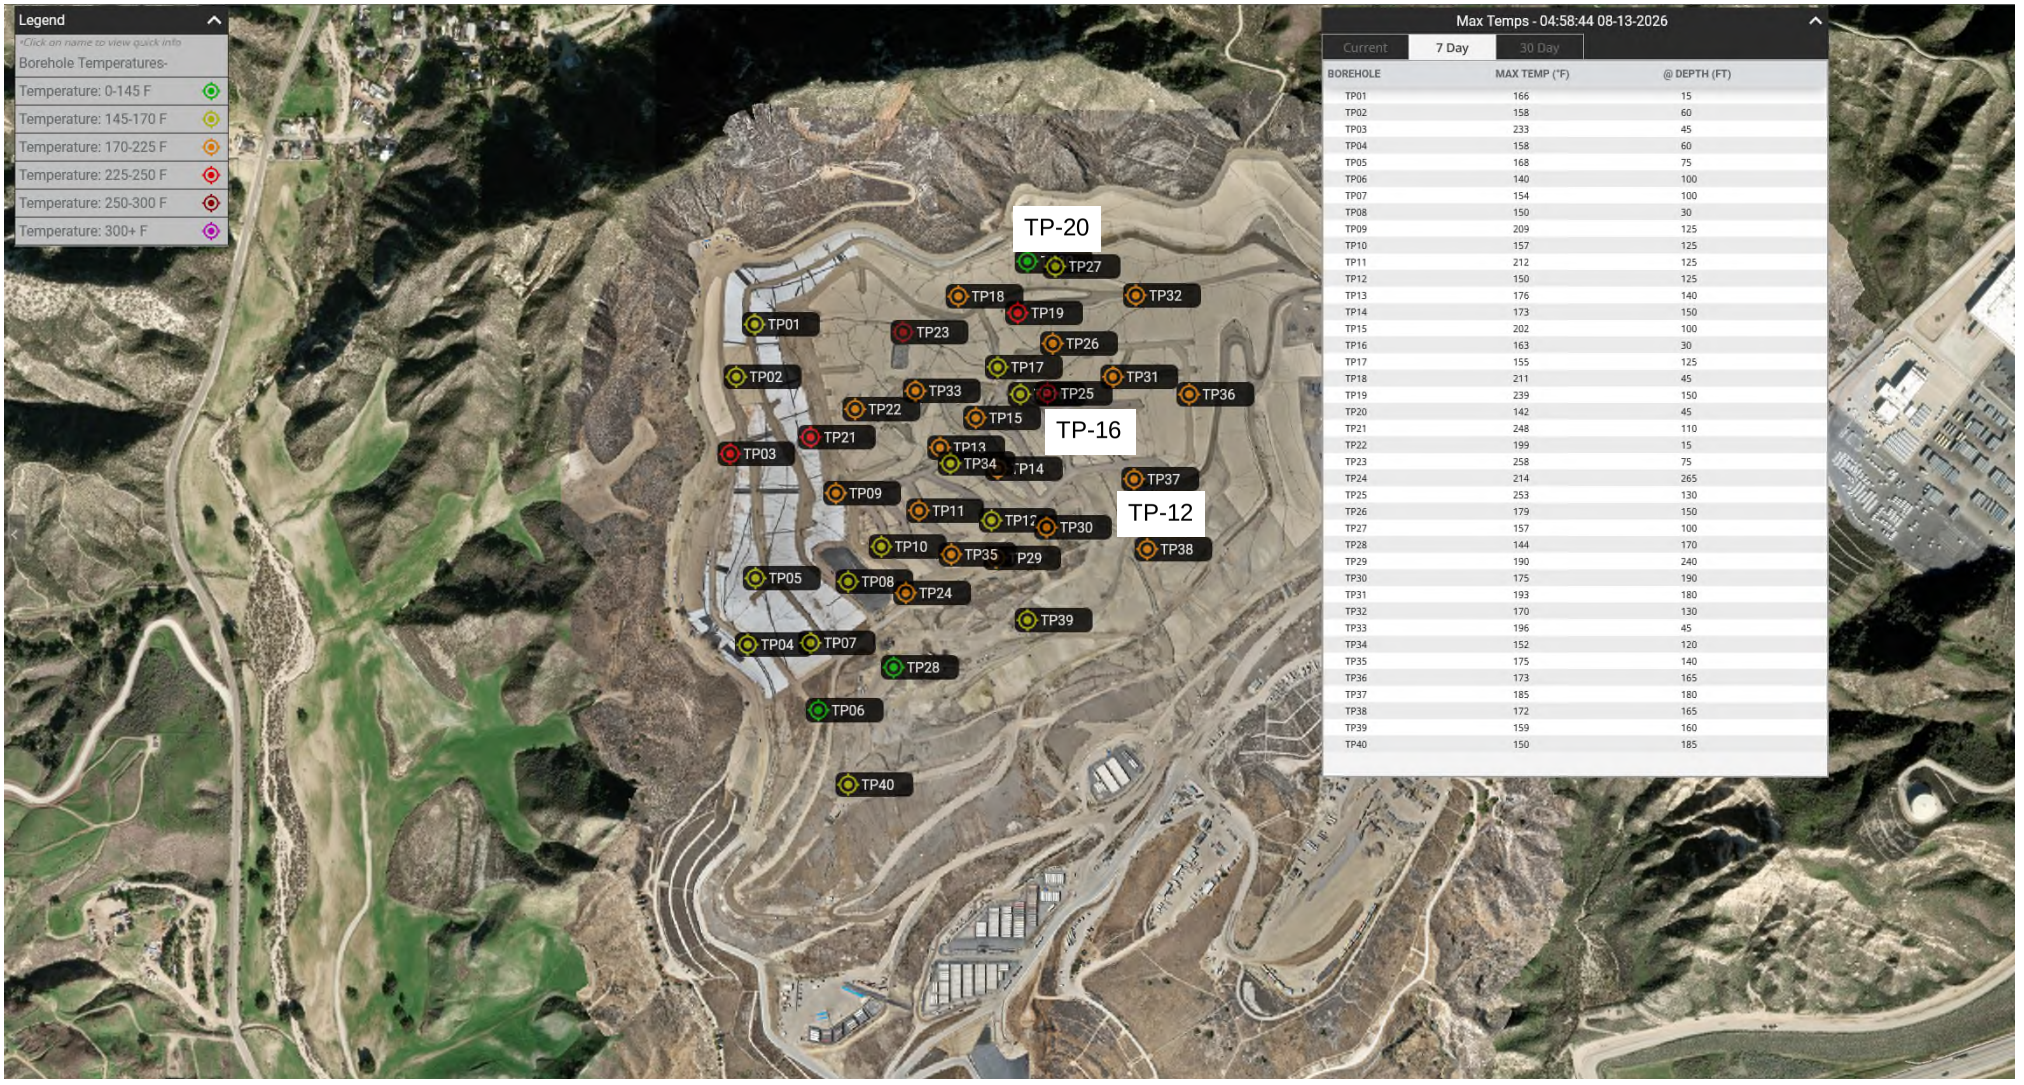

Max Temps - 04:58:44 08-13-2026


Current | 7 Day | 30 Day

BOREHOLE	MAX TEMP (°F)	@ DEPTH (FT)
TP01	166	15
TP02	158	60
TP03	233	45
TP04	158	60
TP05	168	75
TP06	140	100
TP07	154	100
TP08	150	30
TP09	209	125
TP10	157	125
TP11	212	125
TP12	150	125
TP13	176	140
TP14	173	150
TP15	202	100
TP16	163	30
TP17	155	125
TP18	211	45
TP19	239	150
TP20	142	45
TP21	248	110
TP22	199	15
TP23	258	75
TP24	214	265
TP25	253	130
TP26	179	150
TP27	157	100
TP28	144	170
TP29	190	240
TP30	175	190
TP31	193	180
TP32	170	130
TP33	196	45
TP34	152	120
TP35	175	140
TP36	173	165
TP37	185	180
TP38	172	165
TP39	159	160
TP40	150	185

TP08:
The 30-foot and 45-foot thermocouples exhibited temperature increases of 27°F and 29°F, respectively, between July 12, 2026, and July 22, 2026. In response, Site personnel observed the temperature changes and conducted an investigation from July 23, 2026, through July 29, 2026. Following the investigation, temperatures continued to decline from July 30th, 2026, through August 12, 2026.
TP-08 is installed within extraction well CV-24079, which is equipped with a liquid extraction pump. The investigation determined that the existing pump is experiencing a power-related issue and requires removal. Site personnel have identified the need for a replacement pump and plan to complete the replacement when the road to the well is completed.

TP19:
A discrepancy was identified during the review of data from two weeks prior. Upon investigation, the Site determined that the associated battery had failed and subsequently replaced it. During this inspection, the temperature reading from the 125-foot thermocouple was observed to be anomalously low. Further evaluation indicated that the 125-foot thermocouple required replacement. As an interim measure, the Site installed a 120-foot thermocouple that was available onsite and ordered a replacement 125-foot thermocouple. The replacement 125-foot thermocouple will be installed upon receipt.

TP25:
The Site conducted a follow-up camera inspection of the TP-25 temperature probe casing this week to evaluate potential liquid infiltration and assess the condition of the casing interior. The inspection indicated that no liquid was present at the bottom of the casing. Instead, pressurized gas was observed upon opening the probe casing. The temperatures inside TP-25 are thus no longer correctly reporting in-situ waste temperatures and are instead reporting gas temperatures traveling to and up the TMP casing. The Site will continue to monitor TP-25.

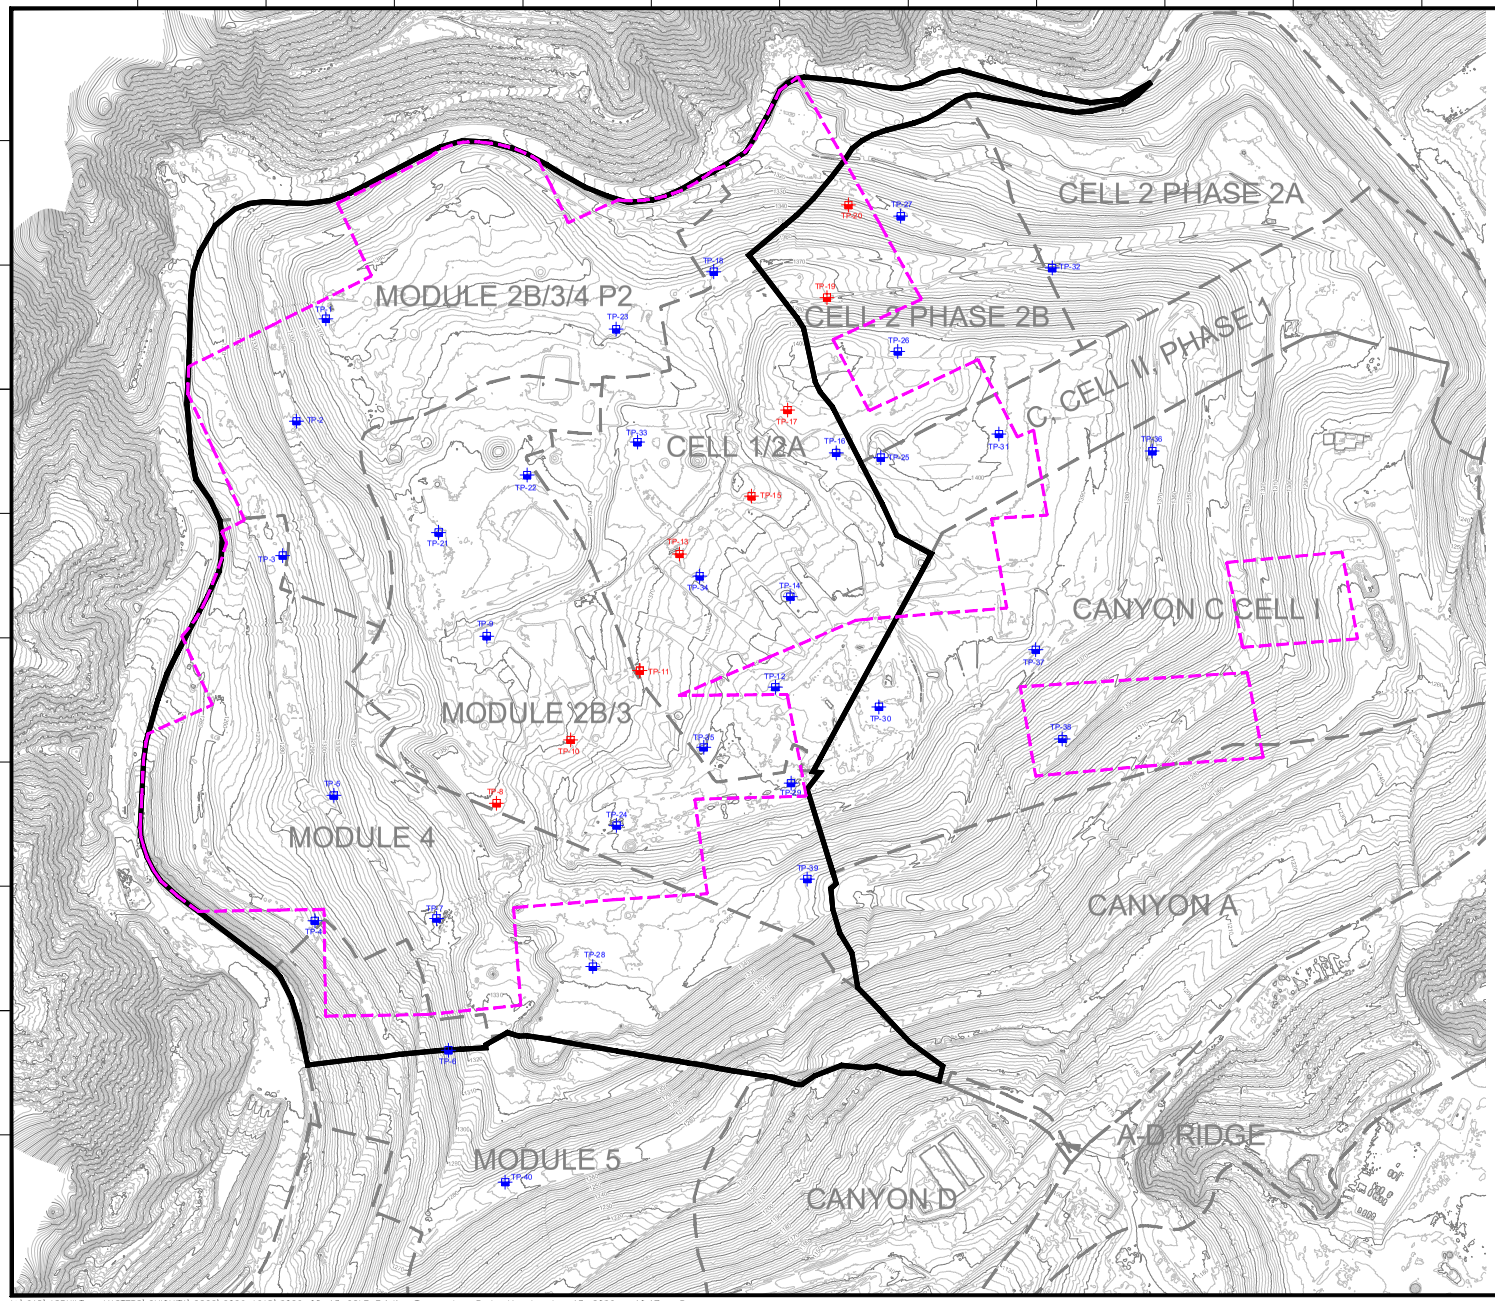

N

GRAPHIC SCALE

150 75 0 150 300 450

SCALE: 1"=150'

LEGEND

- 1150 — EXISTING TOPOGRAPHIC CONTOUR
- EXISTING CELL LIMITS (APPROXIMATE)
- REACTION MITIGATION AREA BOUNDARY
- REACTION MITIGATION AREA BOUNDARY - CONDITION 9A
- TP-XX EXISTING TEMPERATURE PROBE - STANDALONE
- TP-XX EXISTING TEMPERATURE PROBES - INSTALLED WITHIN WELL CASING

GENERAL DRAWING NOTES:

1. REACTION MITIGATION AREA BOUNDARY ADJUSTMENTS UPDATED AUGUST 10, 2026, BASED ON JULY 2026 DATA.
2. EXISTING TOPOGRAPHIC SURVEY INFORMATION SHOWN WAS PROVIDED BY PROPELLER DATED AUGUST 5, 2026.
3. NORTH ARROW SHOWN HERE IS REFERENCE TO THE CALIFORNIA STATE PLANE ZONE V COORDINATE SYSTEM, NAD 83.

NO.	REVISION	DATE

SHEET TITLE: EXISTING TEMPERATURE PROBE MAP

PROJECT TITLE: CHIQUITA CANYON LANDFILL CASTAIC, CALIFORNIA

CLIENT: CHIQUITA CANYON LANDFILL CASTAIC, CALIFORNIA

SCS ENGINEERS
ENVIRONMENTAL CONSULTANTS
3900 KILROY AIRPORT WAY, SUITE 100
LONG BEACH, CA 90806
PH: (562) 426-9544

PROJECT NO. 01204123.45 | DWN. BY: CWY | ACAD FILE: ENGINEERS
DSN. BY: RNH | CHK. BY: RNH | APP. BY: -

DATE: 08/13/2026

SCALE: AS SHOWN

SHEET: 1

N:\CAD\ASBUILT – MASTERS\CHIQUITA\GCCS\2026 ACAD\2026-08-13_CCLF_Existing Temperature Probe Map.dwg Aug 13, 2026 – 10:17am By: cway

Solid Waste Borehole Maximum Temperature Profiles Over 6 Weeks

for 7/9/2026 12:00 AM to 8/19/2026 12:00 AM

SCS ENGINEERS

07224053.00 | August 20, 2026

274 Granite Run Drive
Lancaster, PA 17601
717-550-6330

From August 13, 2026, through August 19, 2026, there were nine recorded temperature increases and three recorded temperature decreases that triggered the notification limits set forth in the LEA's October 4, 2024 letter.

Chiquita provides the following updates:

- TP-08
    - The 30-foot and 45-foot thermocouples exhibited temperature increases of 27°F and 29°F, respectively, between July 12, 2026, and July 22, 2026. In response, Site personnel observed the temperature changes and conducted an investigation from July 23, 2026, through July 29, 2026. Following the investigation, temperatures continued to decline at the 30-foot thermocouple from July 30th, 2026, through August 19, 2026, and temperatures started to increase at the 45-foot thermocouple from August 13, 2026, through August 19, 2026.
    - TP-08 is installed within extraction well CV-24079, which is equipped with a liquid extraction pump. The investigation determined that the existing pump is experiencing a power-related issue and requires removal. Site personnel have identified the need for a replacement pump and plan to complete the replacement when the road to the well is completed.
    - The 30-foot thermocouple showed a decrease in maximum temperature of 39°F from 183°F to 144°F from July 23rd to August 13th.
    - The 45-foot thermocouple showed an increase in maximum temperature of 19°F from 145°F to 164°F from August 12th to August 16th.

- TP-15
    - The 30-foot thermocouple showed an increase in maximum temperature of 10°F from 177°F to 187°F from August 12th to August 14th, and then a decrease in maximum temperature of 11°F from 187°F to 176°F from August 14th to August 18th.

- TP-19
    - A discrepancy was identified during the review of data from three weeks prior. Upon investigation, the Site determined that the associated battery had failed and subsequently replaced it. During this inspection, the temperature reading from the 125-foot thermocouple was observed to be anomalously low. Further evaluation indicated that the 125-foot thermocouple required replacement. As an interim measure, the Site installed a 120-foot thermocouple that was available onsite and ordered a replacement 125-foot thermocouple. The replacement 125-foot thermocouple will be installed upon receipt.
    - The 75-foot thermocouple showed an increase in maximum temperature of 14°F from 149°F to 163°F from August 14th to August 19th.

    - The 150-foot thermocouple showed an increase in maximum temperature of 27°F from 239°F to 266°F from August 11th to August 16th.


- TP-24
    - The 155-foot thermocouple showed an increase in maximum temperature of 20°F from 169°F to 189°F from August 14th to August 16th.
    - The 210-foot thermocouple showed an increase in maximum temperature of 11°F from 197°F to 208°F from August 13th to August 16th.

- TP-25
    - The Site conducted a follow-up camera inspection of the TP-25 temperature probe casing last week to evaluate potential liquid infiltration and assess the condition of the casing interior. The inspection indicated that no liquid was present at the bottom of the casing. Instead, pressurized gas was observed upon opening the probe casing. The temperature probes inside TP-25 are thus no longer correctly reporting in-situ waste temperatures and are instead reporting gas temperatures traveling to and up the temperature probe casing. The Site will continue to monitor TP-25.
    - The 110-foot thermocouple showed an increase in maximum temperature of 25°F from 213°F to 238°F from August 11th to August 18th. As described above, the Site is continuing to assess the condition of this probe equipment and will continue to monitor the temperature on the thermocouples.
    - The 130-foot thermocouple showed an increase in maximum temperature of 42°F from 212°F to 254°F from July 22nd to August 10th. As described above, the Site is continuing to assess the condition of this probe equipment and will continue to monitor the temperature on the thermocouples.

- TP-29
    - The 240-foot thermocouple showed an increase in maximum temperature of 11°F from 188°F to 199°F from August 12th to August 13th, and then a decrease in maximum temperature of 10°F from 199°F to 189°F from August 13th to August 14th.

Vertical Temperature Profiles from Temperature Probes at Chiquita Landfill for TP-1


Maximum data for 7/9/2026 12:00 AM to 8/19/2026 12:00 AM

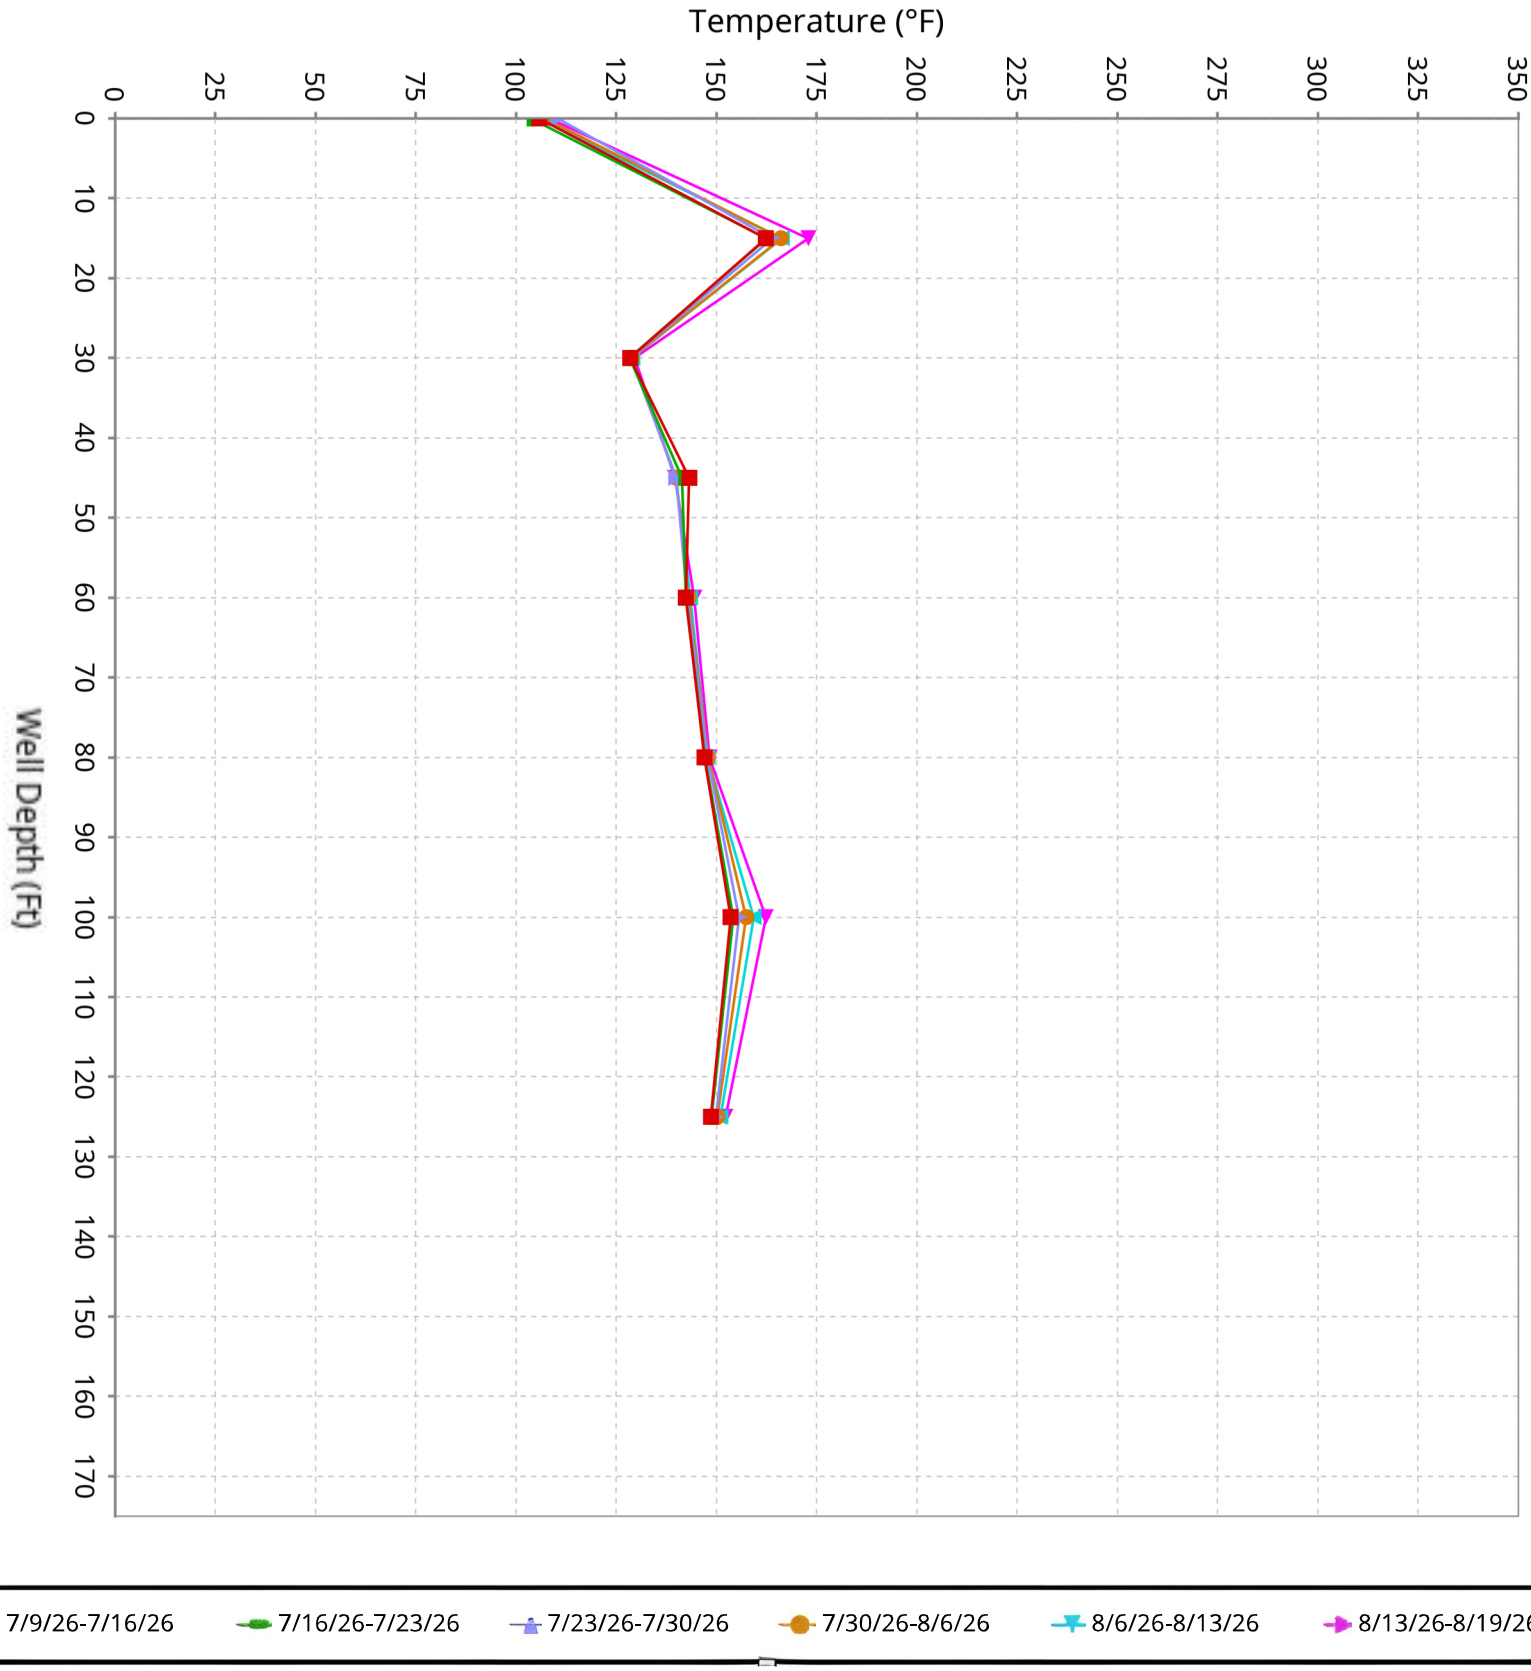

SCS ENGINEERS

Vertical Temperature Profiles from Temperature Probes atChiquita Landfill for TP-2


Maximum data for 7/9/2026 12:00 AM to 8/19/2026 12:00 AM

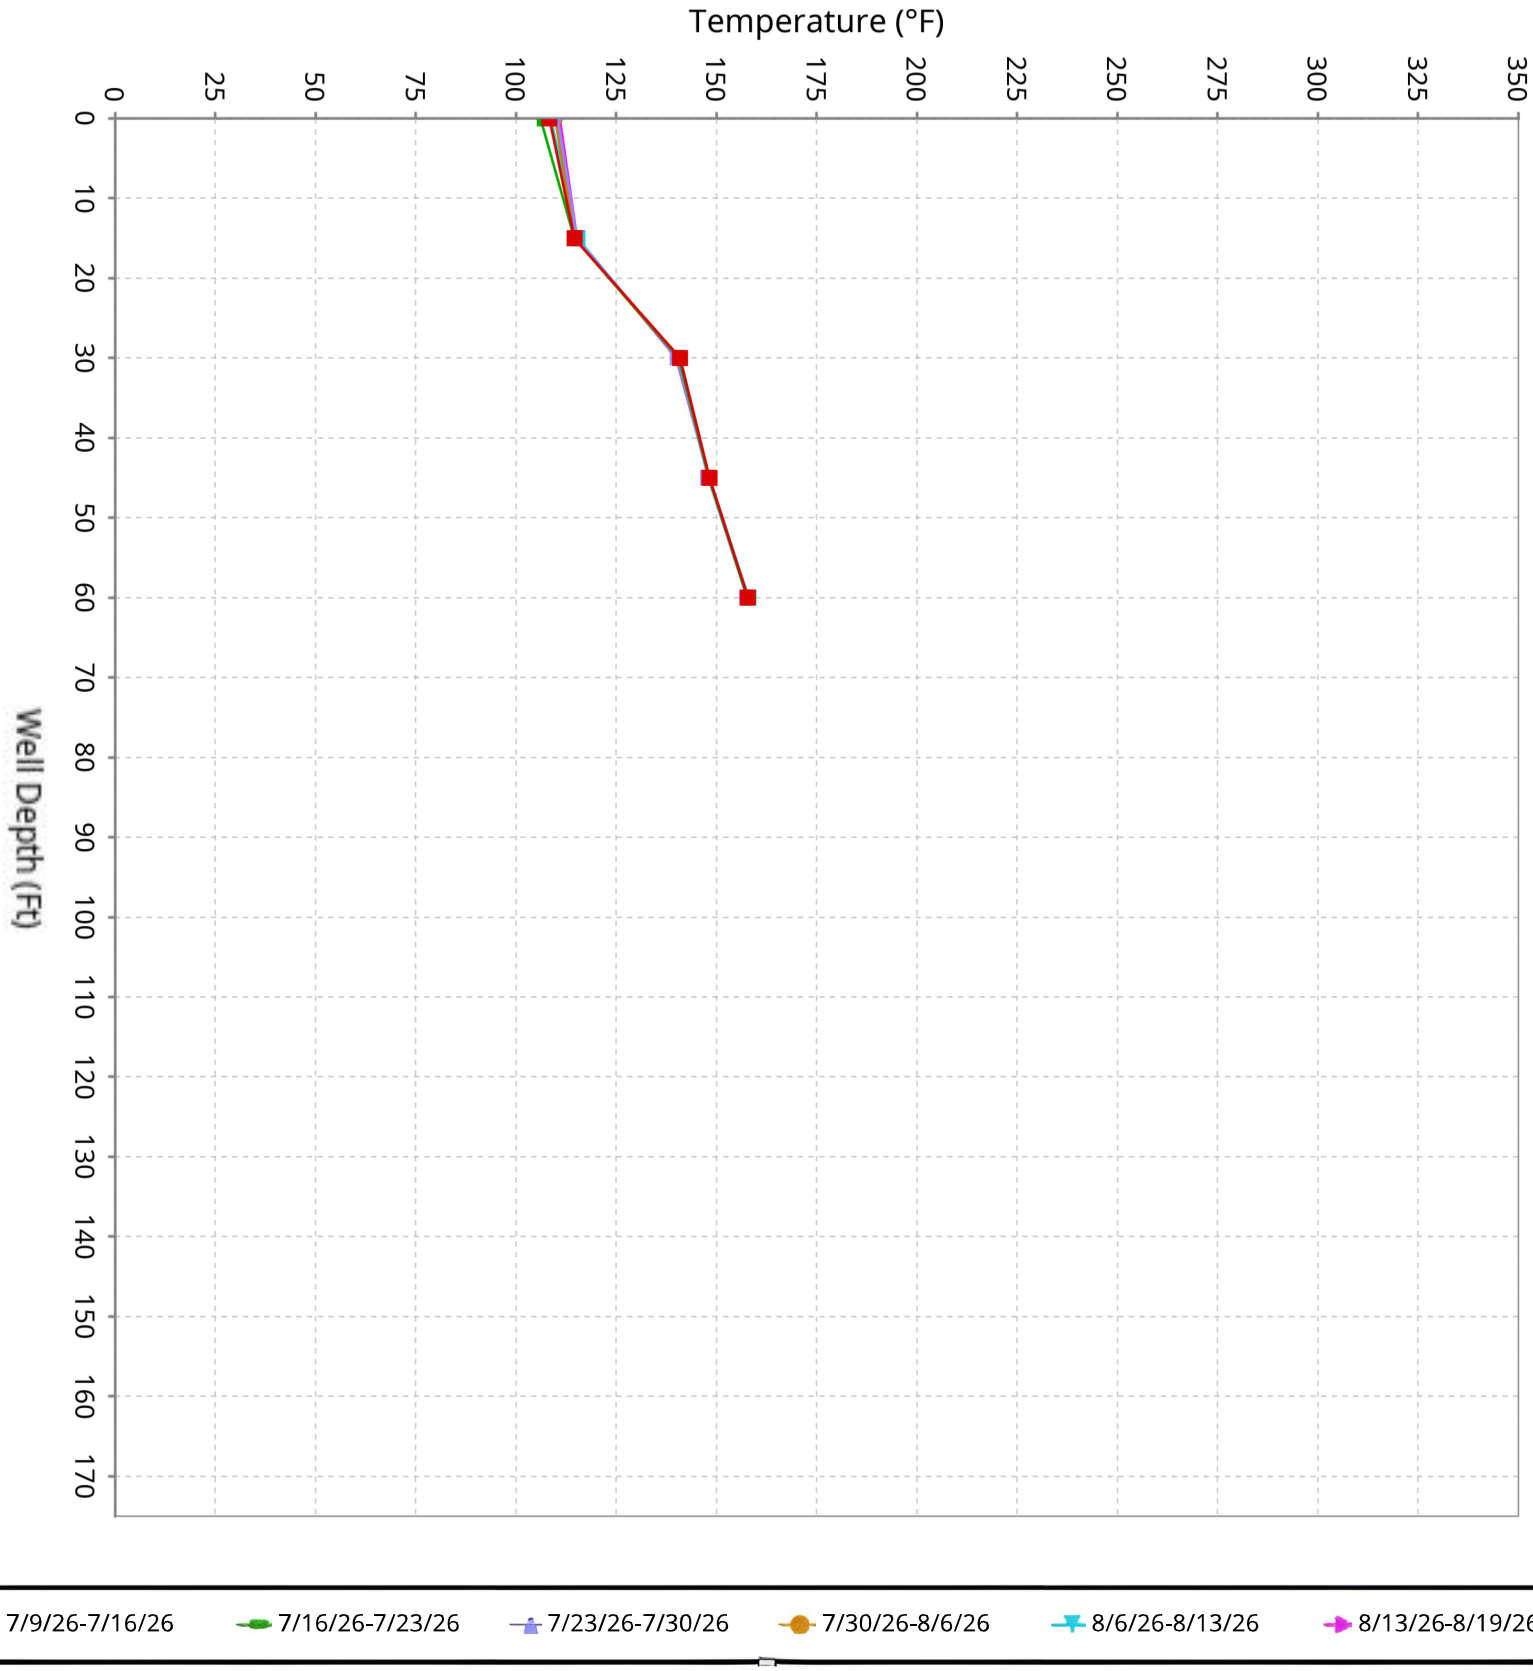

SCS ENGINEERS

Vertical Temperature Profiles from Temperature Probes atChiquita Landfill for TP-3


Maximum data for 7/9/2026 12:00 AM to 8/19/2026 12:00 AM

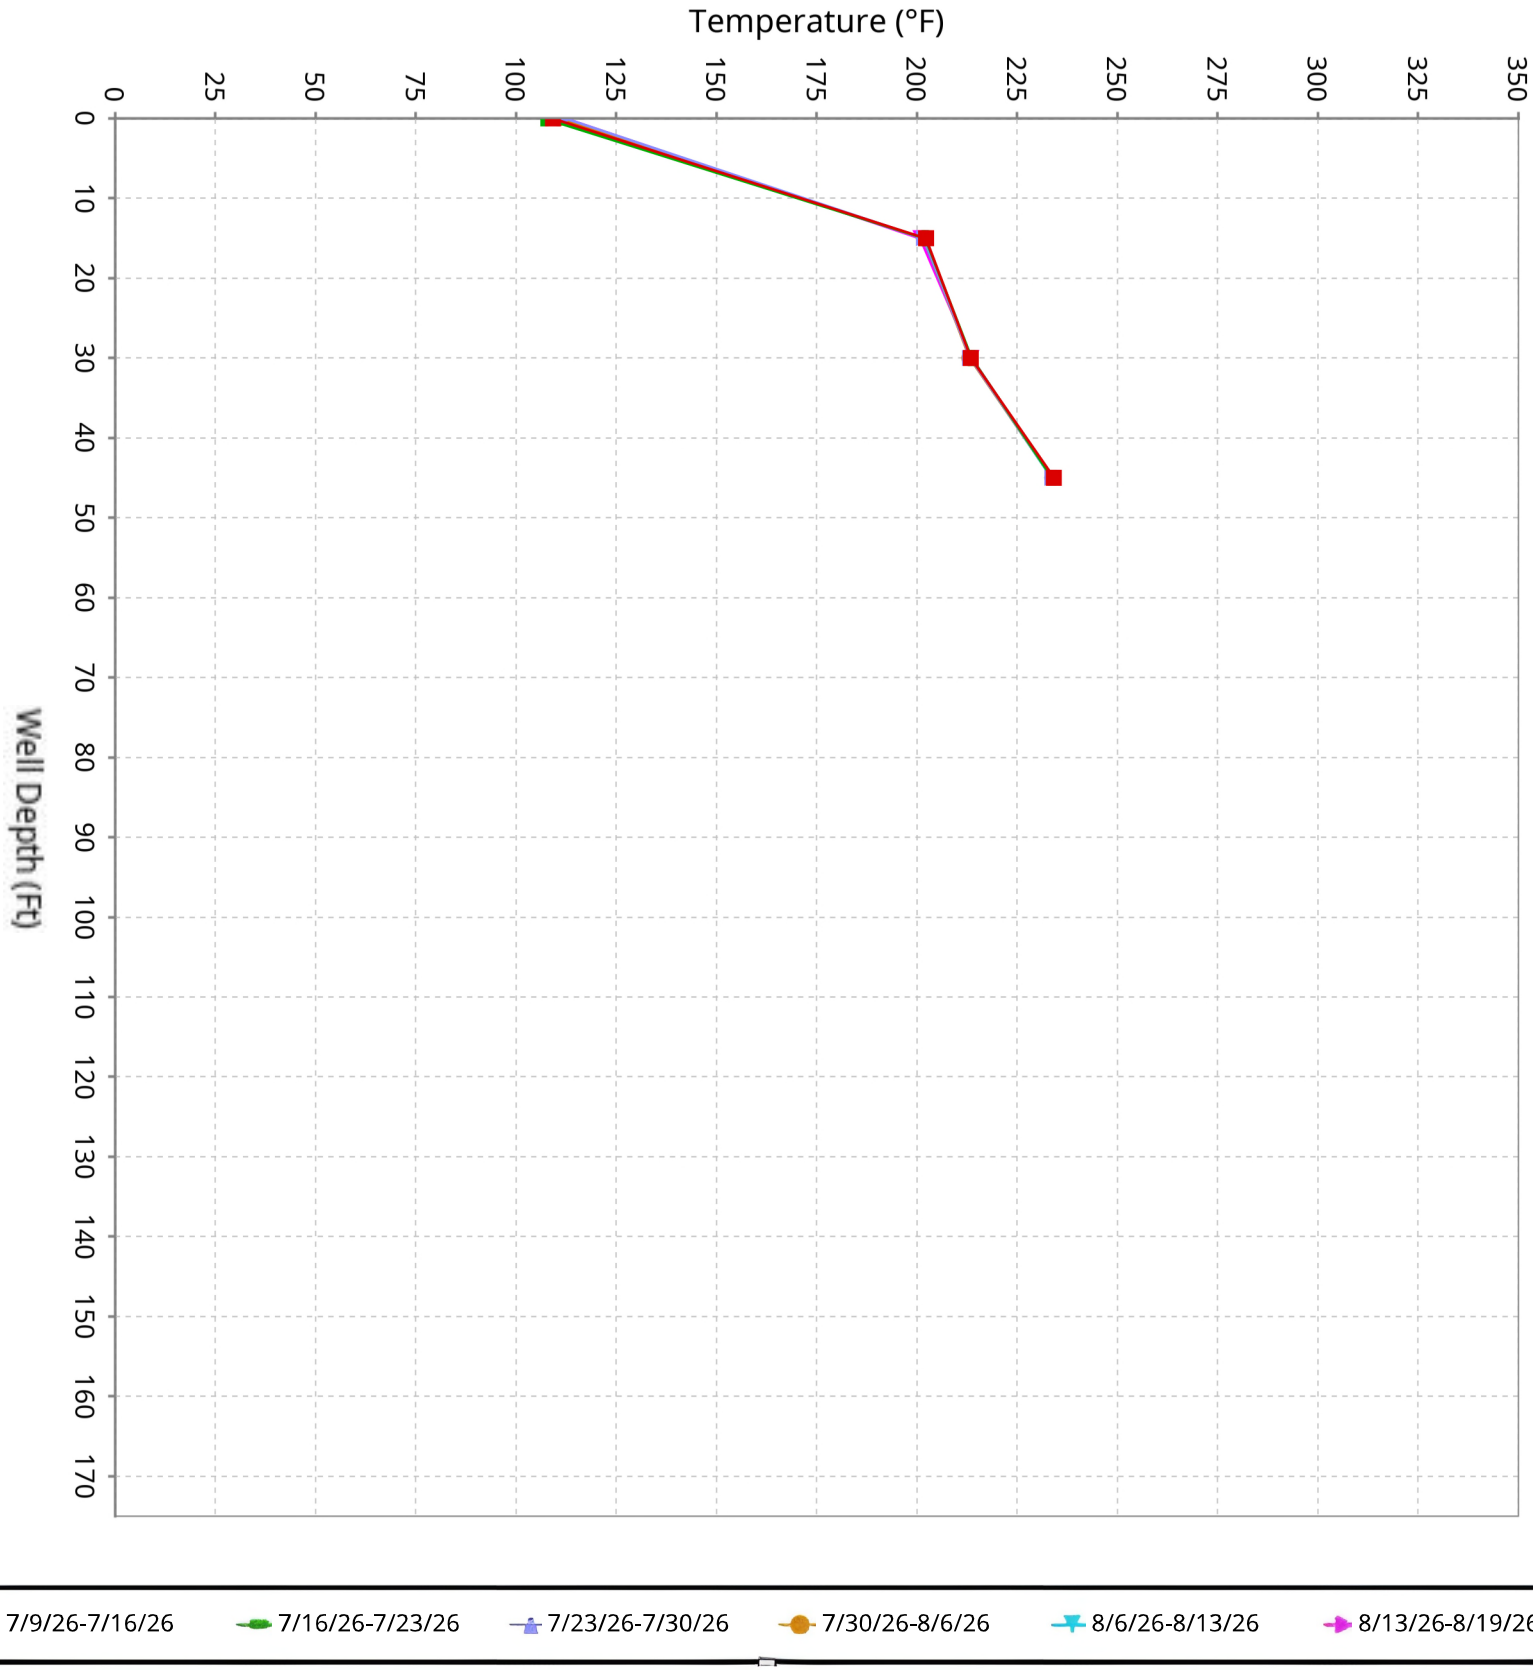

SCS ENGINEERS

Vertical Temperature Profiles from Temperature Probes atChiquita Landfill for TP-4


Maximum data for 7/9/2026 12:00 AM to 8/19/2026 12:00 AM

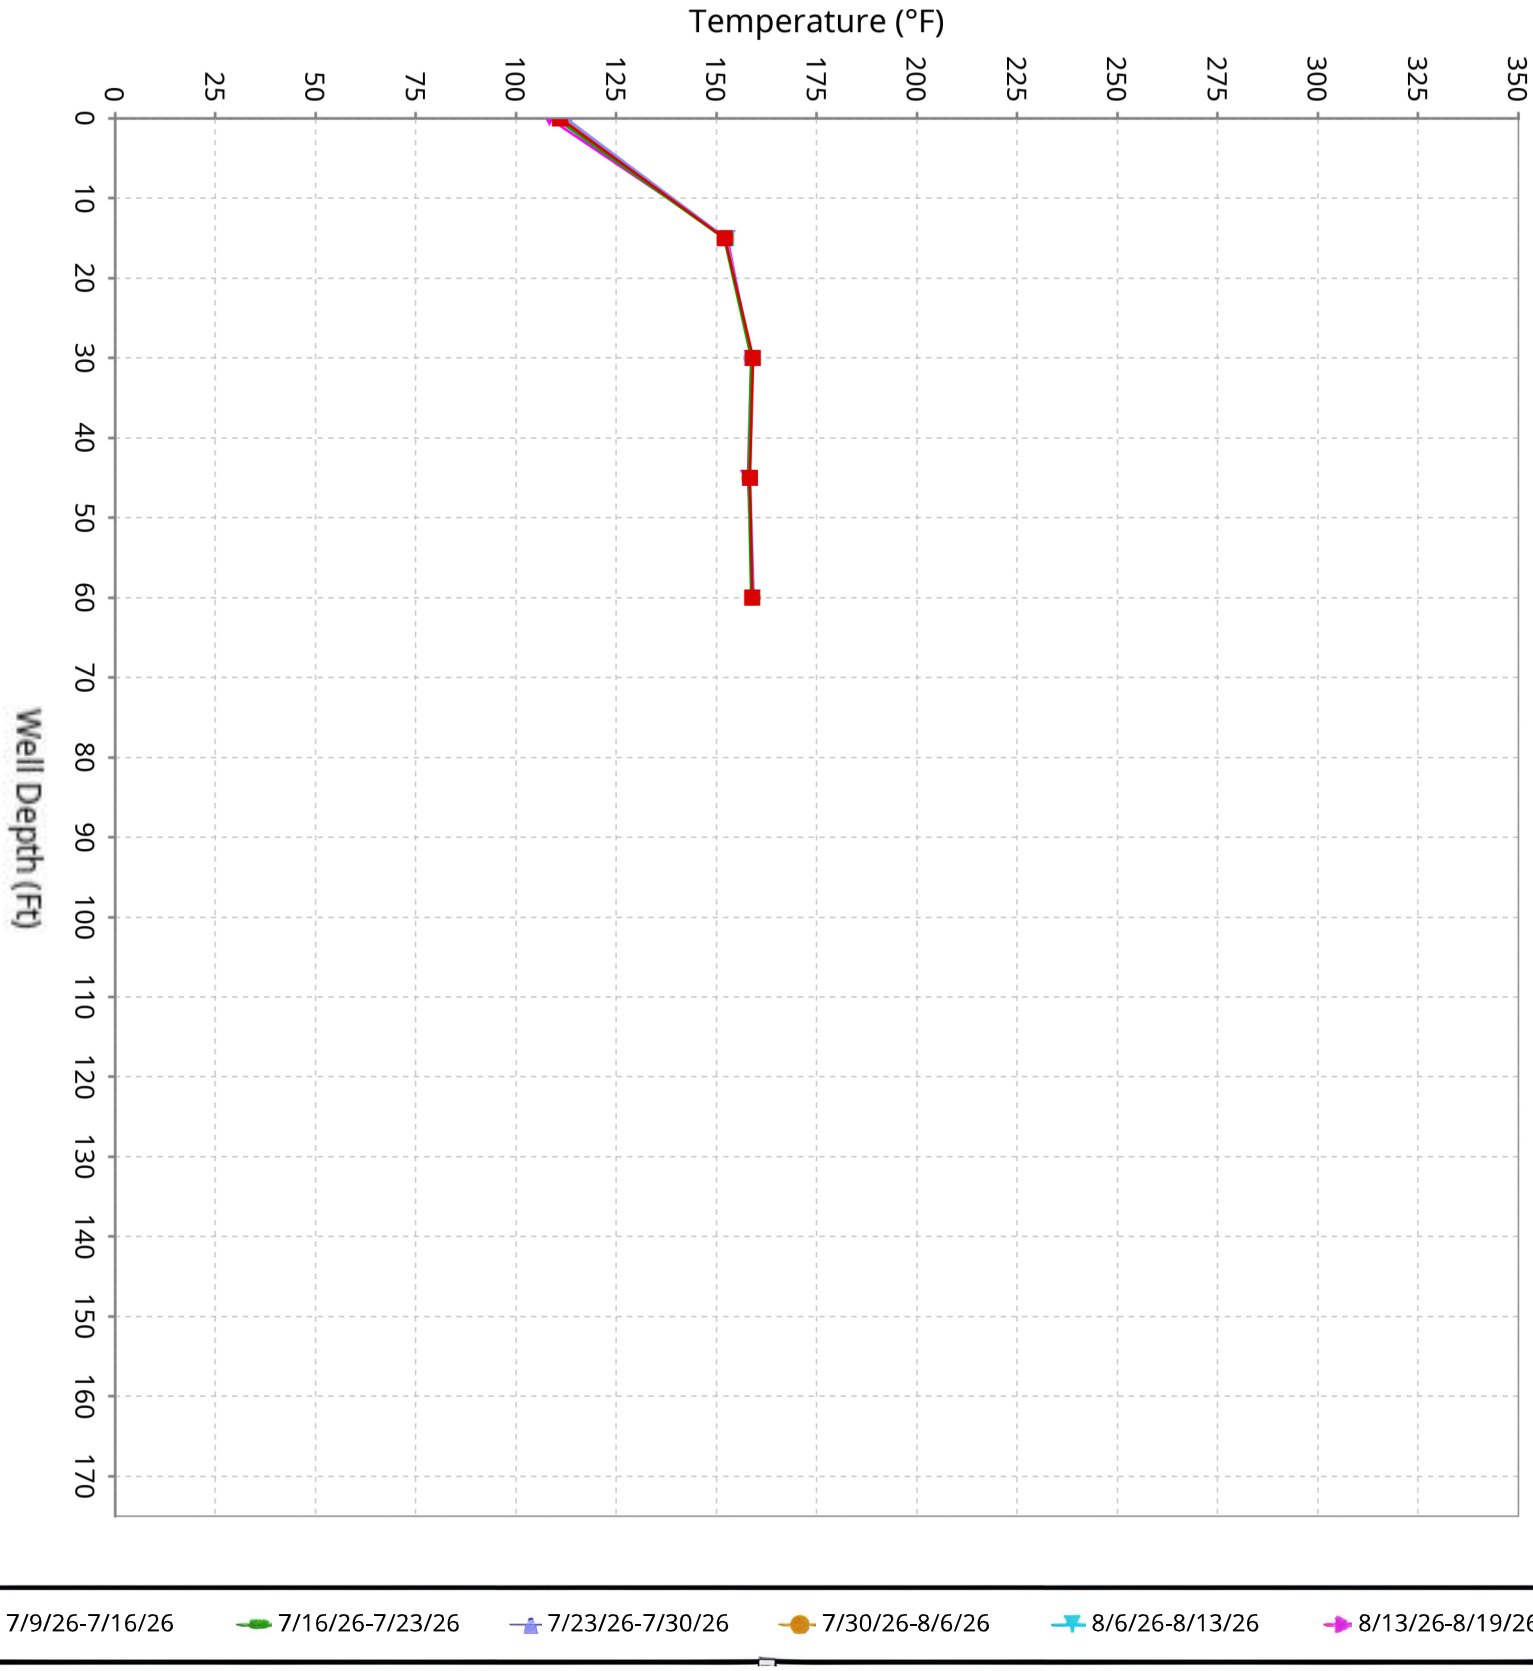

SCS ENGINEERS

Vertical Temperature Profiles from Temperature Probes atChiquita Landfill for TP-5


Maximum data for 7/9/2026 12:00 AM to 8/19/2026 12:00 AM

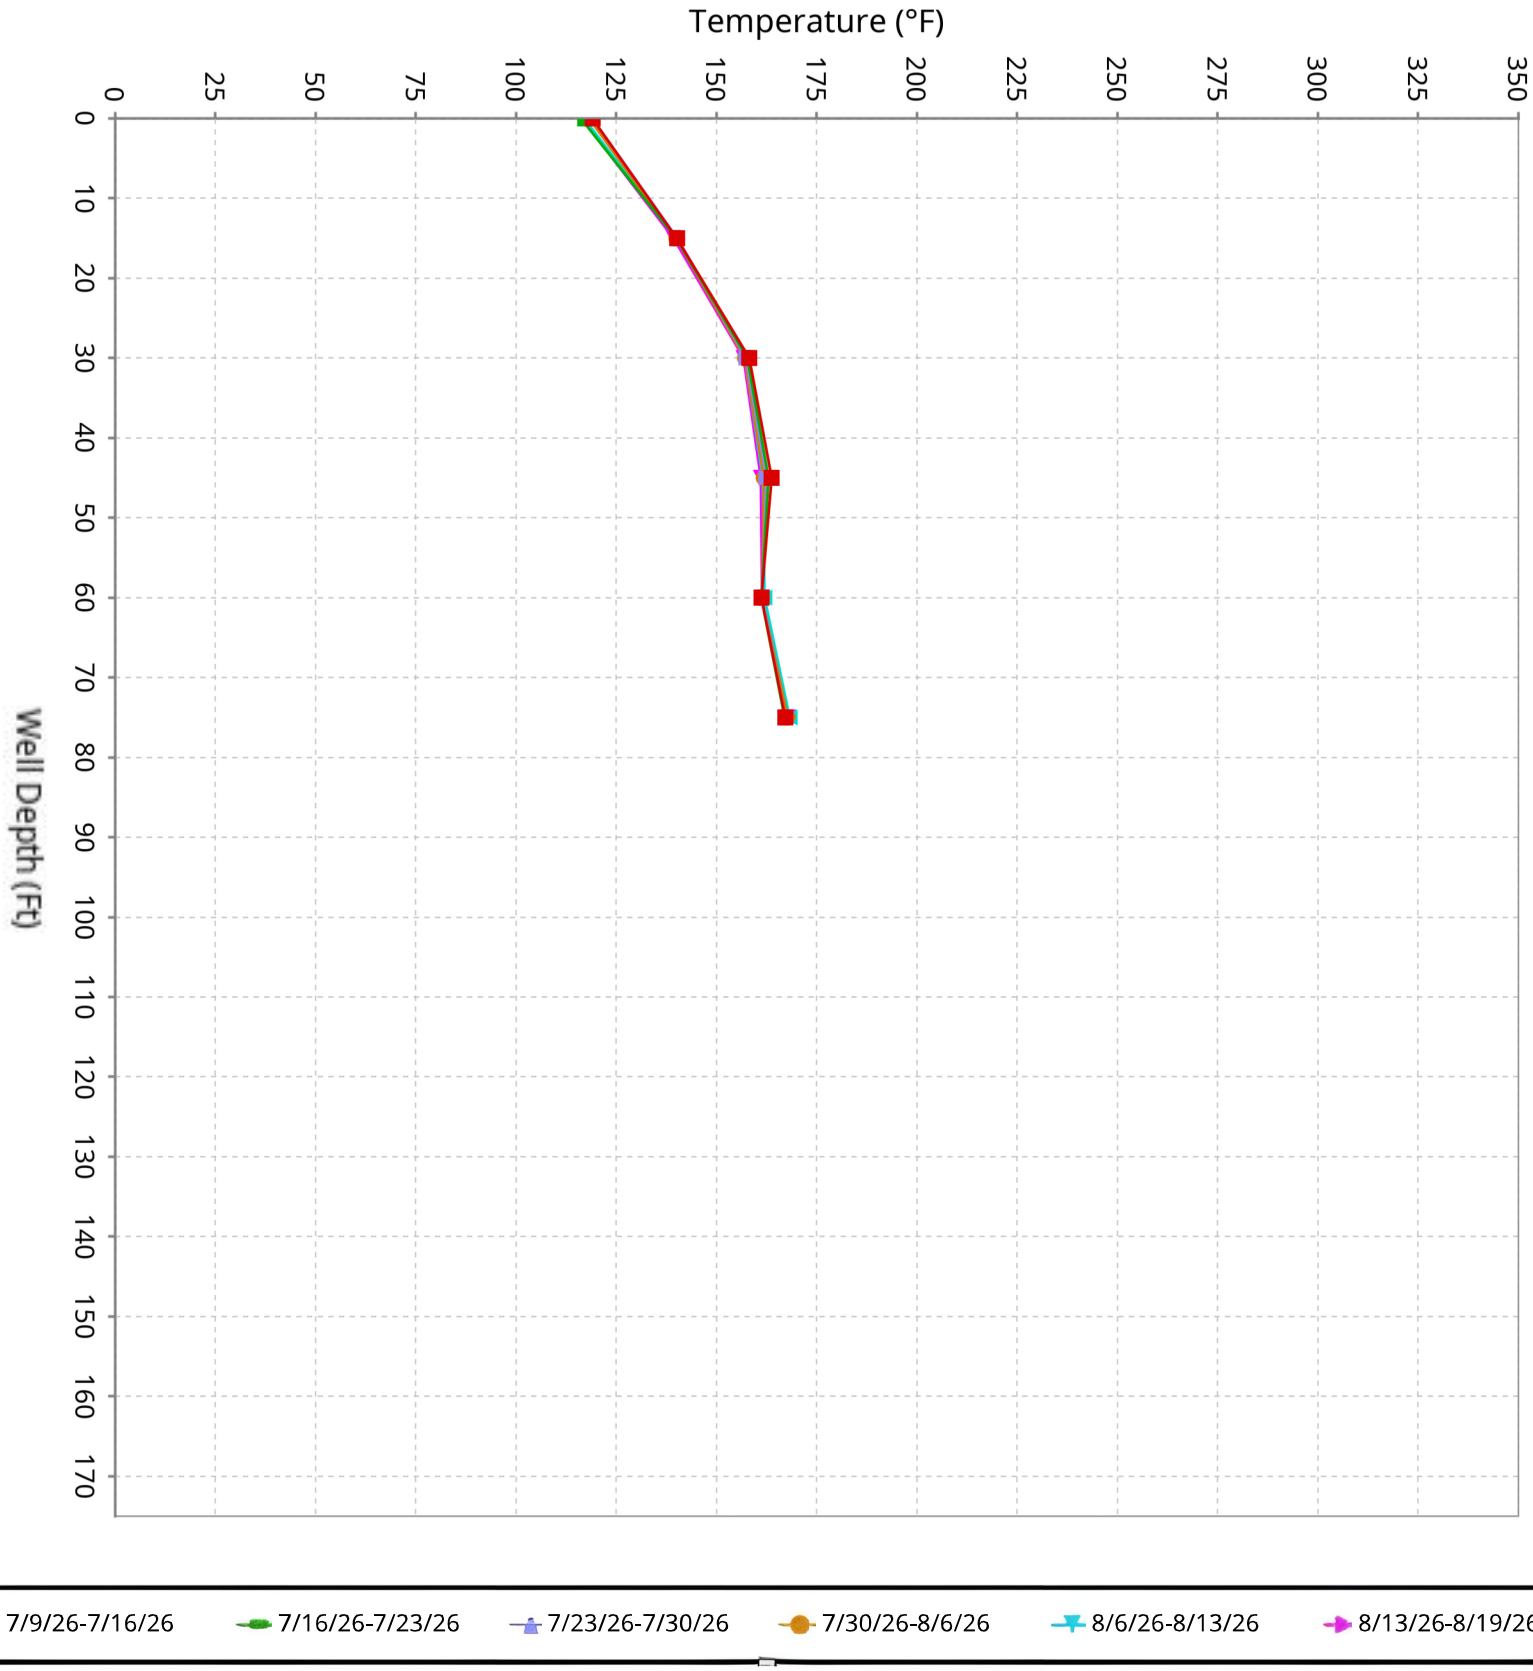

SCS ENGINEERS

Vertical Temperature Profiles from Temperature Probes atChiquita Landfill for TP-6


Maximum data for 7/9/2026 12:00 AM to 8/19/2026 12:00 AM

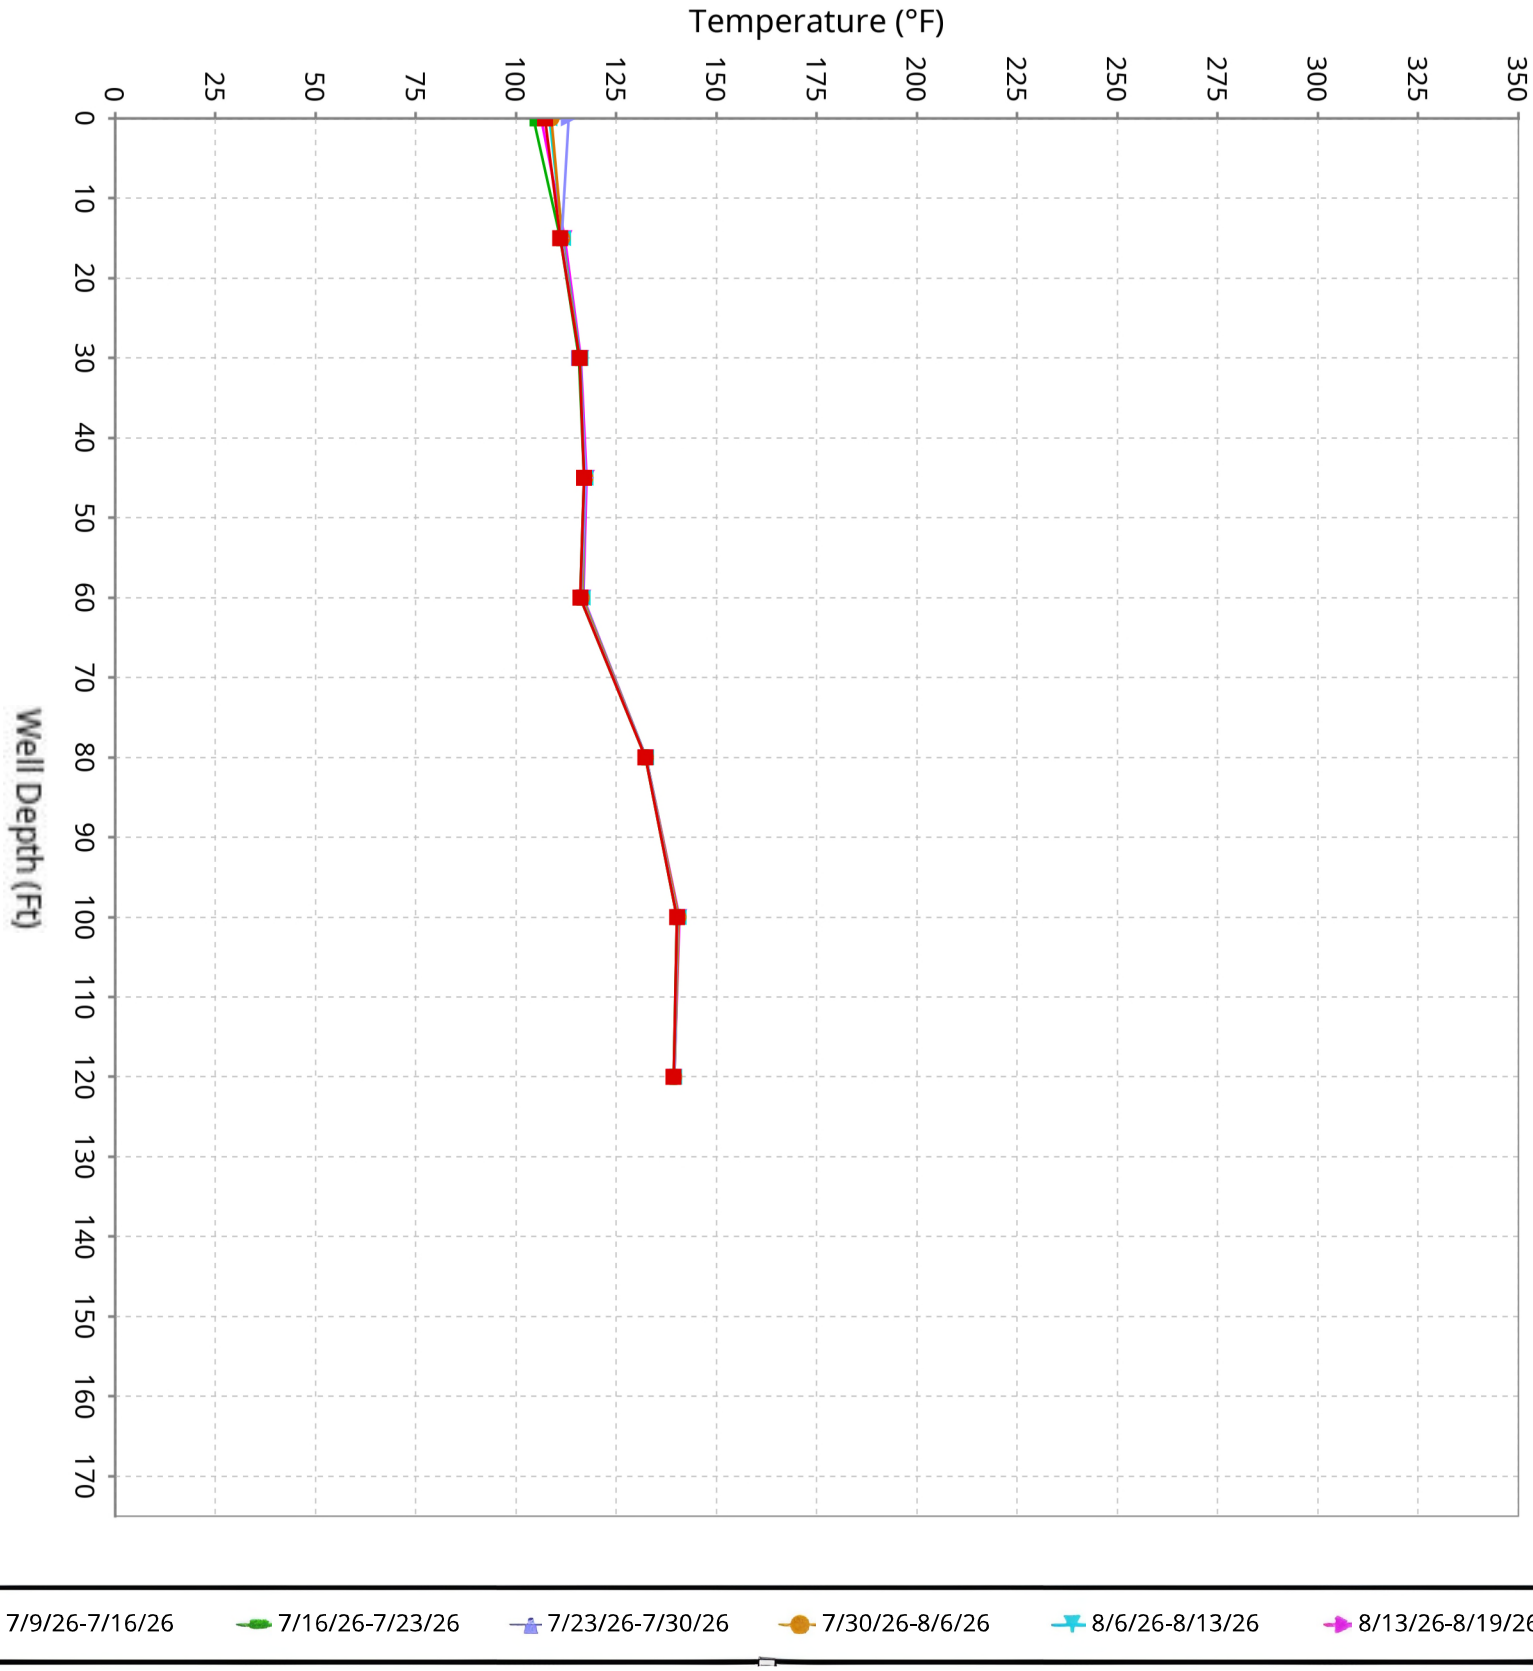

SCS ENGINEERS

Vertical Temperature Profiles from Temperature Probes atChiquita Landfill for TP-7


Maximum data for 7/9/2026 12:00 AM to 8/19/2026 12:00 AM

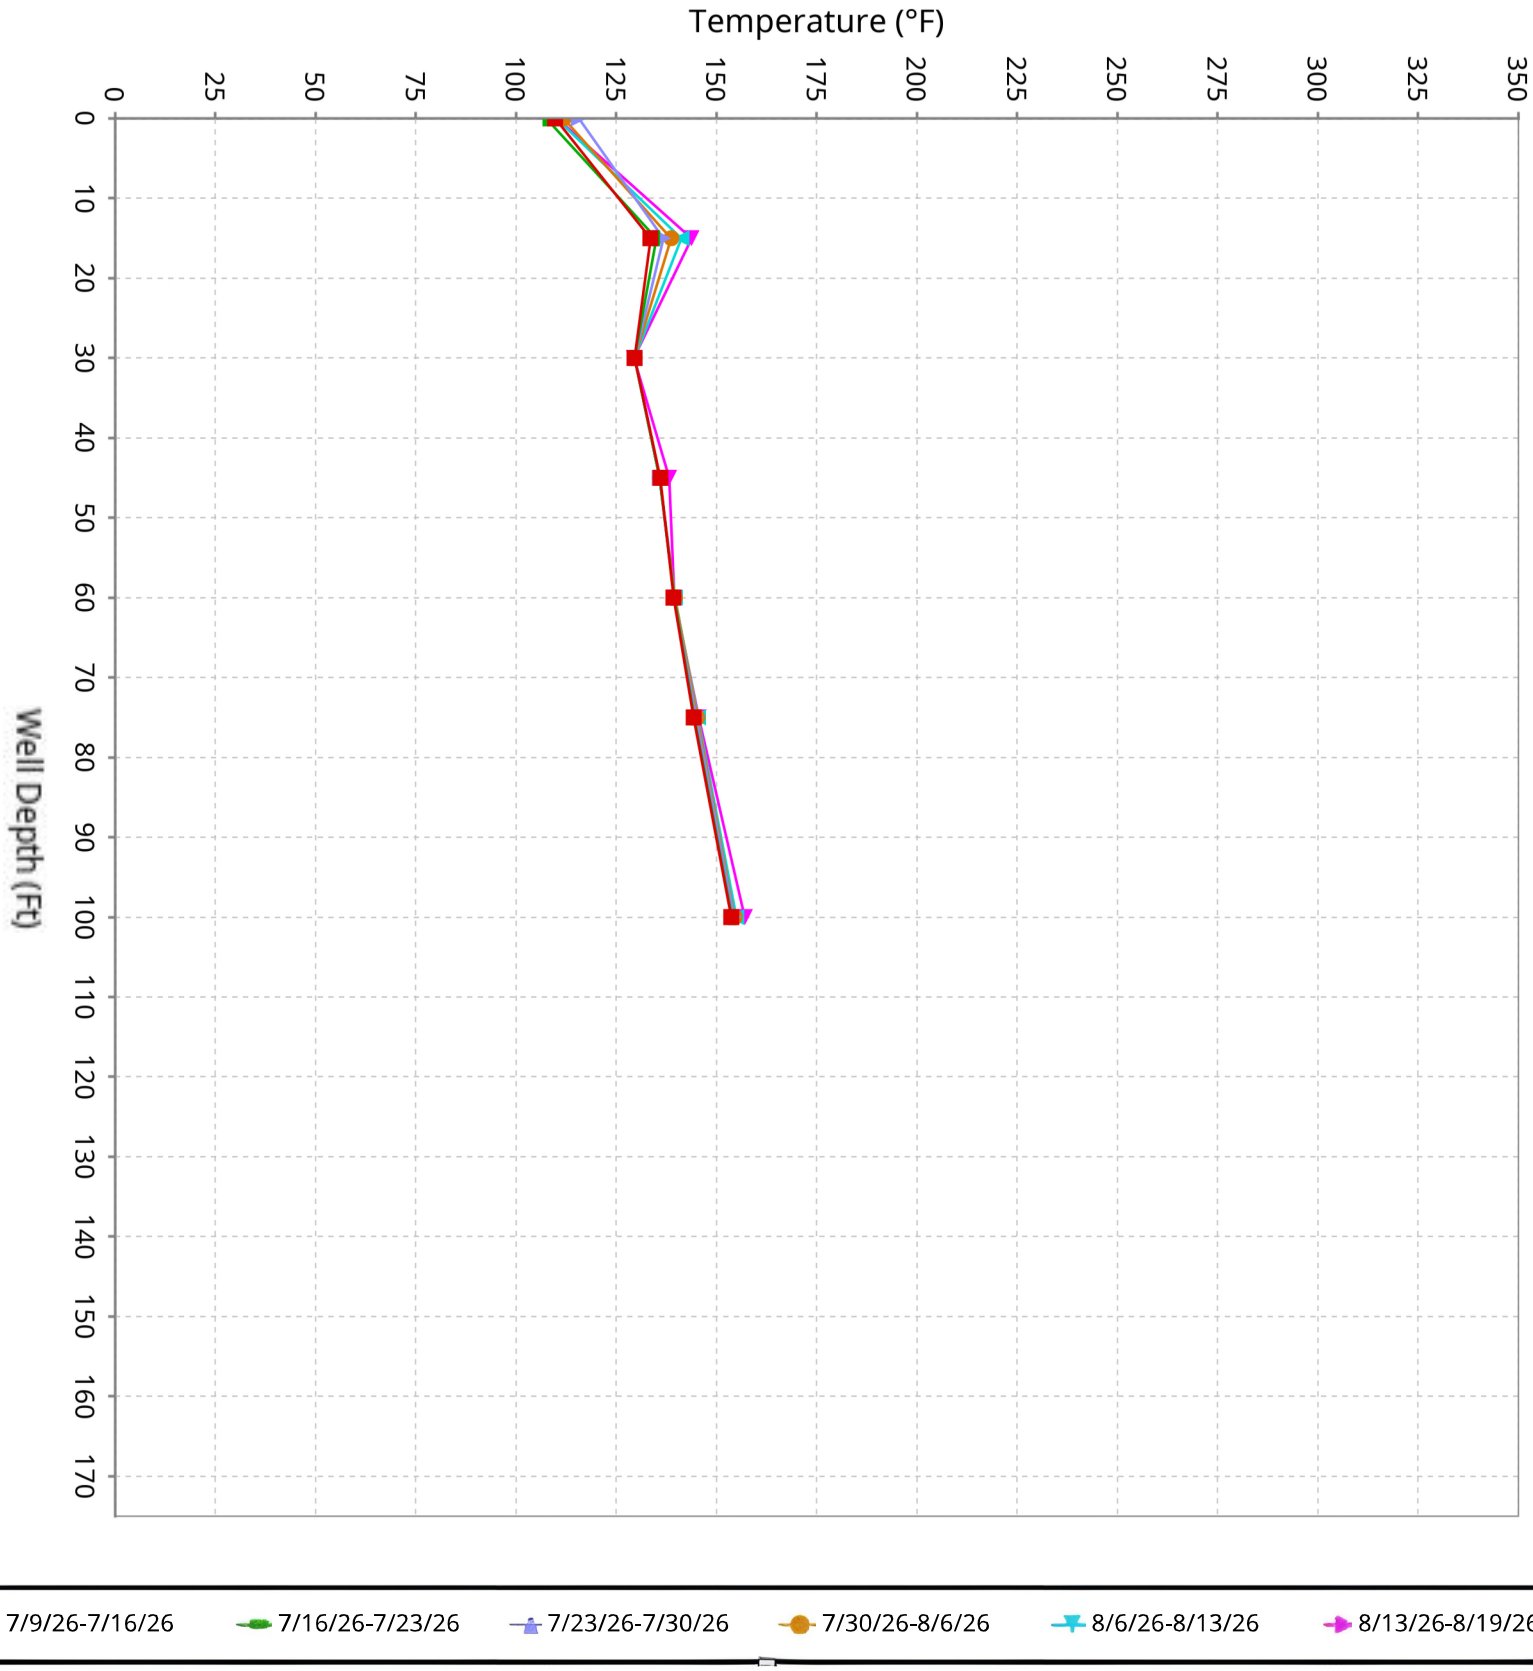

SCS ENGINEERS

Vertical Temperature Profiles from Temperature Probes atChiquita Landfill for TP-8


Maximum data for 7/9/2026 12:00 AM to 8/19/2026 12:00 AM

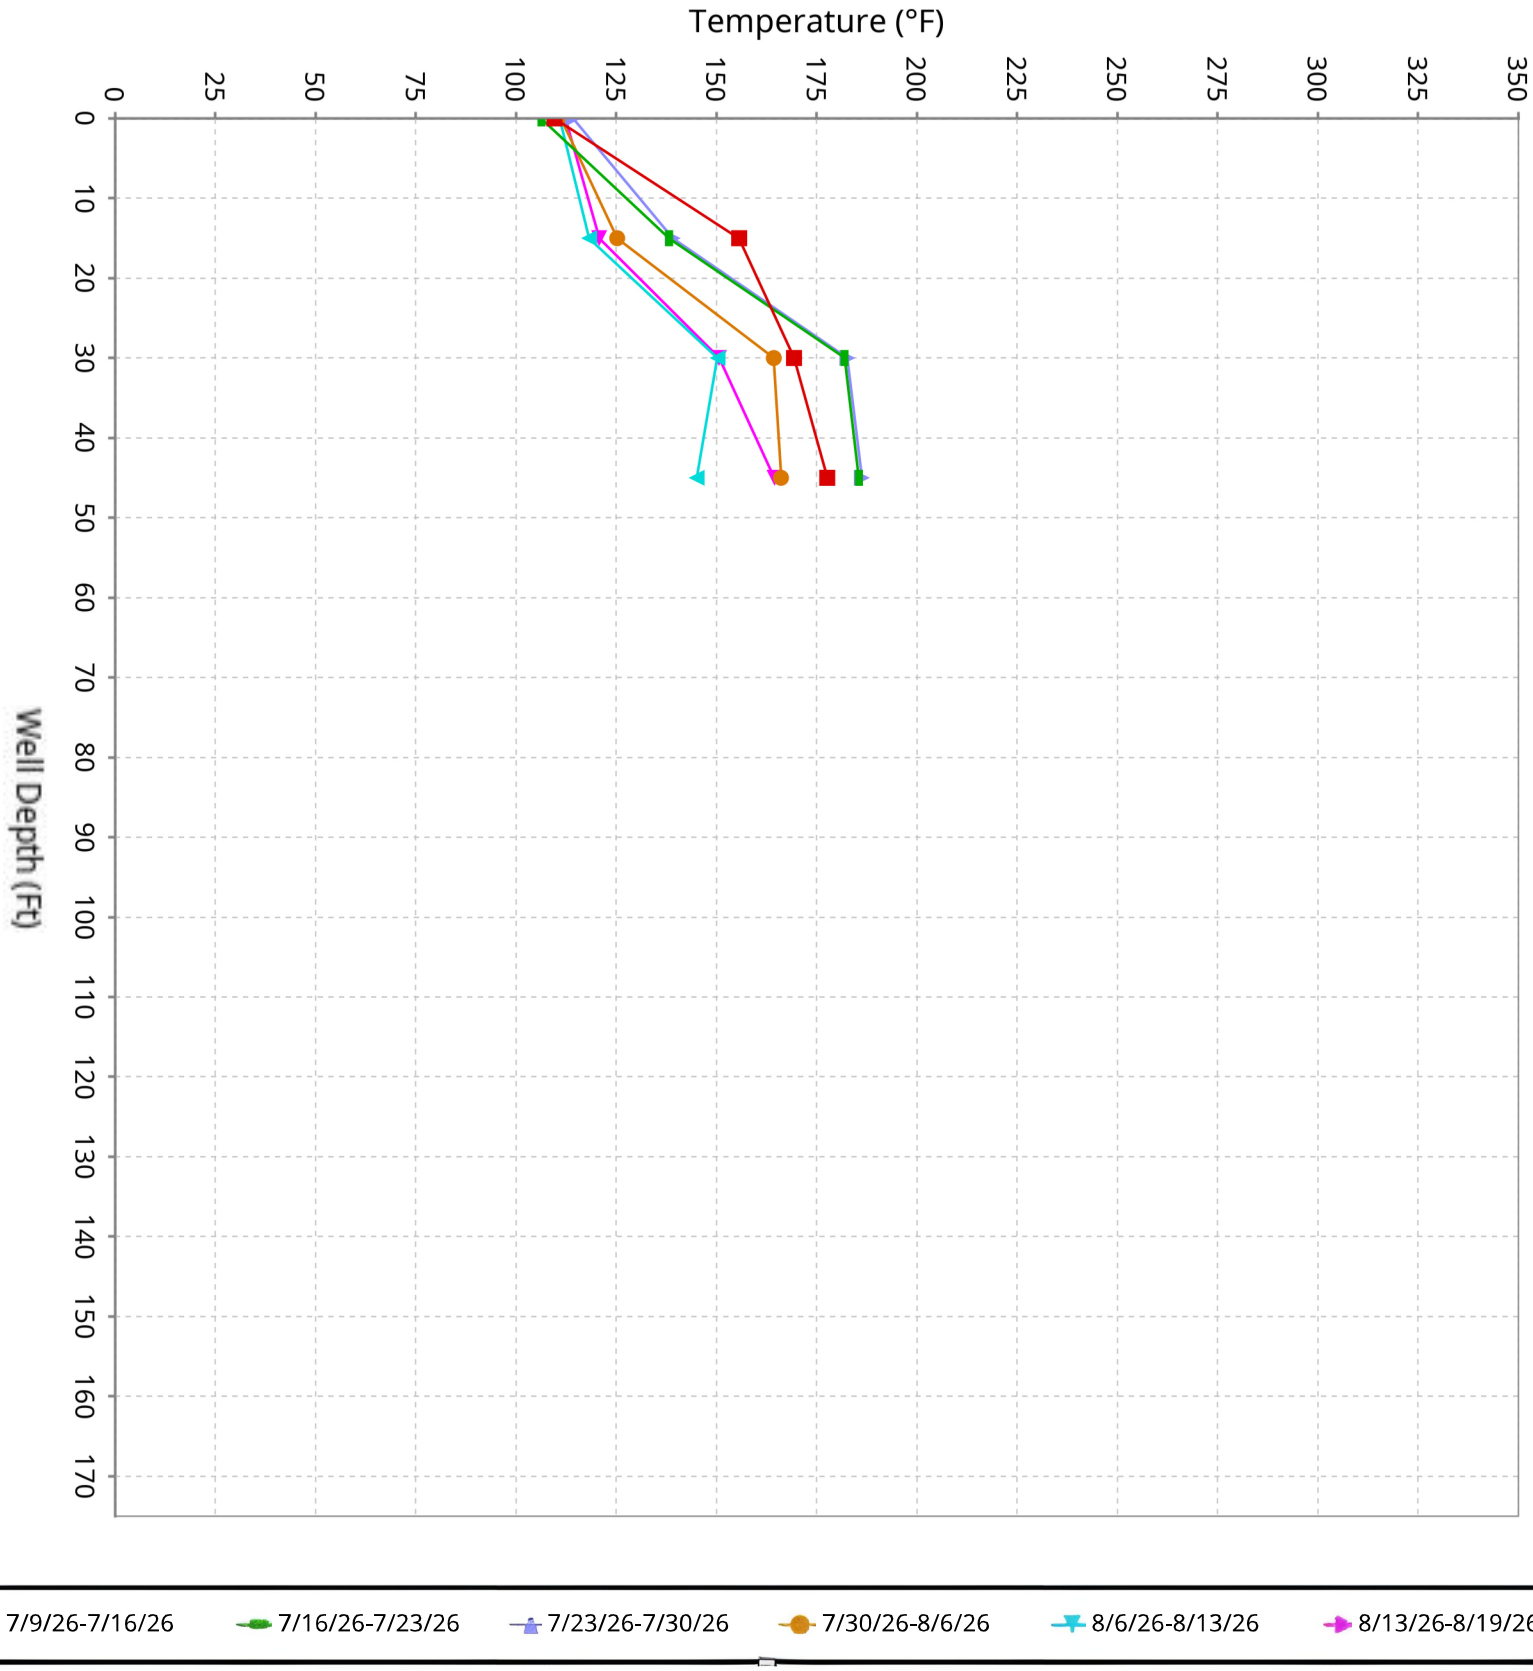

SCS ENGINEERS

Vertical Temperature Profiles from Temperature Probes atChiquita Landfill for TP-9


Maximum data for 7/9/2026 12:00 AM to 8/19/2026 12:00 AM

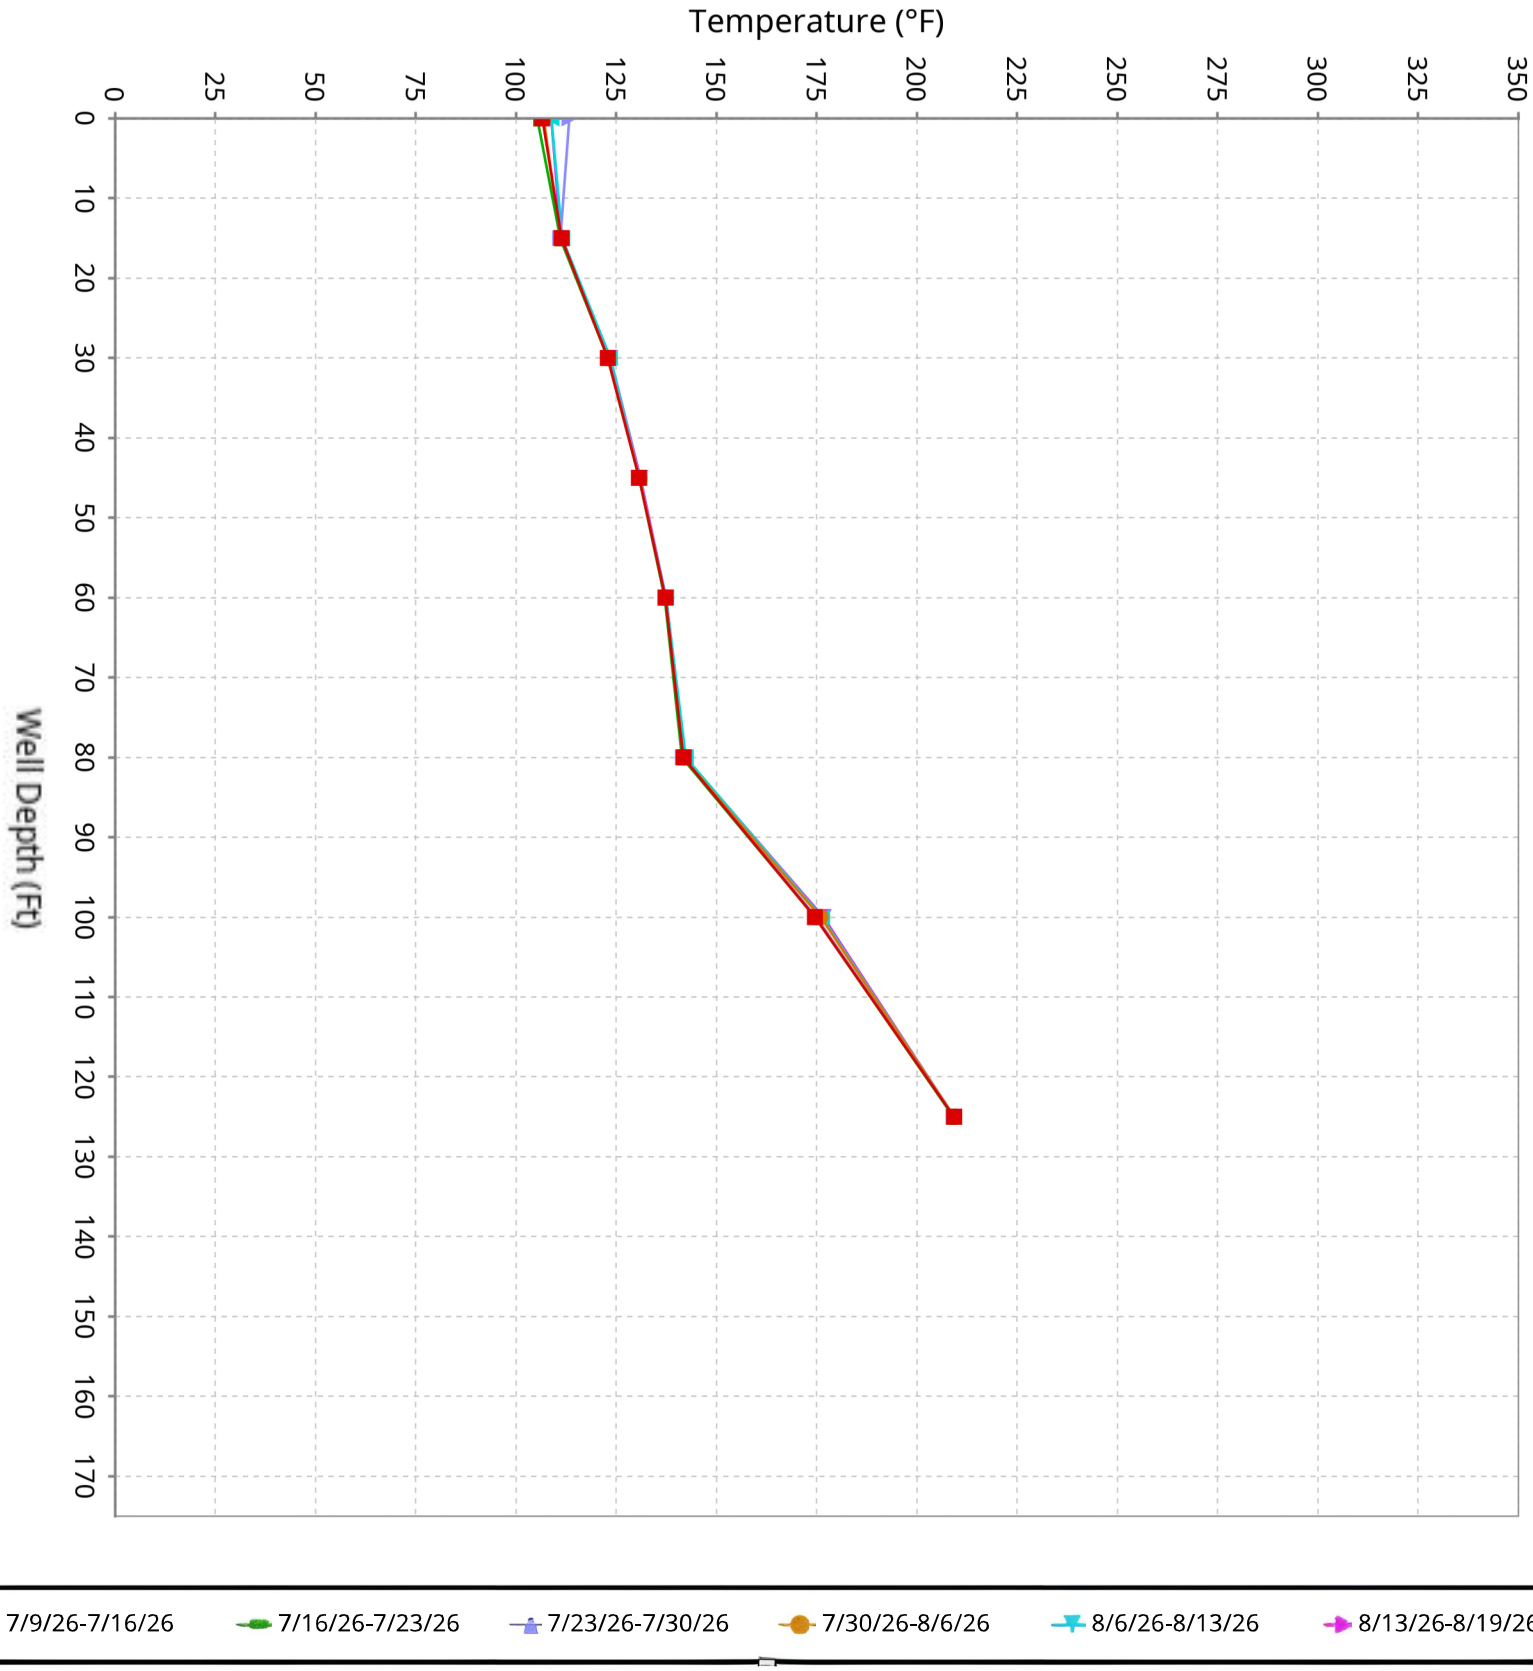

SCS ENGINEERS

Vertical Temperature Profiles from Temperature Probes atChiquita Landfill for TP-10


Maximum data for 7/9/2026 12:00 AM to 8/19/2026 12:00 AM

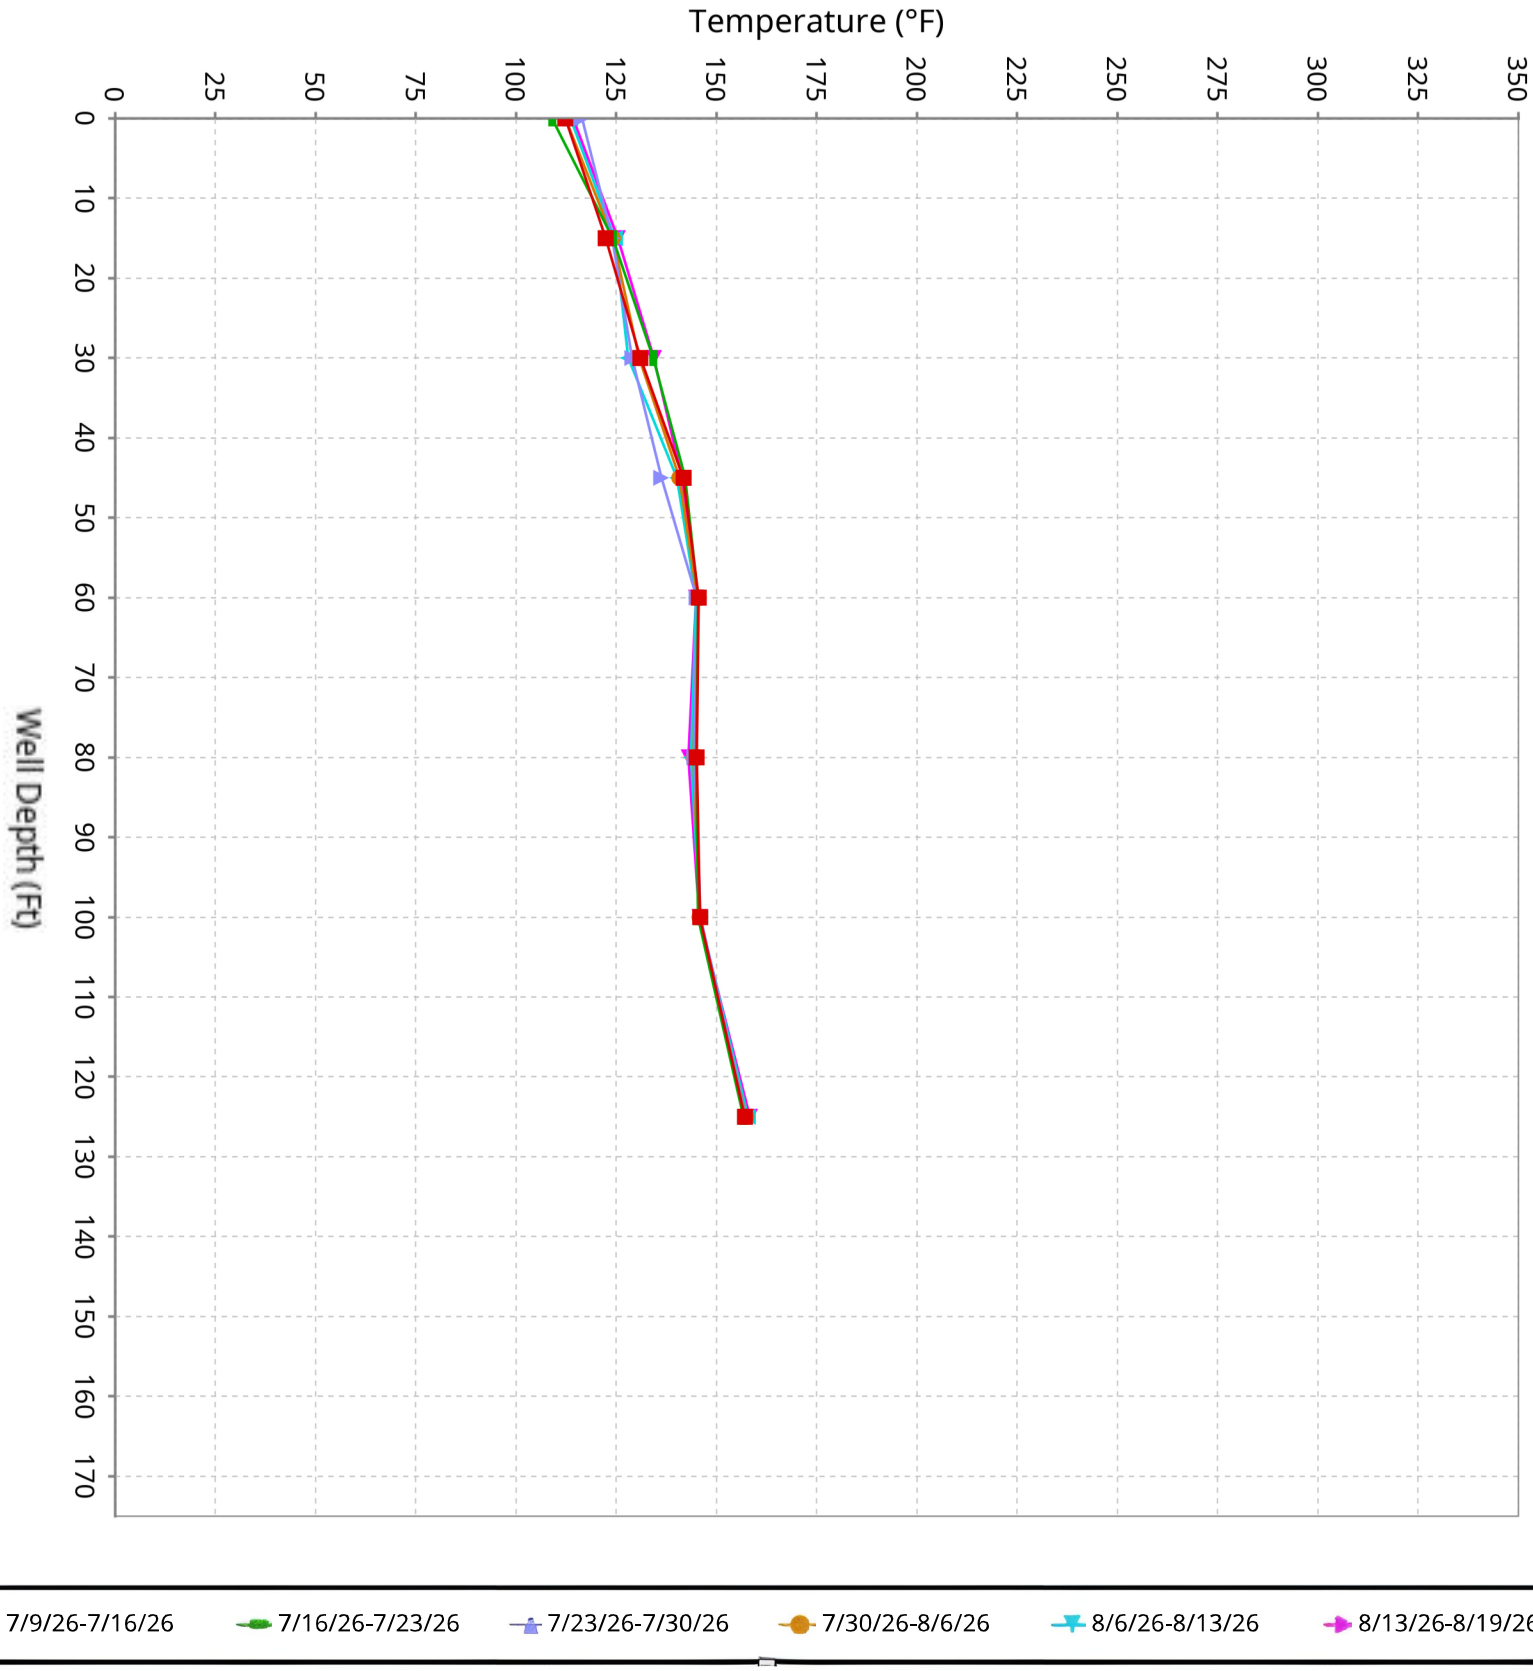

SCS ENGINEERS

Vertical Temperature Profiles from Temperature Probes atChiquita Landfill for TP-11


Maximum data for 7/9/2026 12:00 AM to 8/19/2026 12:00 AM

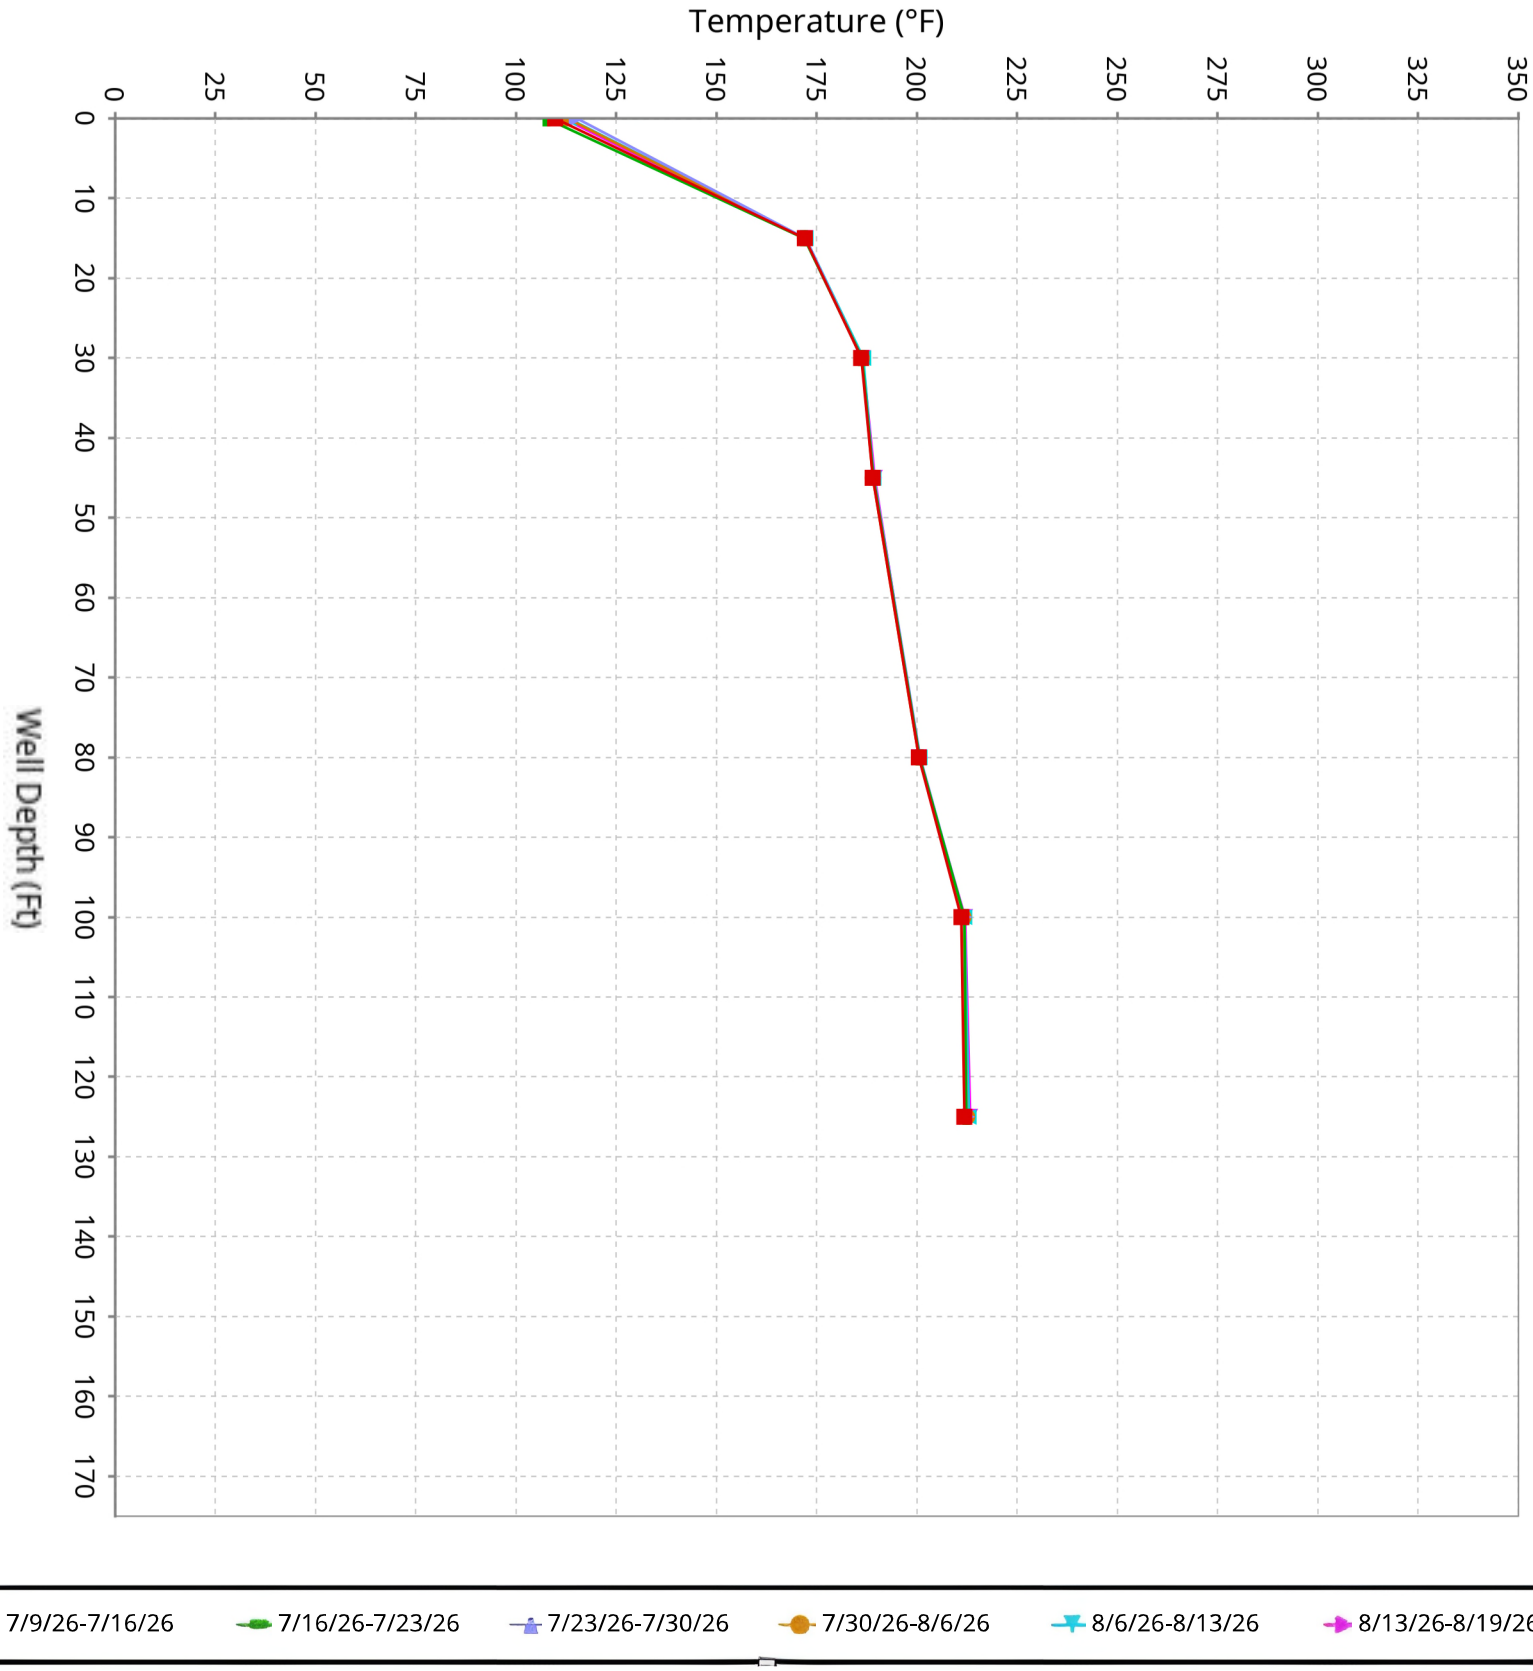

SCS ENGINEERS

Vertical Temperature Profiles from Temperature Probes atChiquita Landfill for TP-12


Maximum data for 7/9/2026 12:00 AM to 8/19/2026 12:00 AM

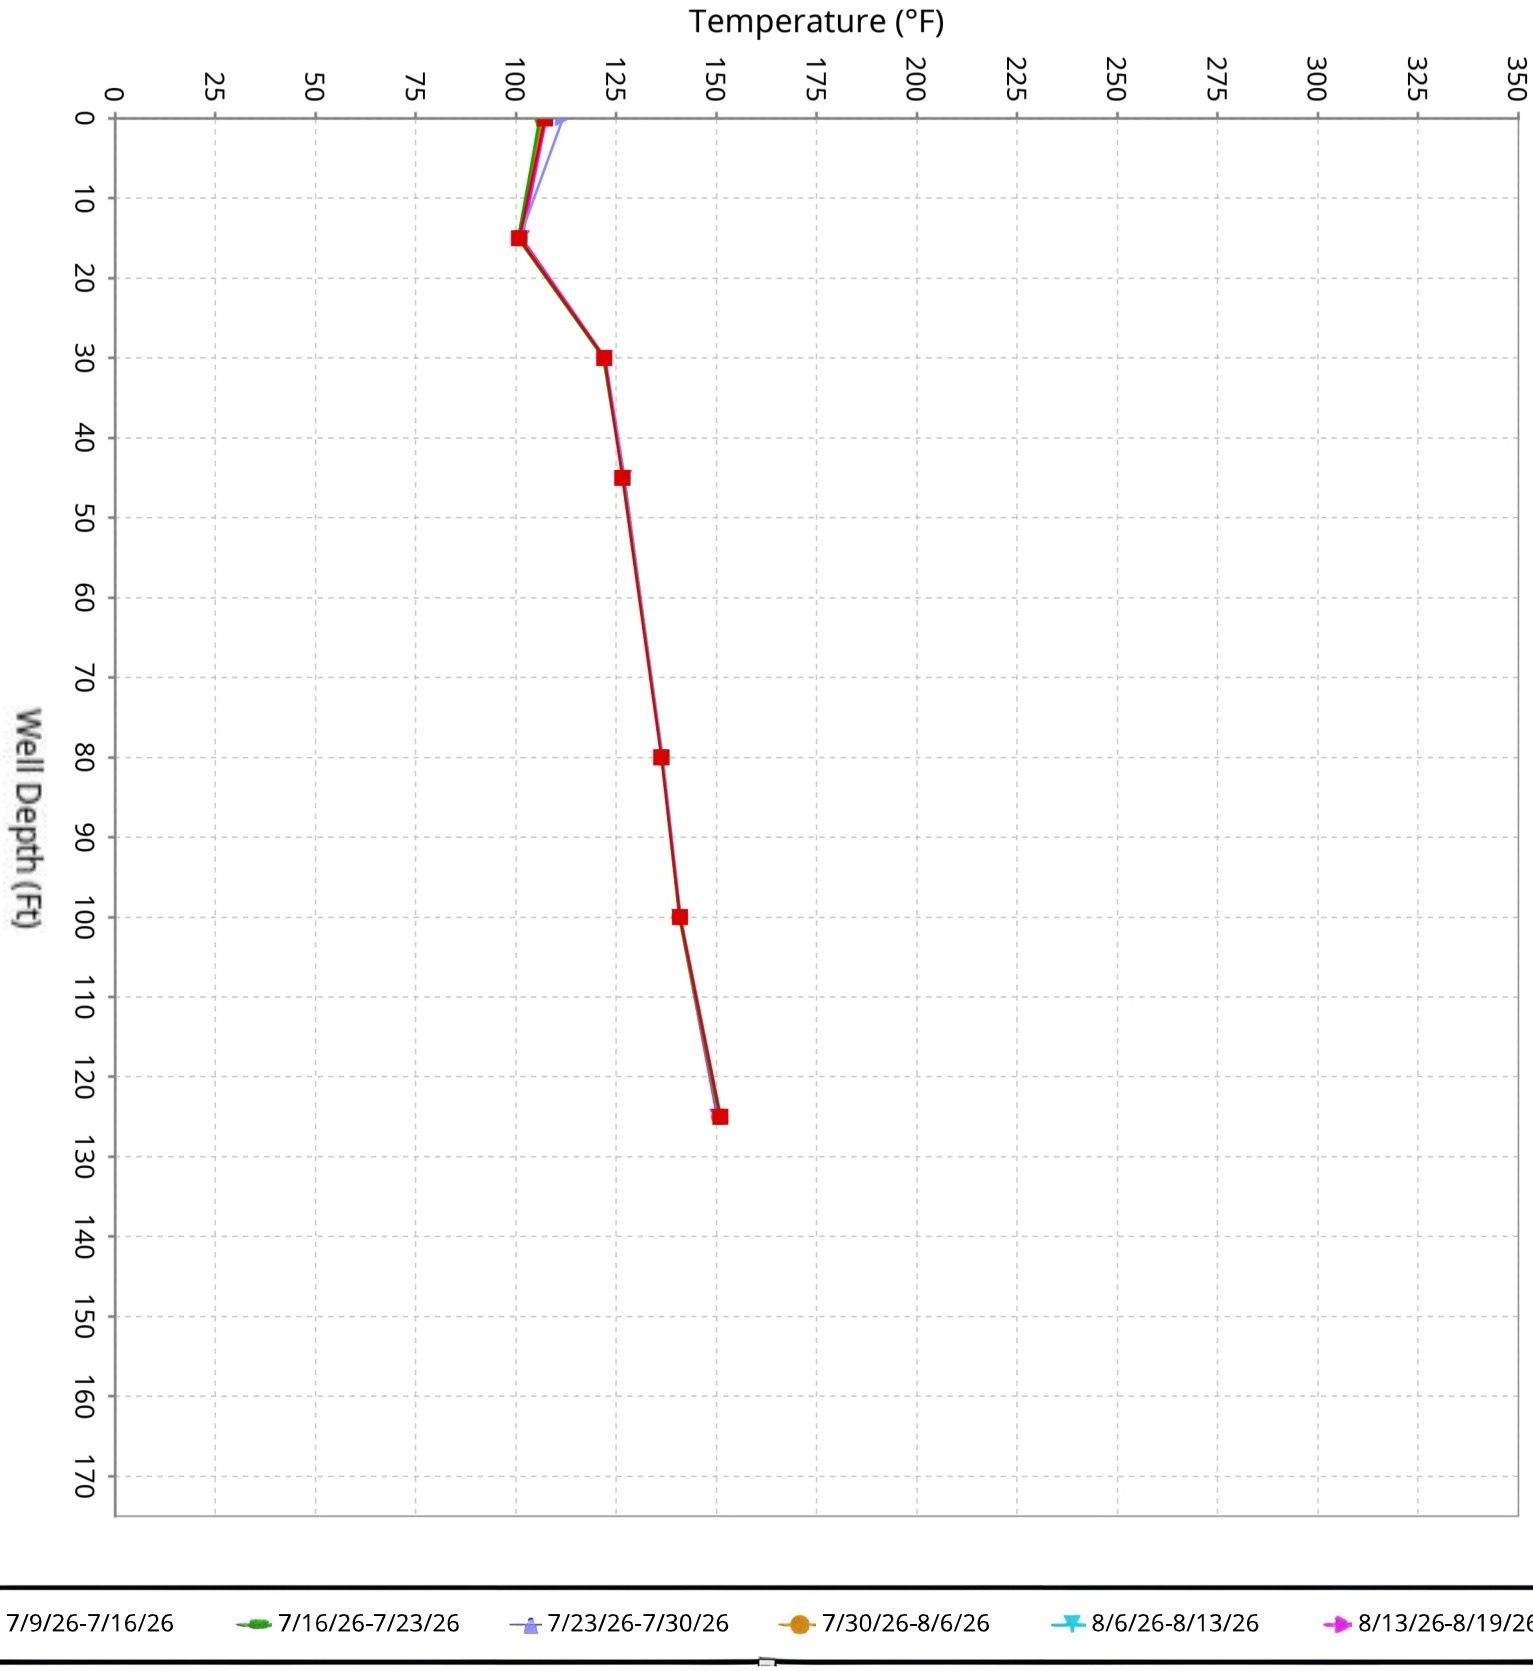

SCS ENGINEERS

Vertical Temperature Profiles from Temperature Probes atChiquita Landfill for TP-13


Maximum data for 7/9/2026 12:00 AM to 8/19/2026 12:00 AM

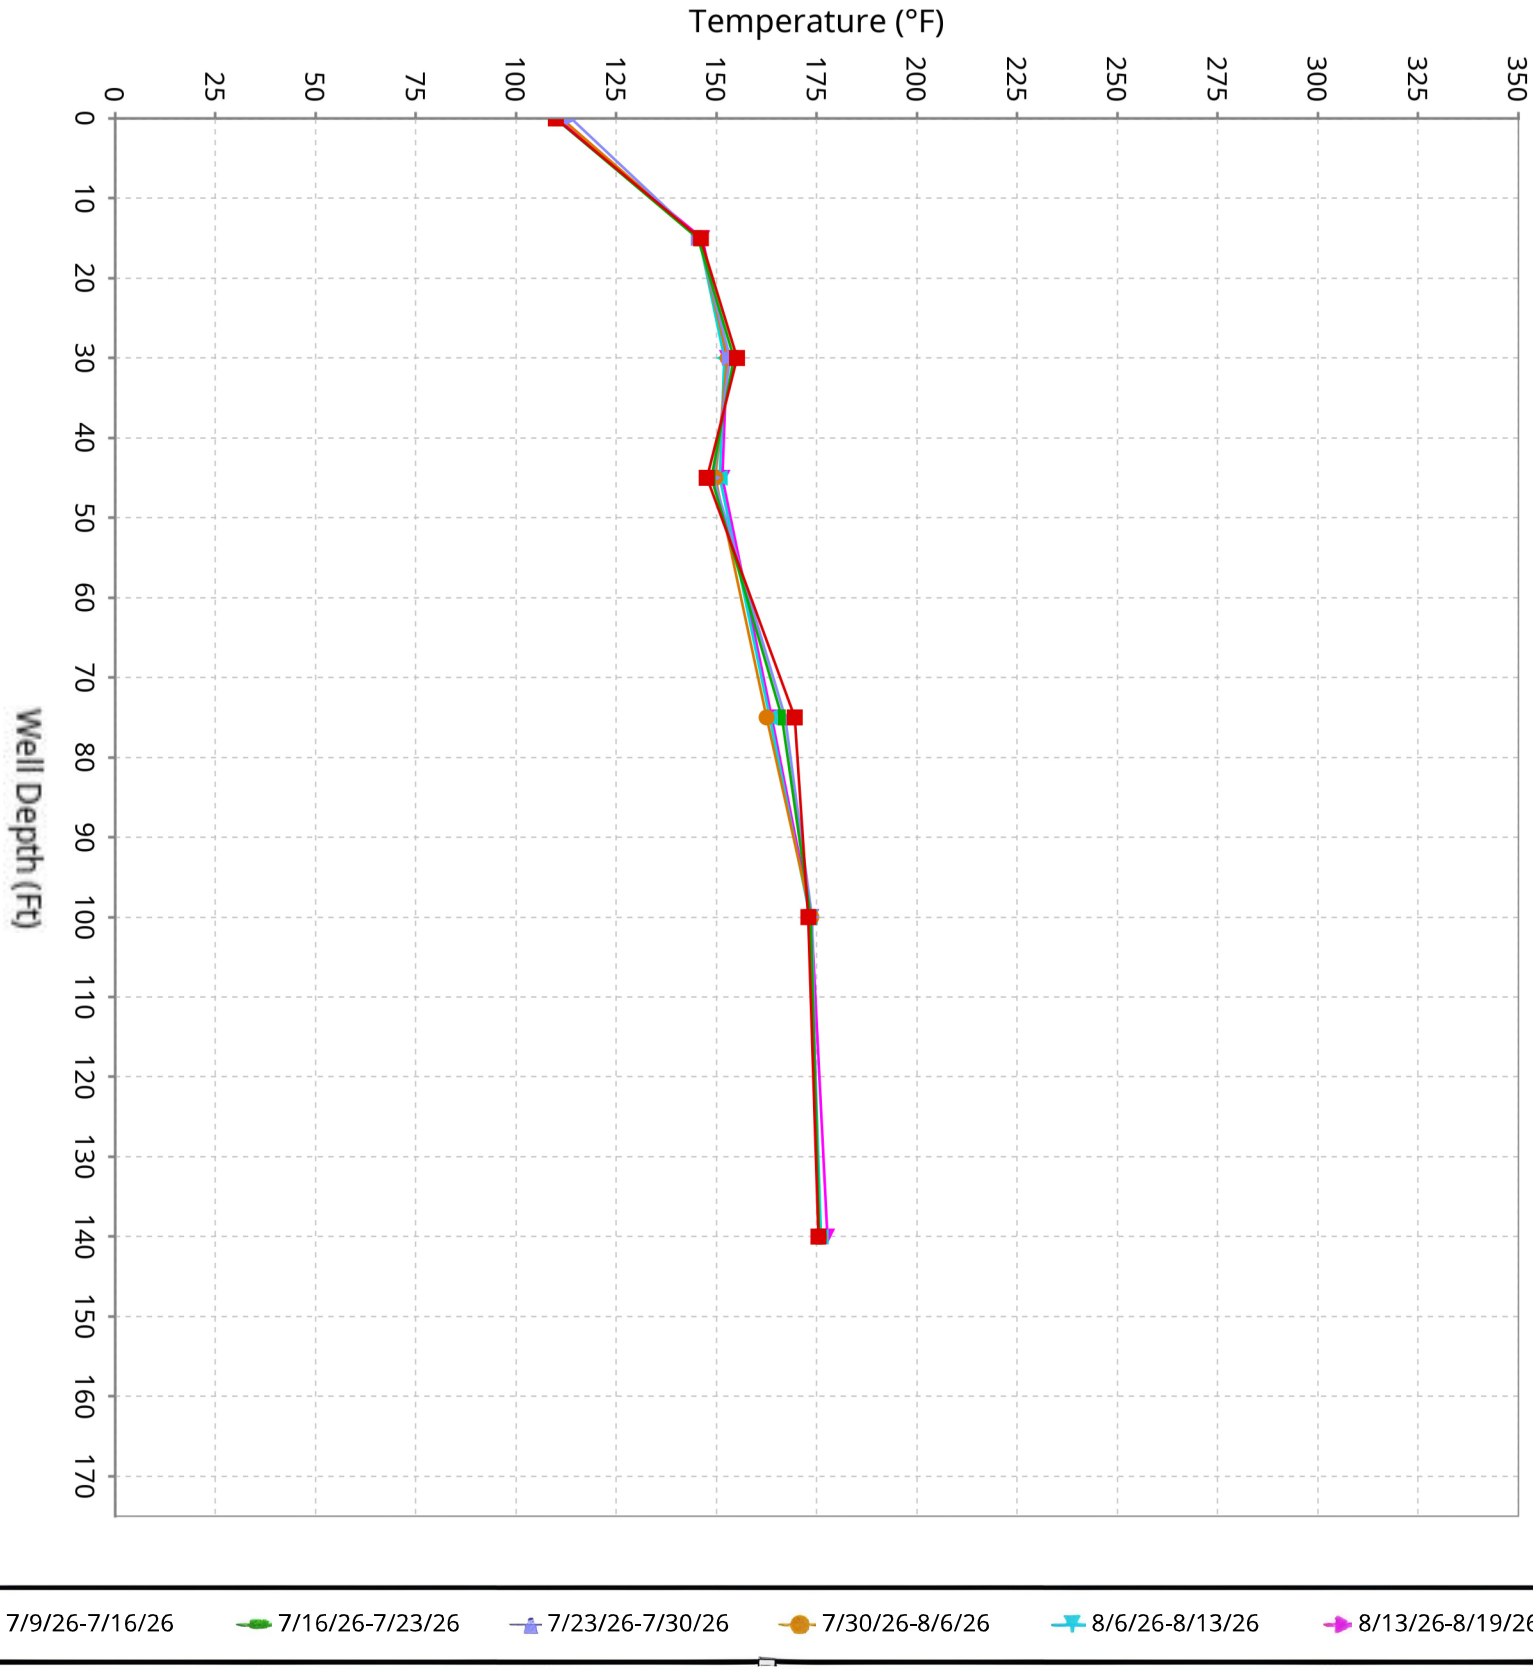

SCS ENGINEERS

Vertical Temperature Profiles from Temperature Probes atChiquita Landfill for TP-14


Maximum data for 7/9/2026 12:00 AM to 8/19/2026 12:00 AM

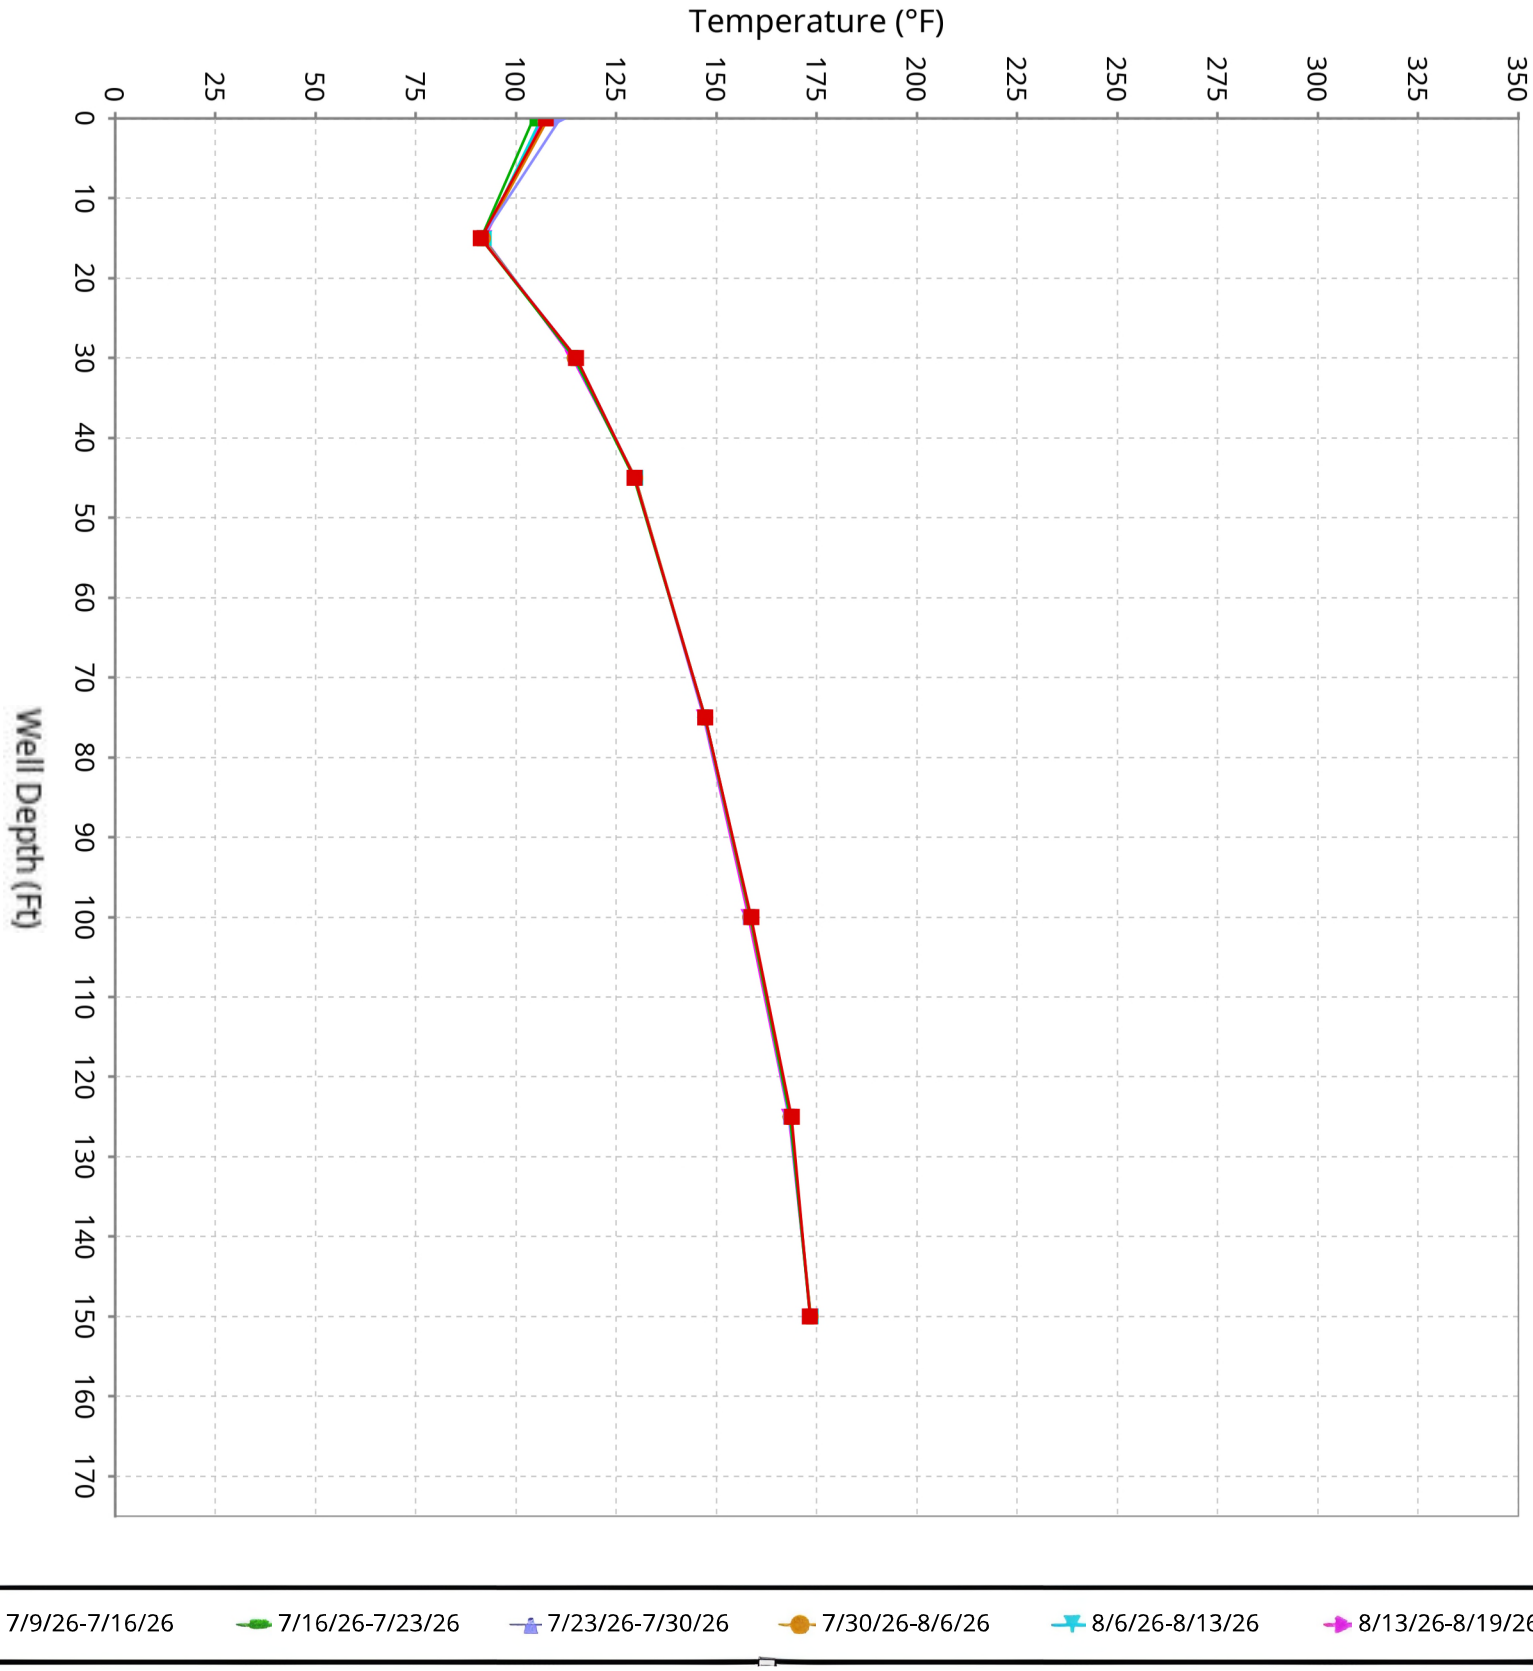

SCS ENGINEERS

Vertical Temperature Profiles from Temperature Probes atChiquita Landfill for TP-15


Maximum data for 7/9/2026 12:00 AM to 8/19/2026 12:00 AM

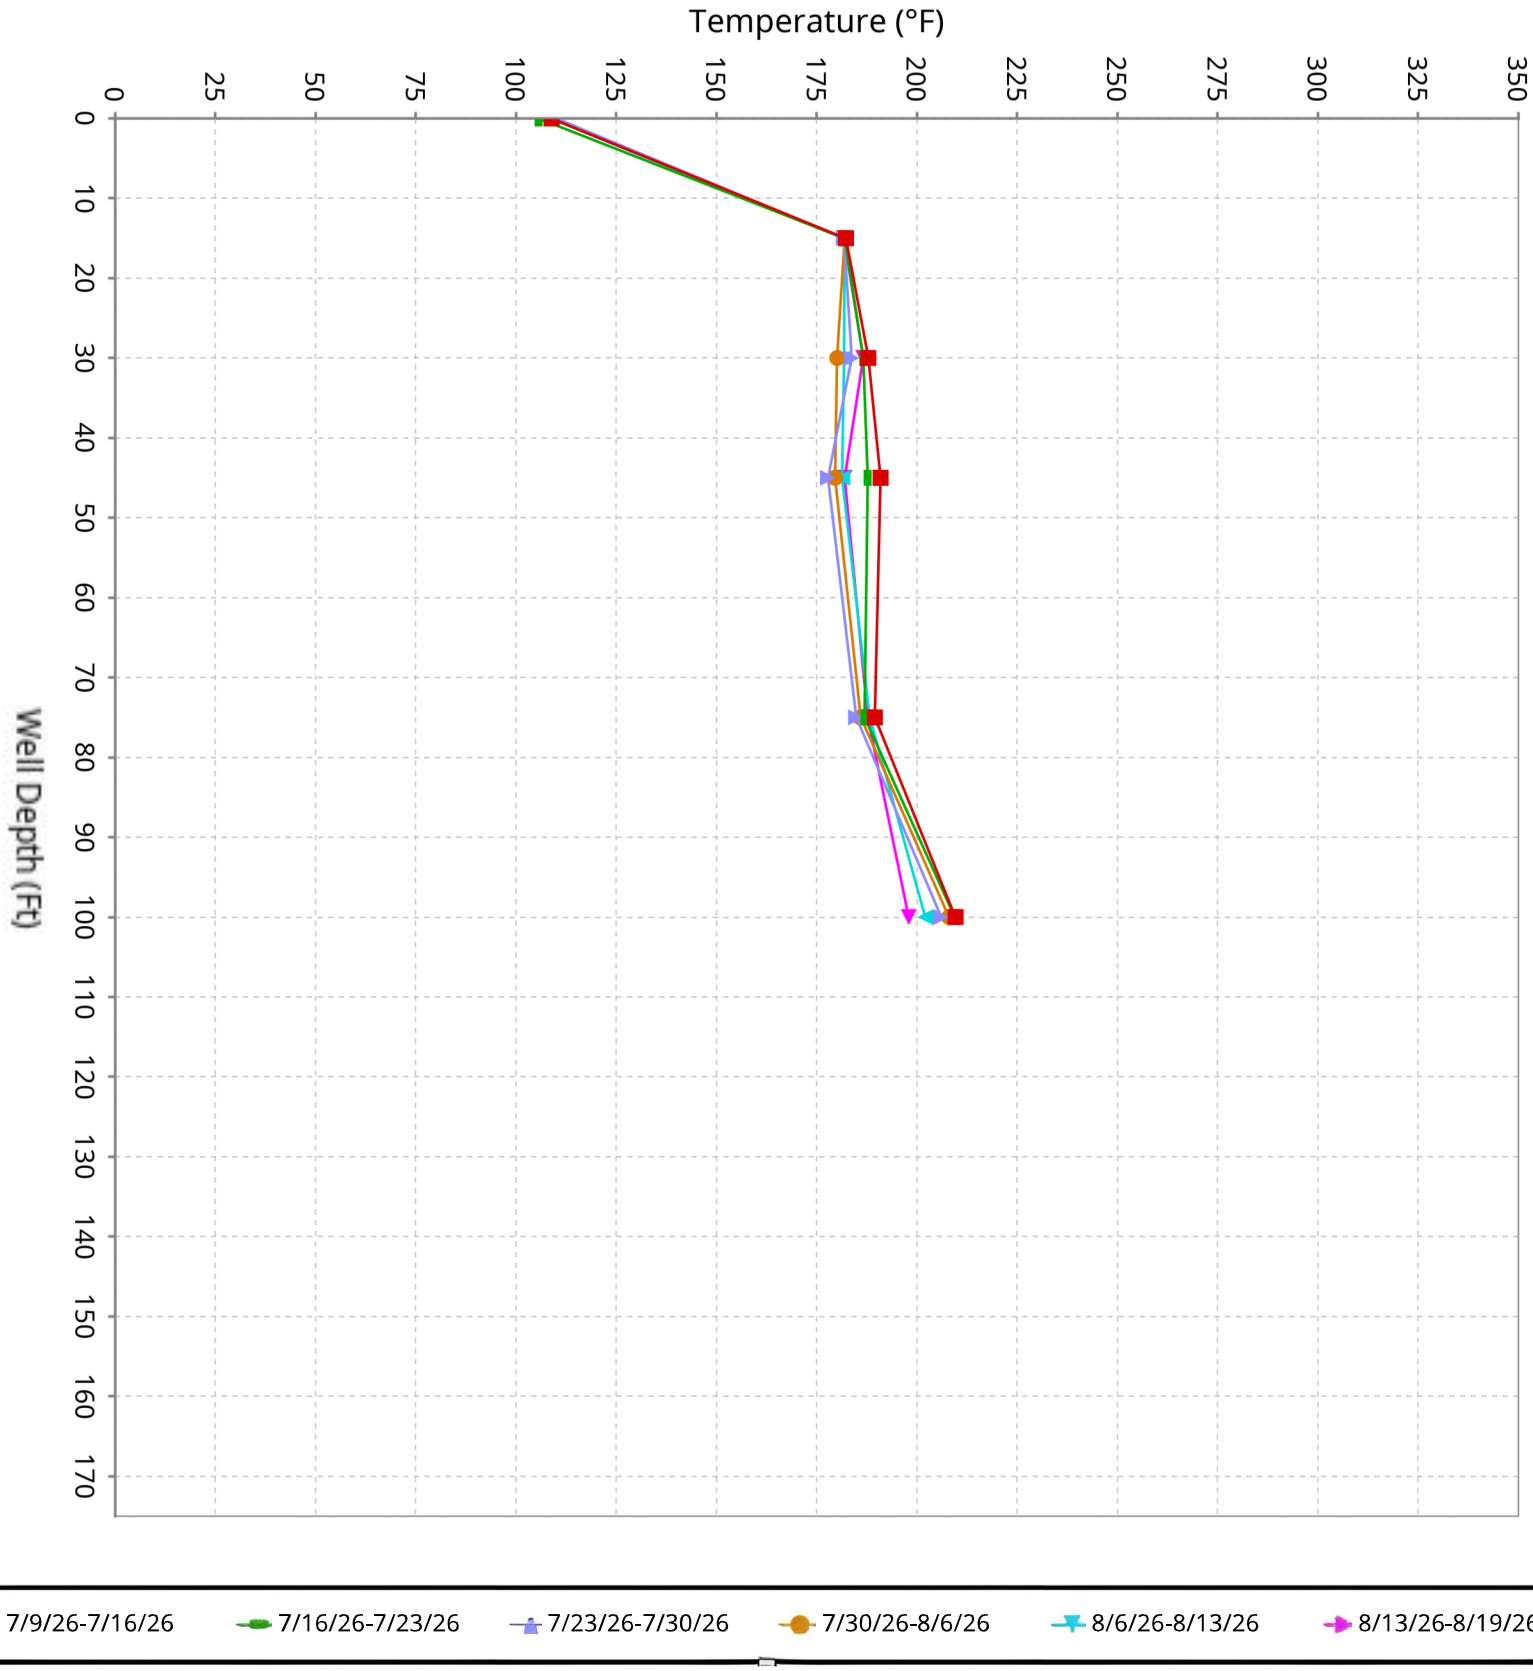

SCS ENGINEERS

Vertical Temperature Profiles from Temperature Probes atChiquita Landfill for TP-16


Maximum data for 7/9/2026 12:00 AM to 8/19/2026 12:00 AM

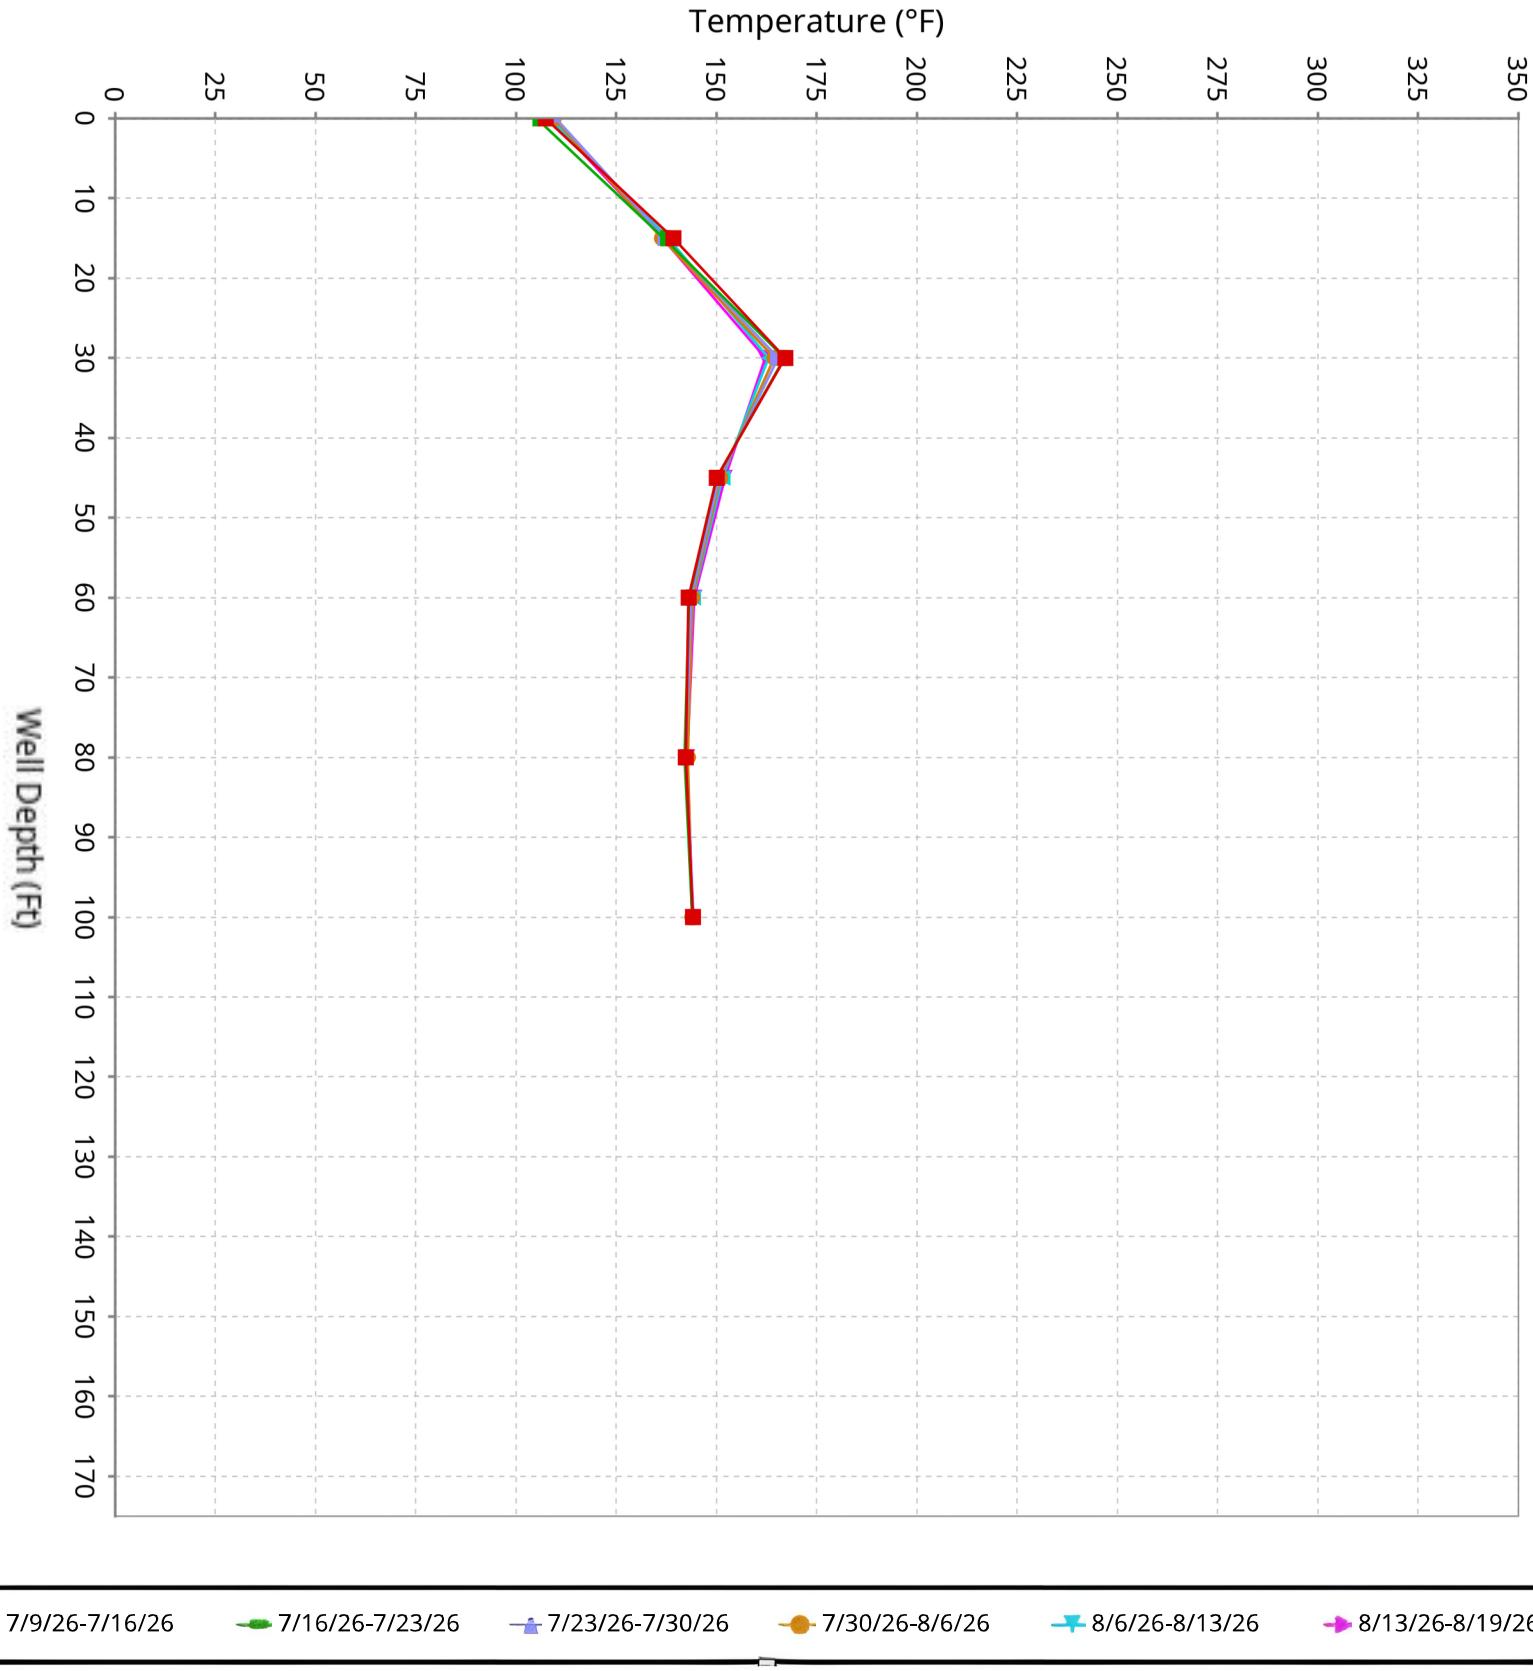

SCS ENGINEERS

Vertical Temperature Profiles from Temperature Probes atChiquita Landfill for TP-17


Maximum data for 7/9/2026 12:00 AM to 8/19/2026 12:00 AM

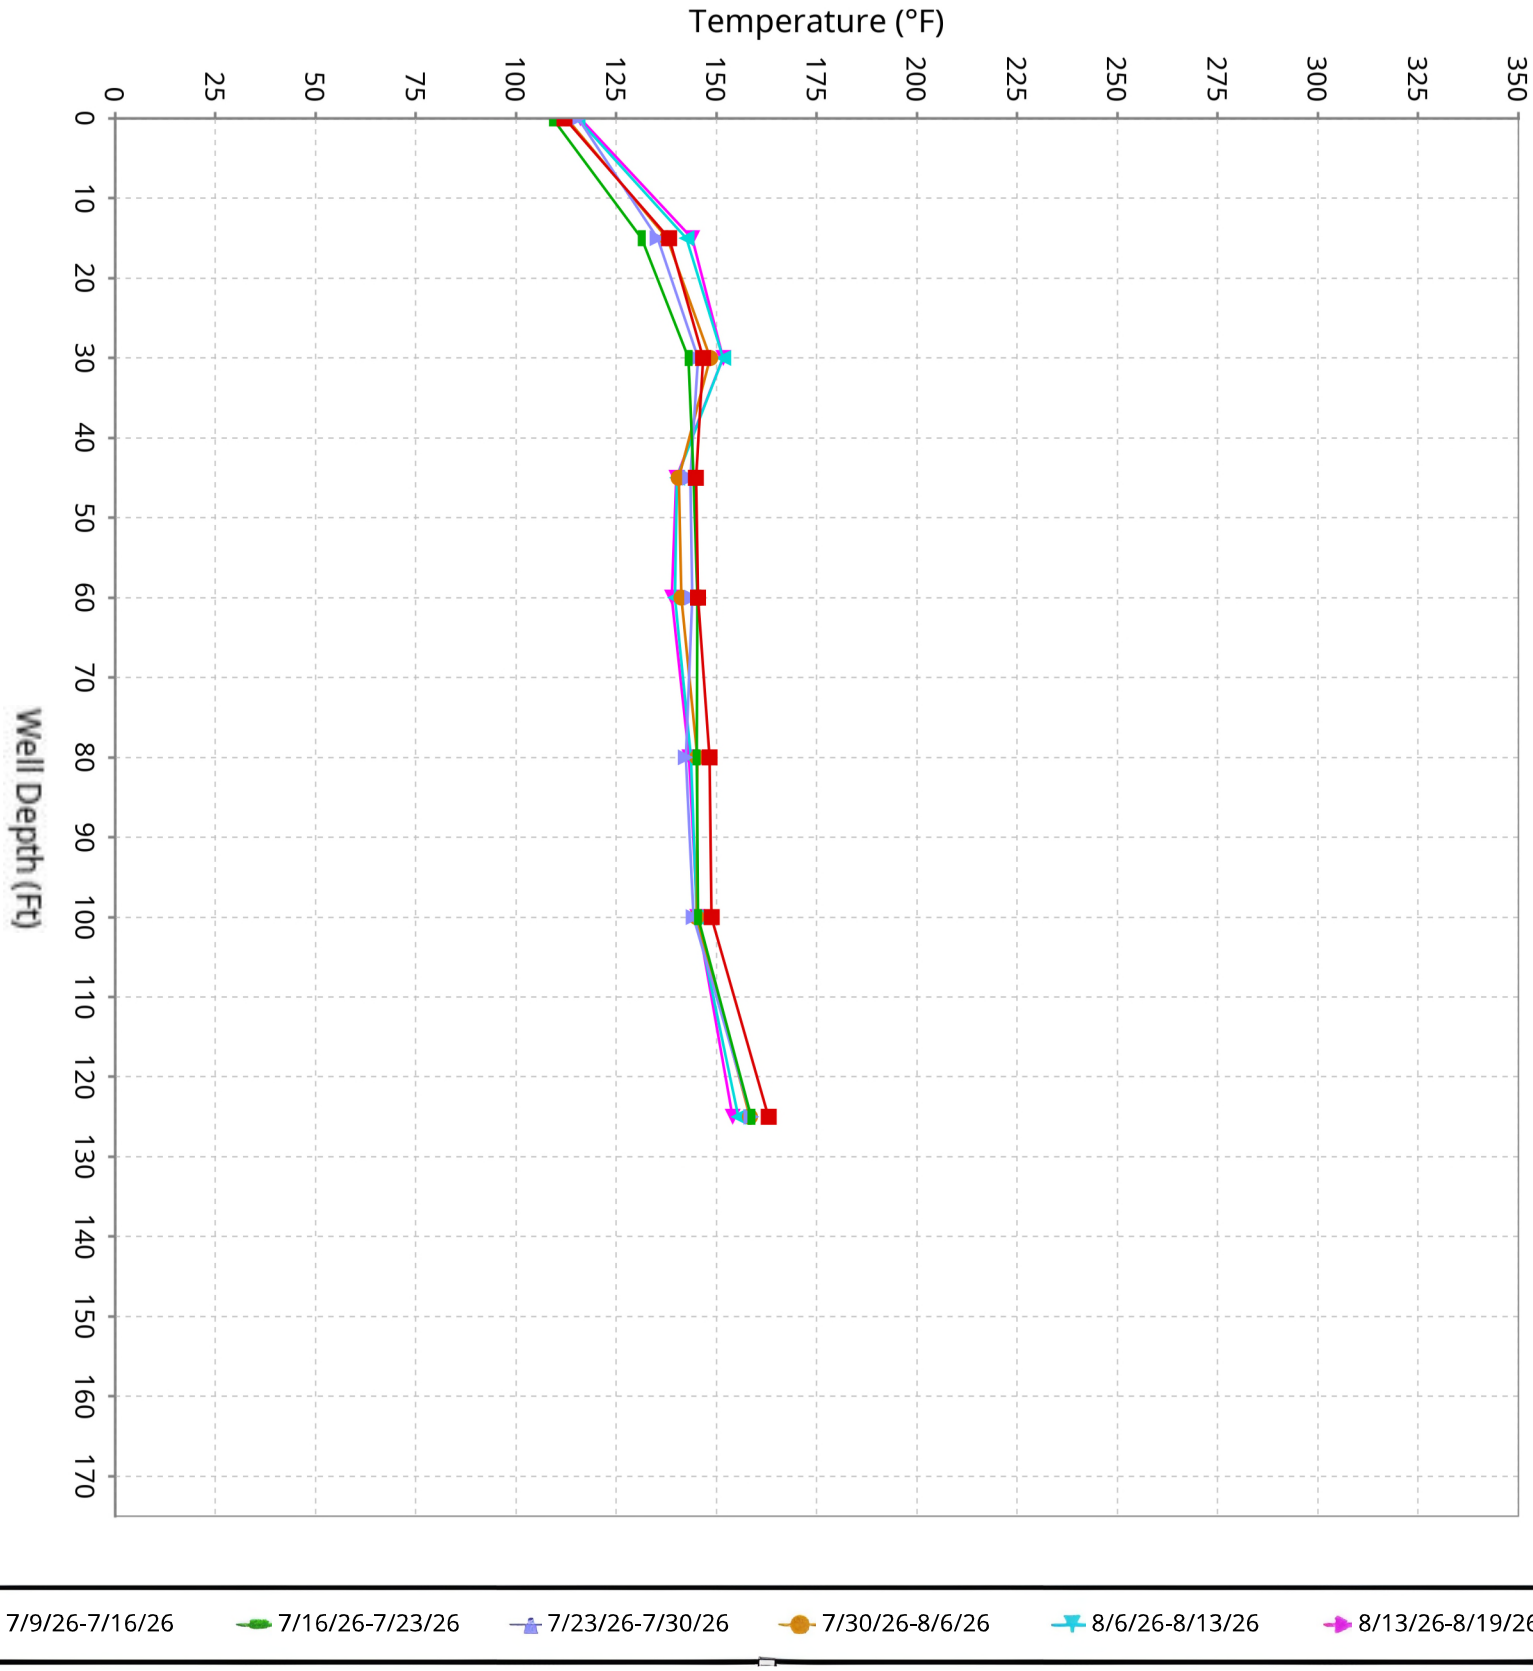

SCS ENGINEERS

Vertical Temperature Profiles from Temperature Probes atChiquita Landfill for TP-18


Maximum data for 7/9/2026 12:00 AM to 8/19/2026 12:00 AM

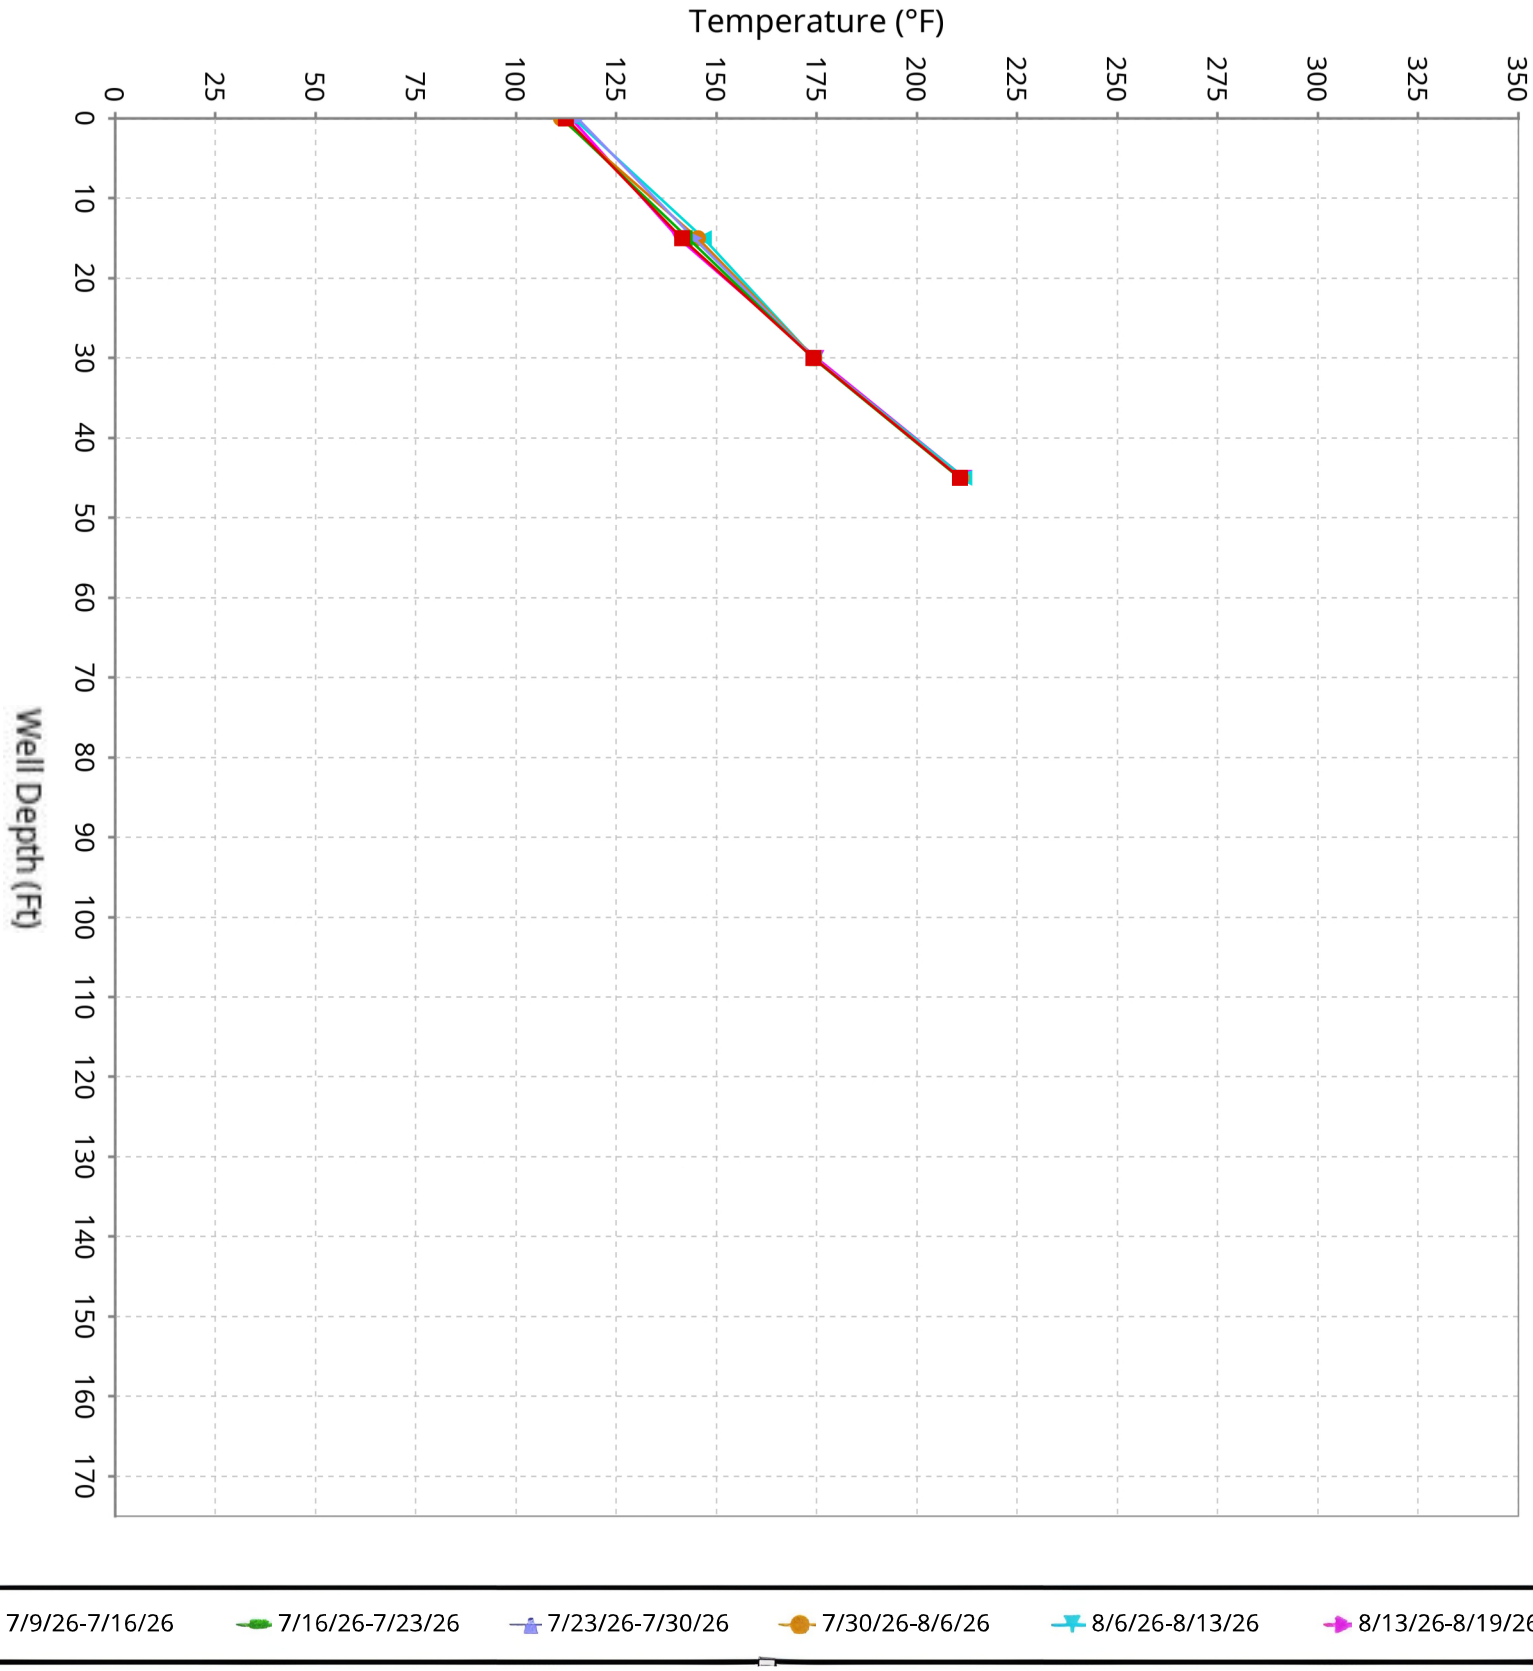

SCS ENGINEERS

Vertical Temperature Profiles from Temperature Probes atChiquita Landfill for TP-19


Maximum data for 7/9/2026 12:00 AM to 8/19/2026 12:00 AM

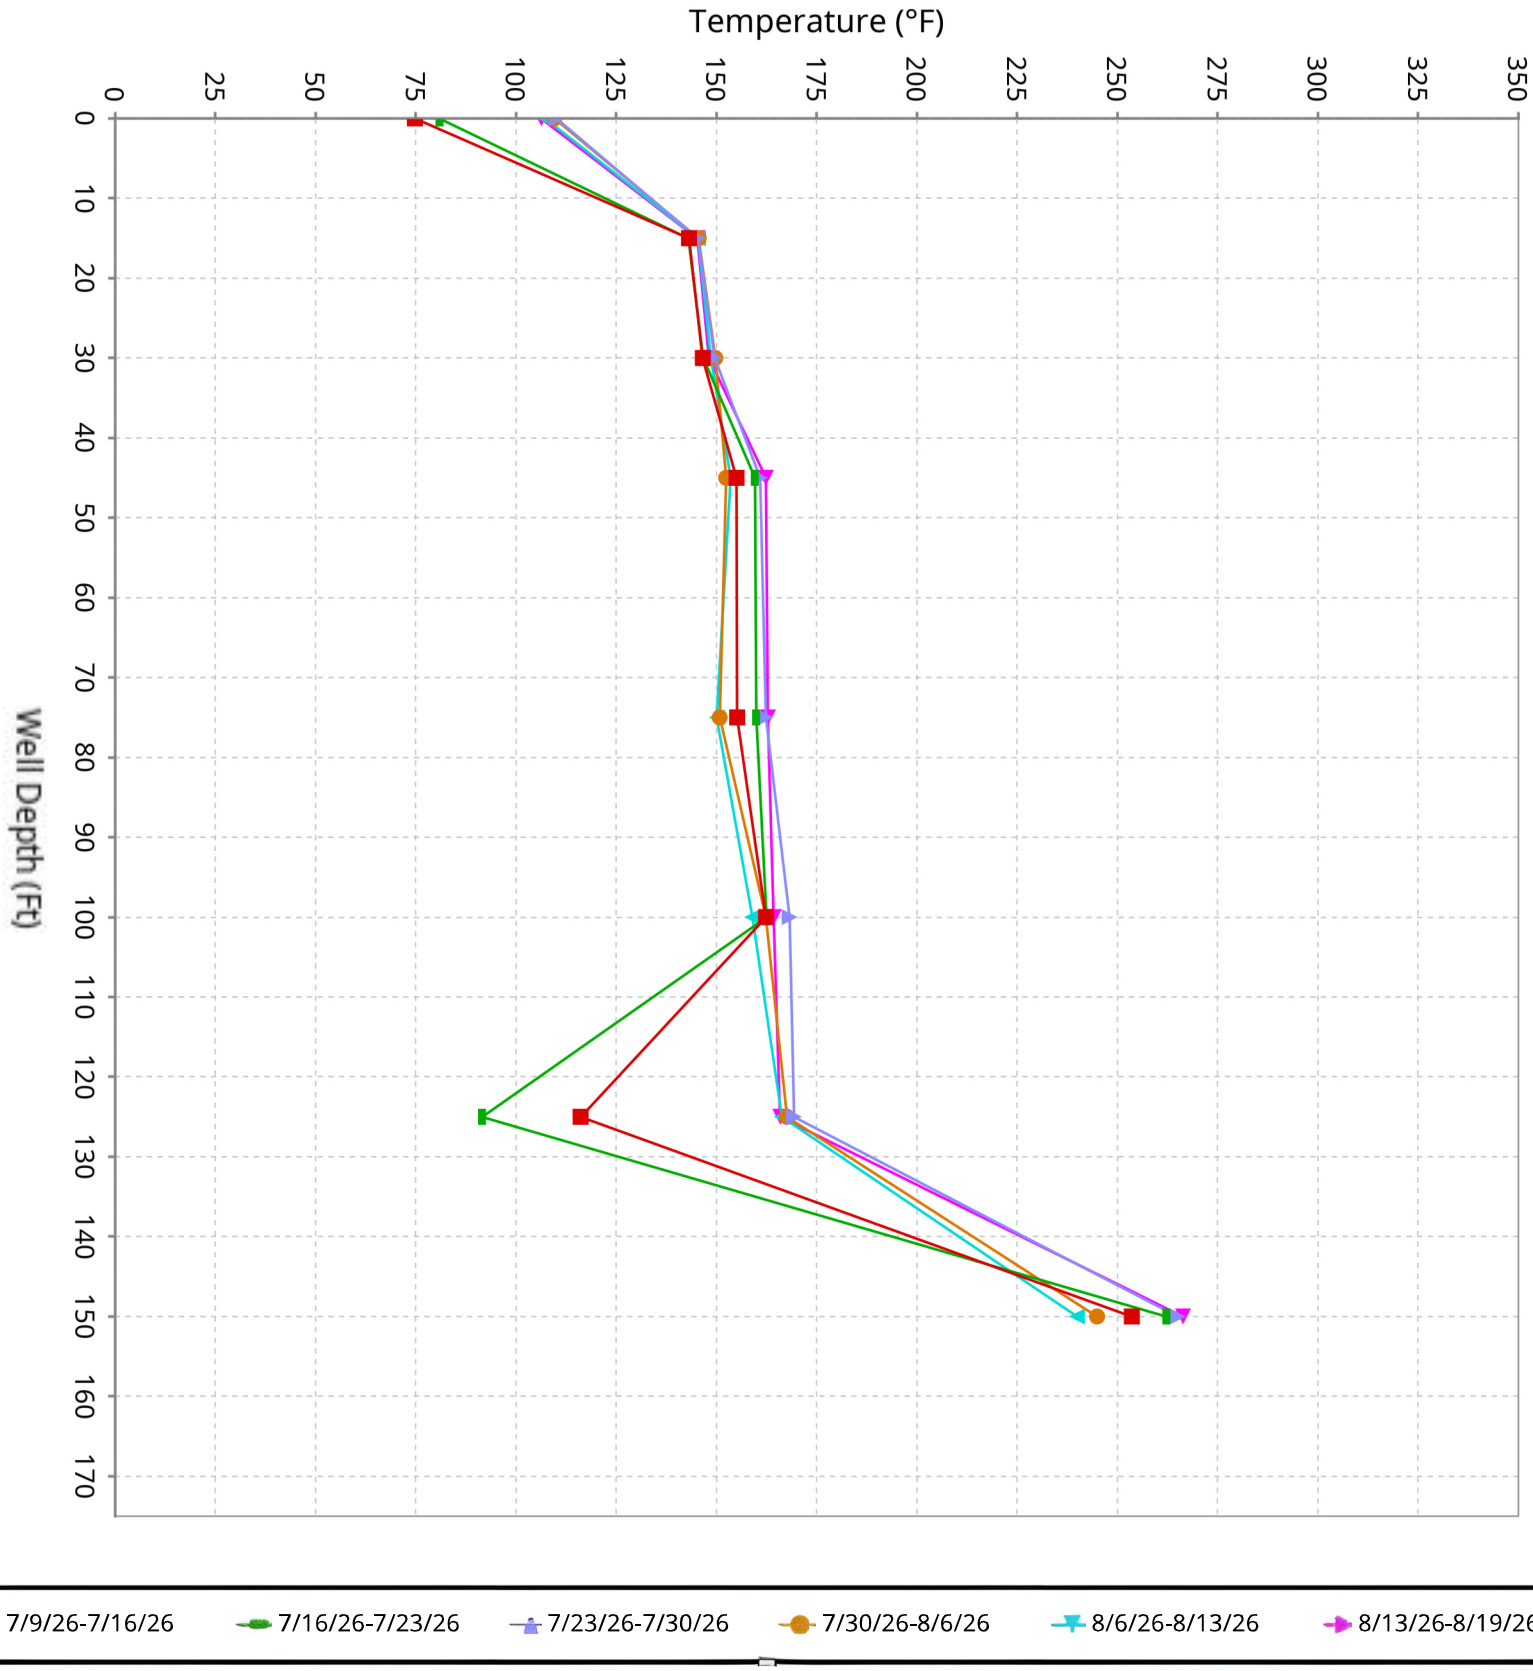

SCS ENGINEERS

Vertical Temperature Profiles from Temperature Probes atChiquita Landfill for TP-20


Maximum data for 7/9/2026 12:00 AM to 8/19/2026 12:00 AM

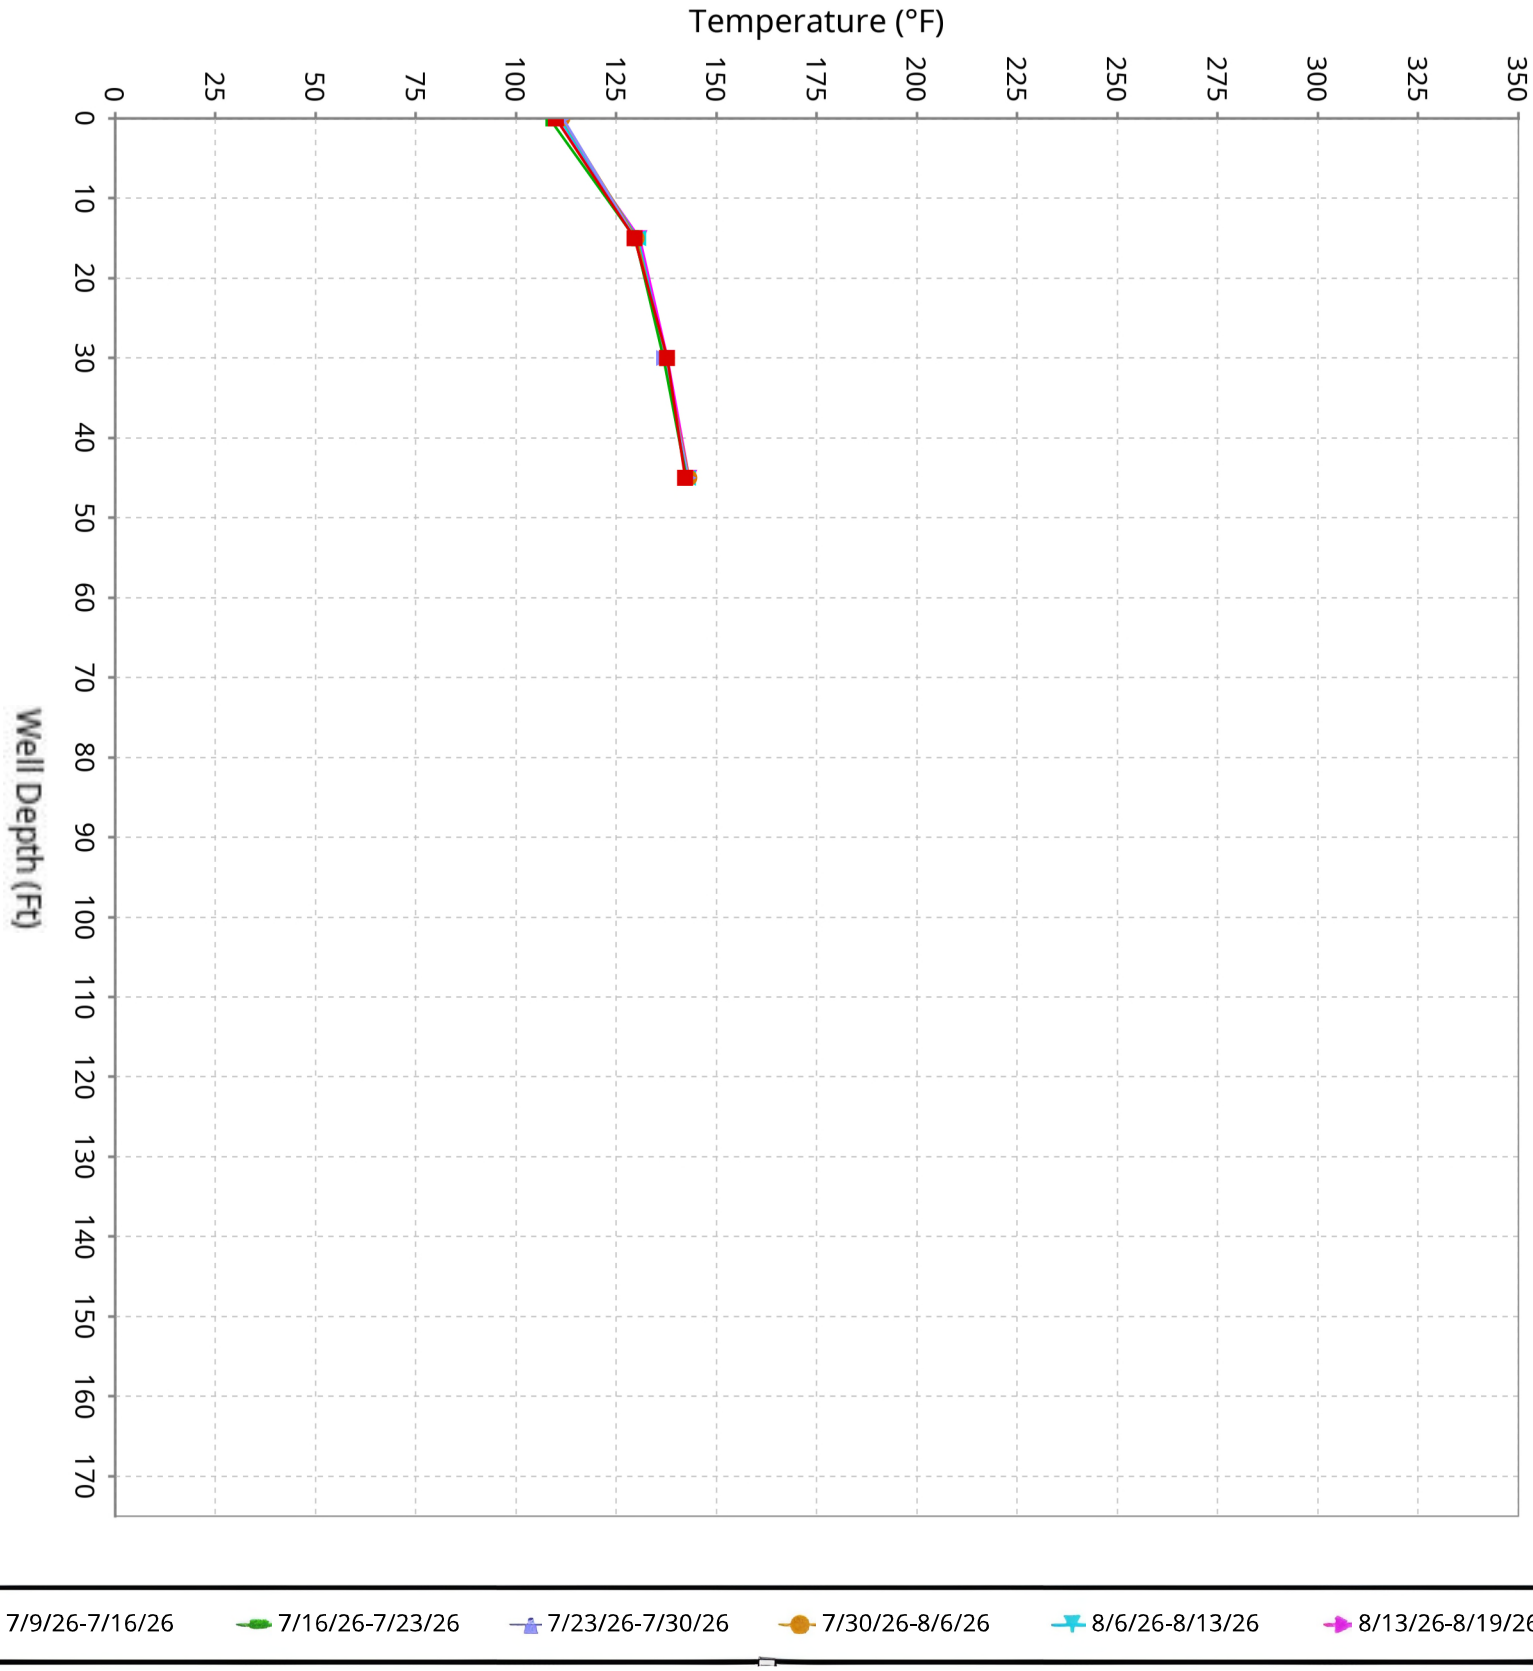

SCS ENGINEERS

Vertical Temperature Profiles from Temperature Probes atChiquita Landfill for TP-21


Maximum data for 7/9/2026 12:00 AM to 8/19/2026 12:00 AM

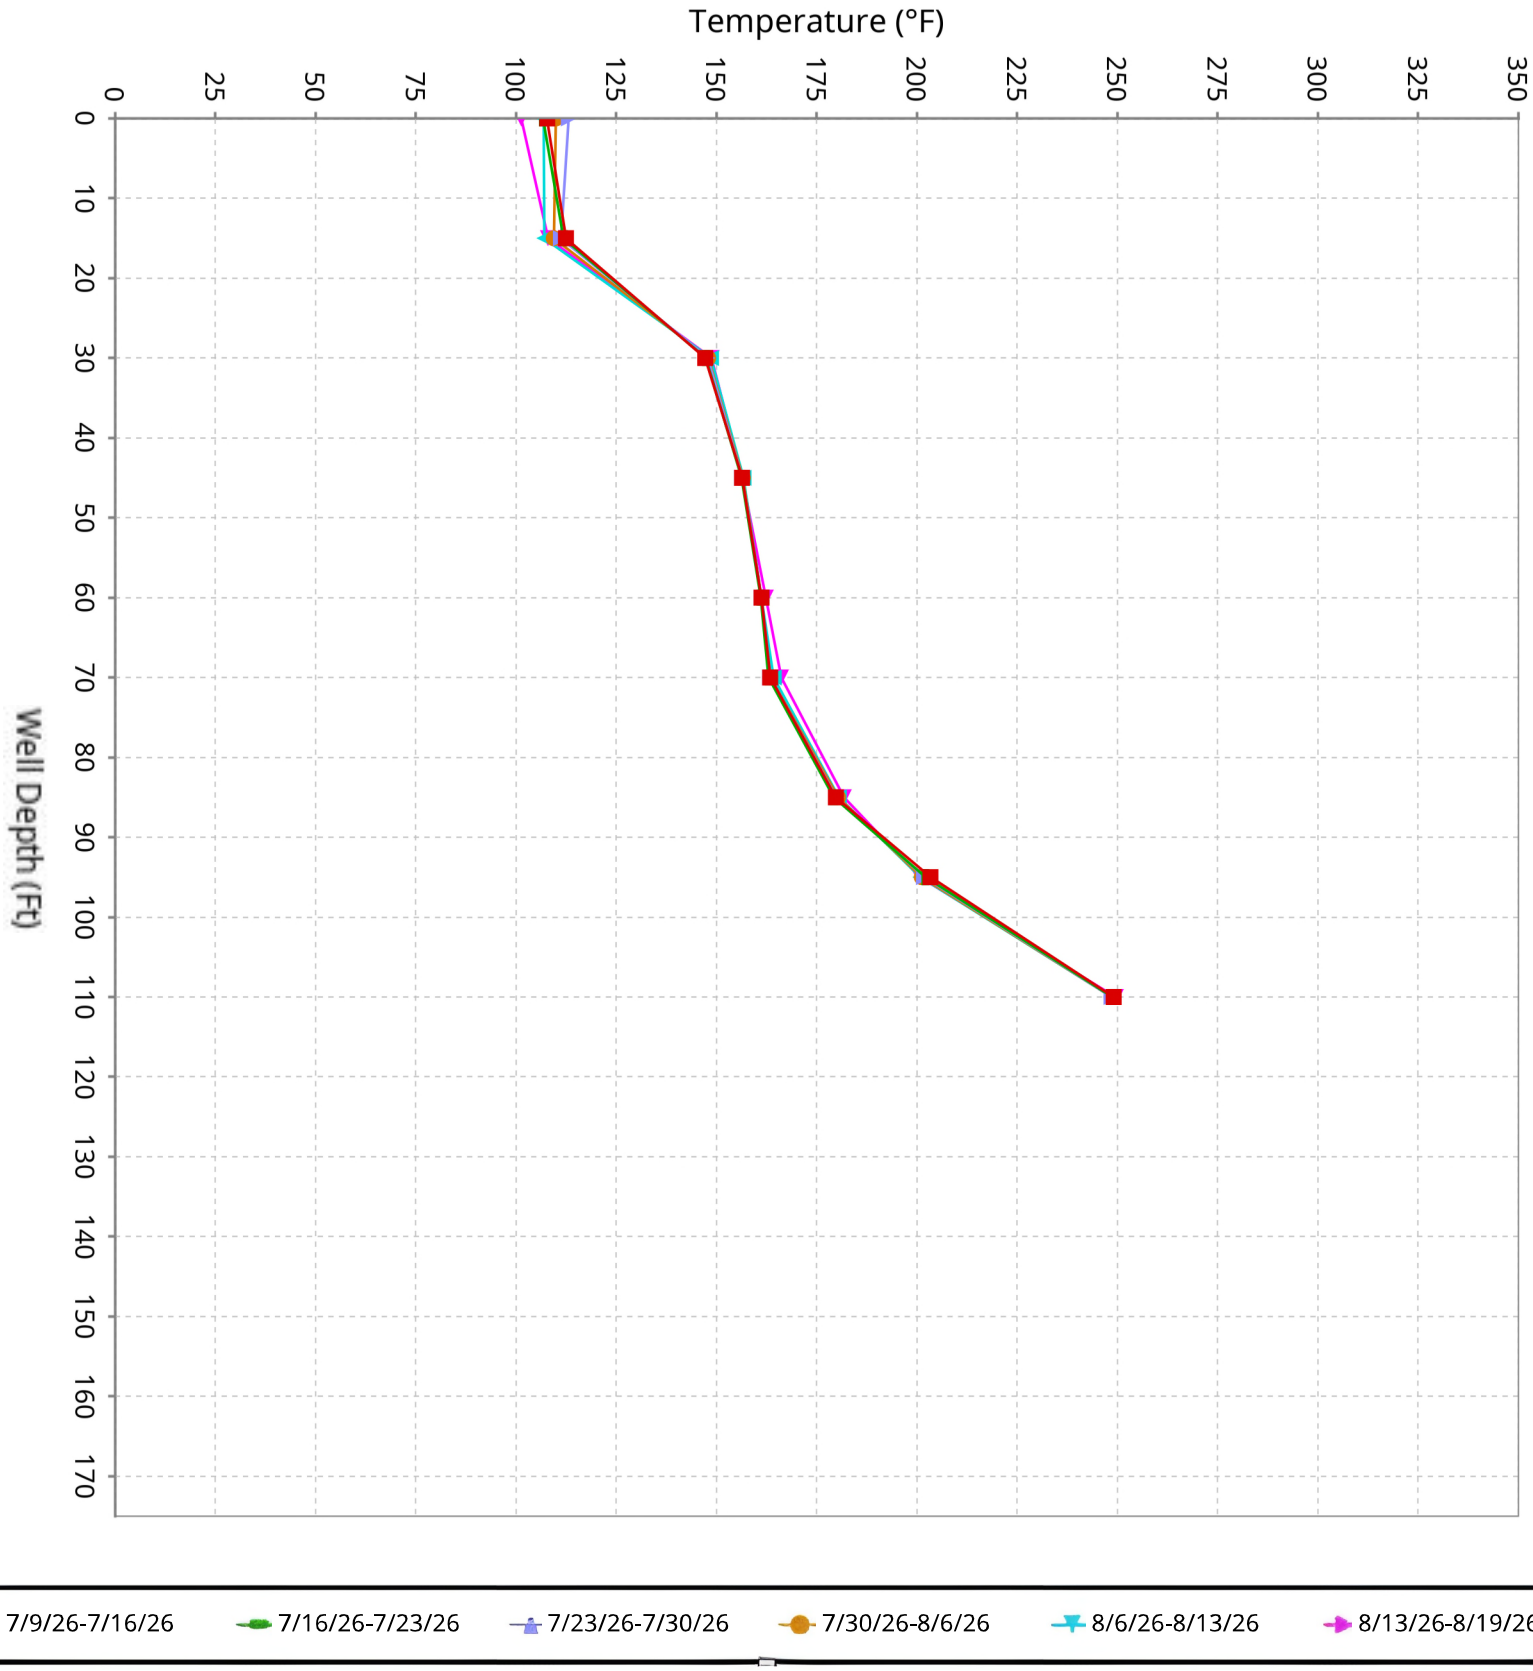

SCS ENGINEERS

Vertical Temperature Profiles from Temperature Probes atChiquita Landfill for TP-22


Maximum data for 7/9/2026 12:00 AM to 8/19/2026 12:00 AM

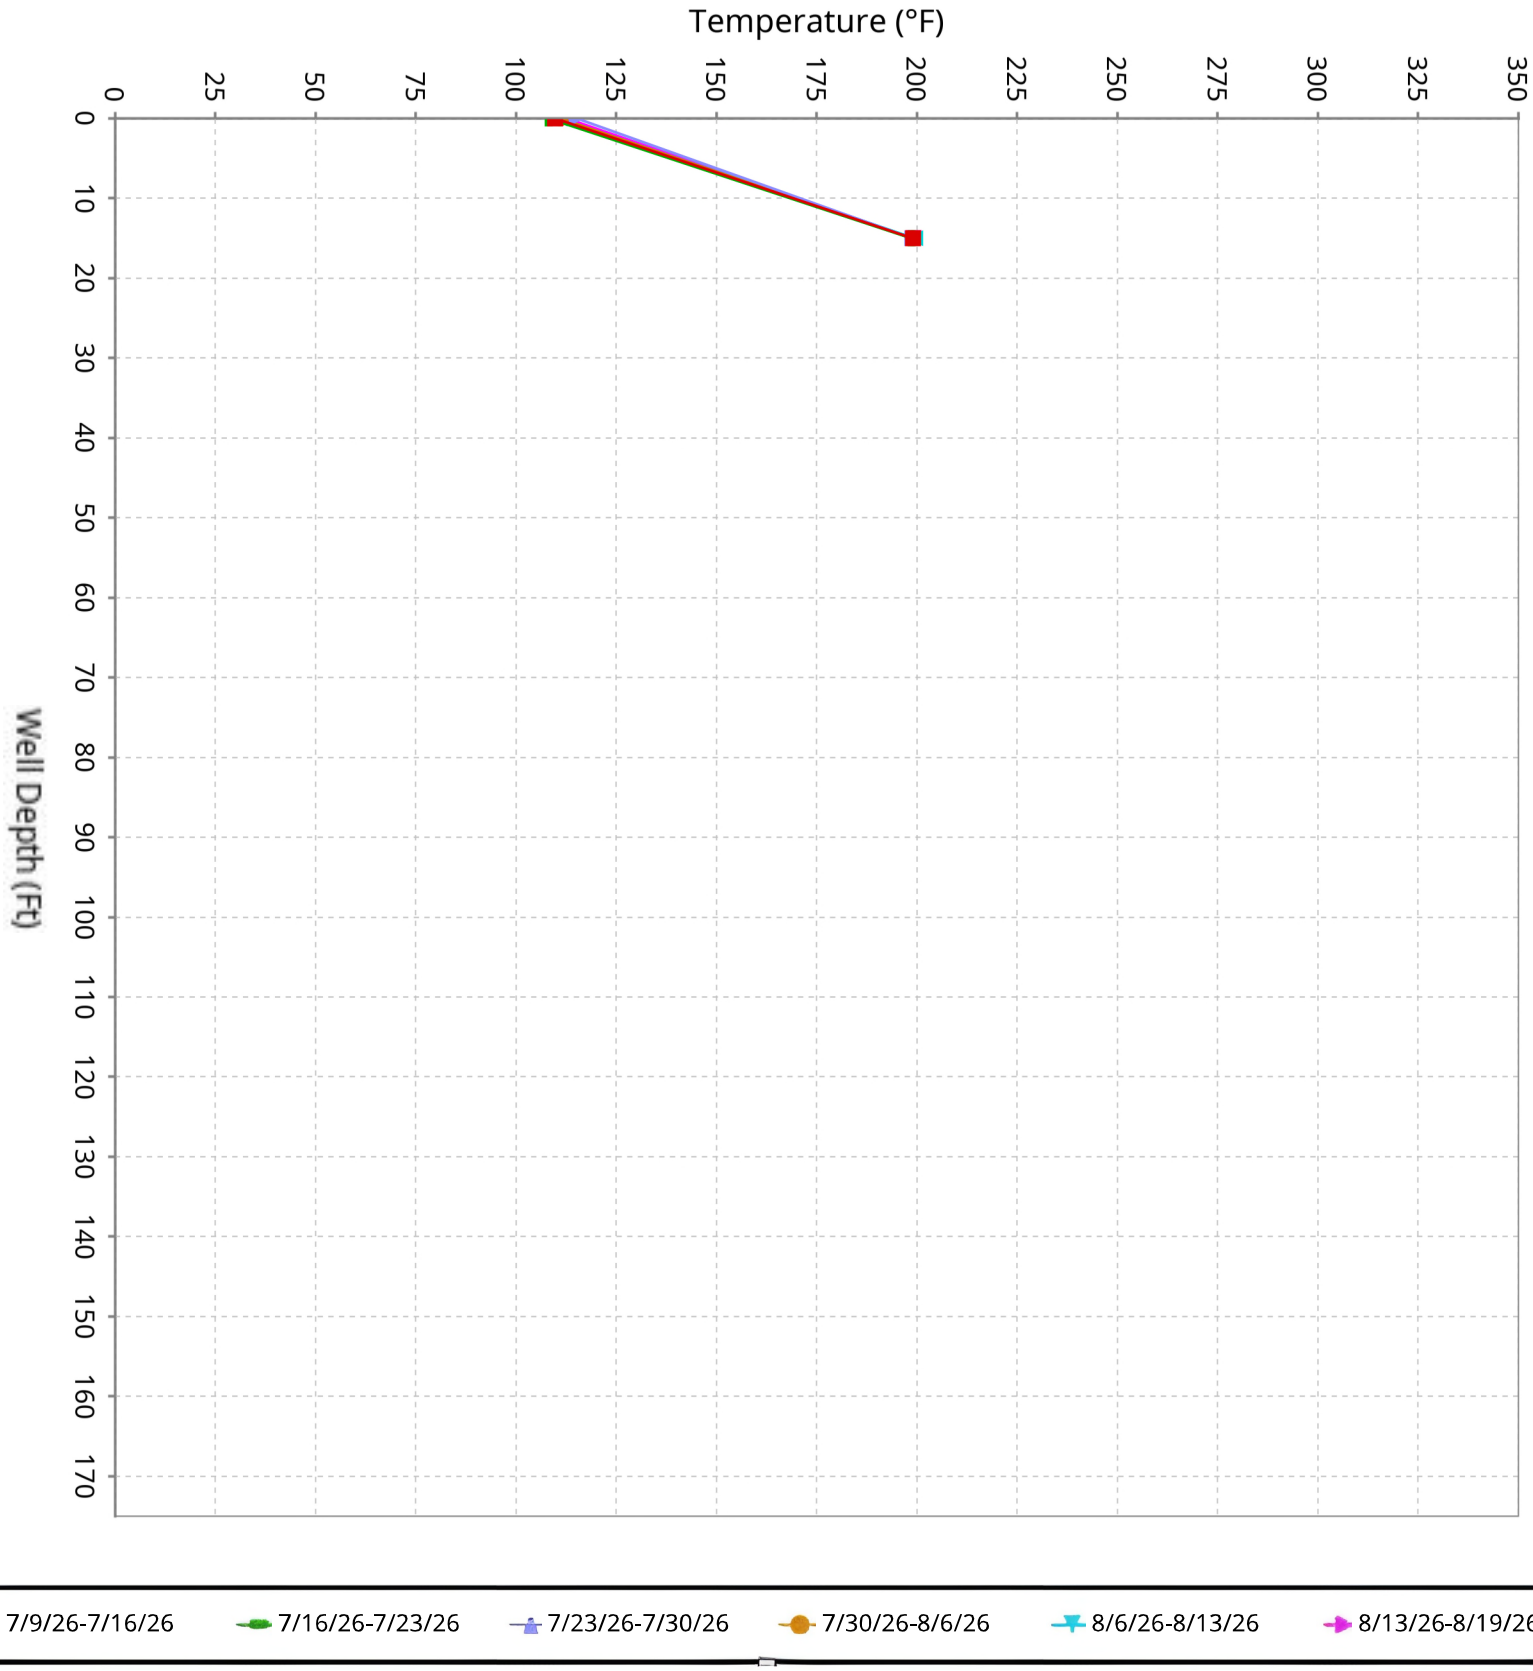

SCS ENGINEERS

Vertical Temperature Profiles from Temperature Probes atChiquita Landfill for TP-23


Maximum data for 7/9/2026 12:00 AM to 8/19/2026 12:00 AM

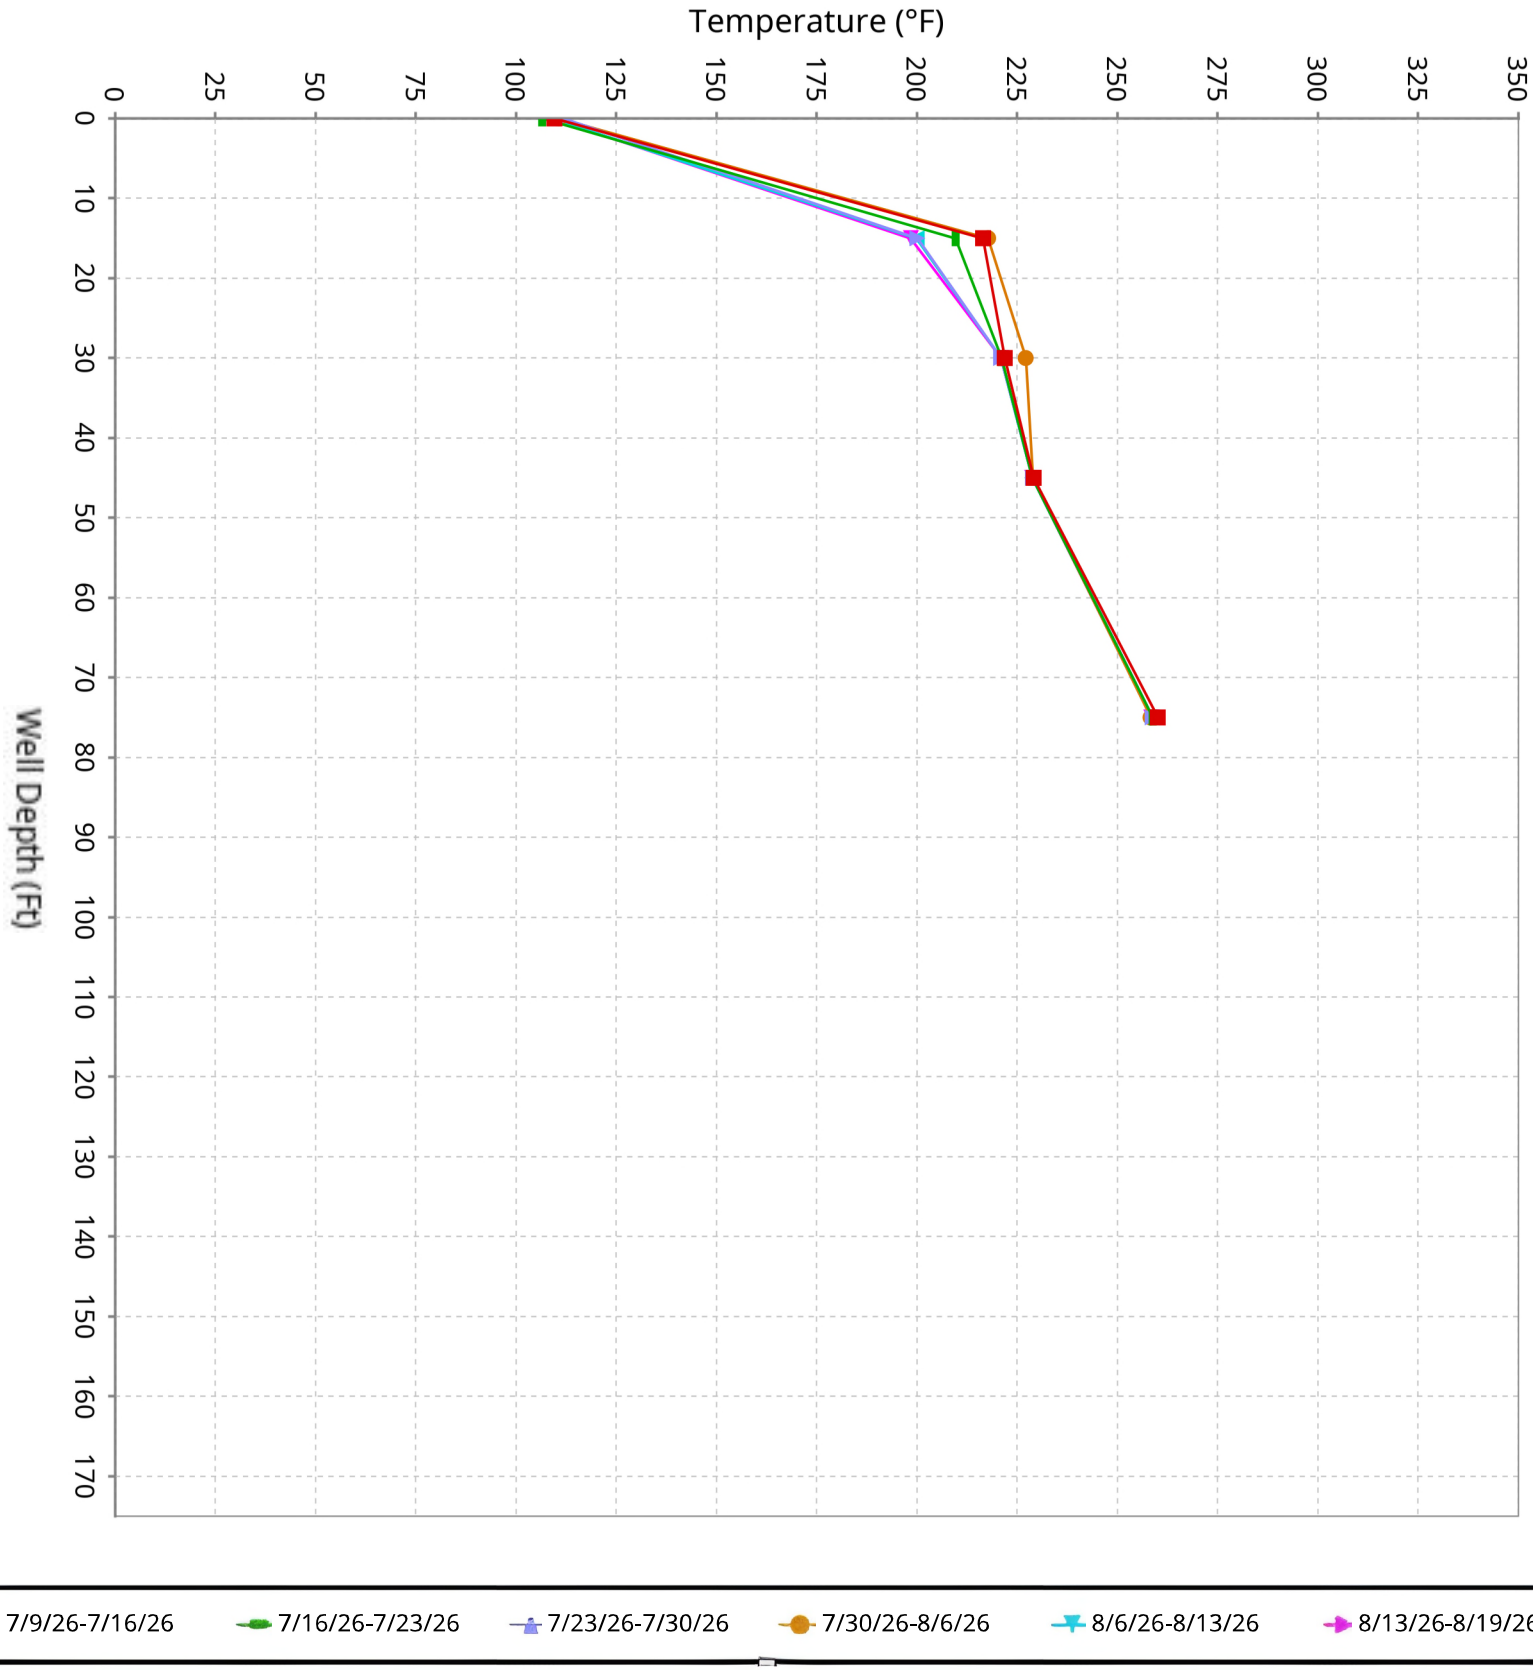

SCS ENGINEERS

Vertical Temperature Profiles from Temperature Probes atChiquita Landfill for TP-24


Maximum data for 7/9/2026 12:00 AM to 8/19/2026 12:00 AM

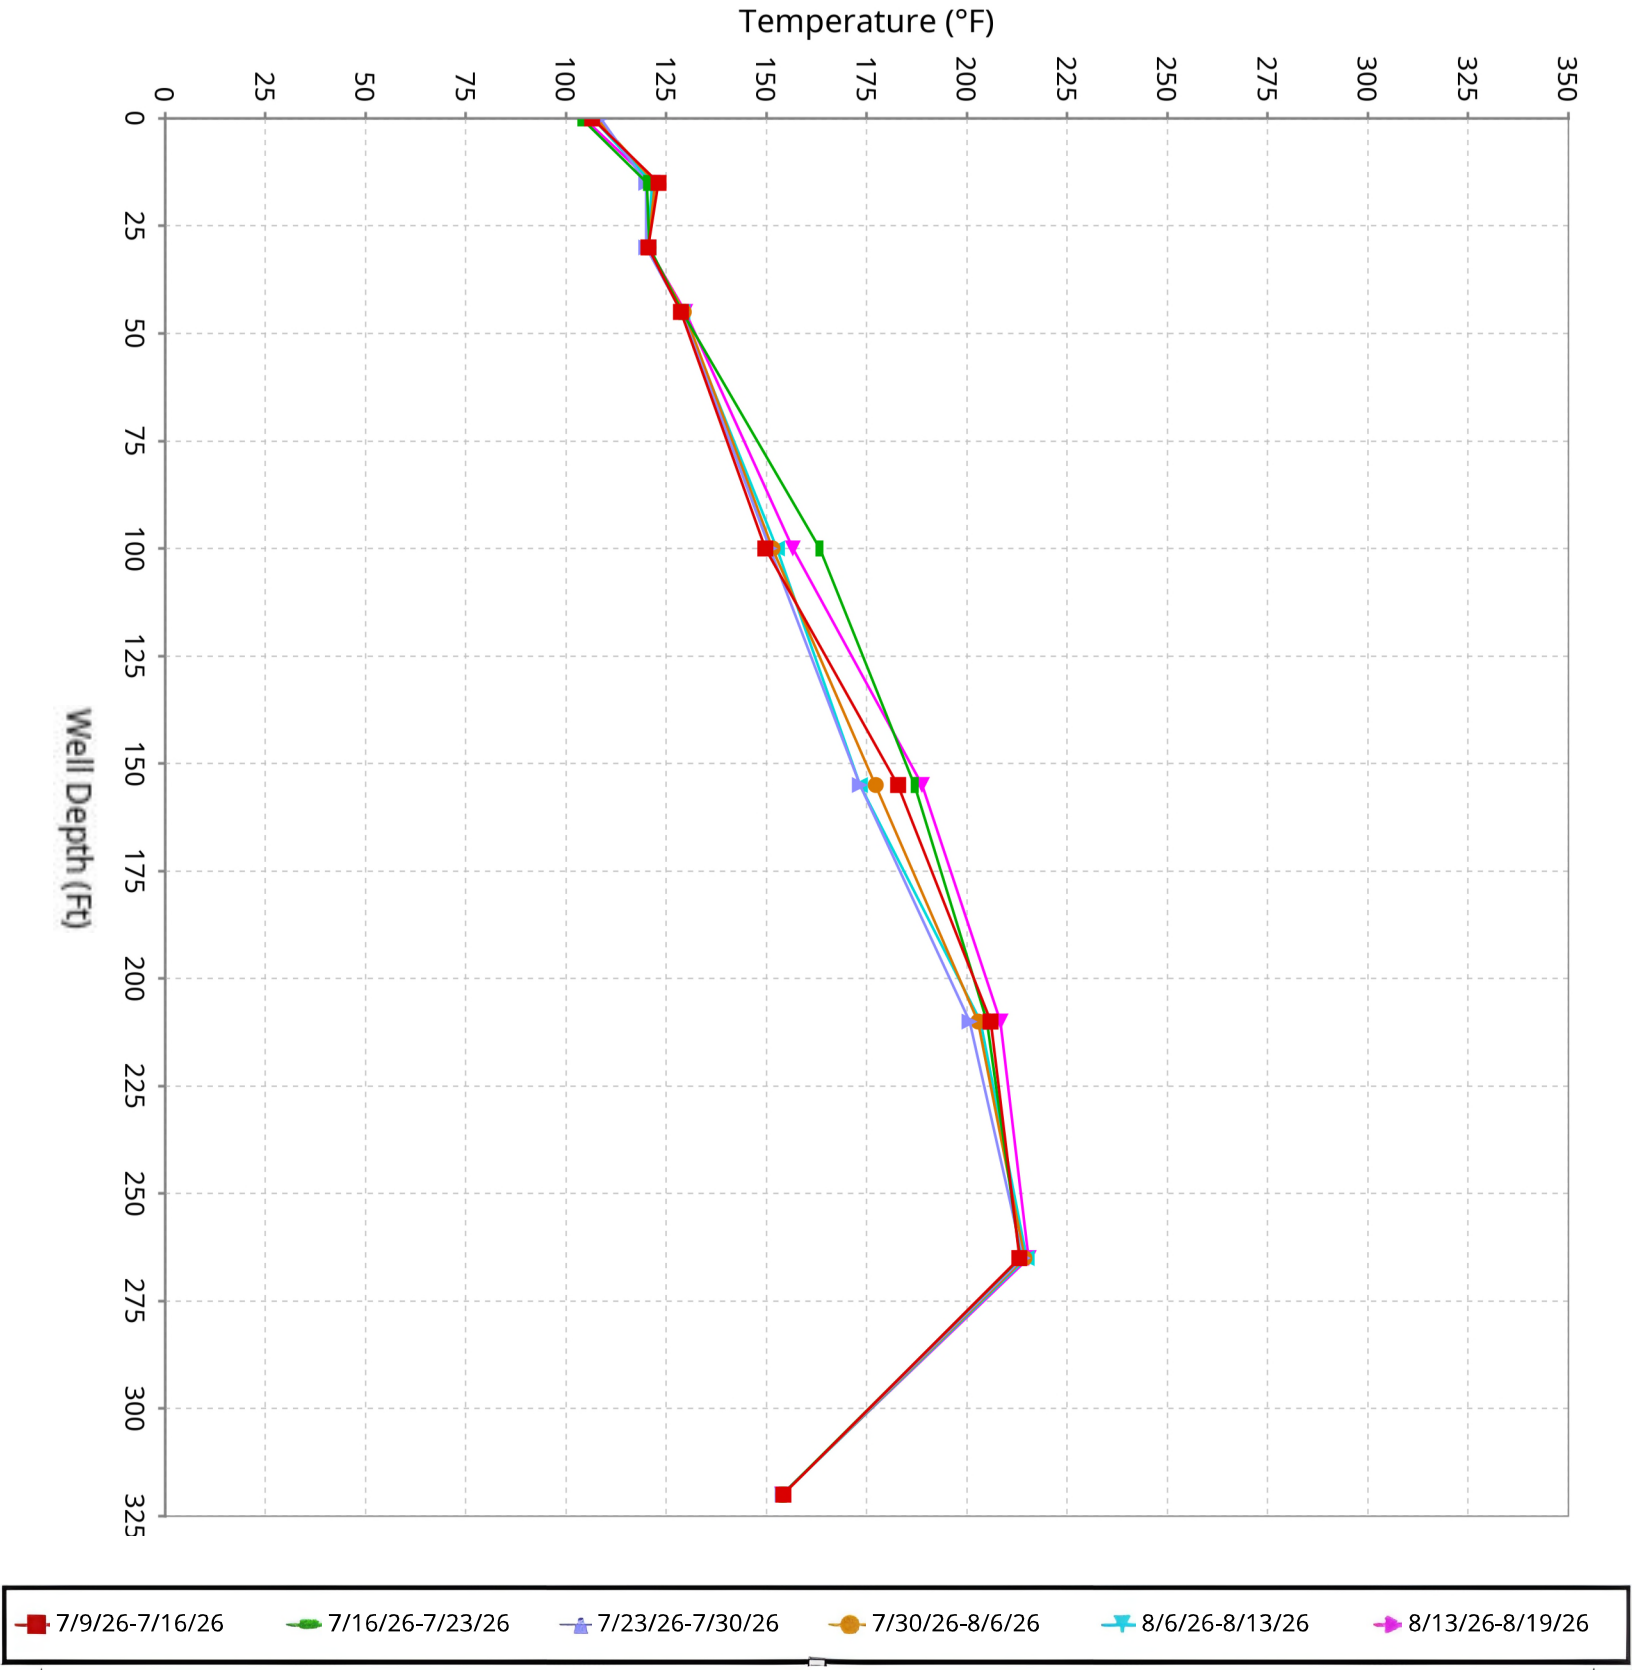

SCS ENGINEERS

Vertical Temperature Profiles from Temperature Probes atChiquita Landfill for TP-25


Maximum data for 7/9/2026 12:00 AM to 8/19/2026 12:00 AM

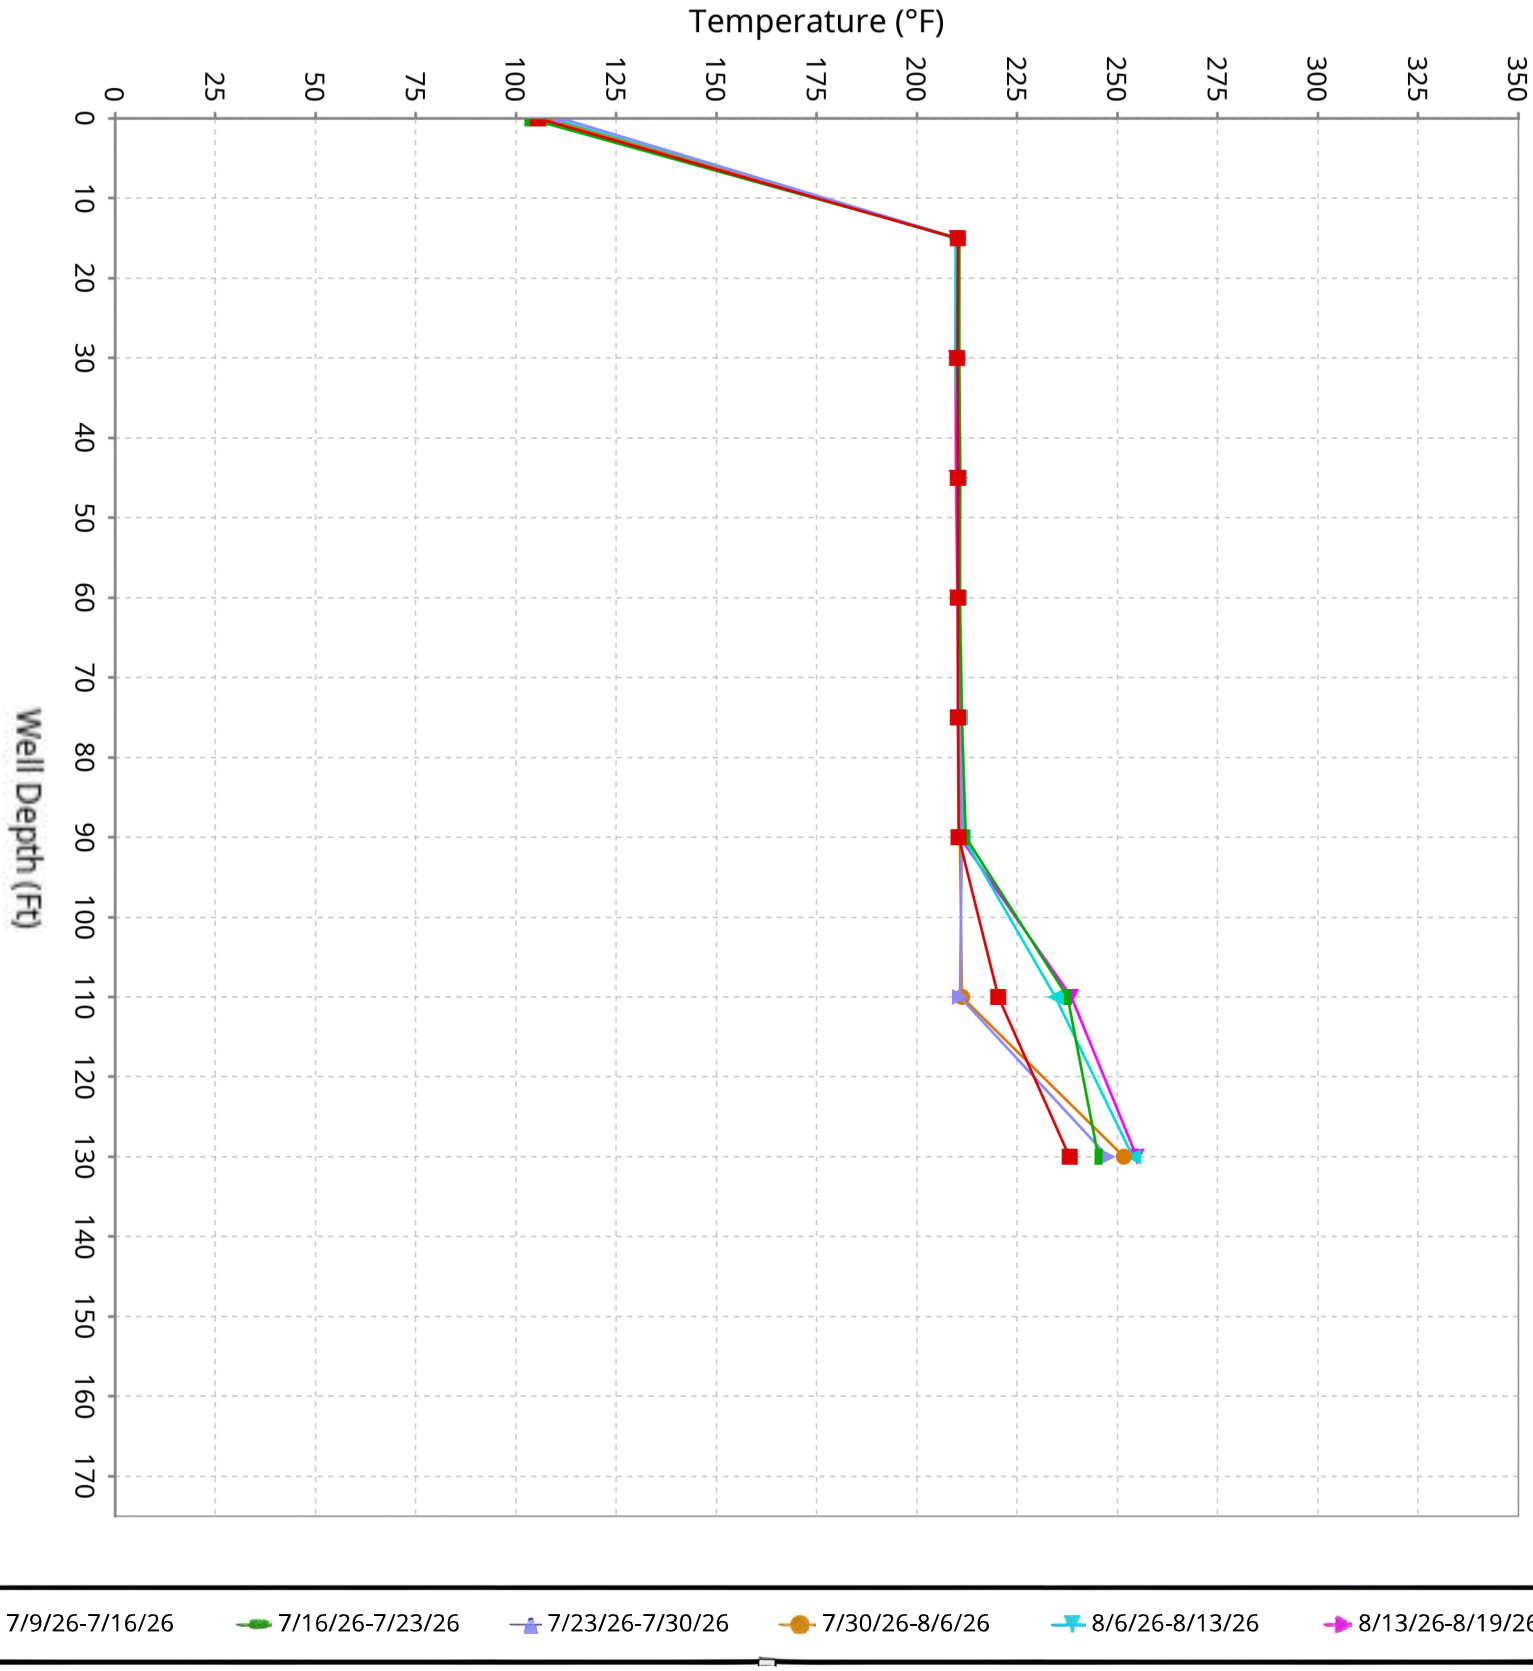

SCS ENGINEERS

Vertical Temperature Profiles from Temperature Probes atChiquita Landfill for TP-26


Maximum data for 7/9/2026 12:00 AM to 8/19/2026 12:00 AM

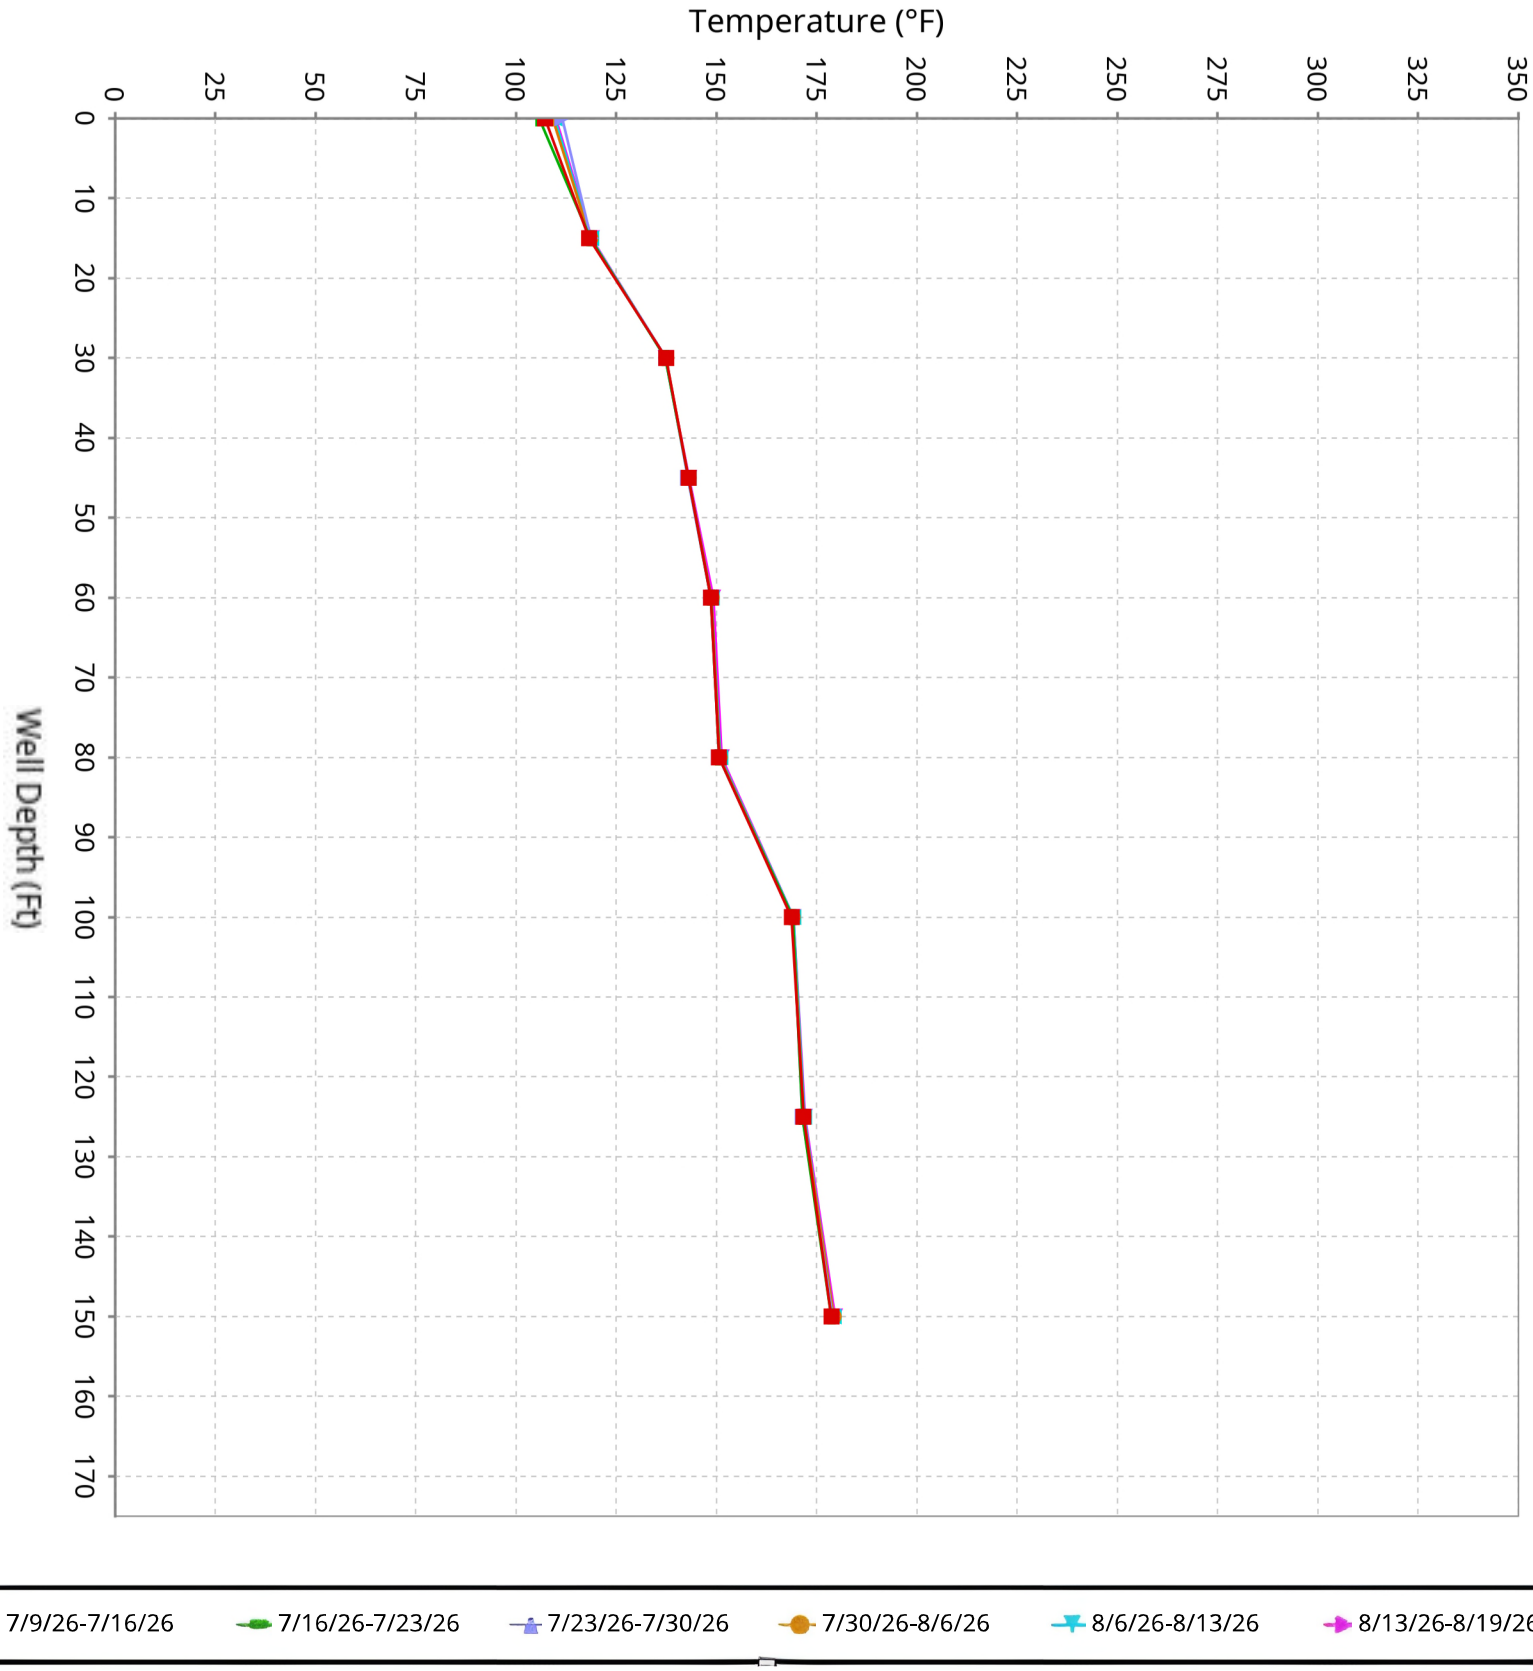

SCS ENGINEERS

Vertical Temperature Profiles from Temperature Probes atChiquita Landfill for TP-27


Maximum data for 7/9/2026 12:00 AM to 8/19/2026 12:00 AM

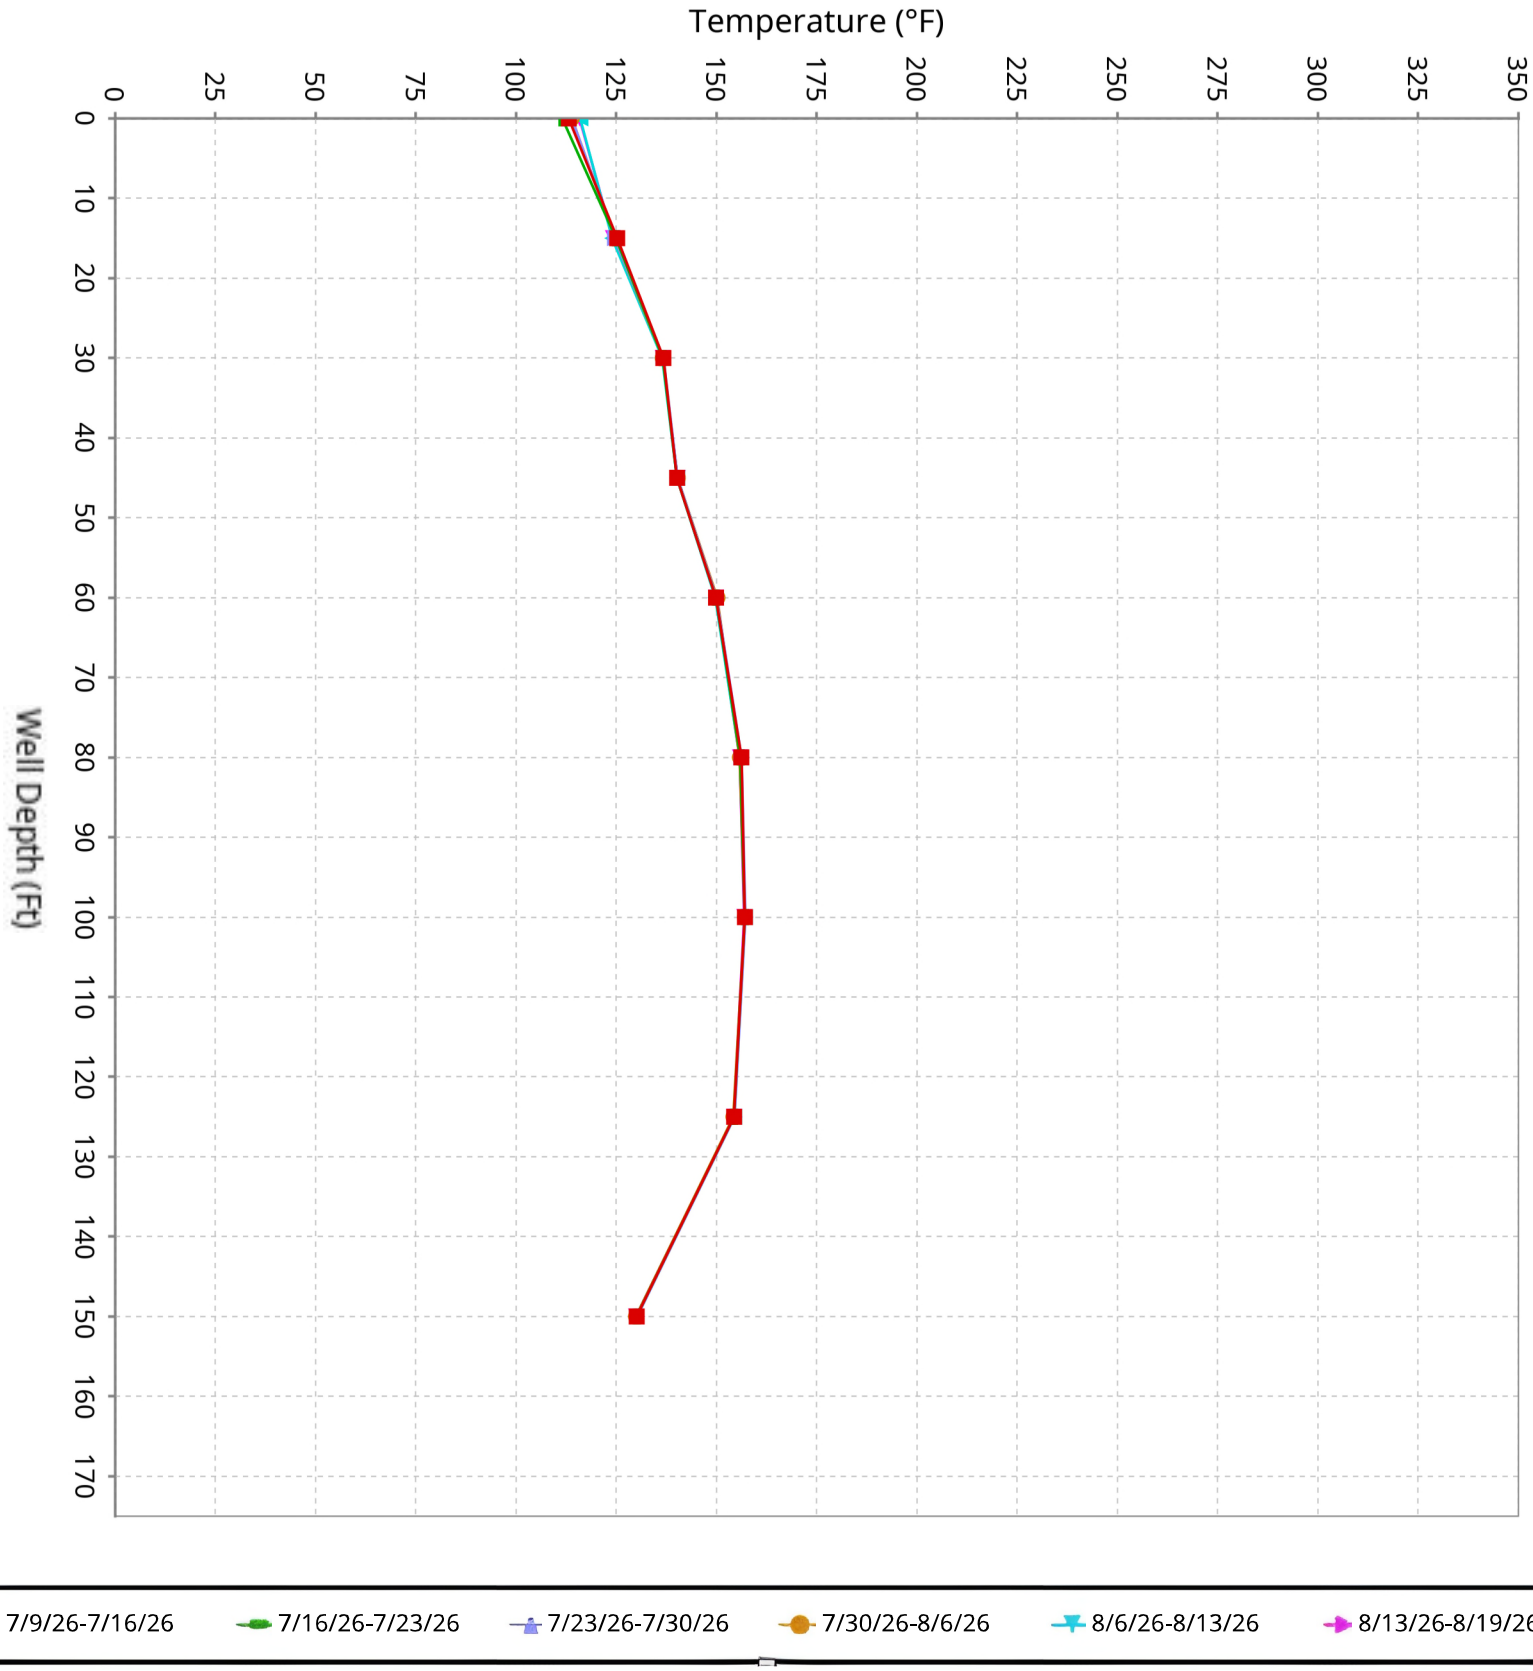

SCS ENGINEERS

Vertical Temperature Profiles from Temperature Probes atChiquita Landfill for TP-28


Maximum data for 7/9/2026 12:00 AM to 8/19/2026 12:00 AM

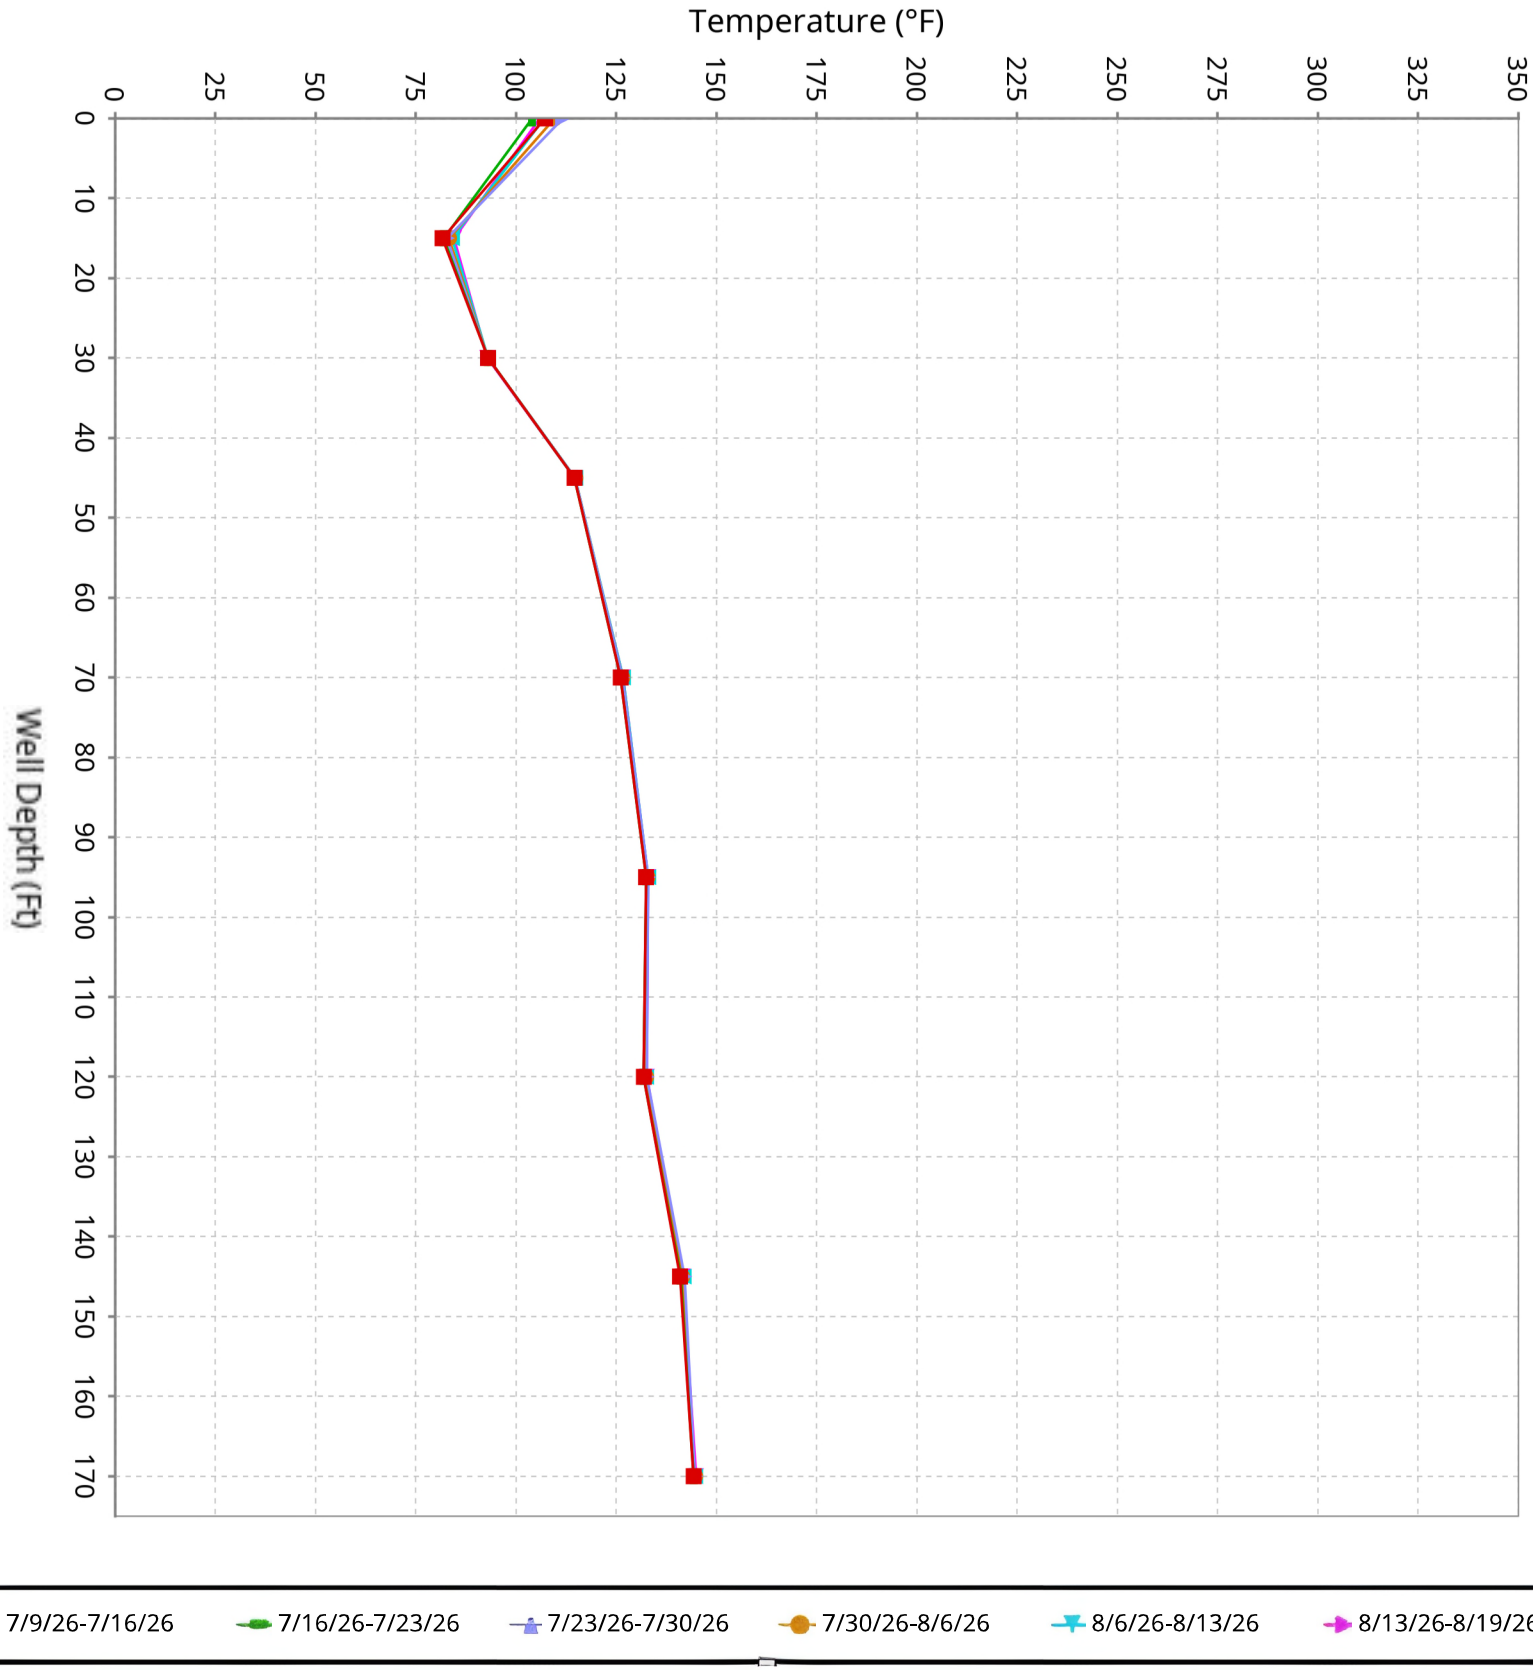

SCS ENGINEERS

Vertical Temperature Profiles from Temperature Probes atChiquita Landfill for TP-29


Maximum data for 7/9/2026 12:00 AM to 8/19/2026 12:00 AM

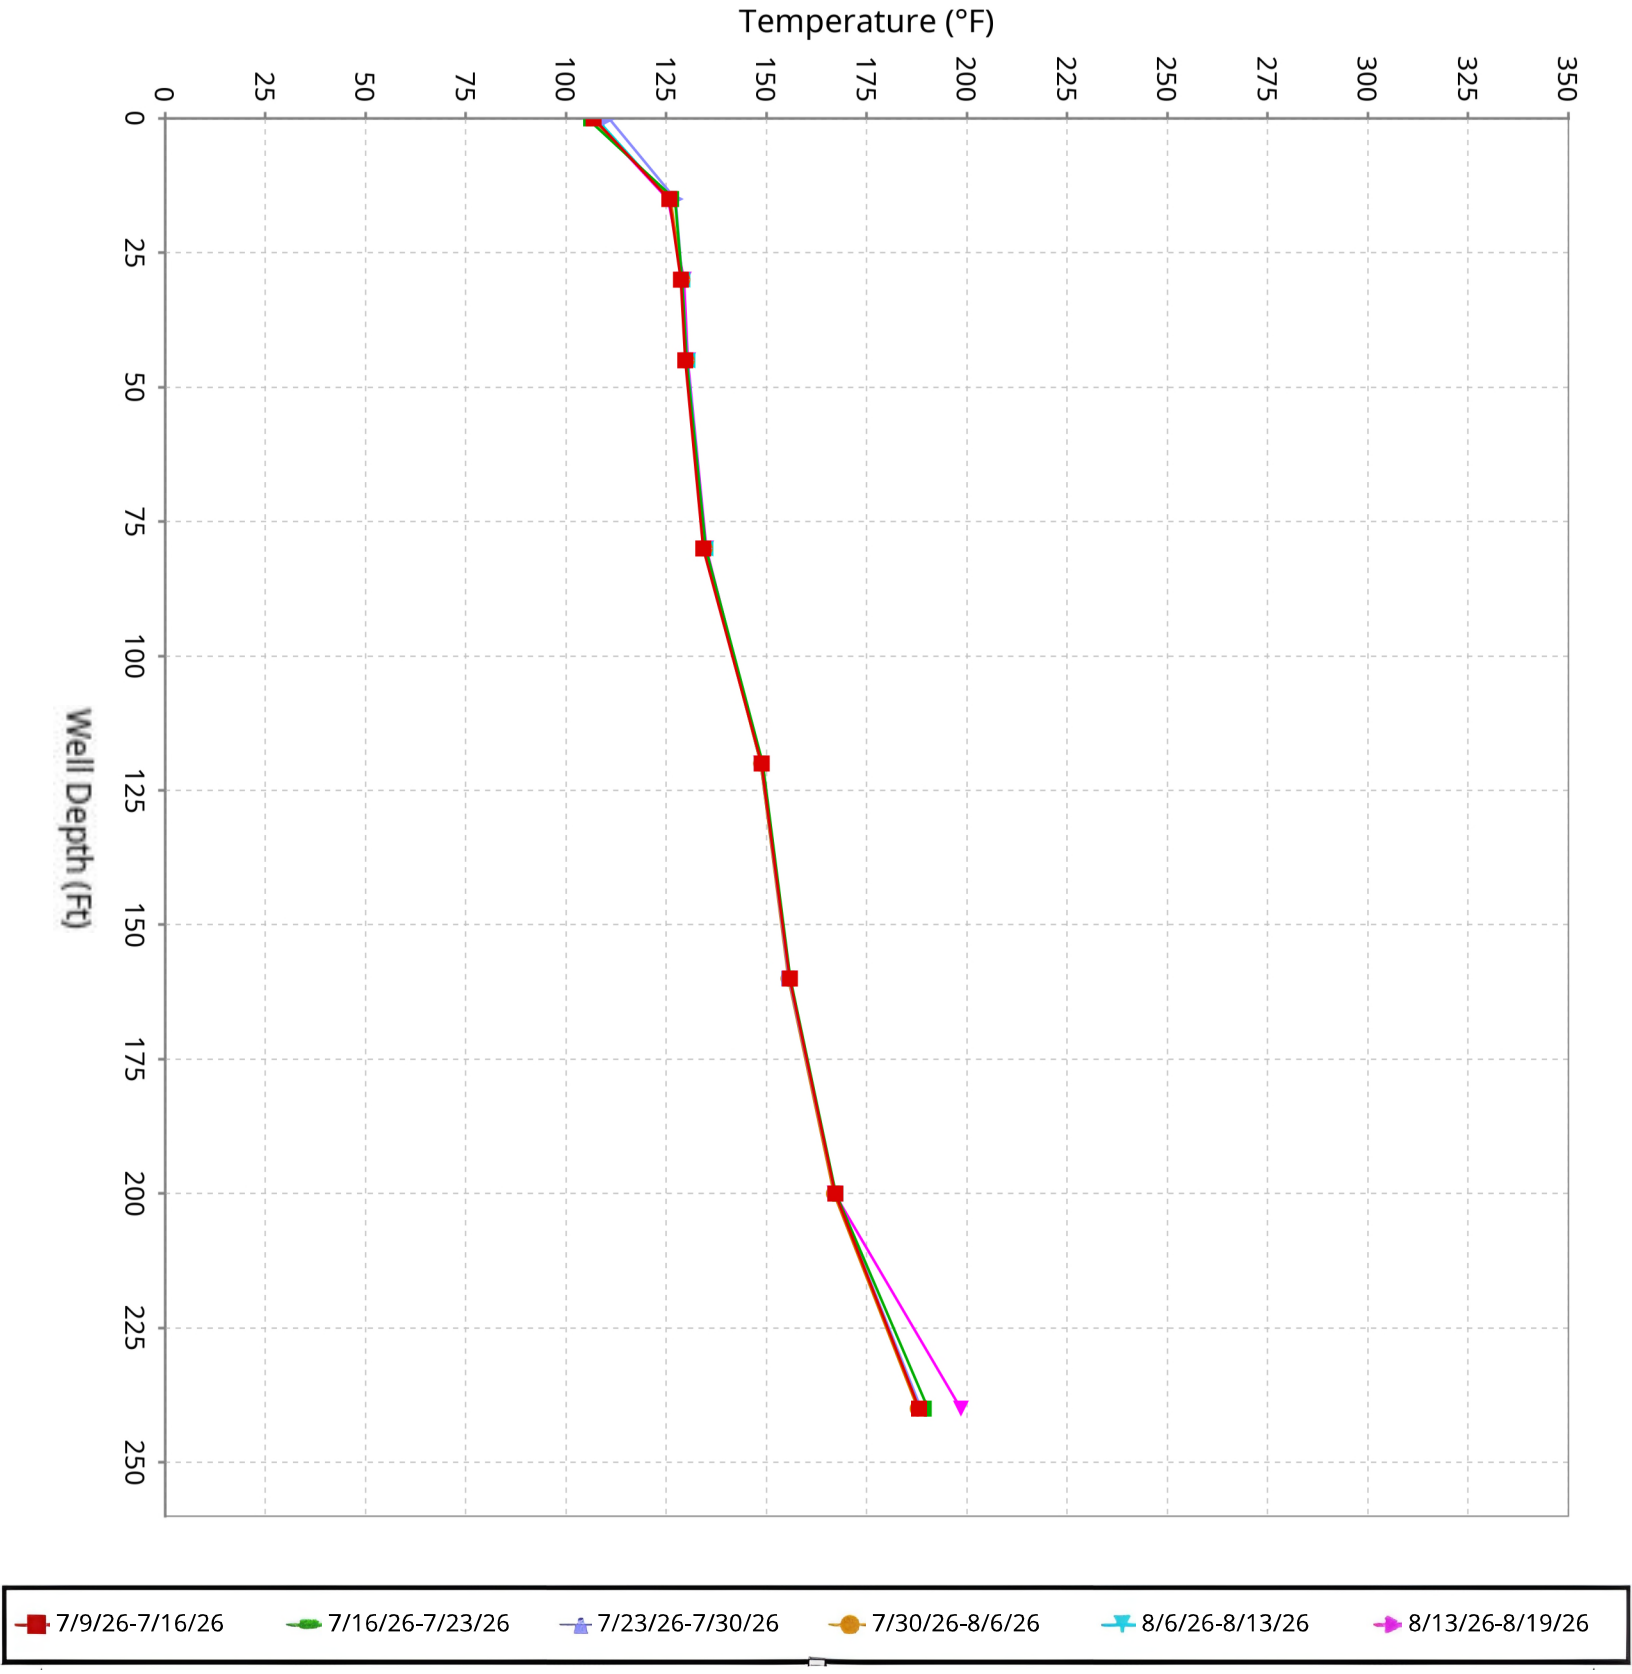

SCS ENGINEERS

Vertical Temperature Profiles from Temperature Probes atChiquita Landfill for TP-30


Maximum data for 7/9/2026 12:00 AM to 8/19/2026 12:00 AM

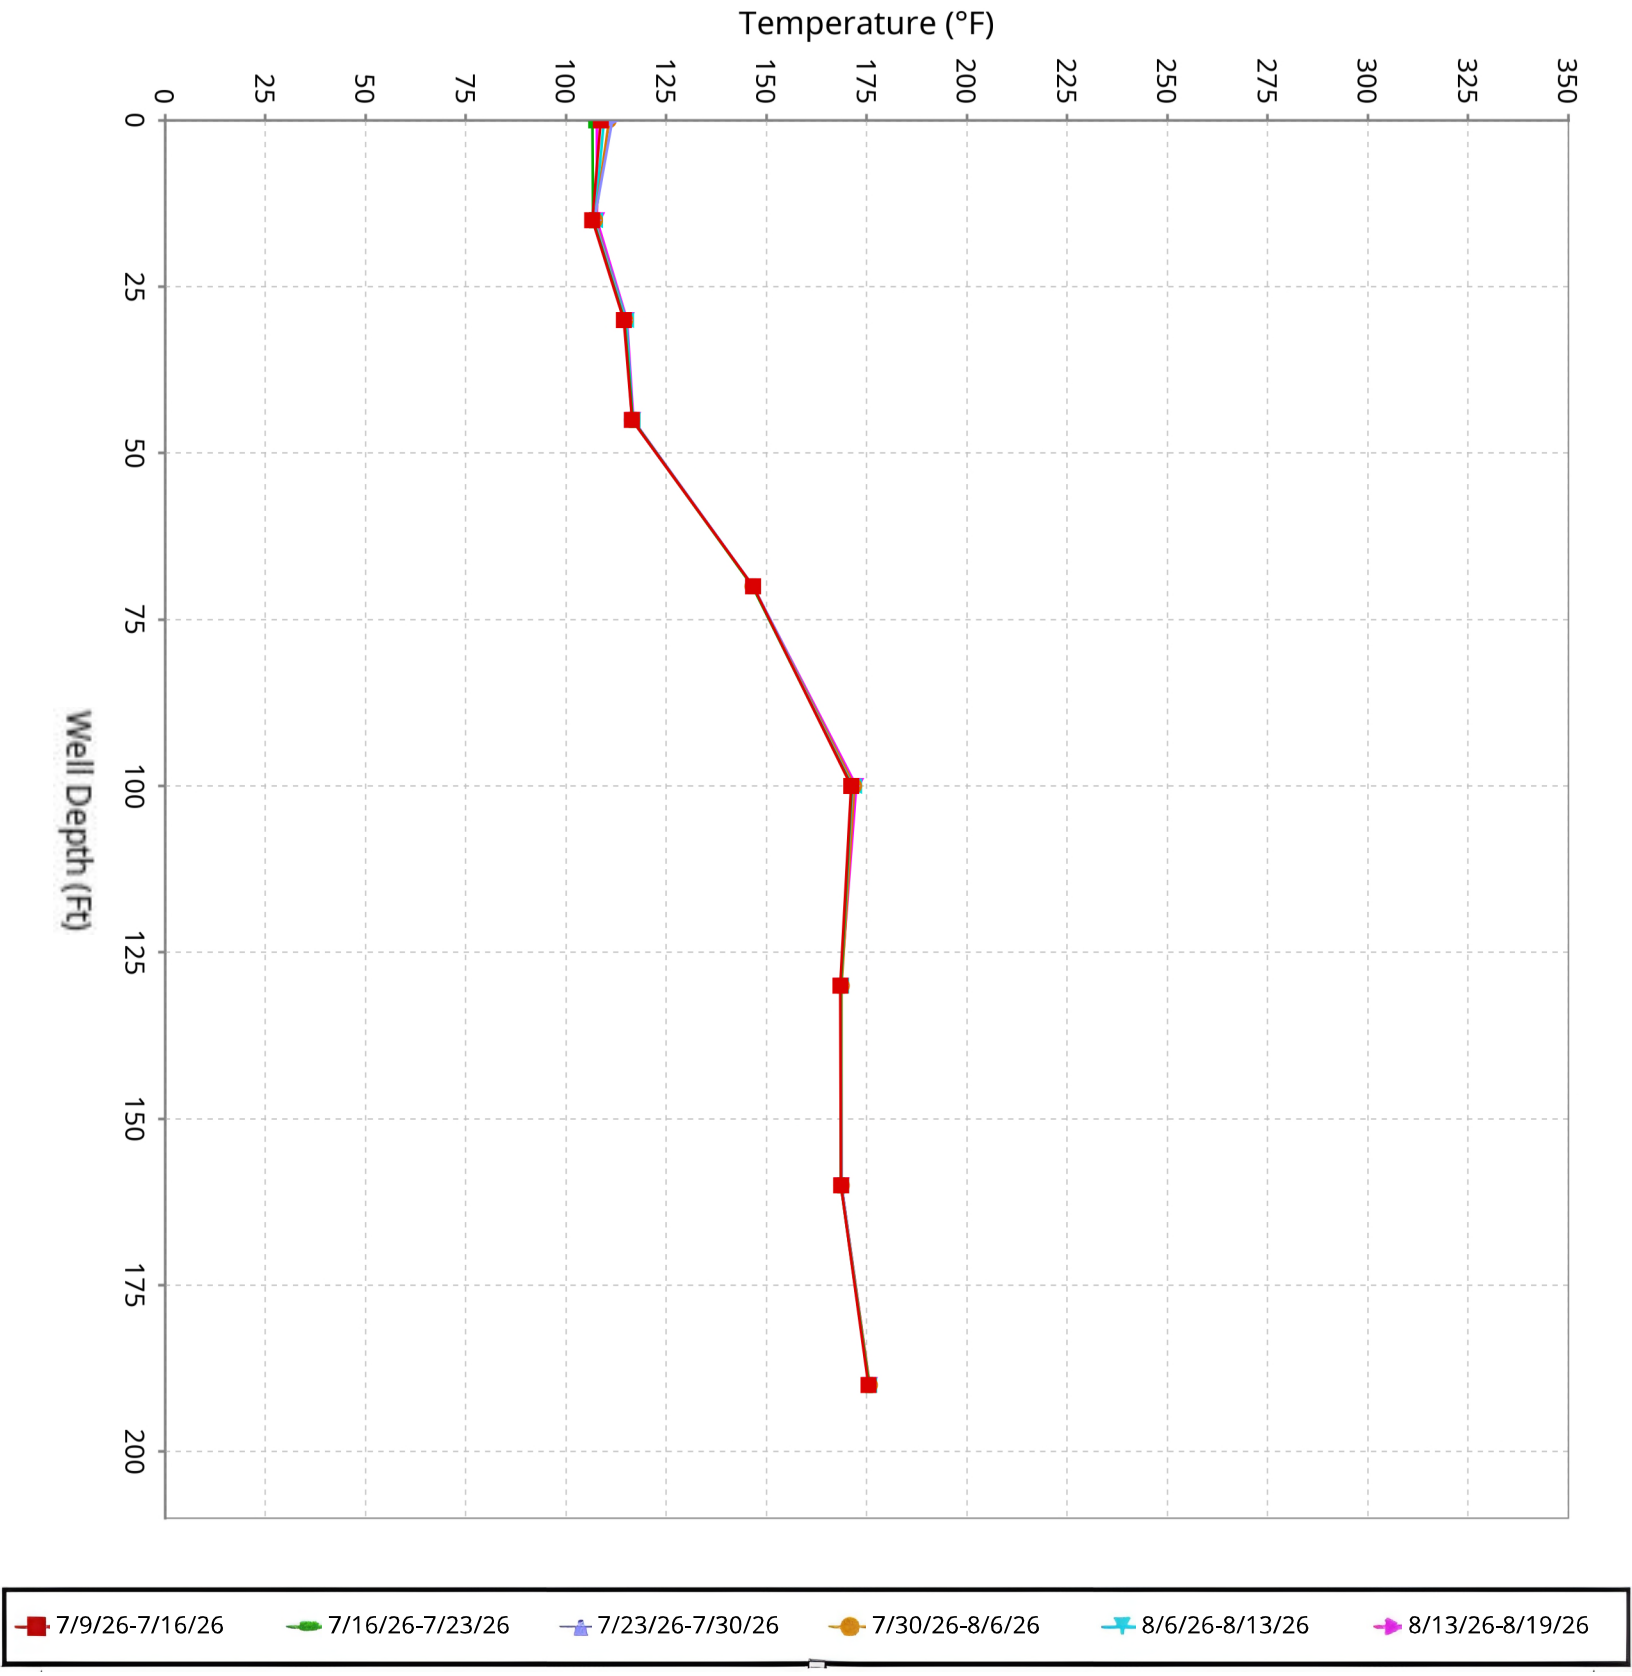

SCS ENGINEERS

Vertical Temperature Profiles from Temperature Probes atChiquita Landfill for TP-31


Maximum data for 7/9/2026 12:00 AM to 8/19/2026 12:00 AM

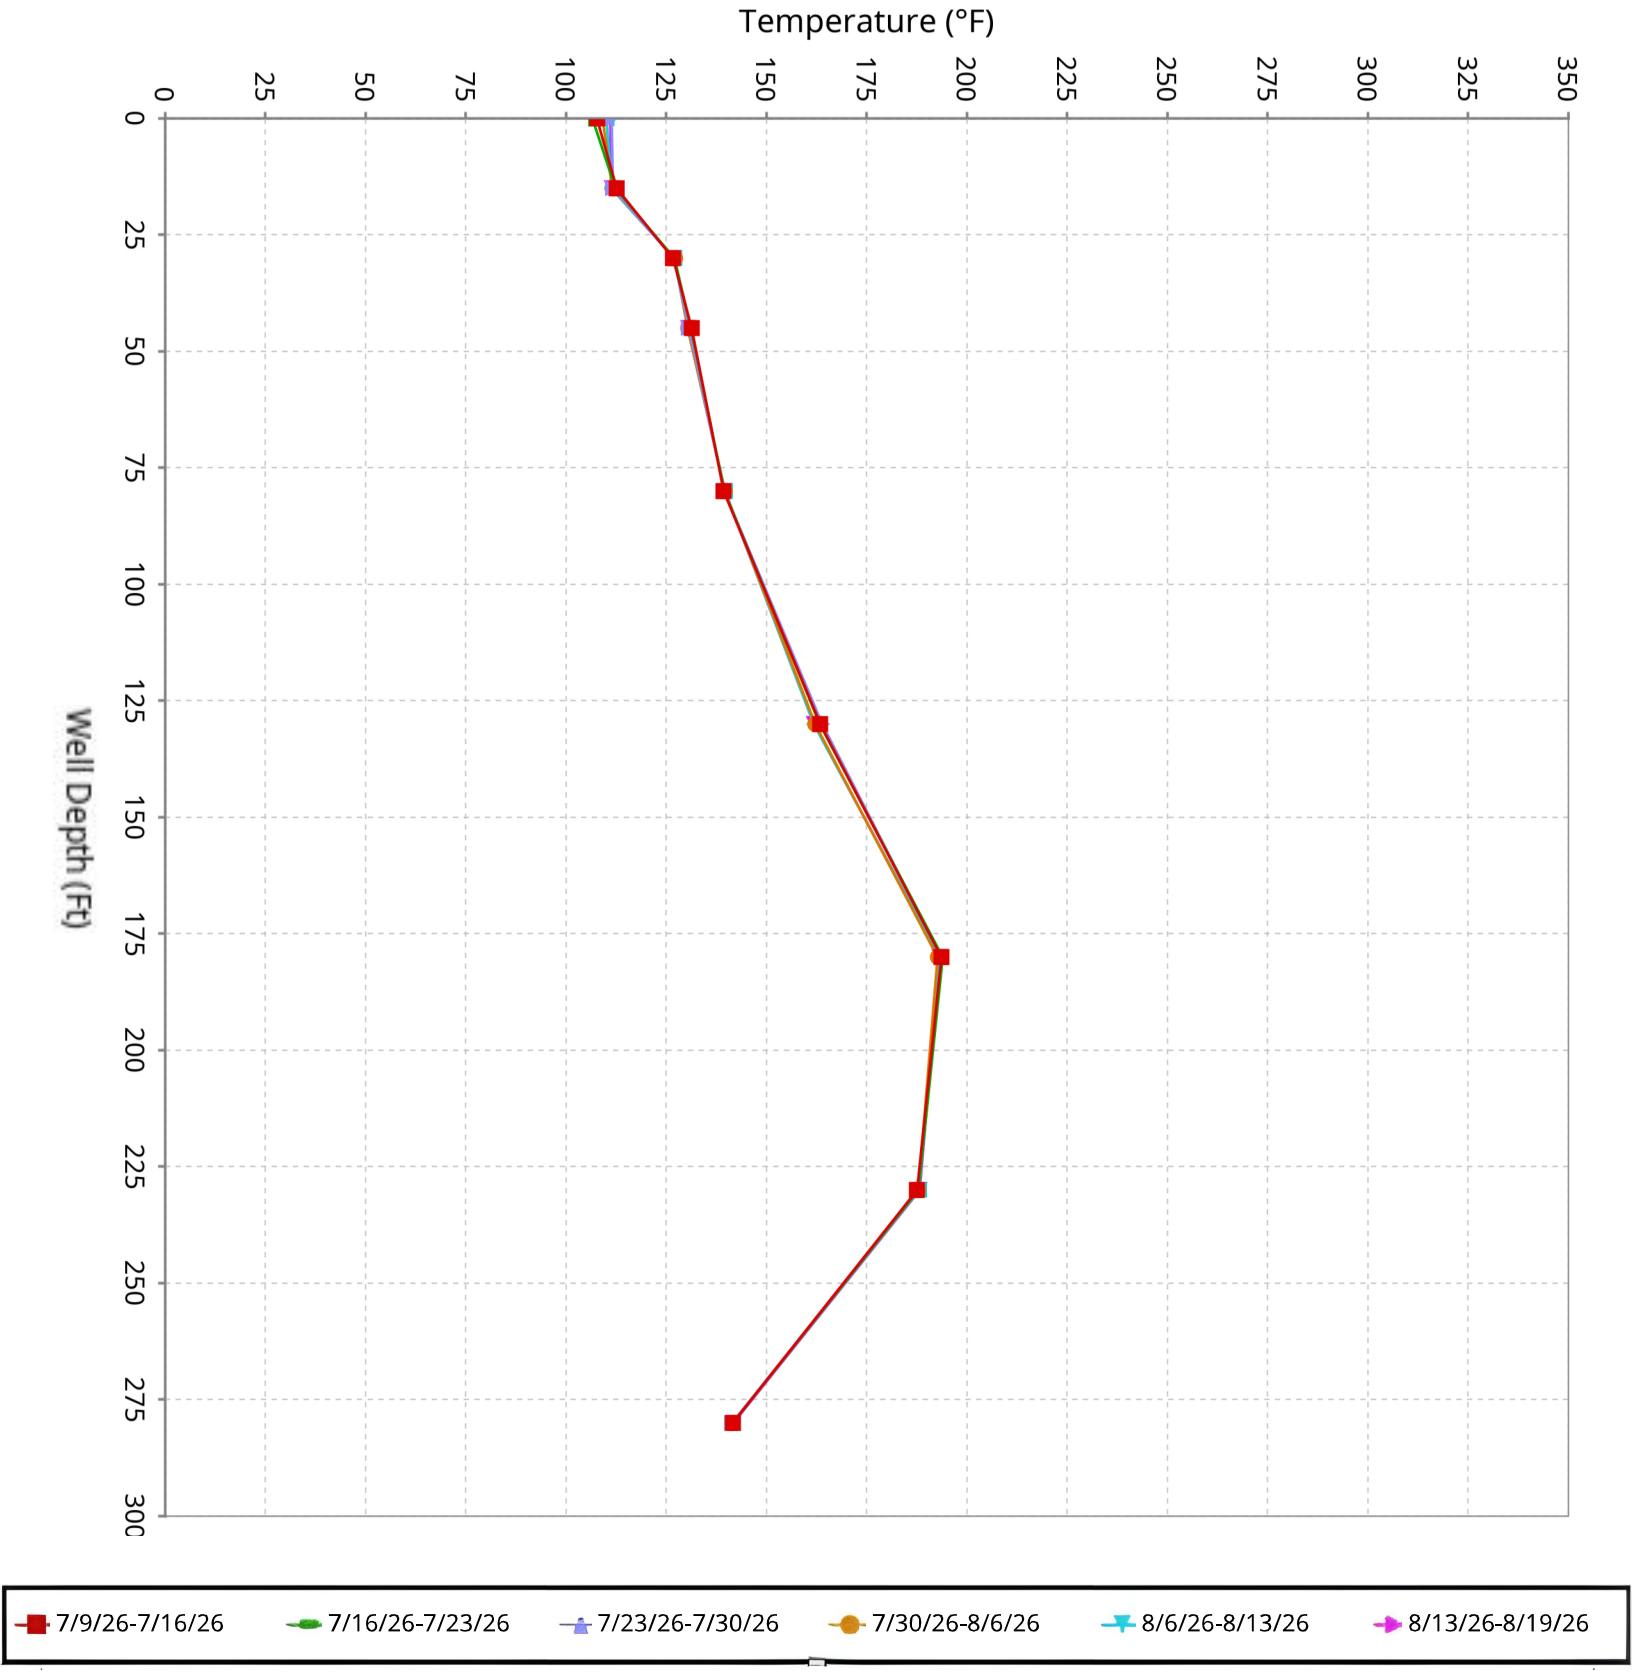

SCS ENGINEERS

Vertical Temperature Profiles from Temperature Probes atChiquita Landfill for TP-32


Maximum data for 7/9/2026 12:00 AM to 8/19/2026 12:00 AM

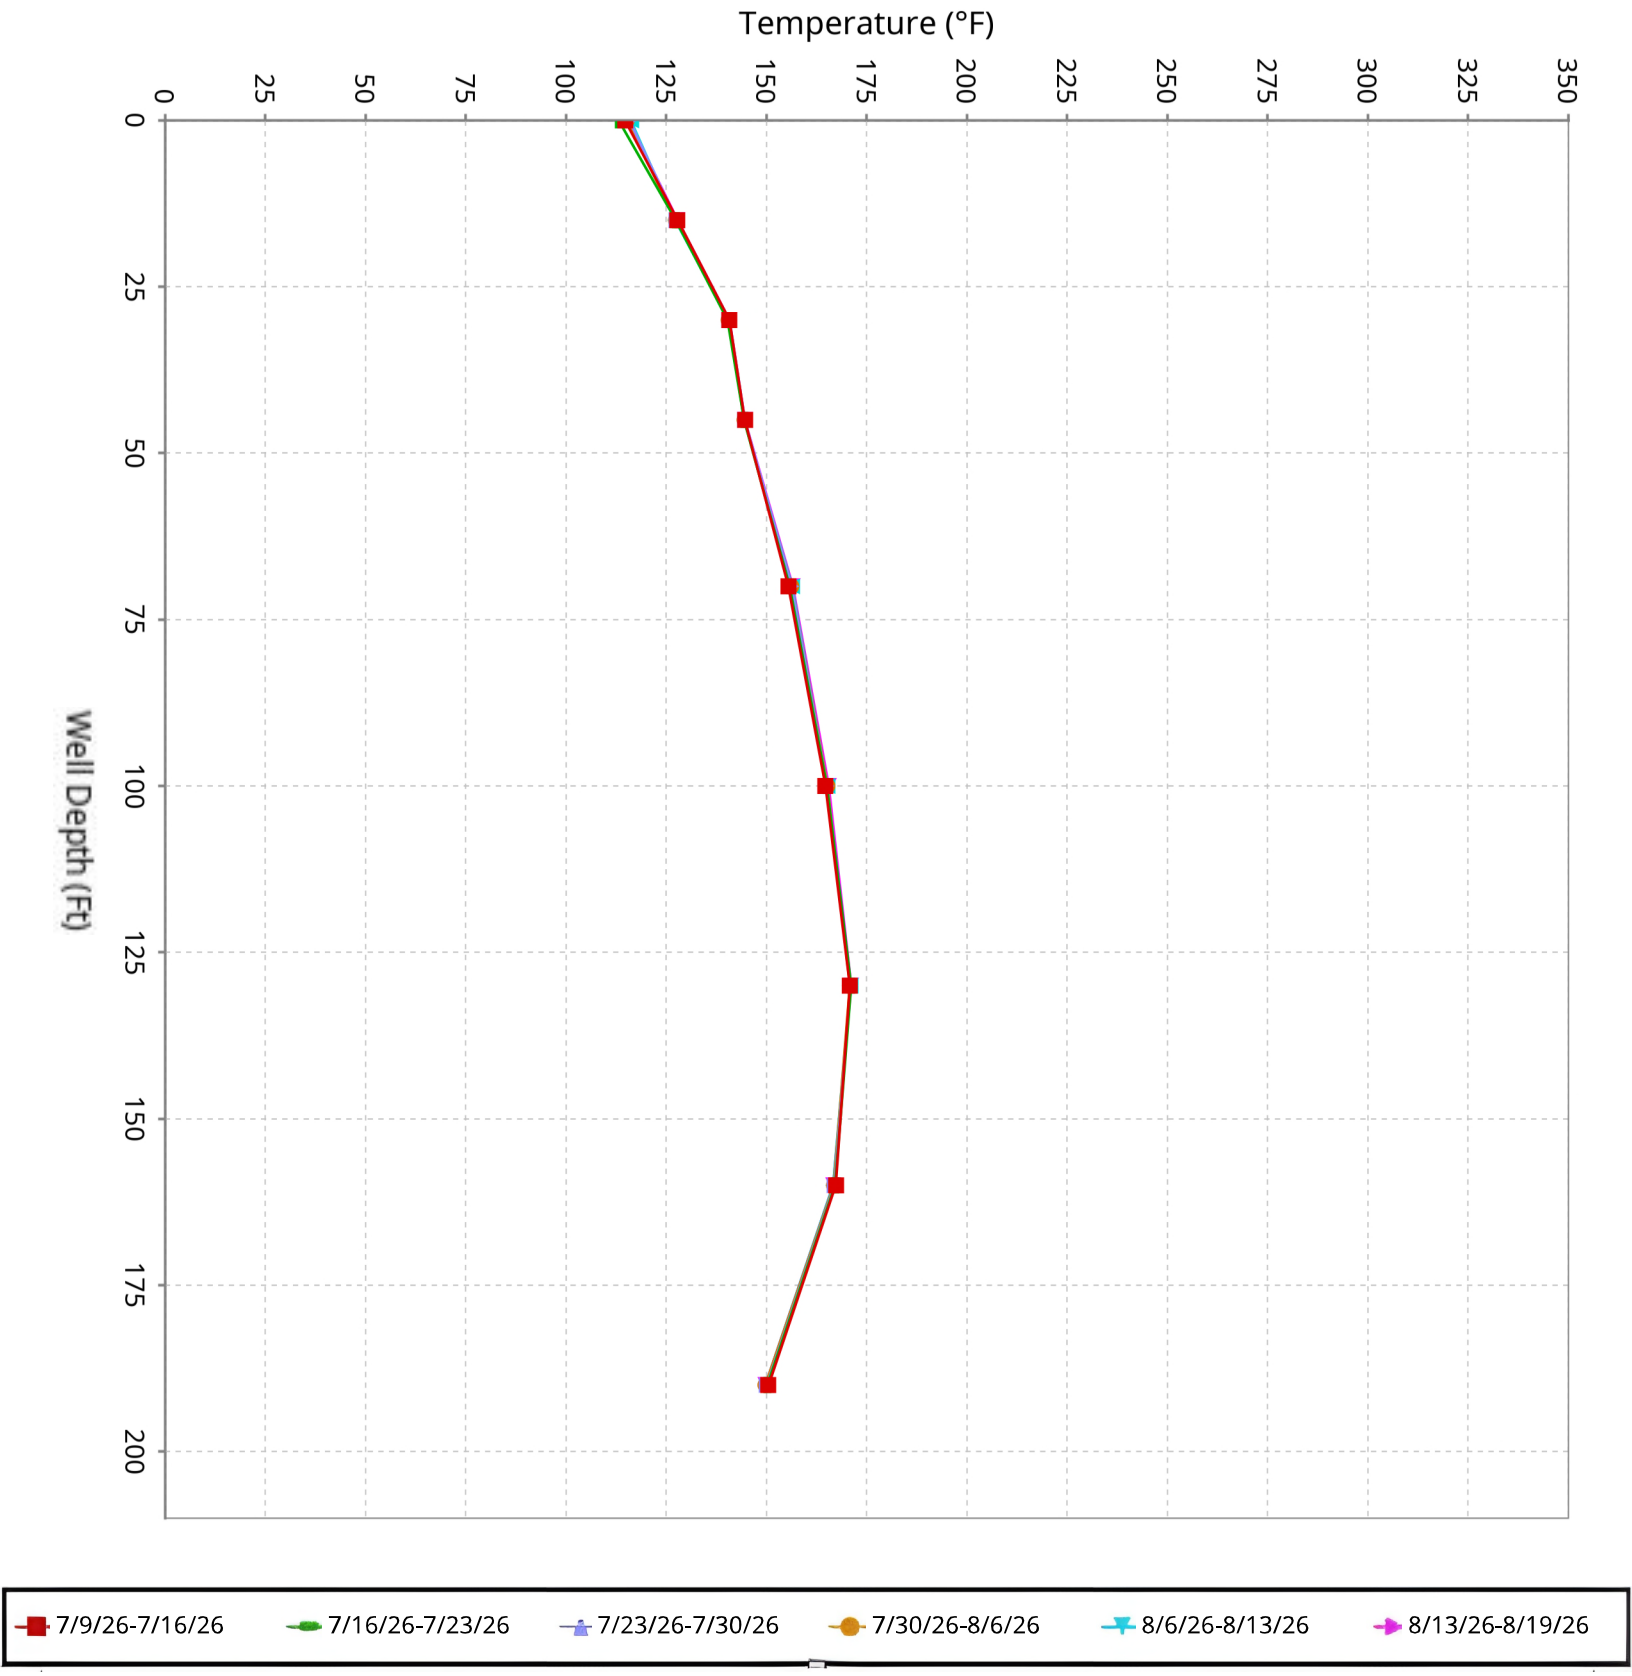

SCS ENGINEERS

Vertical Temperature Profiles from Temperature Probes atChiquita Landfill for TP-33


Maximum data for 7/9/2026 12:00 AM to 8/19/2026 12:00 AM

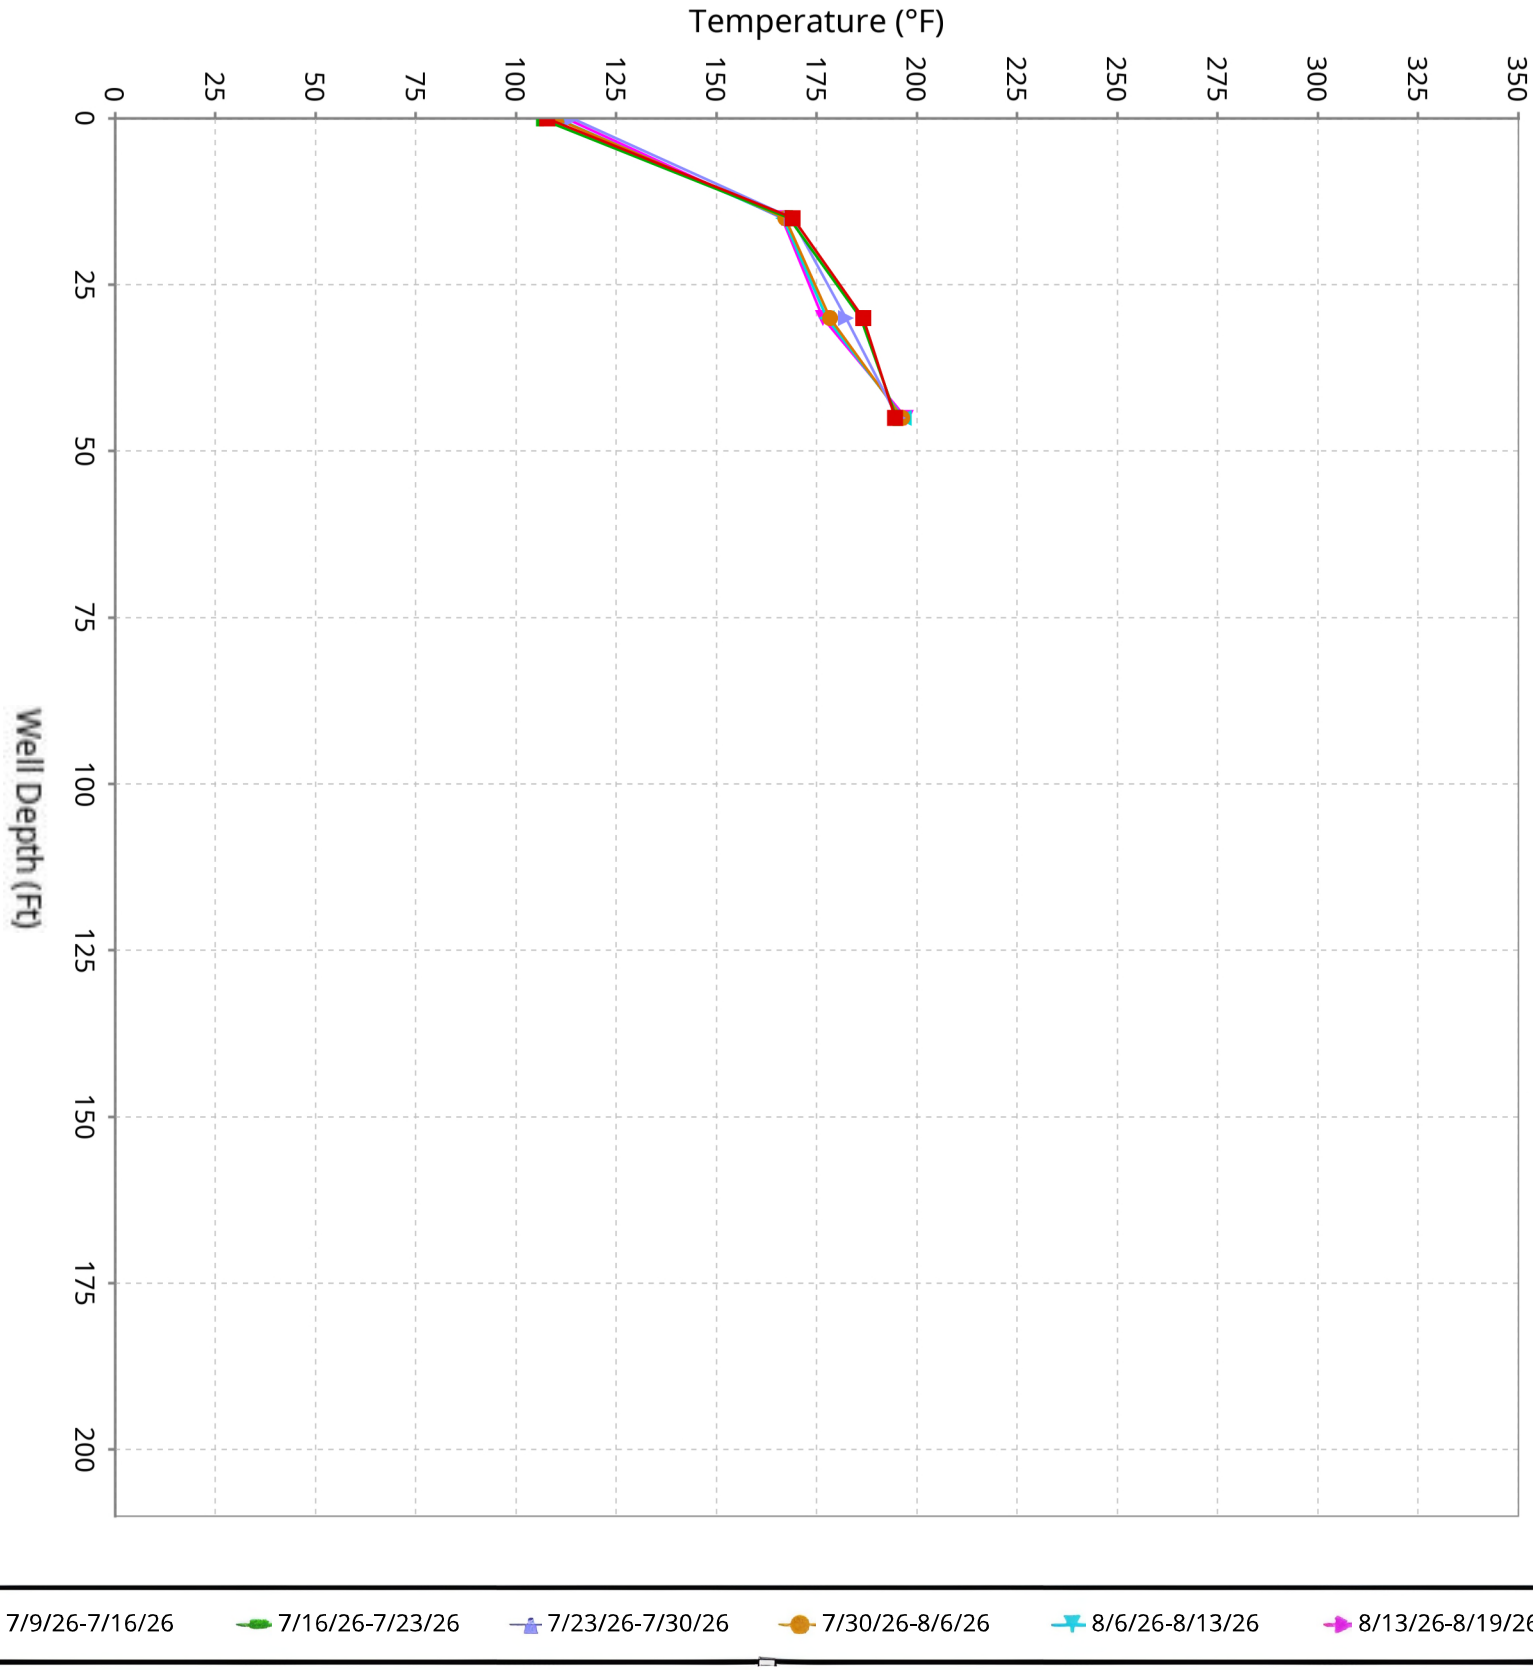

SCS ENGINEERS

Vertical Temperature Profiles from Temperature Probes atChiquita Landfill for TP-34


Maximum data for 7/9/2026 12:00 AM to 8/19/2026 12:00 AM

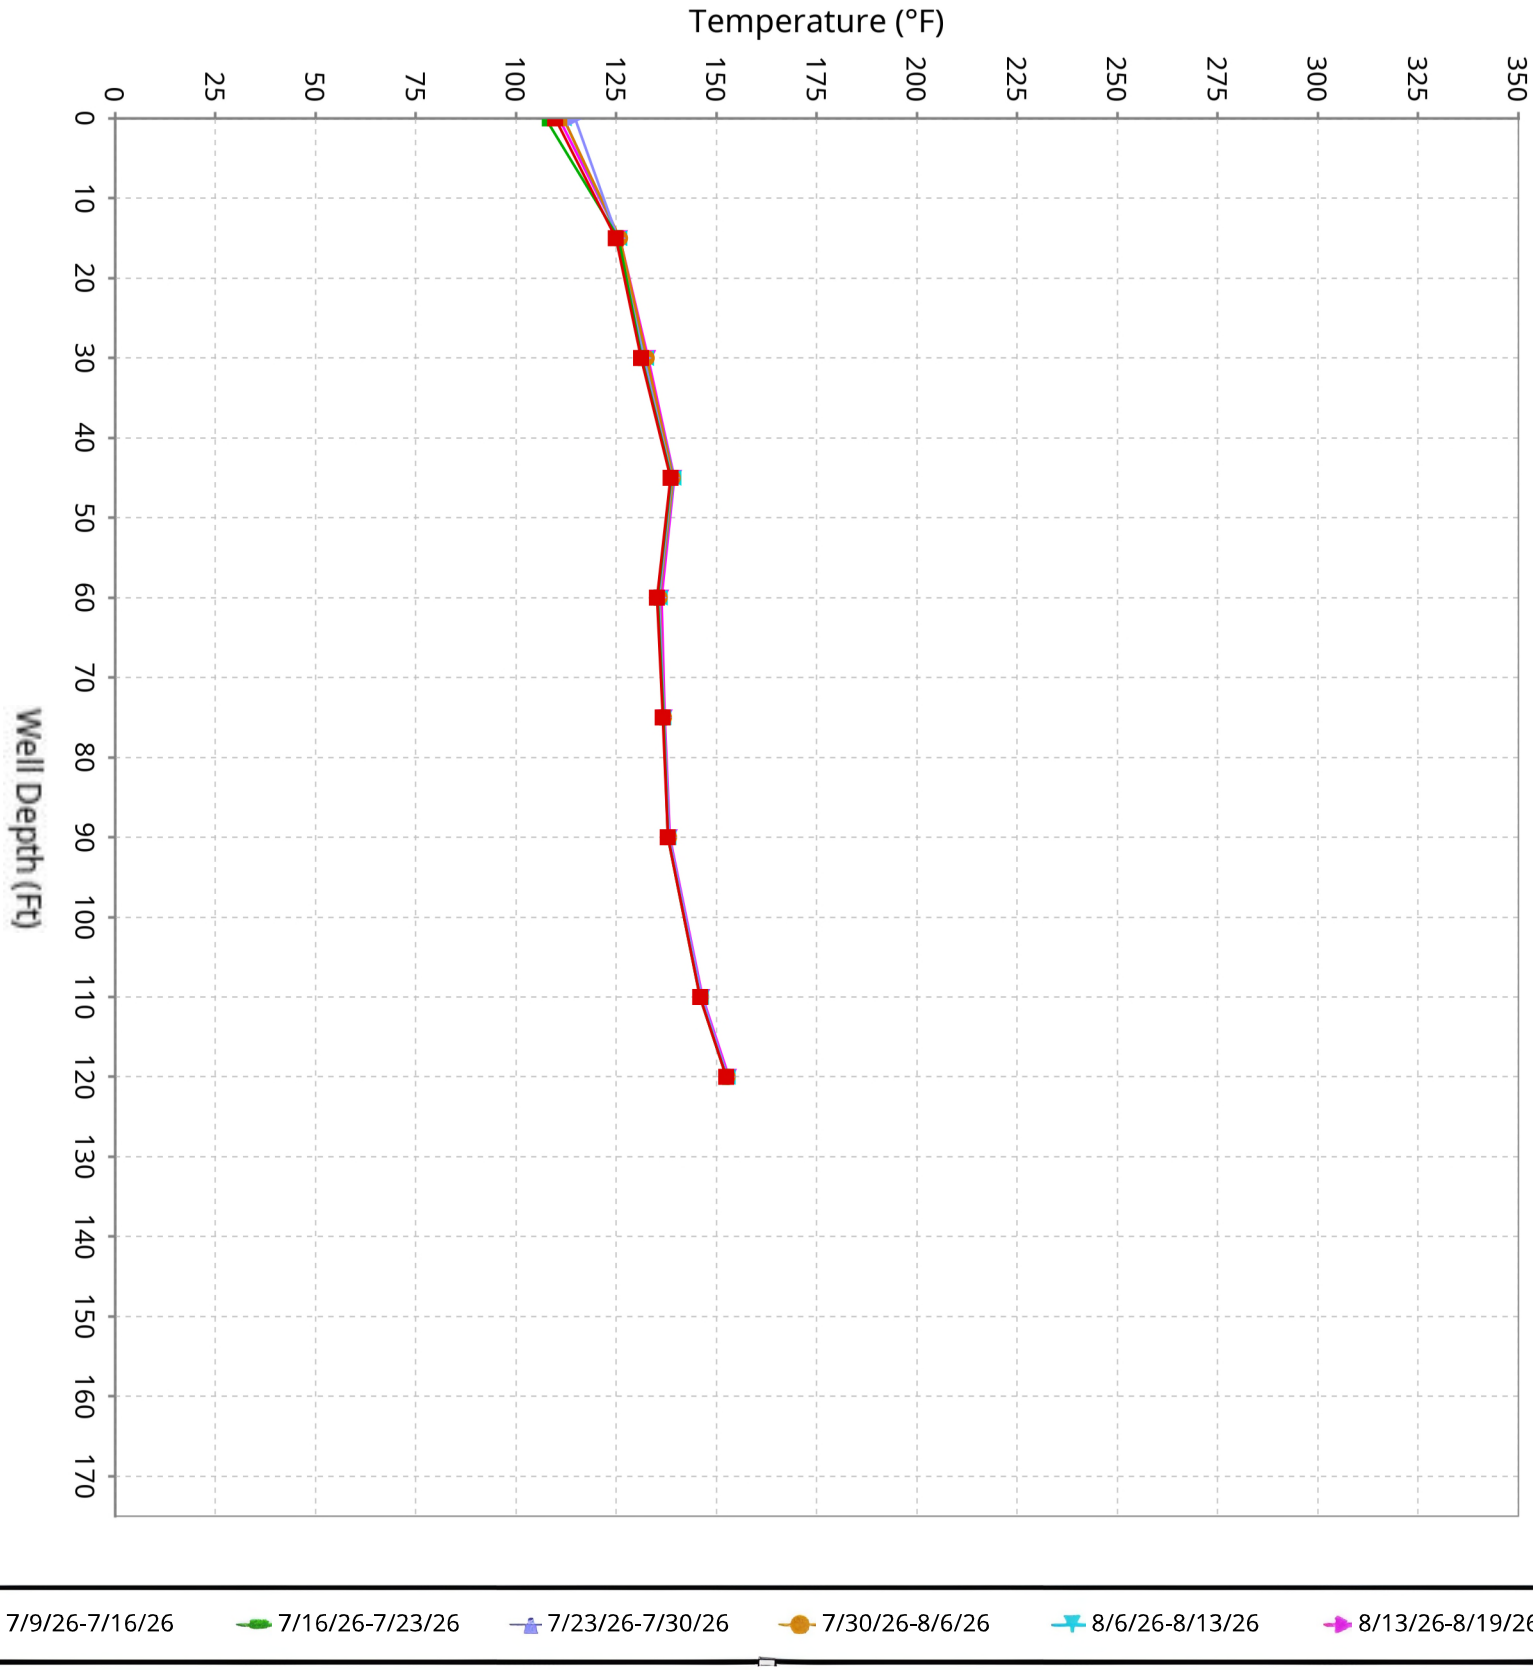

SCS ENGINEERS

Vertical Temperature Profiles from Temperature Probes atChiquita Landfill for TP-35


Maximum data for 7/9/2026 12:00 AM to 8/19/2026 12:00 AM

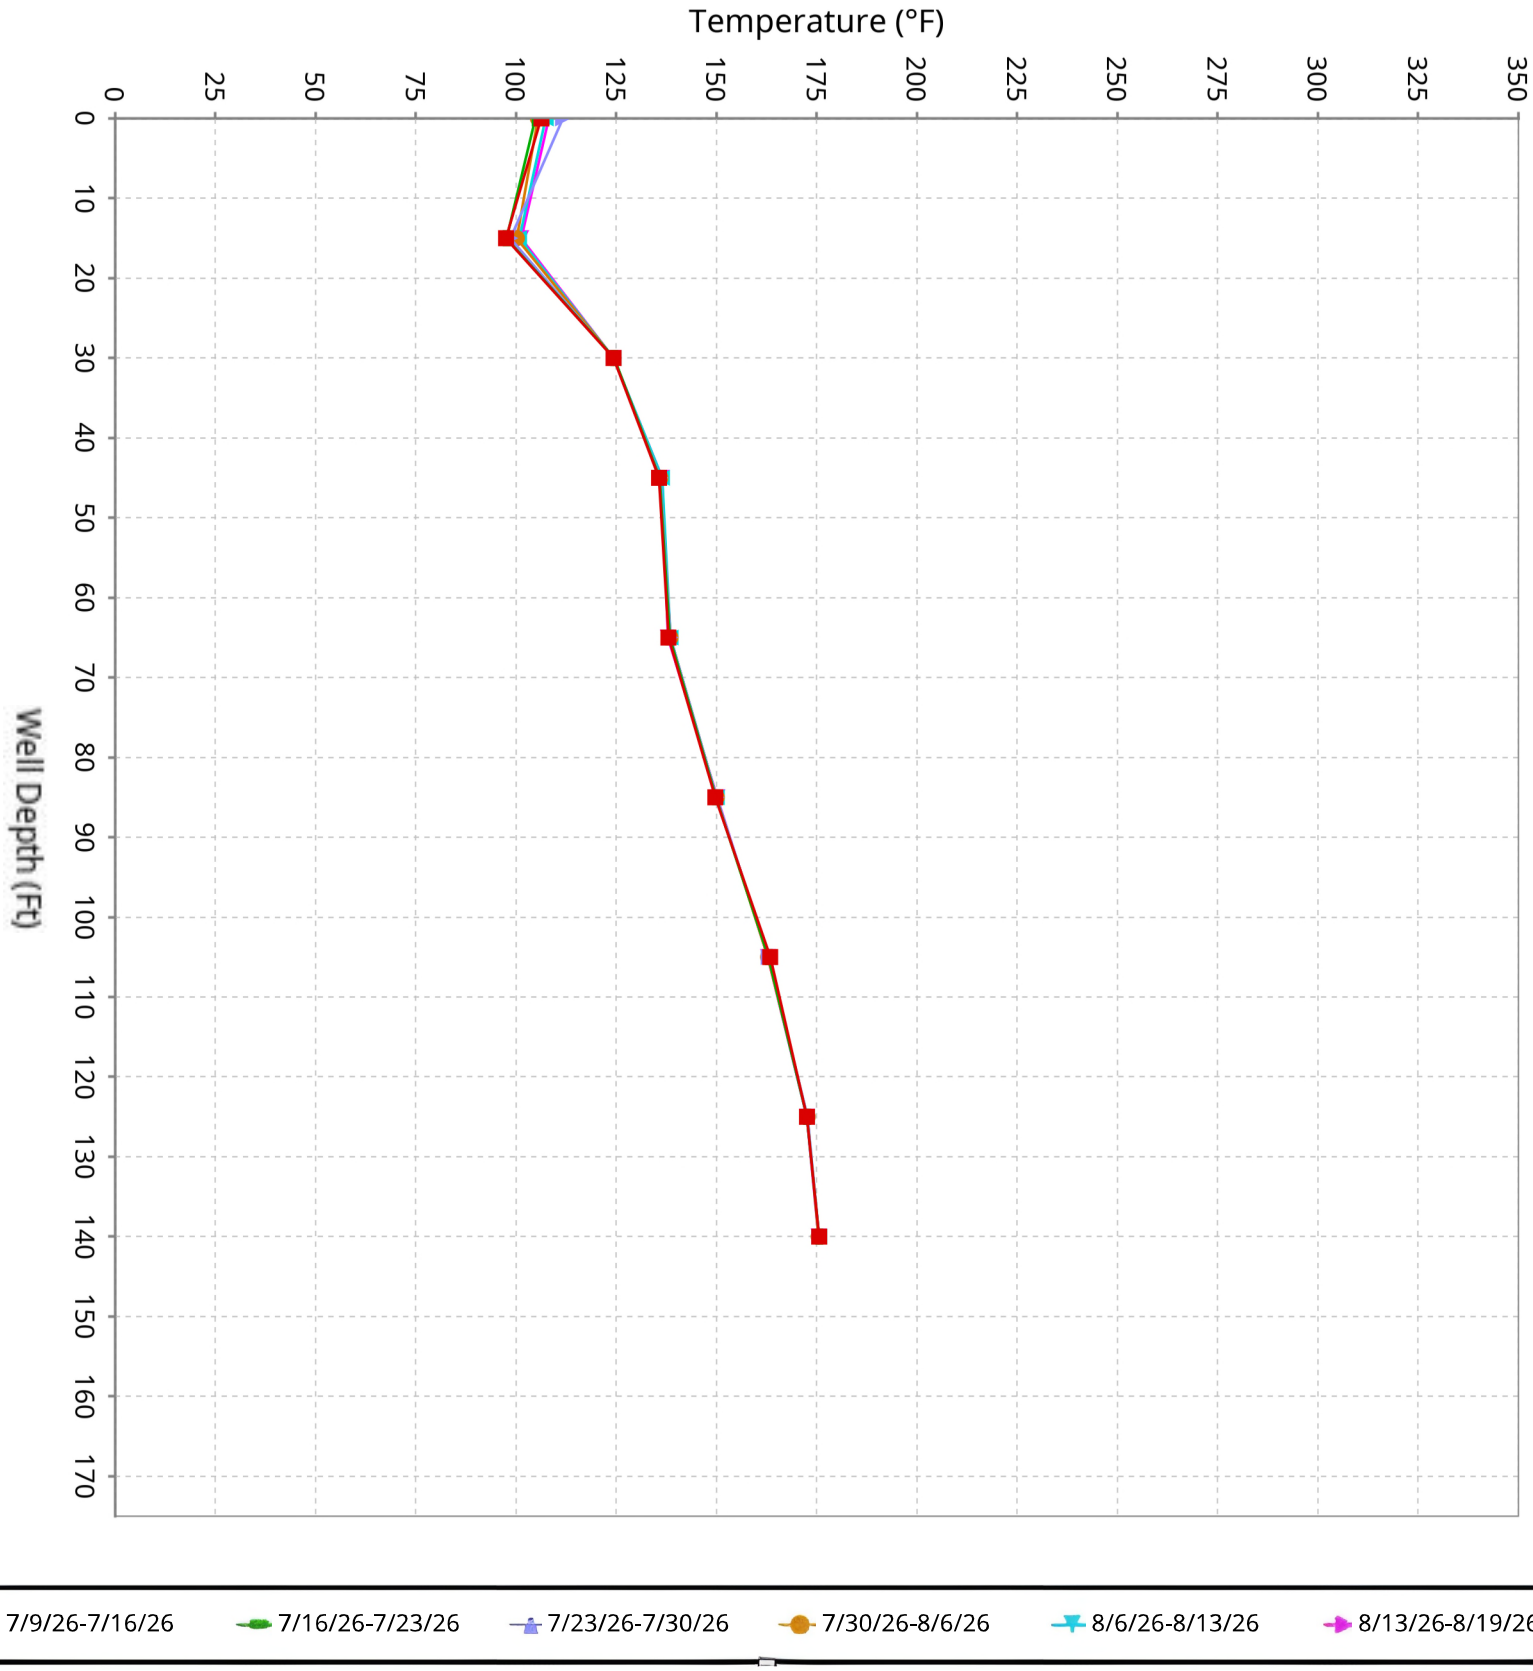

SCS ENGINEERS

Vertical Temperature Profiles from Temperature Probes atChiquita Landfill for TP-36


Maximum data for 7/9/2026 12:00 AM to 8/19/2026 12:00 AM

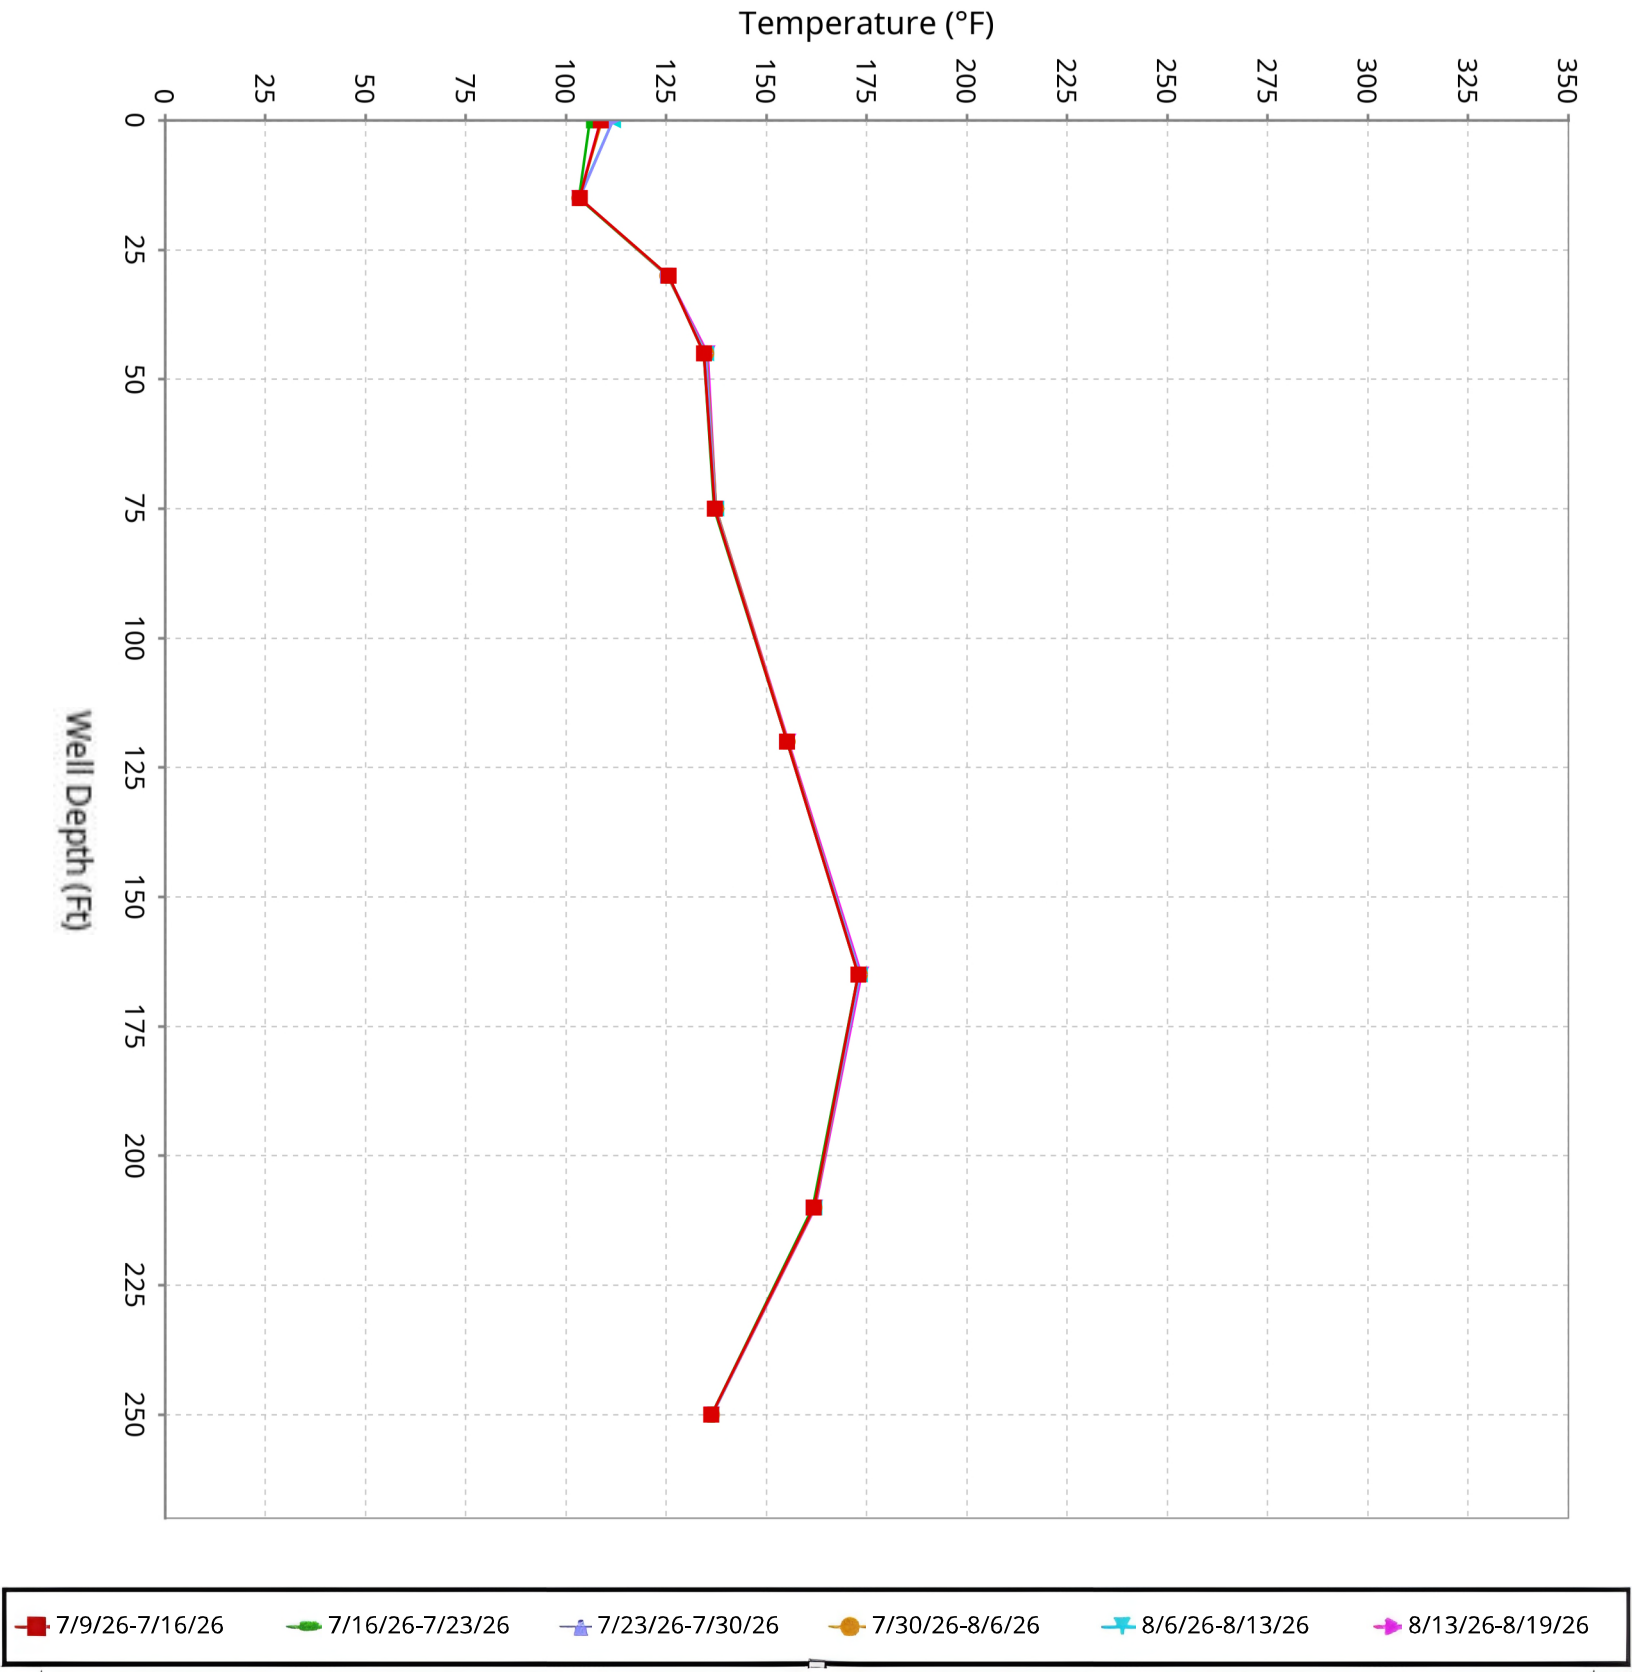

SCS ENGINEERS

Vertical Temperature Profiles from Temperature Probes atChiquita Landfill for TP-37


Maximum data for 7/9/2026 12:00 AM to 8/19/2026 12:00 AM

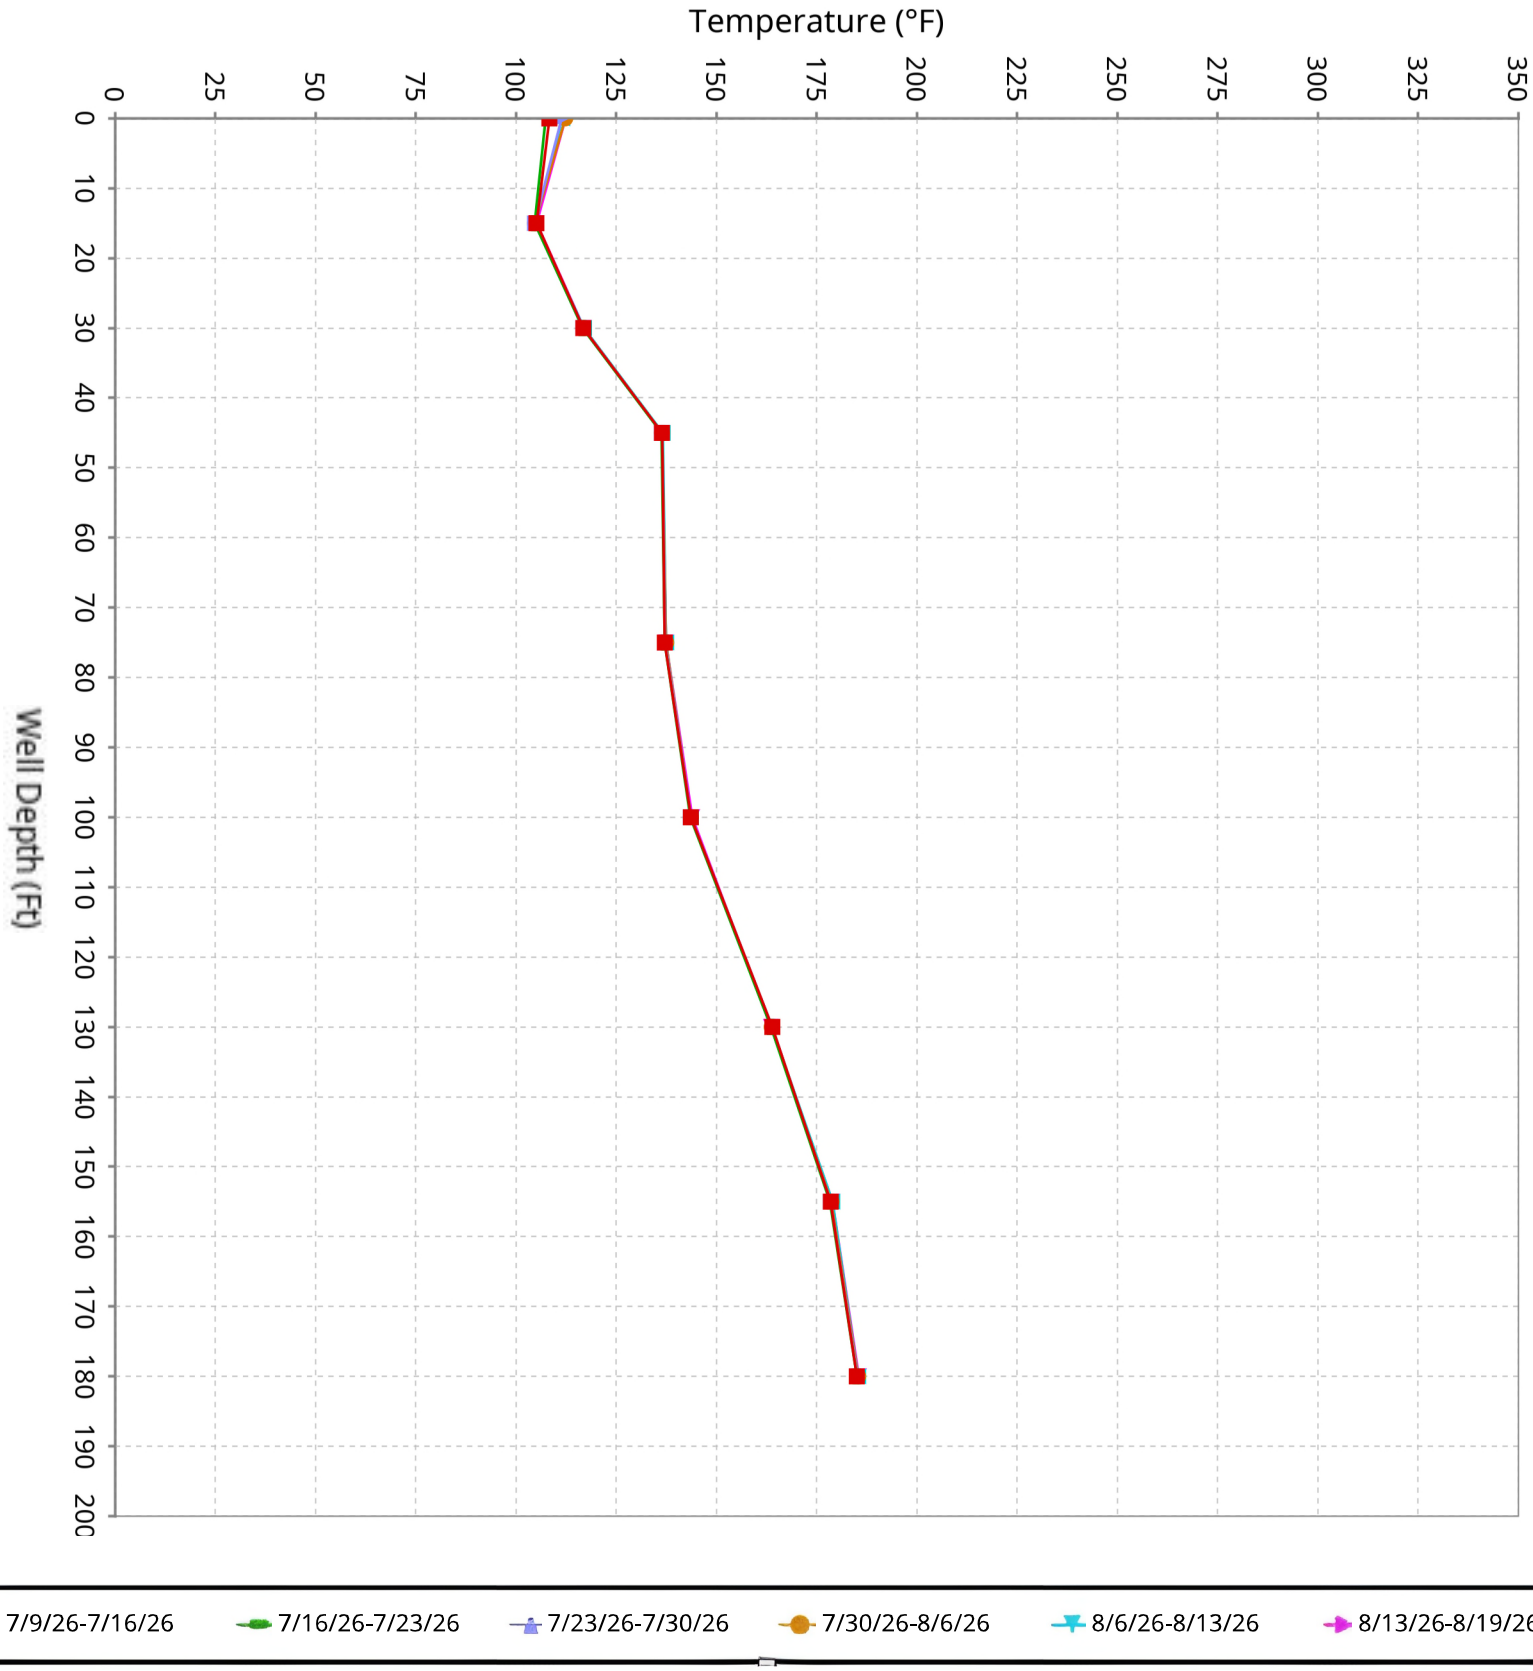

SCS ENGINEERS

Vertical Temperature Profiles from Temperature Probes atChiquita Landfill for TP-38


Maximum data for 7/9/2026 12:00 AM to 8/19/2026 12:00 AM

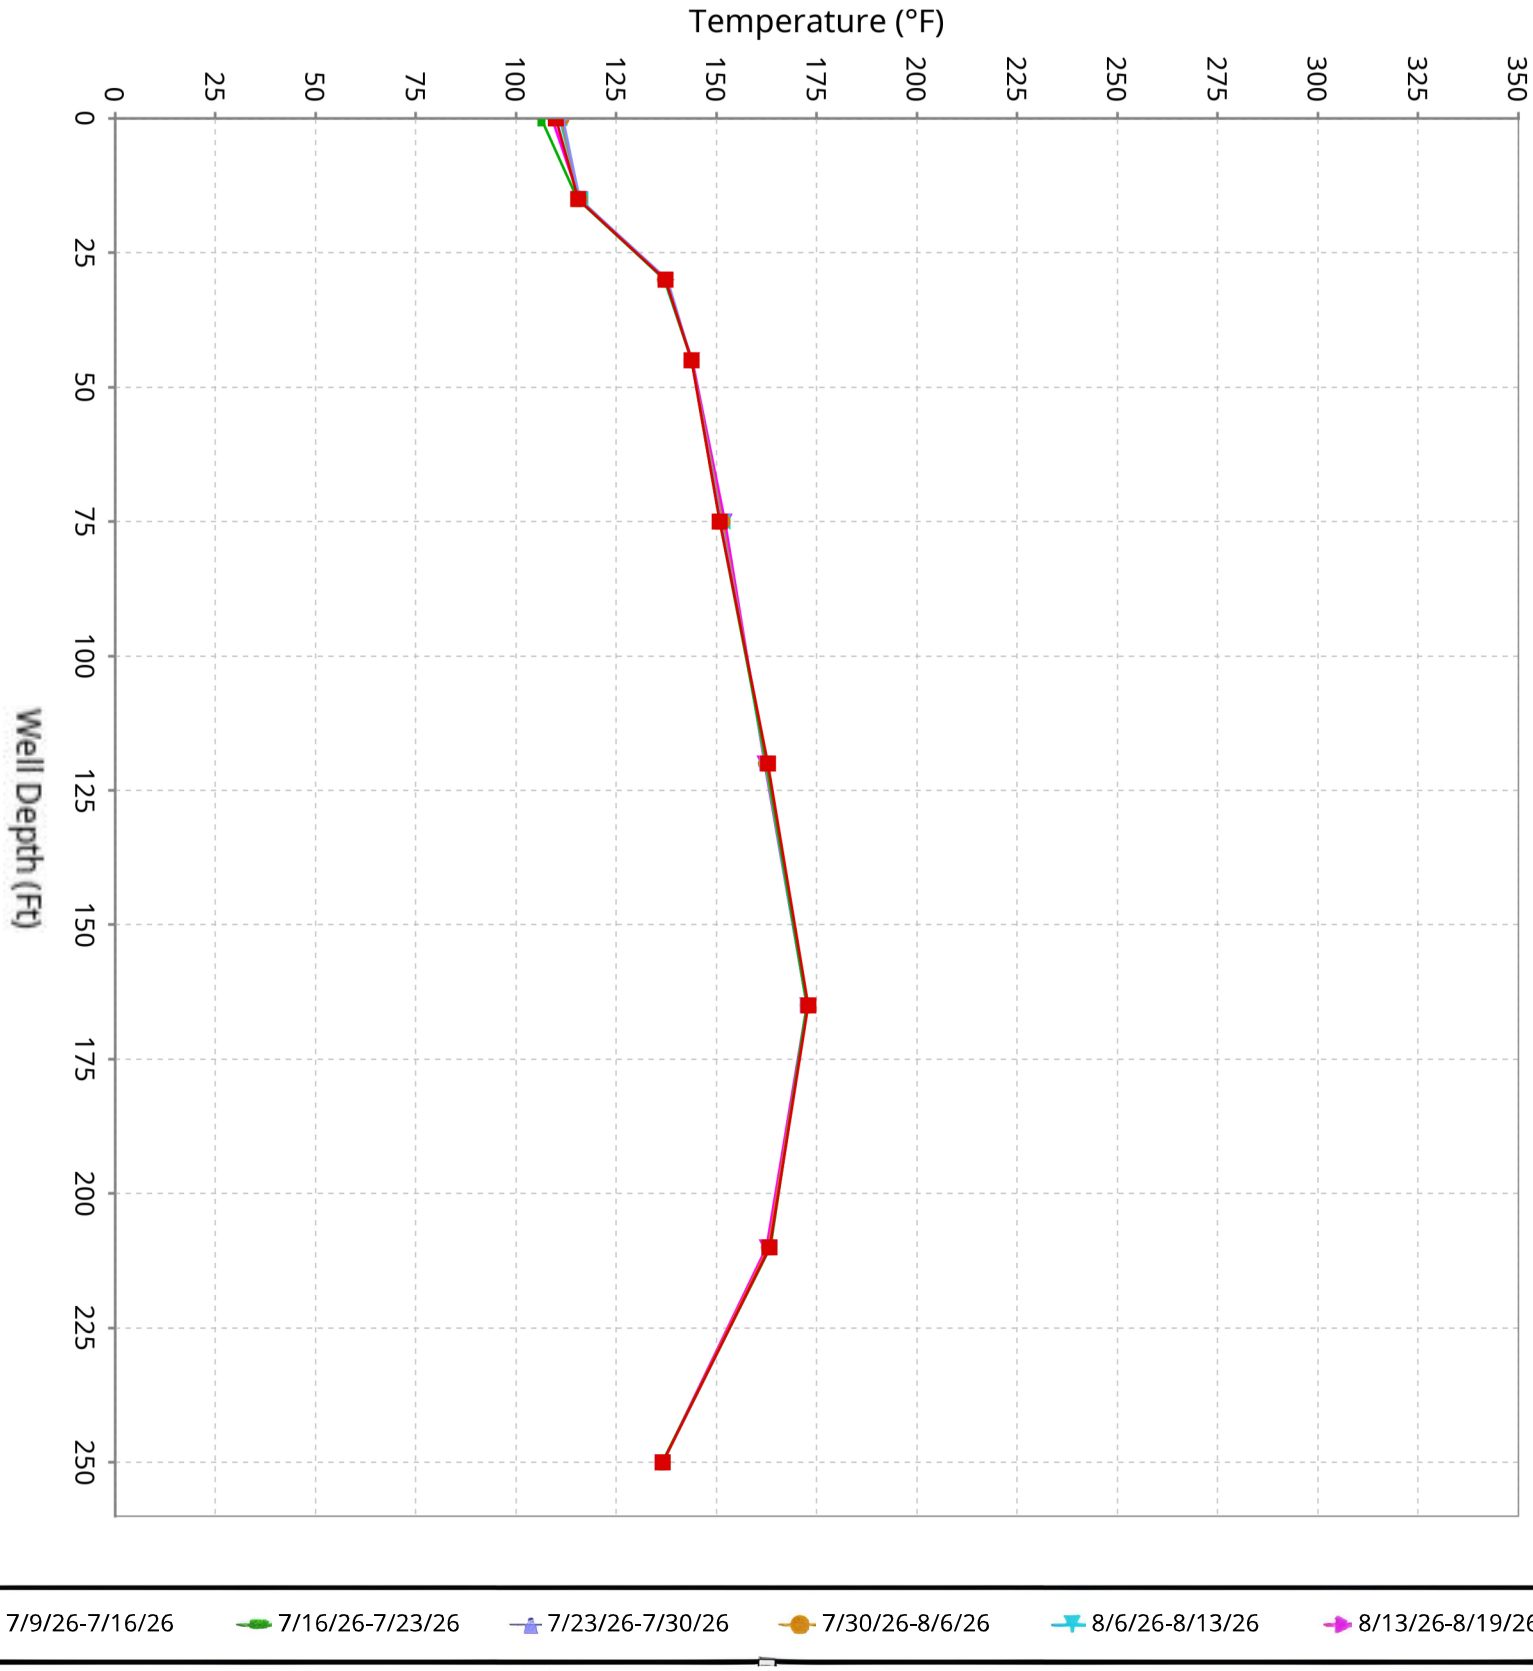

SCS ENGINEERS

Vertical Temperature Profiles from Temperature Probes atChiquita Landfill for TP-39


Maximum data for 7/9/2026 12:00 AM to 8/19/2026 12:00 AM

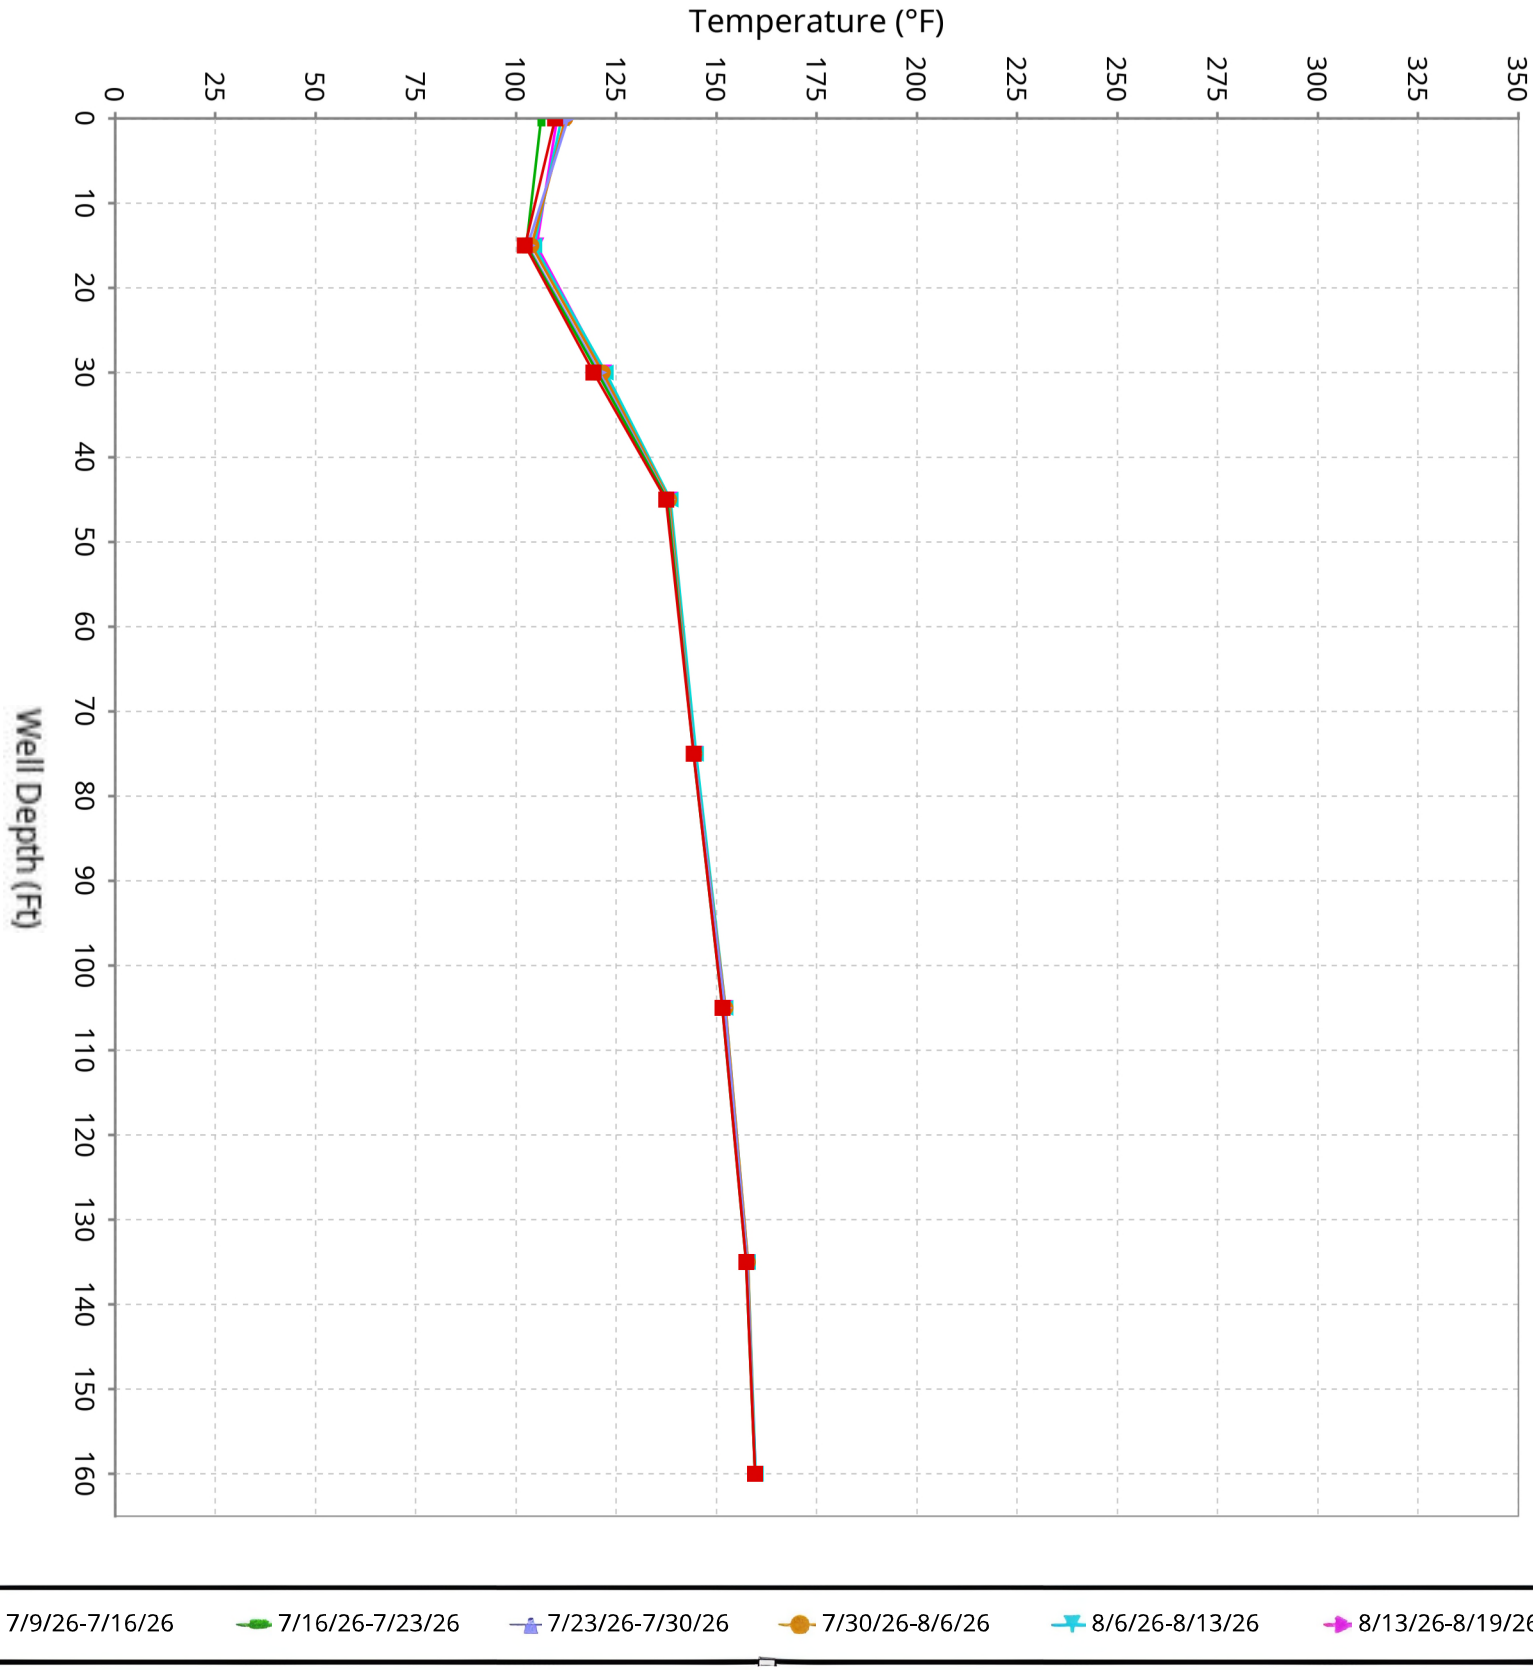

SCS ENGINEERS


Vertical Temperature Profiles from Temperature Probes atChiquita Landfill for TP-40

Maximum data for 7/9/2026 12:00 AM to 8/19/2026 12:00 AM

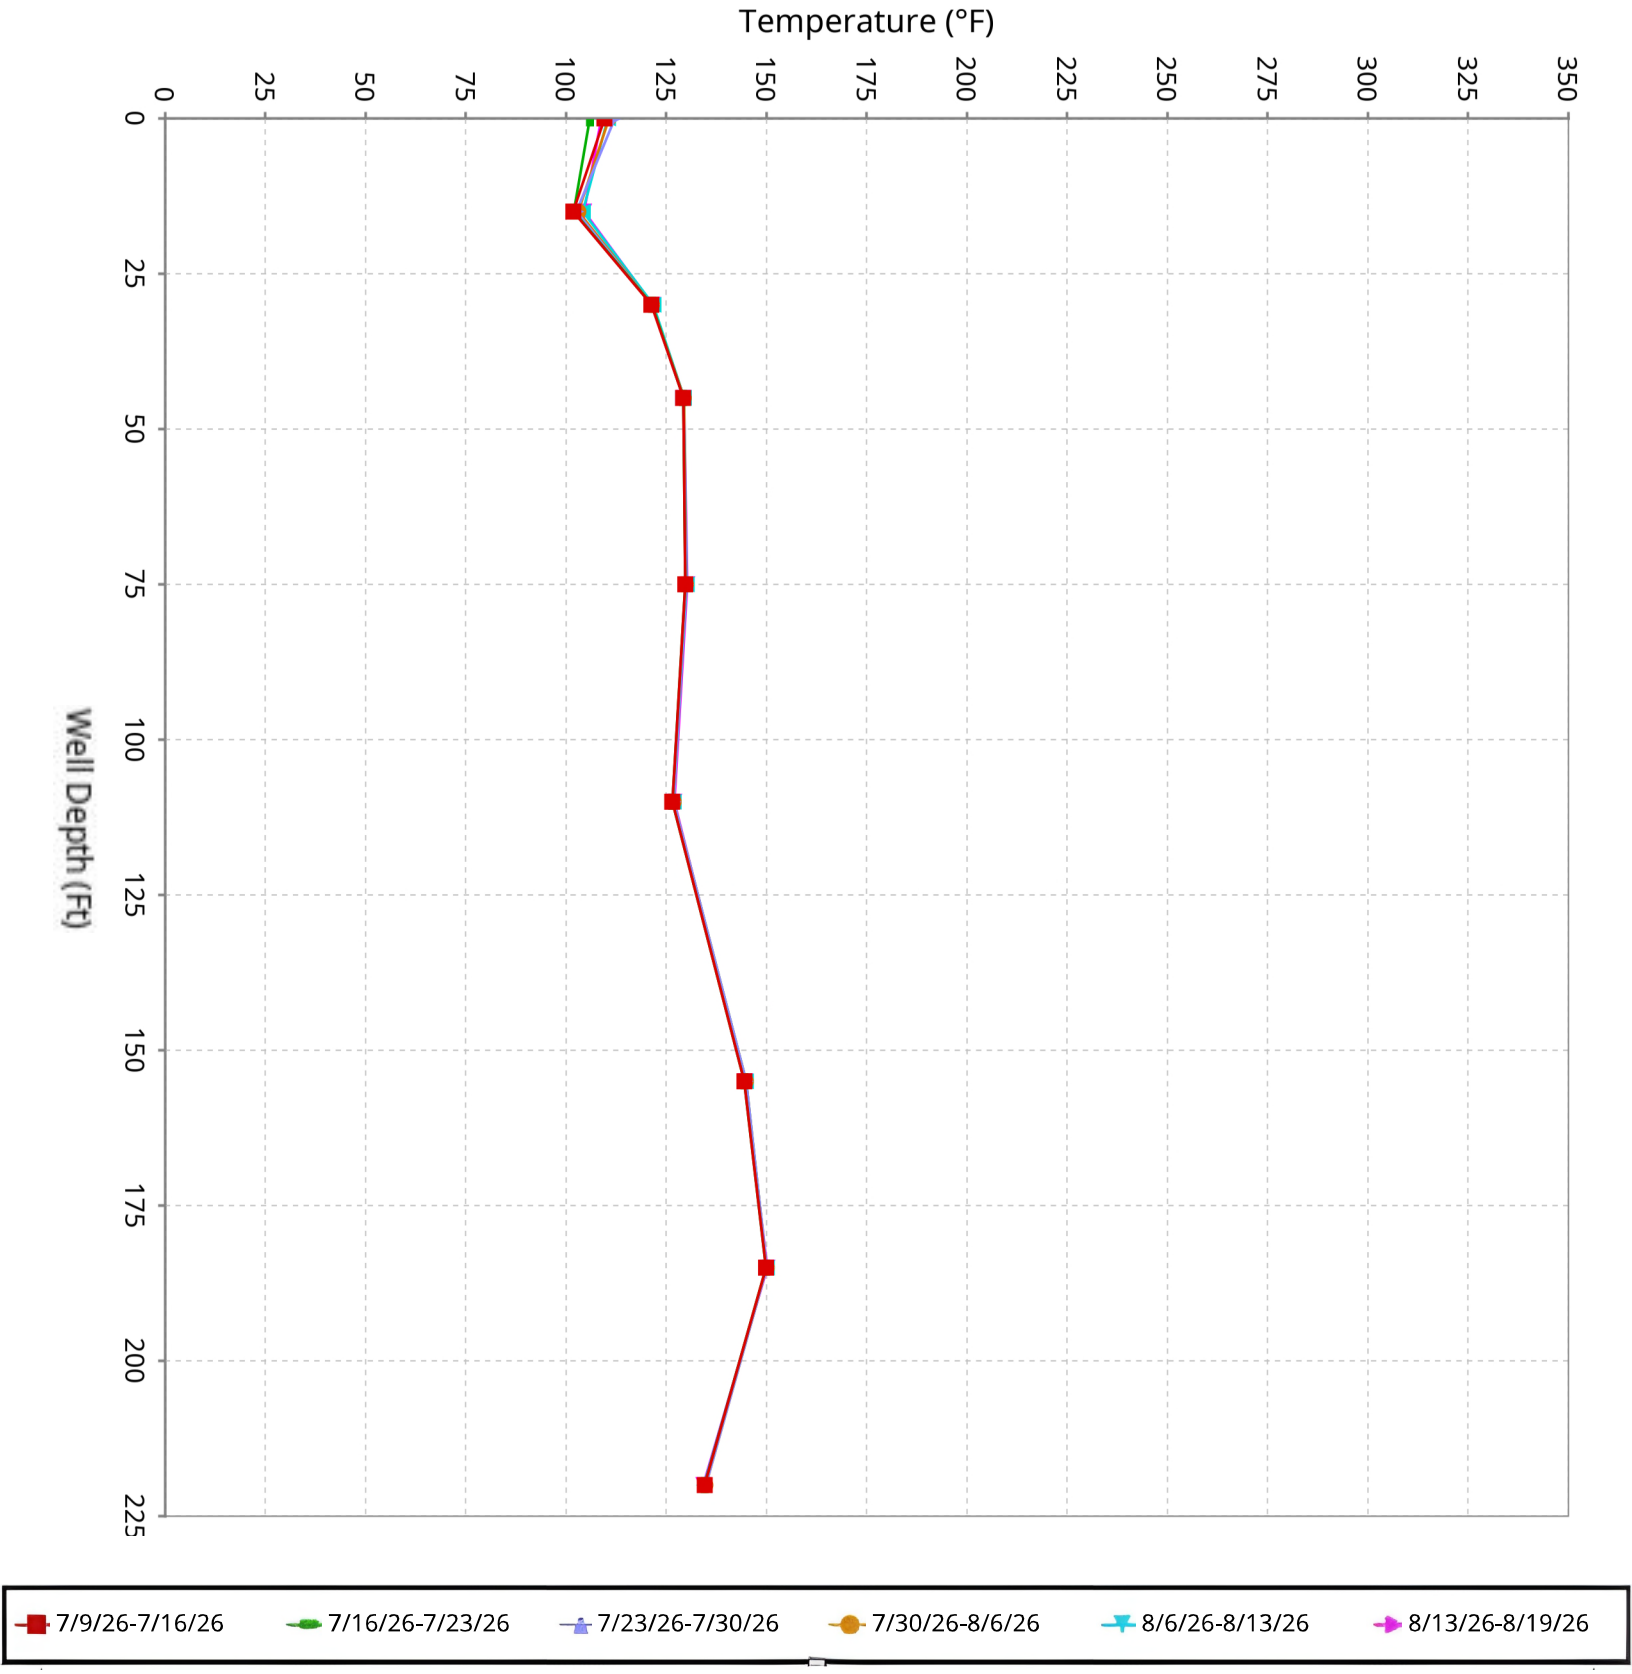

SCS ENGINEERS

Maximum Vertical Temperature Map from Temperature Probes atChiquita Landfill

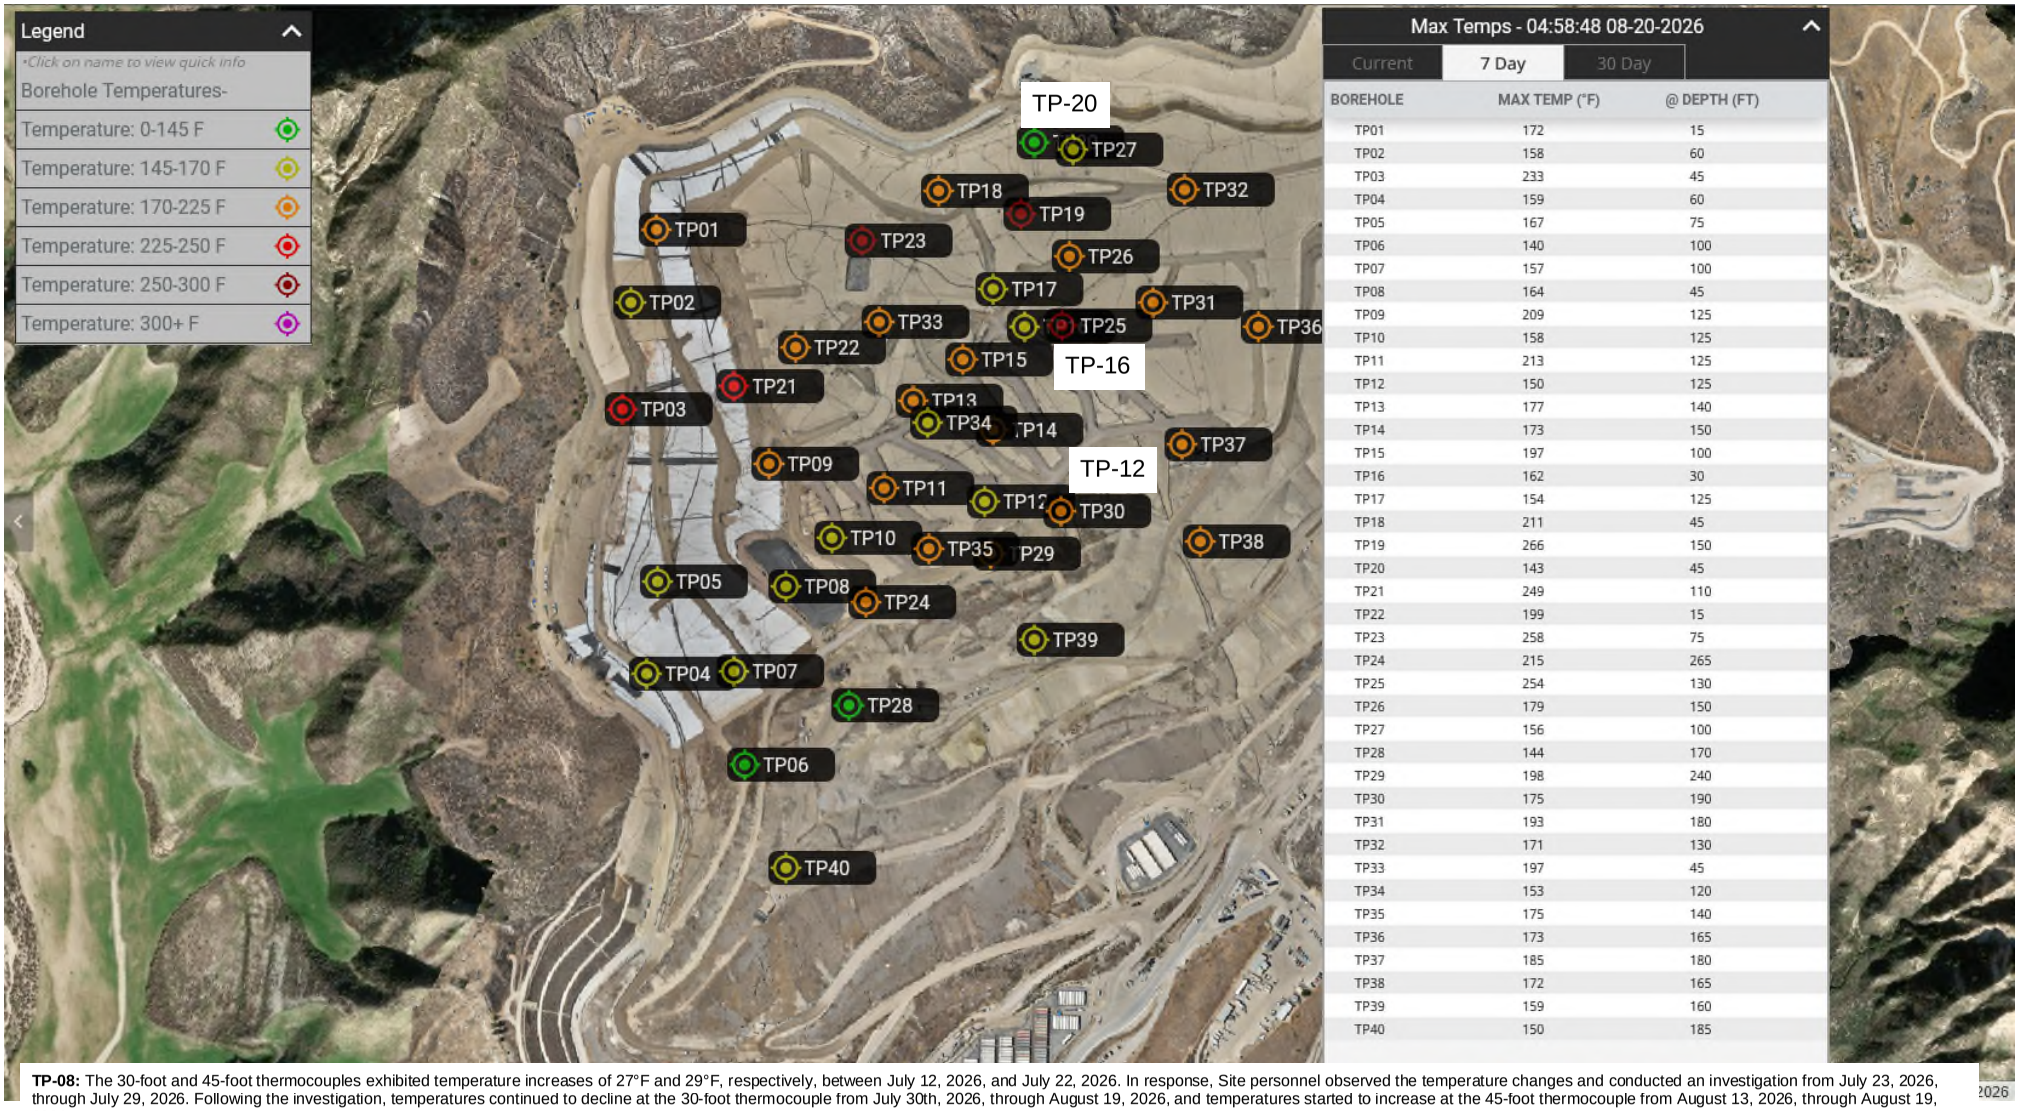

Max Temps - 04:58:48 08-20-2026


Current | 7 Day | 30 Day

BOREHOLE	MAX TEMP (°F)	@ DEPTH (FT)
TP01	172	15
TP02	158	60
TP03	233	45
TP04	159	60
TP05	167	75
TP06	140	100
TP07	157	100
TP08	164	45
TP09	209	125
TP10	158	125
TP11	213	125
TP12	150	125
TP13	177	140
TP14	173	150
TP15	197	100
TP16	162	30
TP17	154	125
TP18	211	45
TP19	266	150
TP20	143	45
TP21	249	110
TP22	199	15
TP23	258	75
TP24	215	265
TP25	254	130
TP26	179	150
TP27	156	100
TP28	144	170
TP29	198	240
TP30	175	190
TP31	193	180
TP32	171	130
TP33	197	45
TP34	153	120
TP35	175	140
TP36	173	165
TP37	185	180
TP38	172	165
TP39	159	160
TP40	150	185

TP-08: The 30-foot and 45-foot thermocouples exhibited temperature increases of 27°F and 29°F, respectively, between July 12, 2026, and July 22, 2026. In response, Site personnel observed the temperature changes and conducted an investigation from July 23, 2026, through July 29, 2026. Following the investigation, temperatures continued to decline at the 30-foot thermocouple from July 30th, 2026, through August 19, 2026, and temperatures started to increase at the 45-foot thermocouple from August 13, 2026, through August 19, 2026.
TP-08 is installed within extraction well CV-24079, which is equipped with a liquid extraction pump. The investigation determined that the existing pump is experiencing a power-related issue and requires removal. Site personnel have identified the need for a replacement pump and plan to complete the replacement when the road to the well is completed.

TP-19: A discrepancy was identified during the review of data from three weeks prior. Upon investigation, the Site determined that the associated battery had failed and subsequently replaced it. During this inspection, the temperature reading from the 125-foot thermocouple was observed to be anomalously low. Further evaluation indicated that the 125-foot thermocouple required replacement. As an interim measure, the Site installed a 120-foot thermocouple that was available onsite and ordered a replacement 125-foot thermocouple. The replacement 125-foot thermocouple will be installed upon receipt.

TP-25: The Site conducted a follow-up camera inspection of the TP-25 temperature probe casing last week to evaluate potential liquid infiltration and assess the condition of the casing interior. The inspection indicated that no liquid was present at the bottom of the casing. Instead, pressurized gas was observed upon opening the probe casing. The temperature probes inside TP-25 are thus no longer correctly reporting in-situ waste temperatures and are instead reporting gas temperatures traveling to and up the temperature probe casing. The Site will continue to monitor TP-25.

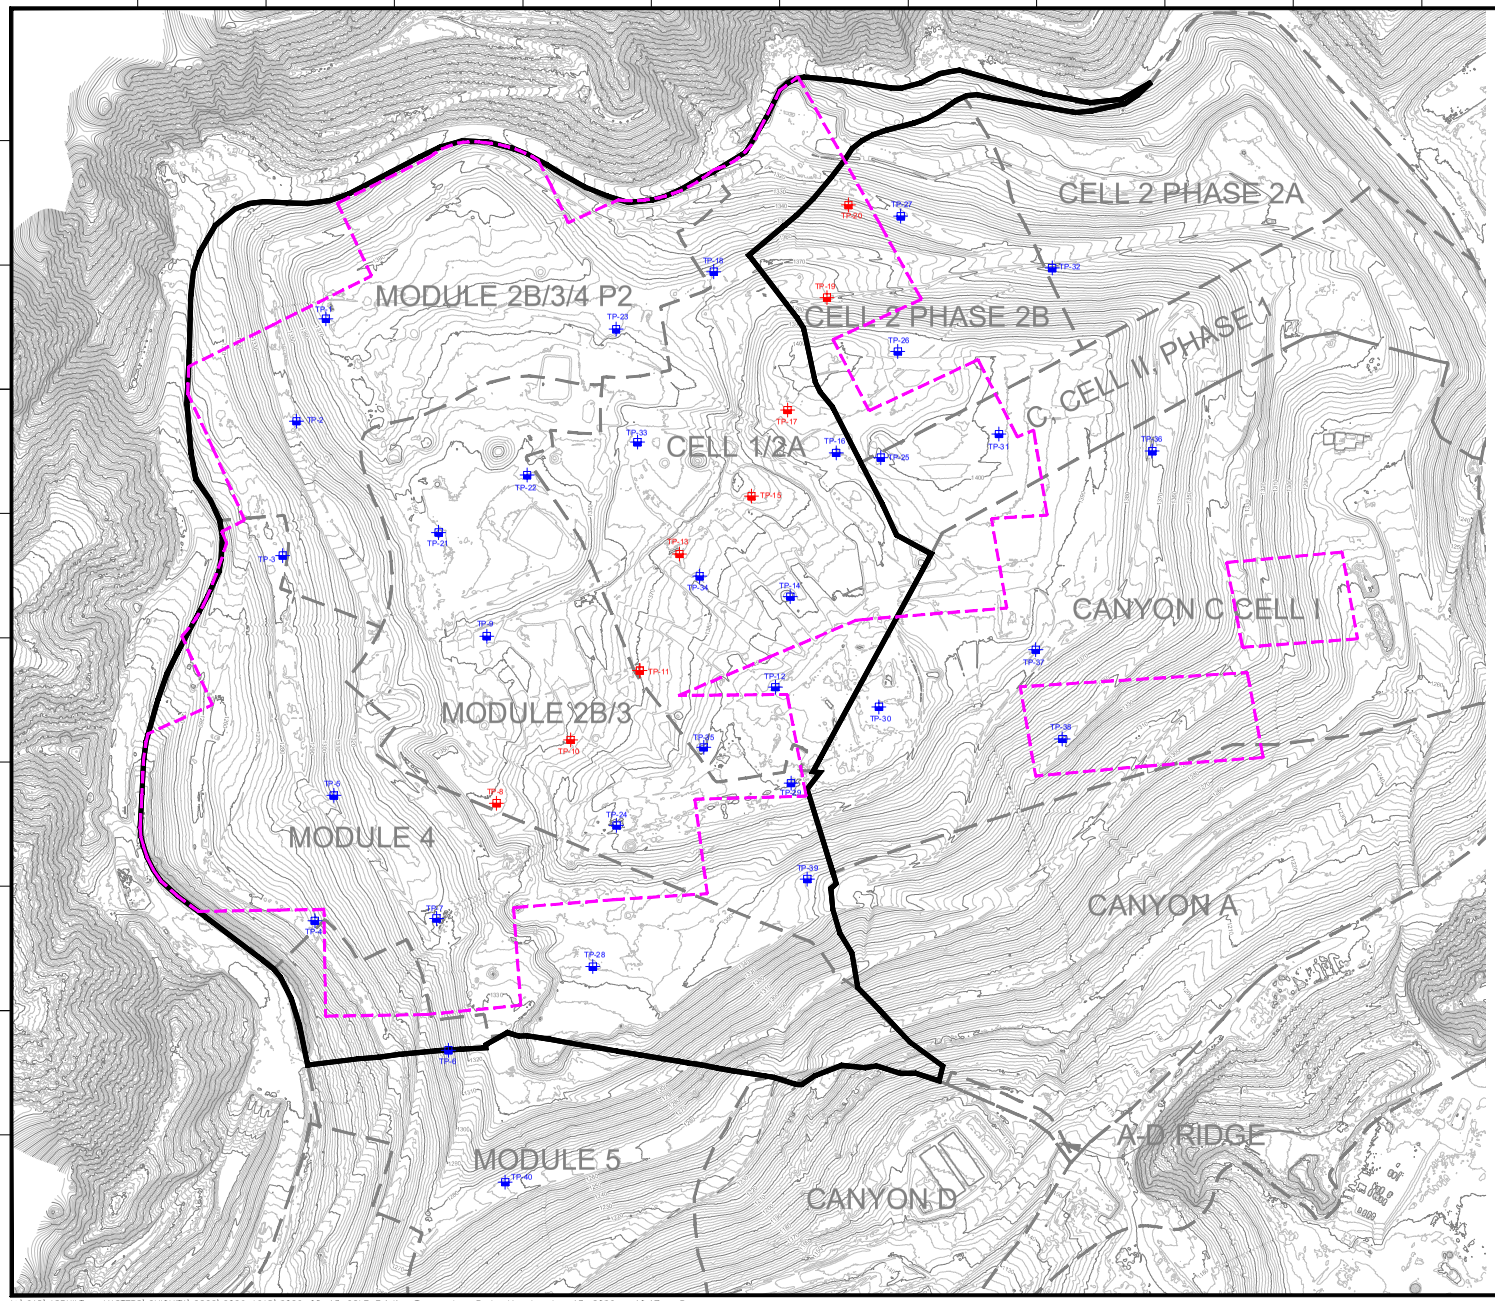

N

GRAPHIC SCALE

150 75 0 150 300 450

SCALE: 1"=150'

LEGEND

- 1150 — EXISTING TOPOGRAPHIC CONTOUR
- EXISTING CELL LIMITS (APPROXIMATE)
- REACTION MITIGATION AREA BOUNDARY
- REACTION MITIGATION AREA BOUNDARY - CONDITION 9A
- TP-XX EXISTING TEMPERATURE PROBE - STANDALONE
- TP-XX EXISTING TEMPERATURE PROBES - INSTALLED WITHIN WELL CASING

GENERAL DRAWING NOTES:

1. REACTION MITIGATION AREA BOUNDARY ADJUSTMENTS UPDATED AUGUST 10, 2026, BASED ON JULY 2026 DATA.
2. EXISTING TOPOGRAPHIC SURVEY INFORMATION SHOWN WAS PROVIDED BY PROPELLER DATED AUGUST 5, 2026.
3. NORTH ARROW SHOWN HERE IS REFERENCE TO THE CALIFORNIA STATE PLANE ZONE V COORDINATE SYSTEM, NAD 83.

NO.	REVISION	DATE

SHEET TITLE: EXISTING TEMPERATURE PROBE MAP

PROJECT TITLE: CHIQUITA CANYON LANDFILL CASTAIC, CALIFORNIA

CLIENT: CHIQUITA CANYON LANDFILL CASTAIC, CALIFORNIA

SCS ENGINEERS
ENVIRONMENTAL CONSULTANTS
3900 KILROY AIRPORT WAY, SUITE 100
LONG BEACH, CA 90806
PH: (562) 426-9544

PROJECT NO. 01204123.45 | DWN. BY: CWY | ACAD FILE: ENGINEERS
DSN. BY: RNH | CHK. BY: RNH | APP. BY: -

DATE: 08/13/2026

SCALE: AS SHOWN

SHEET: 1

N:\CAD\ASBUILT – MASTERS\CHIQUITA\GCCS\2026 ACAD\2026-08-13_CCLF_Existing Temperature Probe Map.dwg Aug 13, 2026 – 10:17am By: cway

Solid Waste Borehole Maximum Temperature Profiles Over 6 Weeks

for 7/16/2026 12:00 AM to 8/26/2026 12:00 AM

SCS ENGINEERS

07224053.00 | August 27, 2026

274 Granite Run Drive
Lancaster, PA 17601
717-550-6330

From August 20, 2026, through August 26, 2026, there were six recorded temperature increases and zero recorded temperature decreases that triggered the notification limits set forth in the LEA's October 4, 2024, letter.

Chiquita provides the following updates:

- TP-07
    - The 100-foot thermocouple showed an increase in maximum temperature of 15°F from 158°F to 173°F from August 20th to August 26th.

- TP-08
    - The 30-foot and 45-foot thermocouples exhibited temperature increases of 27°F and 29°F, respectively, between July 12, 2026, and July 22, 2026. In response, Site personnel observed the temperature changes and conducted an investigation from July 23, 2026, through July 29, 2026. Following the investigation, temperatures continued to decline at the 30-foot thermocouple from July 30th, 2026, through August 19, 2026, and then temperatures started to increase at the 15, 30, and 45-foot thermocouples from August 20, 2026, through August 26, 2026.
    - TP-08 is installed within extraction well CV-24079, which is equipped with a liquid extraction pump. The investigation determined that the existing pump is experiencing a power-related issue and requires removal. Site personnel have identified the need for a replacement pump and plan to complete the replacement when the road to the well is completed.
    - The 15-foot thermocouple showed an increase in maximum temperature of 11°F from 113°F to 124°F from August 21st to August 26th.
    - The 30-foot thermocouple showed an increase in maximum temperature of 22°F from 145°F to 167°F from August 20th to August 26th.
    - The 45-foot thermocouple showed an increase in maximum temperature of 42°F from 137°F to 179°F from August 8th to August 26th.

- TP-15
    - The 30-foot thermocouple remained consistent with previously recorded temperatures.

- TP-19
    - A discrepancy was identified during the review of data from four weeks prior. Upon investigation, the Site determined that the associated battery had failed and subsequently replaced it. During this inspection, the temperature reading from the 125-foot thermocouple was observed to be anomalously low. Further evaluation indicated that the 125-foot thermocouple required replacement. As an interim measure, the Site installed a 120-foot thermocouple that was available onsite and ordered a replacement 125-foot

thermocouple. The replacement 125-foot thermocouple is anticipated to be installed upon receipt in October 2026.
    - The 75-foot thermocouple remained consistent with previously recorded temperatures.
    - The 150-foot thermocouple showed an increase in maximum temperature of 30°F from 239°F to 269°F from August 11th to August 26th.


- TP-24
    - The 155-foot thermocouple remained consistent with previously recorded temperatures.
    - The 210-foot thermocouple remained consistent with previously recorded temperatures.

- TP-25
    - The Site conducted a follow-up camera inspection of the TP-25 temperature probe casing last week to evaluate potential liquid infiltration and assess the condition of the casing interior. The inspection indicated that no liquid was present at the bottom of the casing. Instead, pressurized gas was observed upon opening the probe casing. The temperature probes inside TP-25 are thus no longer correctly reporting in-situ waste temperatures and are instead reporting gas temperatures traveling to and up the temperature probe casing. The Site will continue to monitor TP-25.
    - The 110-foot thermocouple showed an increase in maximum temperature of 34°F from 213°F to 247°F from August 11th to August 26th. As described above, the Site is continuing to assess the condition of this probe equipment and will continue to monitor the temperature on the thermocouples.
    - The 130-foot thermocouple remained consistent with previously recorded temperatures. As described above, the Site is continuing to assess the condition of this probe equipment and will continue to monitor the temperature on the thermocouples.

- TP-29
    - The 240-foot thermocouple remained consistent with previously recorded temperatures.

Vertical Temperature Profiles from Temperature Probes at Chiquita Landfill for TP-1


Maximum data for 7/16/2026 12:00 AM to 8/26/2026 12:00 AM

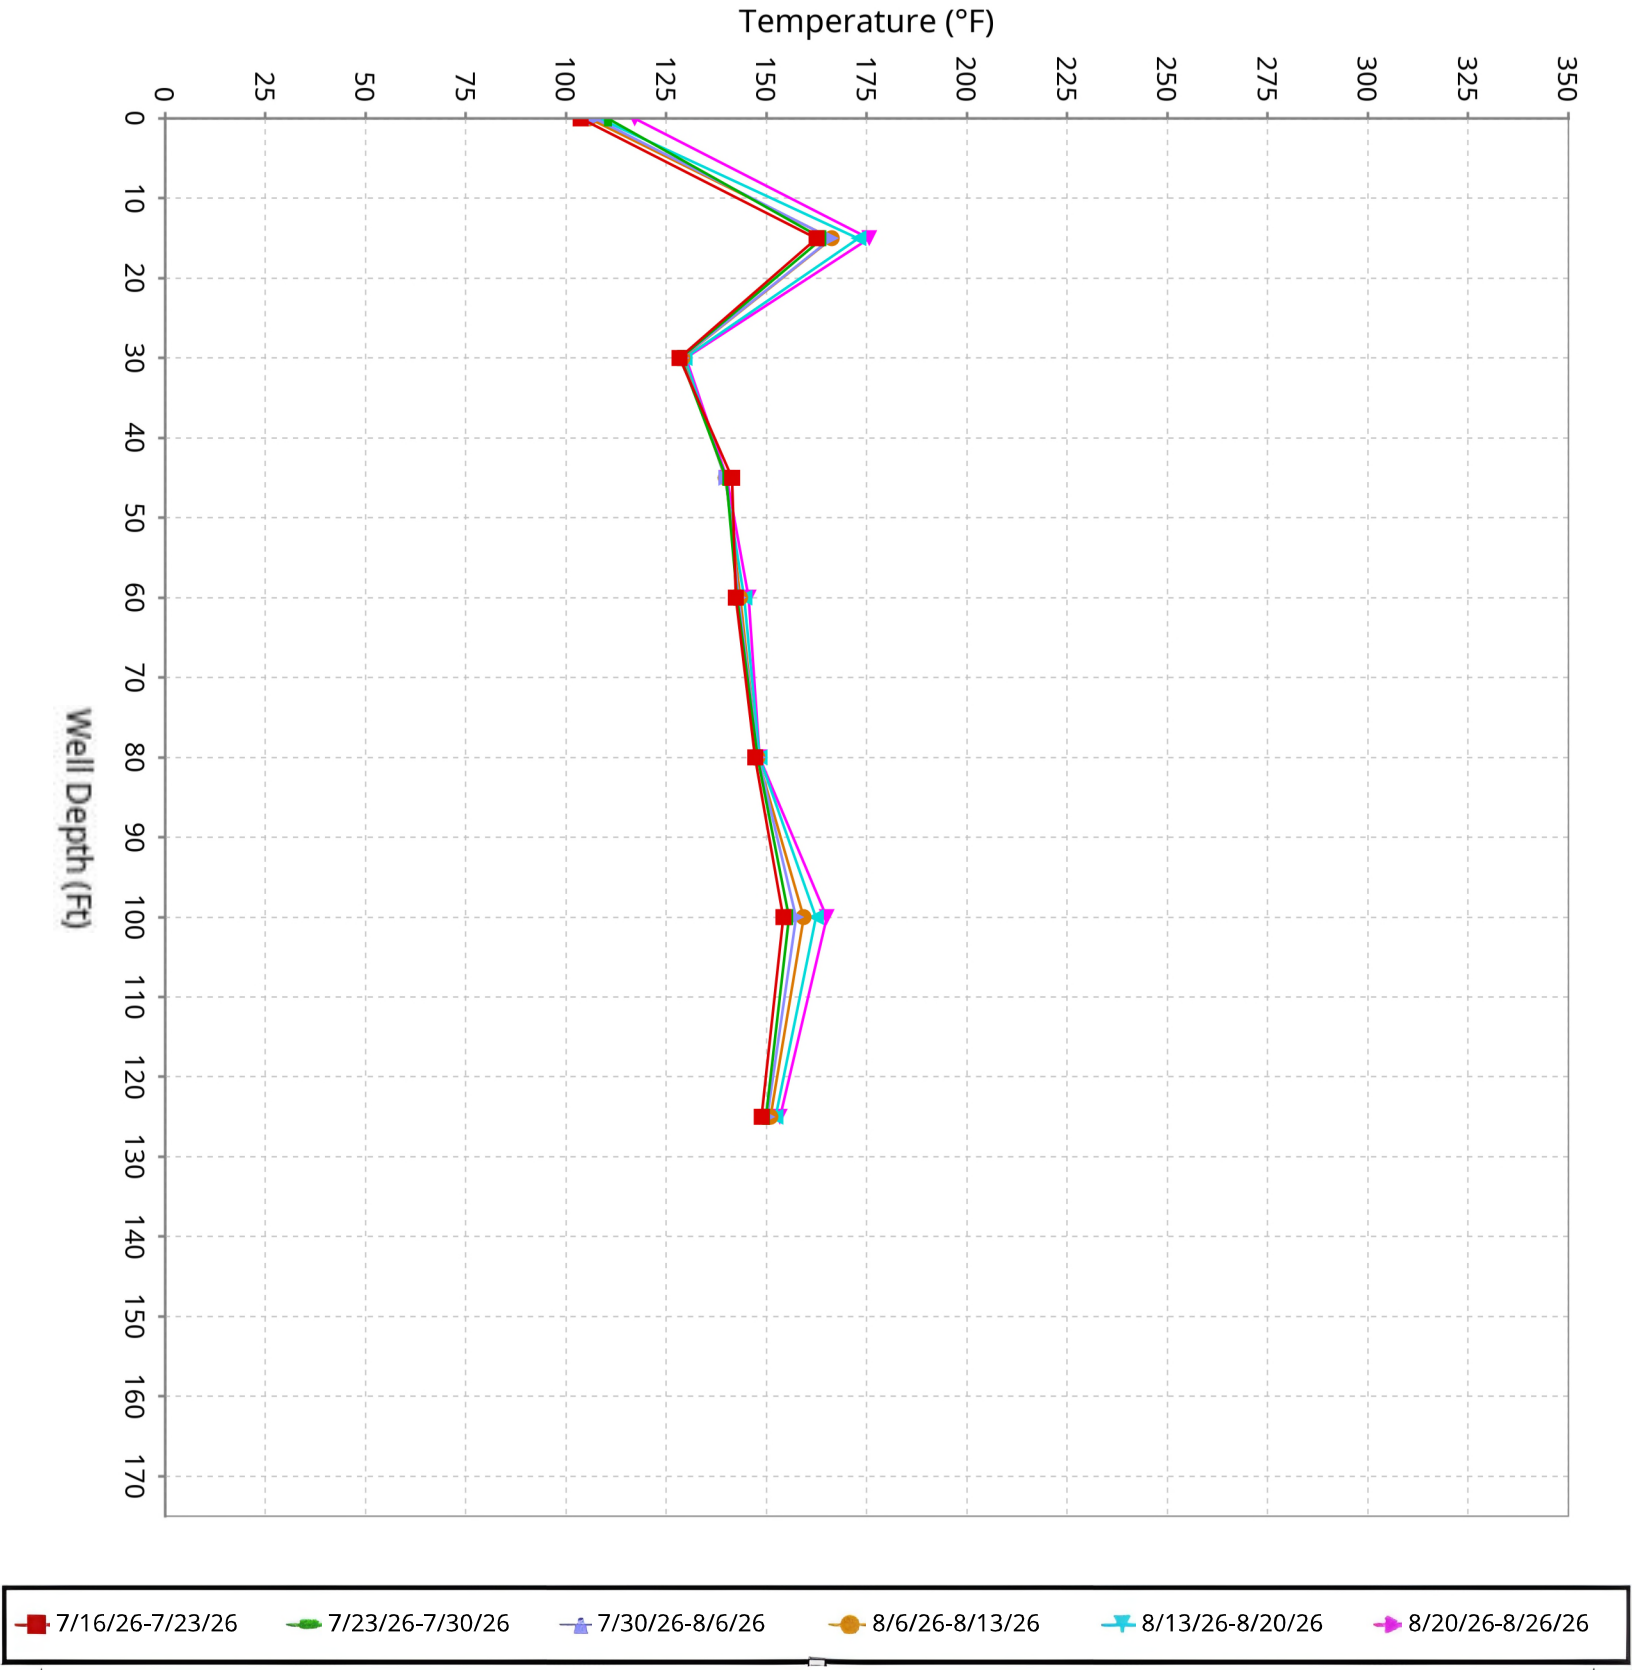

SCS ENGINEERS

Vertical Temperature Profiles from Temperature Probes atChiquita Landfill for TP-2


Maximum data for 7/16/2026 12:00 AM to 8/26/2026 12:00 AM

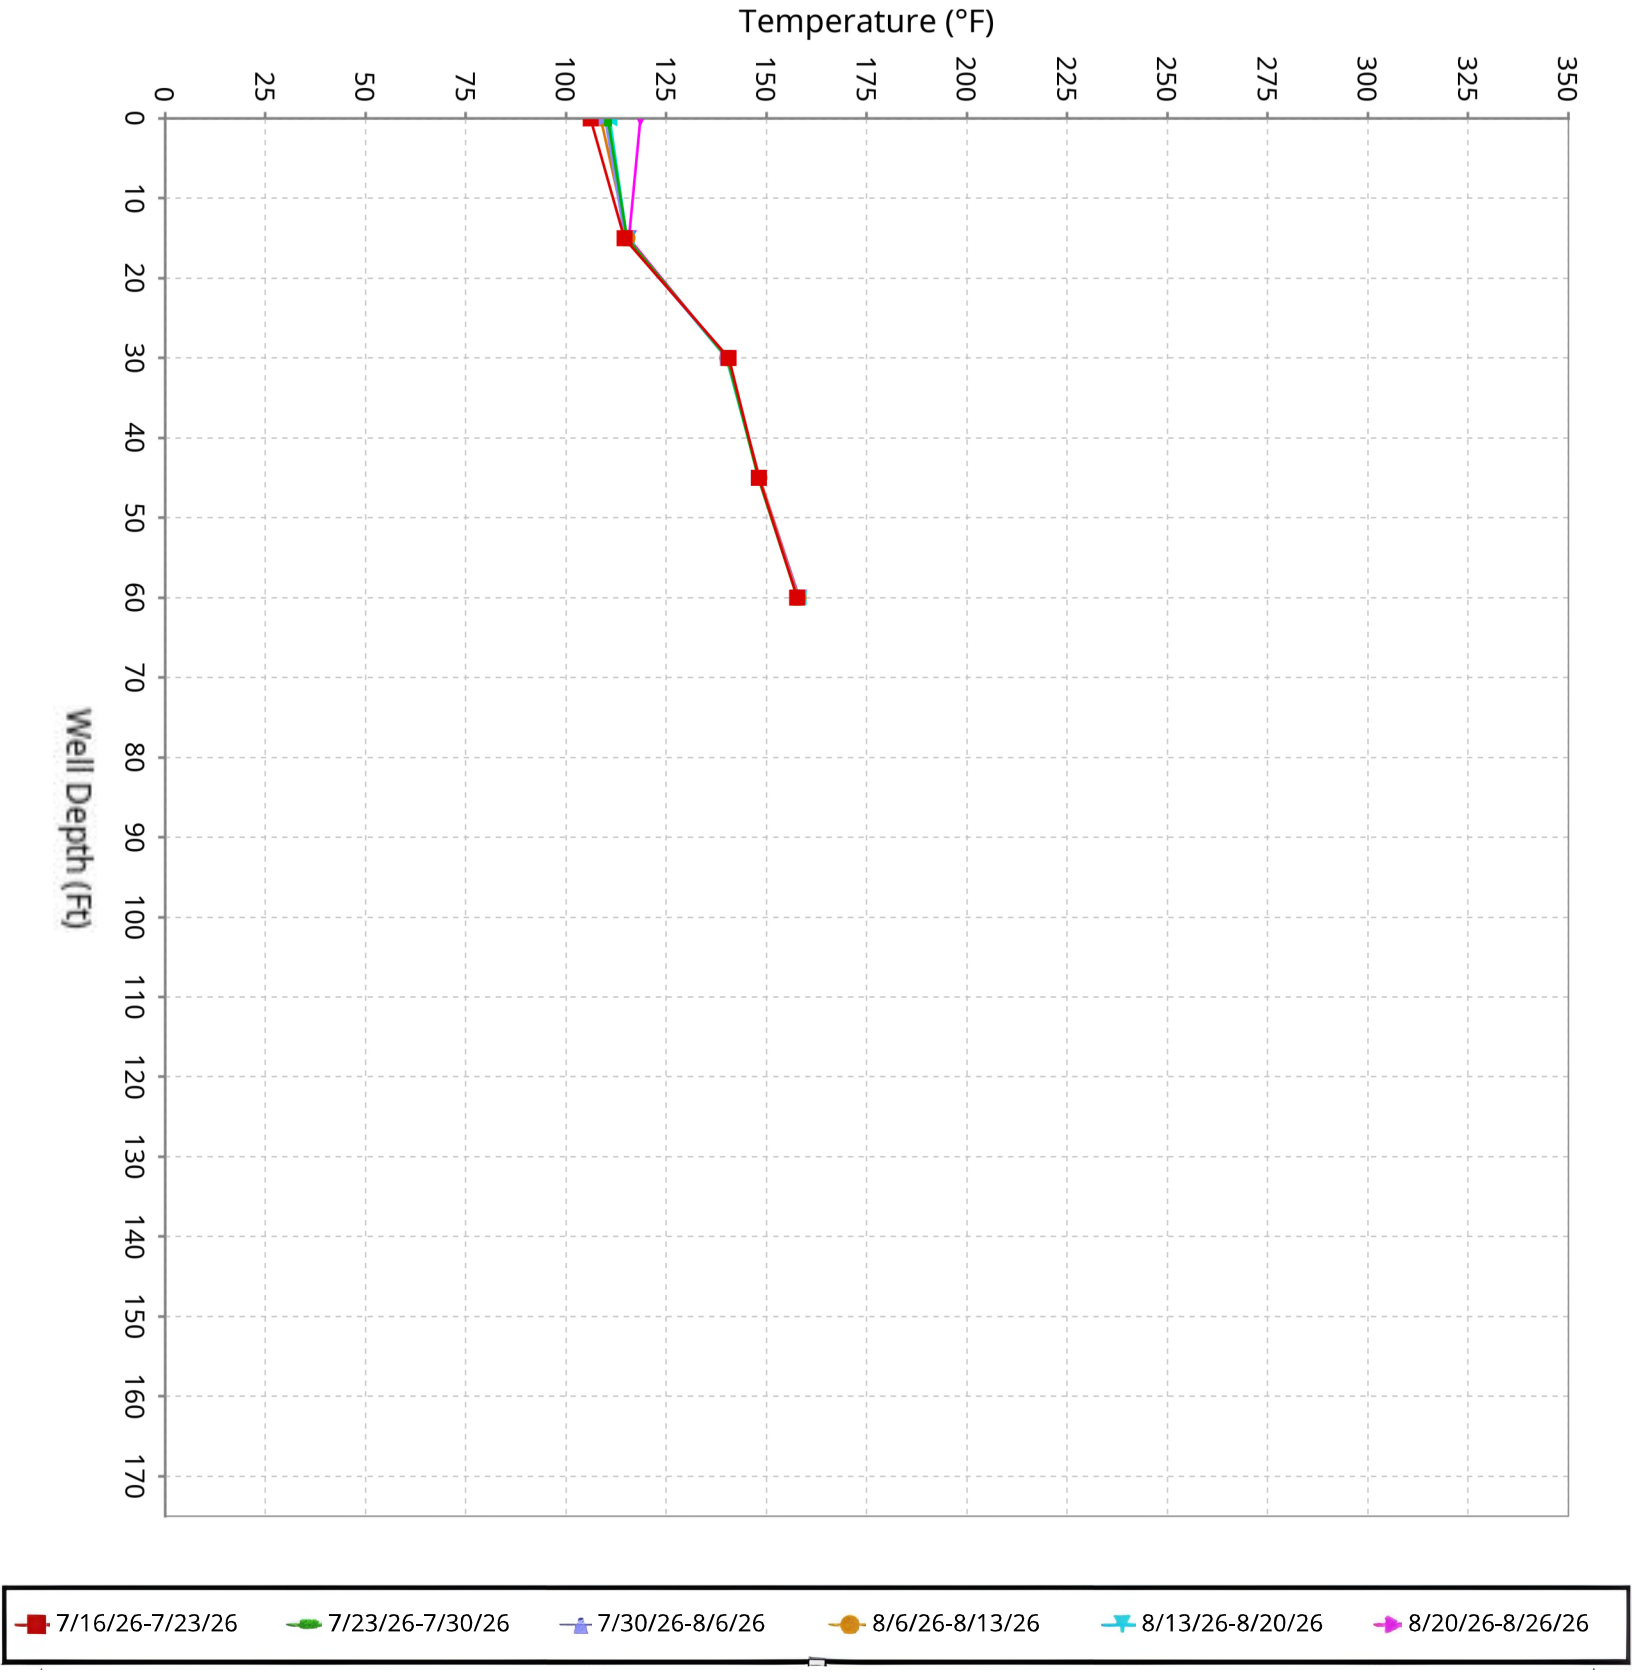

SCS ENGINEERS

Vertical Temperature Profiles from Temperature Probes atChiquita Landfill for TP-3


Maximum data for 7/16/2026 12:00 AM to 8/26/2026 12:00 AM

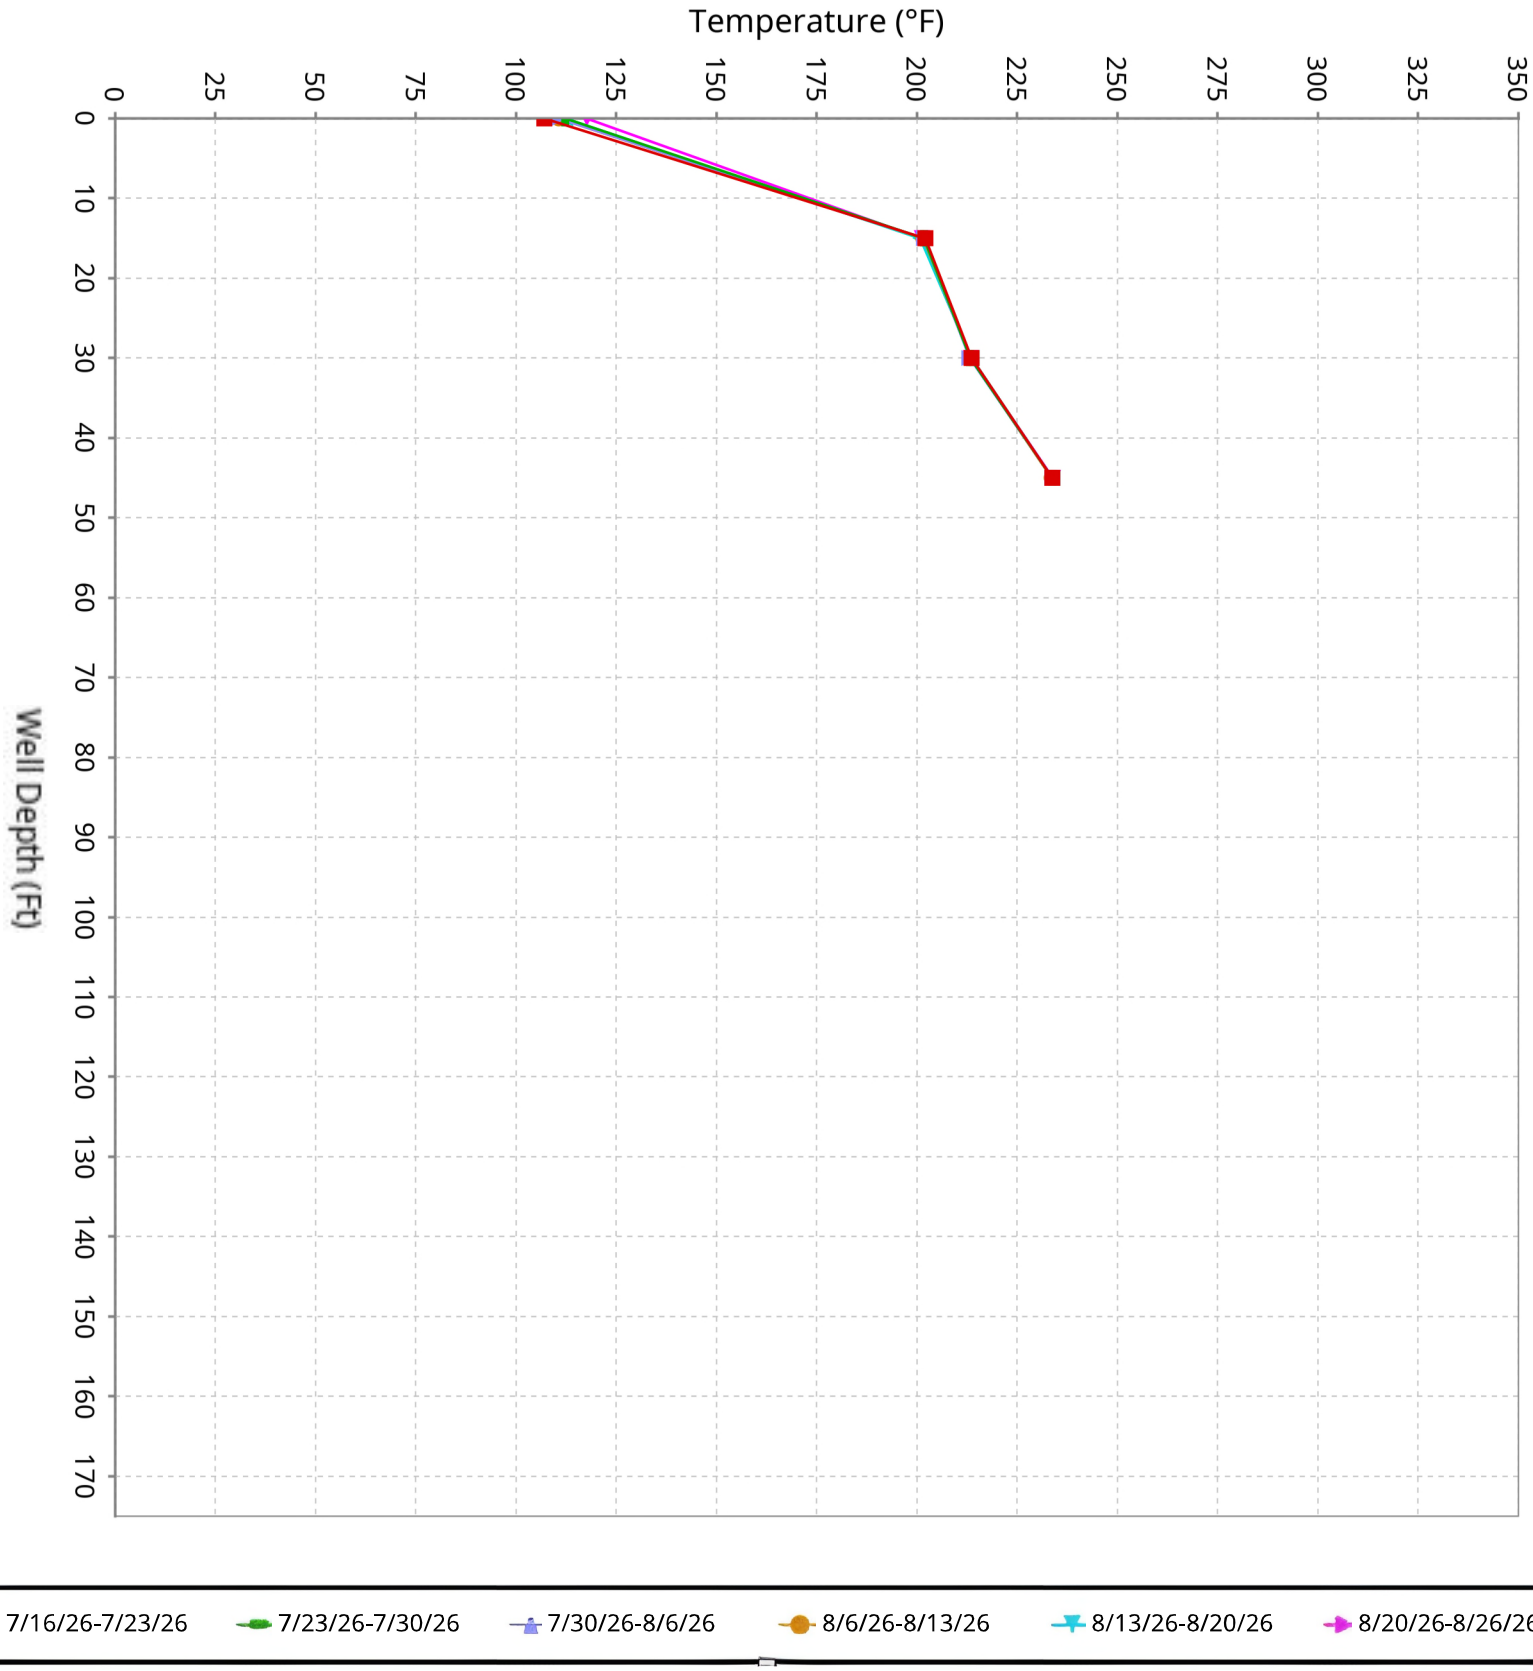

SCS ENGINEERS

Vertical Temperature Profiles from Temperature Probes atChiquita Landfill for TP-4


Maximum data for 7/16/2026 12:00 AM to 8/26/2026 12:00 AM

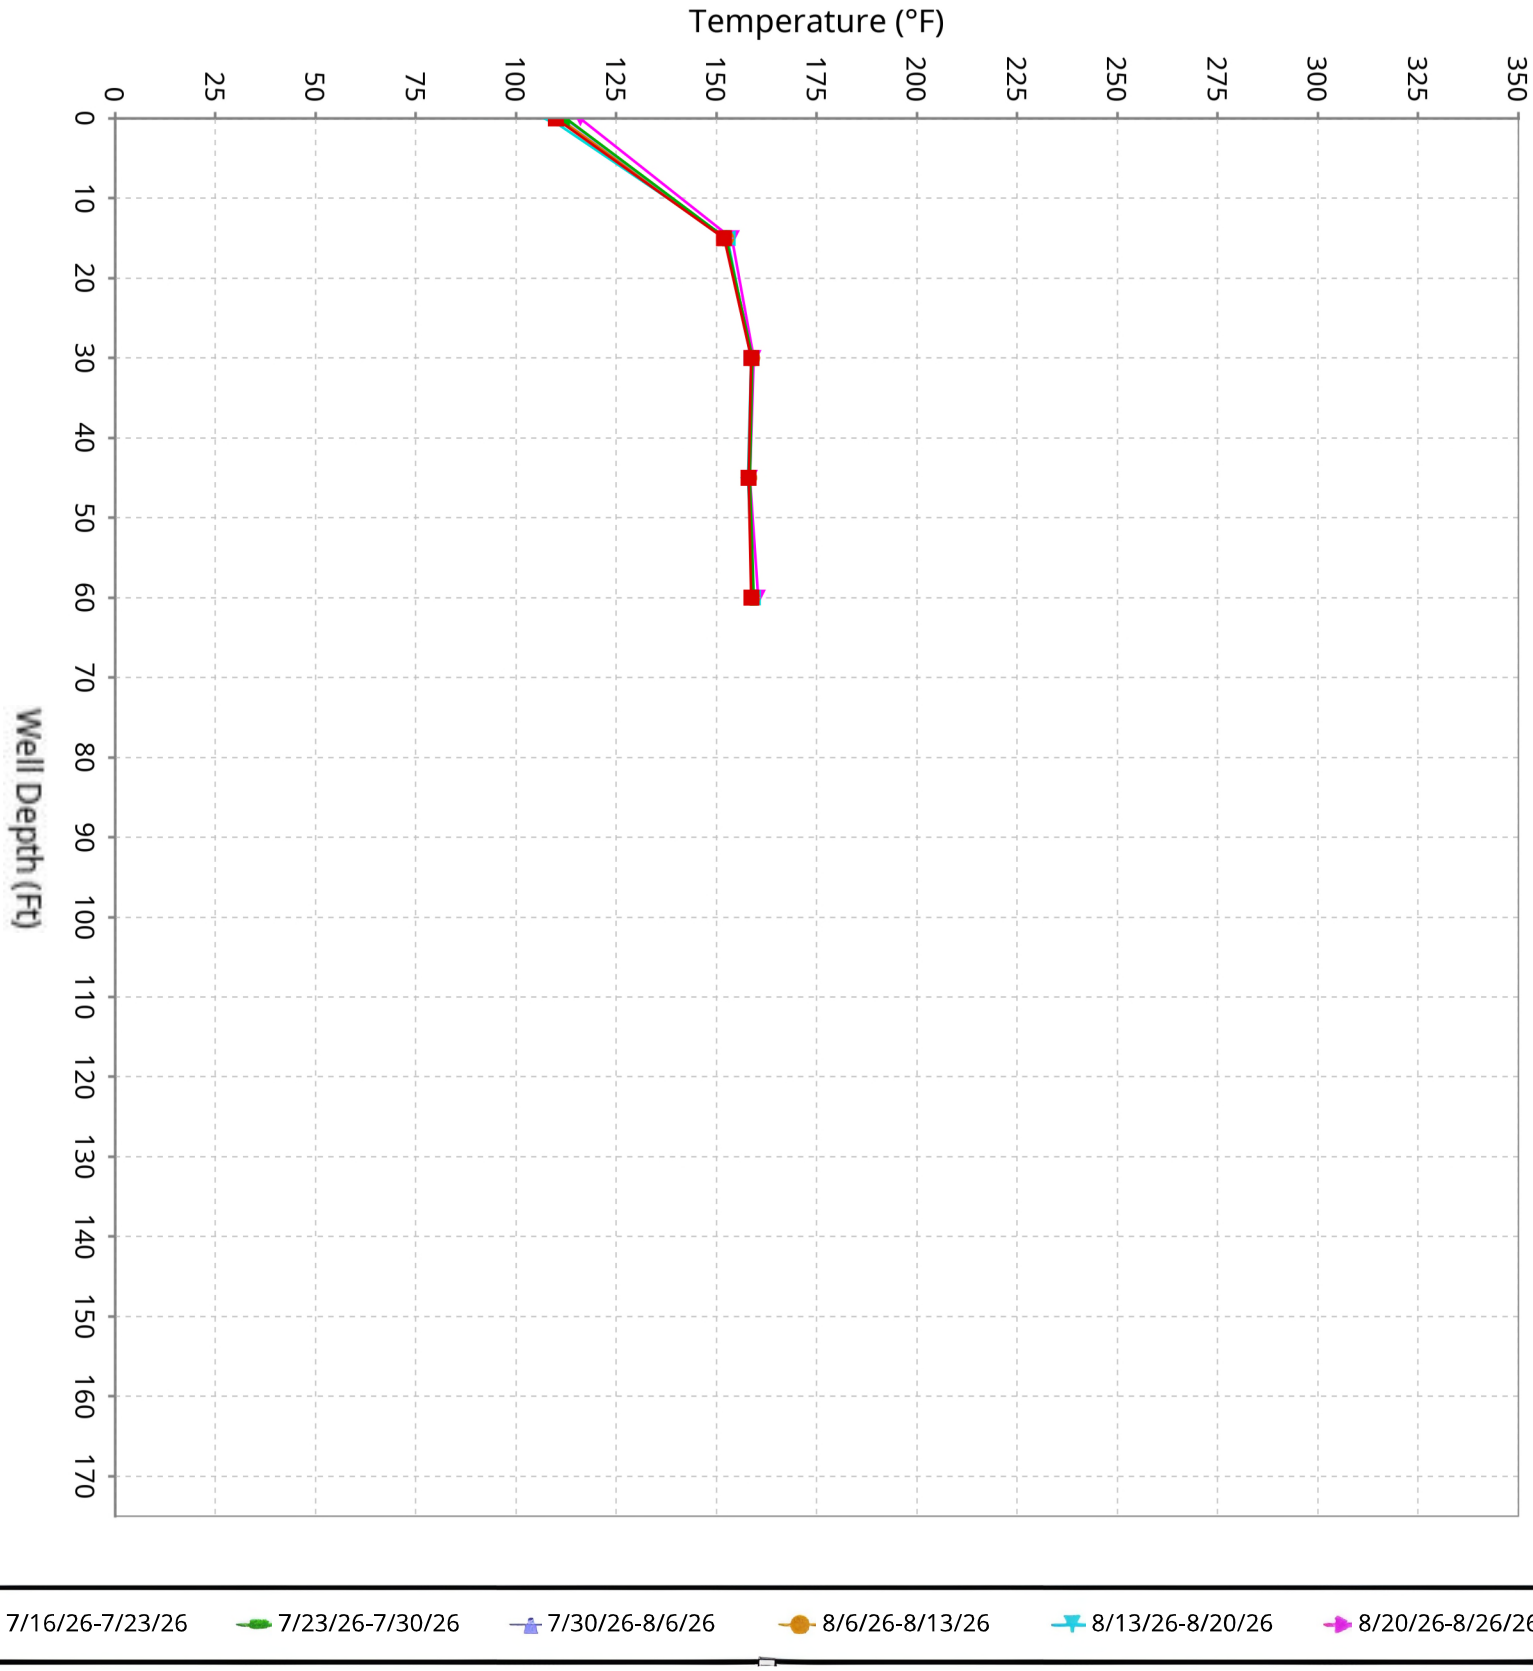

SCS ENGINEERS

Vertical Temperature Profiles from Temperature Probes atChiquita Landfill for TP-5


Maximum data for 7/16/2026 12:00 AM to 8/26/2026 12:00 AM

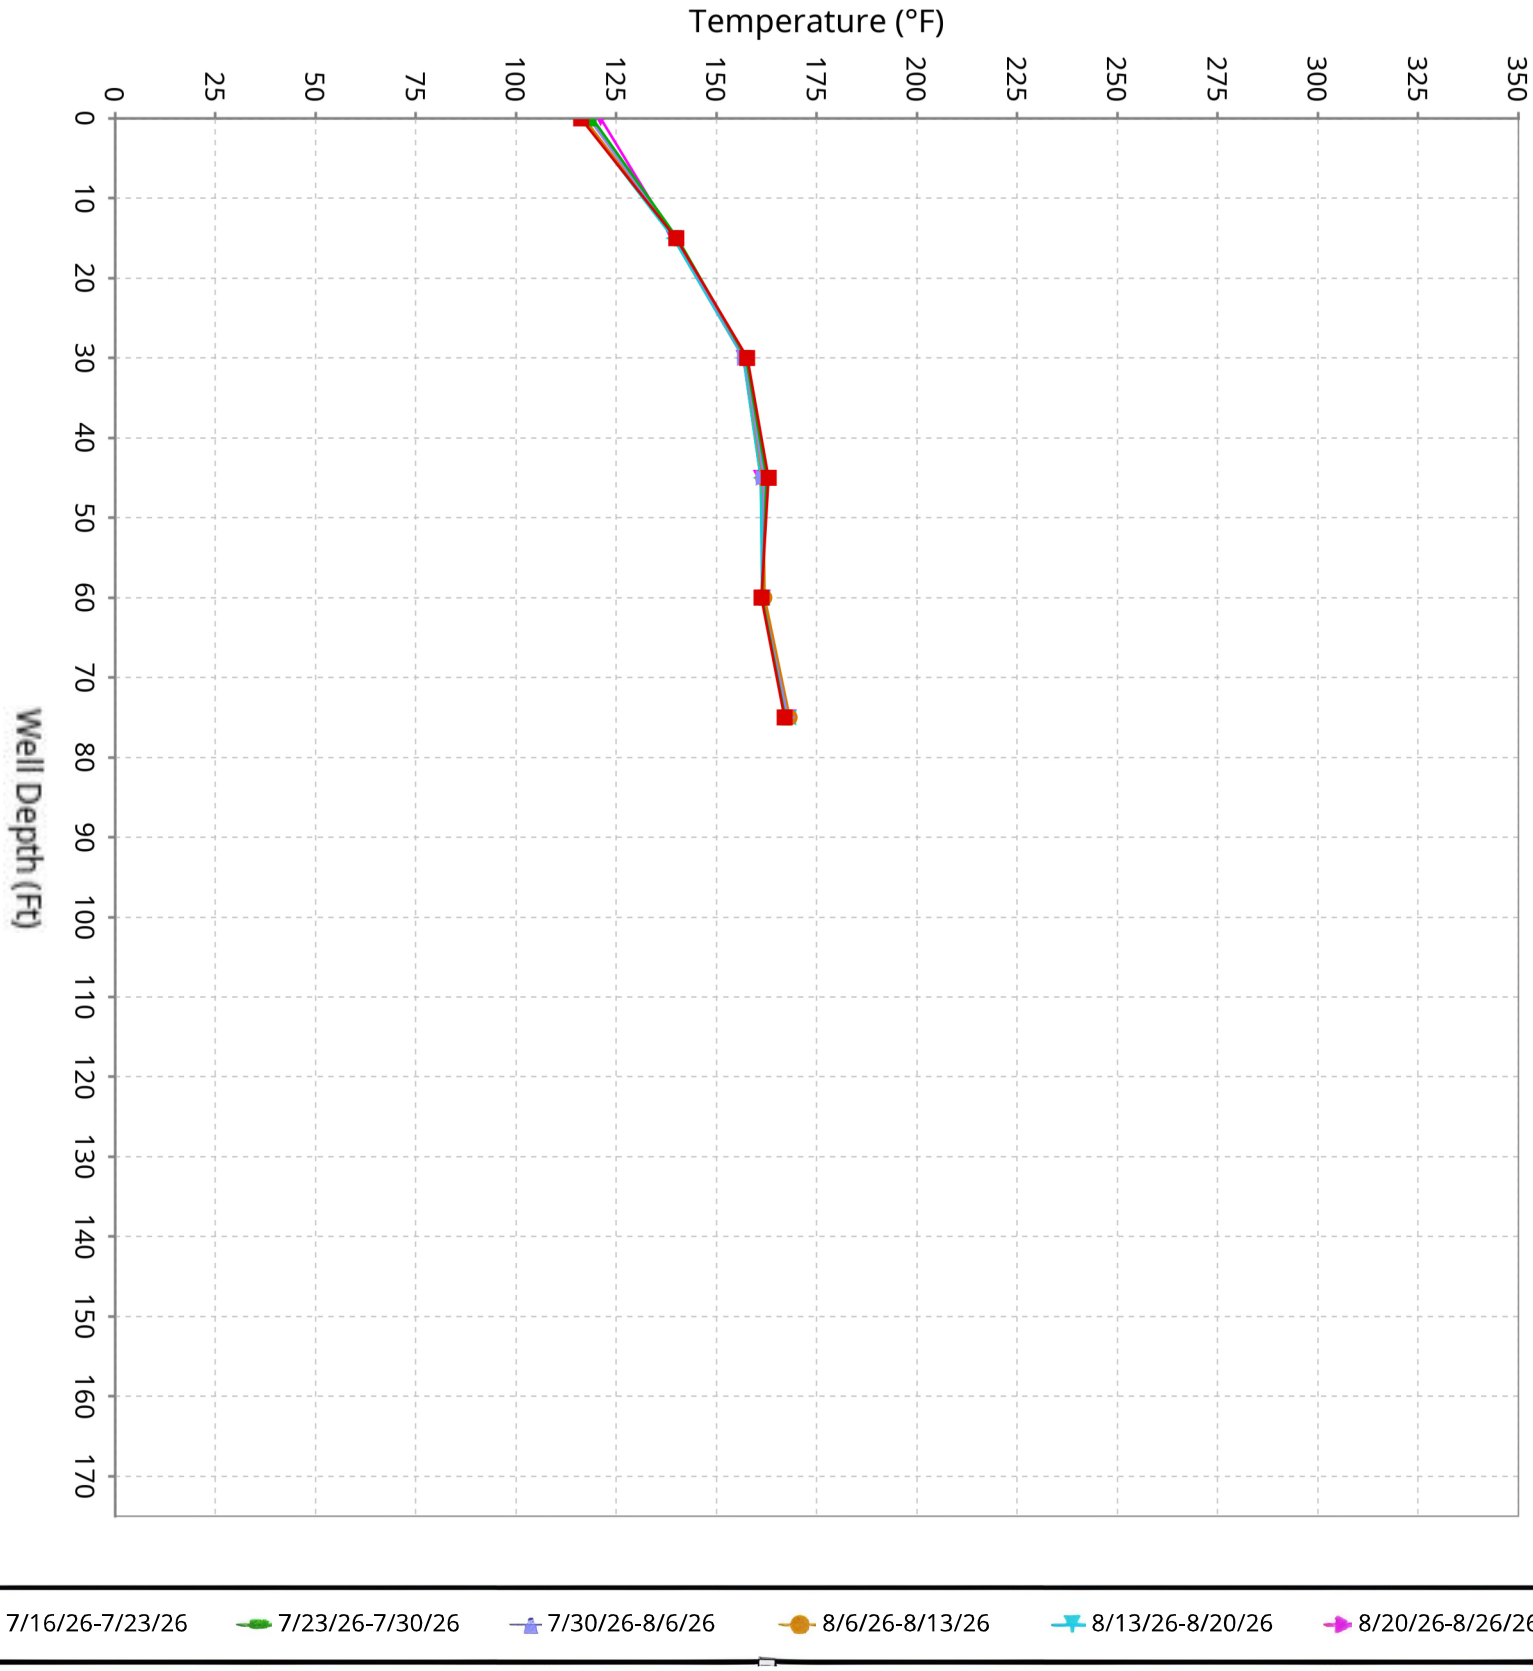

SCS ENGINEERS

Vertical Temperature Profiles from Temperature Probes atChiquita Landfill for TP-6


Maximum data for 7/16/2026 12:00 AM to 8/26/2026 12:00 AM

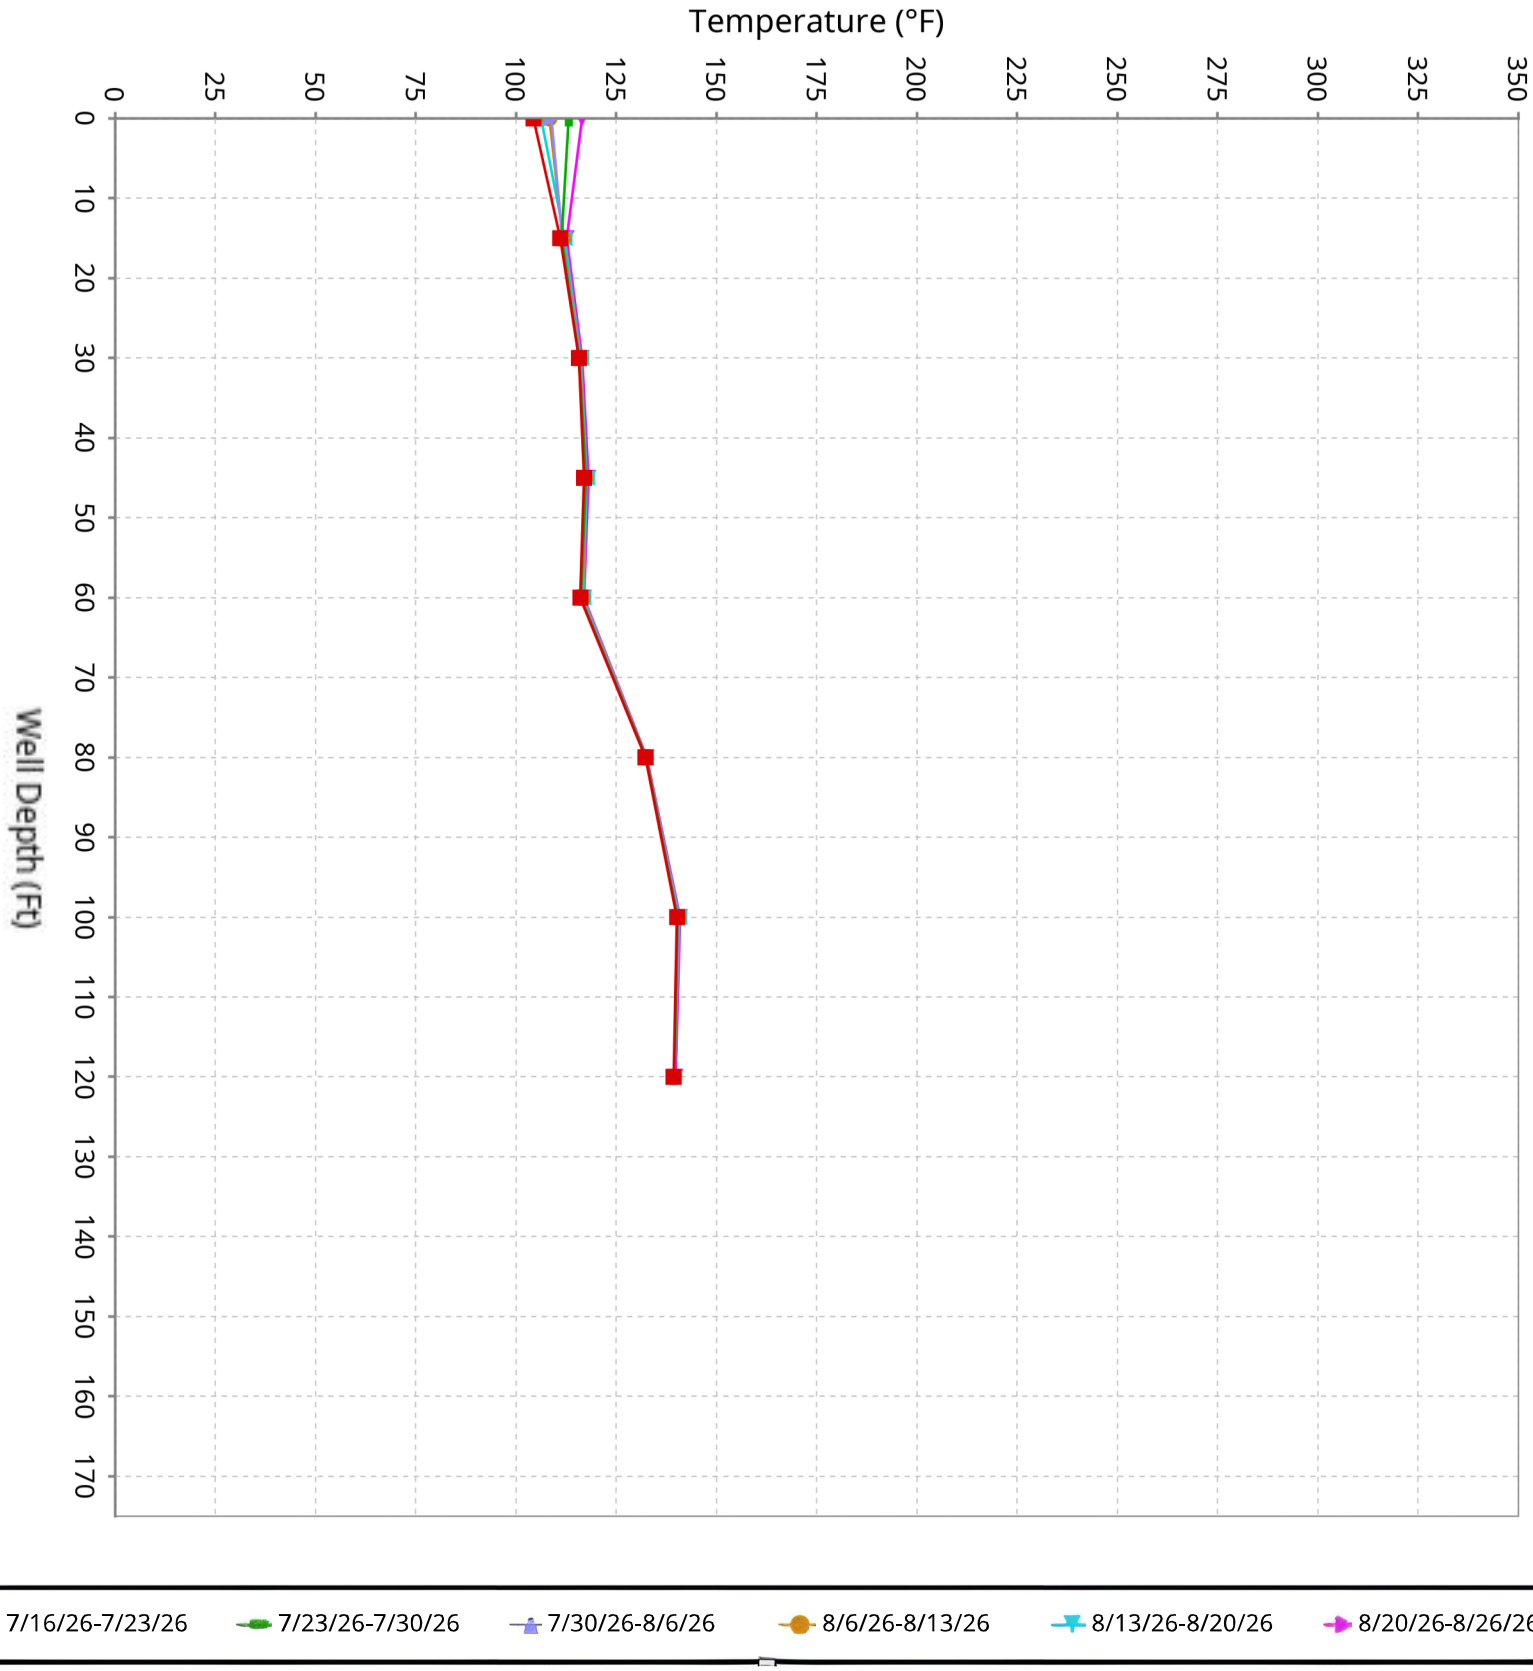

SCS ENGINEERS

Vertical Temperature Profiles from Temperature Probes atChiquita Landfill for TP-7


Maximum data for 7/16/2026 12:00 AM to 8/26/2026 12:00 AM

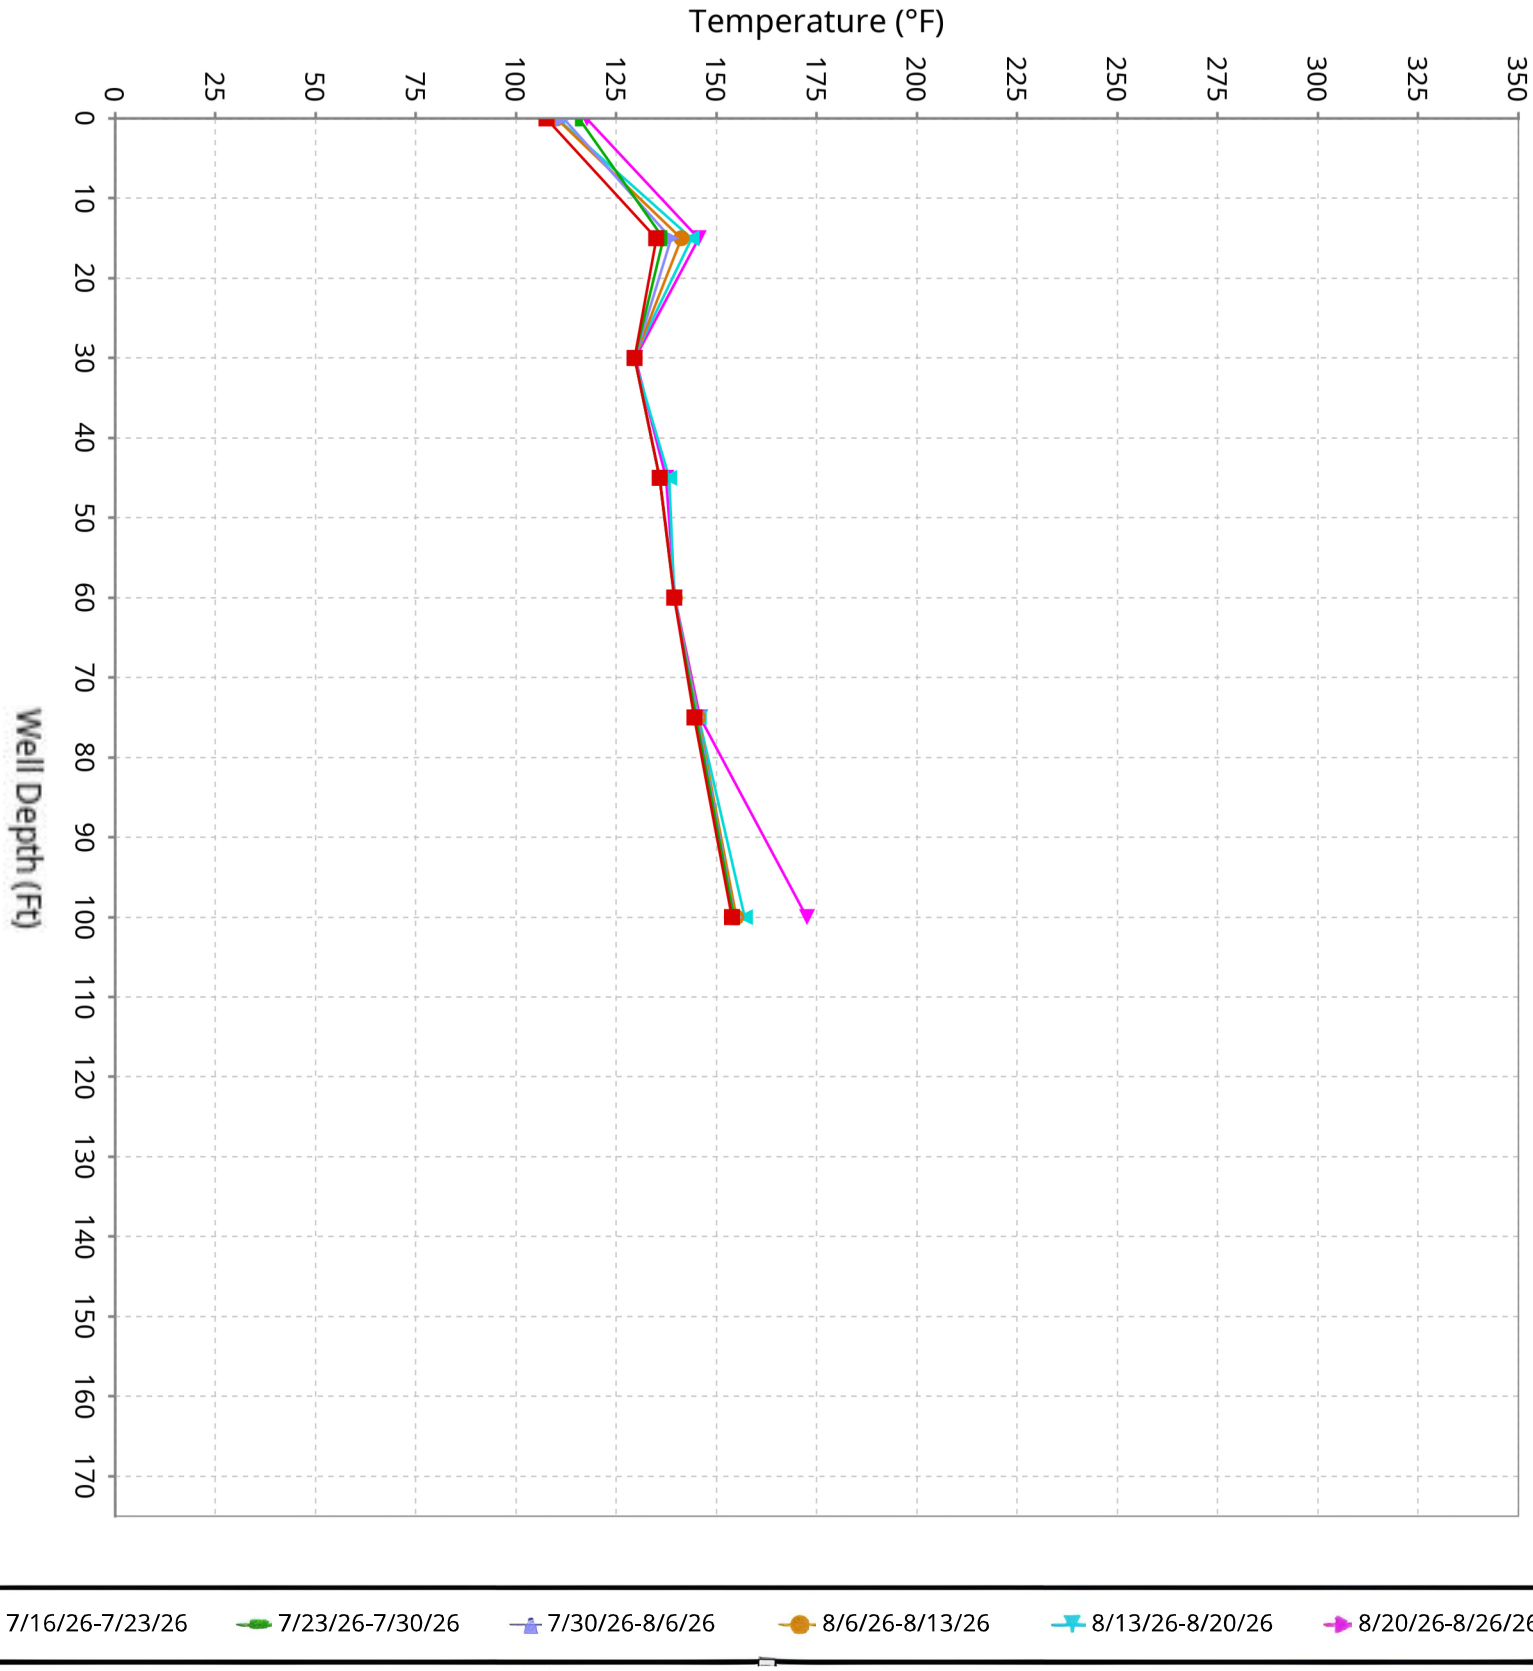

SCS ENGINEERS

Vertical Temperature Profiles from Temperature Probes atChiquita Landfill for TP-8


Maximum data for 7/16/2026 12:00 AM to 8/26/2026 12:00 AM

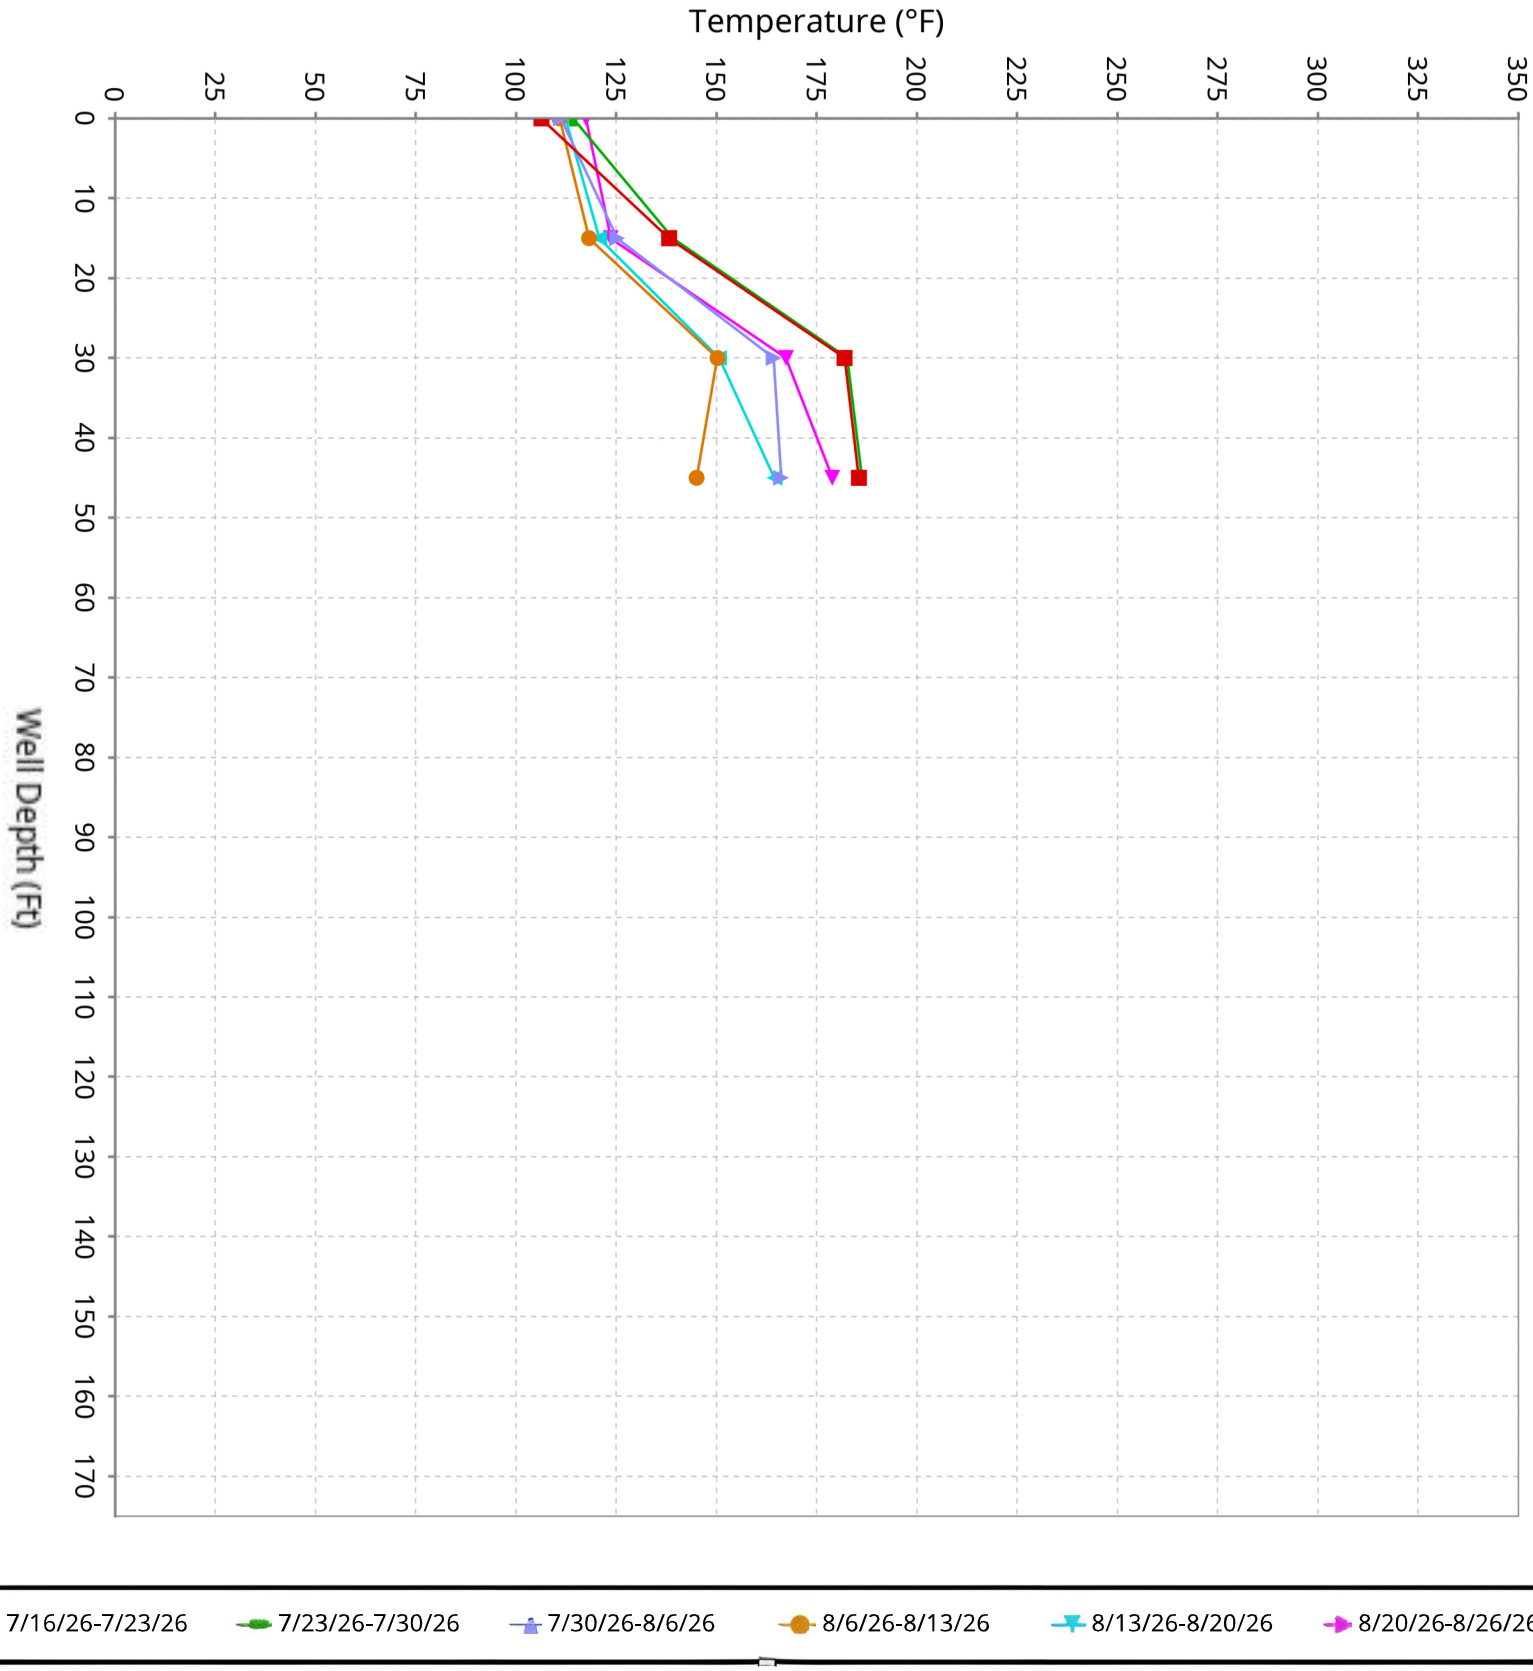

SCS ENGINEERS

Vertical Temperature Profiles from Temperature Probes atChiquita Landfill for TP-9


Maximum data for 7/16/2026 12:00 AM to 8/26/2026 12:00 AM

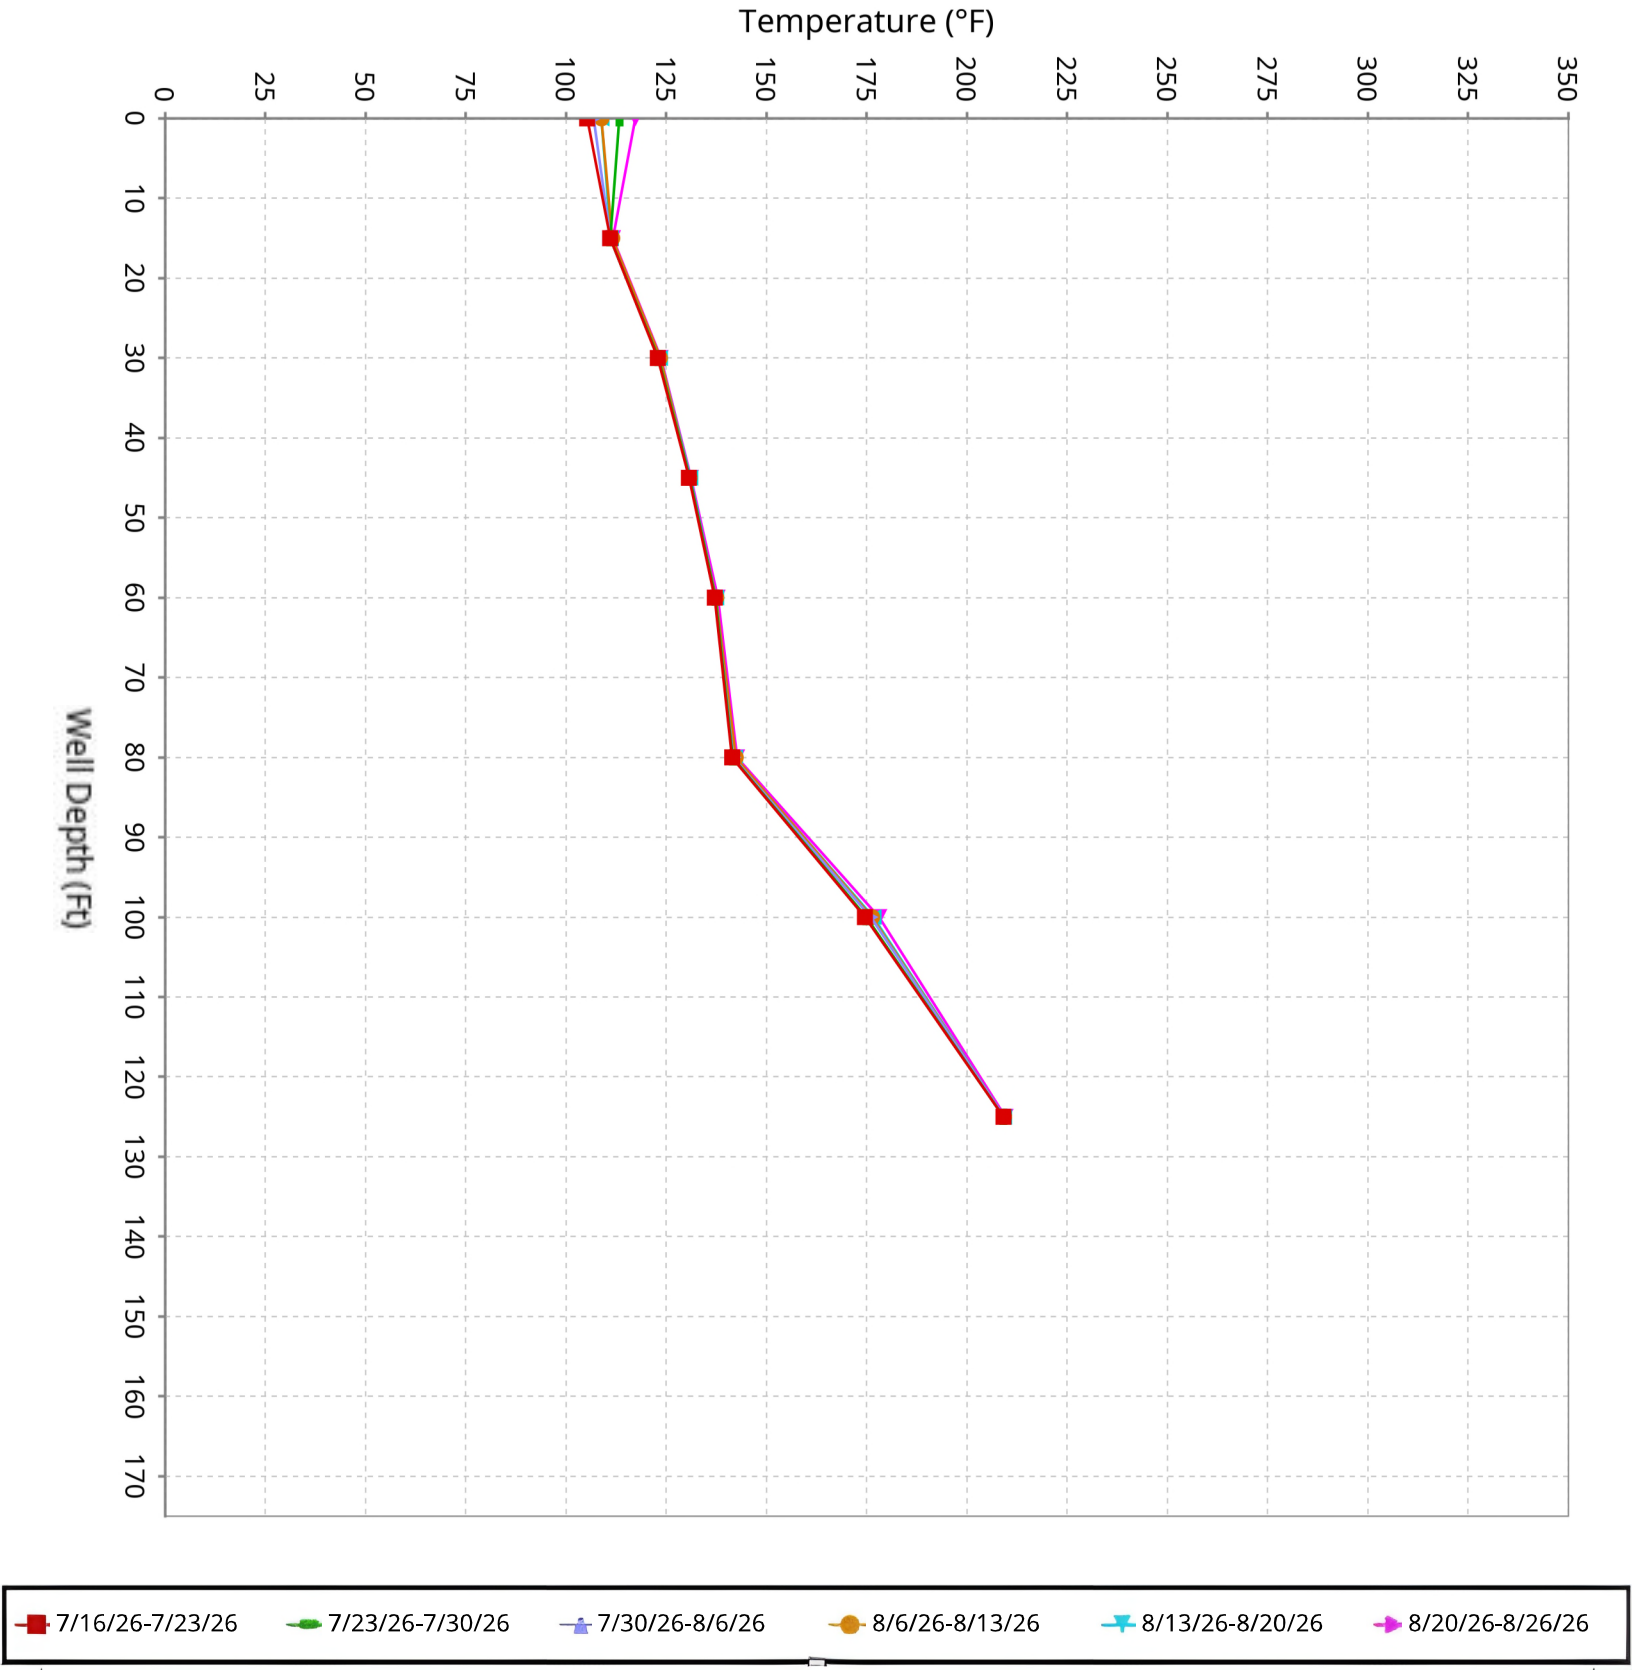

SCS ENGINEERS

Vertical Temperature Profiles from Temperature Probes atChiquita Landfill for TP-10


Maximum data for 7/16/2026 12:00 AM to 8/26/2026 12:00 AM

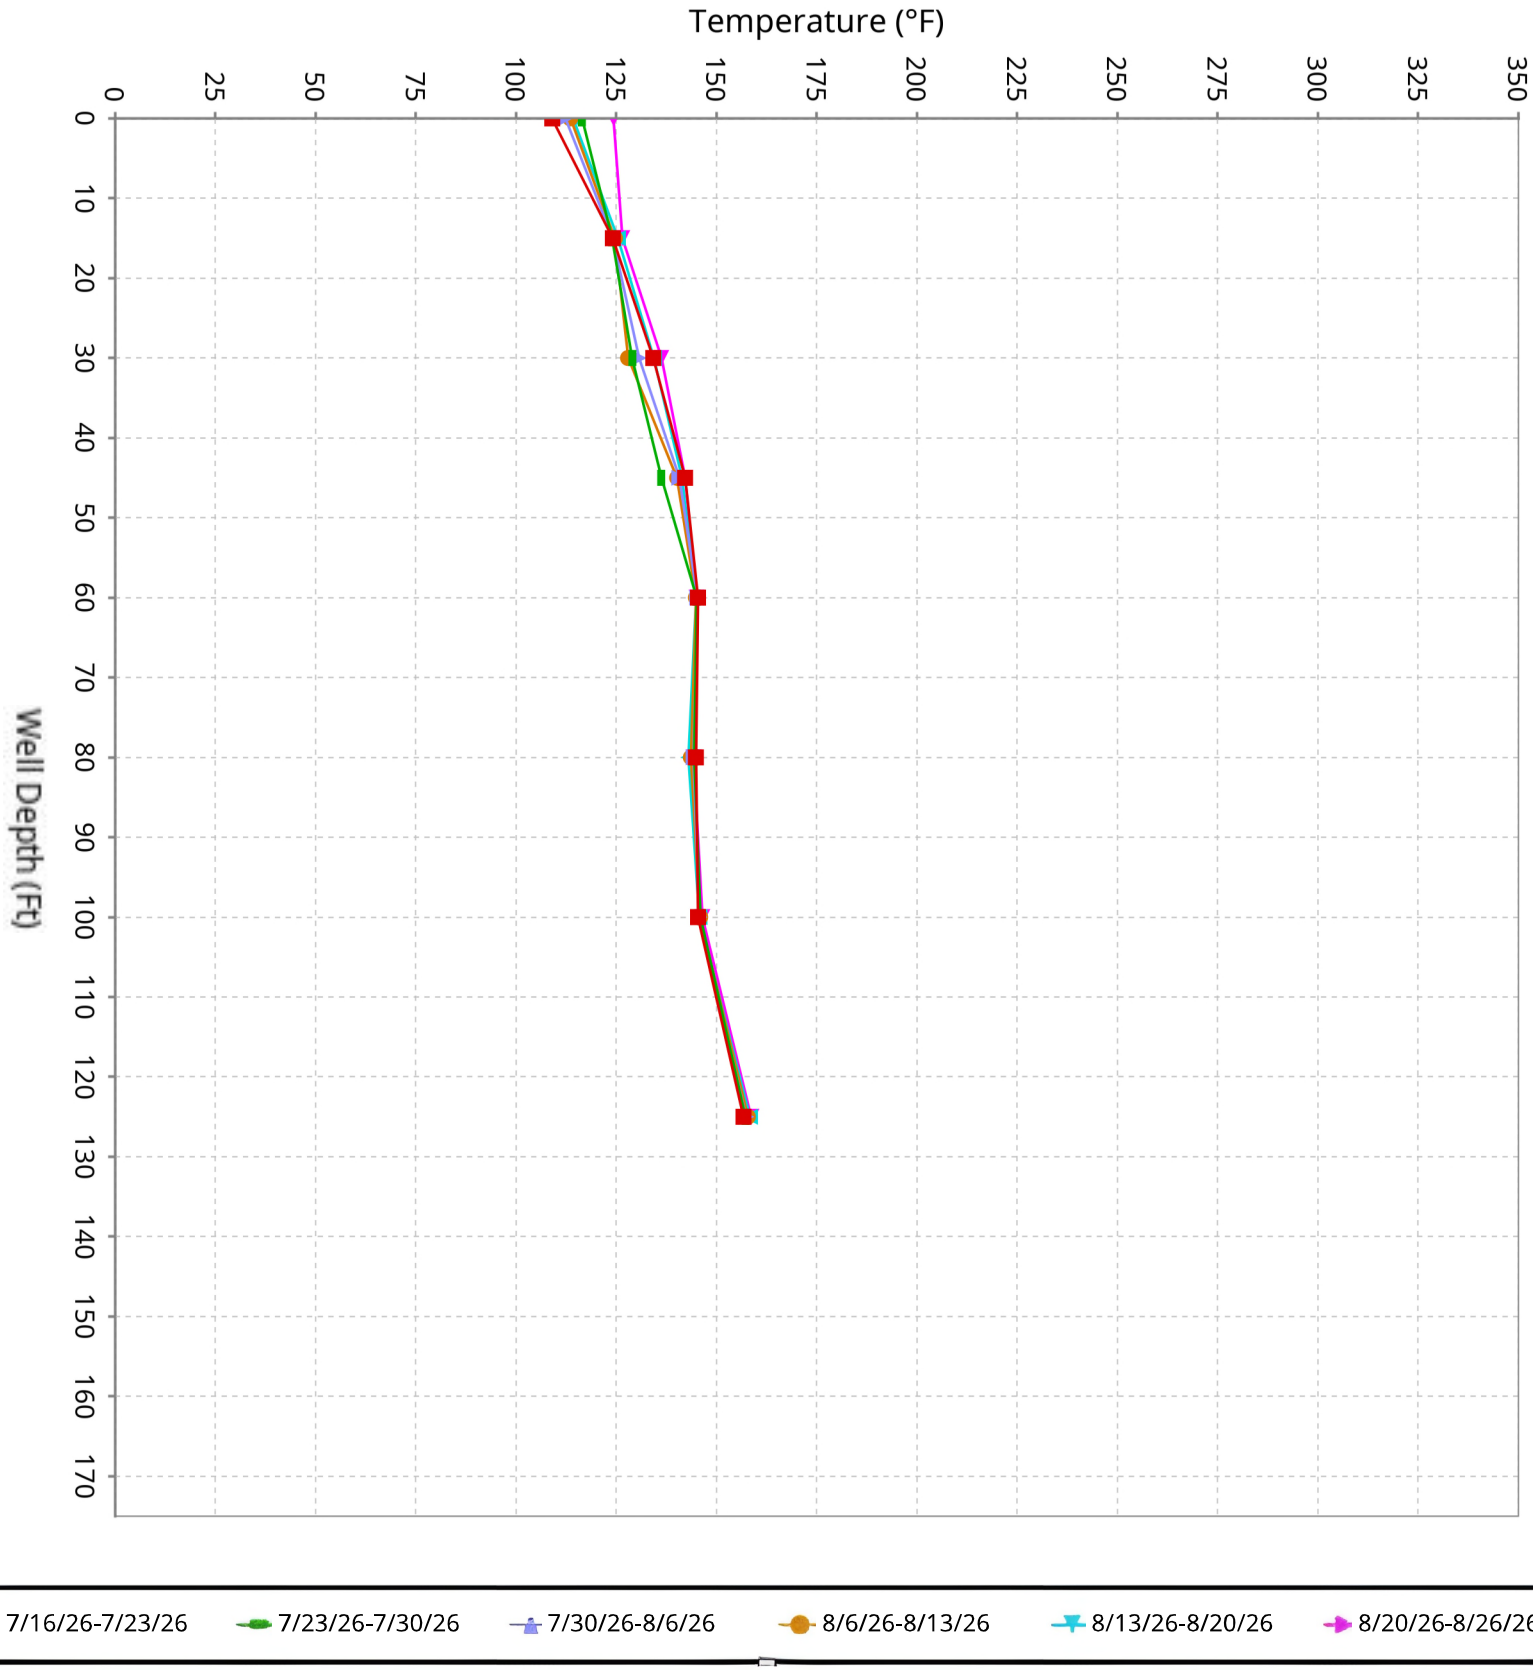

SCS ENGINEERS

Vertical Temperature Profiles from Temperature Probes atChiquita Landfill for TP-11


Maximum data for 7/16/2026 12:00 AM to 8/26/2026 12:00 AM

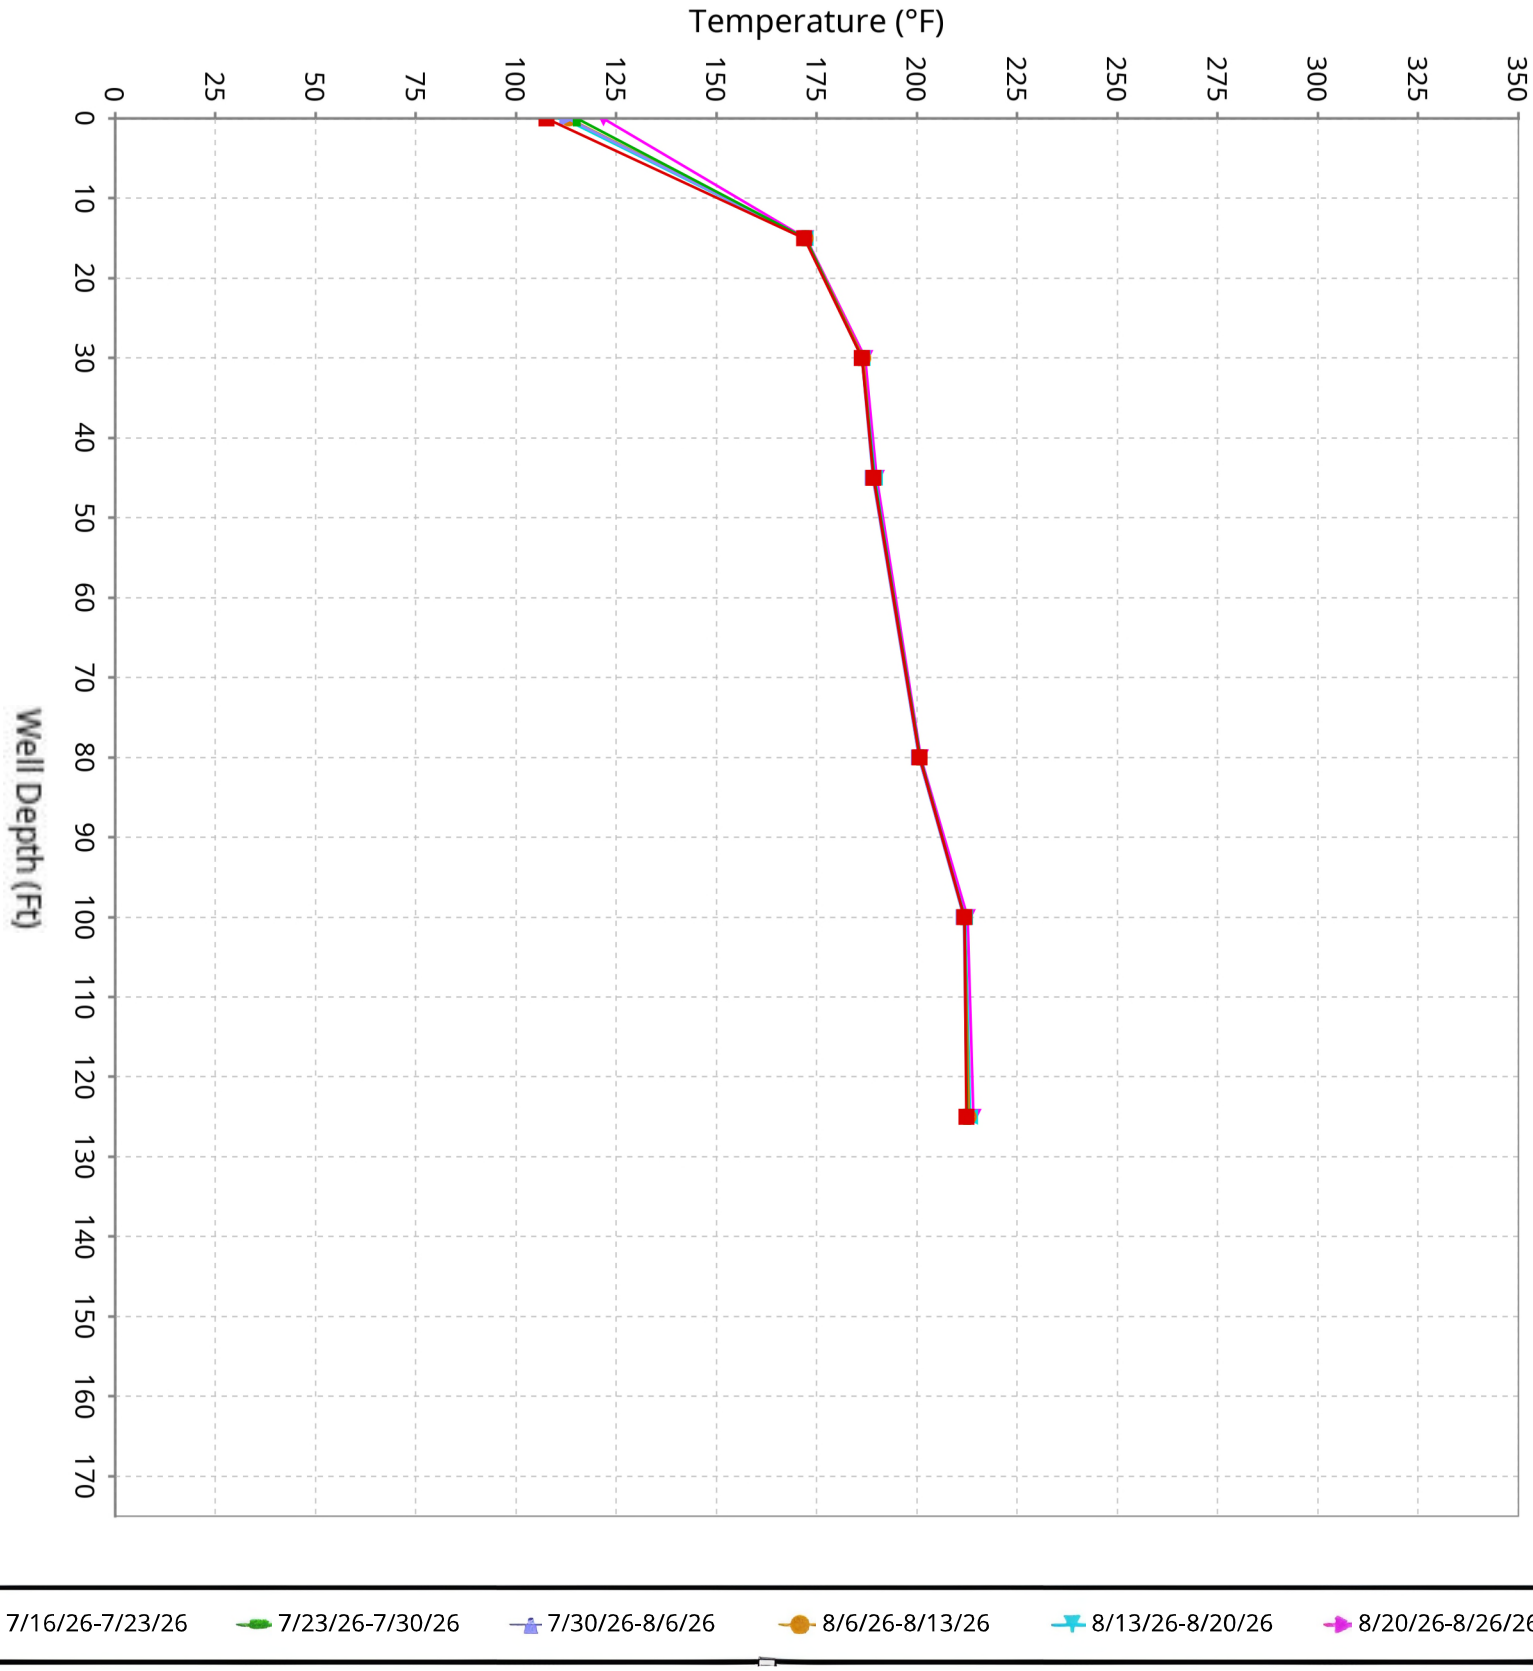

SCS ENGINEERS

Vertical Temperature Profiles from Temperature Probes atChiquita Landfill for TP-12


Maximum data for 7/16/2026 12:00 AM to 8/26/2026 12:00 AM

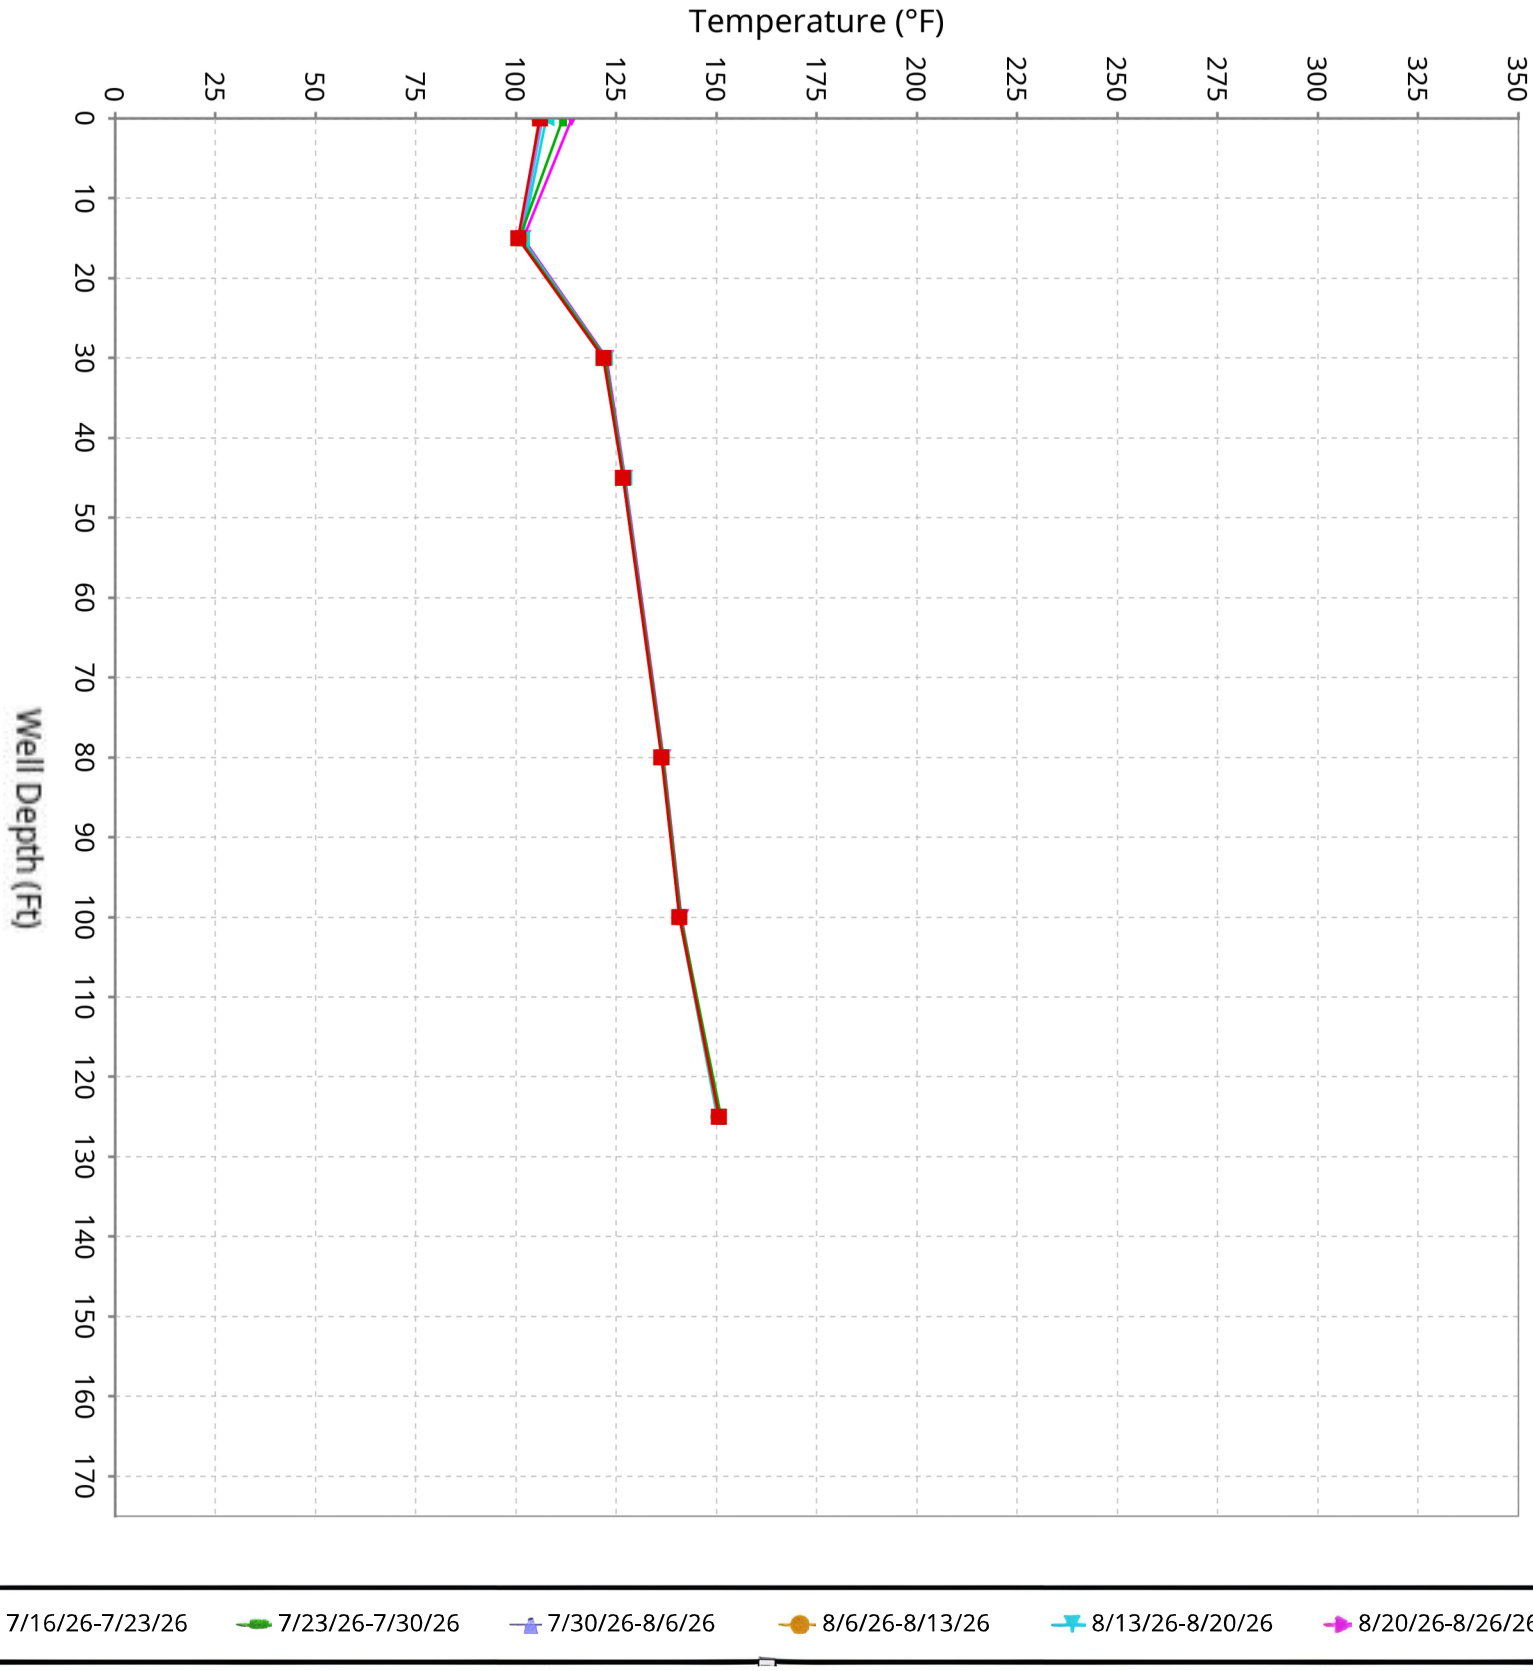

SCS ENGINEERS

Vertical Temperature Profiles from Temperature Probes atChiquita Landfill for TP-13


Maximum data for 7/16/2026 12:00 AM to 8/26/2026 12:00 AM

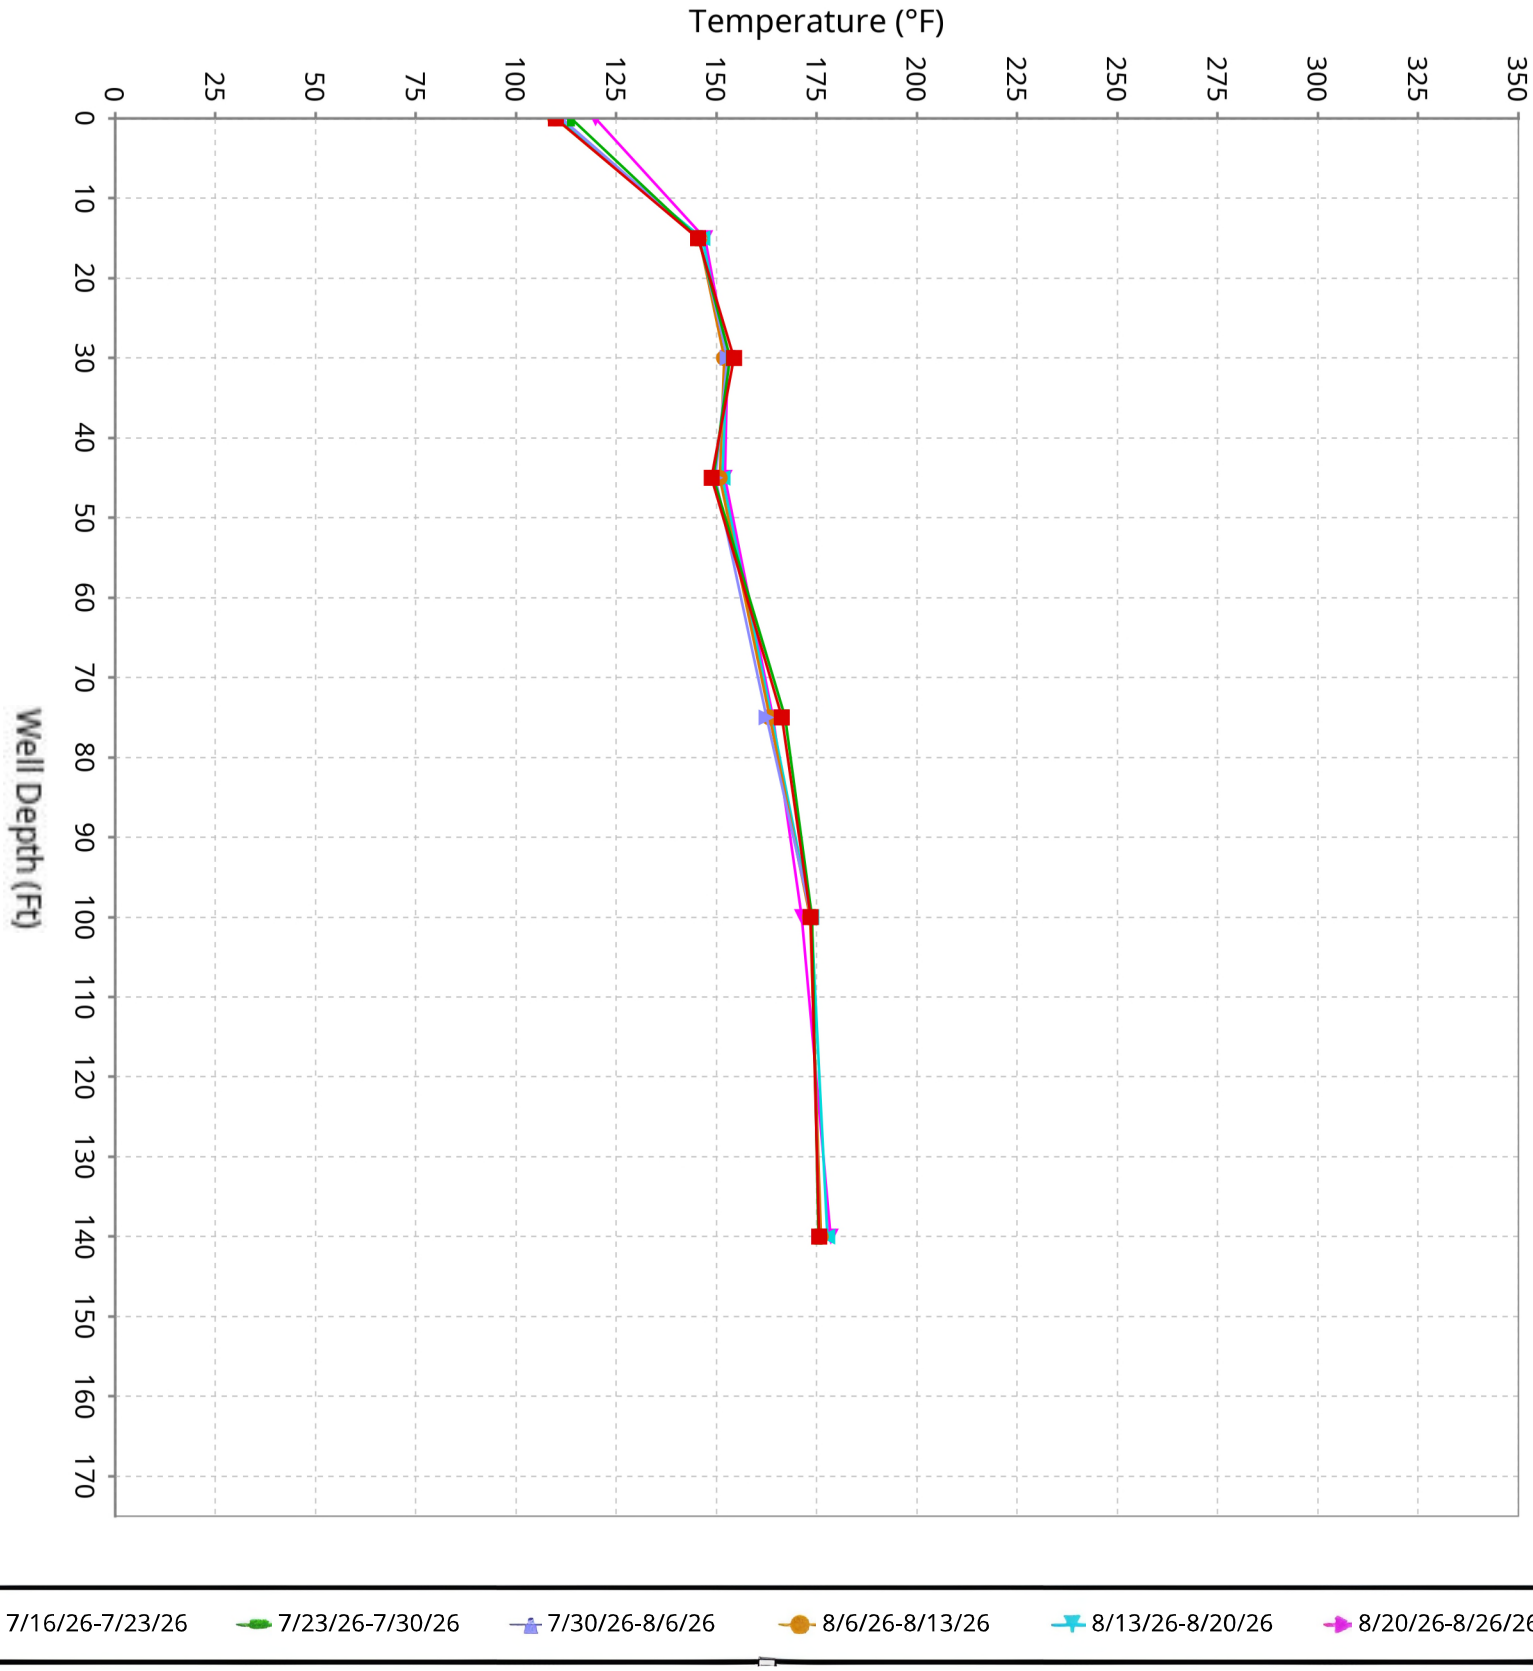

SCS ENGINEERS

Vertical Temperature Profiles from Temperature Probes atChiquita Landfill for TP-14


Maximum data for 7/16/2026 12:00 AM to 8/26/2026 12:00 AM

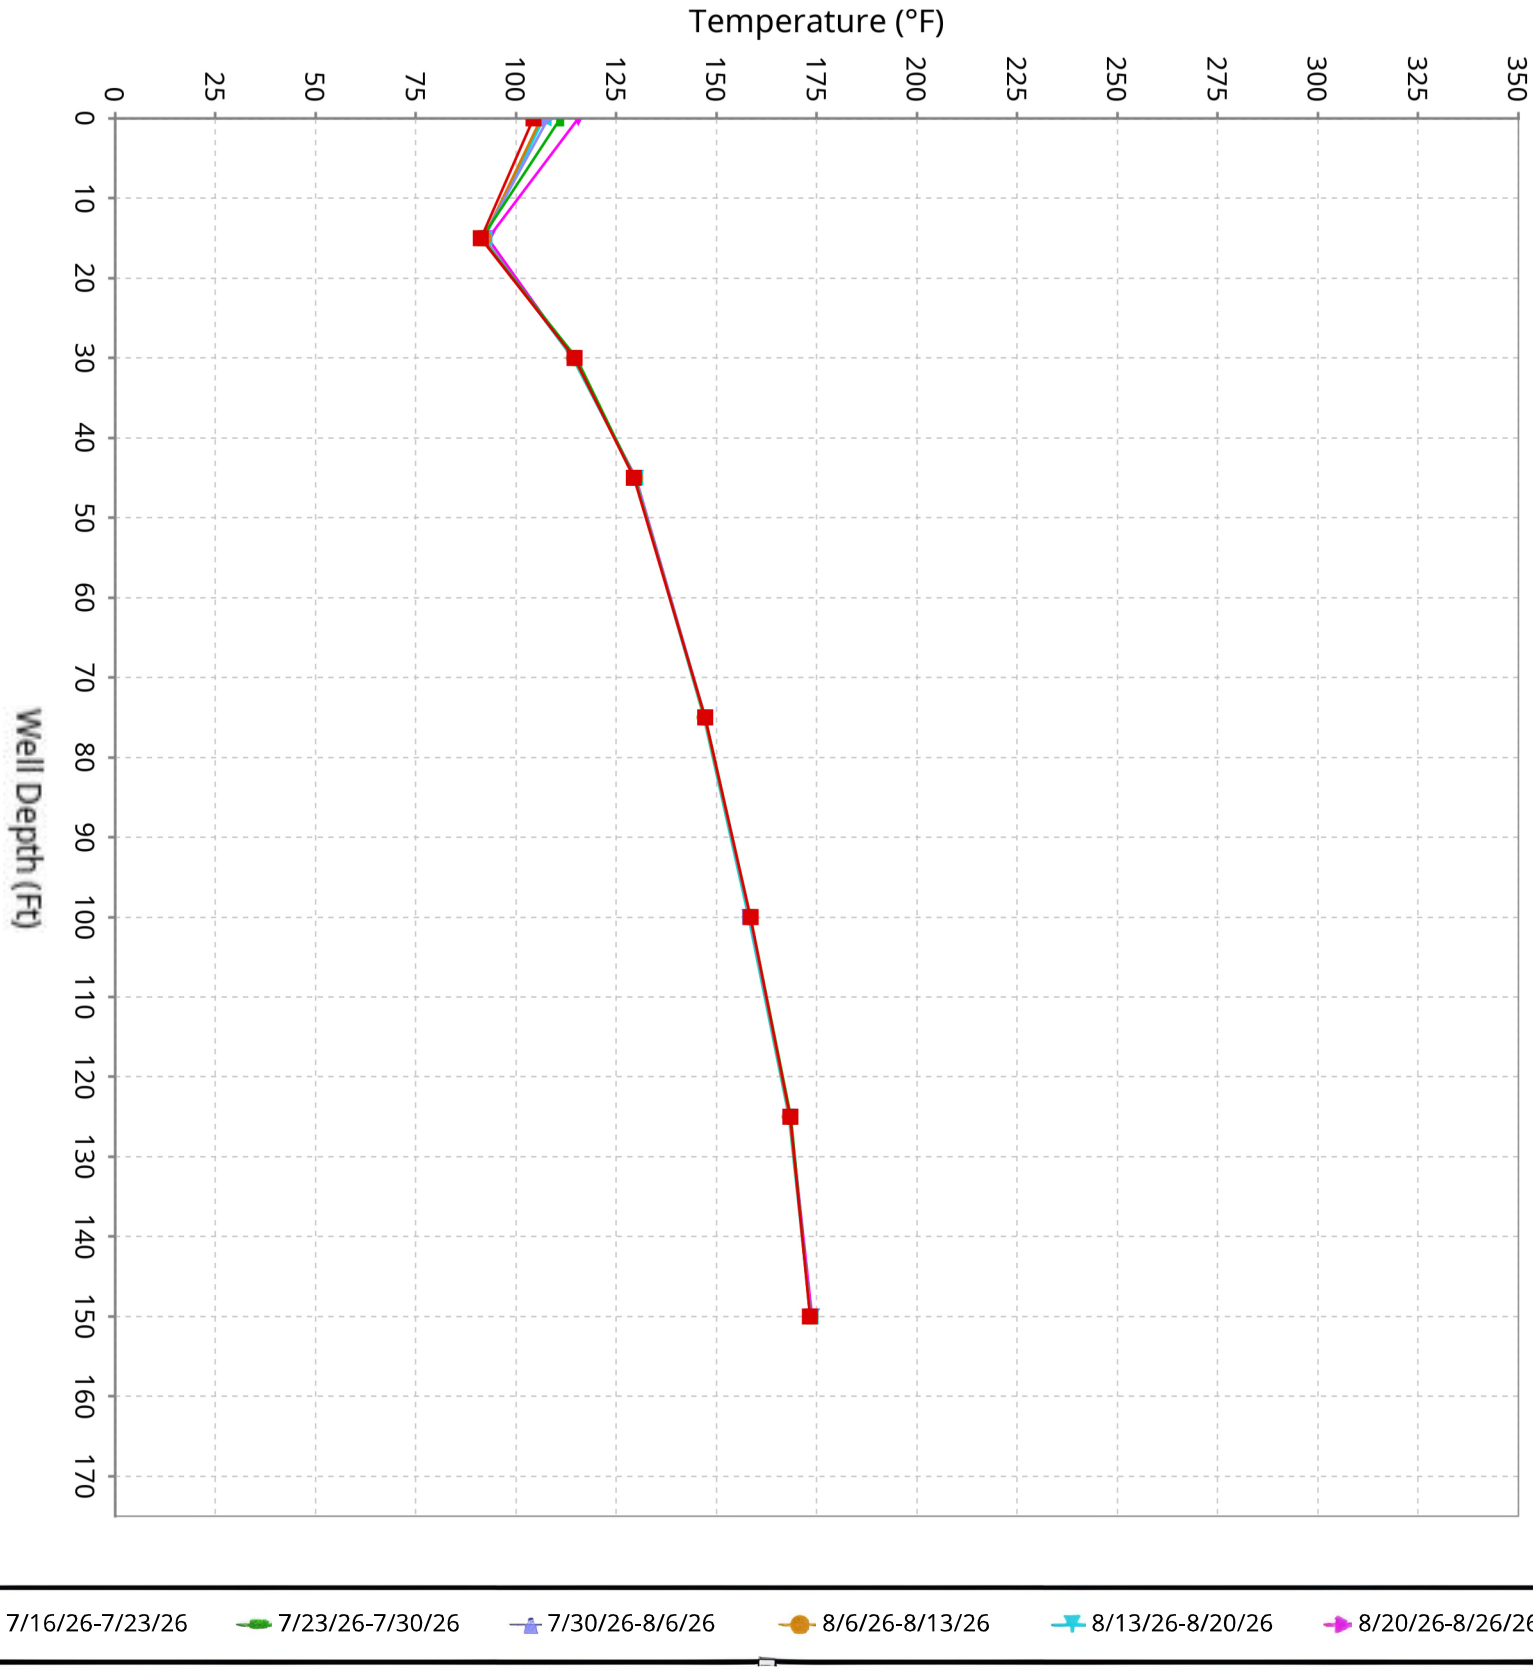

SCS ENGINEERS

Vertical Temperature Profiles from Temperature Probes atChiquita Landfill for TP-15


Maximum data for 7/16/2026 12:00 AM to 8/26/2026 12:00 AM

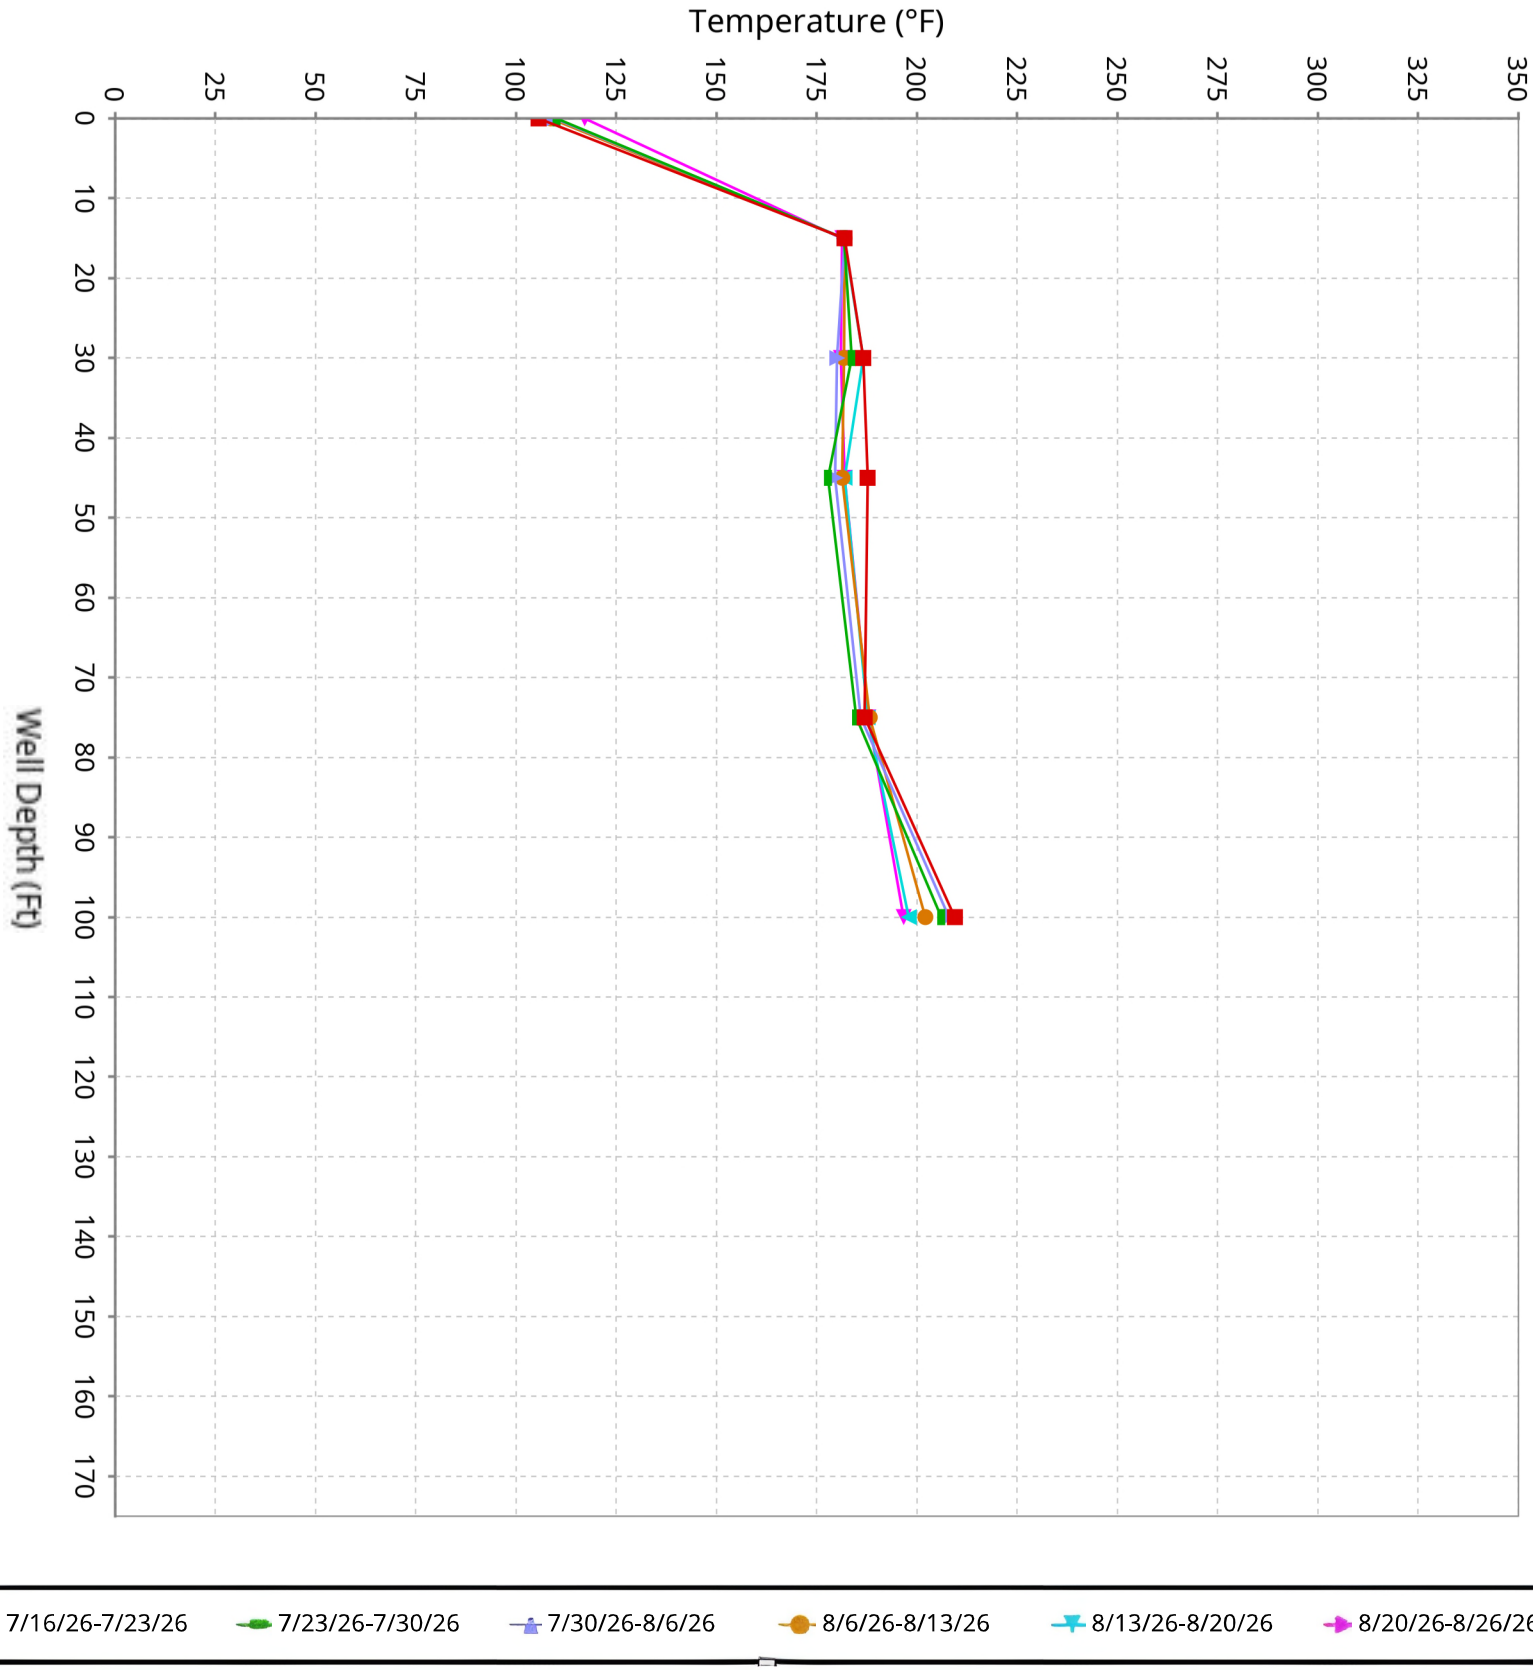

SCS ENGINEERS

Vertical Temperature Profiles from Temperature Probes atChiquita Landfill for TP-16


Maximum data for 7/16/2026 12:00 AM to 8/26/2026 12:00 AM

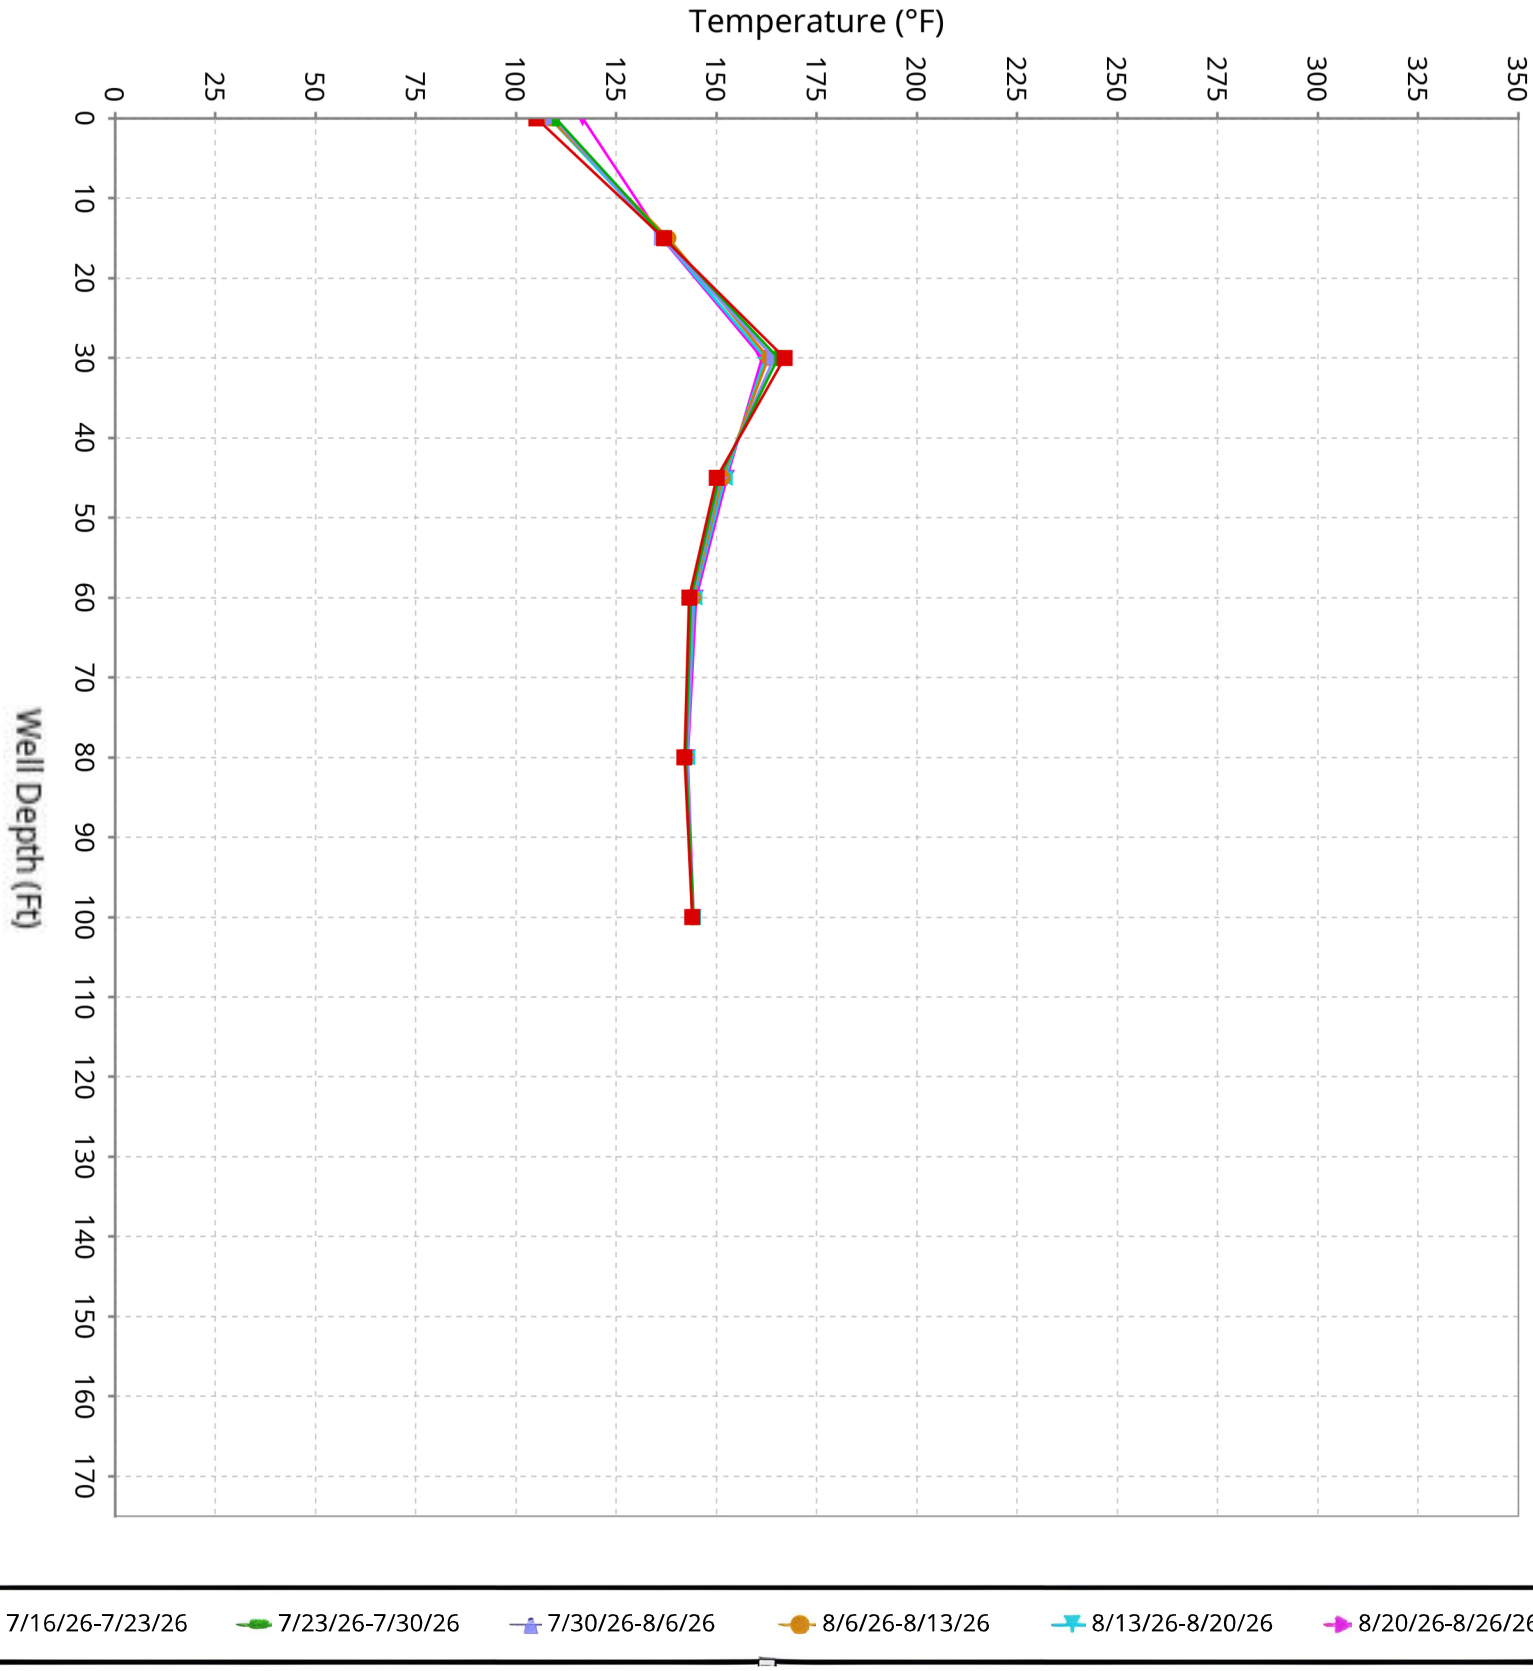

SCS ENGINEERS

Vertical Temperature Profiles from Temperature Probes atChiquita Landfill for TP-17


Maximum data for 7/16/2026 12:00 AM to 8/26/2026 12:00 AM

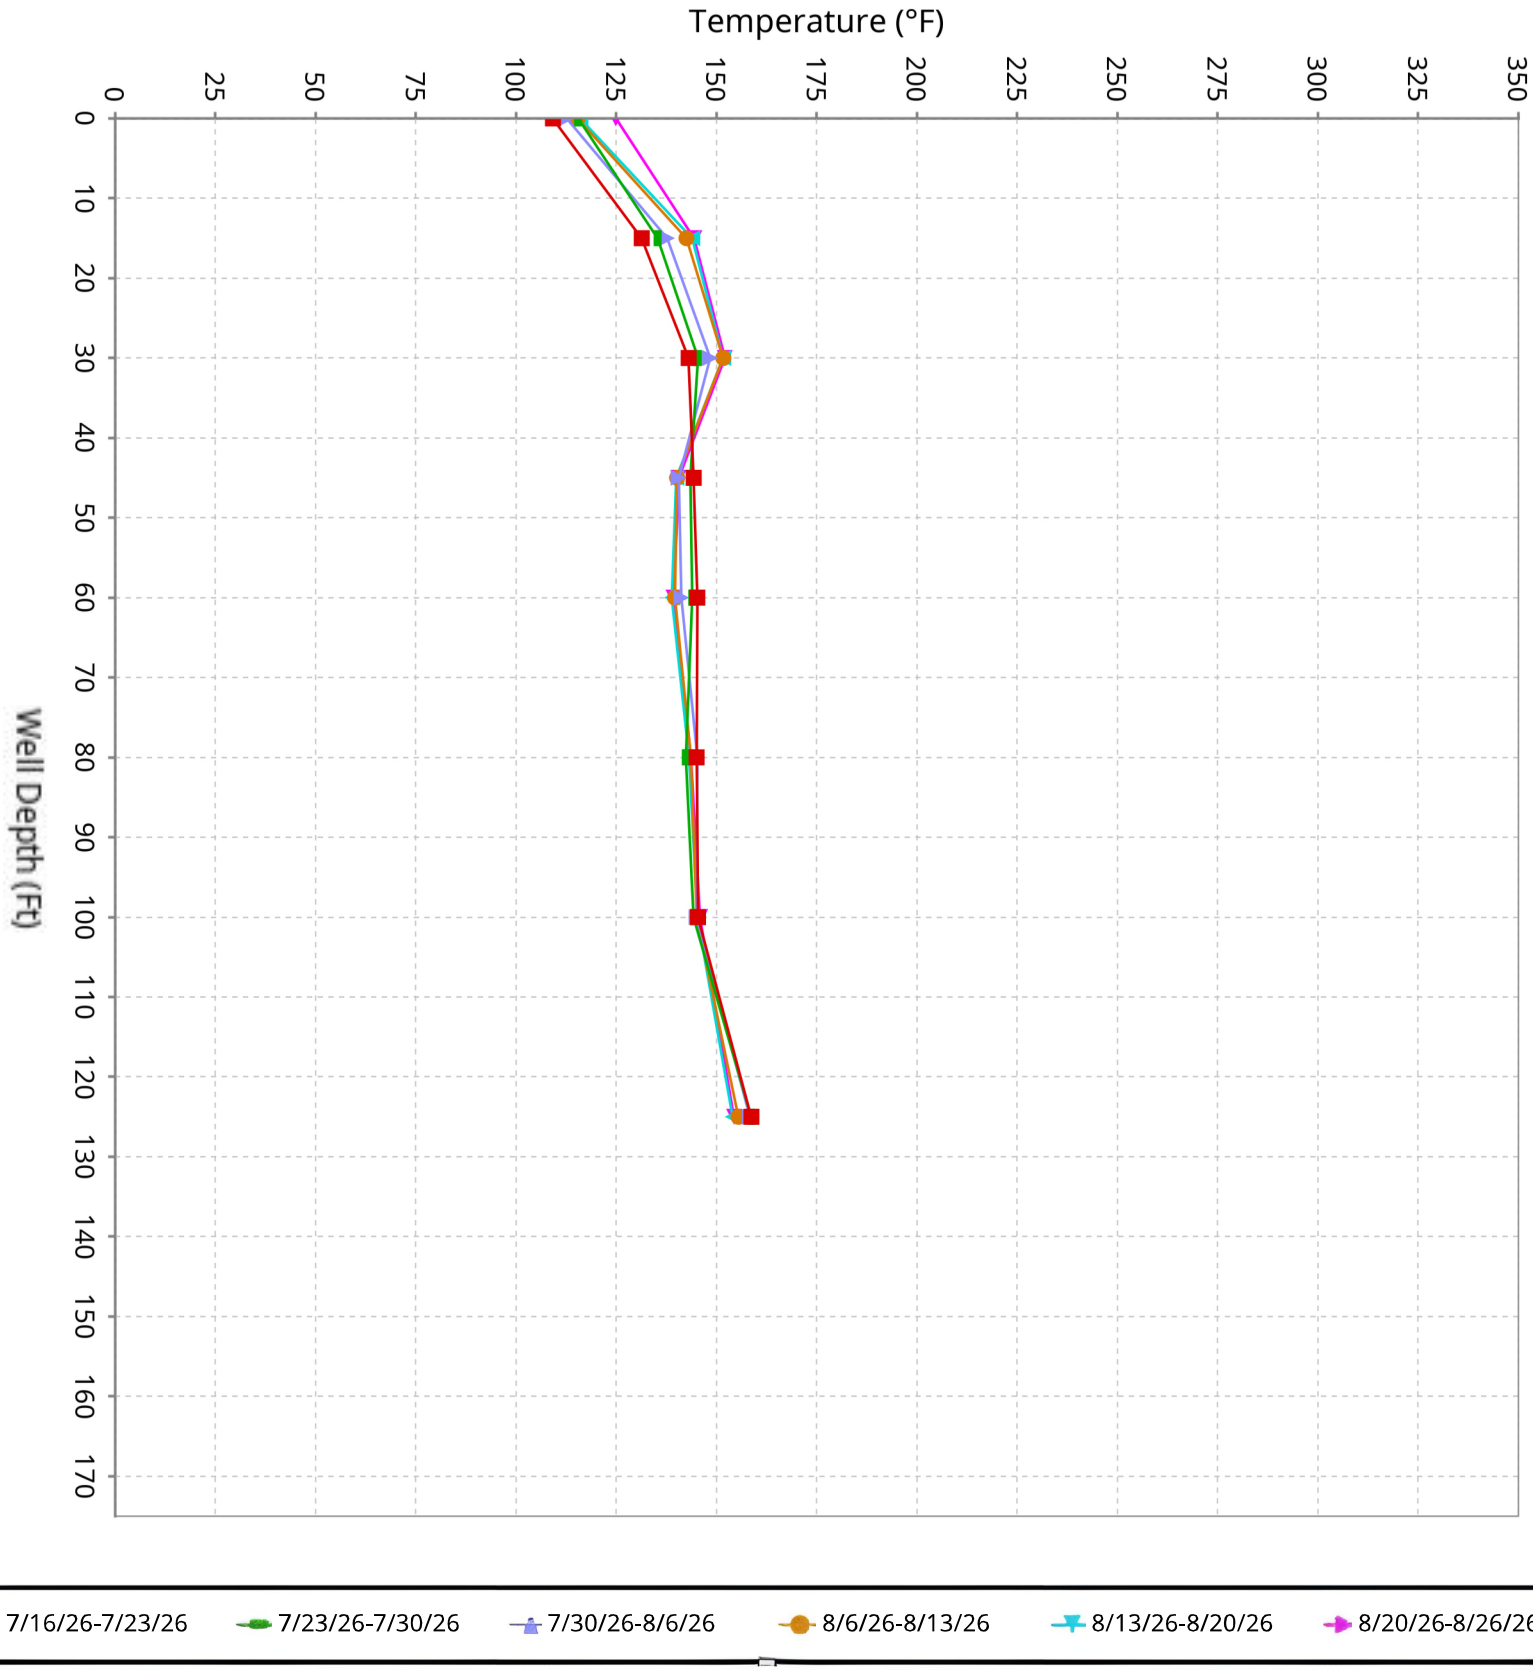

SCS ENGINEERS

Vertical Temperature Profiles from Temperature Probes atChiquita Landfill for TP-18


Maximum data for 7/16/2026 12:00 AM to 8/26/2026 12:00 AM

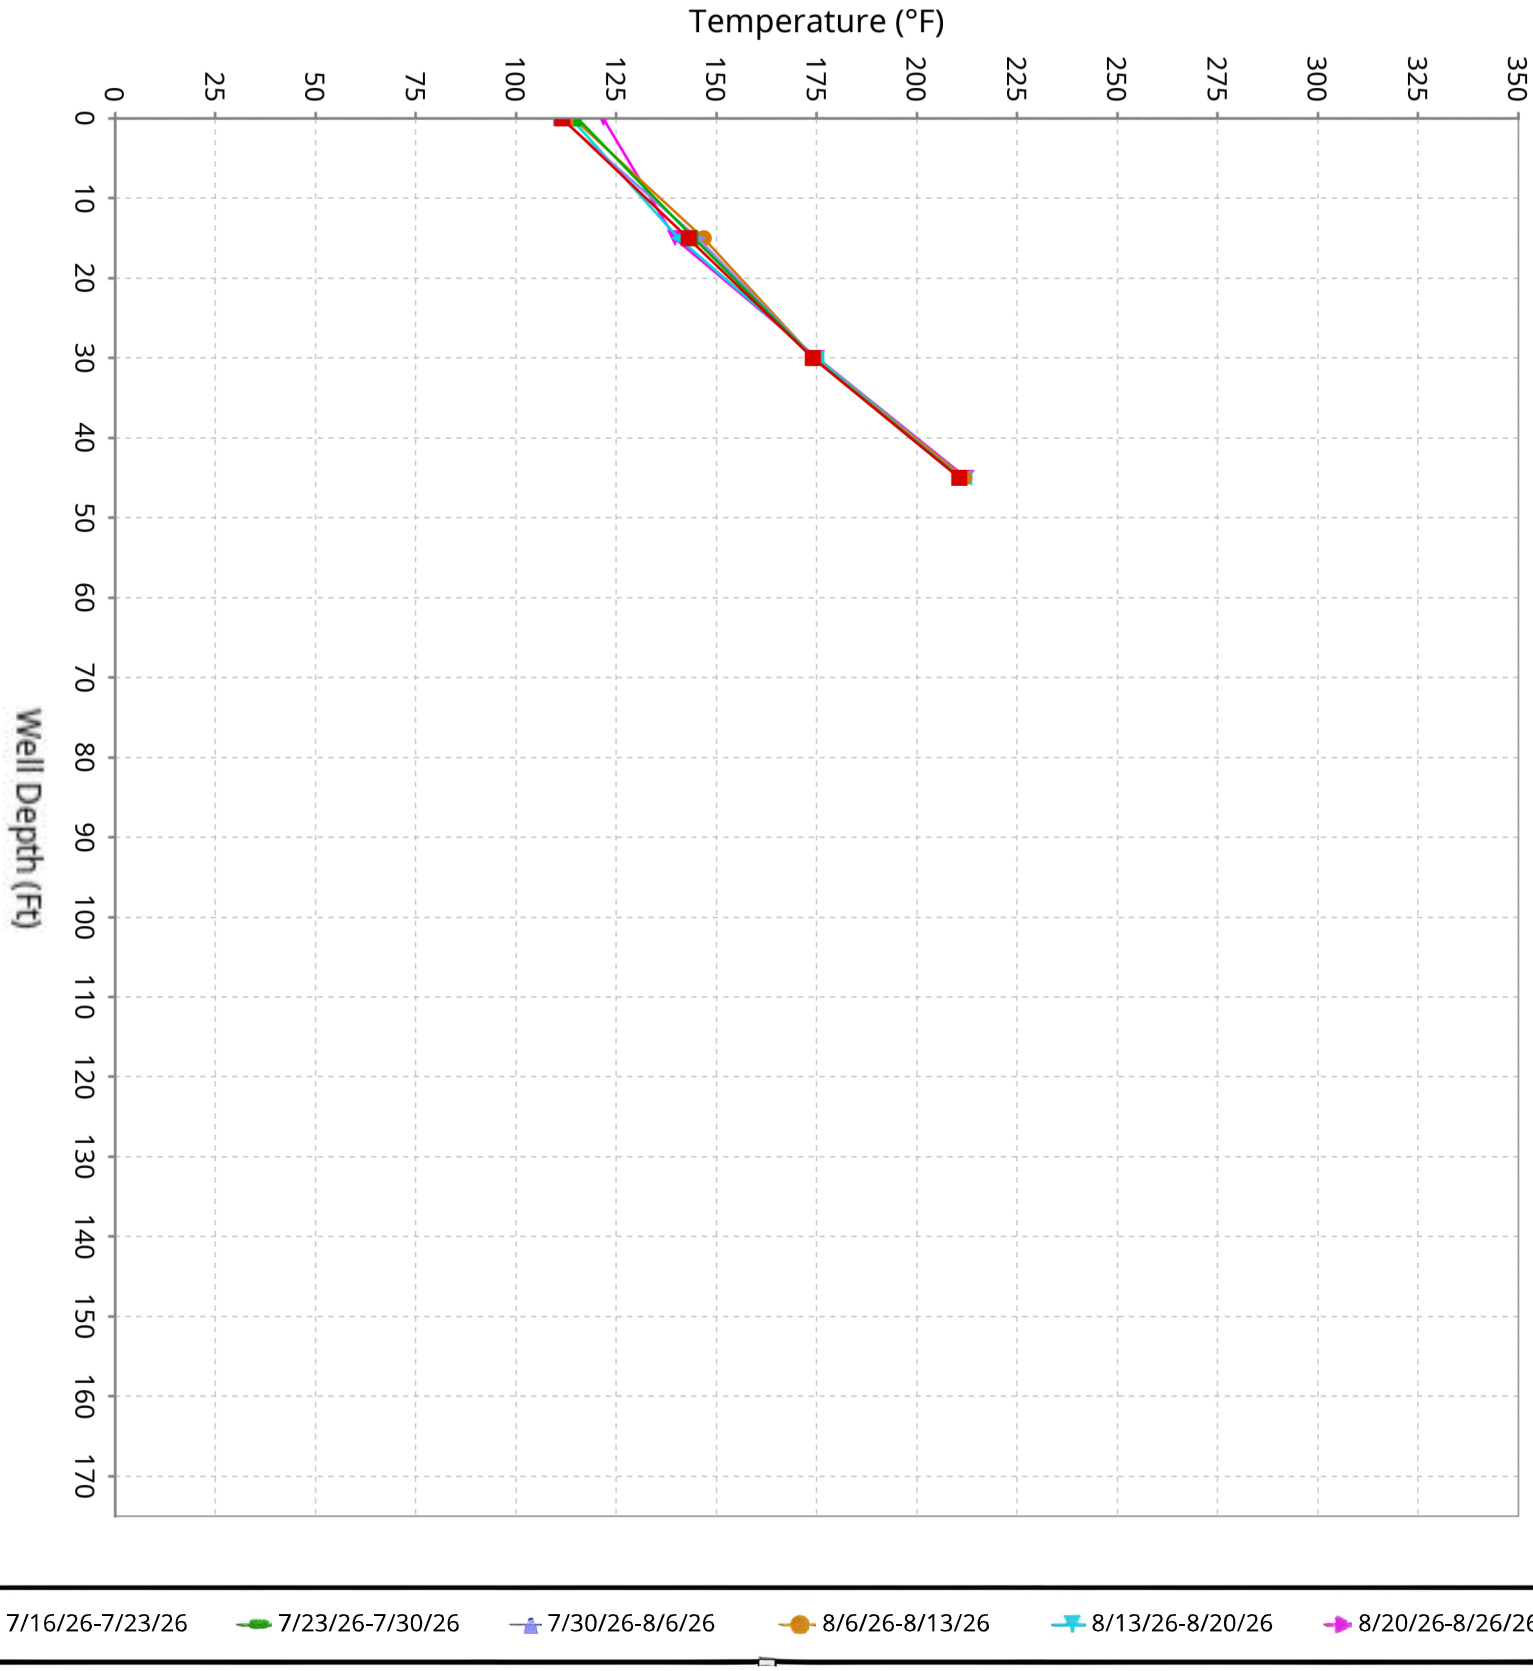

SCS ENGINEERS

Vertical Temperature Profiles from Temperature Probes atChiquita Landfill for TP-19


Maximum data for 7/16/2026 12:00 AM to 8/26/2026 12:00 AM

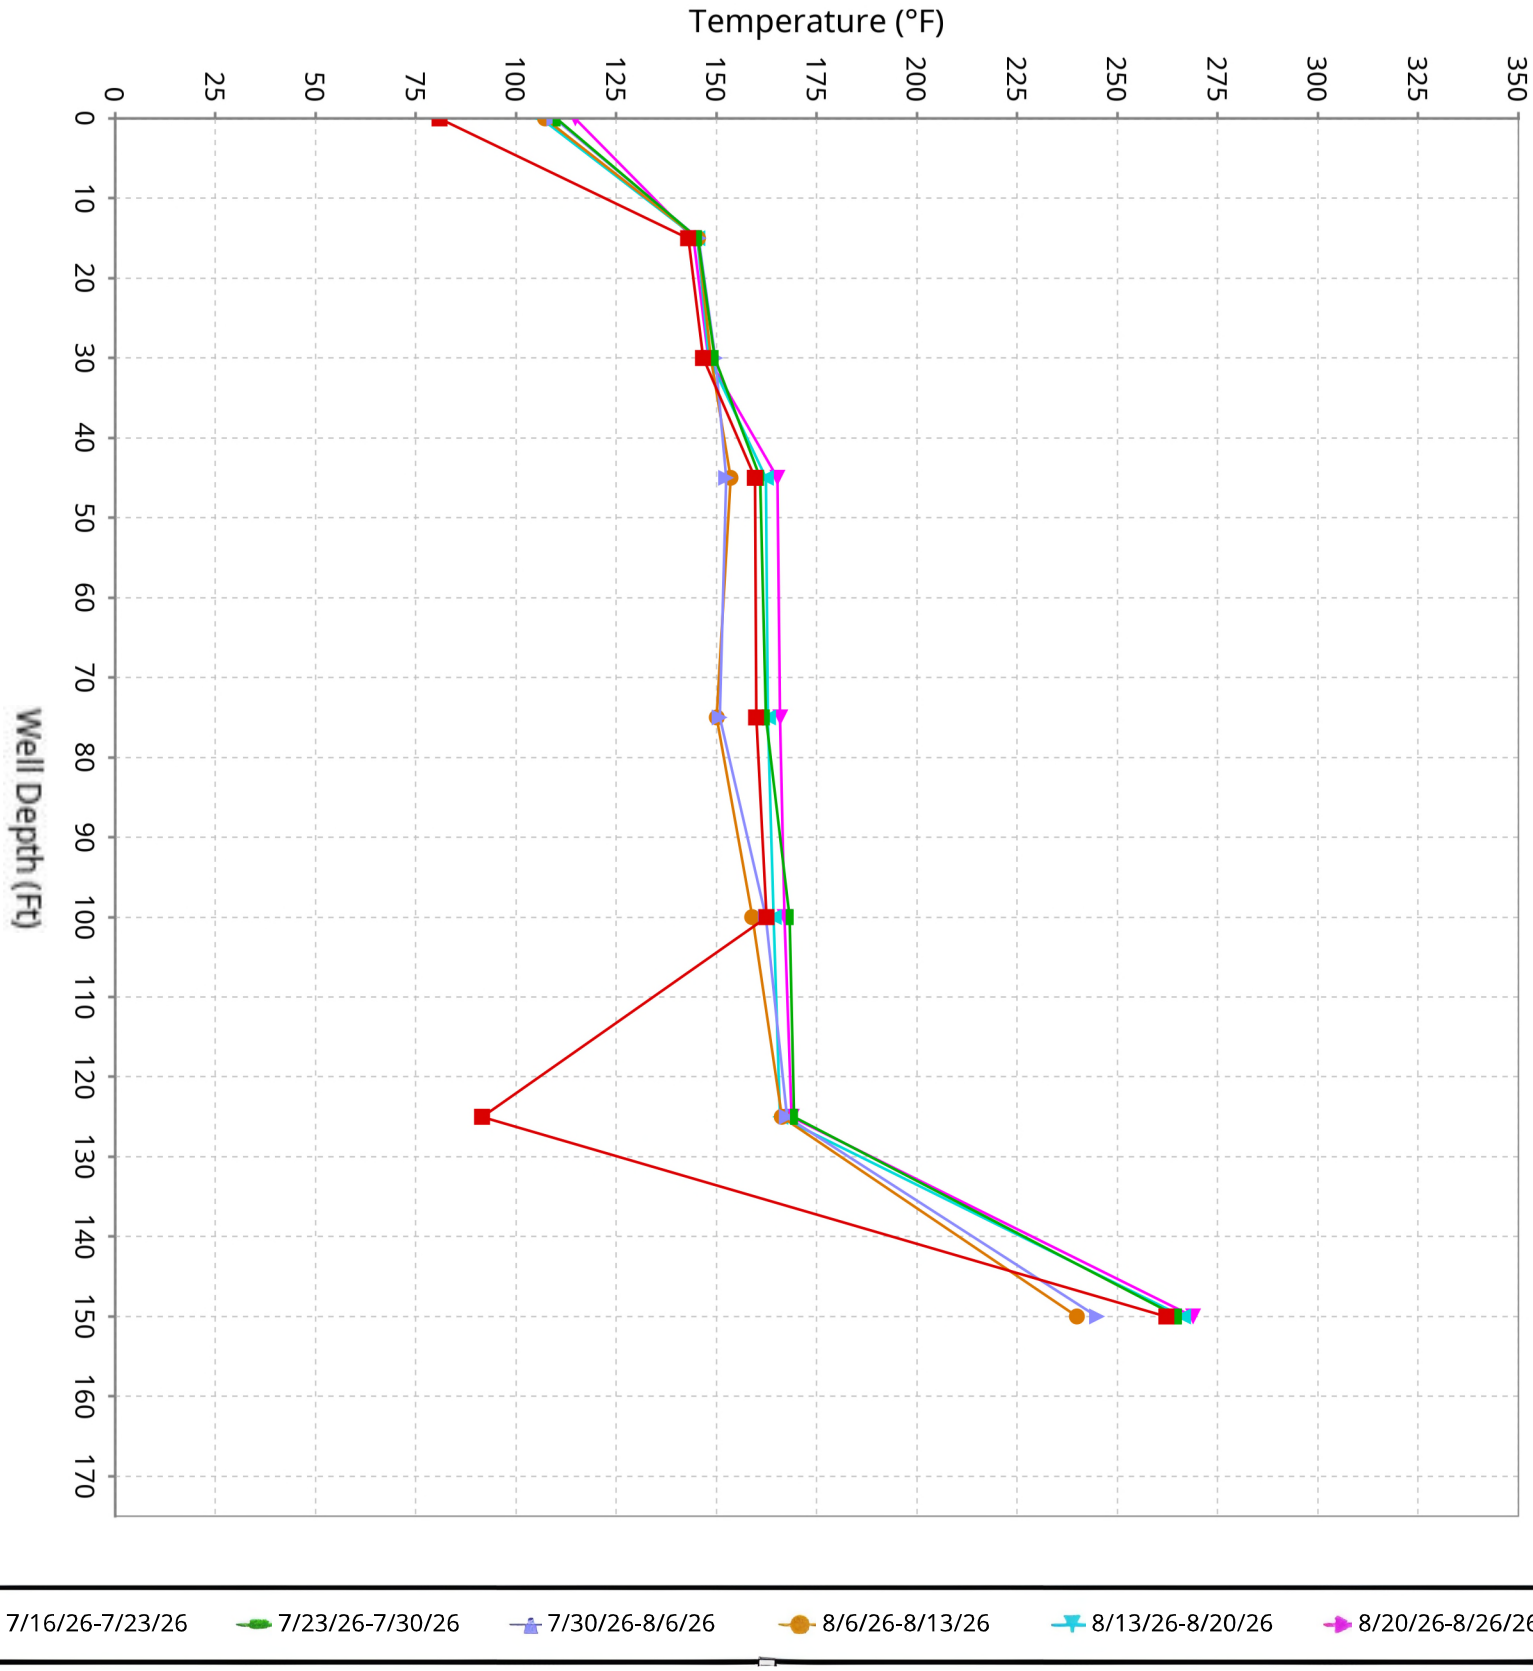

SCS ENGINEERS

Vertical Temperature Profiles from Temperature Probes atChiquita Landfill for TP-20


Maximum data for 7/16/2026 12:00 AM to 8/26/2026 12:00 AM

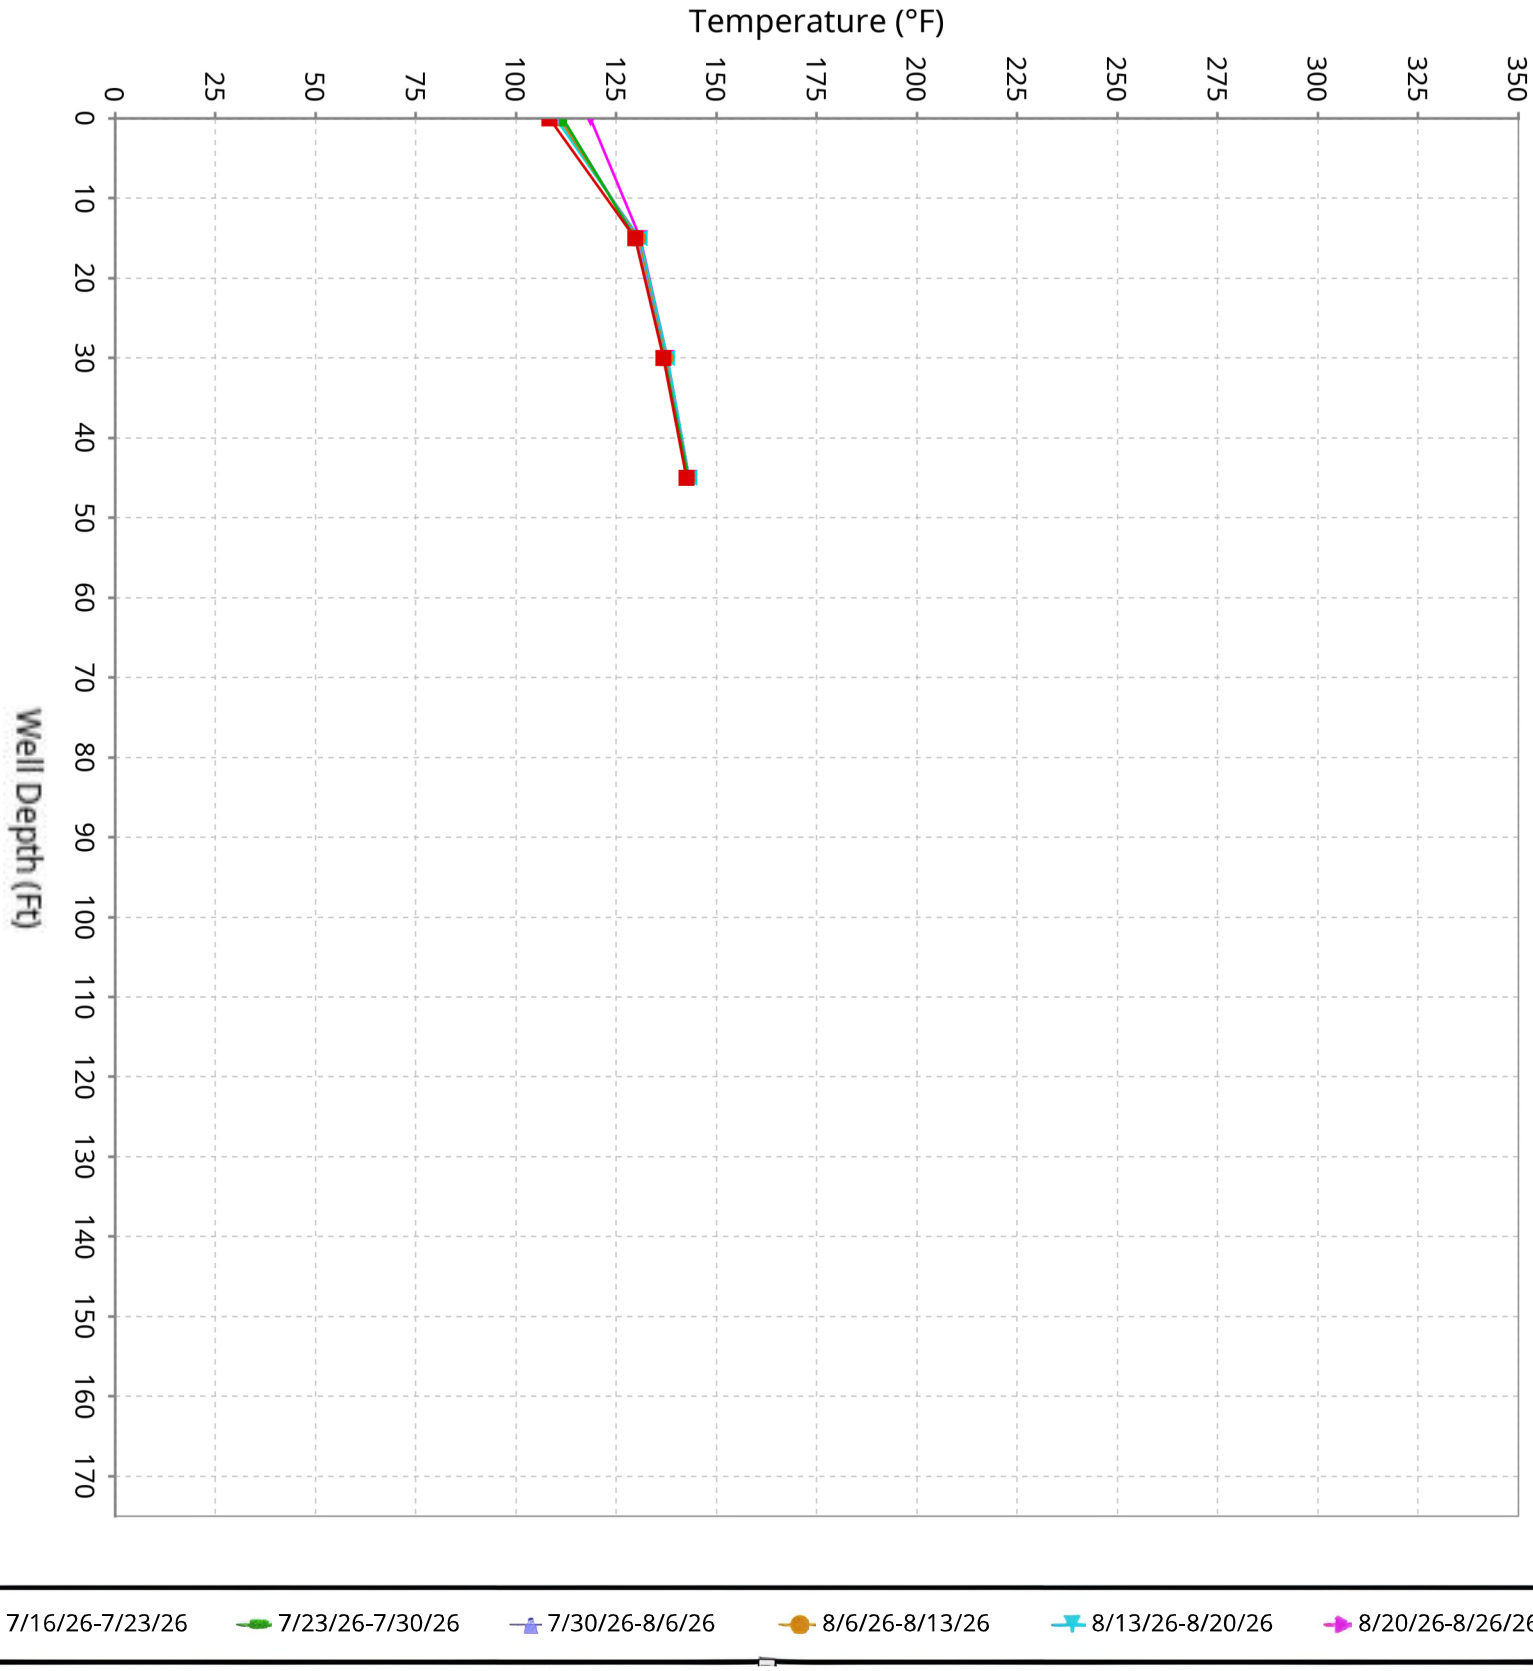

SCS ENGINEERS

Vertical Temperature Profiles from Temperature Probes atChiquita Landfill for TP-21


Maximum data for 7/16/2026 12:00 AM to 8/26/2026 12:00 AM

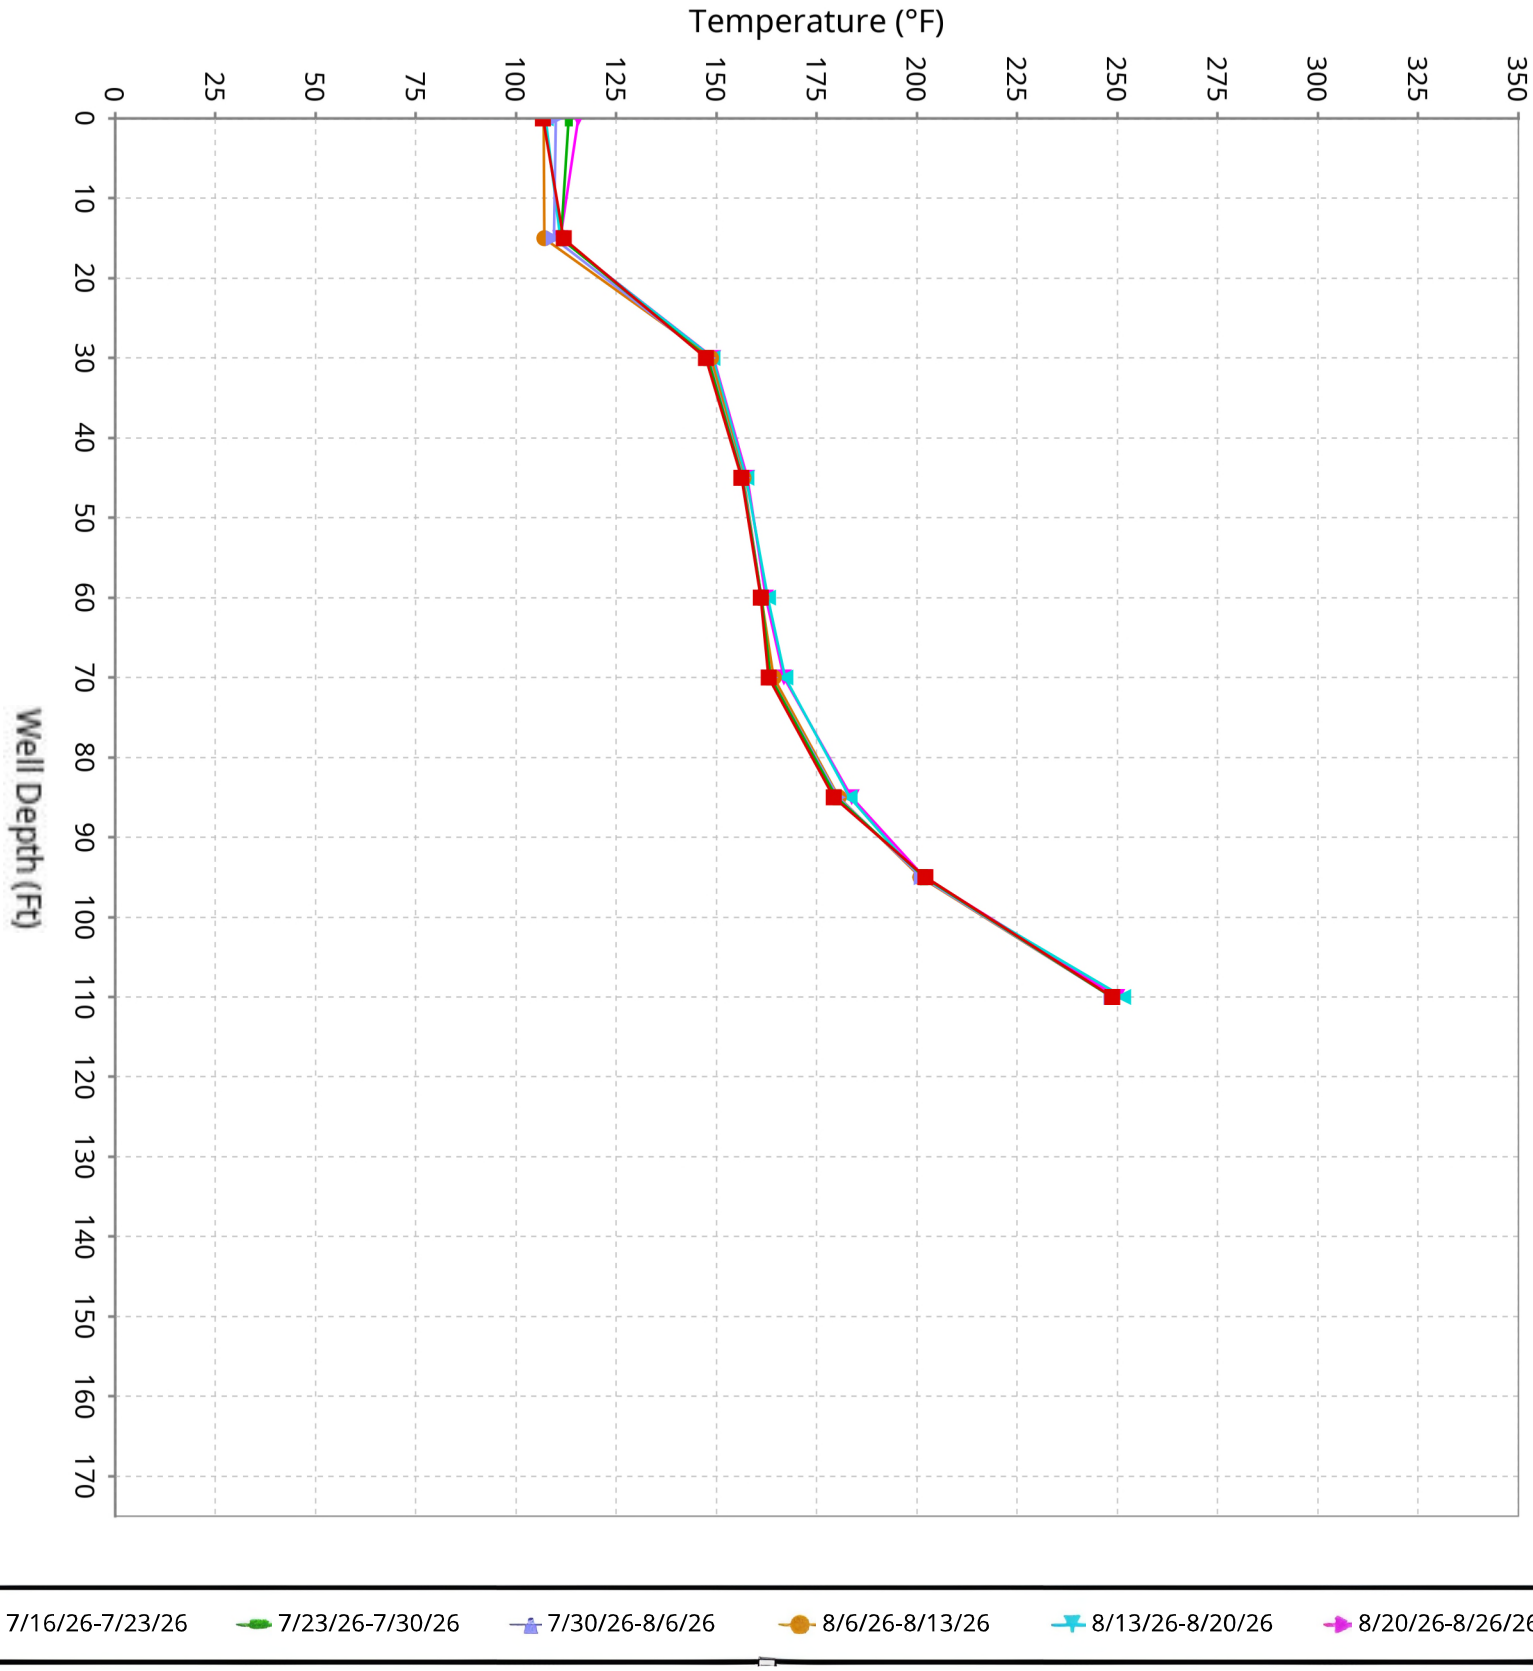

SCS ENGINEERS

Vertical Temperature Profiles from Temperature Probes atChiquita Landfill for TP-22


Maximum data for 7/16/2026 12:00 AM to 8/26/2026 12:00 AM

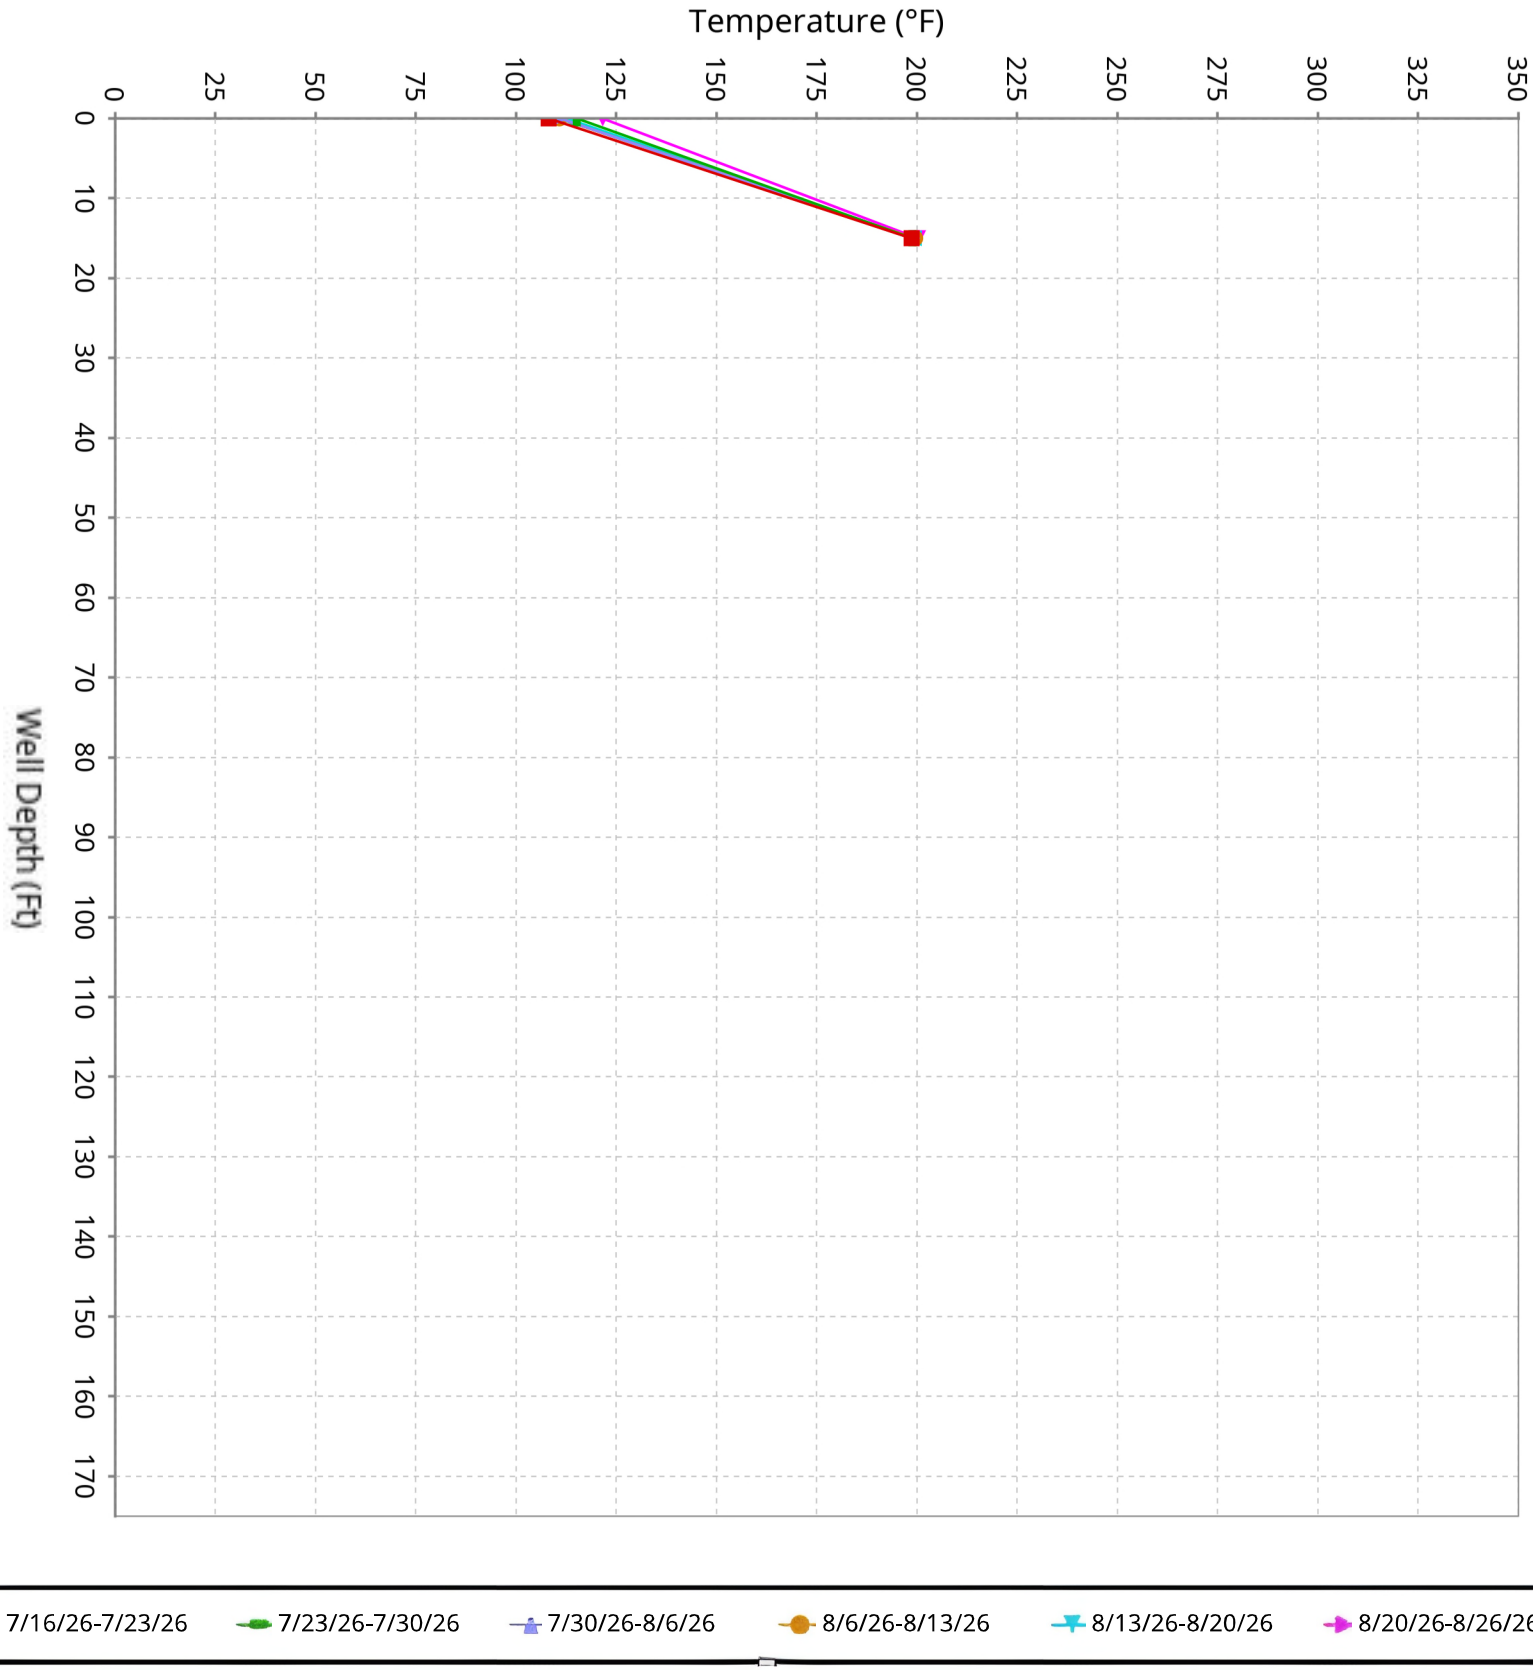

SCS ENGINEERS

Vertical Temperature Profiles from Temperature Probes atChiquita Landfill for TP-23


Maximum data for 7/16/2026 12:00 AM to 8/26/2026 12:00 AM

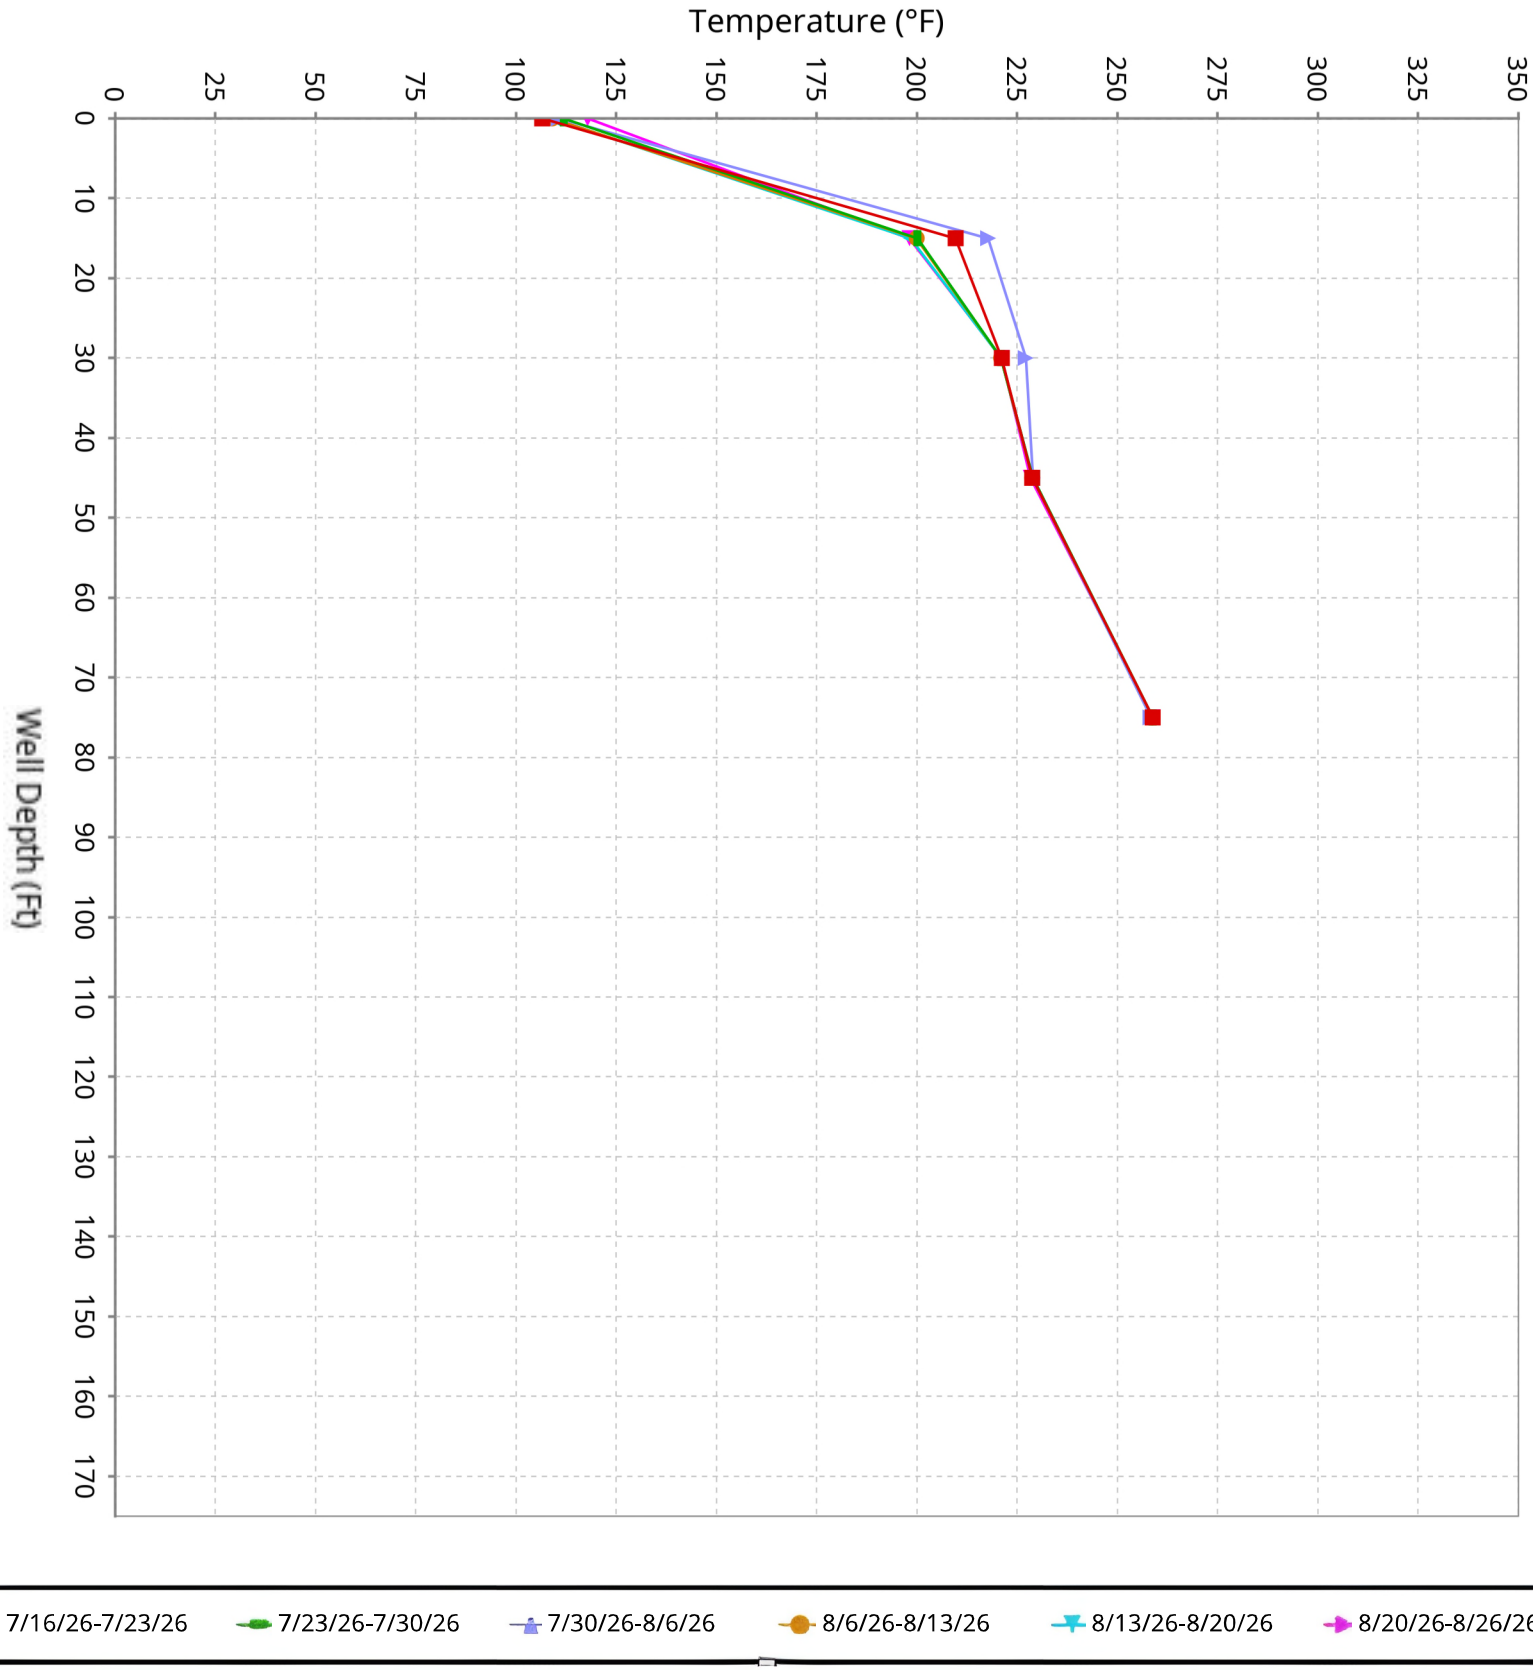

SCS ENGINEERS

Vertical Temperature Profiles from Temperature Probes atChiquita Landfill for TP-24


Maximum data for 7/16/2026 12:00 AM to 8/26/2026 12:00 AM

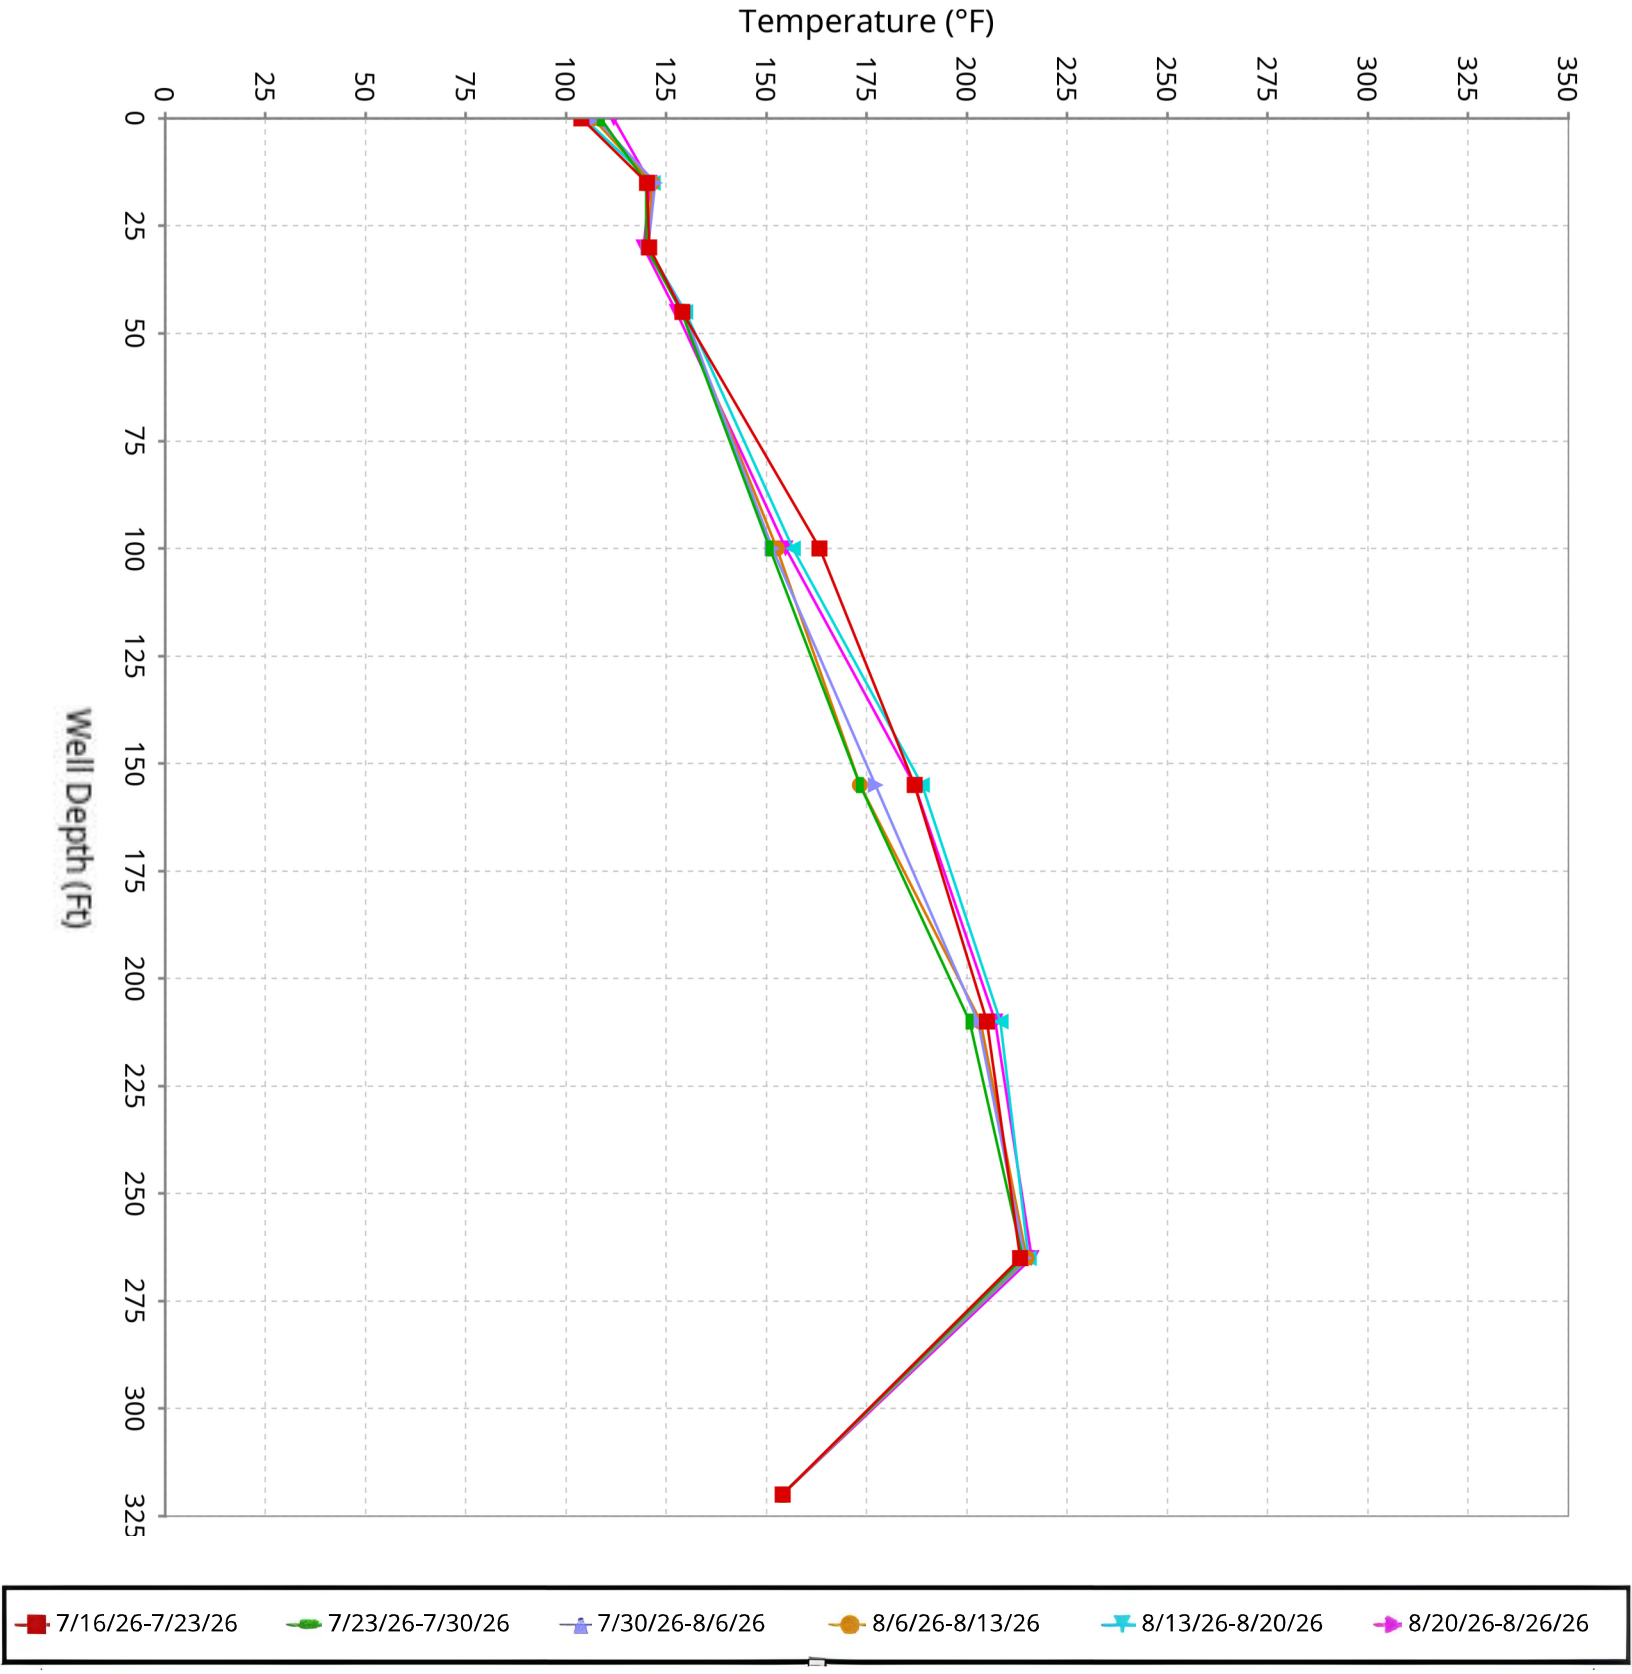

SCS ENGINEERS

Vertical Temperature Profiles from Temperature Probes atChiquita Landfill for TP-25


Maximum data for 7/16/2026 12:00 AM to 8/26/2026 12:00 AM

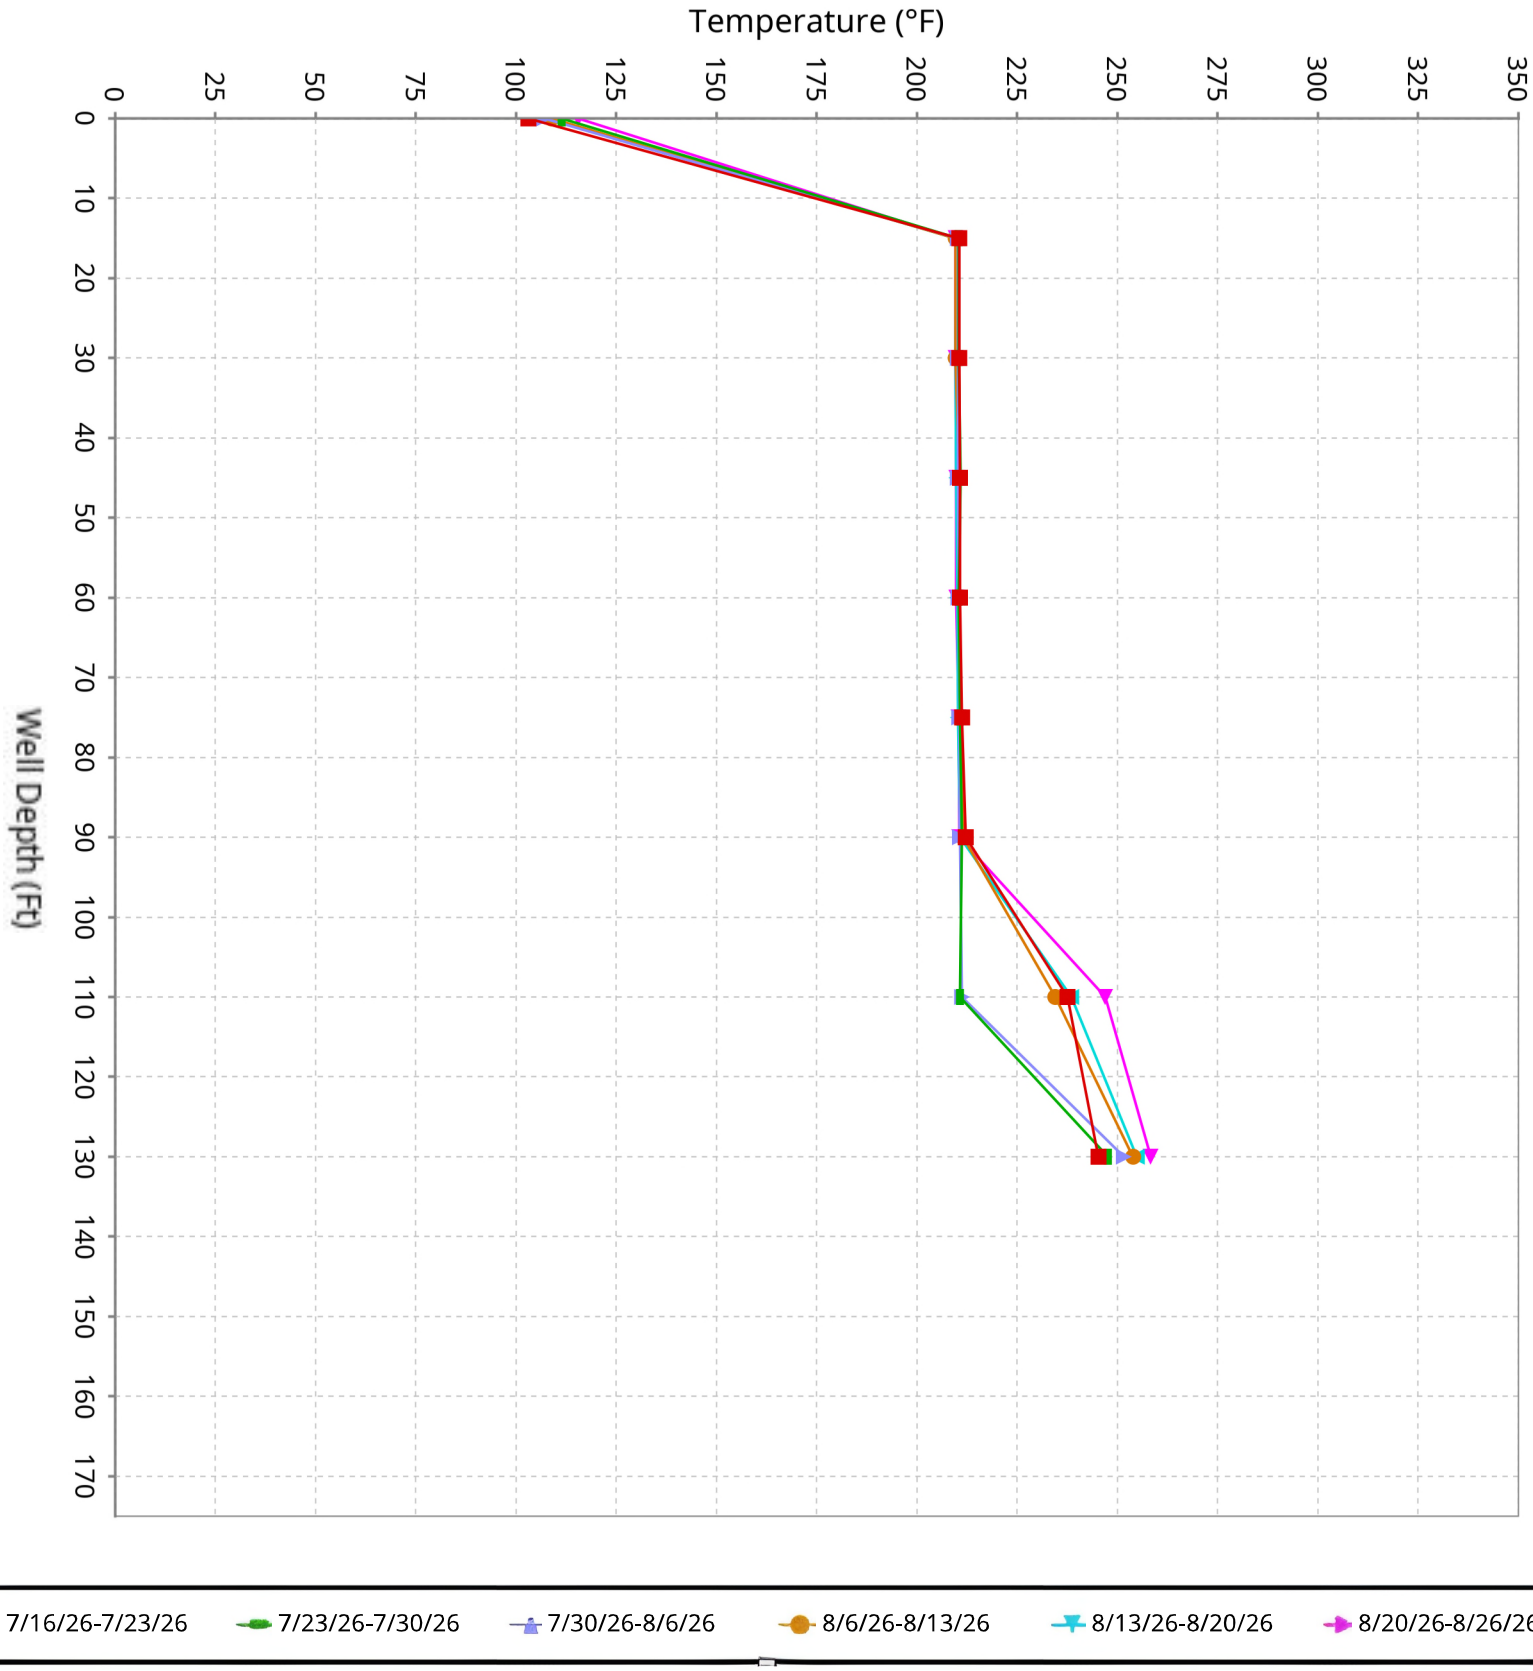

SCS ENGINEERS

Vertical Temperature Profiles from Temperature Probes atChiquita Landfill for TP-26


Maximum data for 7/16/2026 12:00 AM to 8/26/2026 12:00 AM

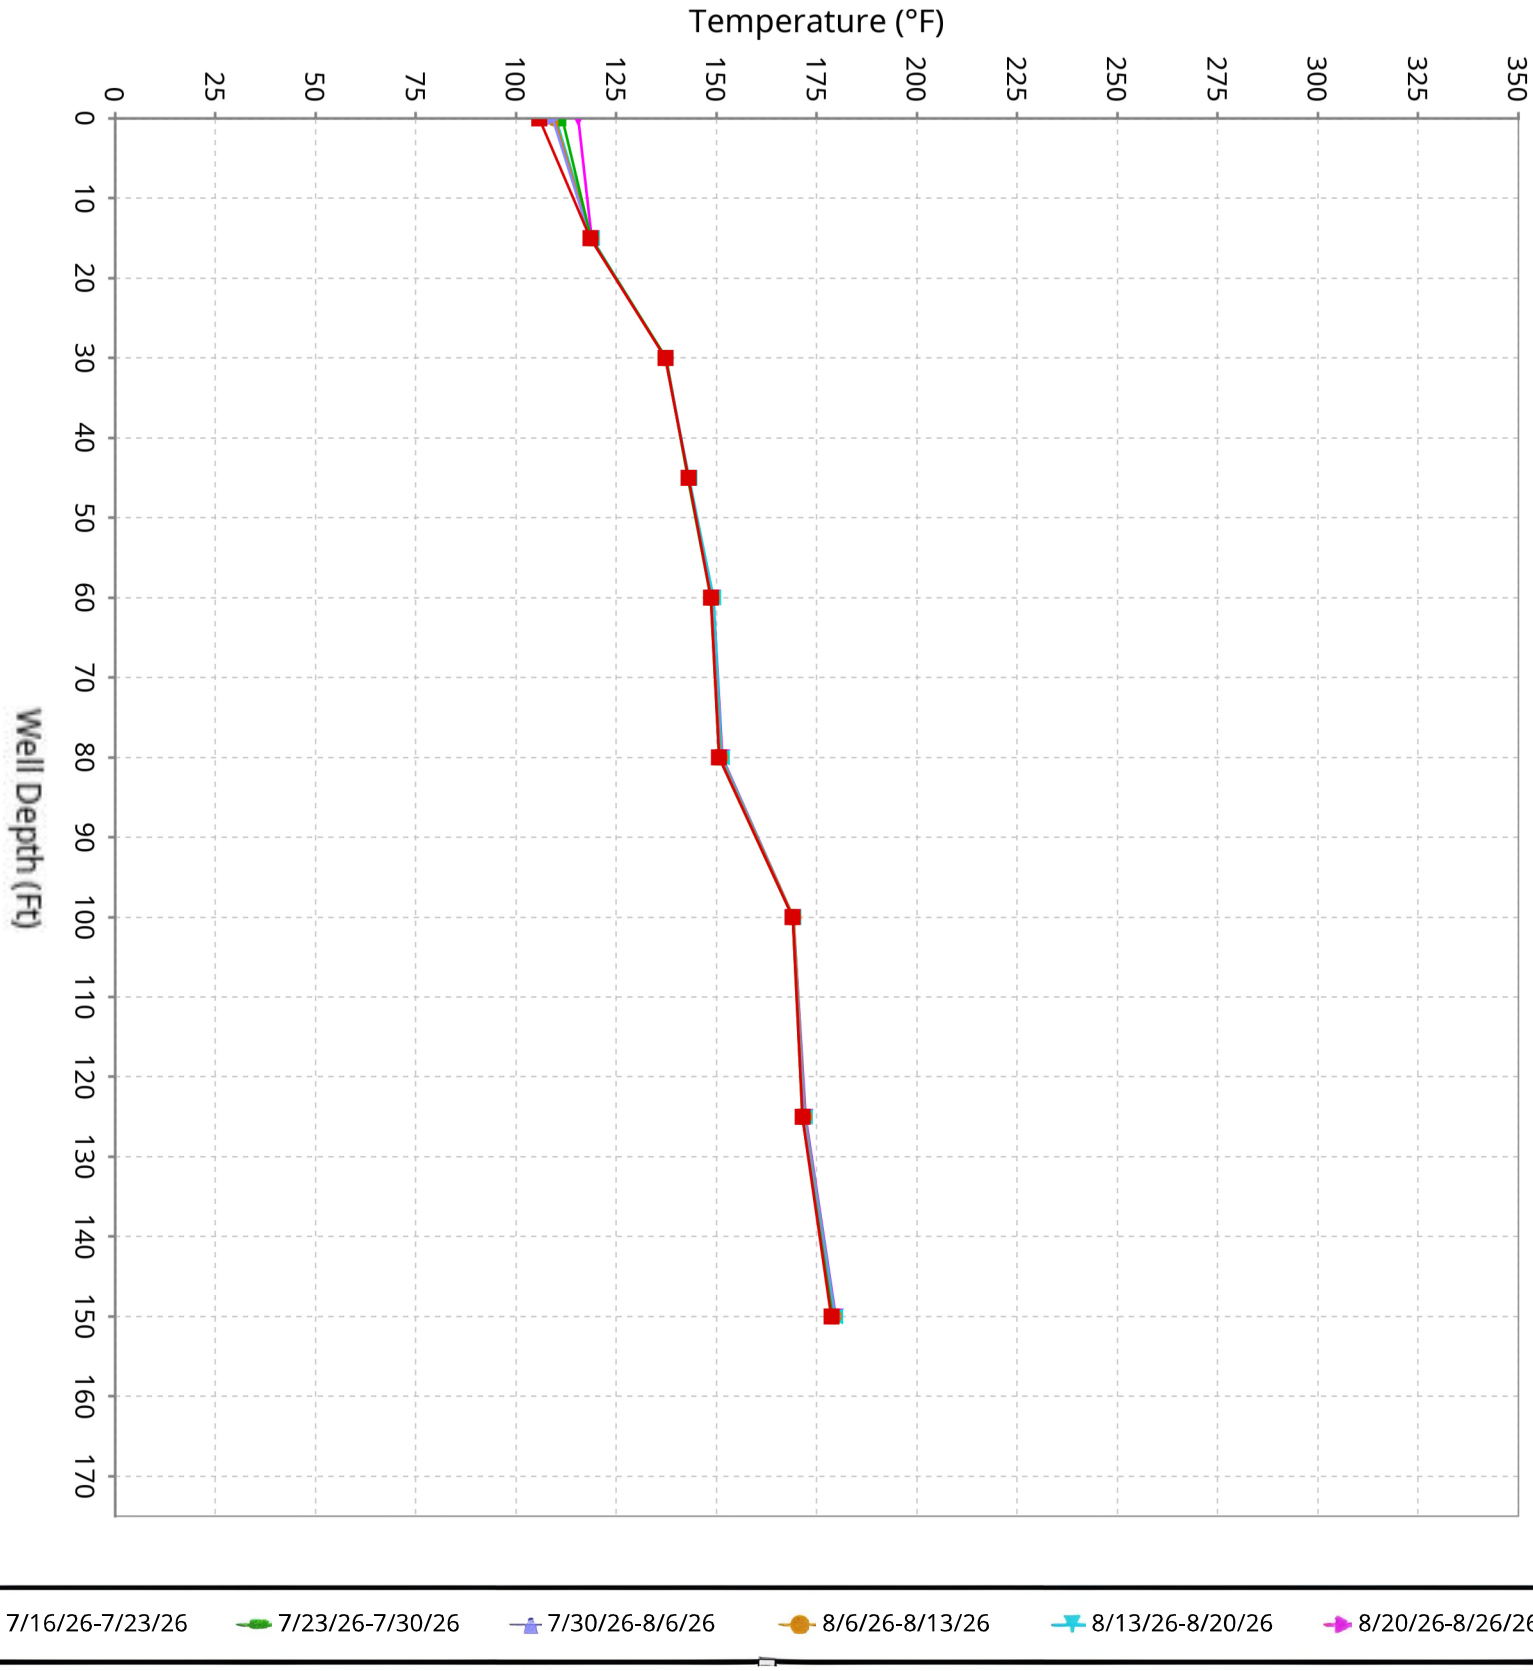

SCS ENGINEERS

Vertical Temperature Profiles from Temperature Probes atChiquita Landfill for TP-27


Maximum data for 7/16/2026 12:00 AM to 8/26/2026 12:00 AM

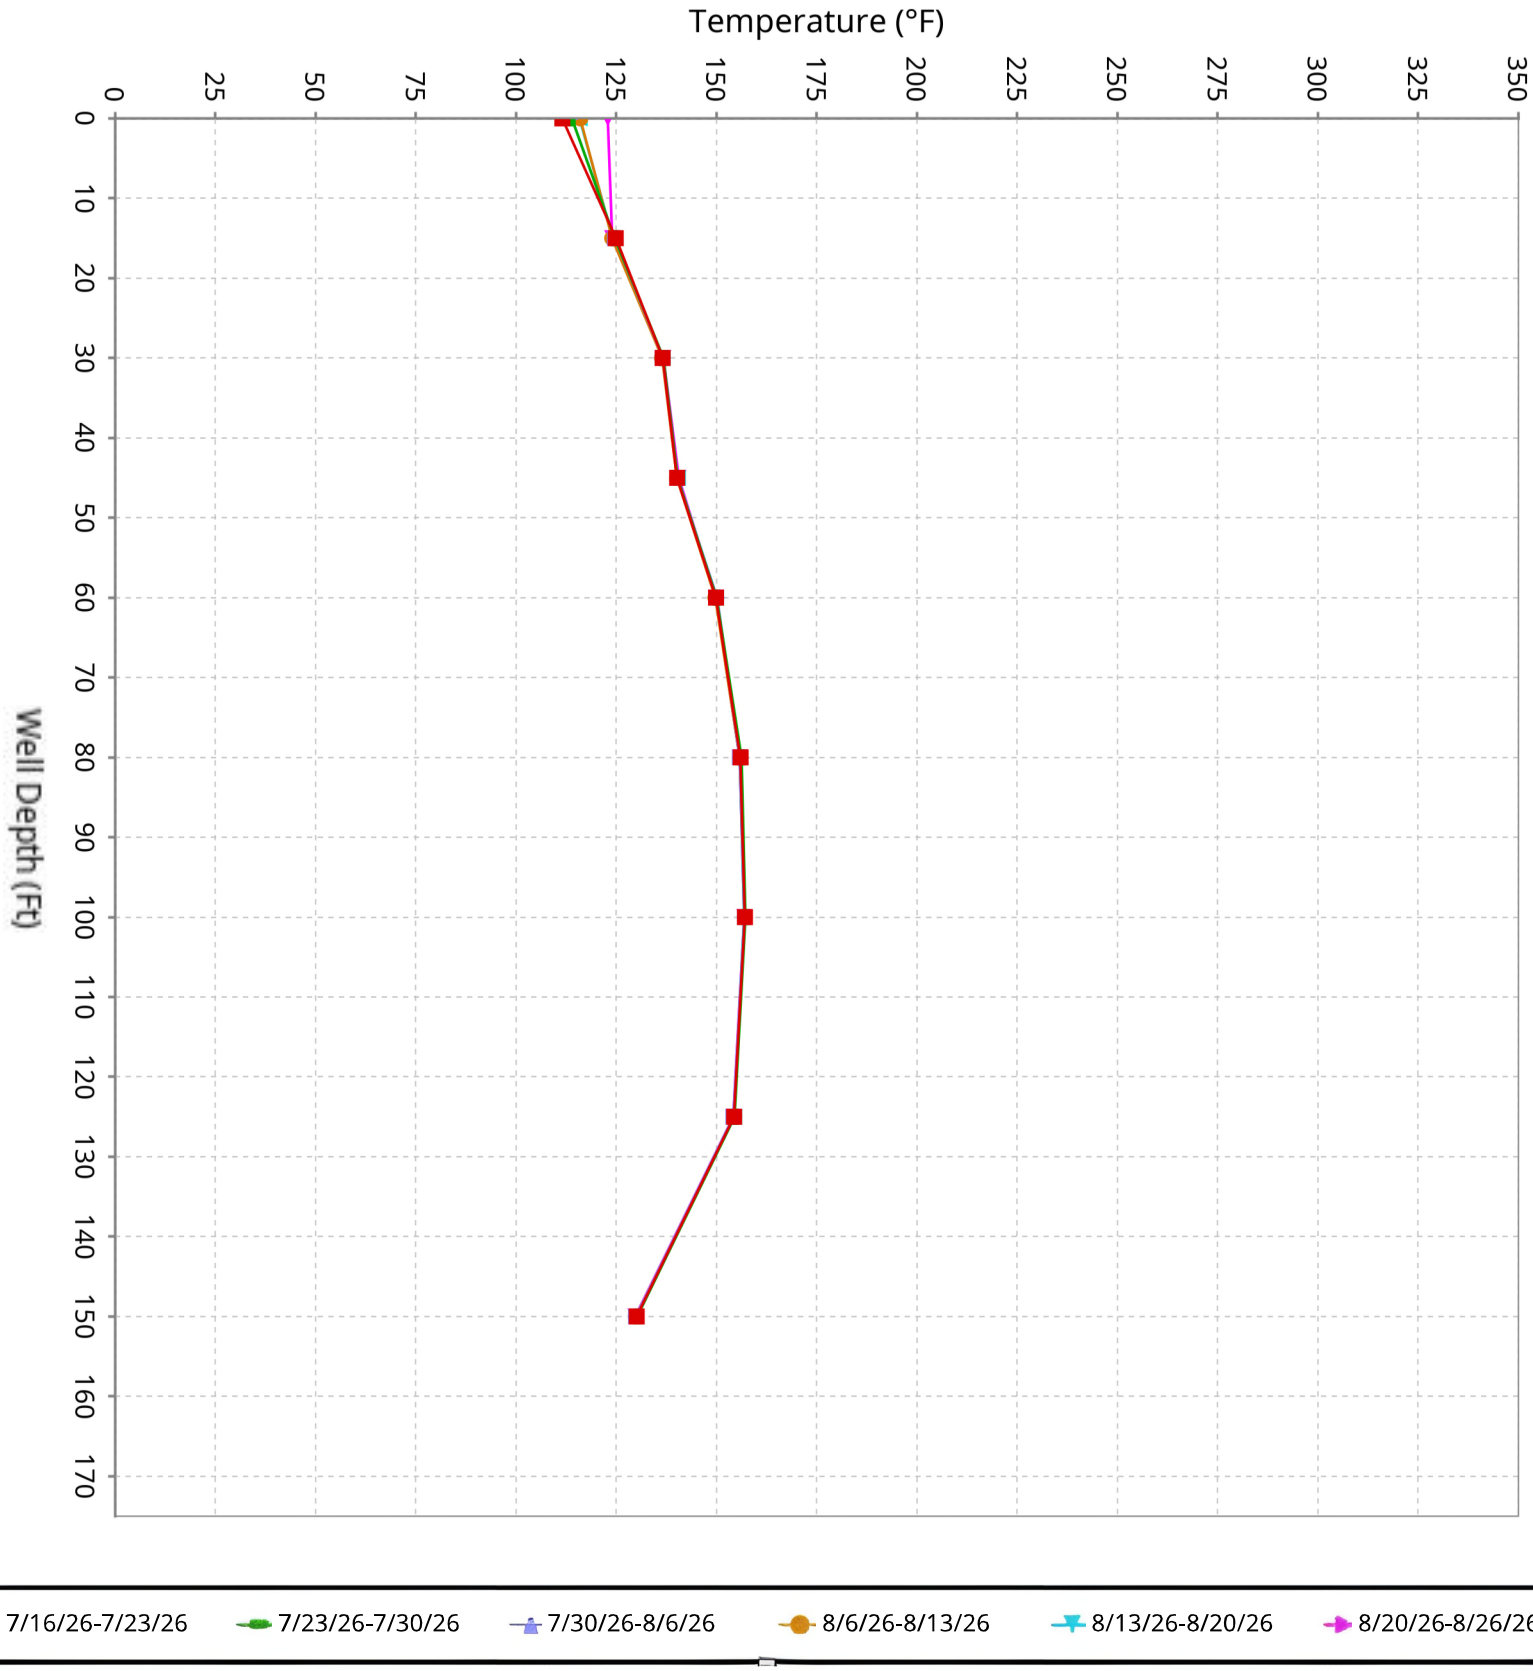

SCS ENGINEERS

Vertical Temperature Profiles from Temperature Probes atChiquita Landfill for TP-28


Maximum data for 7/16/2026 12:00 AM to 8/26/2026 12:00 AM

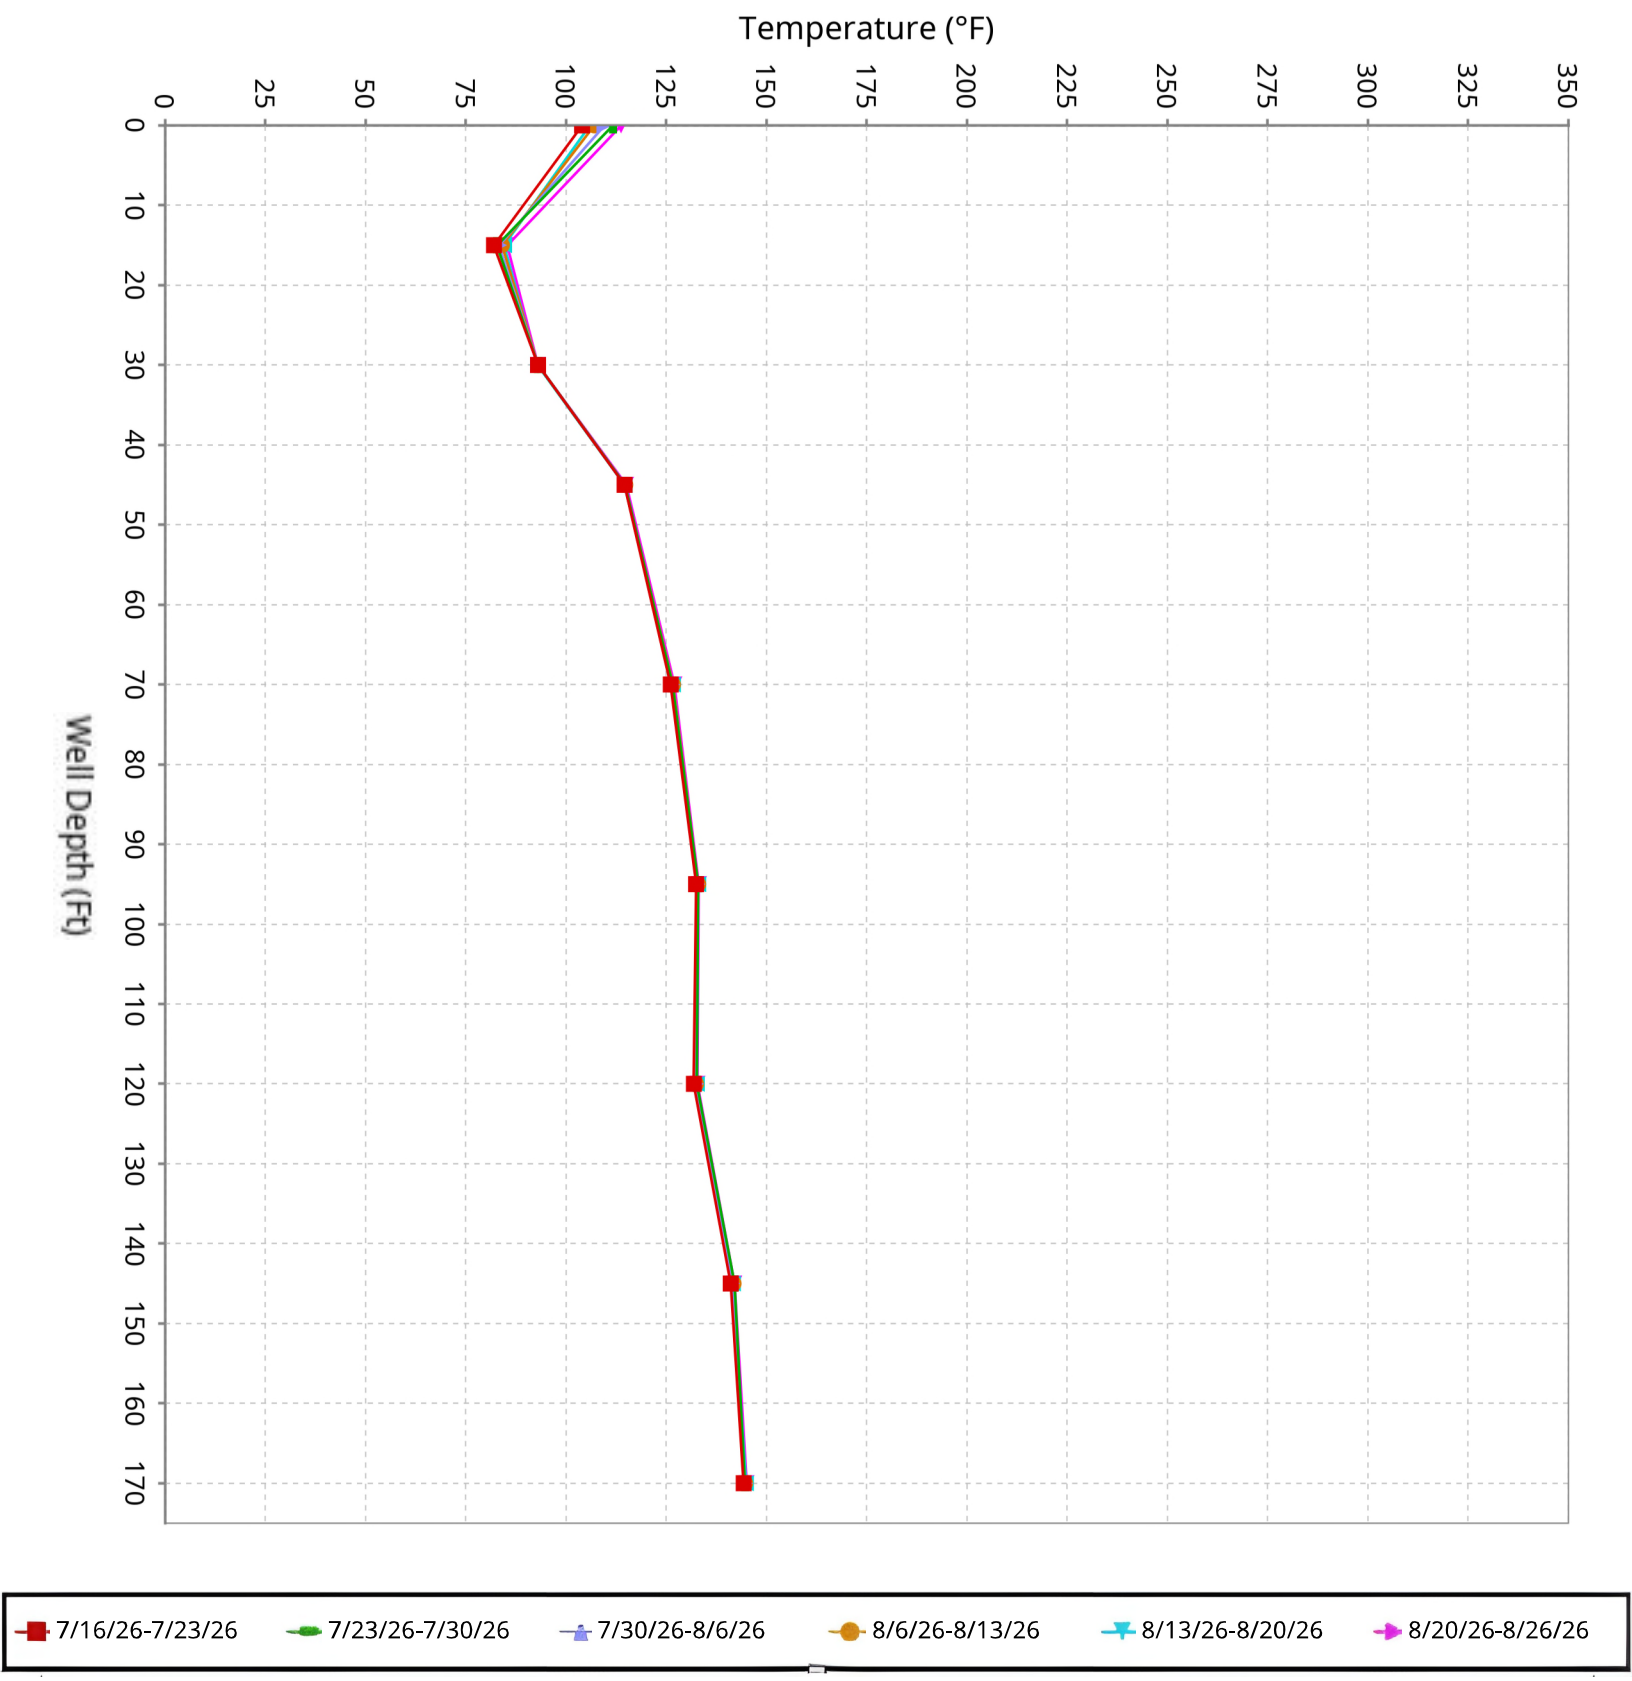

SCS ENGINEERS

Vertical Temperature Profiles from Temperature Probes atChiquita Landfill for TP-29


Maximum data for 7/16/2026 12:00 AM to 8/26/2026 12:00 AM

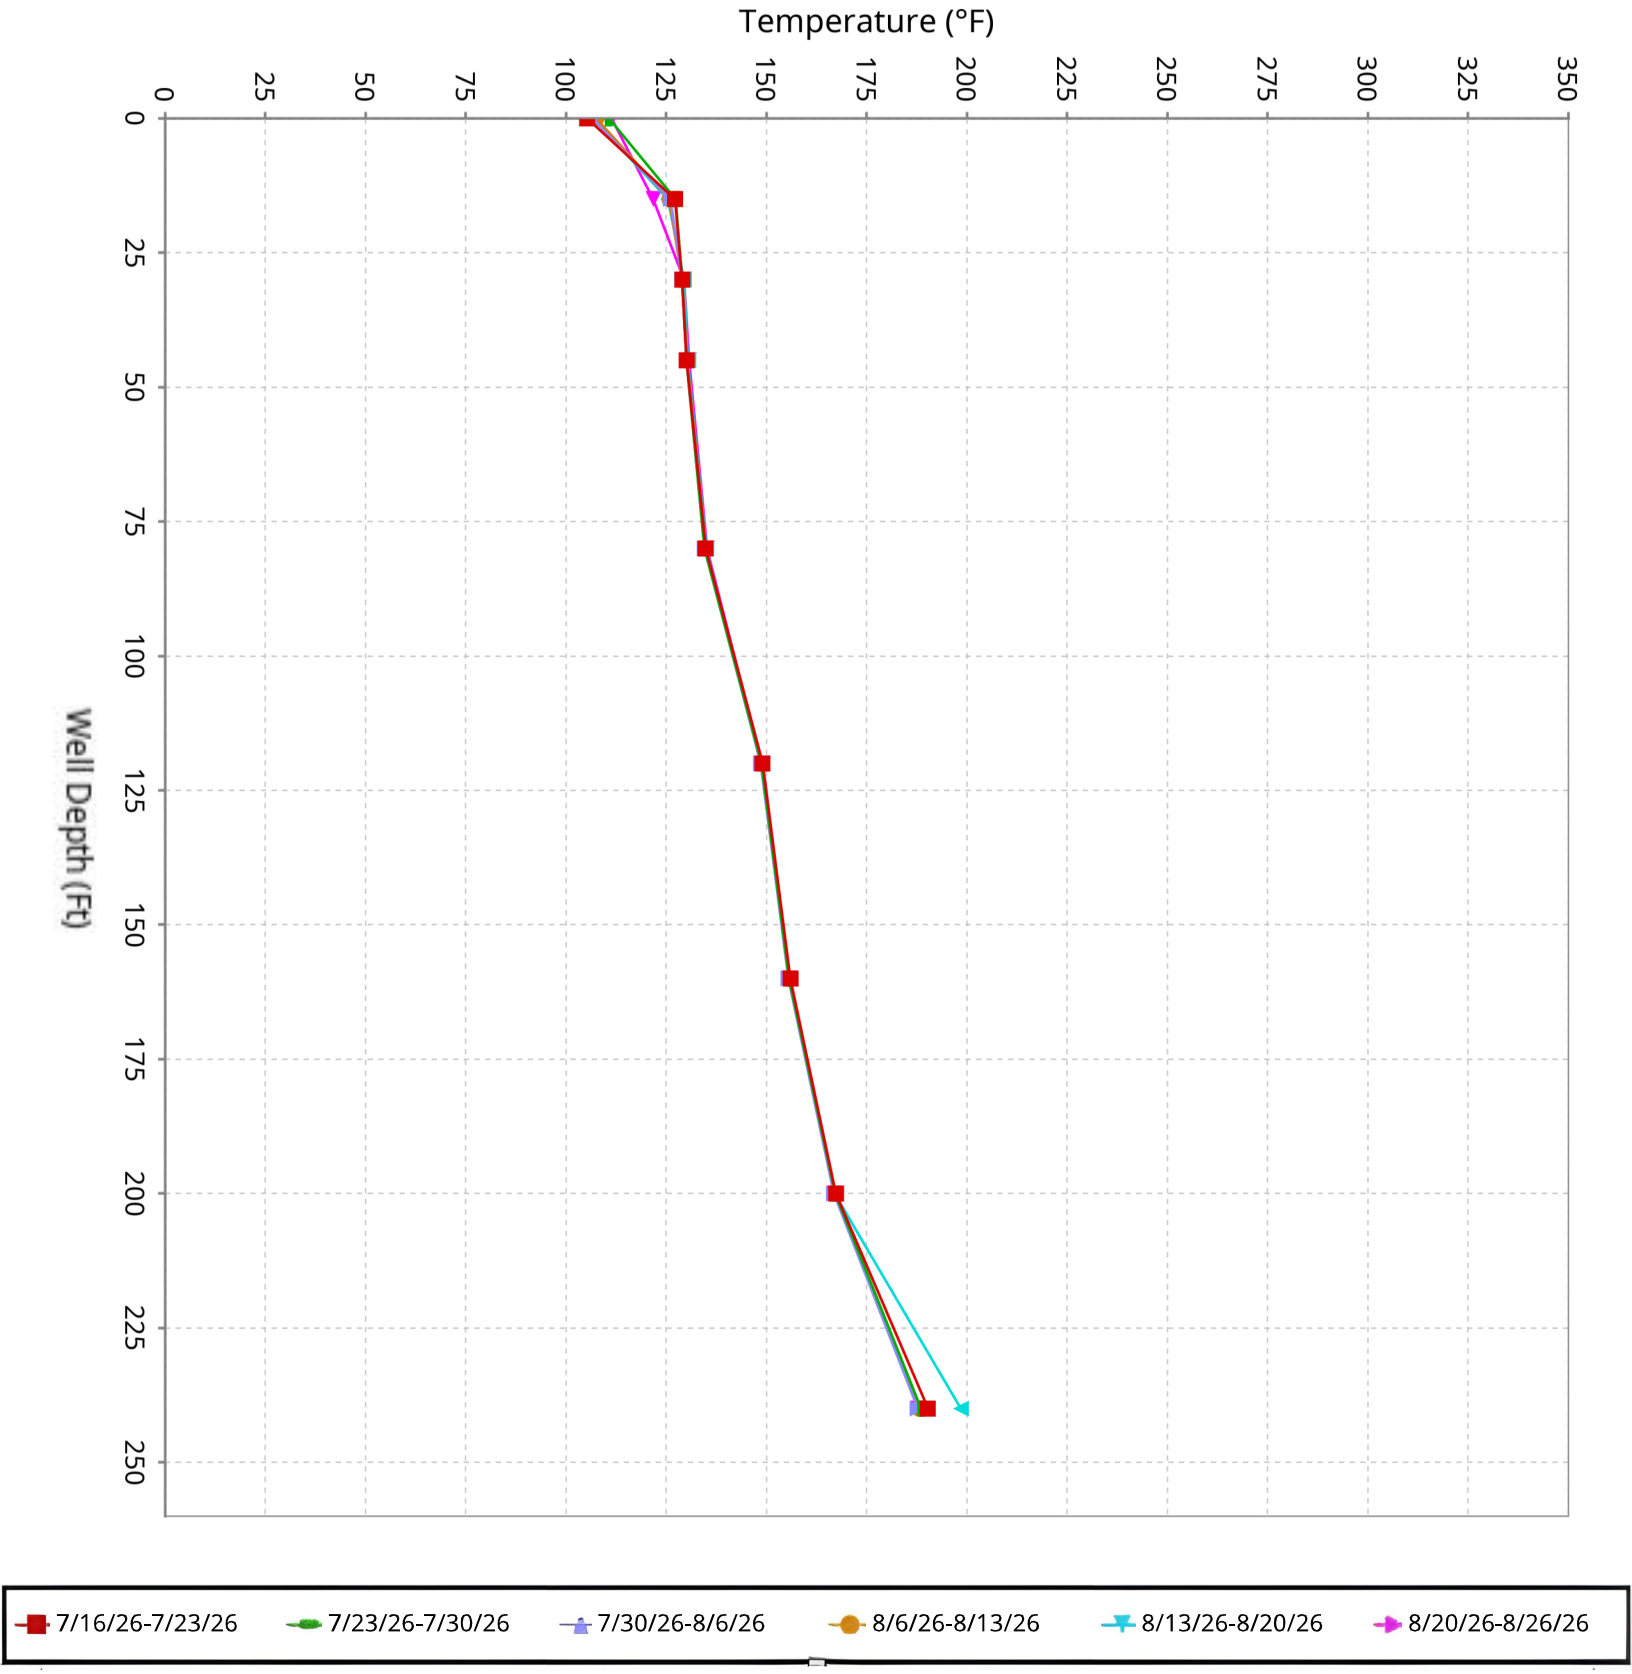

SCS ENGINEERS

Vertical Temperature Profiles from Temperature Probes atChiquita Landfill for TP-30


Maximum data for 7/16/2026 12:00 AM to 8/26/2026 12:00 AM

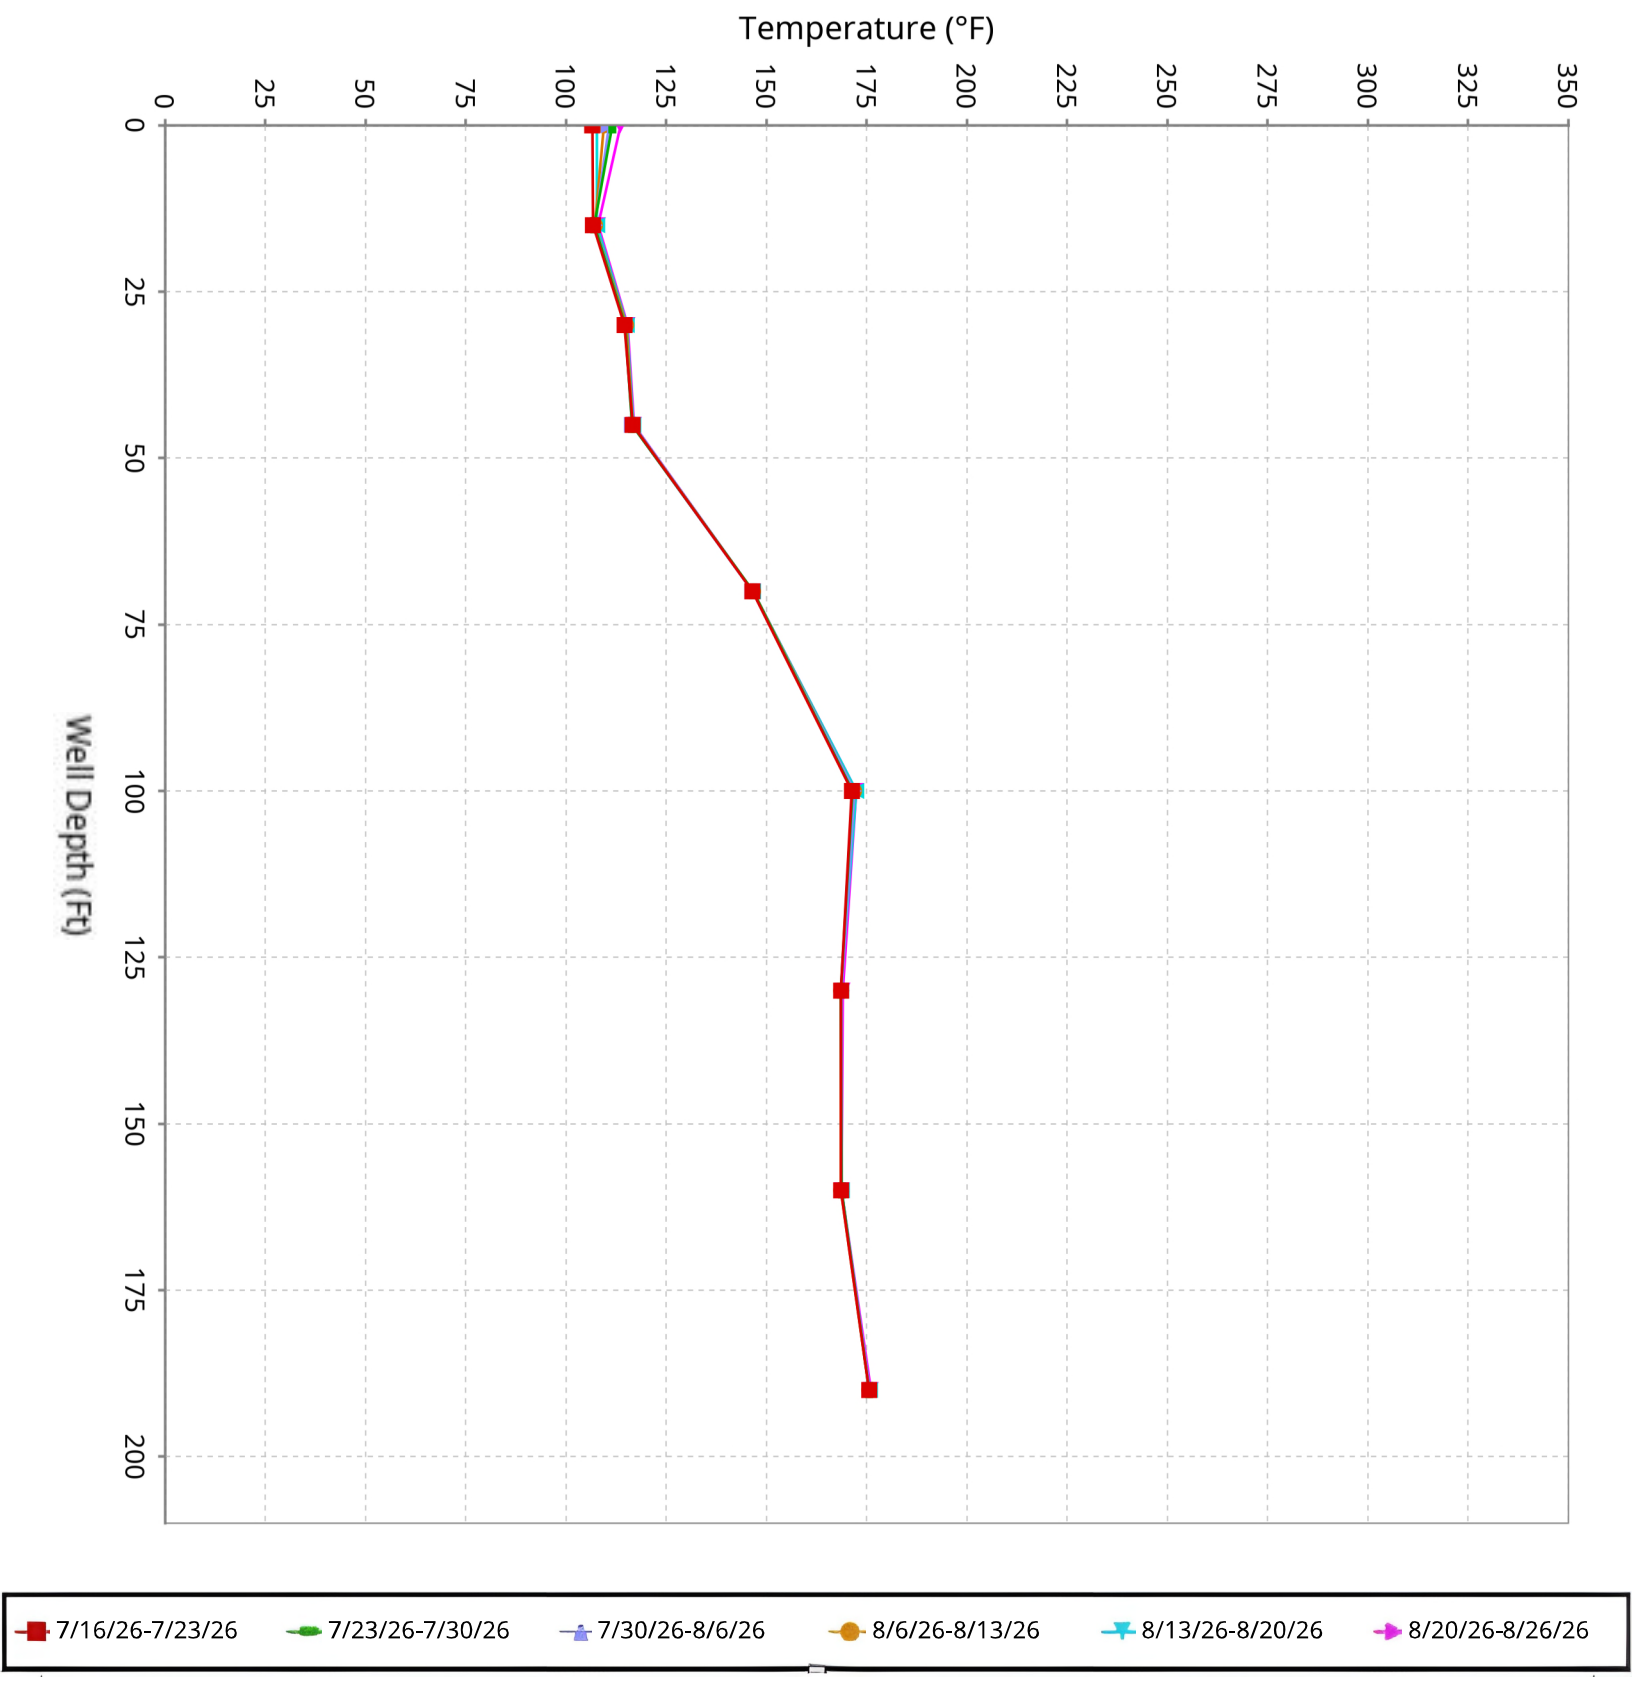

SCS ENGINEERS

Vertical Temperature Profiles from Temperature Probes atChiquita Landfill for TP-31


Maximum data for 7/16/2026 12:00 AM to 8/26/2026 12:00 AM

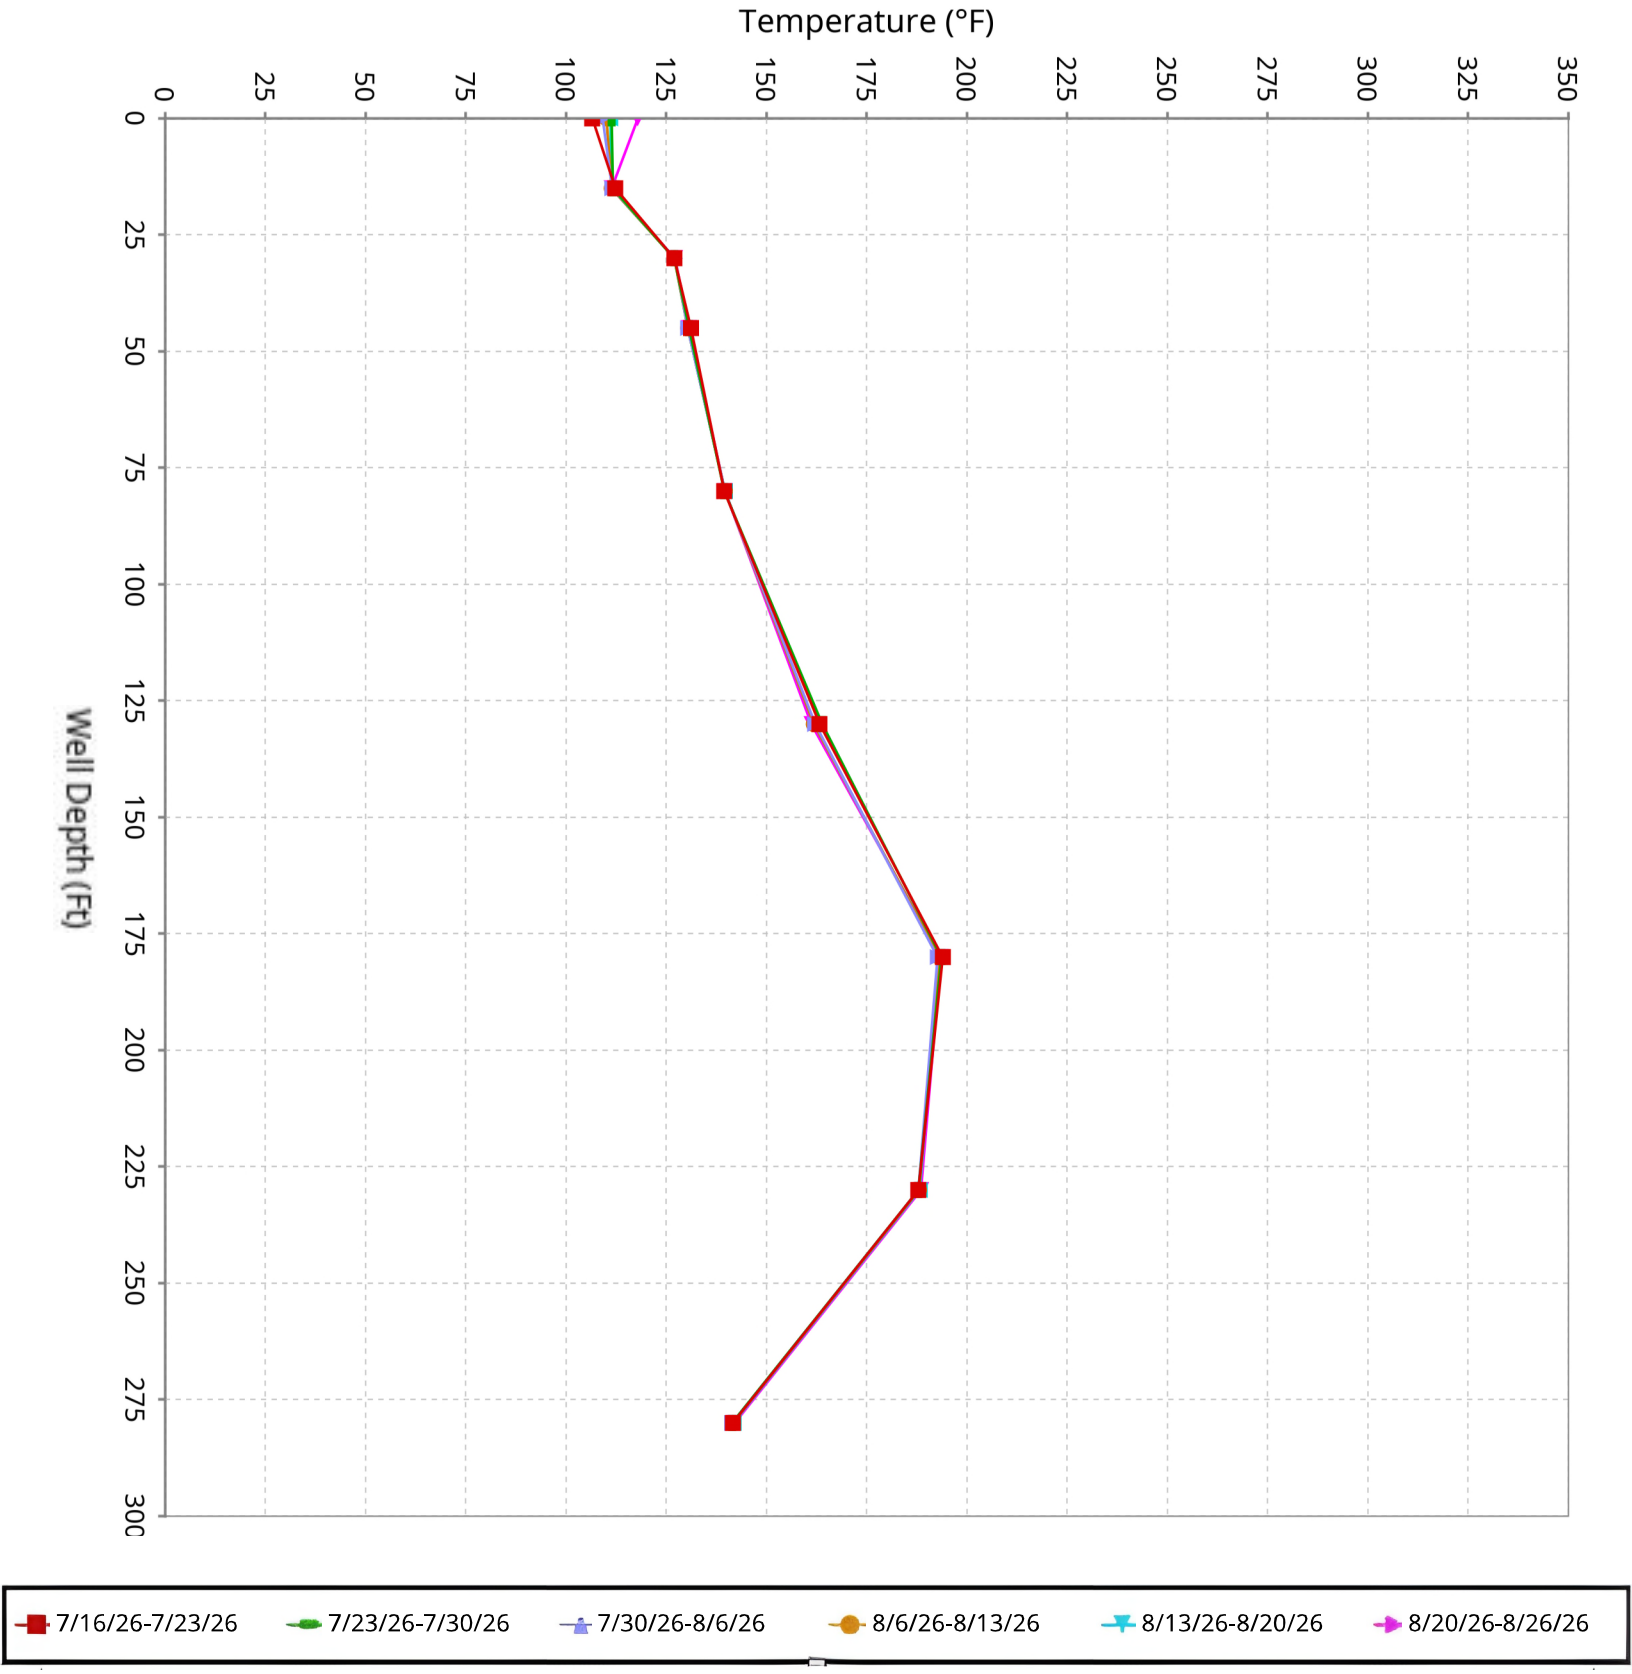

SCS ENGINEERS

Vertical Temperature Profiles from Temperature Probes atChiquita Landfill for TP-32


Maximum data for 7/16/2026 12:00 AM to 8/26/2026 12:00 AM

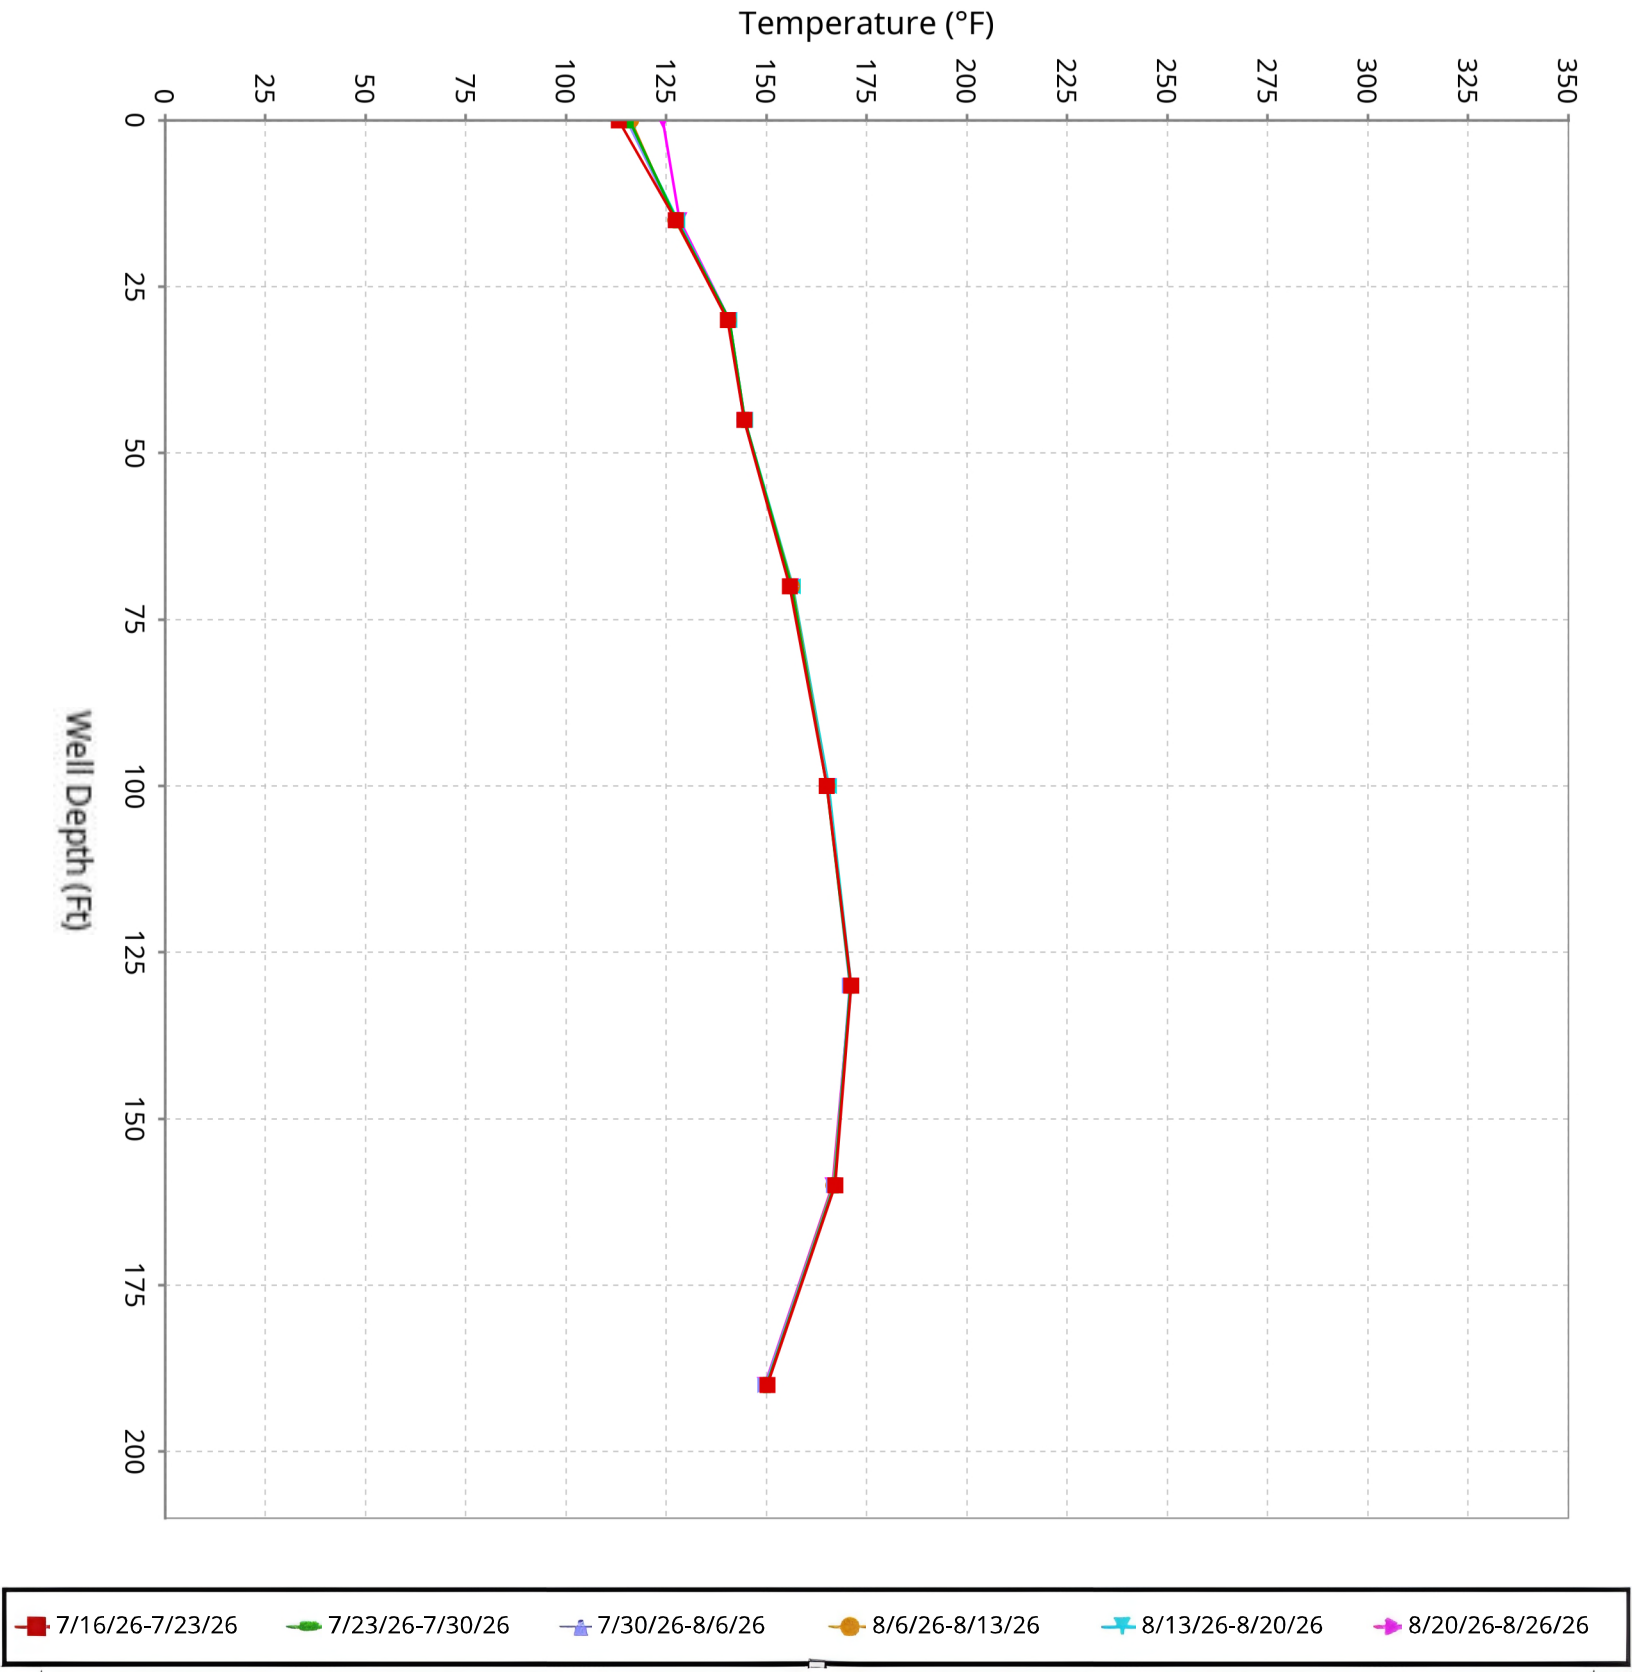

SCS ENGINEERS

Vertical Temperature Profiles from Temperature Probes atChiquita Landfill for TP-33


Maximum data for 7/16/2026 12:00 AM to 8/26/2026 12:00 AM

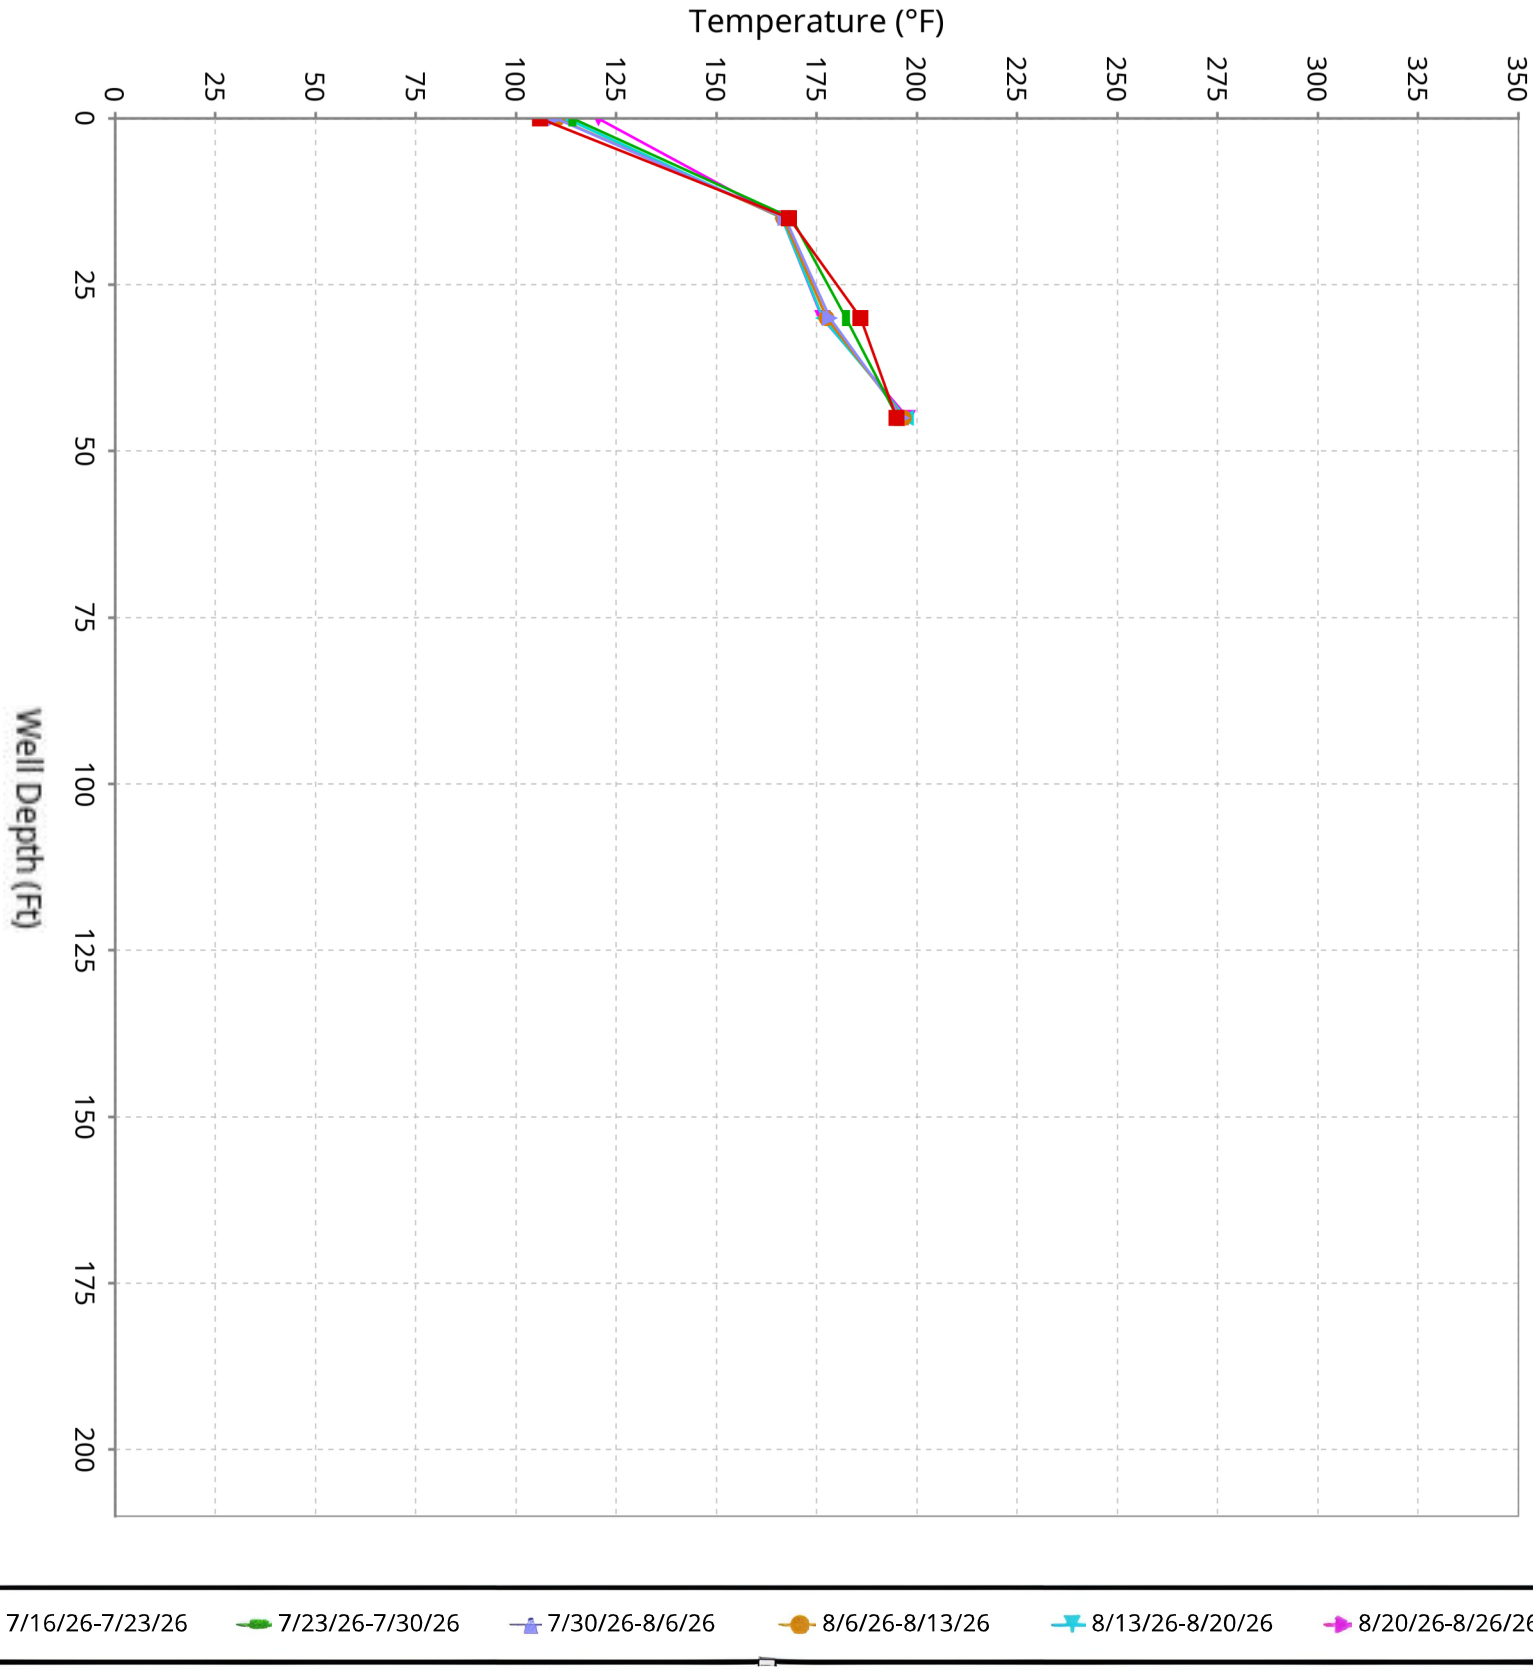

SCS ENGINEERS

Vertical Temperature Profiles from Temperature Probes atChiquita Landfill for TP-34


Maximum data for 7/16/2026 12:00 AM to 8/26/2026 12:00 AM

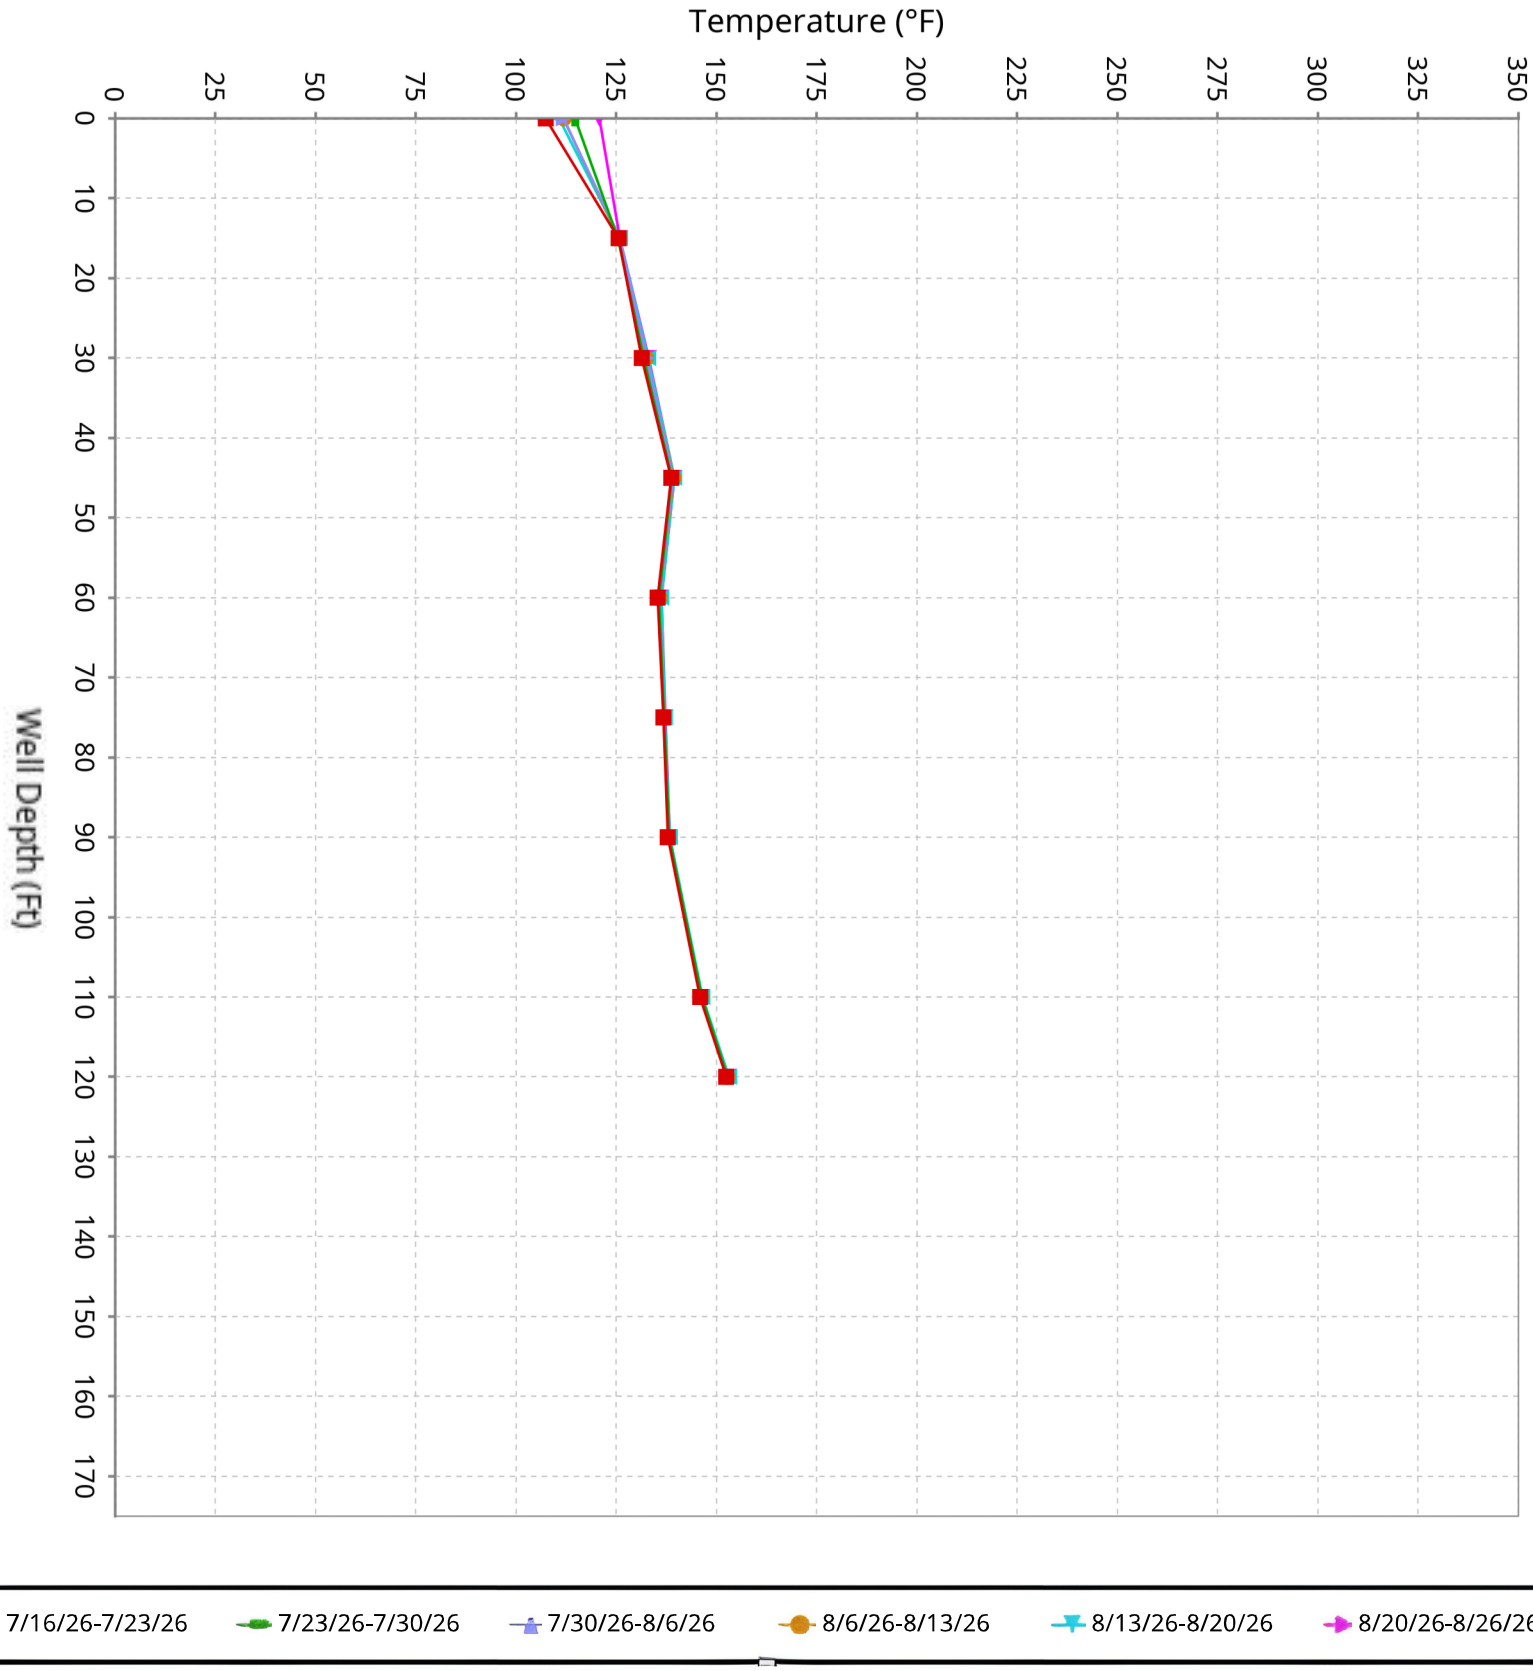

SCS ENGINEERS

Vertical Temperature Profiles from Temperature Probes atChiquita Landfill for TP-35


Maximum data for 7/16/2026 12:00 AM to 8/26/2026 12:00 AM

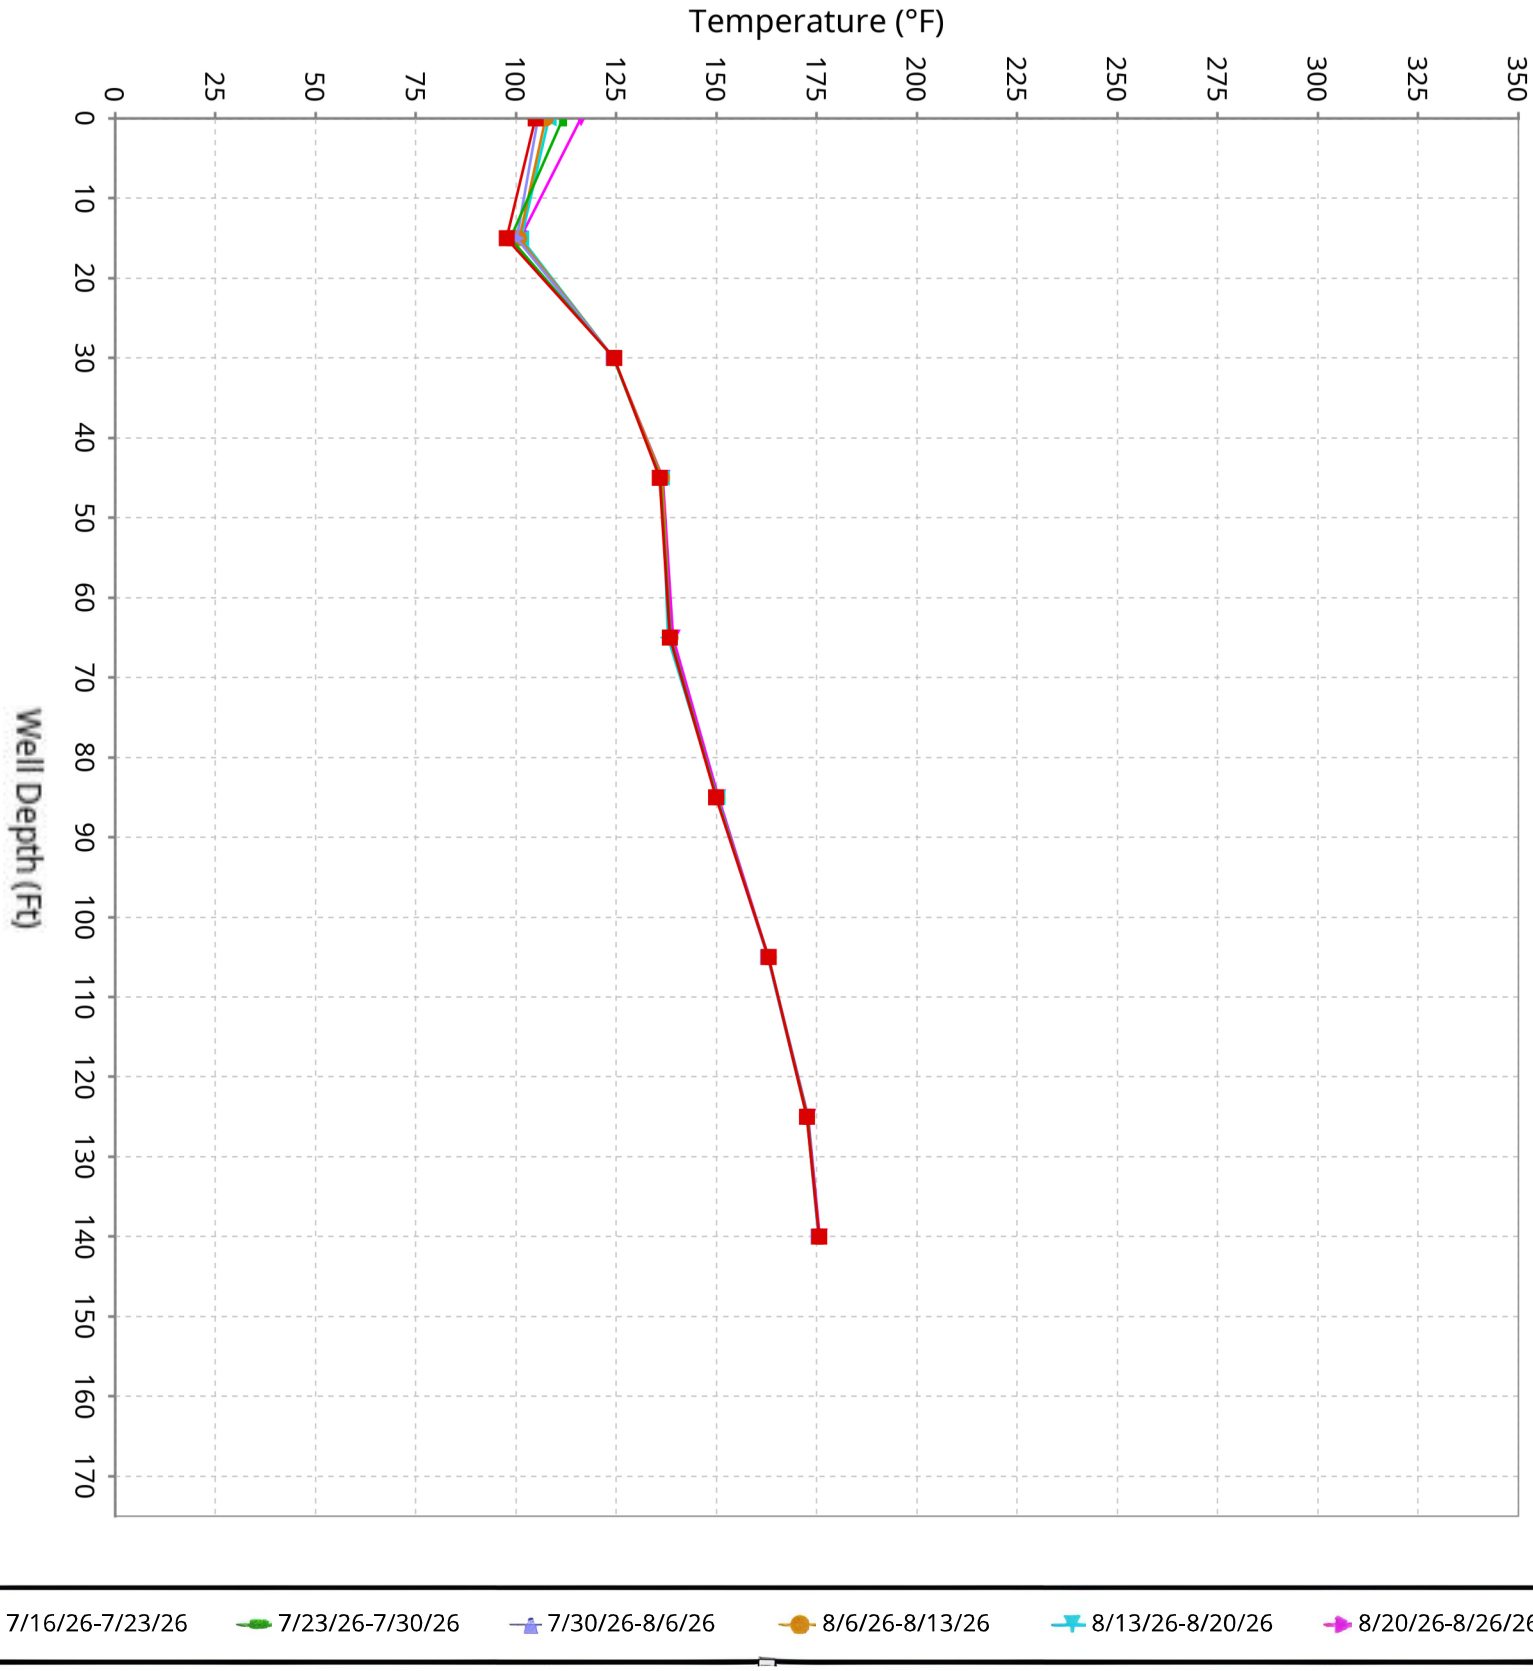

SCS ENGINEERS

Vertical Temperature Profiles from Temperature Probes atChiquita Landfill for TP-36


Maximum data for 7/16/2026 12:00 AM to 8/26/2026 12:00 AM

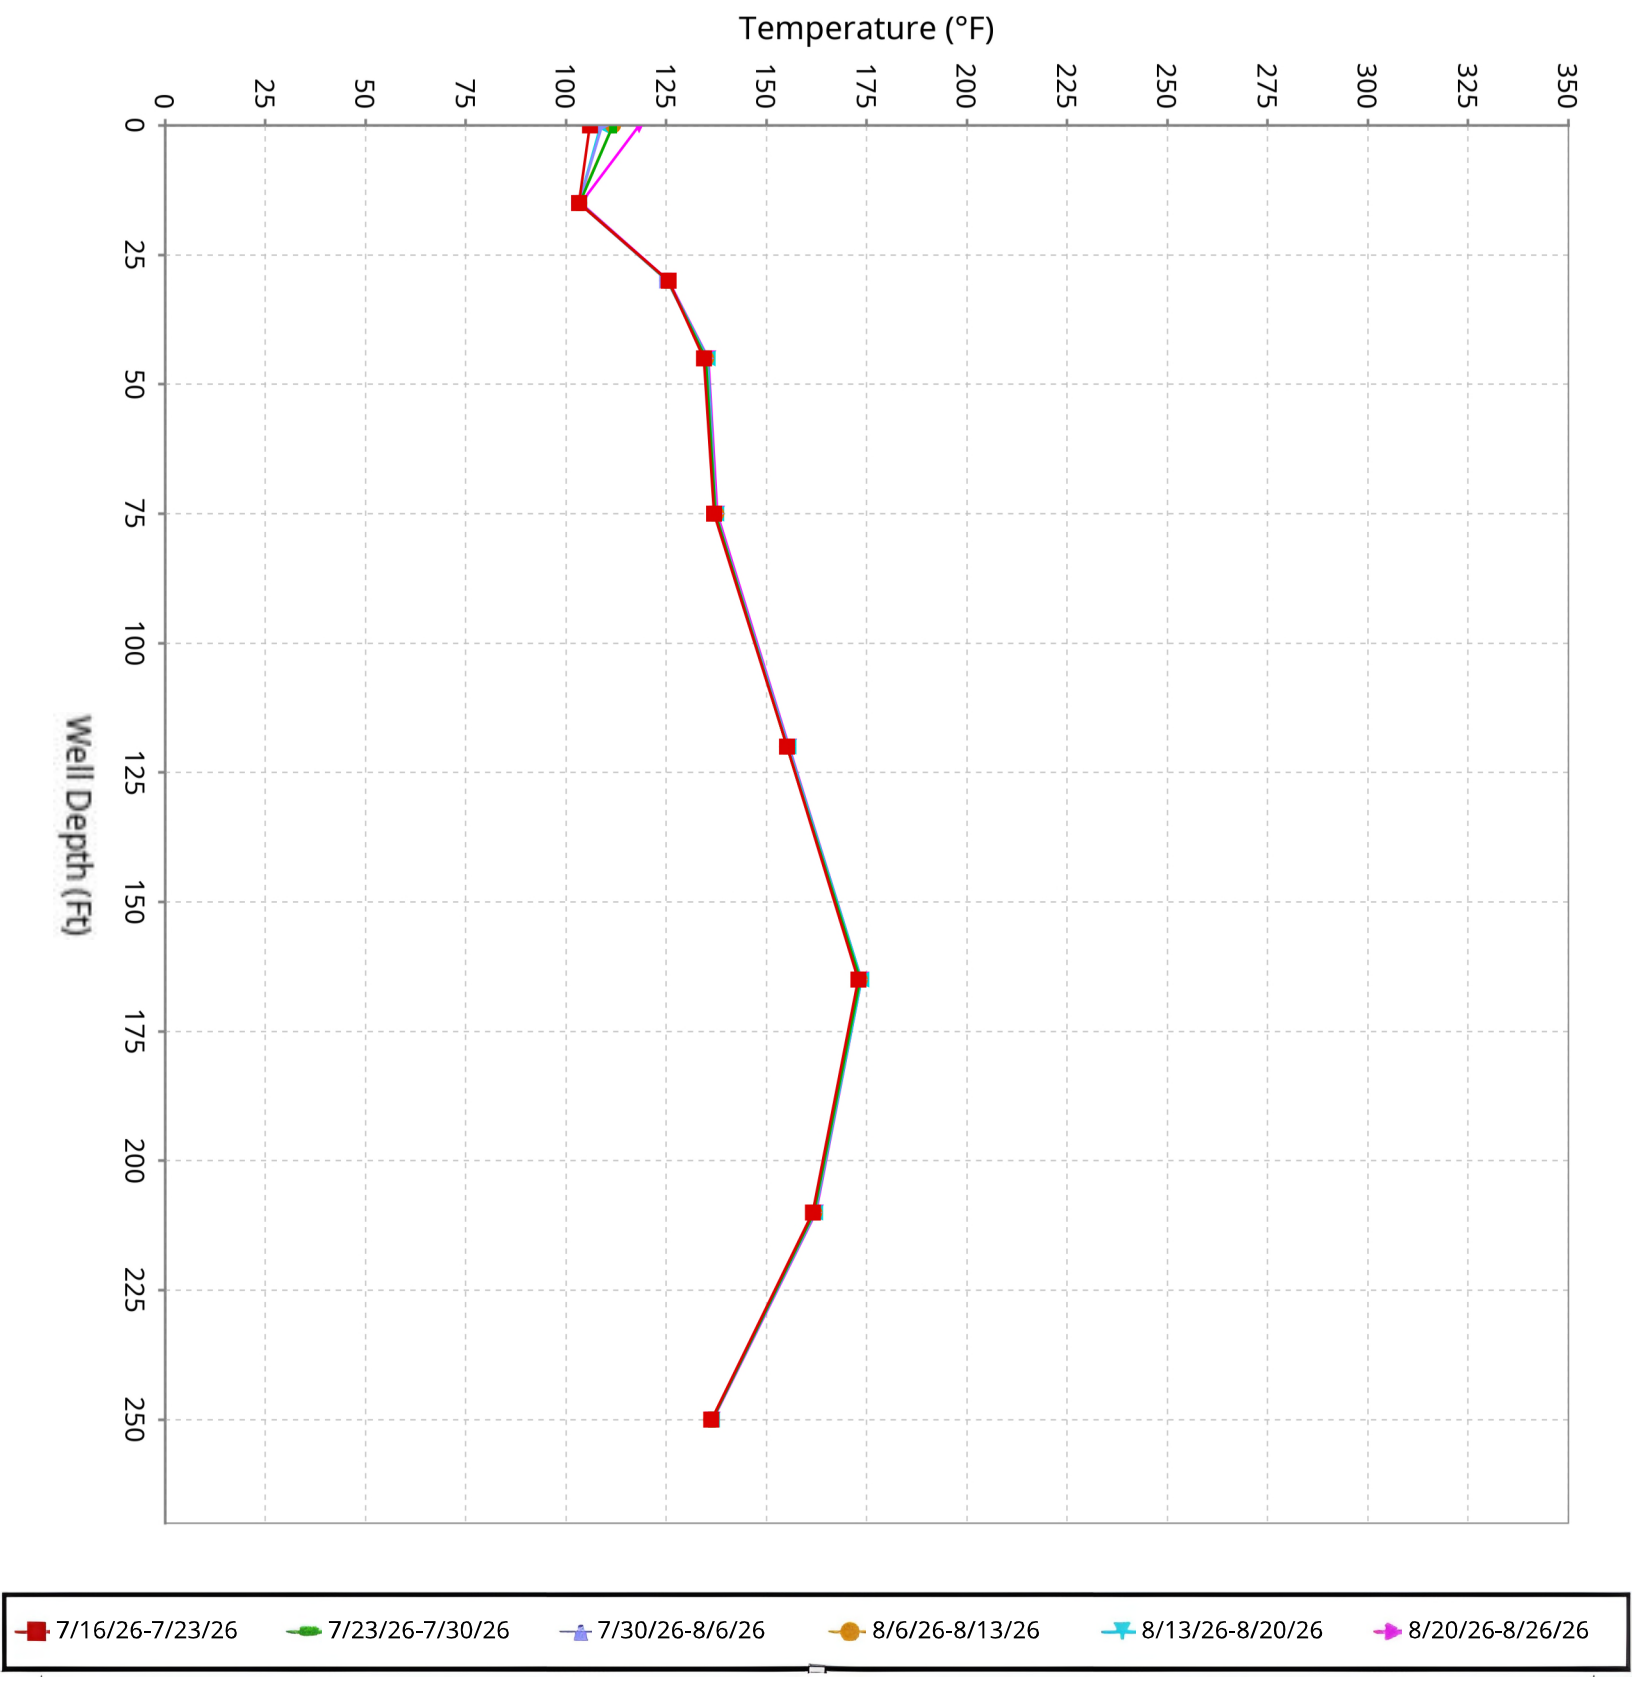

SCS ENGINEERS

Vertical Temperature Profiles from Temperature Probes atChiquita Landfill for TP-37


Maximum data for 7/16/2026 12:00 AM to 8/26/2026 12:00 AM

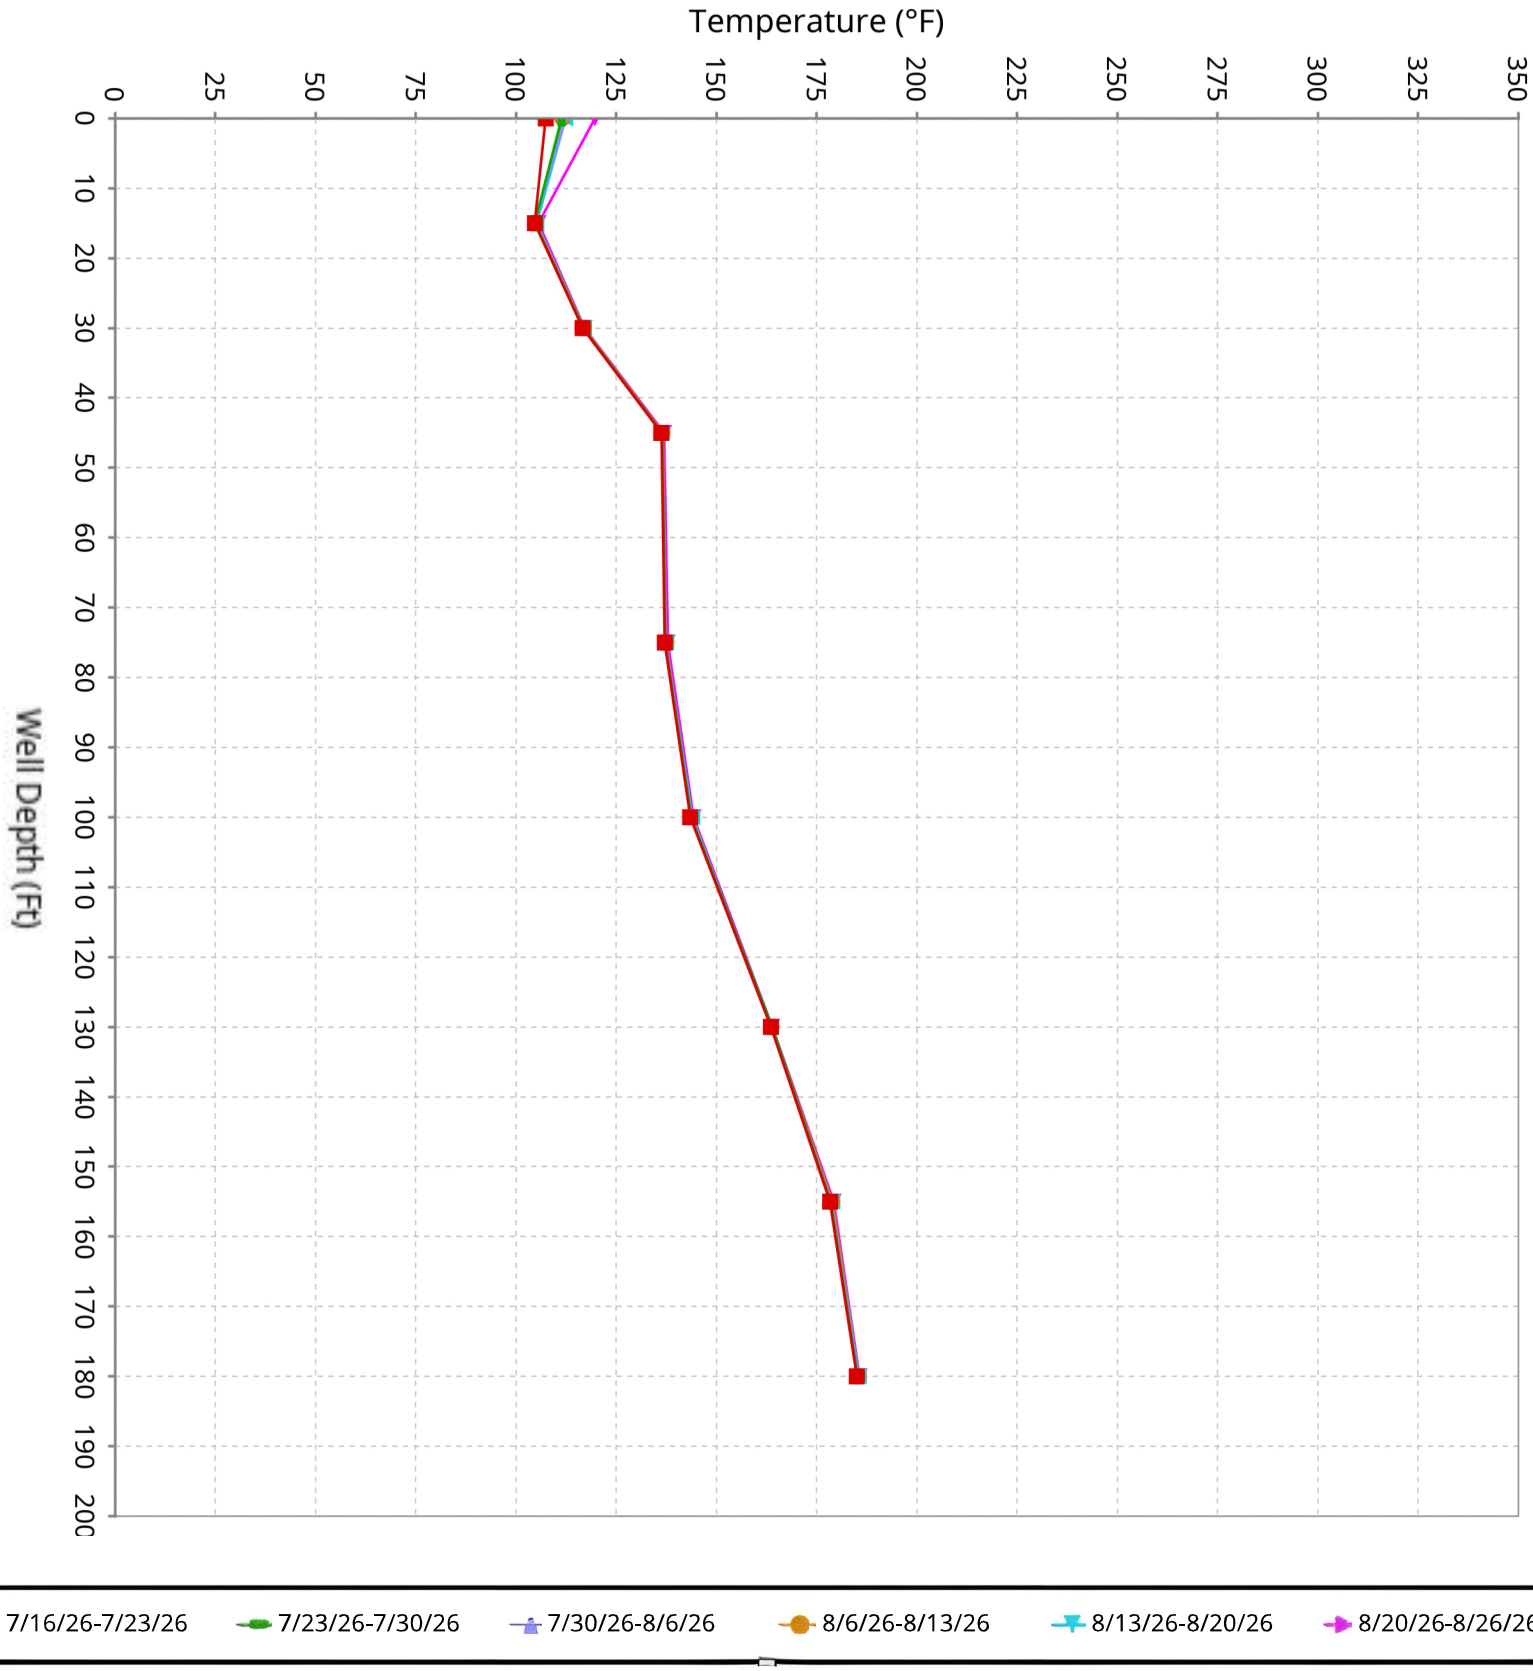

SCS ENGINEERS

Vertical Temperature Profiles from Temperature Probes atChiquita Landfill for TP-38


Maximum data for 7/16/2026 12:00 AM to 8/26/2026 12:00 AM

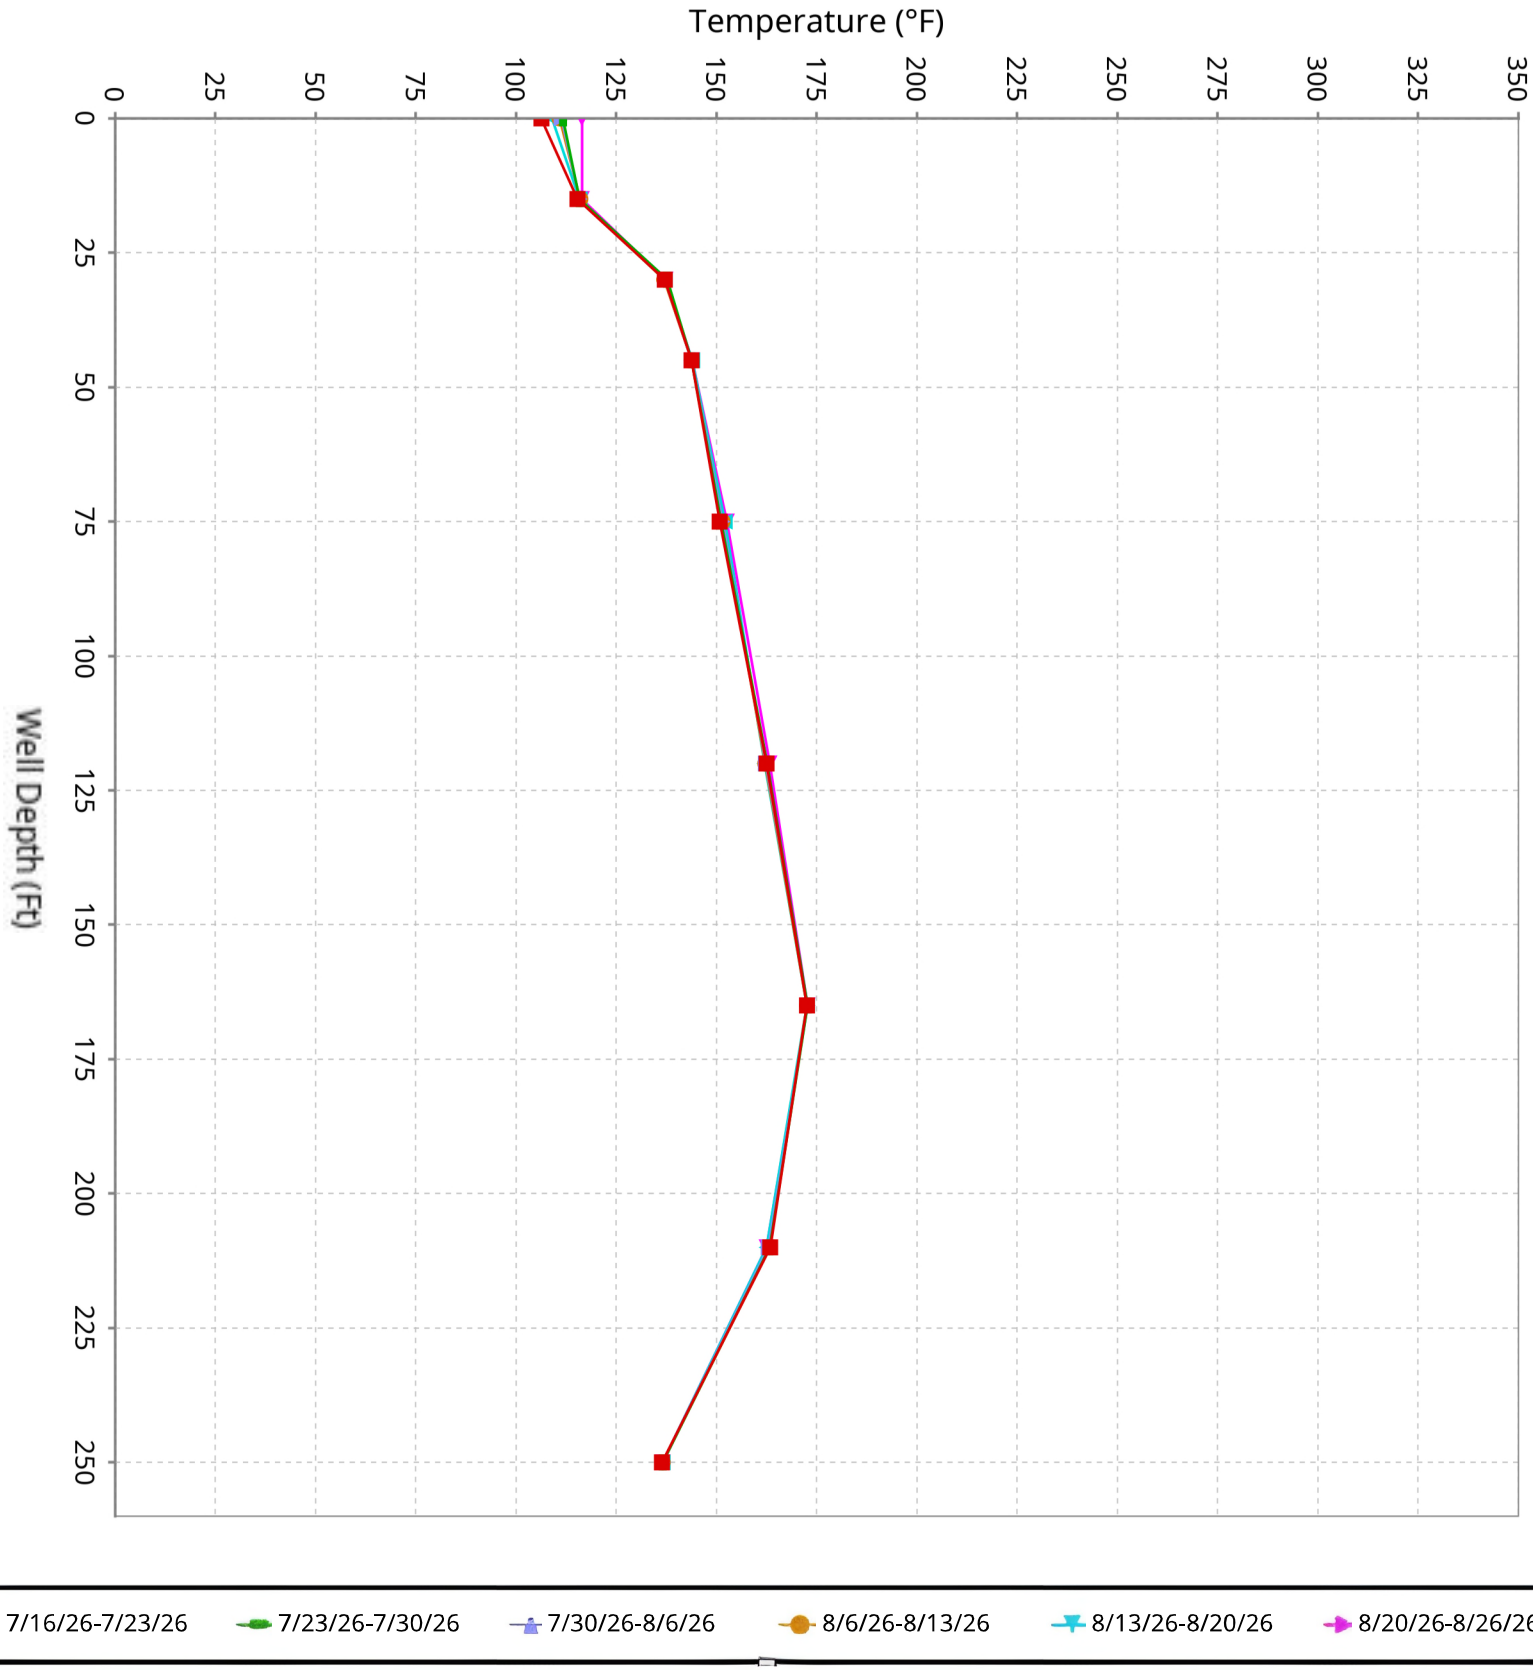

SCS ENGINEERS

Vertical Temperature Profiles from Temperature Probes atChiquita Landfill for TP-39


Maximum data for 7/16/2026 12:00 AM to 8/26/2026 12:00 AM

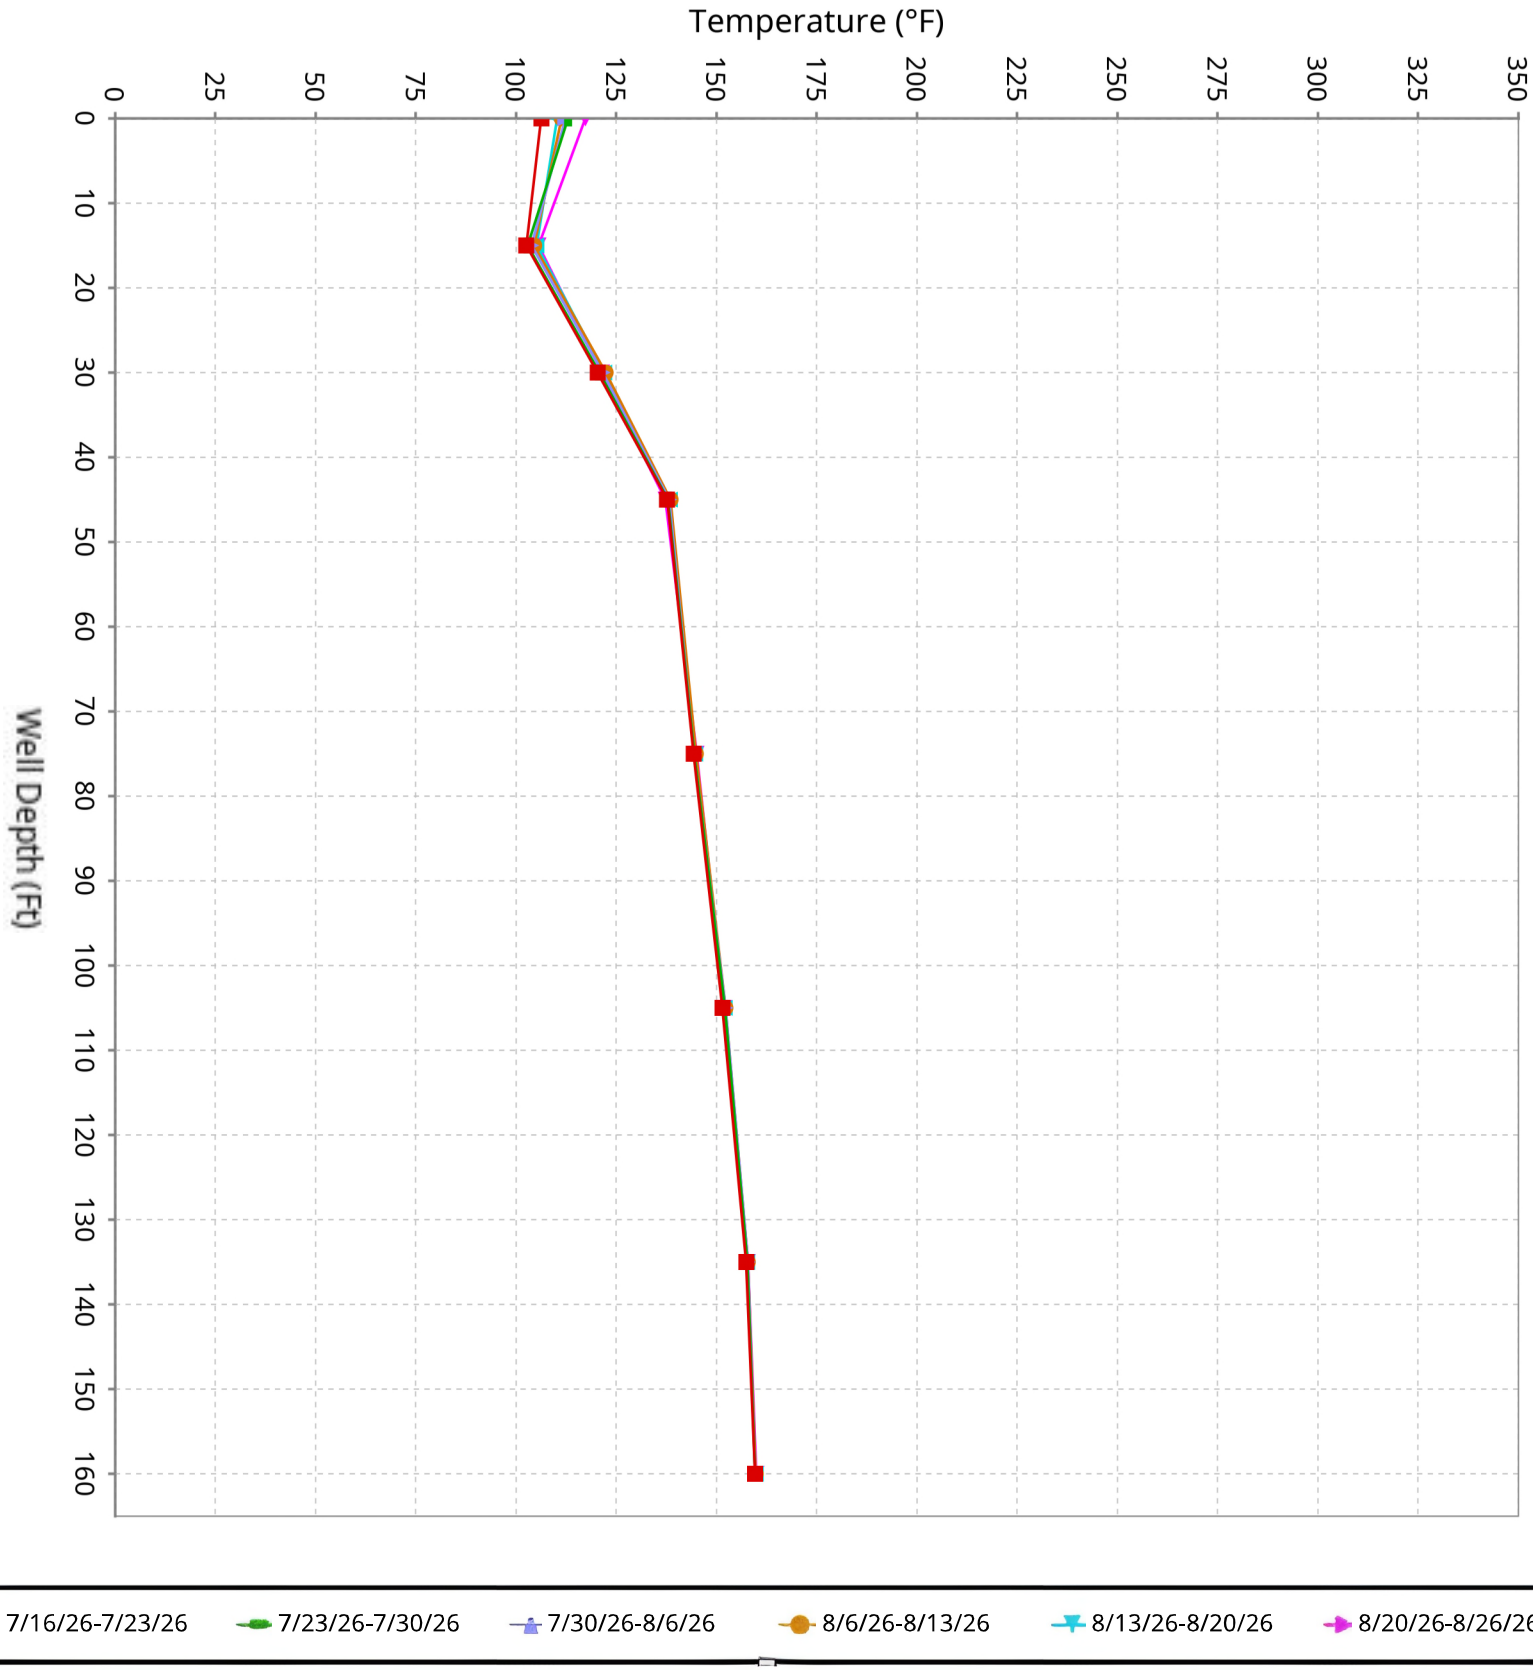

SCS ENGINEERS


Vertical Temperature Profiles from Temperature Probes atChiquita Landfill for TP-40

Maximum data for 7/16/2026 12:00 AM to 8/26/2026 12:00 AM

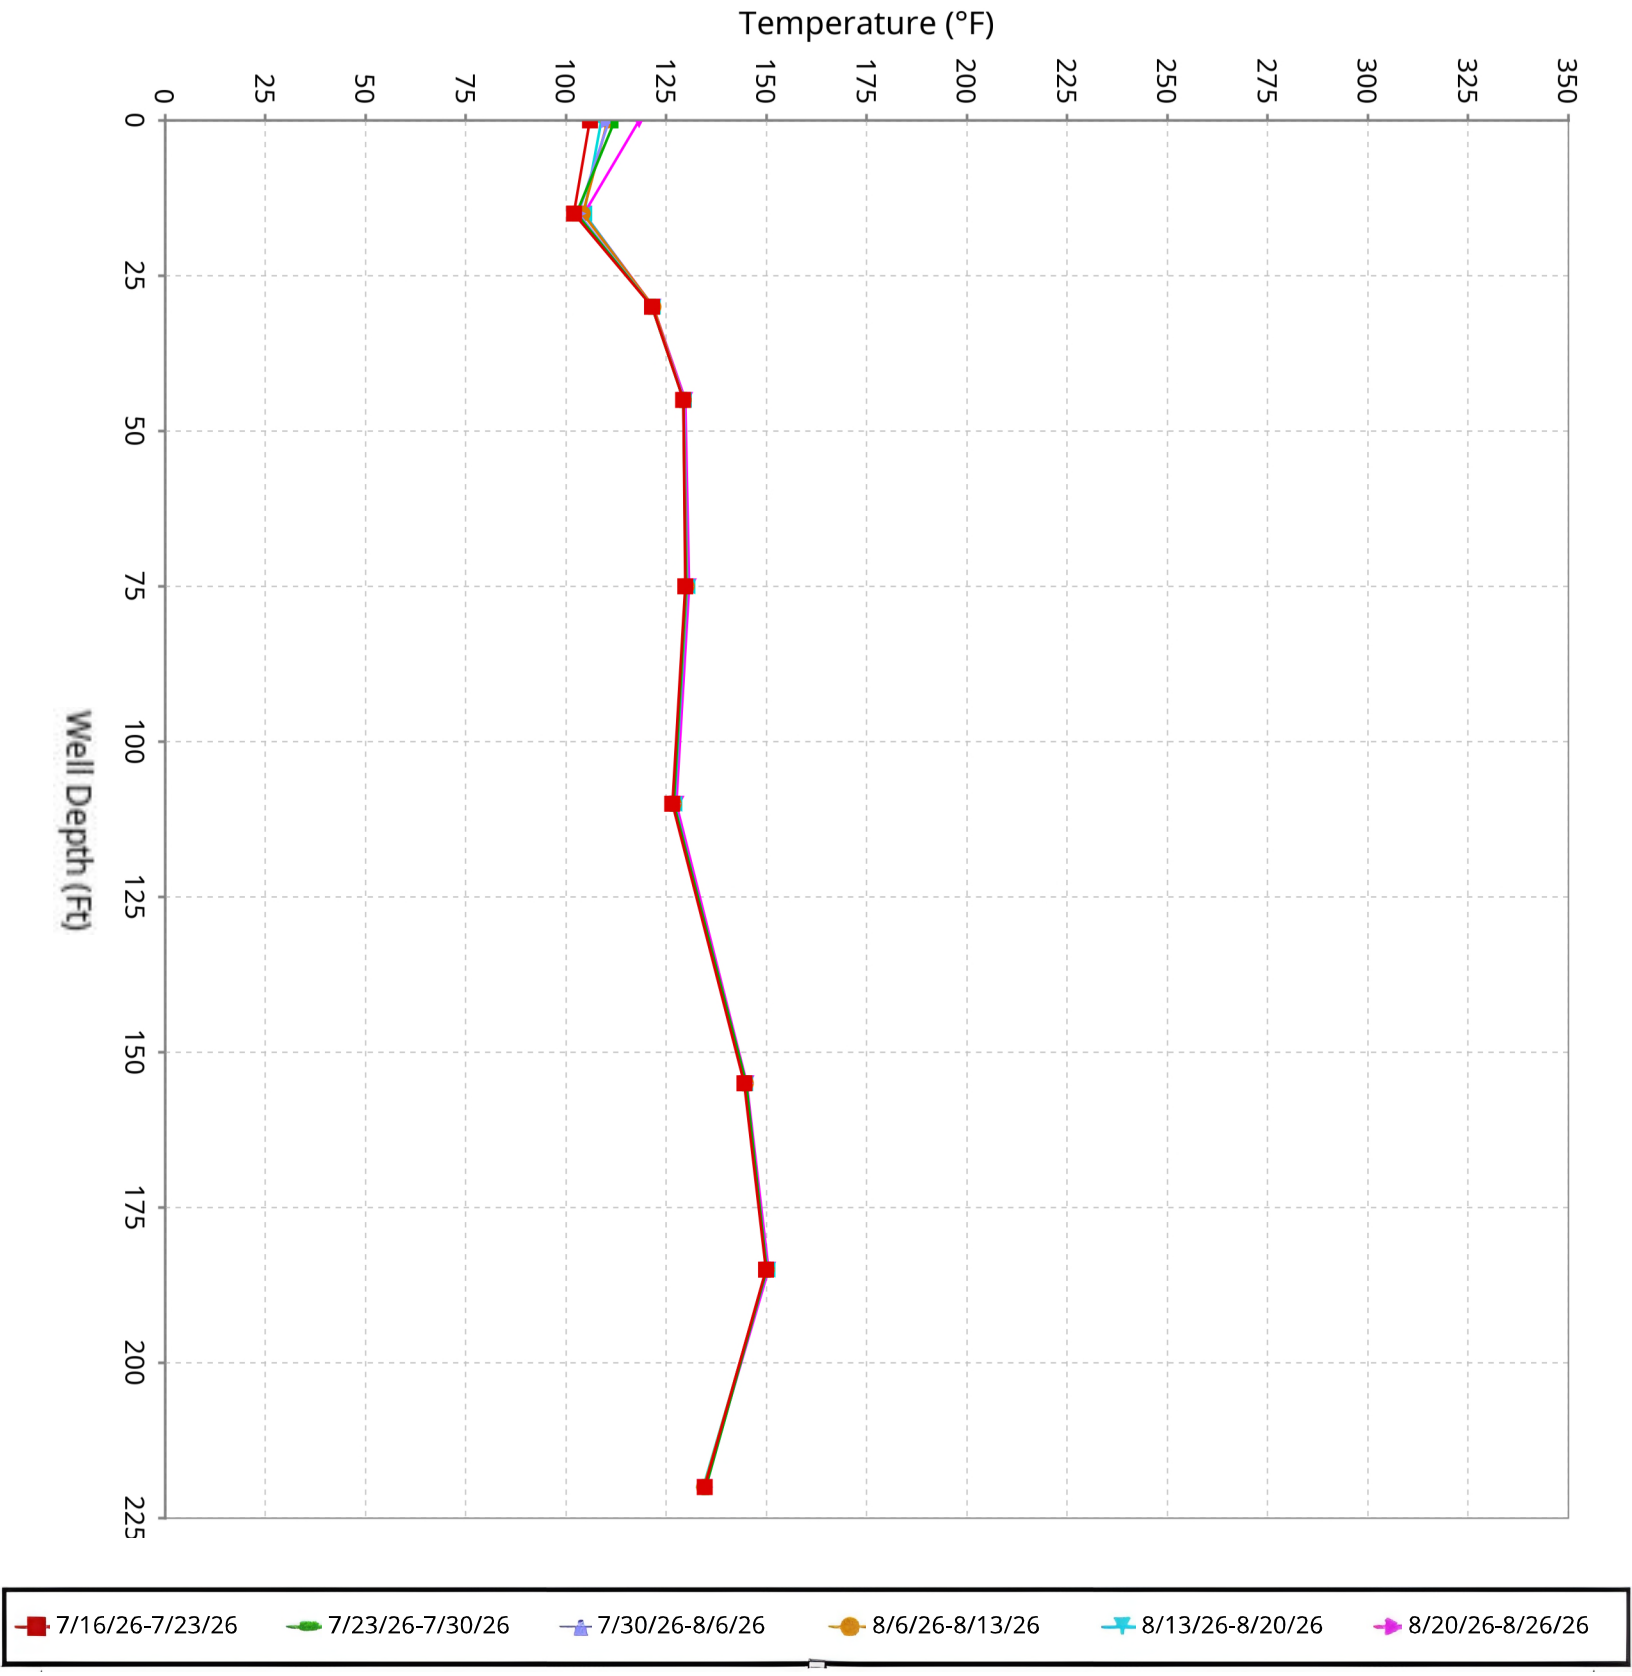

SCS ENGINEERS

Maximum Vertical Temperature Map from Temperature Probes atChiquita Landfill

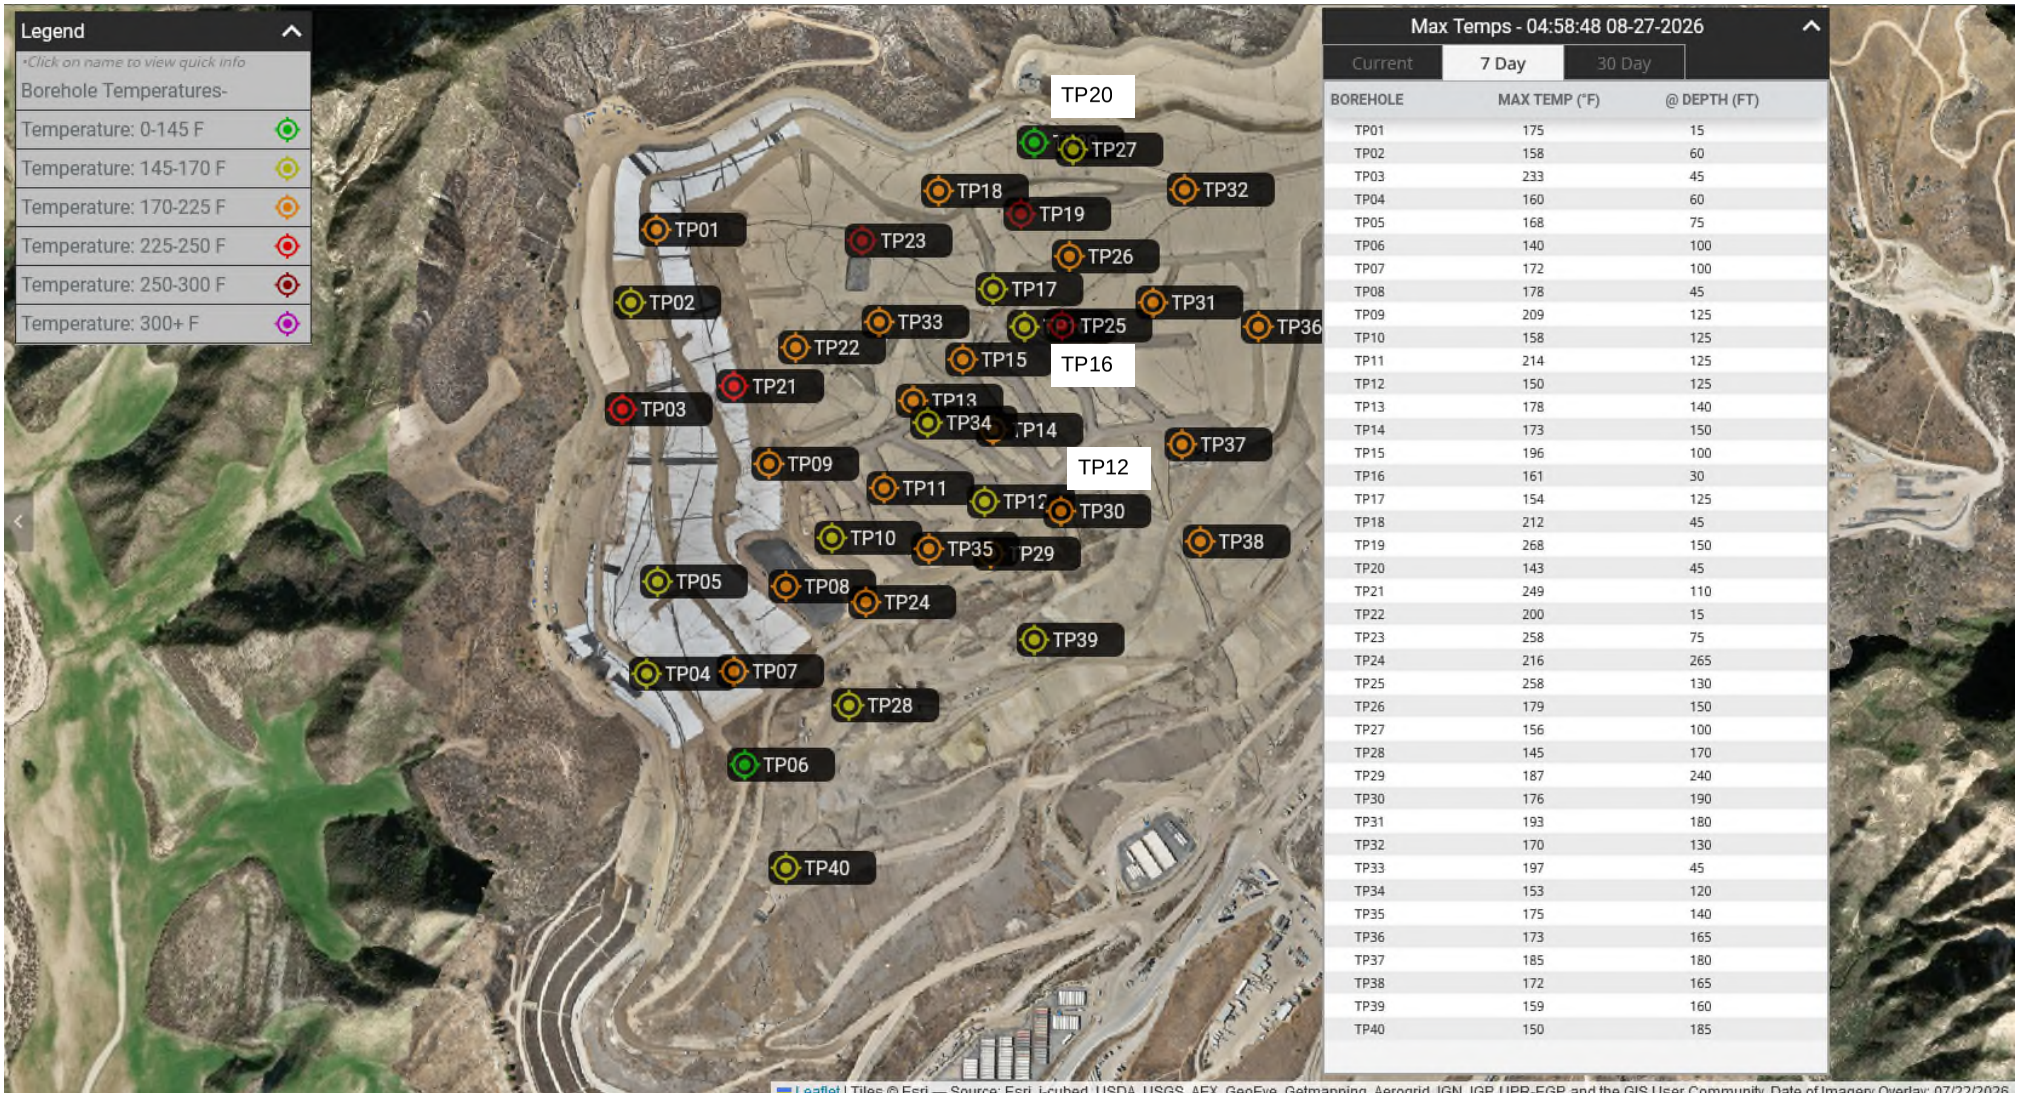


Max Temps - 04:58:48 08-27-2026

Current | 7 Day | 30 Day

BOREHOLE	MAX TEMP (°F)	@ DEPTH (FT)
TP01	175	15
TP02	158	60
TP03	233	45
TP04	160	60
TP05	168	75
TP06	140	100
TP07	172	100
TP08	178	45
TP09	209	125
TP10	158	125
TP11	214	125
TP12	150	125
TP13	178	140
TP14	173	150
TP15	196	100
TP16	161	30
TP17	154	125
TP18	212	45
TP19	268	150
TP20	143	45
TP21	249	110
TP22	200	15
TP23	258	75
TP24	216	265
TP25	258	130
TP26	179	150
TP27	156	100
TP28	145	170
TP29	187	240
TP30	176	190
TP31	193	180
TP32	170	130
TP33	197	45
TP34	153	120
TP35	175	140
TP36	173	165
TP37	185	180
TP38	172	165
TP39	159	160
TP40	150	185

TP-08: The 30-foot and 45-foot thermocouples exhibited temperature increases of 27°F and 29°F, respectively, between July 12, 2026, and July 22, 2026. In response, Site personnel observed the temperature changes and conducted an investigation from July 23, 2026, through July 29, 2026. Following the investigation, temperatures continued to decline at the 30-foot thermocouple from July 30th, 2026, through August 19, 2026, and then temperatures started to increase at the 15, 30, and 45-foot thermocouples from August 20, 2026, through August 26, 2026.
TP-08 is installed within extraction well CV-24079, which is equipped with a liquid extraction pump. The investigation determined that the existing pump is experiencing a power-related issue and requires removal. Site personnel have identified the need for a replacement pump and plan to complete the replacement when the road to the well is completed.
TP-19: A discrepancy was identified during the review of data from four weeks prior. Upon investigation, the Site determined that the associated battery had failed and subsequently replaced it. During this inspection, the temperature reading from the 125-foot thermocouple was observed to be anomalously low. Further evaluation indicated that the 125-foot thermocouple required replacement. As an interim measure, the Site installed a 120-foot thermocouple that was available onsite and ordered a replacement 125-foot thermocouple. The replacement 125-foot thermocouple is anticipated to be installed upon receipt in October 2026.
TP-25: The Site conducted a follow-up camera inspection of the TP-25 temperature probe casing last week to evaluate potential liquid infiltration and assess the condition of the casing interior. The inspection indicated that no liquid was present at the bottom of the casing. Instead, pressurized gas was observed upon opening the probe casing. The temperature probes inside TP-25 are thus no longer correctly reporting in-situ waste temperatures and are instead reporting gas temperatures traveling to and up the temperature probe casing. The Site will continue to monitor TP-25.

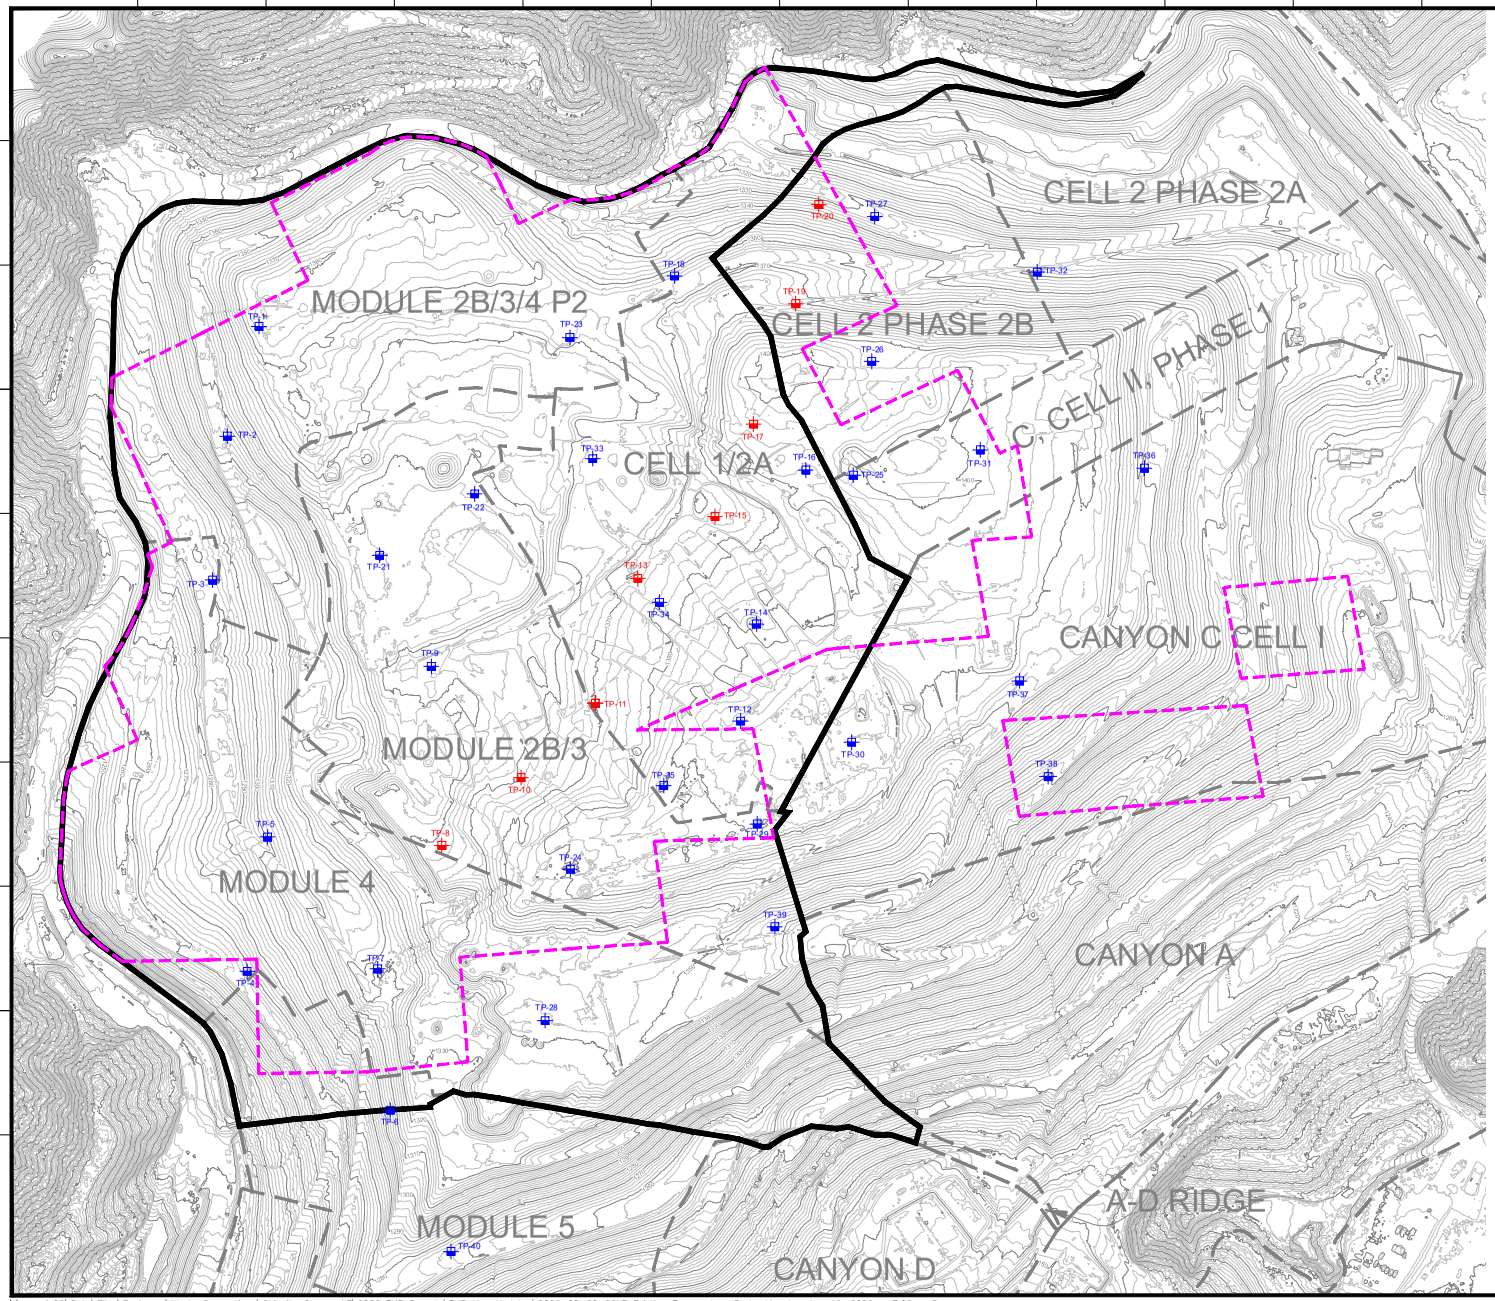

N

GRAPHIC SCALE

140 70 0 140 280 420

SCALE: 1"=140'

LEGEND

- 1150 — EXISTING TOPOGRAPHIC CONTOUR
- EXISTING CELL LIMITS (APPROXIMATE)
- REACTION MITIGATION AREA BOUNDARY
- REACTION MITIGATION AREA BOUNDARY - CONDITION 9A
- TP-XX EXISTING TEMPERATURE PROBE - STANDALONE
- TP-XX EXISTING TEMPERATURE PROBES - INSTALLED WITHIN WELL CASING

GENERAL DRAWING NOTES:

1. REACTION MITIGATION AREA BOUNDARY ADJUSTMENTS UPDATED AUGUST 10, 2026, BASED ON JULY 2026 DATA.
2. EXISTING TOPOGRAPHIC SURVEY INFORMATION SHOWN WAS PROVIDED BY PROPELLER DATED AUGUST 12, 2026.
3. NORTH ARROW SHOWN HERE IS REFERENCE TO THE CALIFORNIA STATE PLANE ZONE V COORDINATE SYSTEM, NAD 83.

NO.	REVISION	DATE

SHEET TITLE: EXISTING TEMPERATURE PROBE MAP

PROJECT TITLE: CHIQUITA CANYON LANDFILL CASTAIC, CALIFORNIA

CLIENT: CHIQUITA CANYON LANDFILL CASTAIC, CALIFORNIA

SCS ENGINEERS
ENVIRONMENTAL CONSULTANTS
3900 KILROY AIRPORT WAY, SUITE 100
LONG BEACH, CA 90806
PH: (562) 426-9544

PROJECT NO. 01204123.45 | DWG. BY: CWV | ACAD FILE: EXISTING TEMPERATURE PROBE MAP | APP. BY: -
DSN. BY: RNH | CHK. BY: RNH

DATE: 08/10/2026

SCALE: AS SHOWN

SHEET: 1

\\san-fs02\Data\Files\Engineers\Waste Connections\Chiquita Canyon LF\2026 TMP Reports\TMP Map Updates\2026-08-20_CCLF_Existing Temperature Probe Map.dwg Aug 19, 2026 - 7:06pm By: cway

Solid Waste Borehole Maximum Temperature Profiles Over 6 Weeks

for 7/23/2026 12:00 AM to 9/2/2026 12:00 AM

SCS ENGINEERS

07224053.00 | September 3, 2026

274 Granite Run Drive
Lancaster, PA 17601
717-550-6330

From August 27, 2026, through September 2, 2026, there were four recorded temperature increases and two recorded temperature decreases that triggered the notification limits set forth in the LEA's October 4, 2024, letter.

Chiquita provides the following updates:

- TP-07
    - The 100-foot thermocouple showed an increase in maximum temperature of 40°F from 155°F to 195°F from August 16th to September 2nd. One potential factor contributing to the observed temperature increase is the removal of liquids from wells near TP-07.

- TP-08
    - The 30-foot and 45-foot thermocouples exhibited temperature increases of 27°F and 29°F, respectively, between July 12, 2026, and July 22, 2026. In response, Site personnel observed the temperature changes and conducted an investigation from July 23, 2026, through July 29, 2026. Following the investigation, temperatures continued to decline at the 30-foot thermocouple from July 30th, 2026, through August 19, 2026, and then temperatures started to increase at the 15, 30, and 45-foot thermocouples from August 20, 2026, through September 2, 2026.
    - TP-08 is installed within extraction well CV-24079, which is equipped with a liquid extraction pump. The investigation determined that the existing pump is experiencing a power-related issue and requires removal. Site personnel have identified the need for a replacement pump and plan to complete the replacement when the road to the well is completed. One potential factor contributing to the observed temperature increase is the removal of liquids from wells near TP-08.
    - The 15-foot thermocouple showed an increase in maximum temperature of 39°F from 113°F to 152°F from August 22nd to September 2nd.
    - The 30-foot thermocouple showed an increase in maximum temperature of 33°F from 144°F to 177°F from August 21st to September 2nd.
    - The 45-foot thermocouple showed an increase in maximum temperature of 21°F from 162°F to 183°F from August 21st to September 2nd.


- TP-19
    - A discrepancy was identified during the review of data from five weeks prior. Upon investigation, the Site determined that the associated battery had failed and subsequently replaced it. During this inspection, the temperature reading from the 125-foot thermocouple was observed to be anomalously low. Further evaluation indicated that the 125-foot thermocouple required replacement. As an interim measure, the Site installed a 120-foot

thermocouple that was available onsite and ordered a replacement 125-foot thermocouple. The replacement 125-foot thermocouple is anticipated to be installed upon receipt in October 2026.
    - The 75-foot thermocouple showed a decrease in maximum temperature of 13°F from 166°F to 153°F from August 27th to September 2nd.
    - The 150-foot thermocouple showed a decrease in maximum temperature of 31°F from 269°F to 238°F from August 26th to September 2nd.

- TP-25
    - The Site conducted a follow-up camera inspection of the TP-25 temperature probe casing last week to evaluate potential liquid infiltration and assess the condition of the casing interior. The inspection indicated that no liquid was present at the bottom of the casing. Instead, pressurized gas was observed upon opening the probe casing. The temperature probes inside TP-25 are thus no longer correctly reporting in-situ waste temperatures and are instead reporting gas temperatures traveling to and up the temperature probe casing. The Site will continue to monitor TP-25.
    - The 110-foot thermocouple remained consistent with previously recorded temperatures. As described above, the Site is continuing to assess the condition of this probe equipment and will continue to monitor the temperature on the thermocouples.

Vertical Temperature Profiles from Temperature Probes at Chiquita Landfill for TP-1


Maximum data for 7/23/2026 12:00 AM to 9/2/2026 12:00 AM

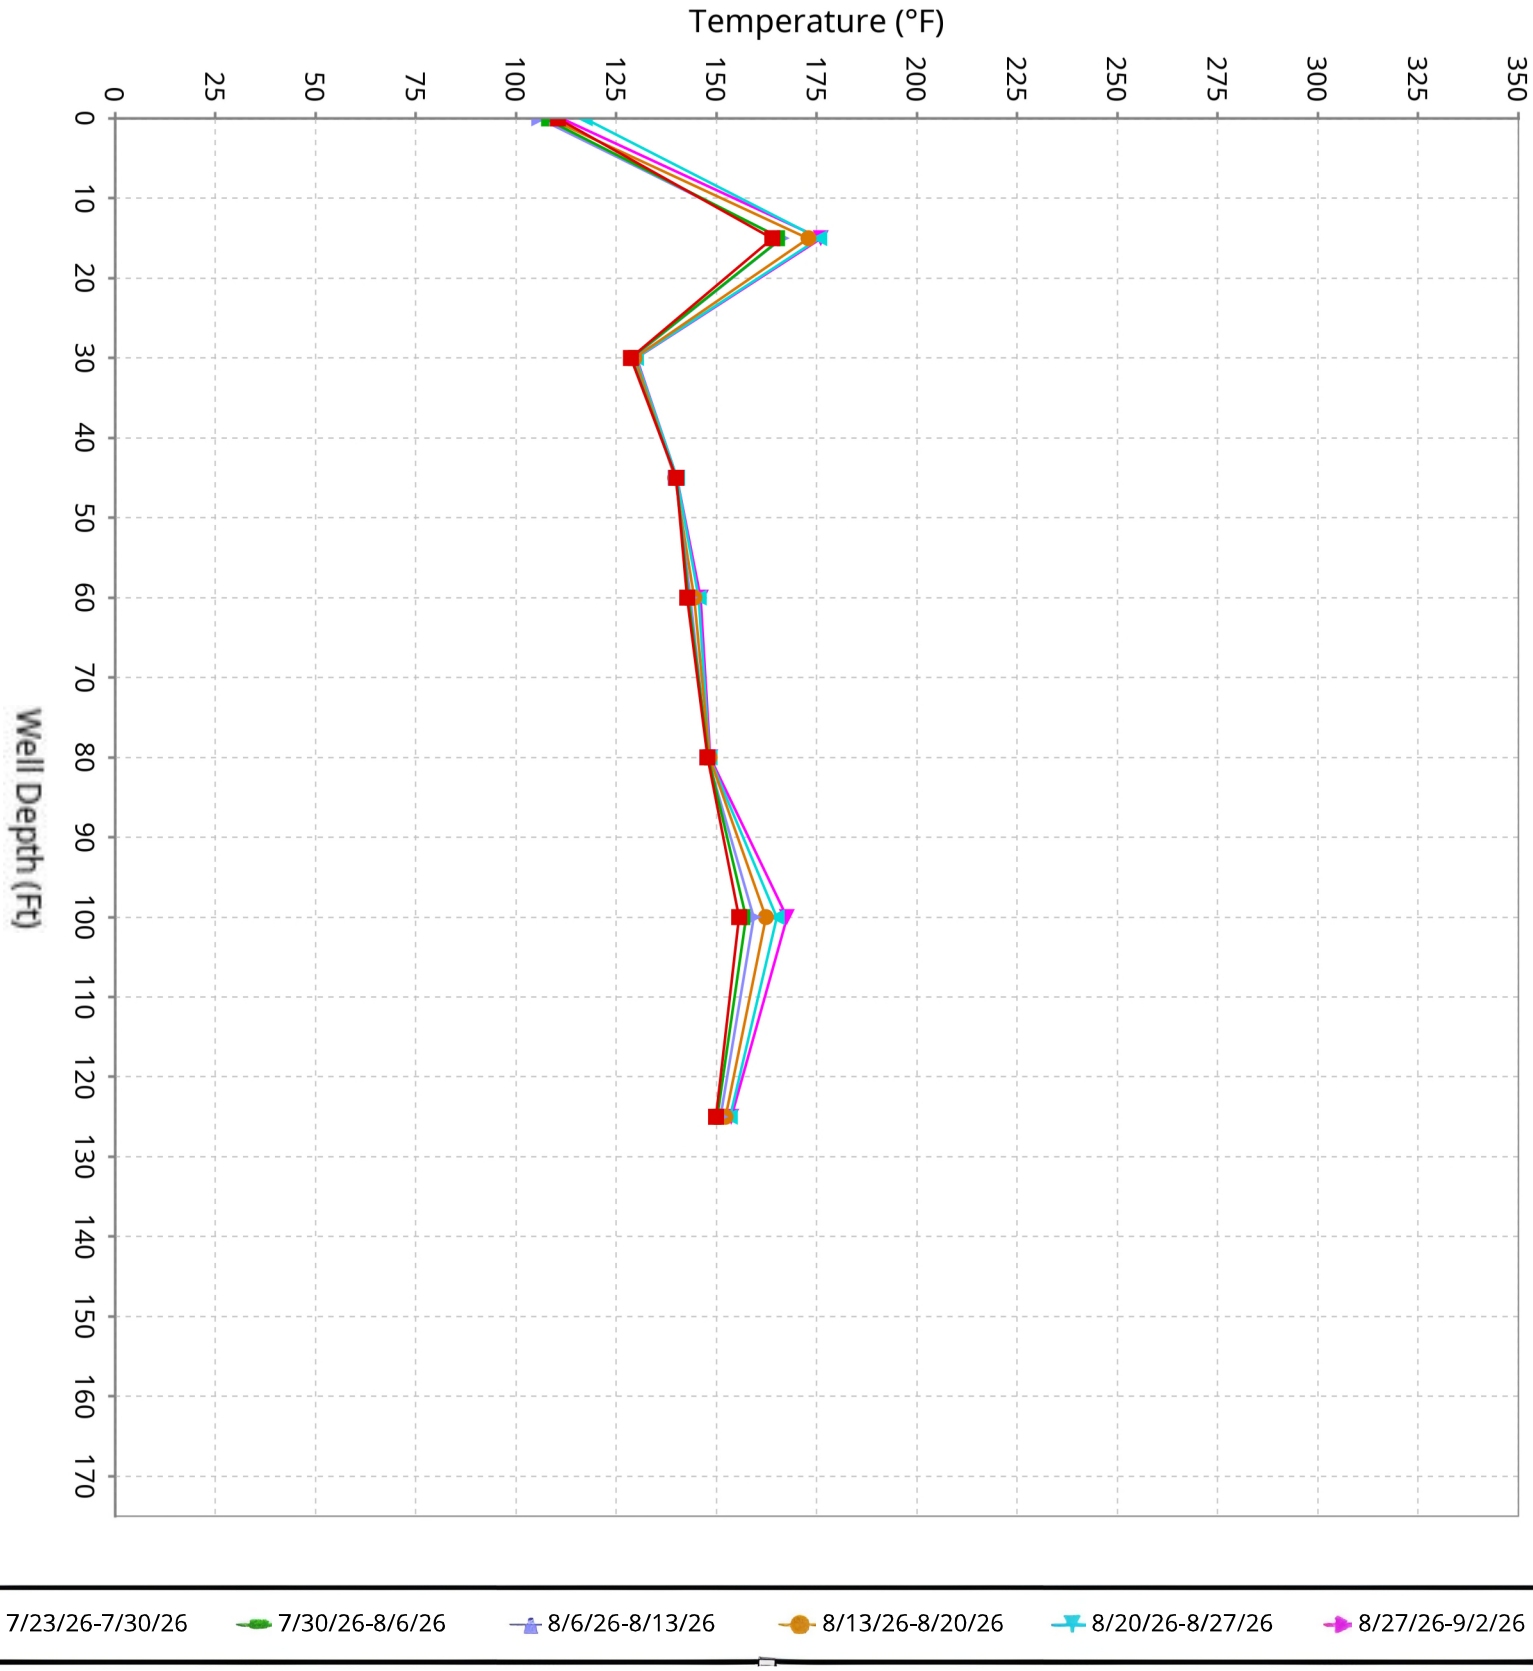

SCS ENGINEERS

Vertical Temperature Profiles from Temperature Probes atChiquita Landfill for TP-2


Maximum data for 7/23/2026 12:00 AM to 9/2/2026 12:00 AM

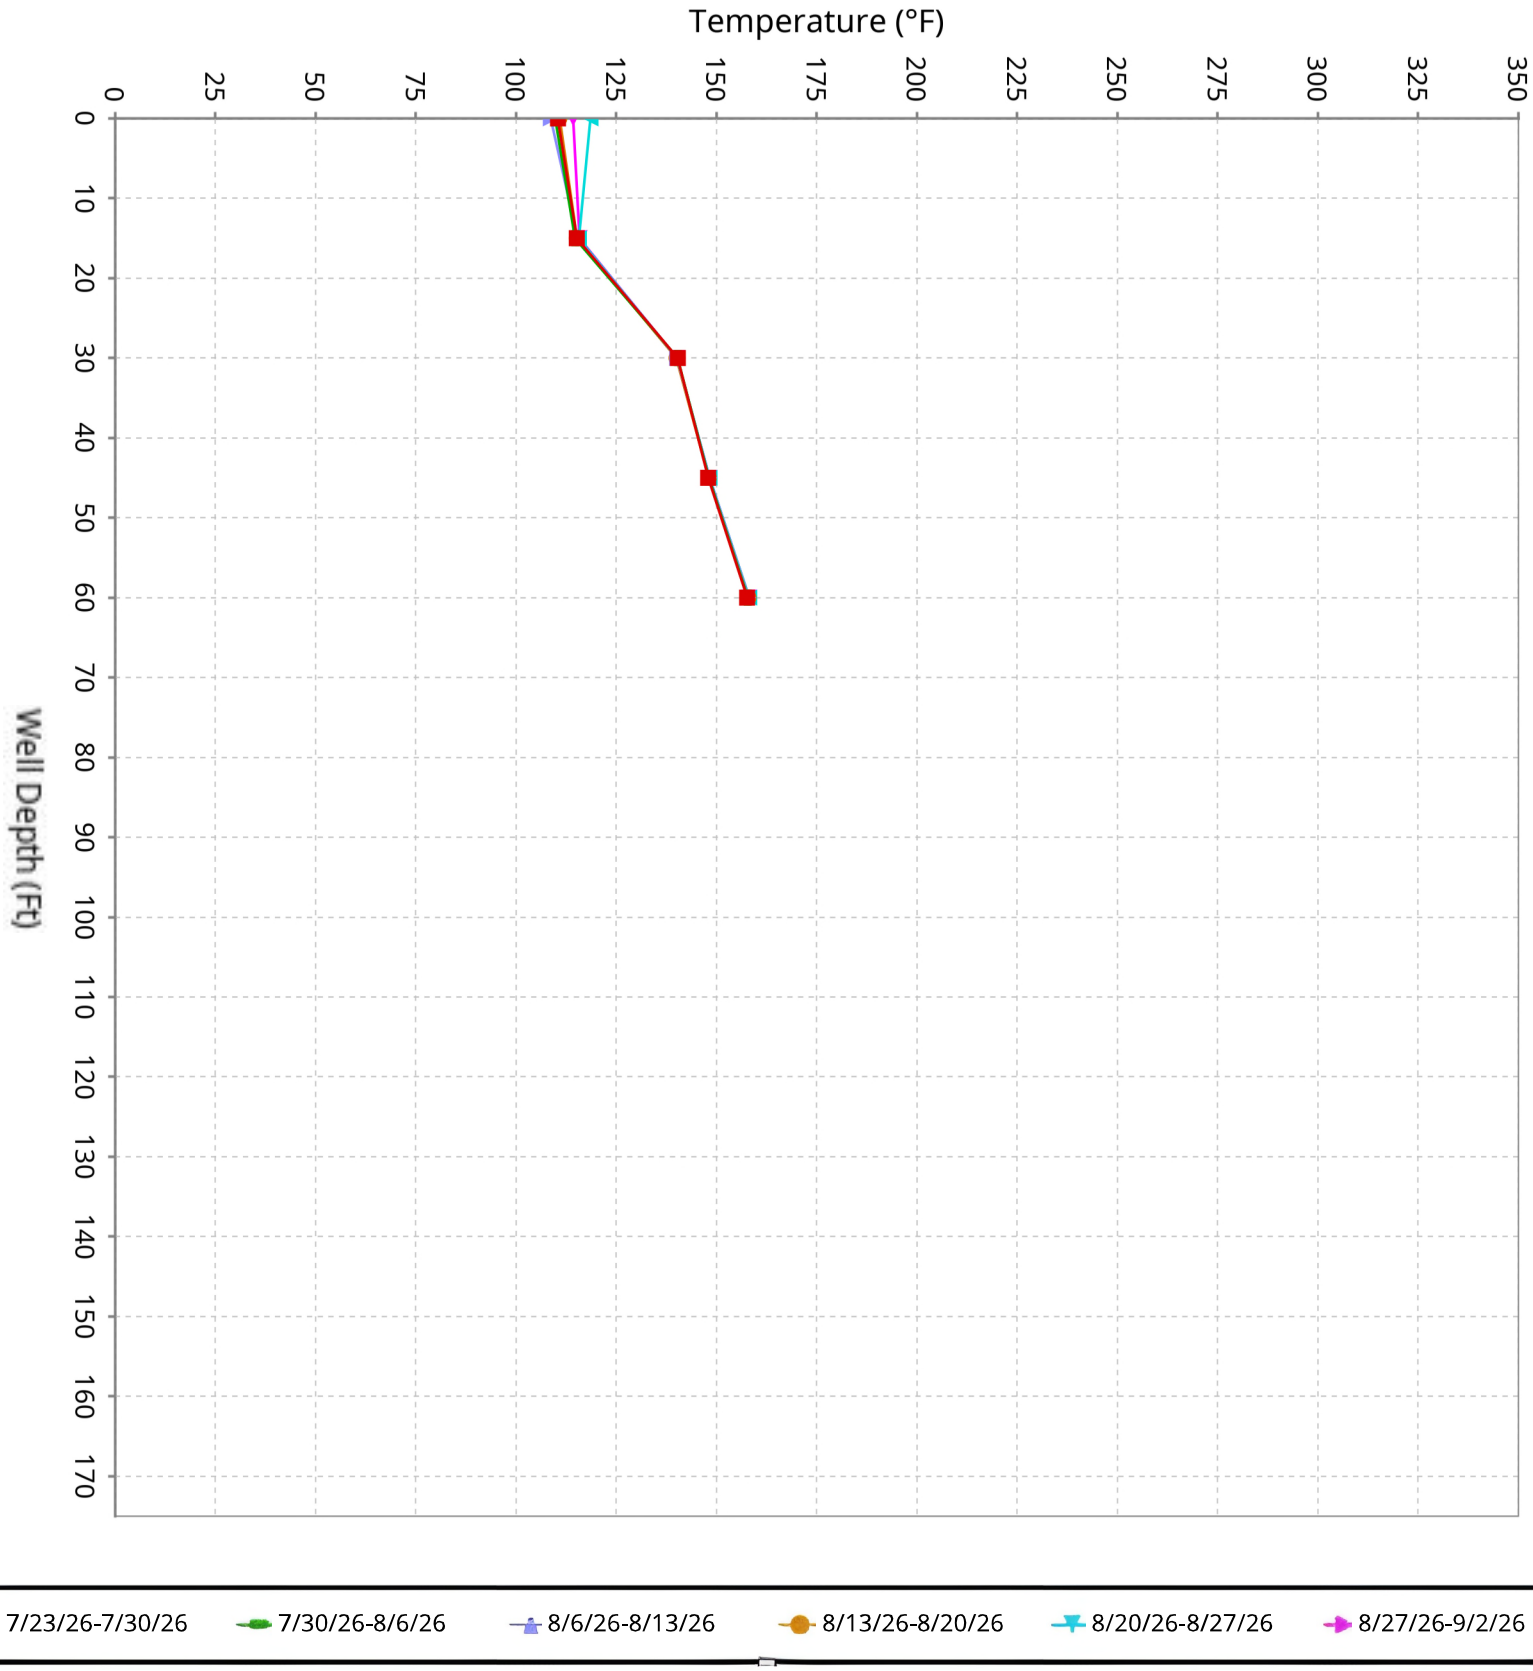

SCS ENGINEERS

Vertical Temperature Profiles from Temperature Probes atChiquita Landfill for TP-3


Maximum data for 7/23/2026 12:00 AM to 9/2/2026 12:00 AM

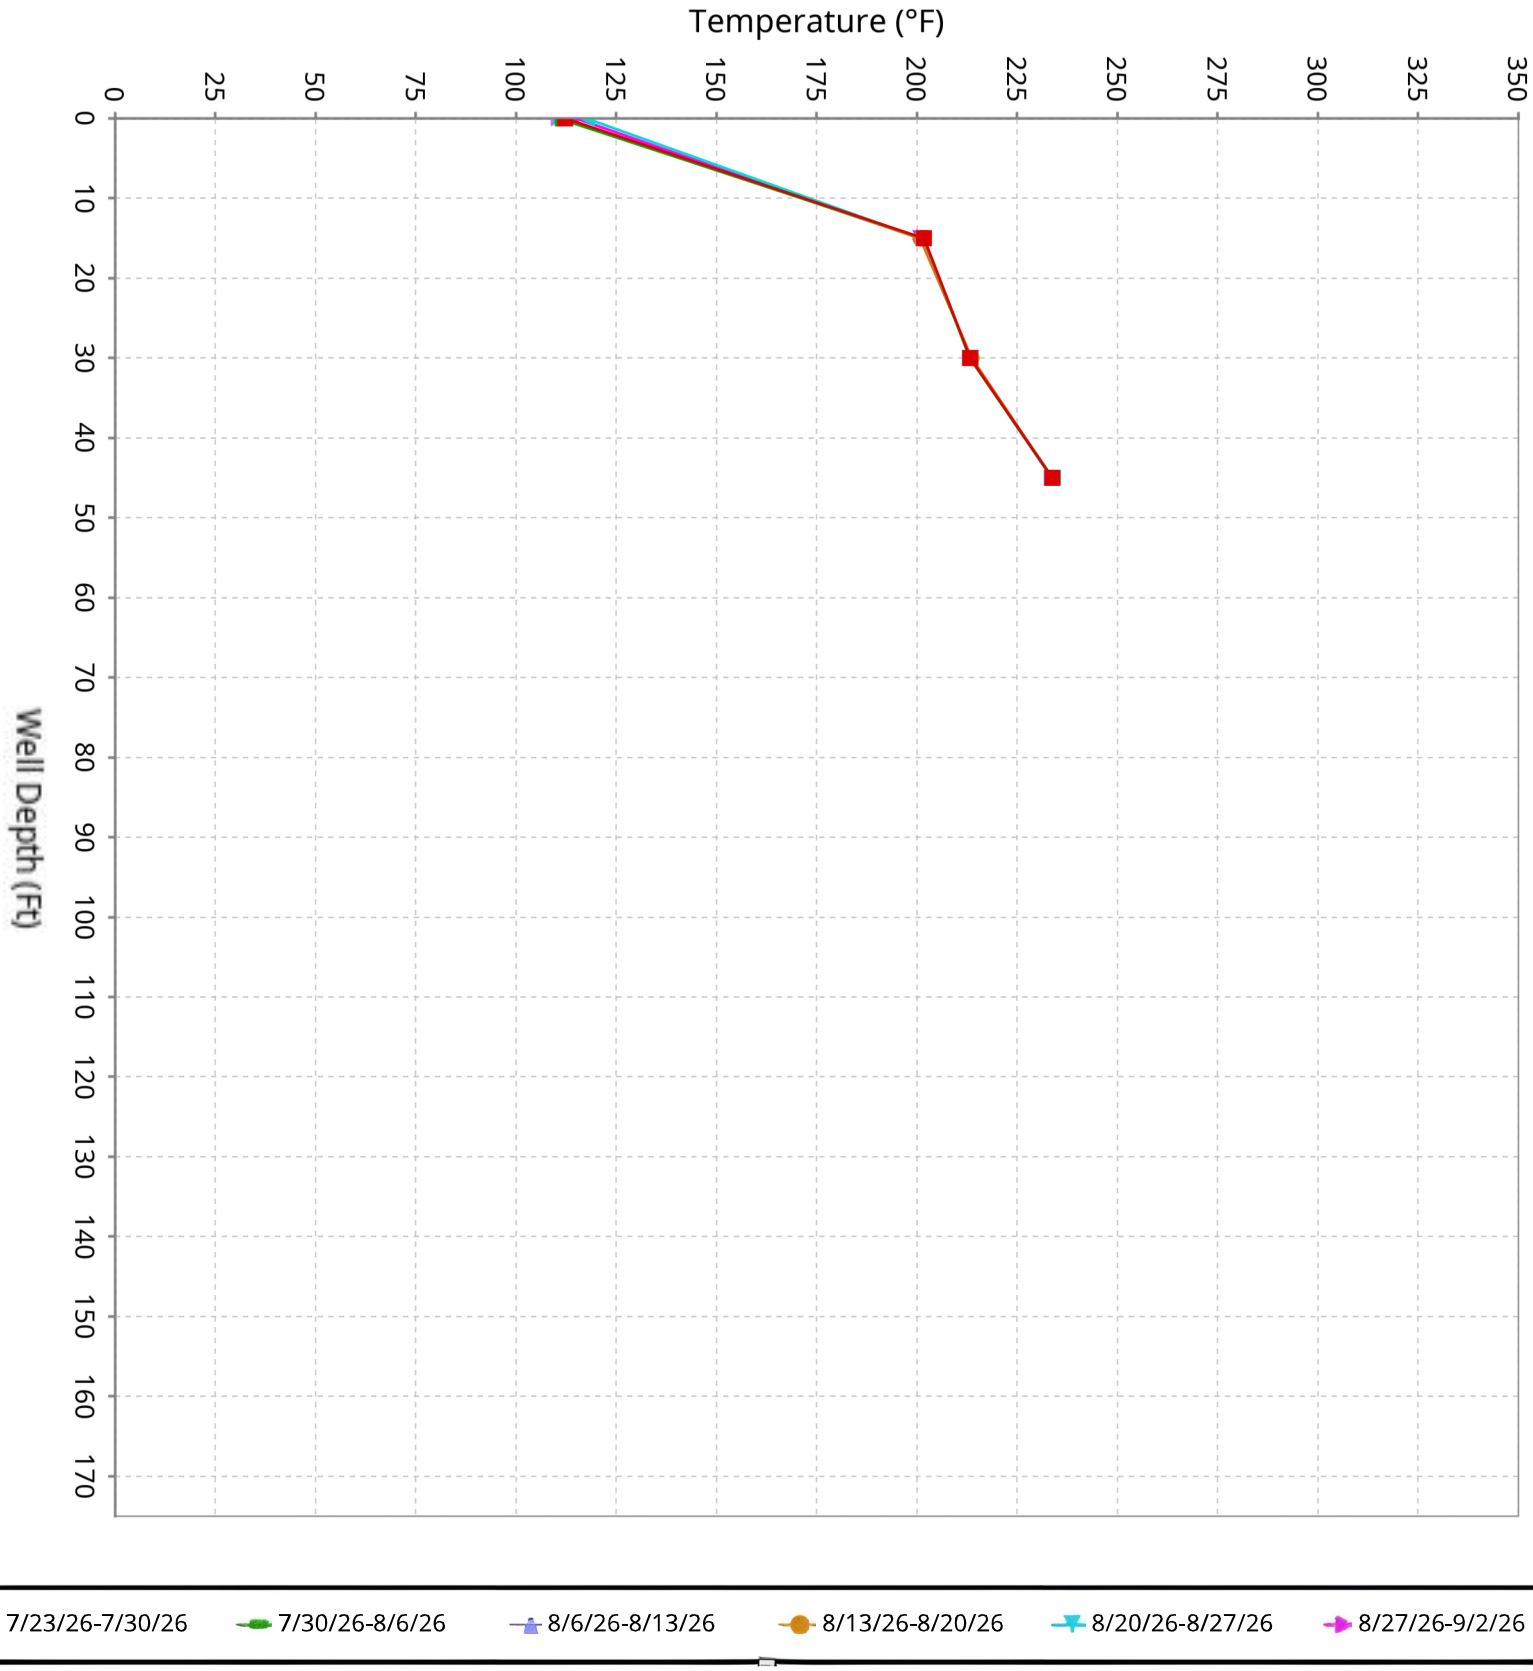

SCS ENGINEERS

Vertical Temperature Profiles from Temperature Probes atChiquita Landfill for TP-4


Maximum data for 7/23/2026 12:00 AM to 9/2/2026 12:00 AM

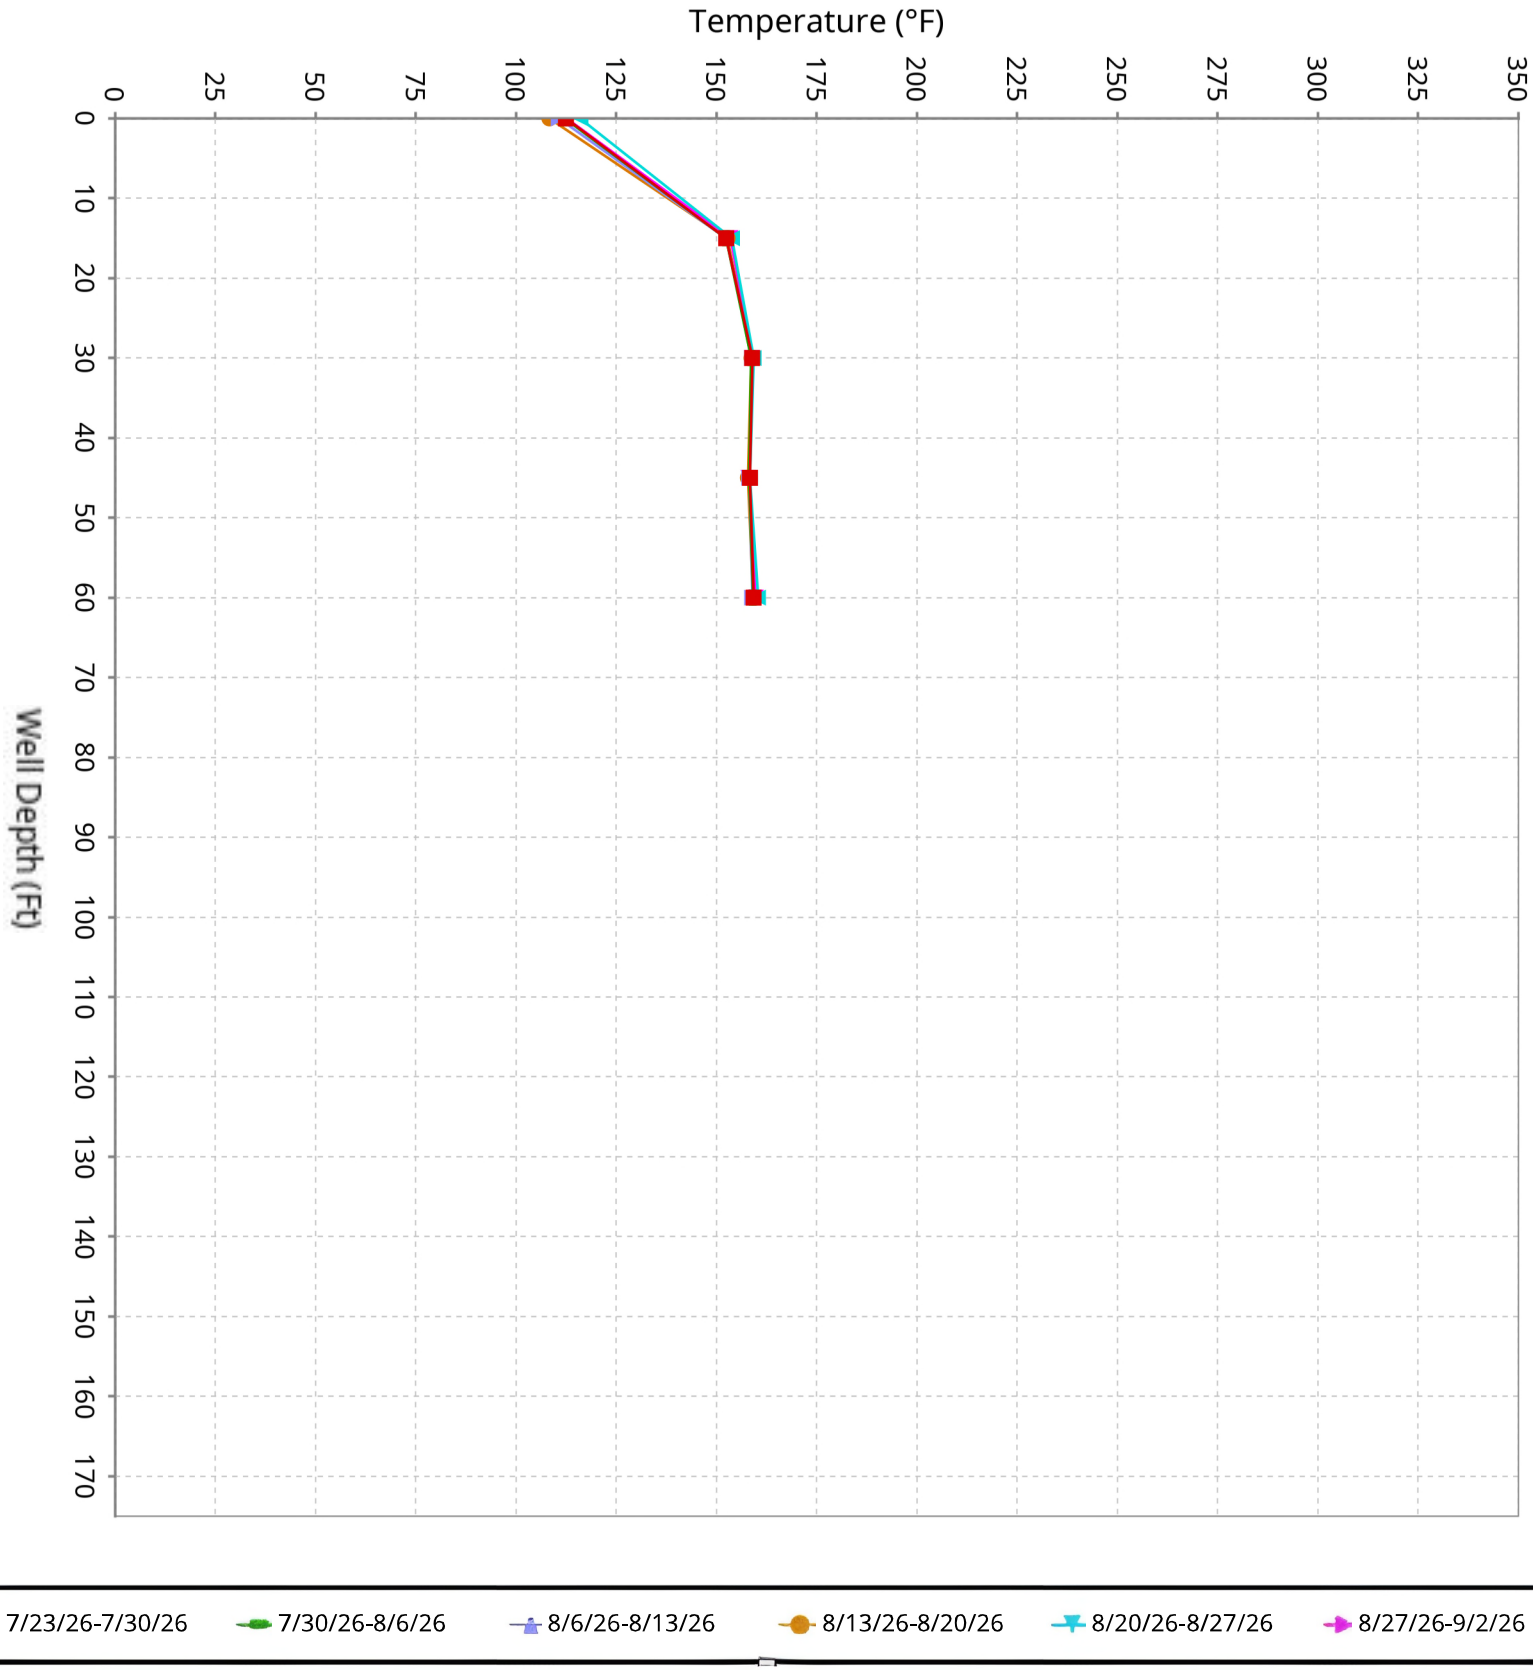

SCS ENGINEERS

Vertical Temperature Profiles from Temperature Probes atChiquita Landfill for TP-5


Maximum data for 7/23/2026 12:00 AM to 9/2/2026 12:00 AM

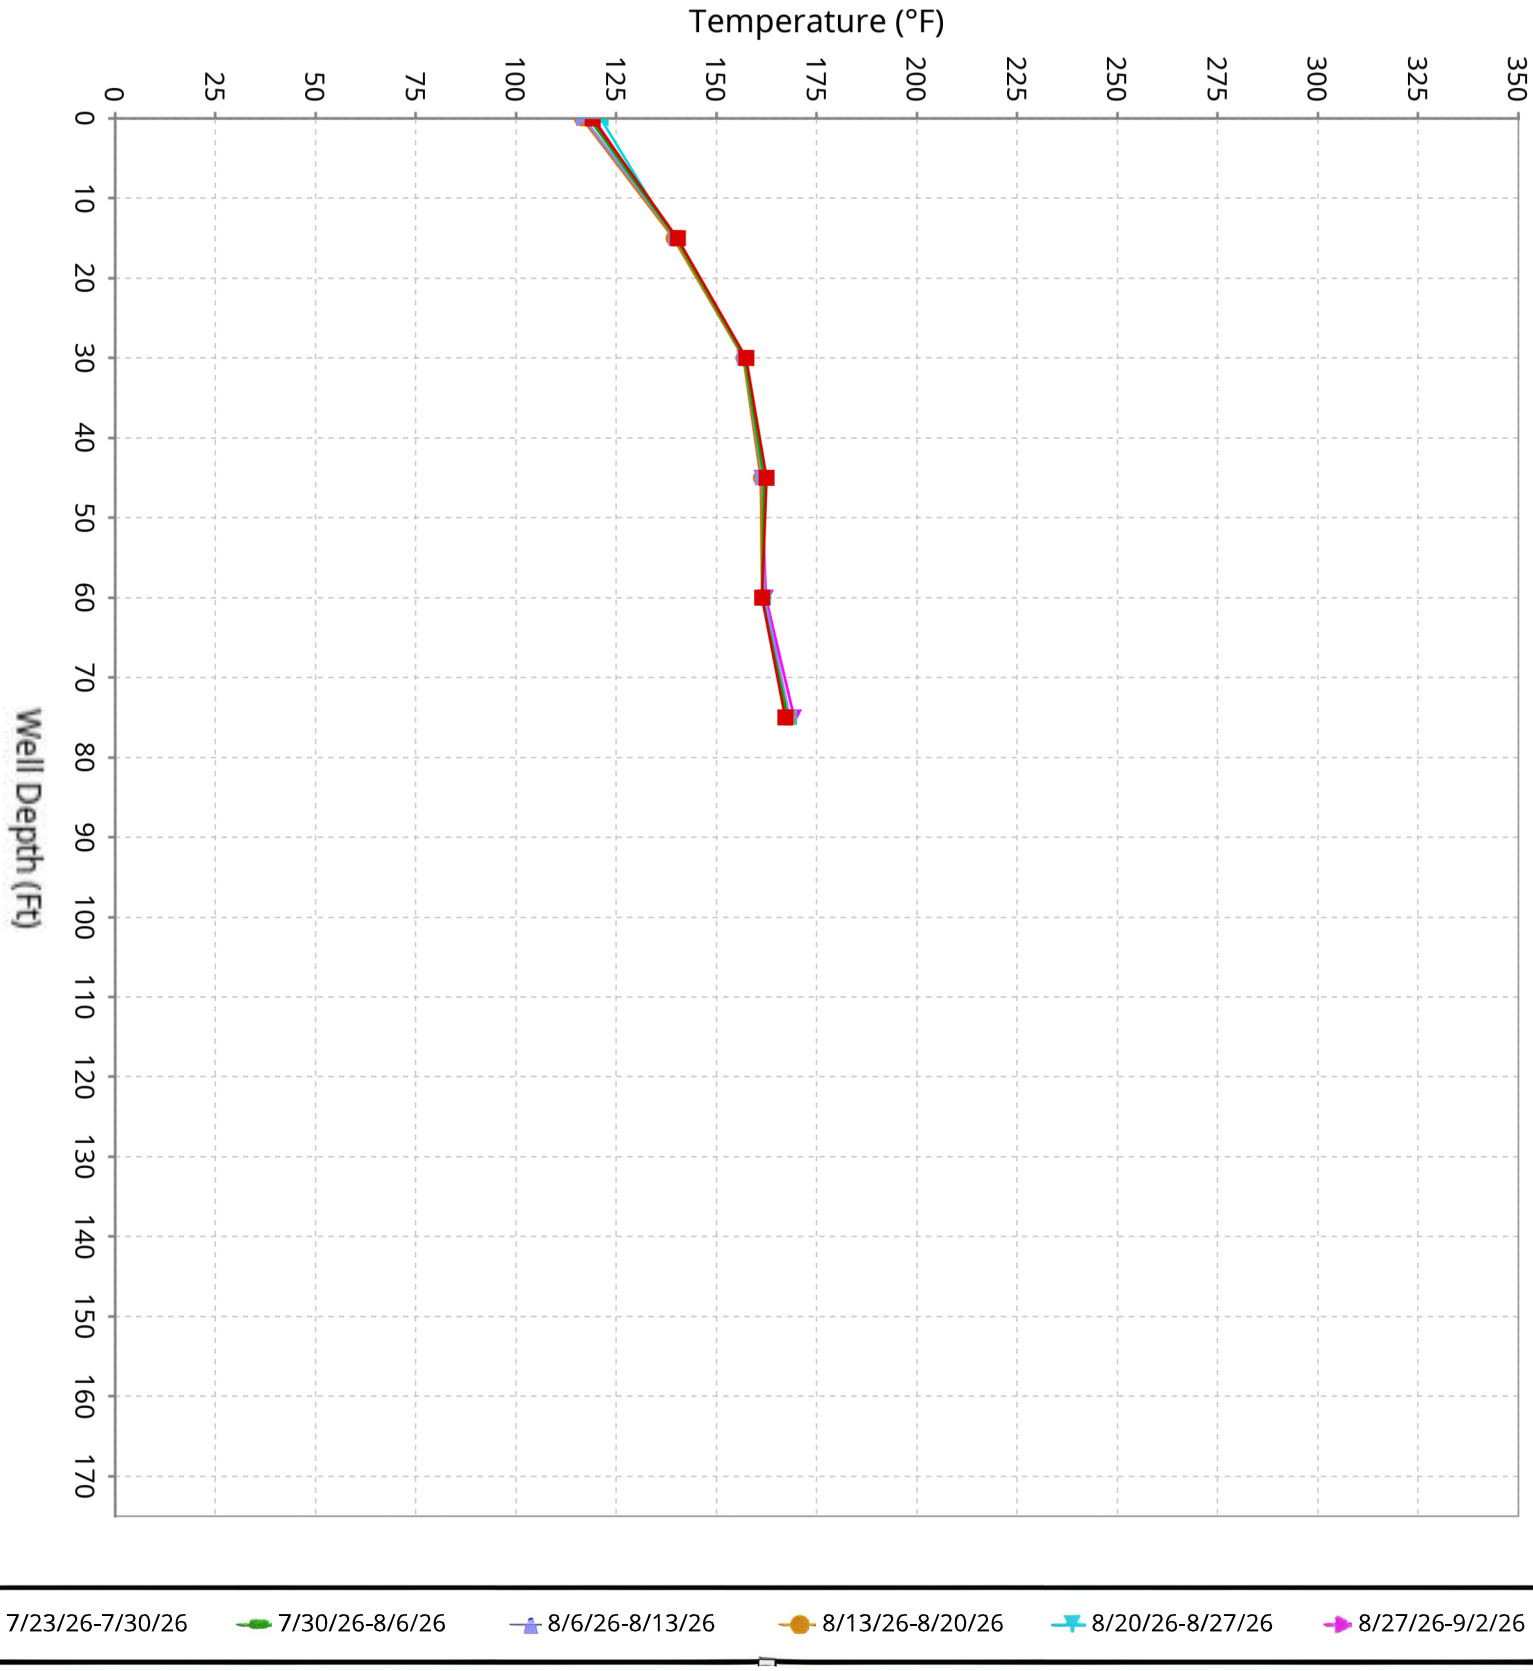

SCS ENGINEERS

Vertical Temperature Profiles from Temperature Probes atChiquita Landfill for TP-6


Maximum data for 7/23/2026 12:00 AM to 9/2/2026 12:00 AM

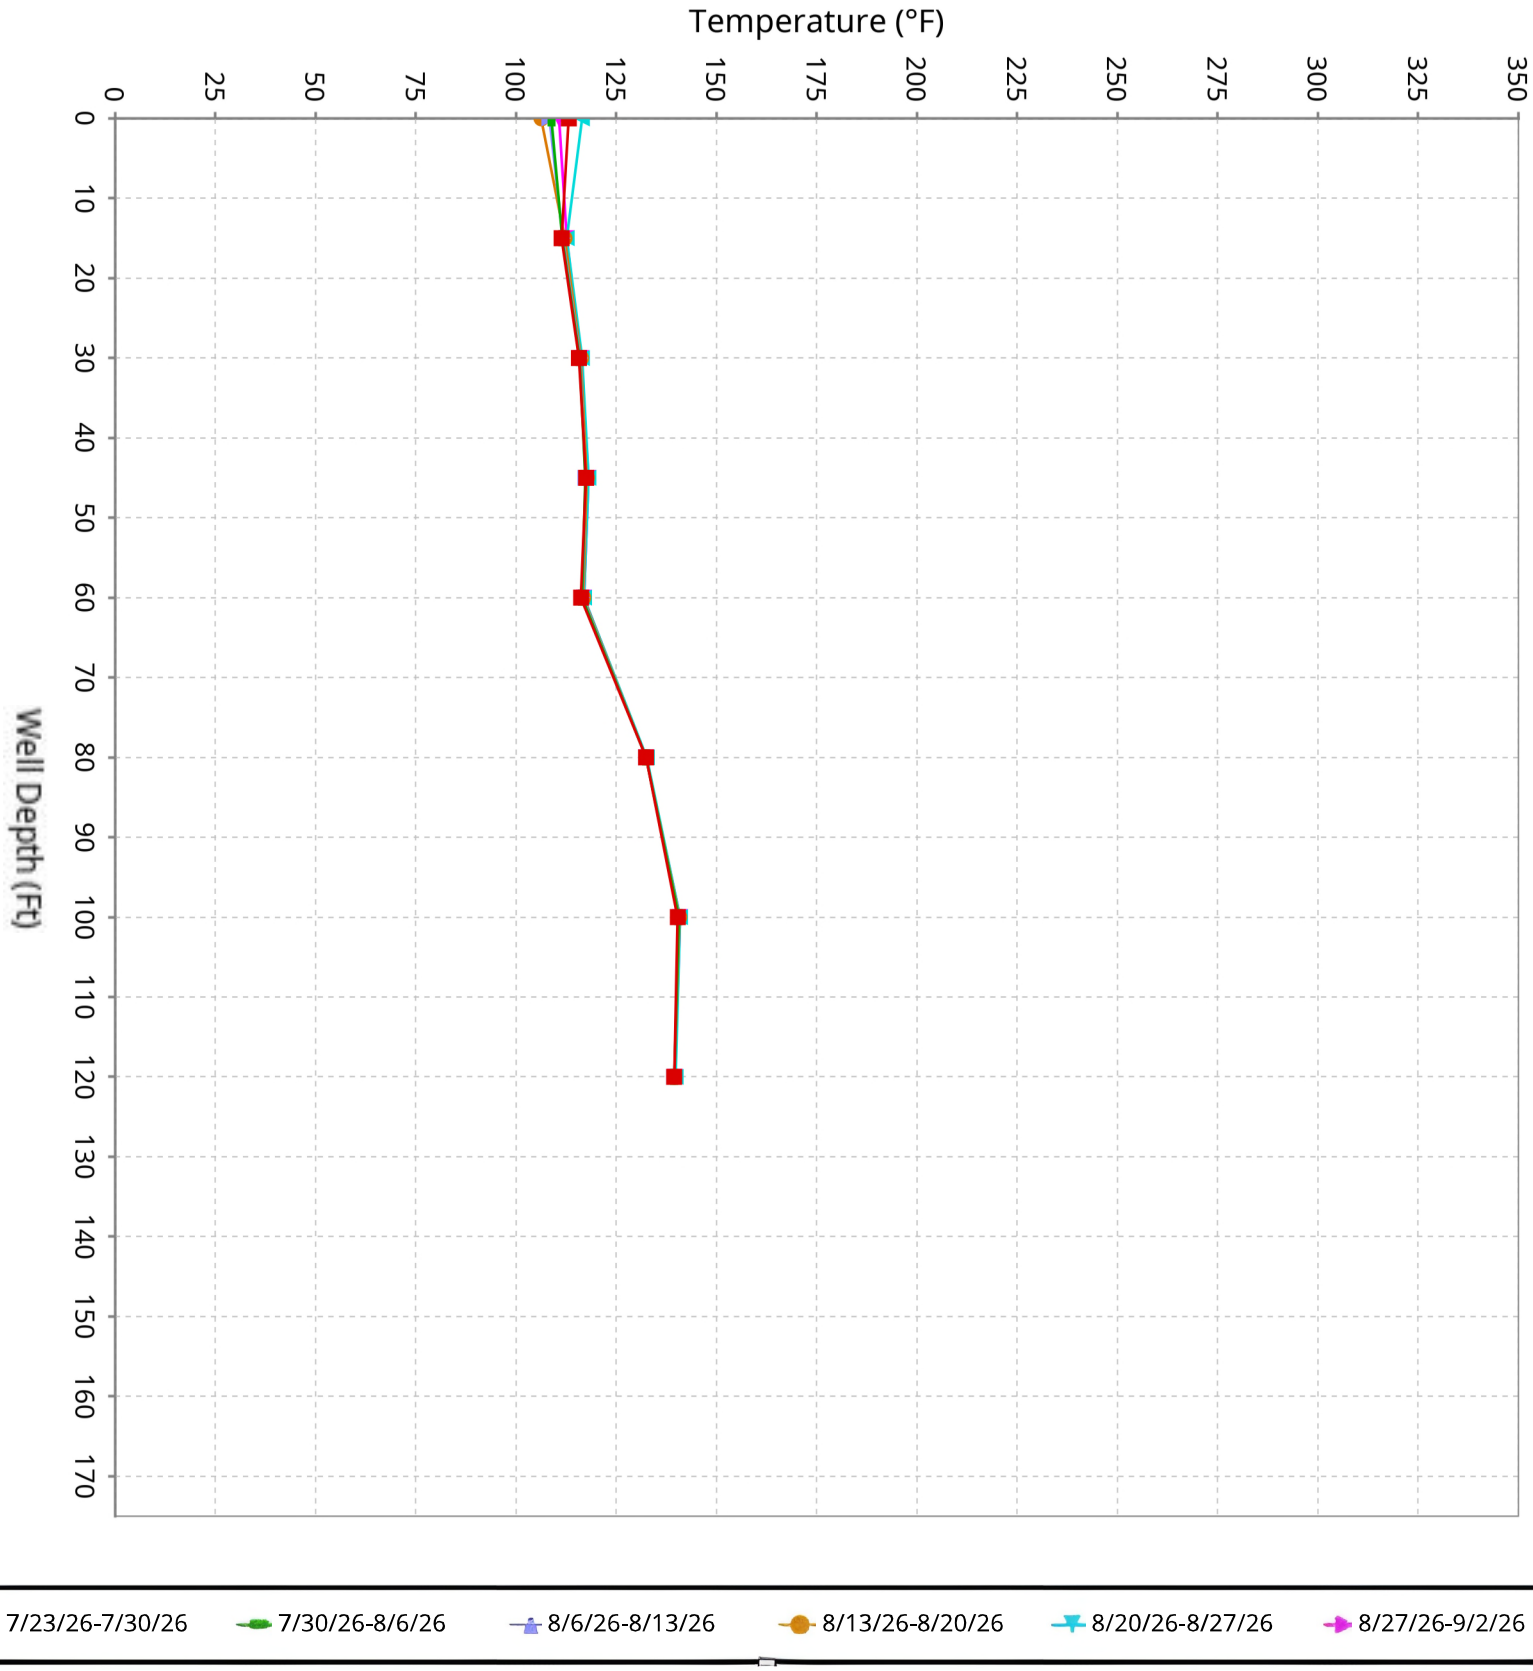

SCS ENGINEERS

Vertical Temperature Profiles from Temperature Probes atChiquita Landfill for TP-7


Maximum data for 7/23/2026 12:00 AM to 9/2/2026 12:00 AM

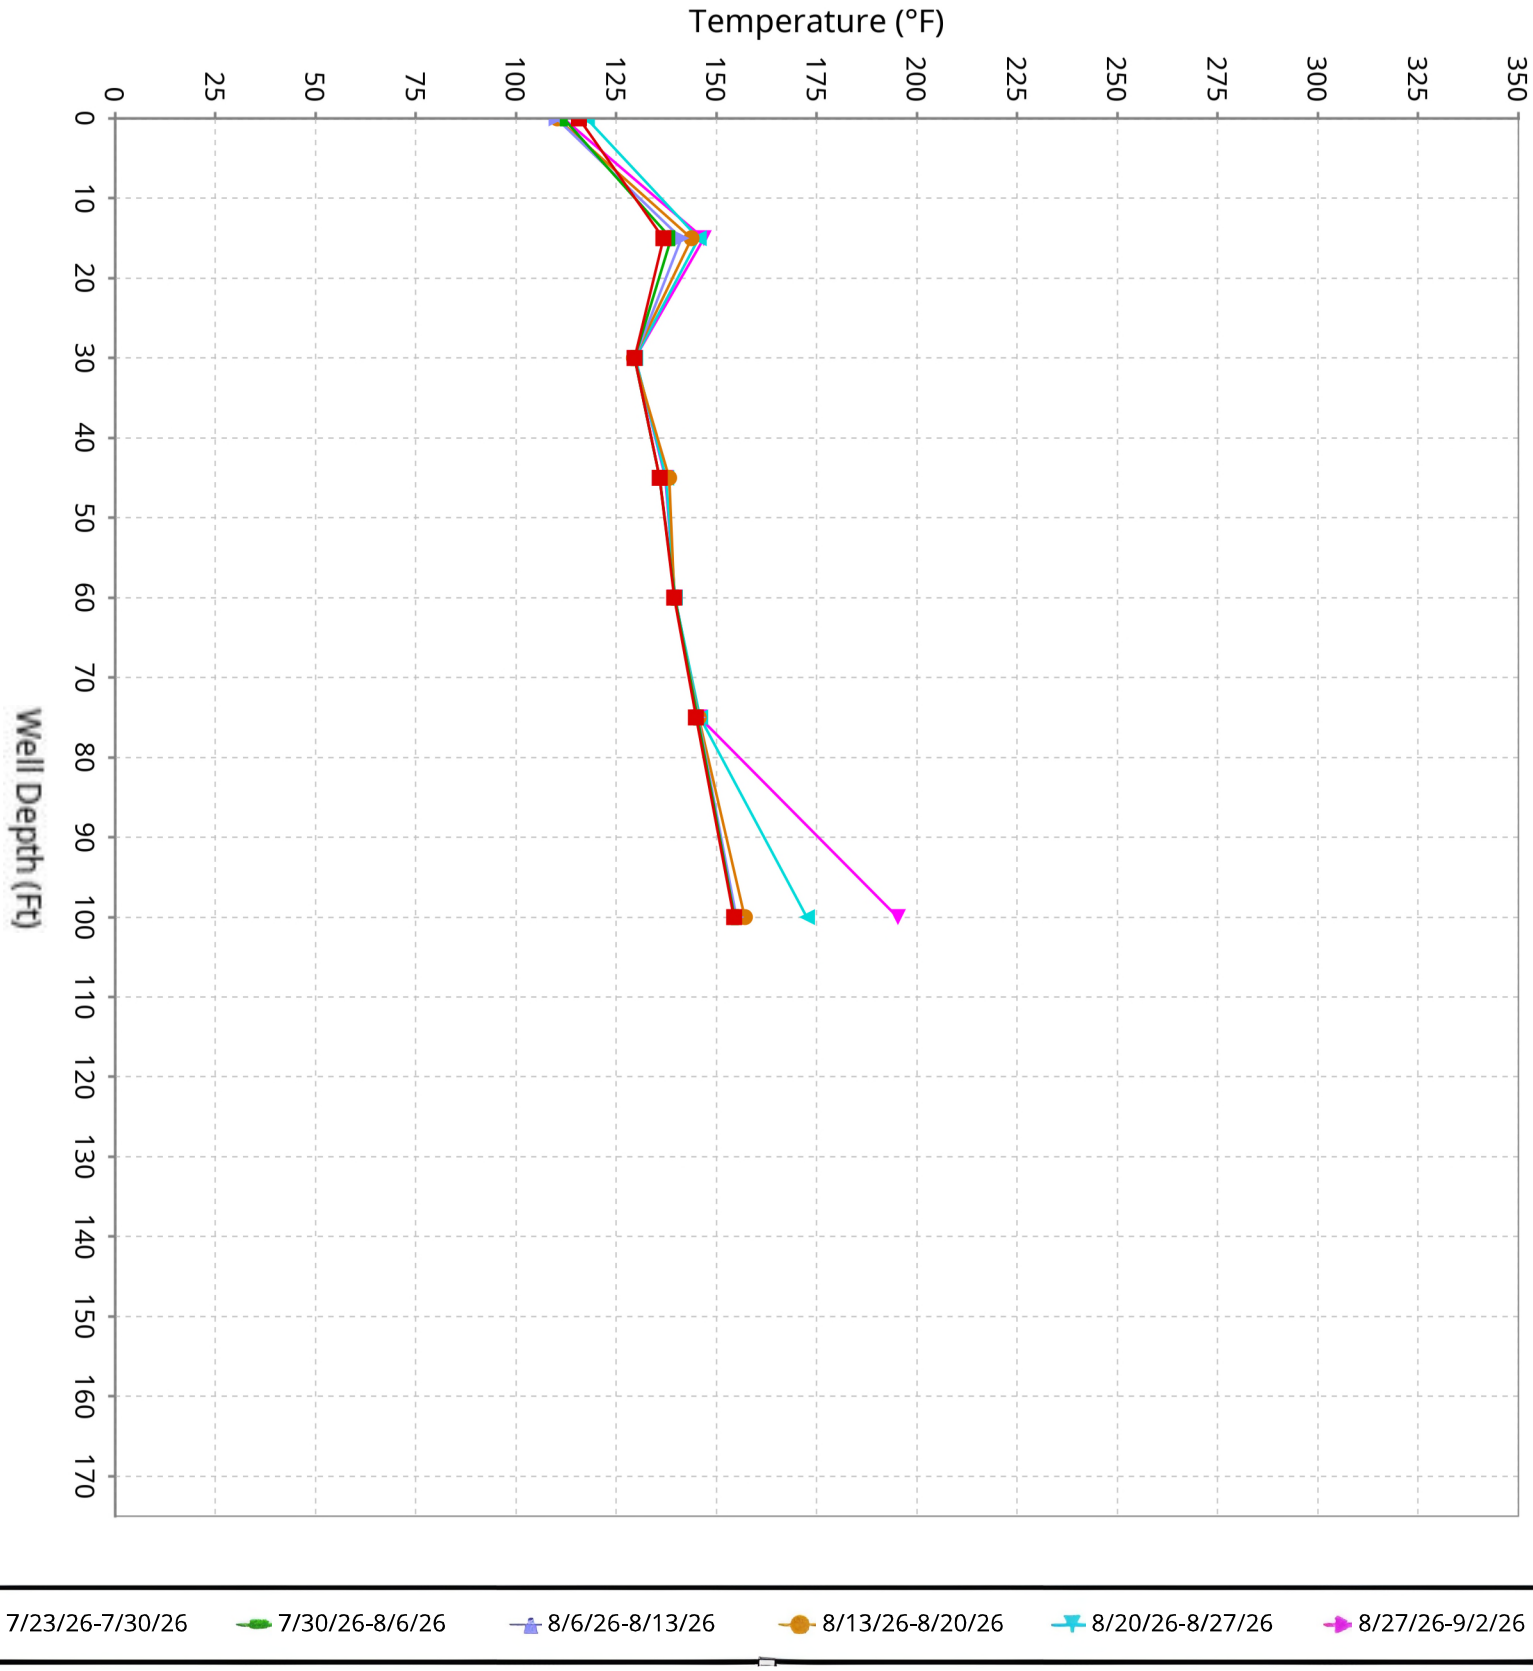

SCS ENGINEERS

Vertical Temperature Profiles from Temperature Probes atChiquita Landfill for TP-8


Maximum data for 7/23/2026 12:00 AM to 9/2/2026 12:00 AM

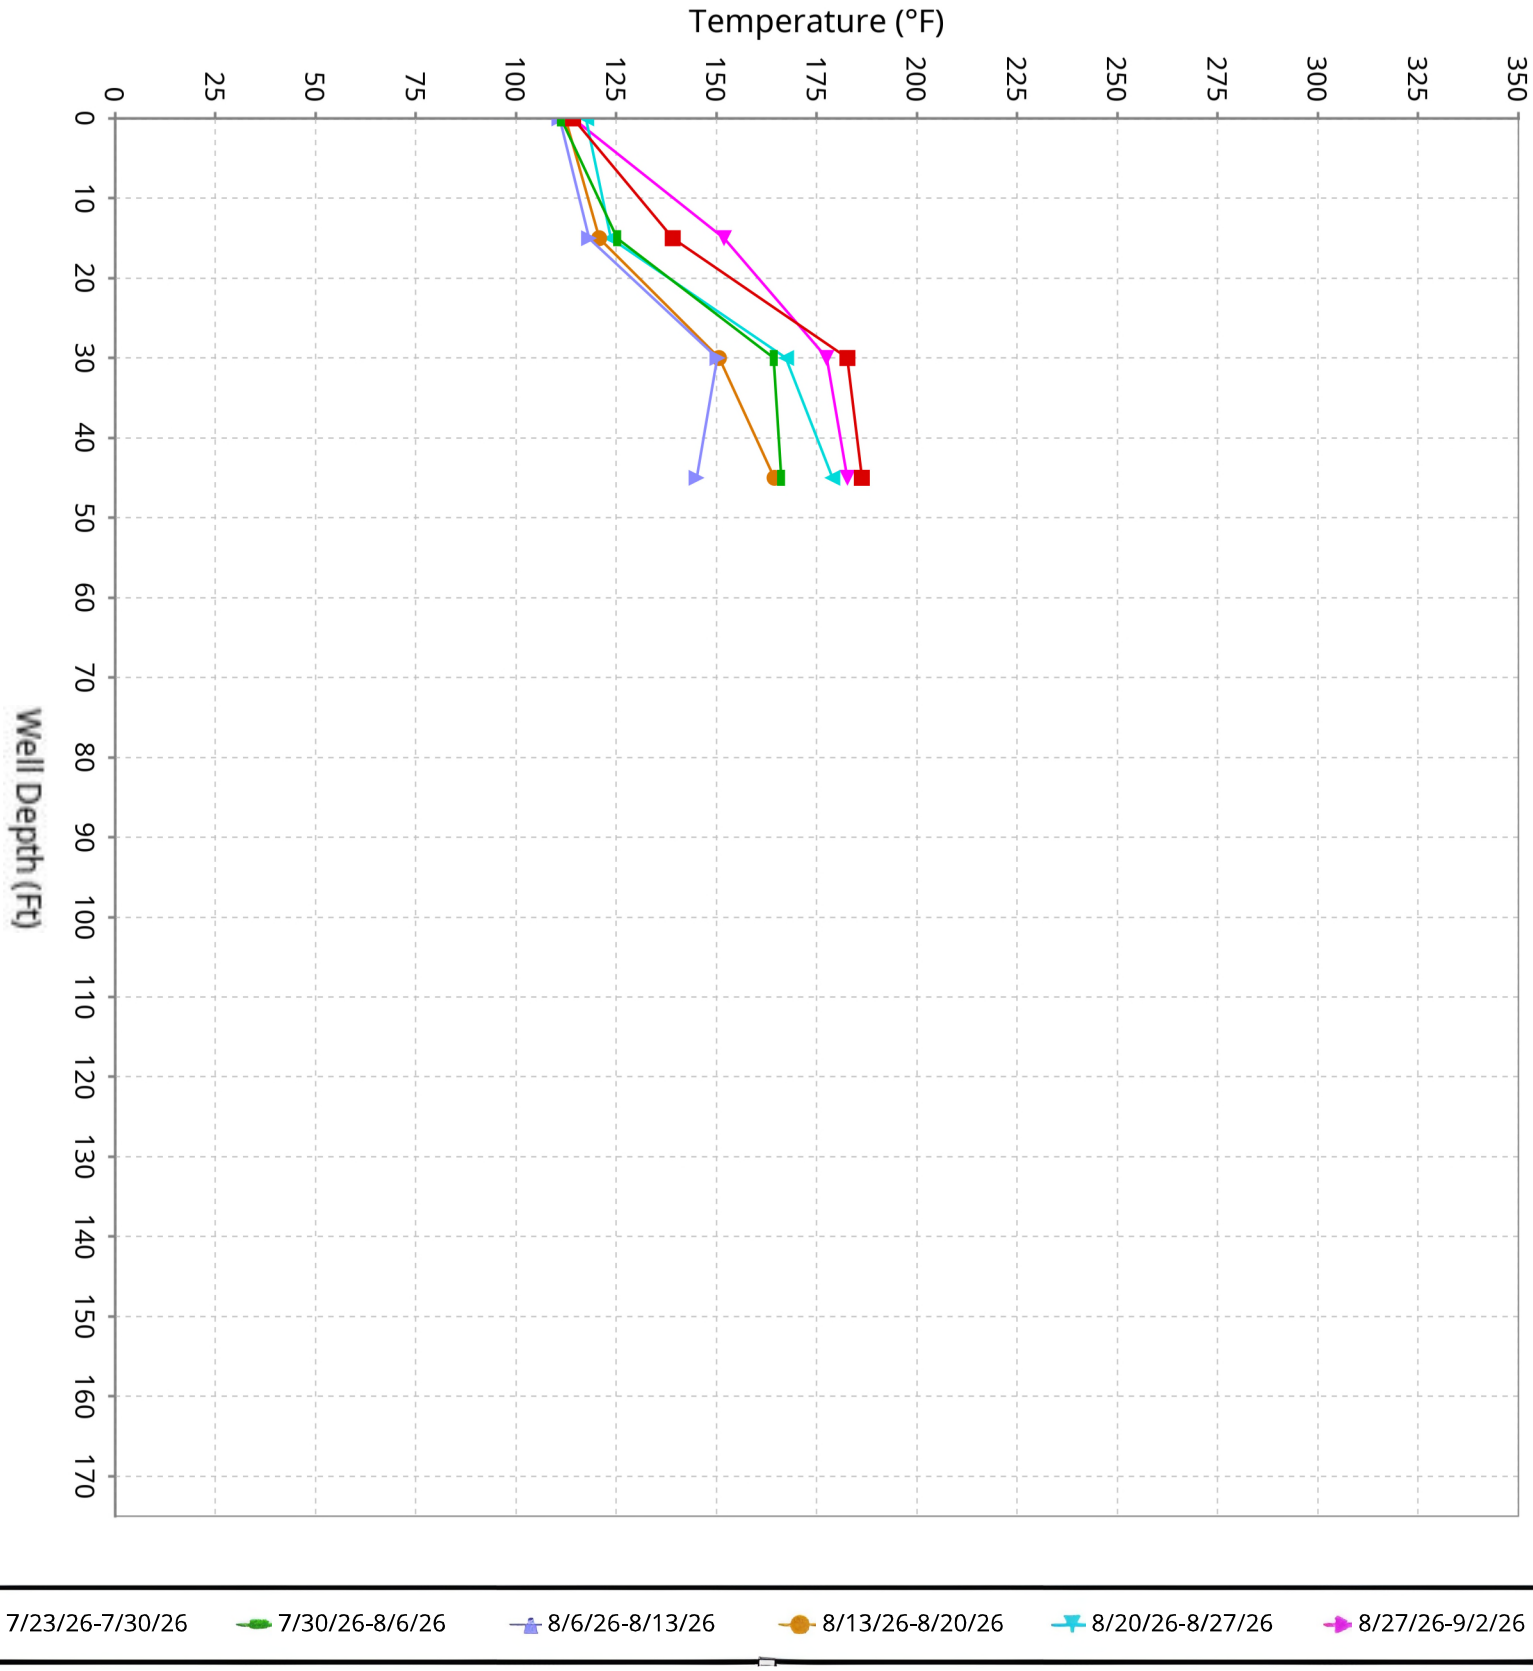

SCS ENGINEERS

Vertical Temperature Profiles from Temperature Probes atChiquita Landfill for TP-9


Maximum data for 7/23/2026 12:00 AM to 9/2/2026 12:00 AM

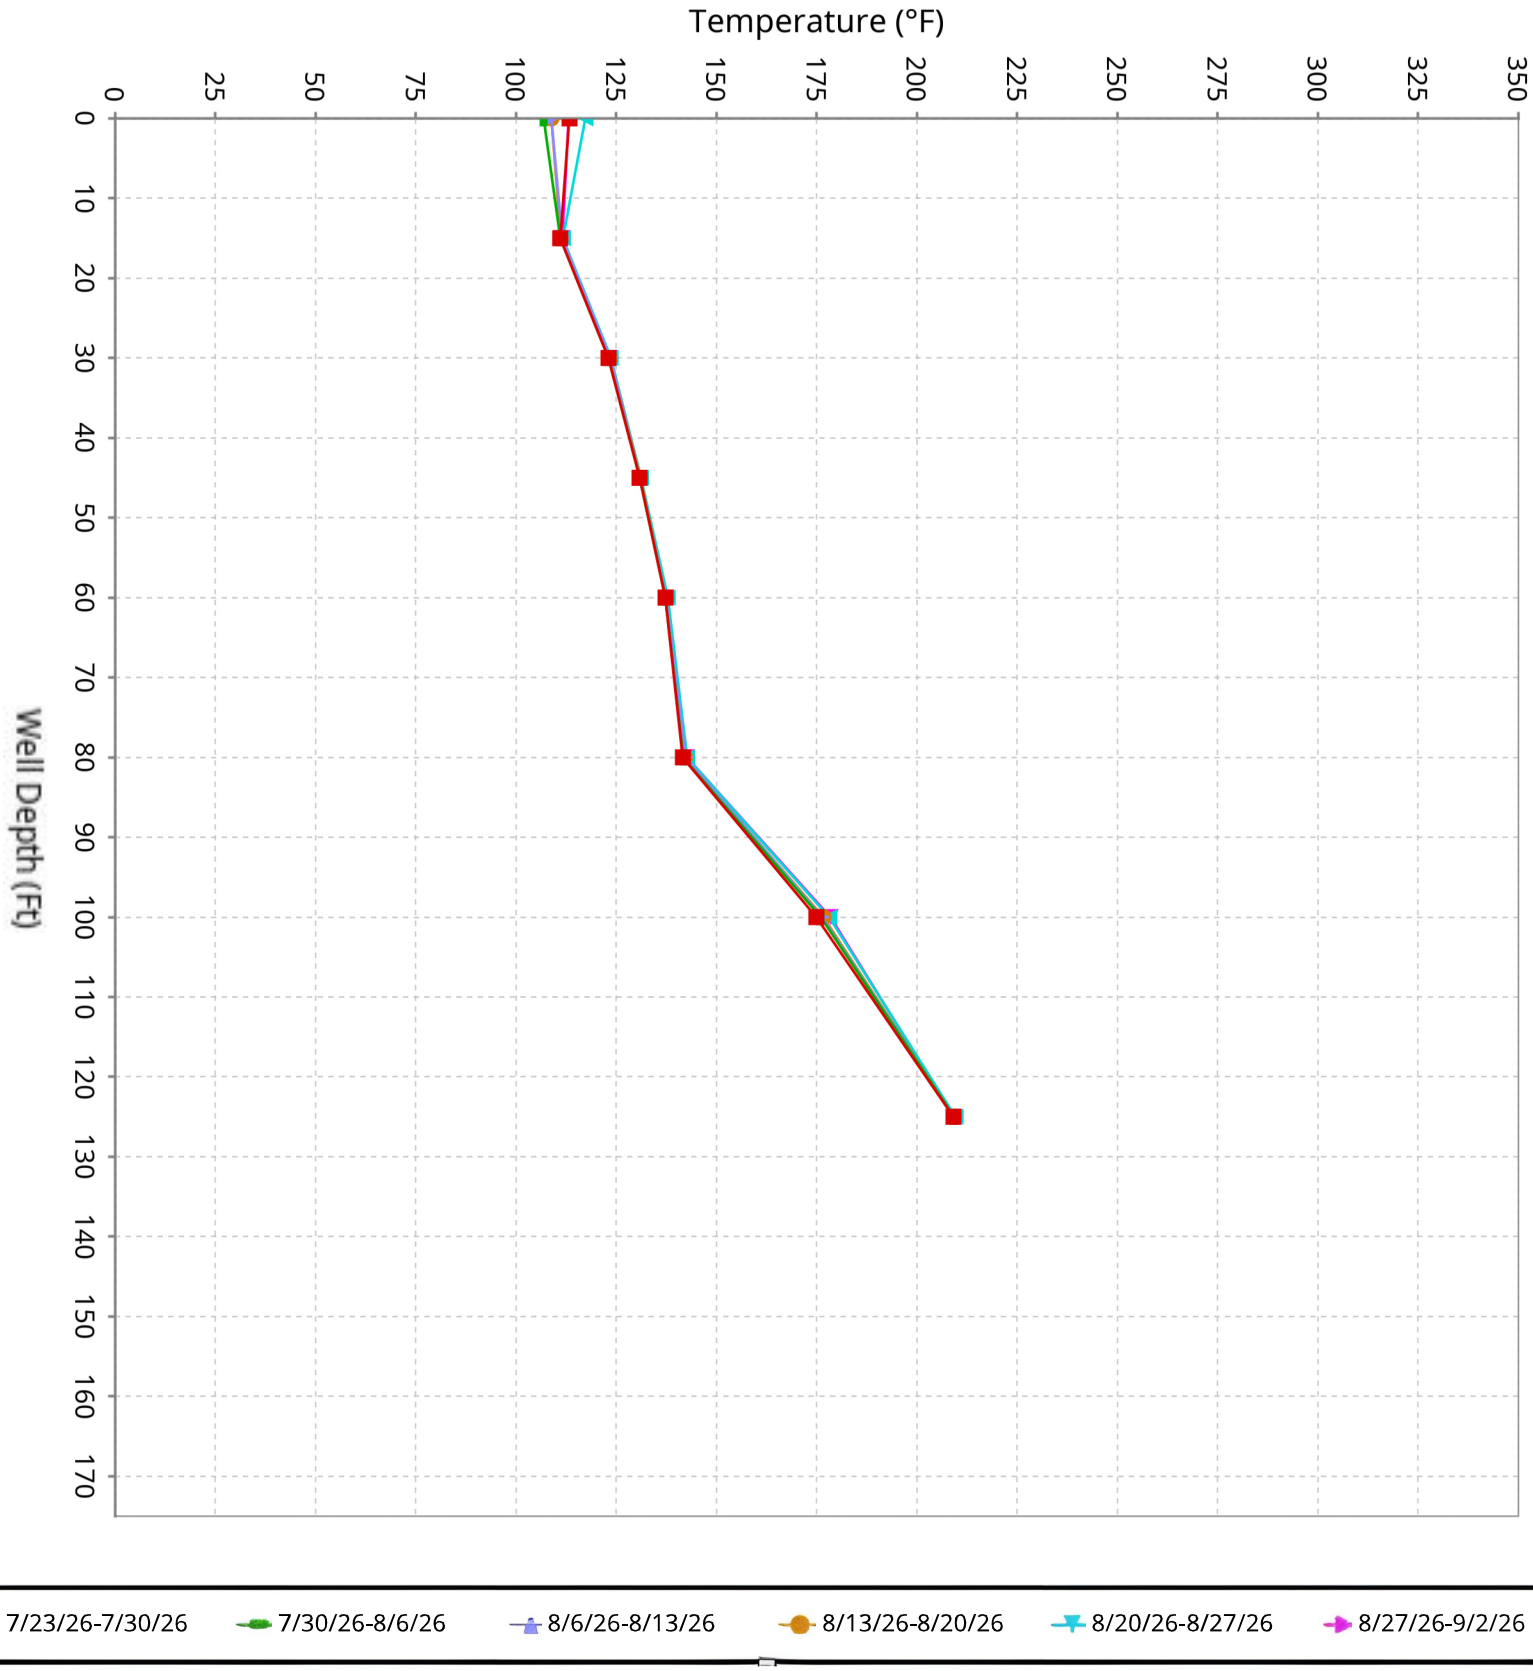

SCS ENGINEERS

Vertical Temperature Profiles from Temperature Probes atChiquita Landfill for TP-10


Maximum data for 7/23/2026 12:00 AM to 9/2/2026 12:00 AM

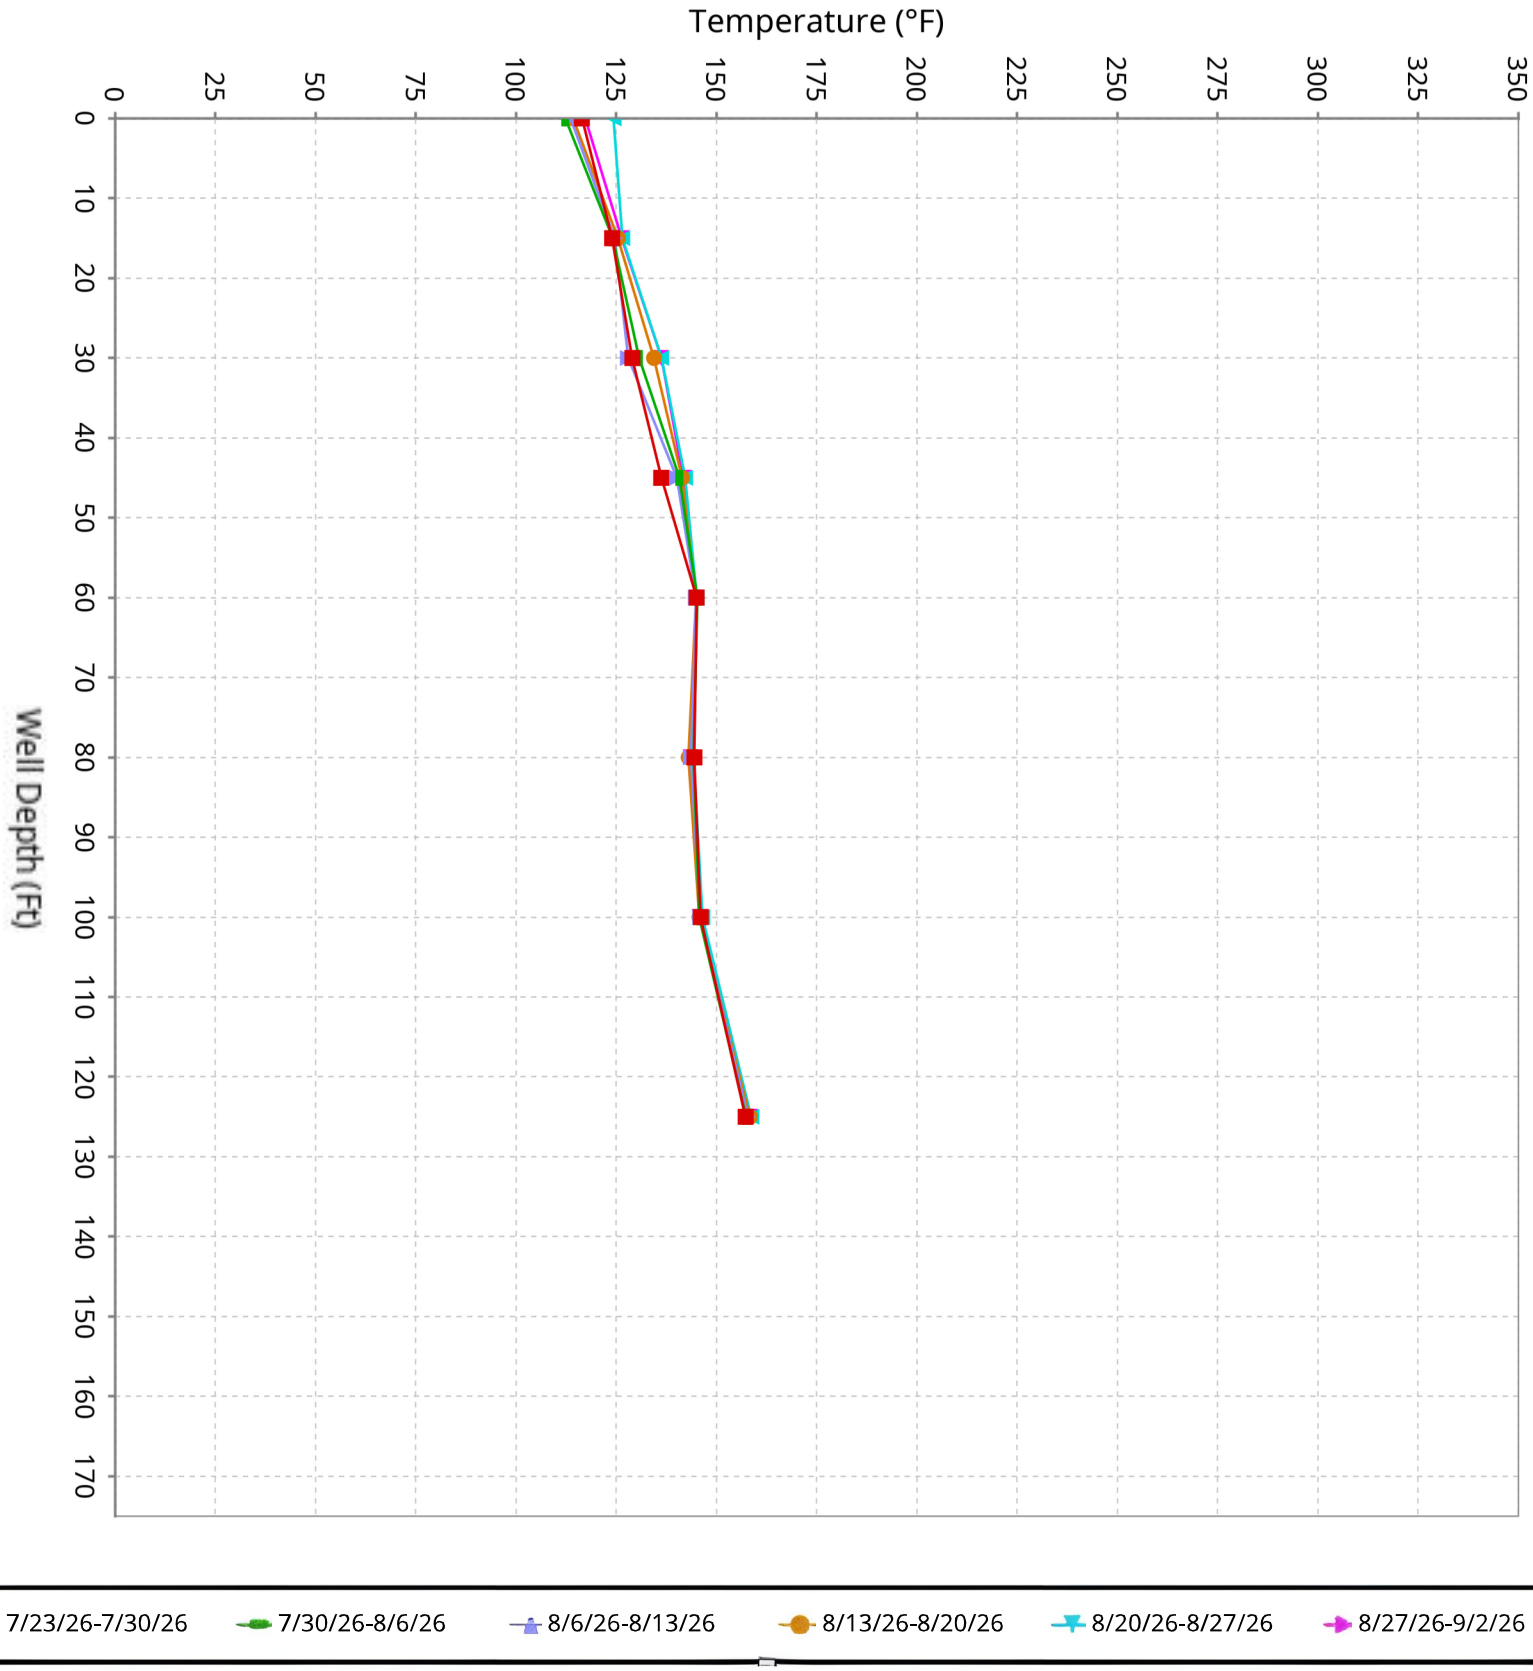

SCS ENGINEERS

Vertical Temperature Profiles from Temperature Probes atChiquita Landfill for TP-11


Maximum data for 7/23/2026 12:00 AM to 9/2/2026 12:00 AM

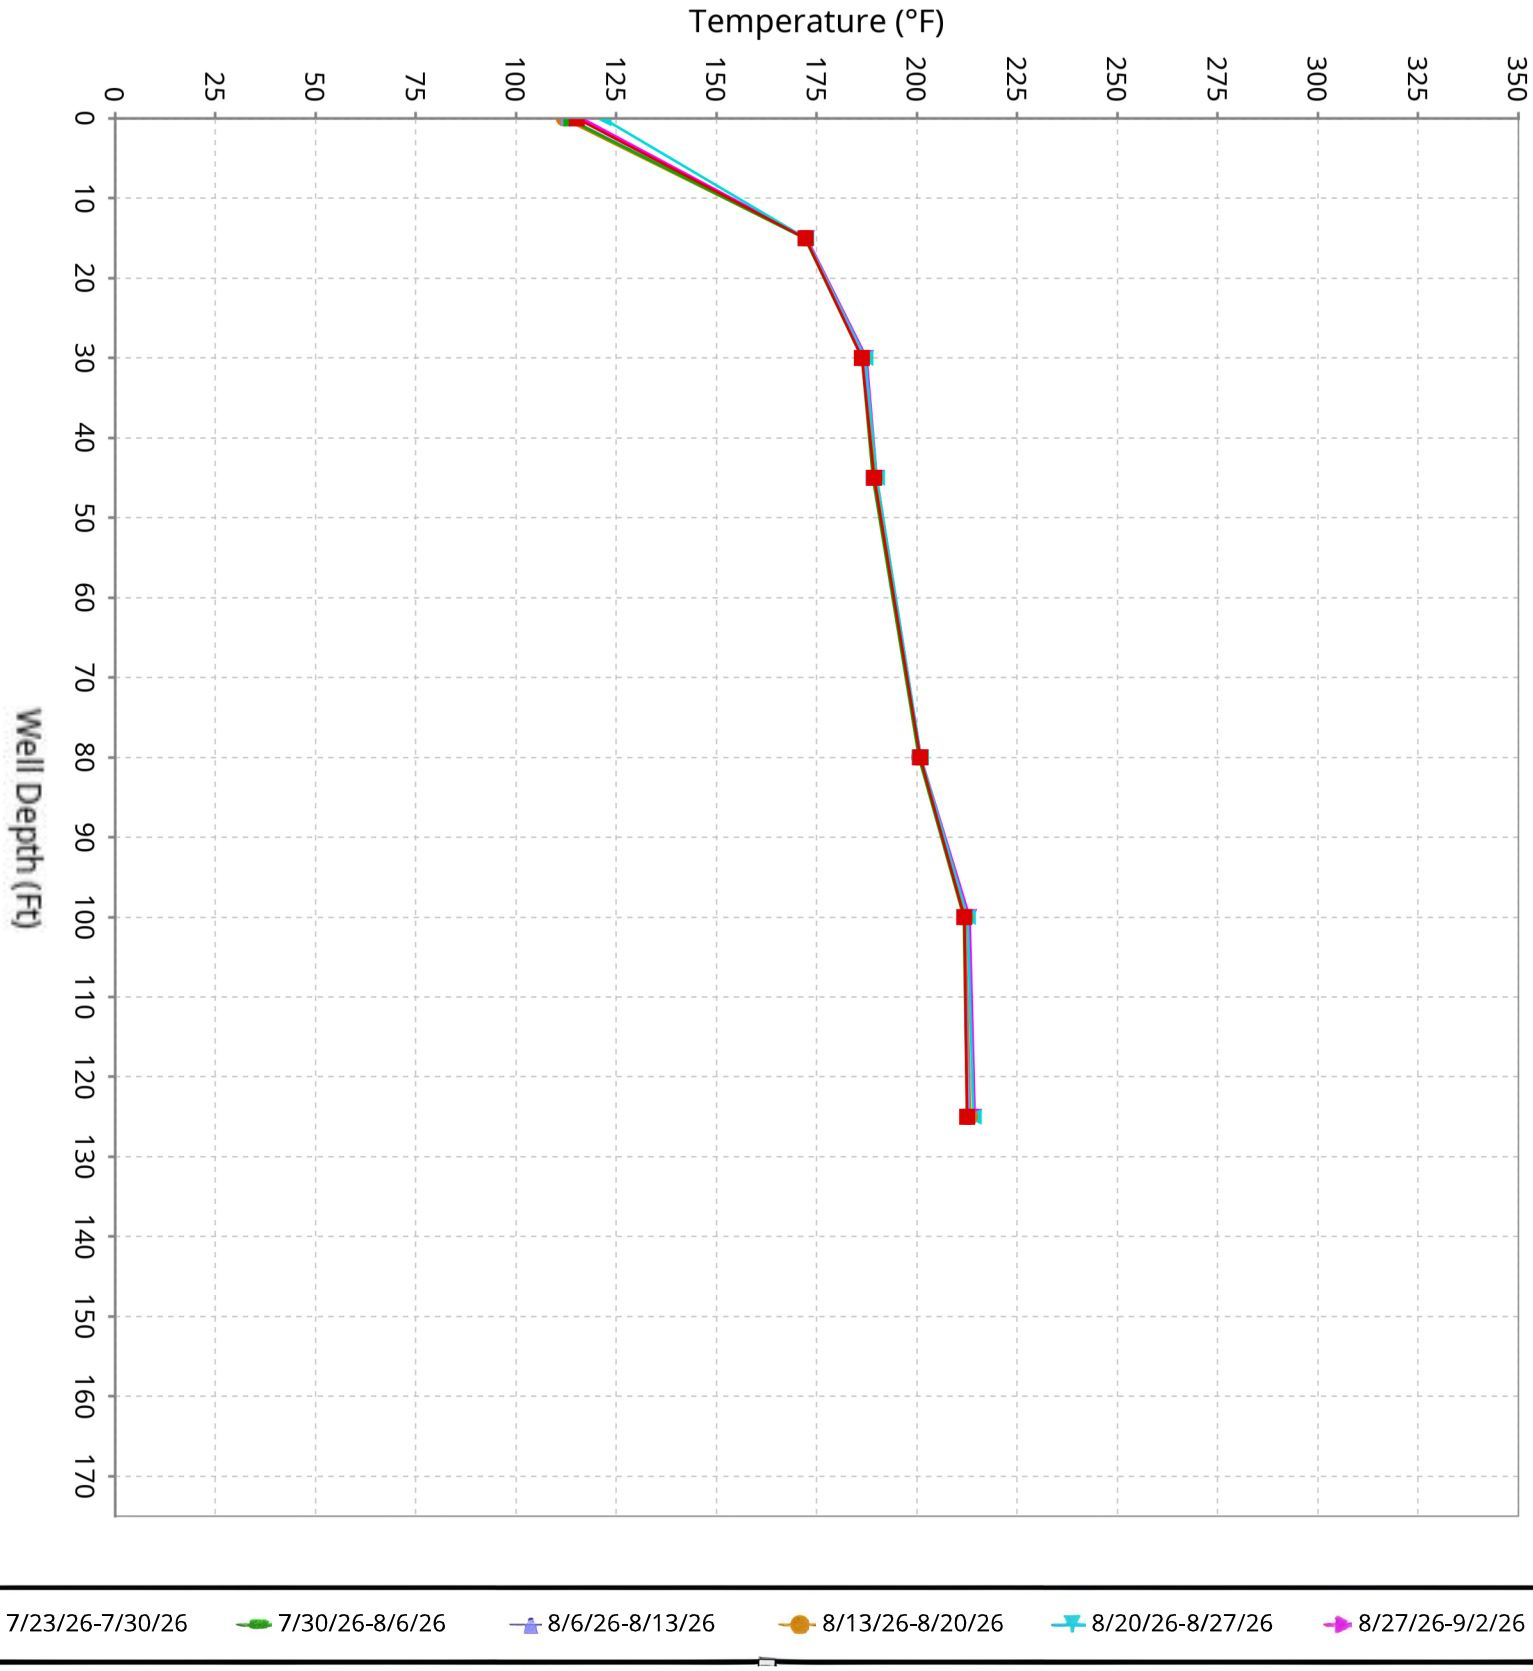

SCS ENGINEERS

Vertical Temperature Profiles from Temperature Probes atChiquita Landfill for TP-12


Maximum data for 7/23/2026 12:00 AM to 9/2/2026 12:00 AM

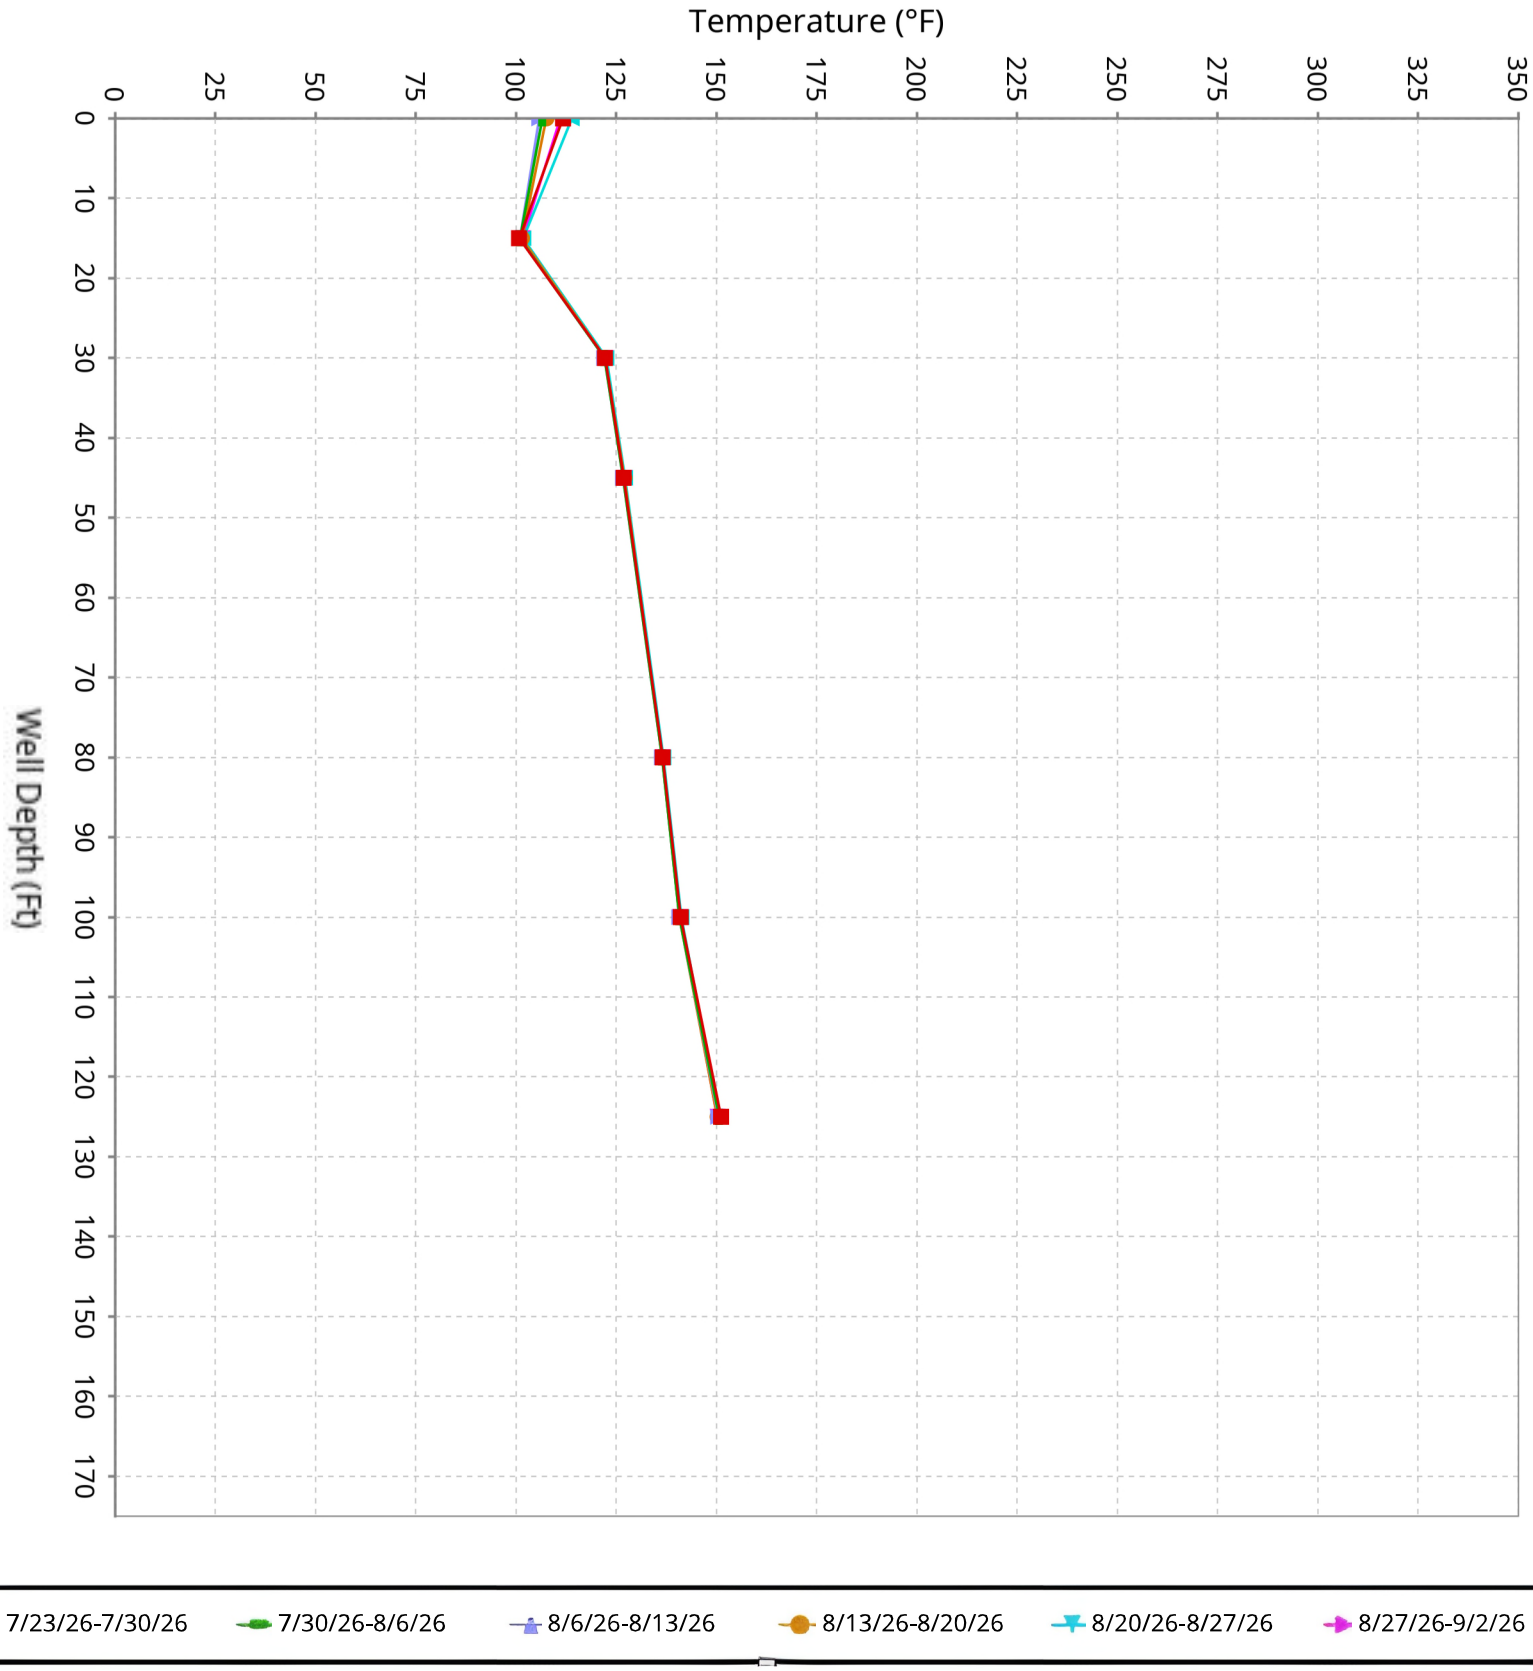

SCS ENGINEERS

Vertical Temperature Profiles from Temperature Probes atChiquita Landfill for TP-13


Maximum data for 7/23/2026 12:00 AM to 9/2/2026 12:00 AM

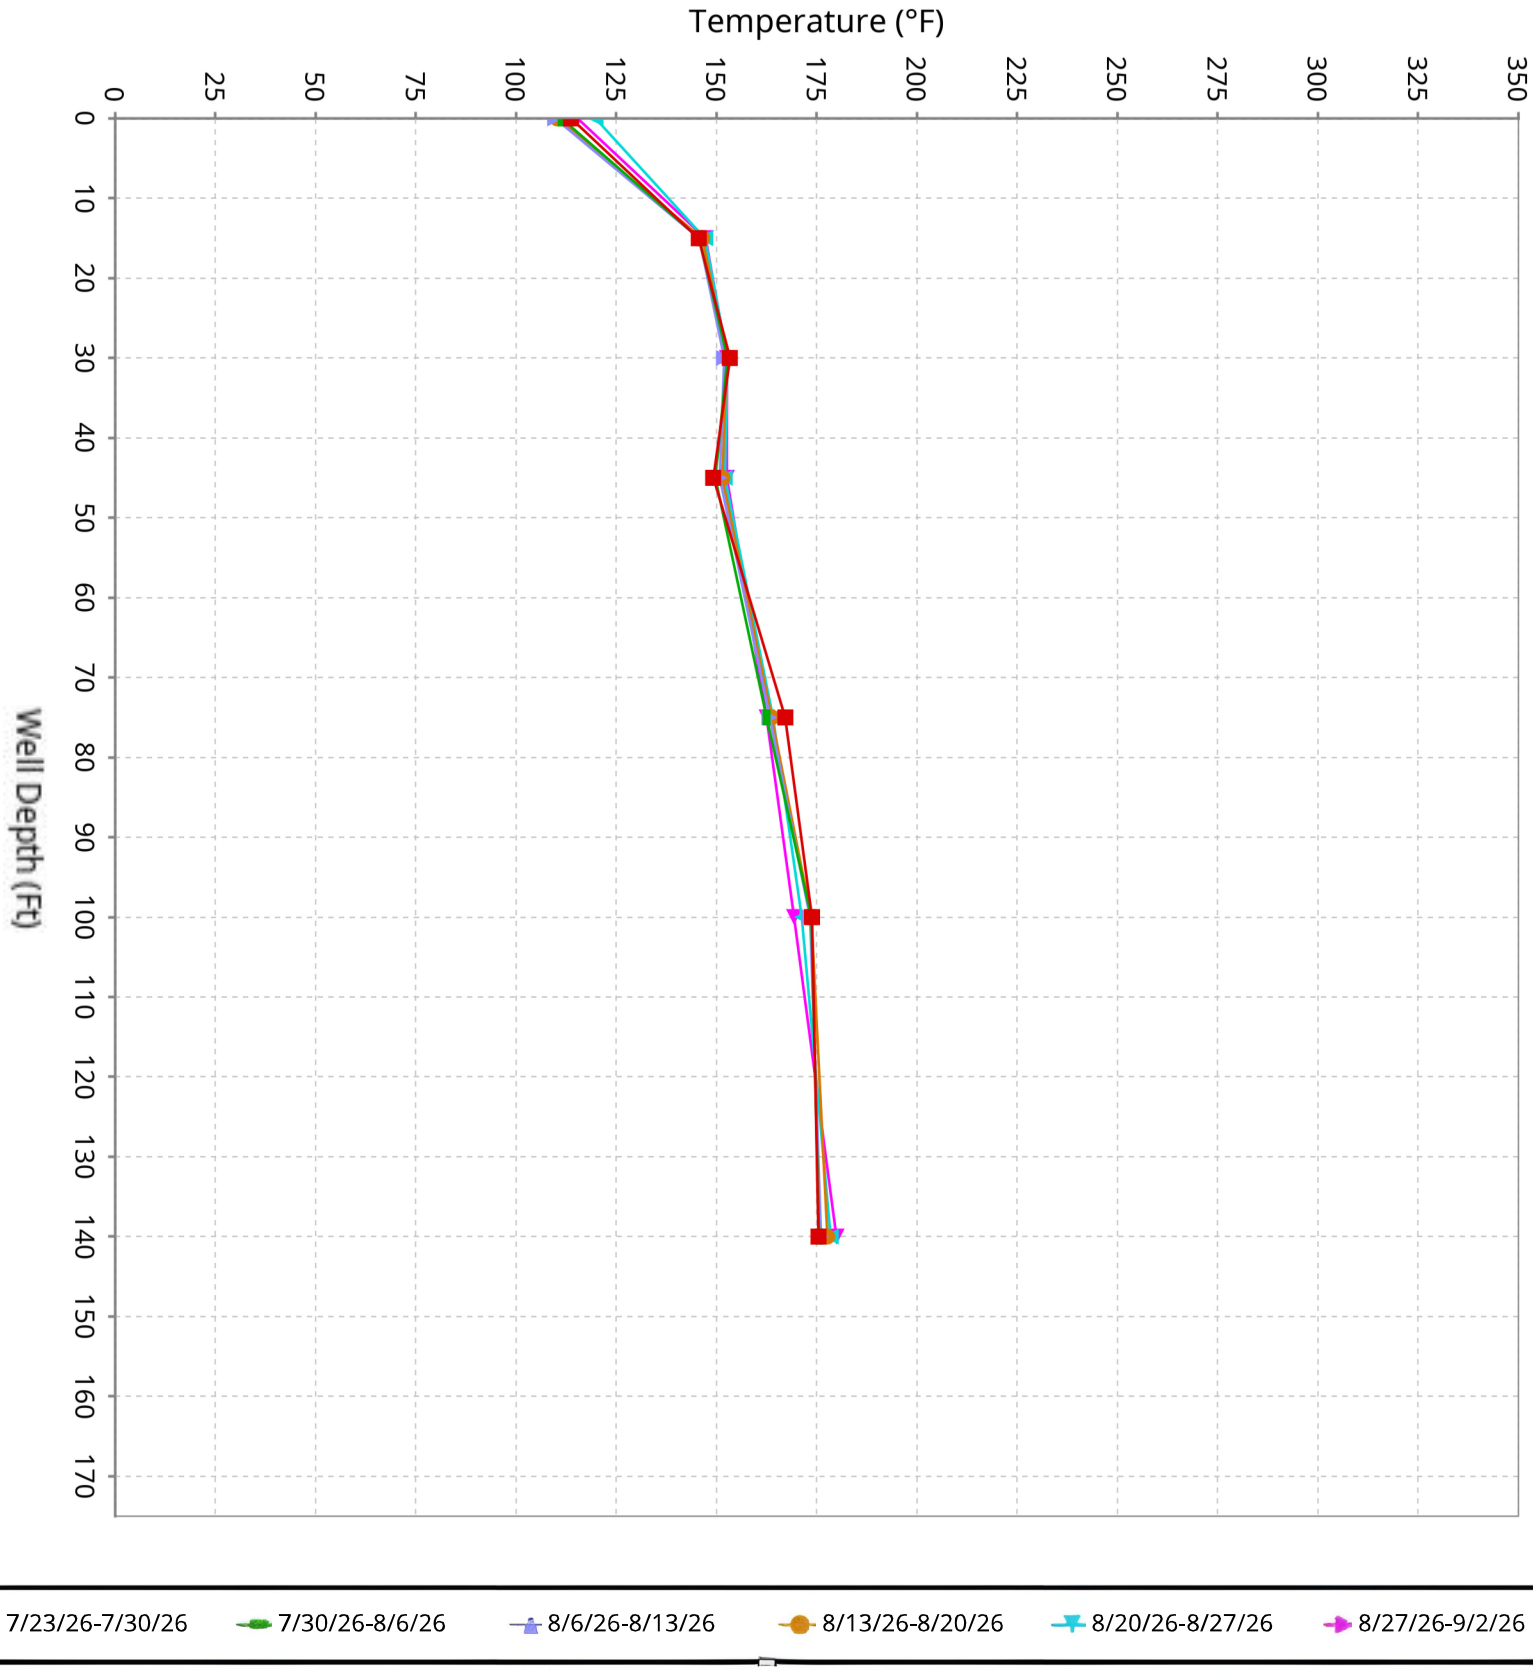

SCS ENGINEERS

Vertical Temperature Profiles from Temperature Probes atChiquita Landfill for TP-14


Maximum data for 7/23/2026 12:00 AM to 9/2/2026 12:00 AM

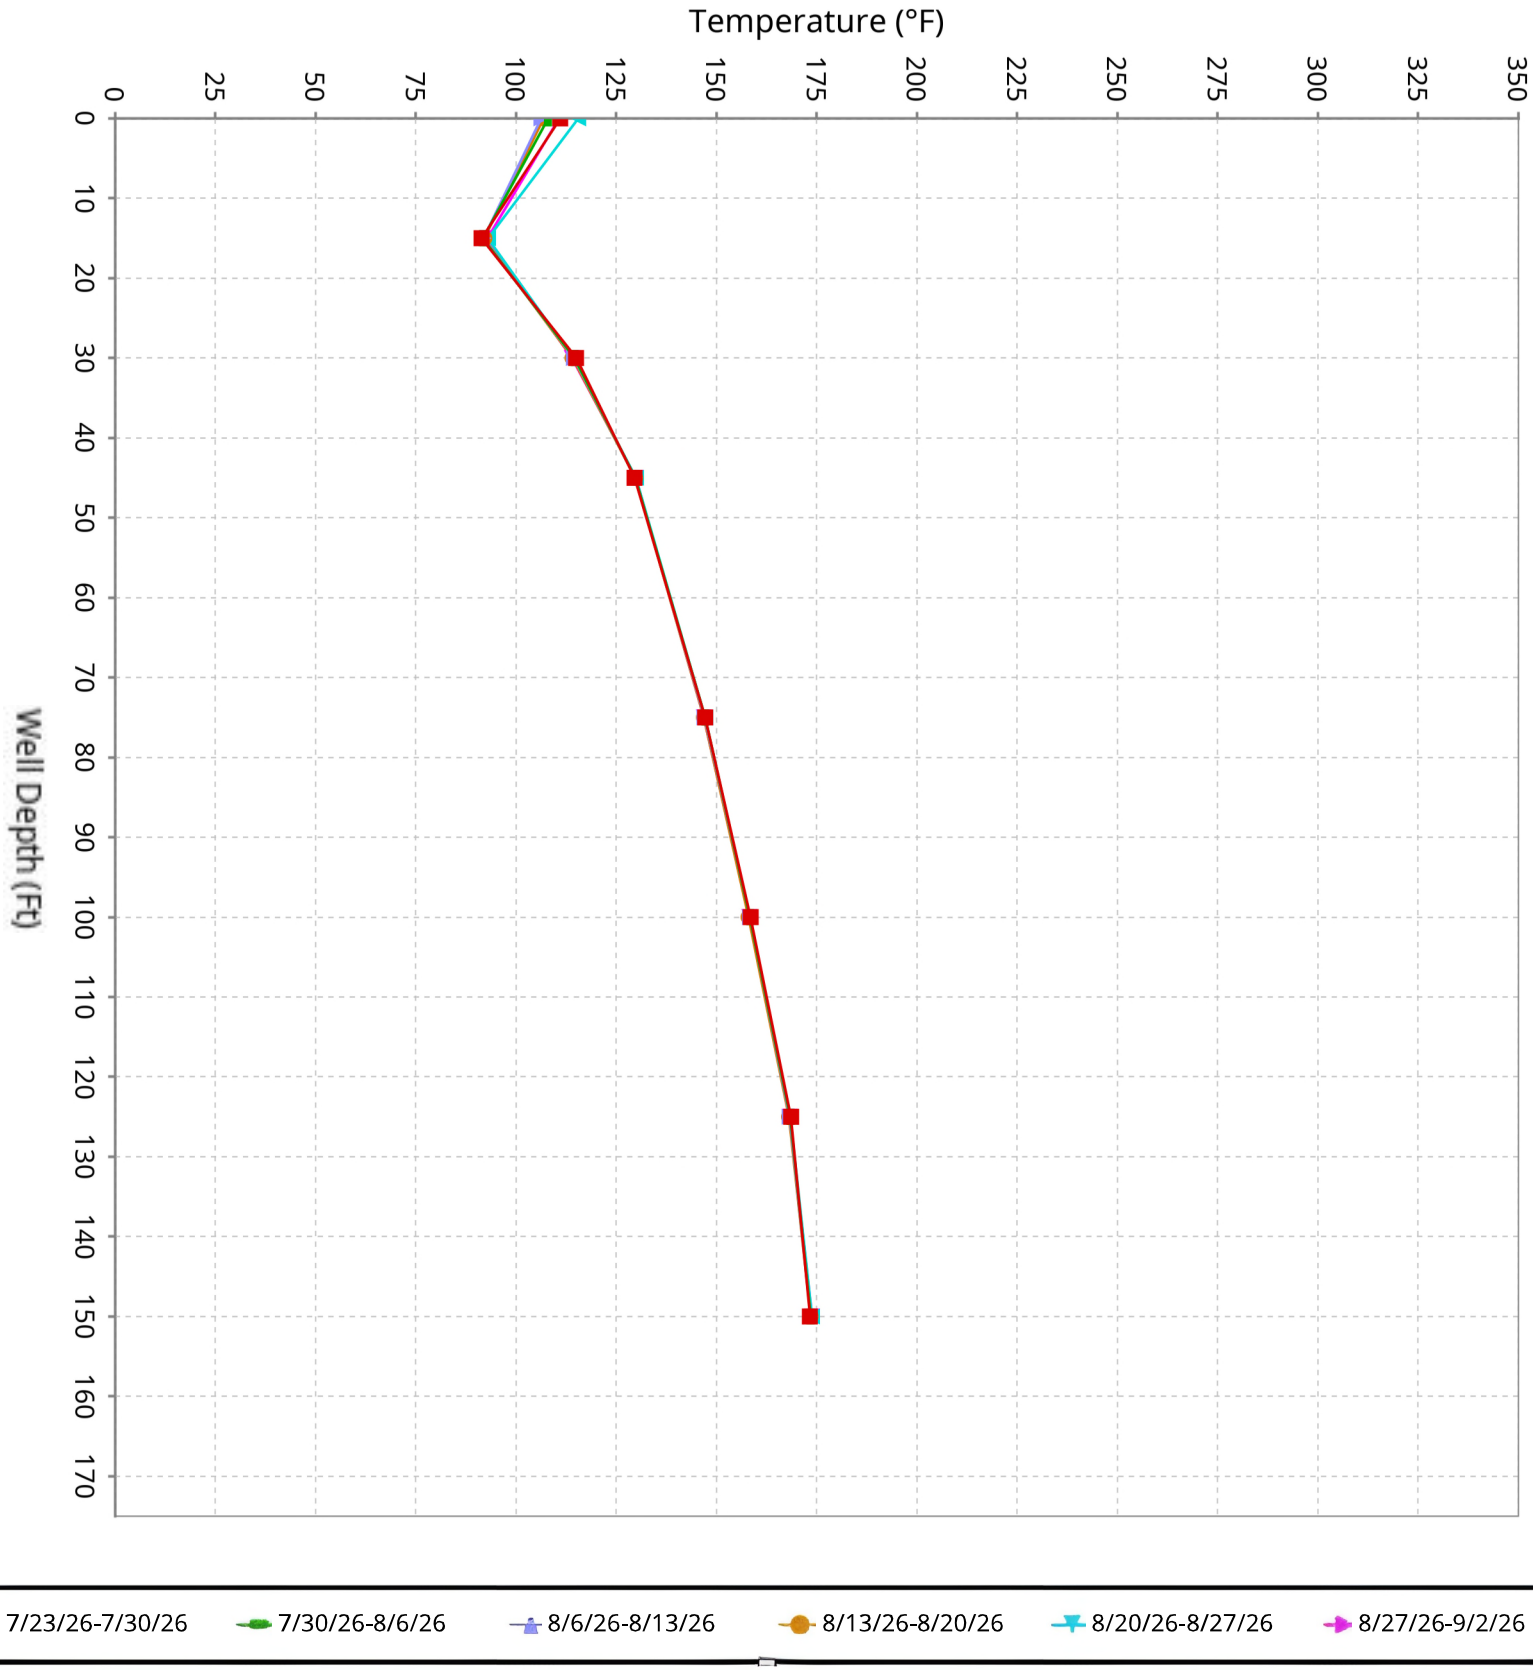

SCS ENGINEERS

Vertical Temperature Profiles from Temperature Probes atChiquita Landfill for TP-15


Maximum data for 7/23/2026 12:00 AM to 9/2/2026 12:00 AM

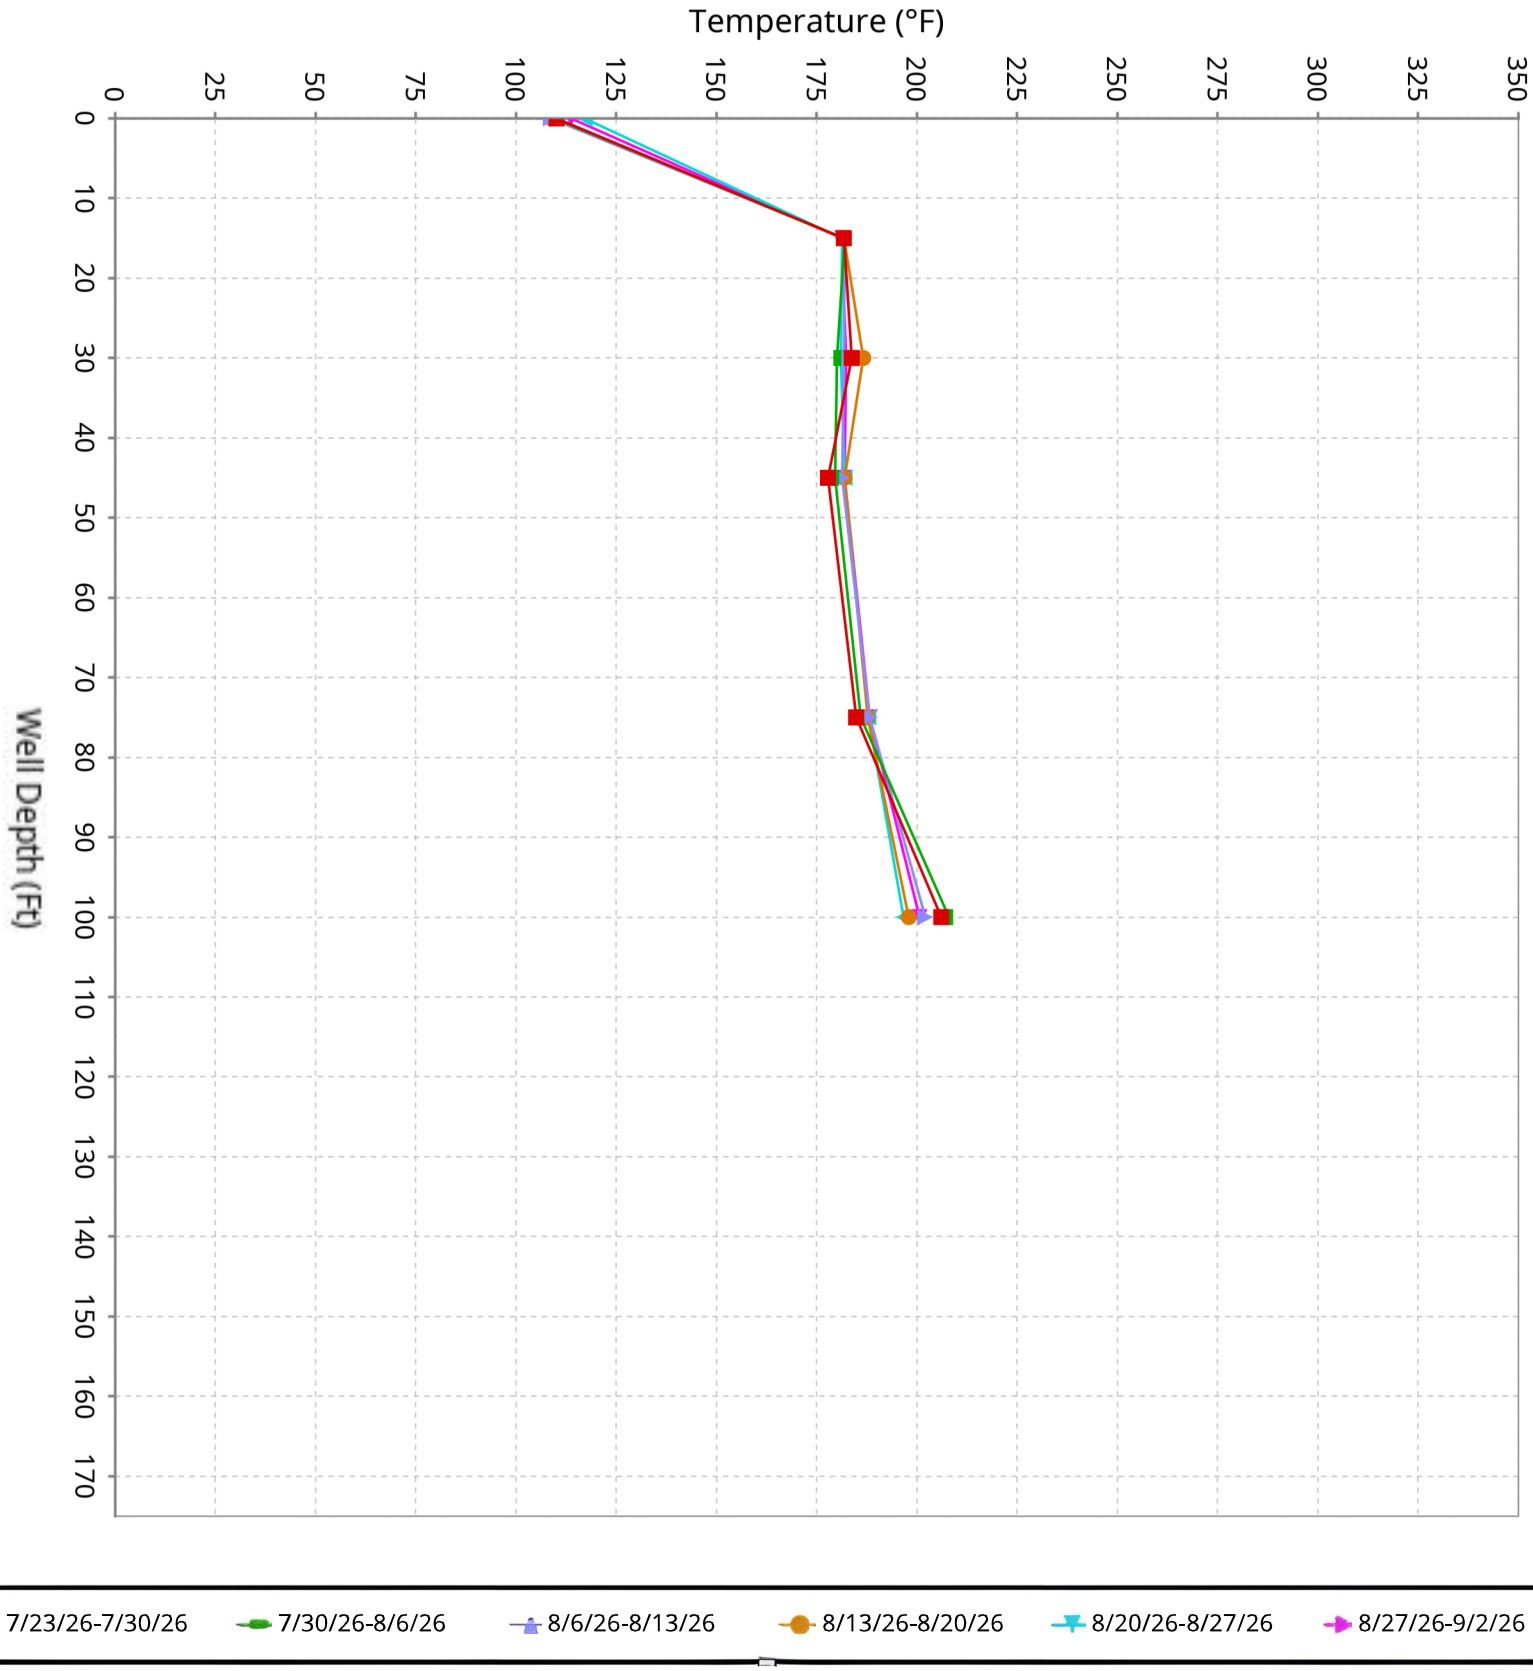

SCS ENGINEERS

Vertical Temperature Profiles from Temperature Probes atChiquita Landfill for TP-16


Maximum data for 7/23/2026 12:00 AM to 9/2/2026 12:00 AM

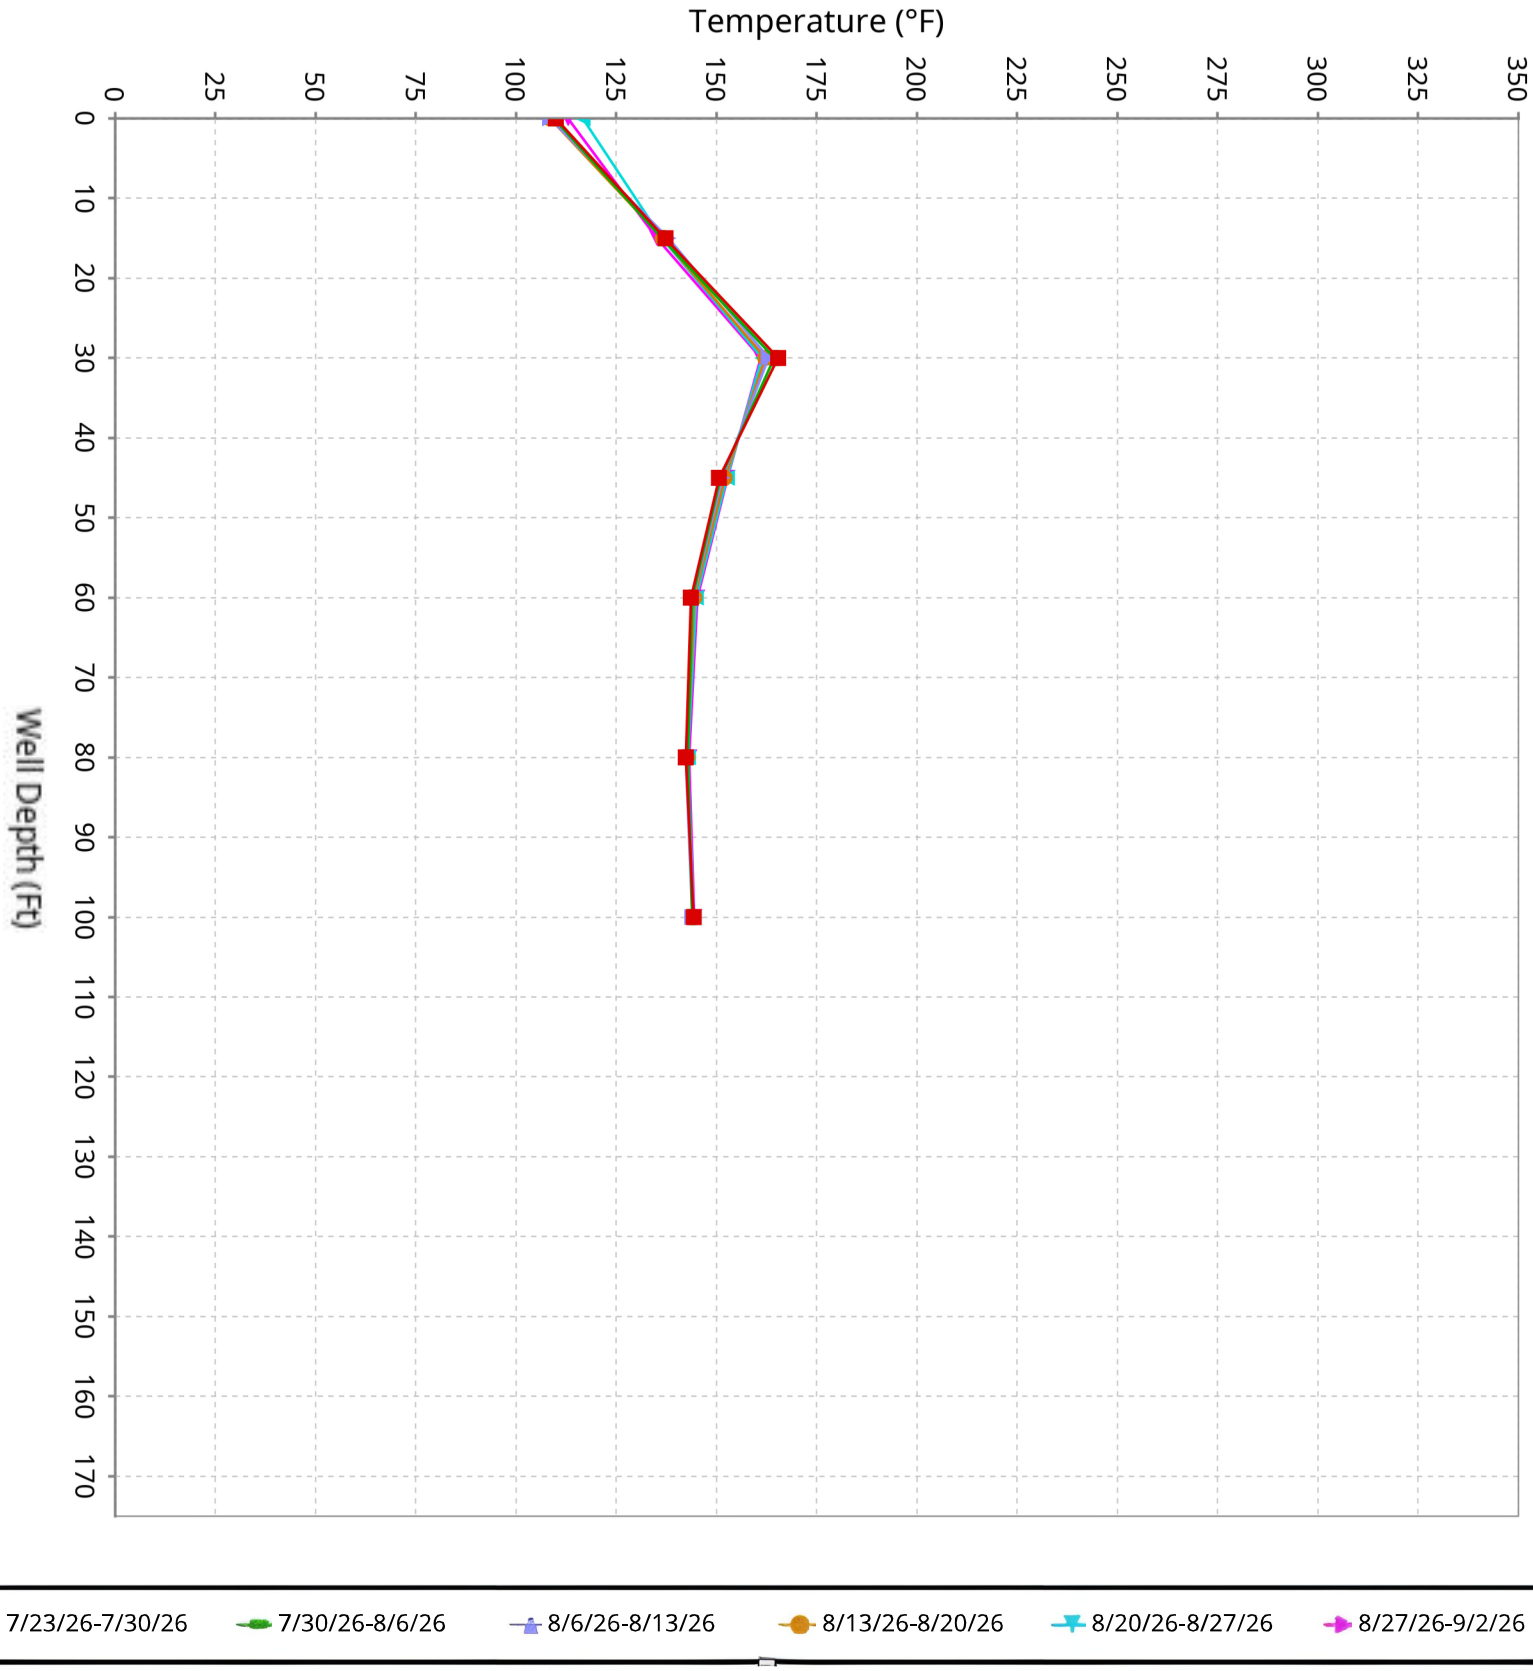

SCS ENGINEERS

Vertical Temperature Profiles from Temperature Probes atChiquita Landfill for TP-17


Maximum data for 7/23/2026 12:00 AM to 9/2/2026 12:00 AM

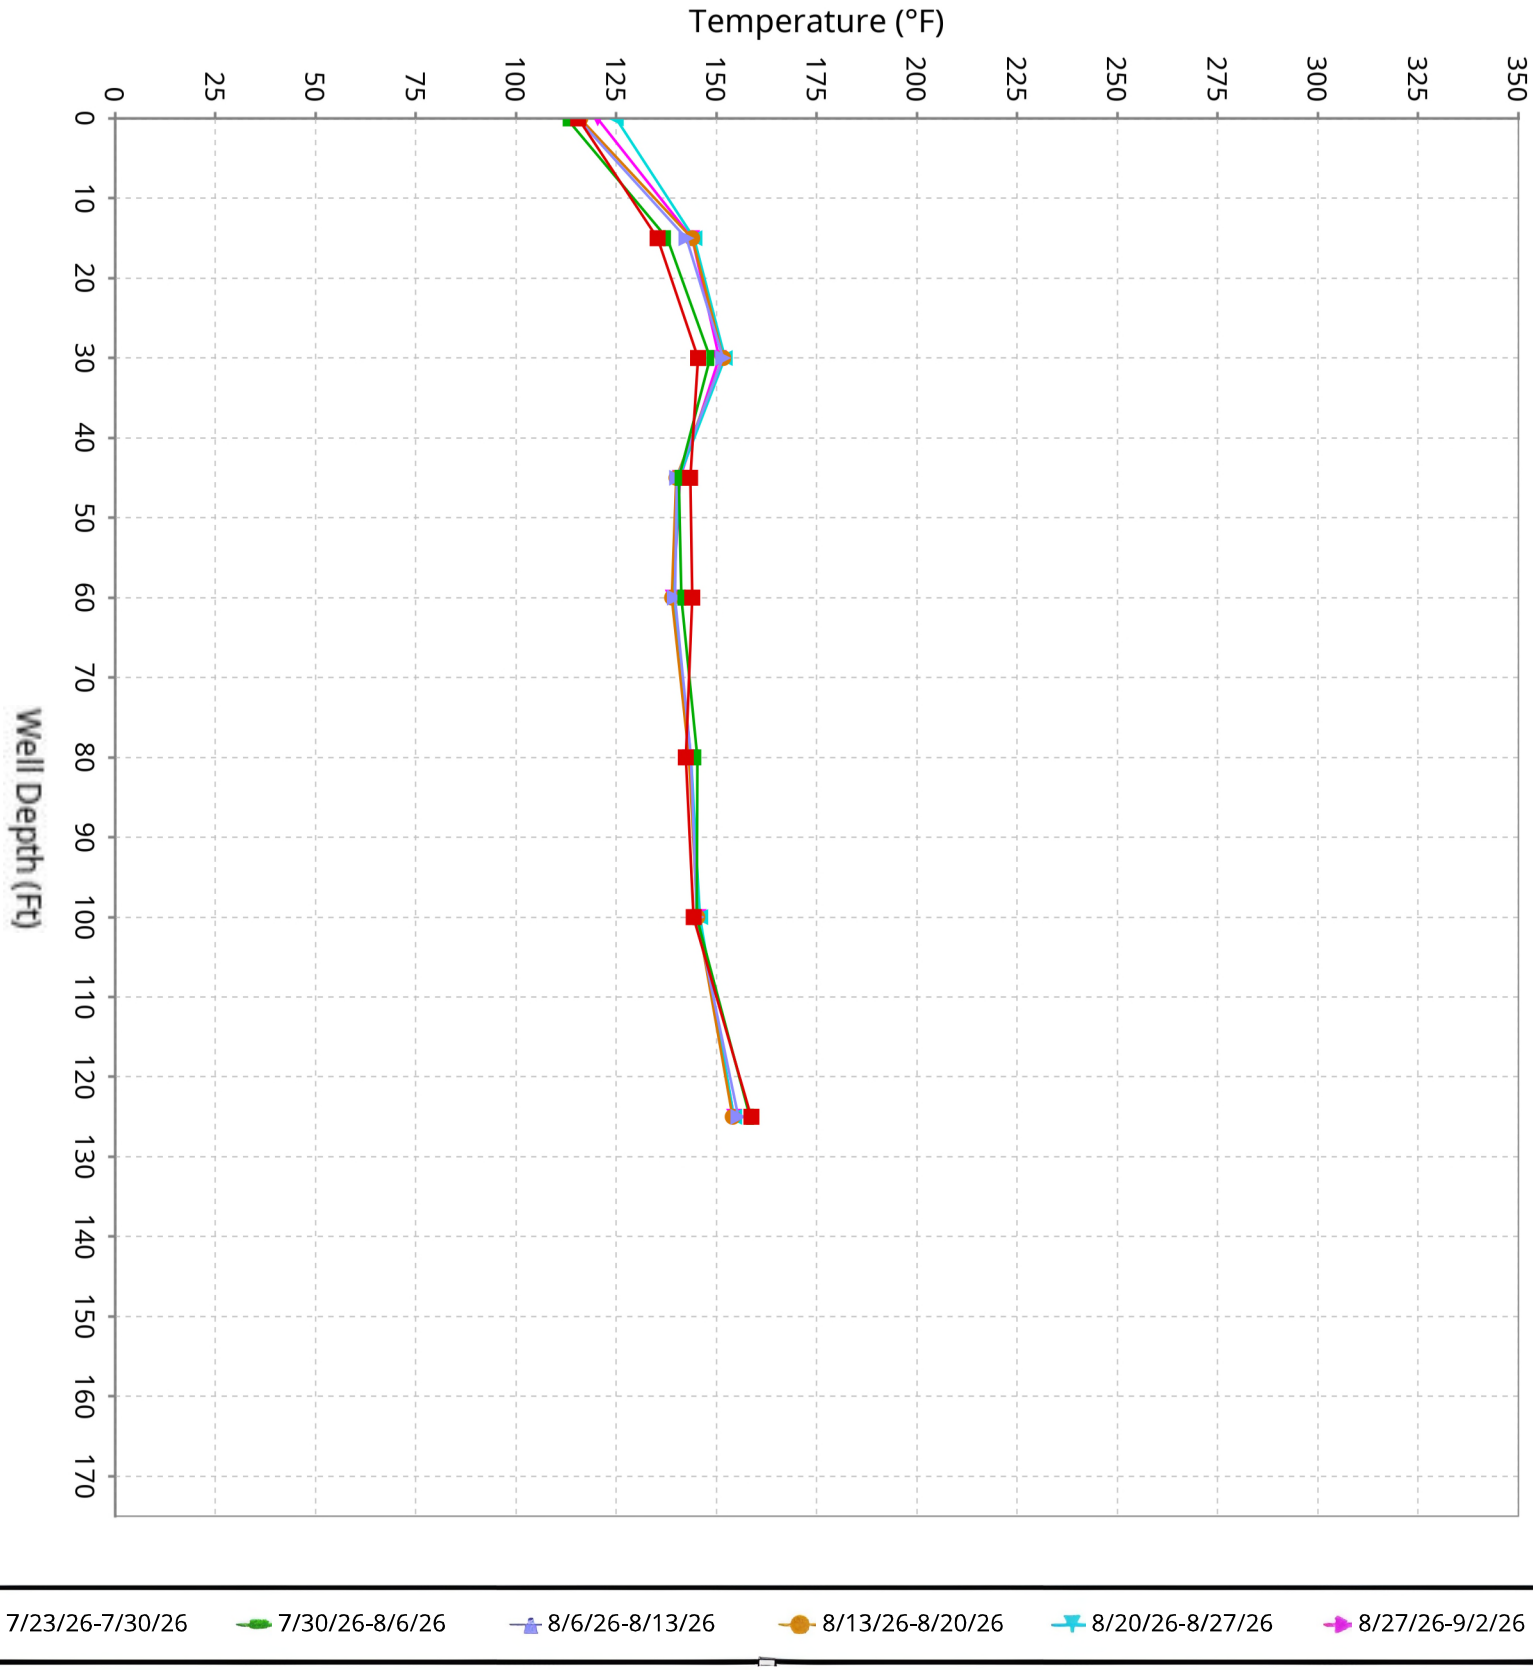

SCS ENGINEERS

Vertical Temperature Profiles from Temperature Probes atChiquita Landfill for TP-18


Maximum data for 7/23/2026 12:00 AM to 9/2/2026 12:00 AM

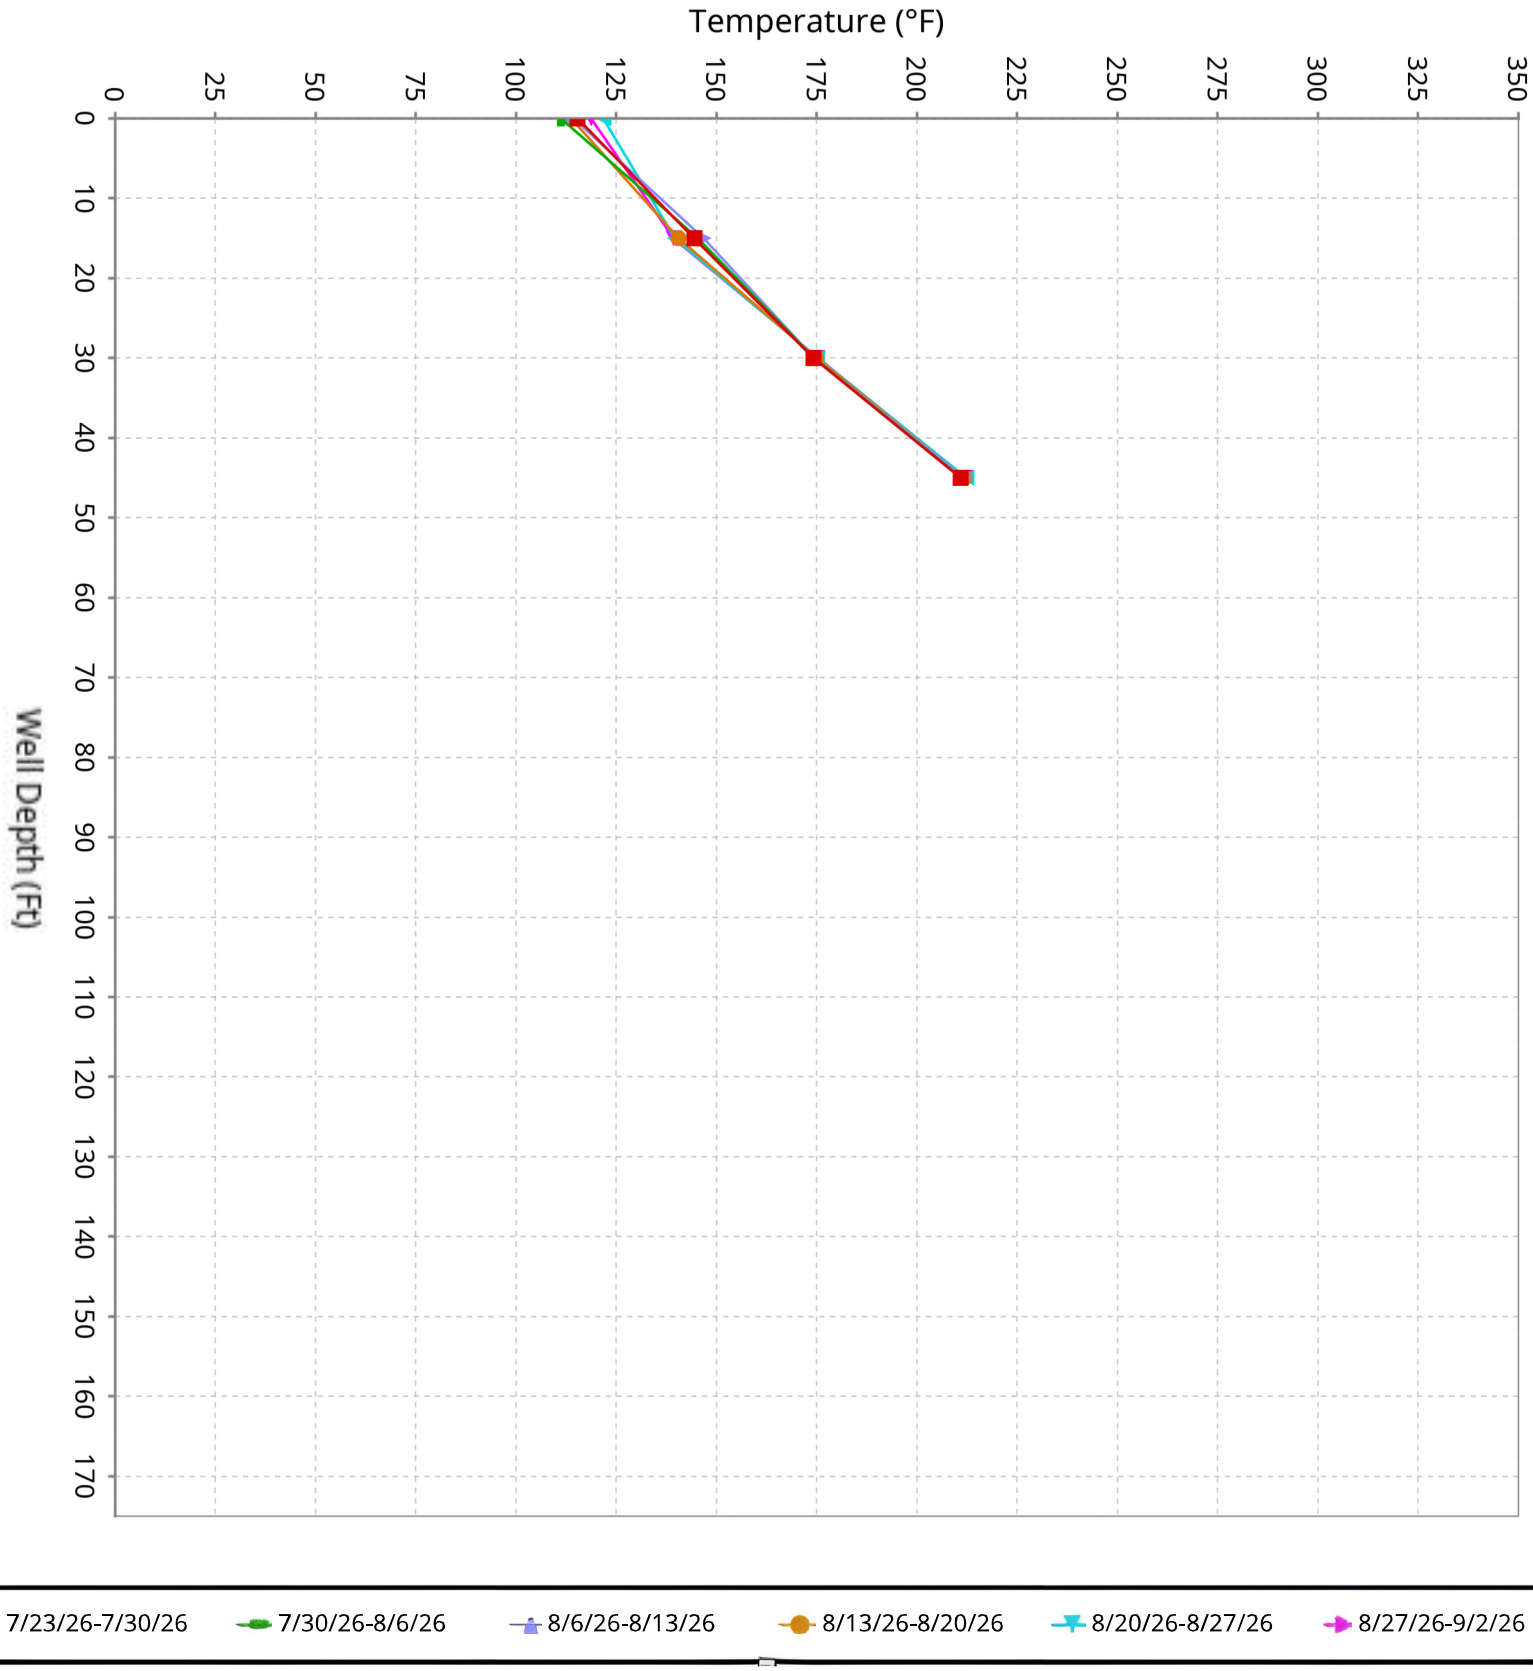

SCS ENGINEERS

Vertical Temperature Profiles from Temperature Probes atChiquita Landfill for TP-19


Maximum data for 7/23/2026 12:00 AM to 9/2/2026 12:00 AM

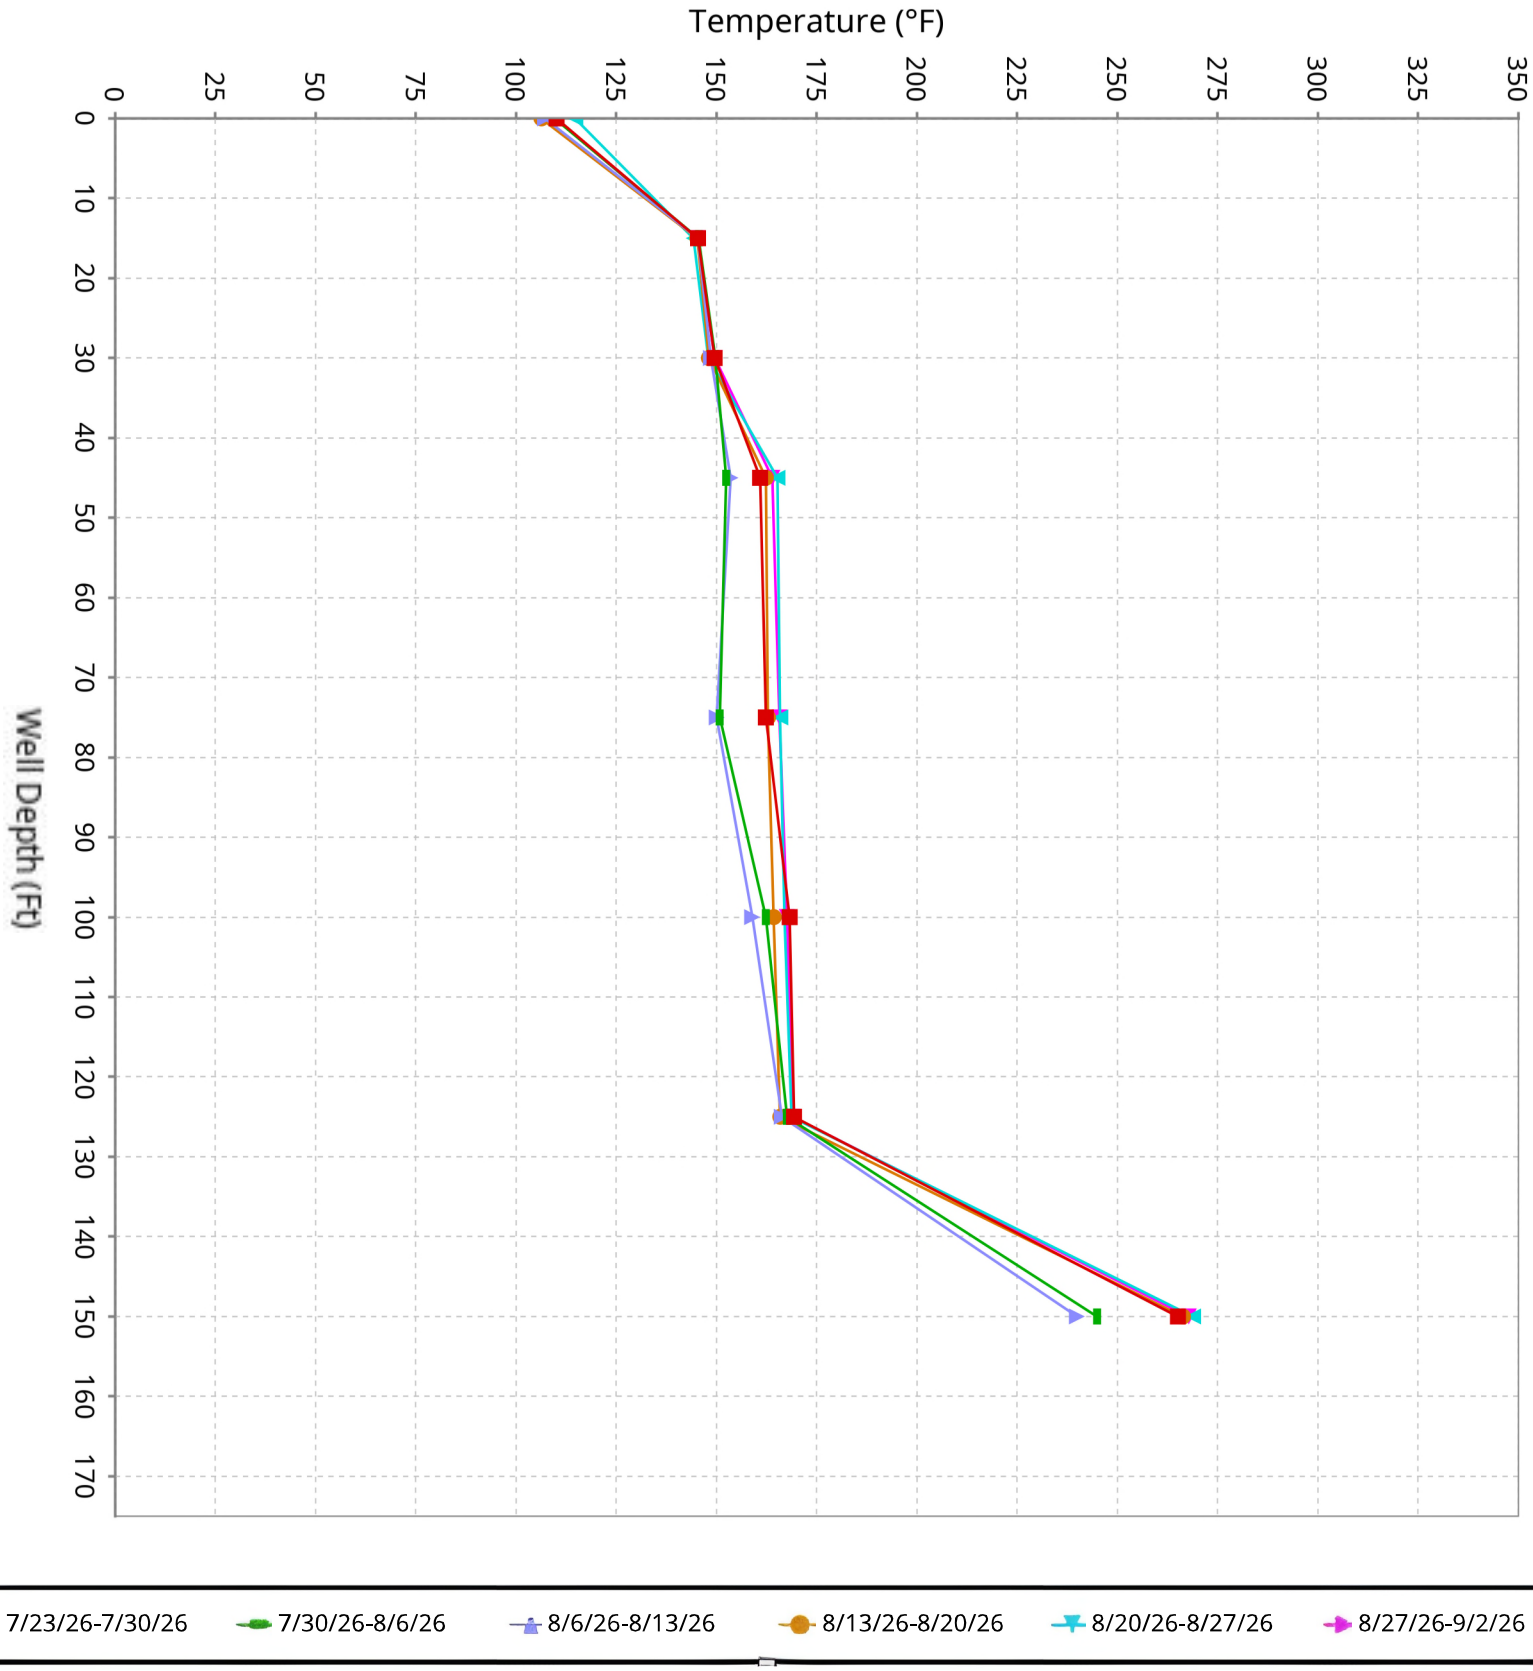

SCS ENGINEERS

Vertical Temperature Profiles from Temperature Probes atChiquita Landfill for TP-20


Maximum data for 7/23/2026 12:00 AM to 9/2/2026 12:00 AM

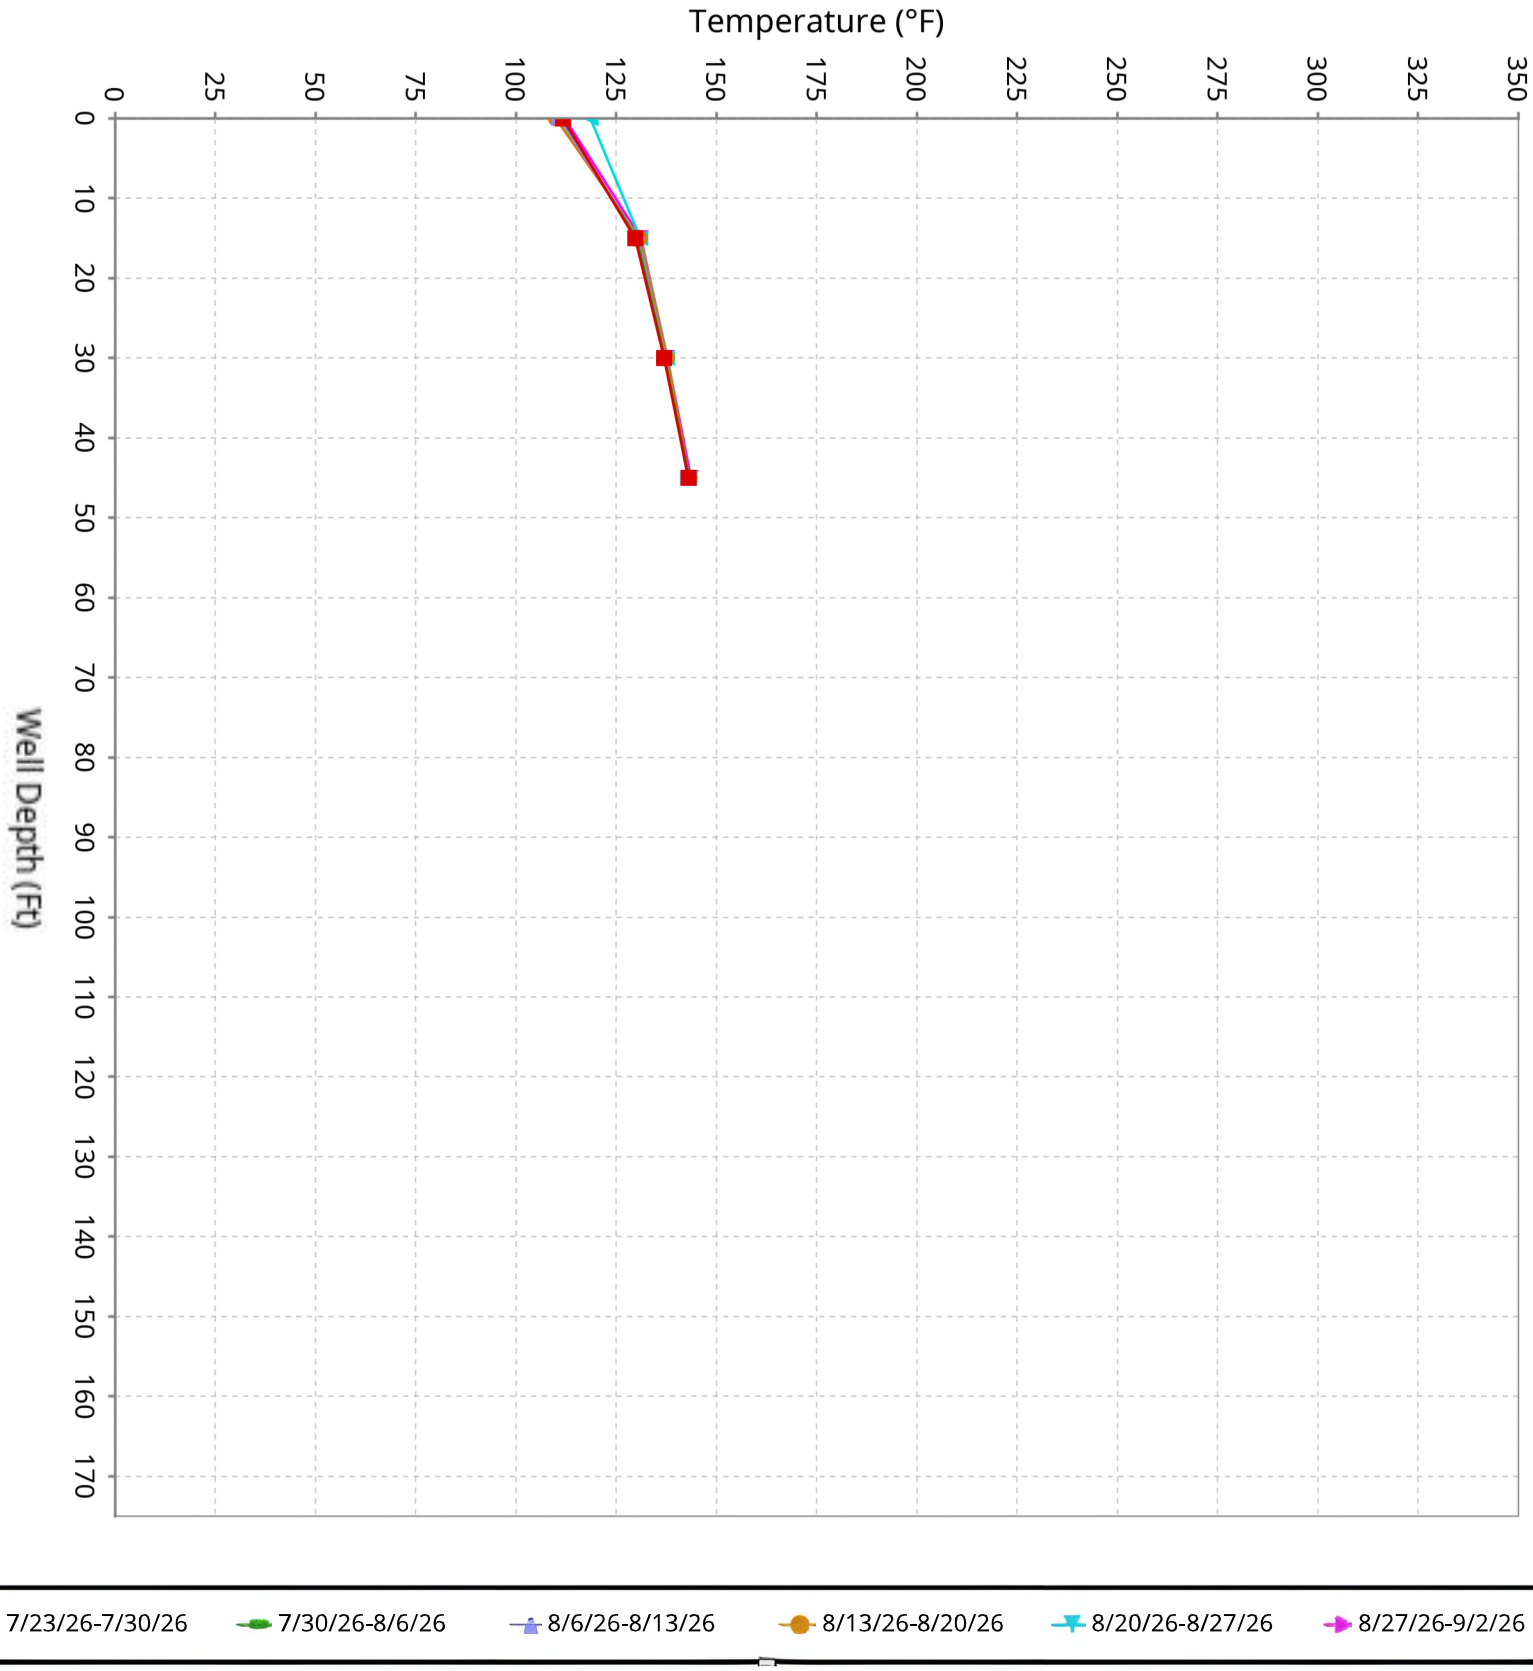

SCS ENGINEERS

Vertical Temperature Profiles from Temperature Probes atChiquita Landfill for TP-21


Maximum data for 7/23/2026 12:00 AM to 9/2/2026 12:00 AM

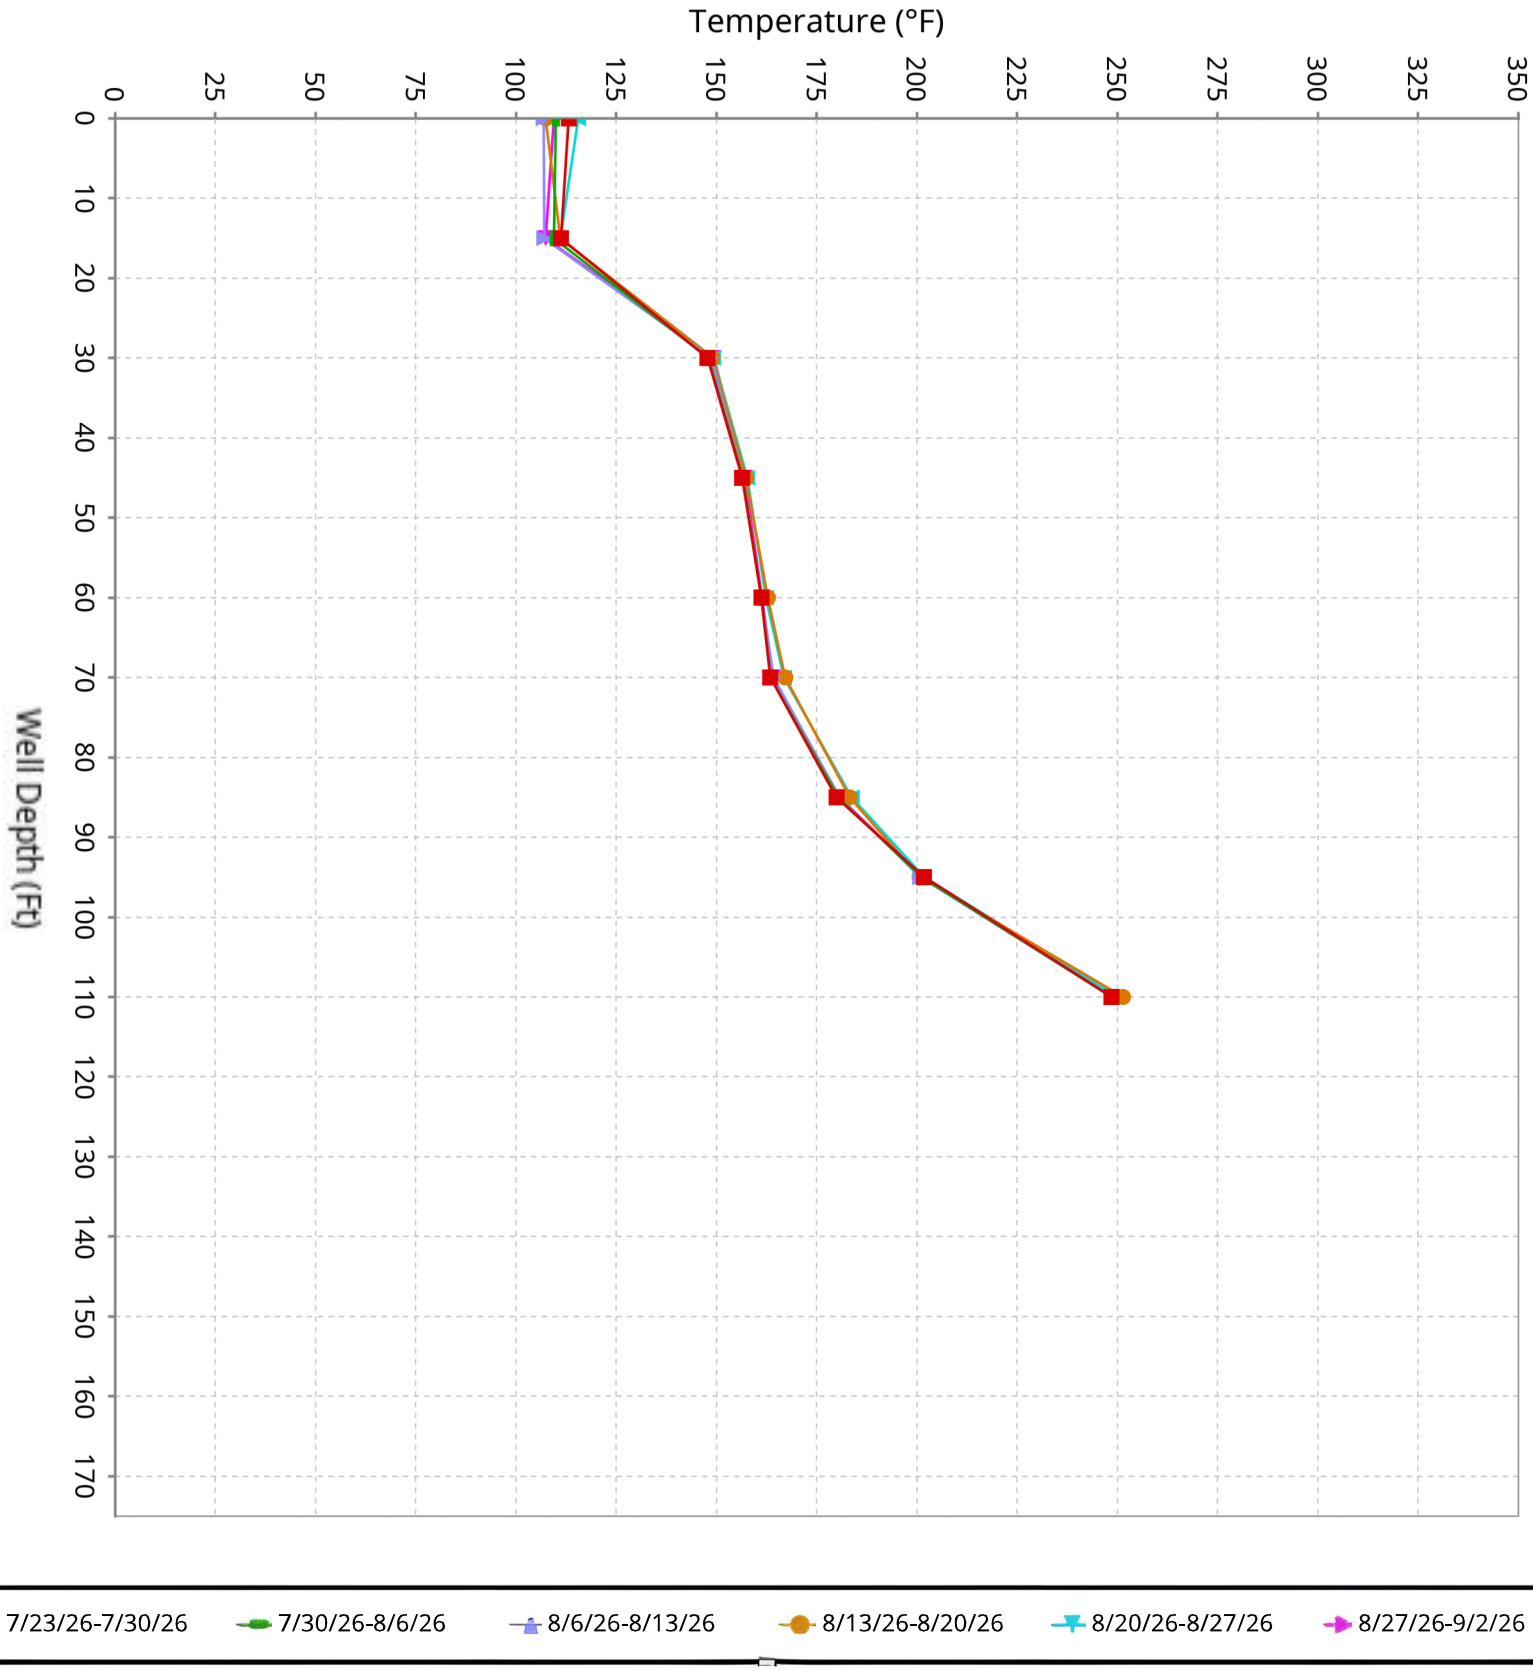

SCS ENGINEERS

Vertical Temperature Profiles from Temperature Probes atChiquita Landfill for TP-22


Maximum data for 7/23/2026 12:00 AM to 9/2/2026 12:00 AM

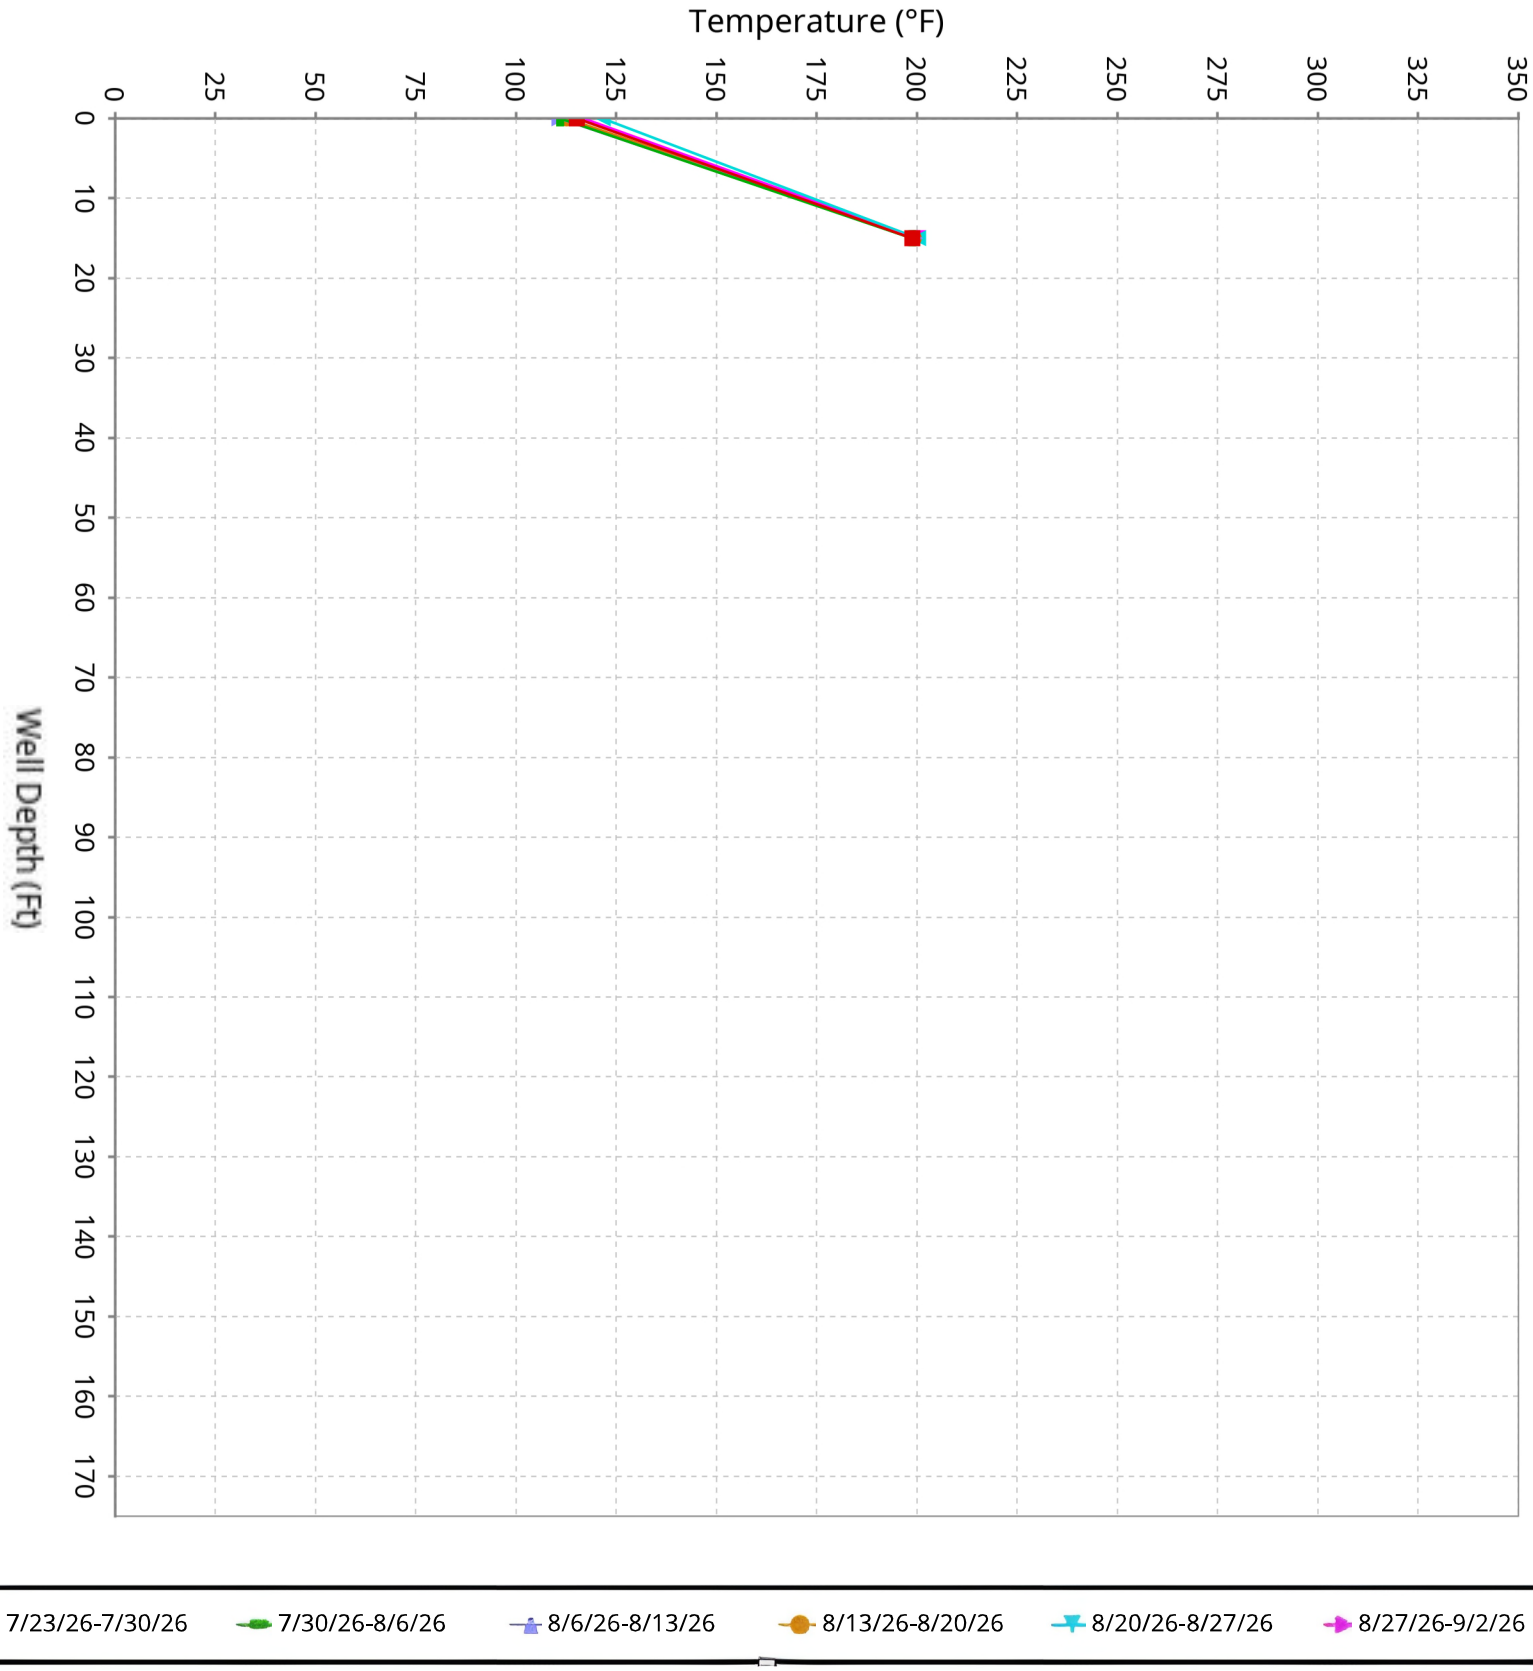

SCS ENGINEERS

Vertical Temperature Profiles from Temperature Probes atChiquita Landfill for TP-23


Maximum data for 7/23/2026 12:00 AM to 9/2/2026 12:00 AM

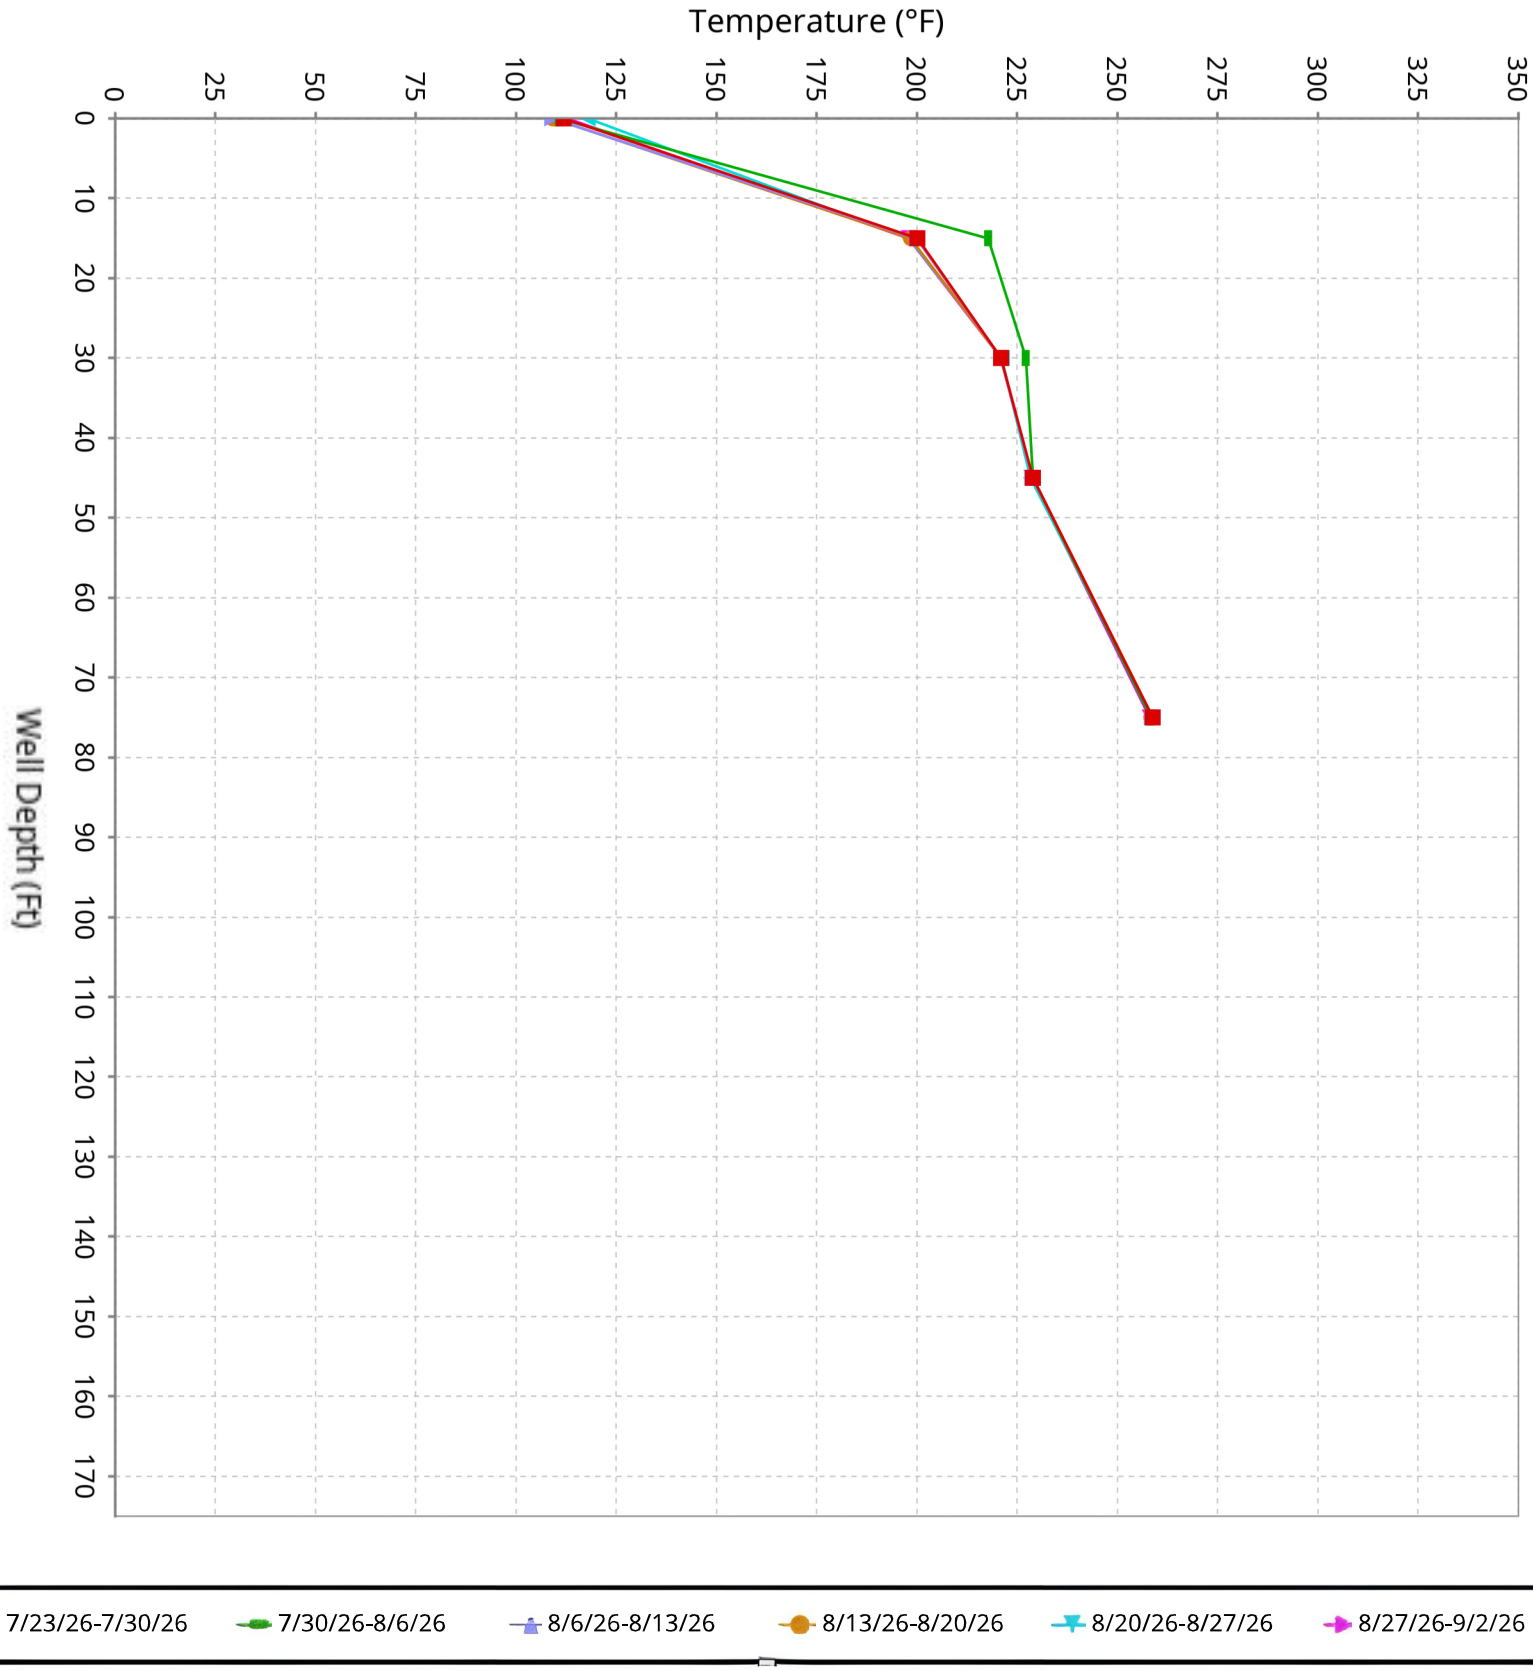

SCS ENGINEERS

Vertical Temperature Profiles from Temperature Probes atChiquita Landfill for TP-24


Maximum data for 7/23/2026 12:00 AM to 9/2/2026 12:00 AM

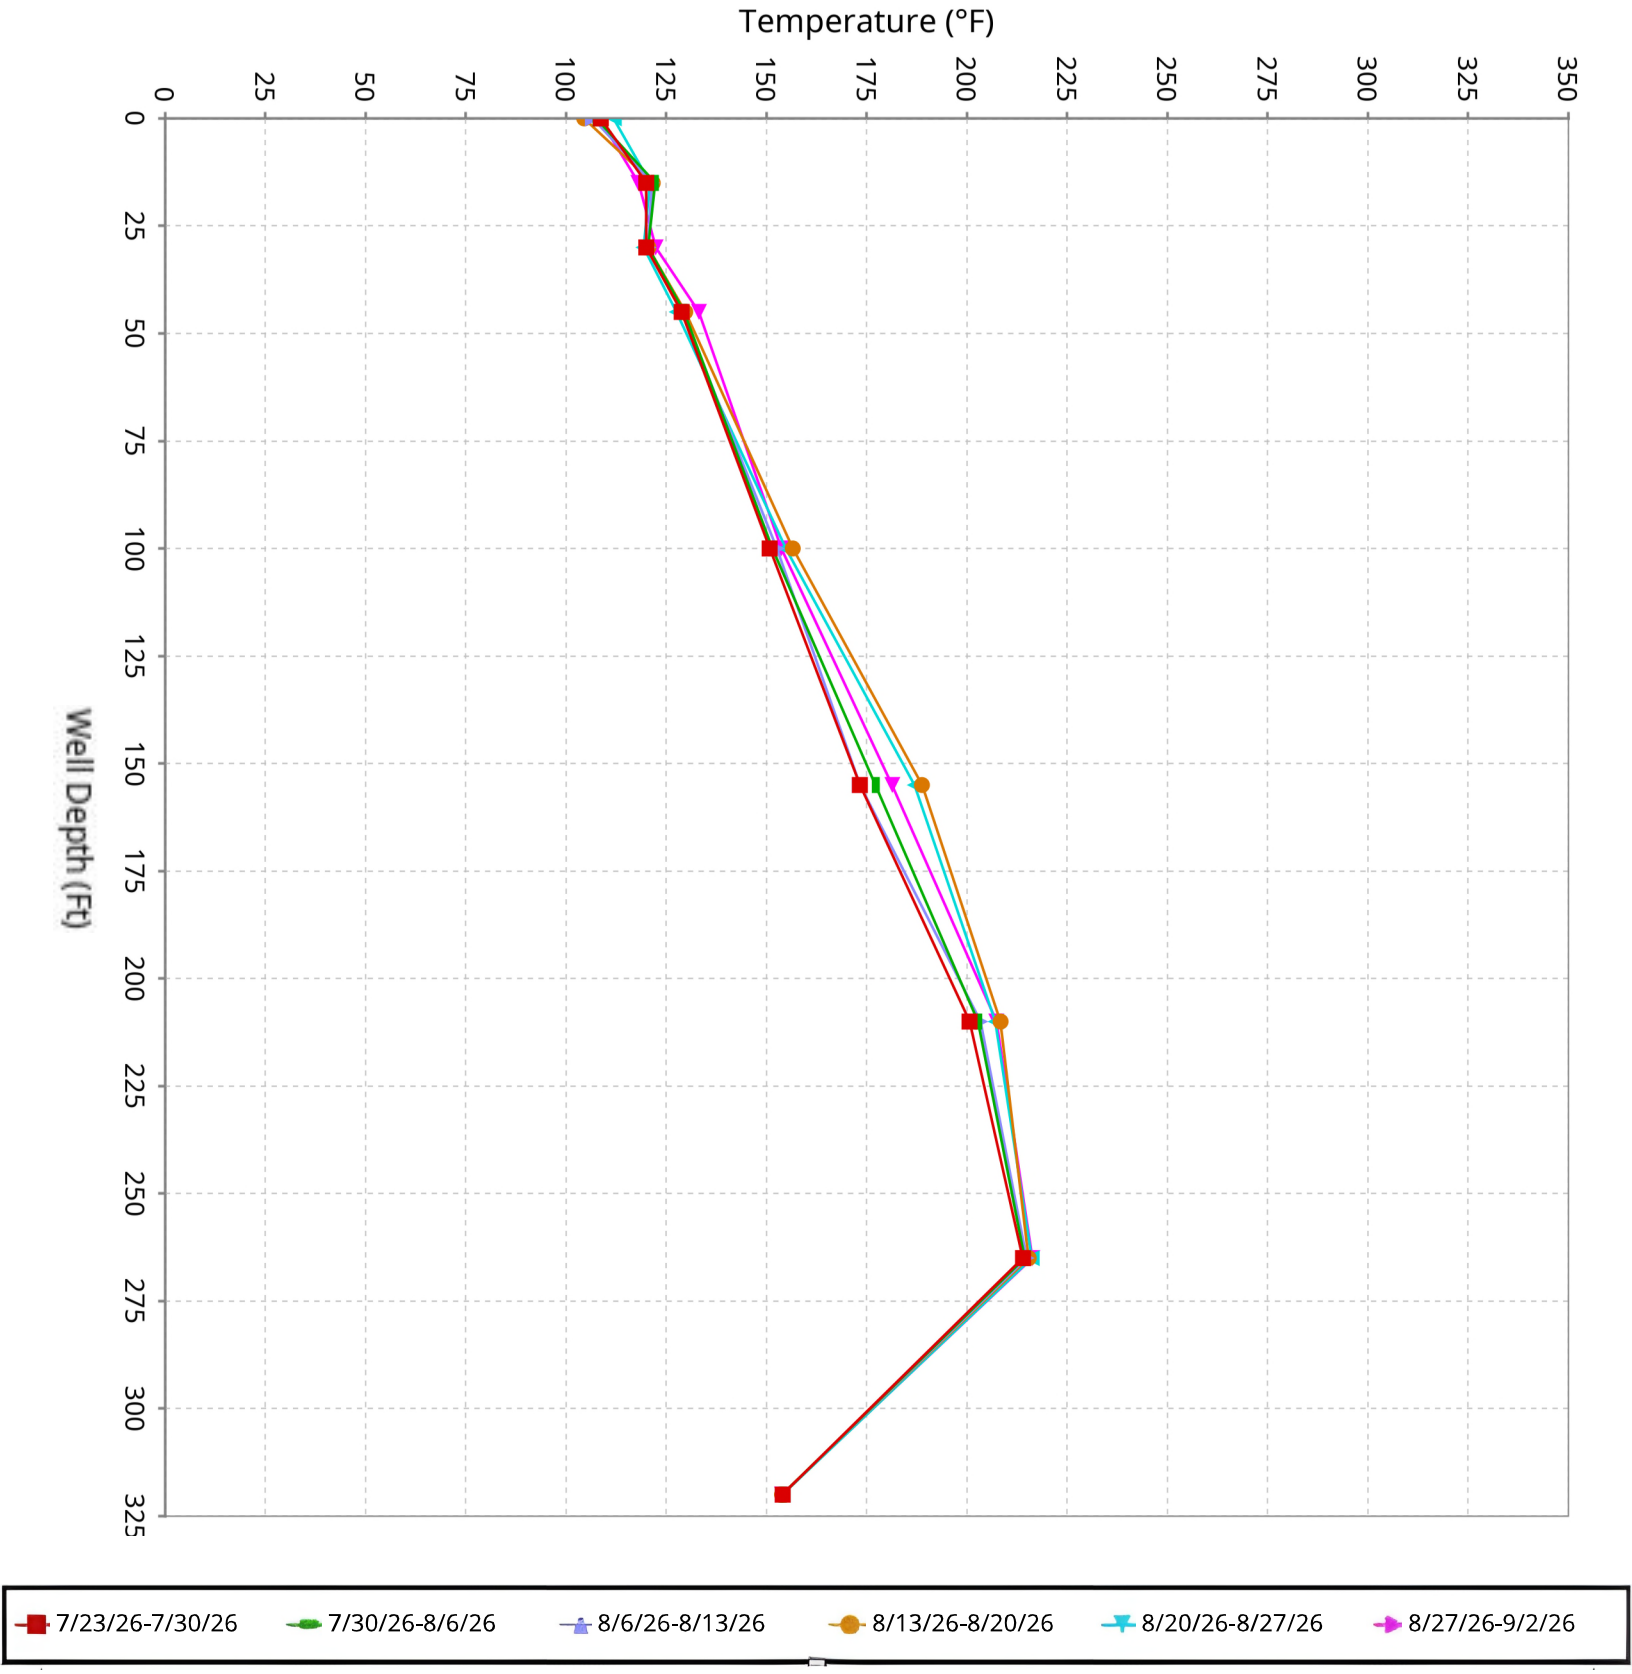

SCS ENGINEERS

Vertical Temperature Profiles from Temperature Probes atChiquita Landfill for TP-25


Maximum data for 7/23/2026 12:00 AM to 9/2/2026 12:00 AM

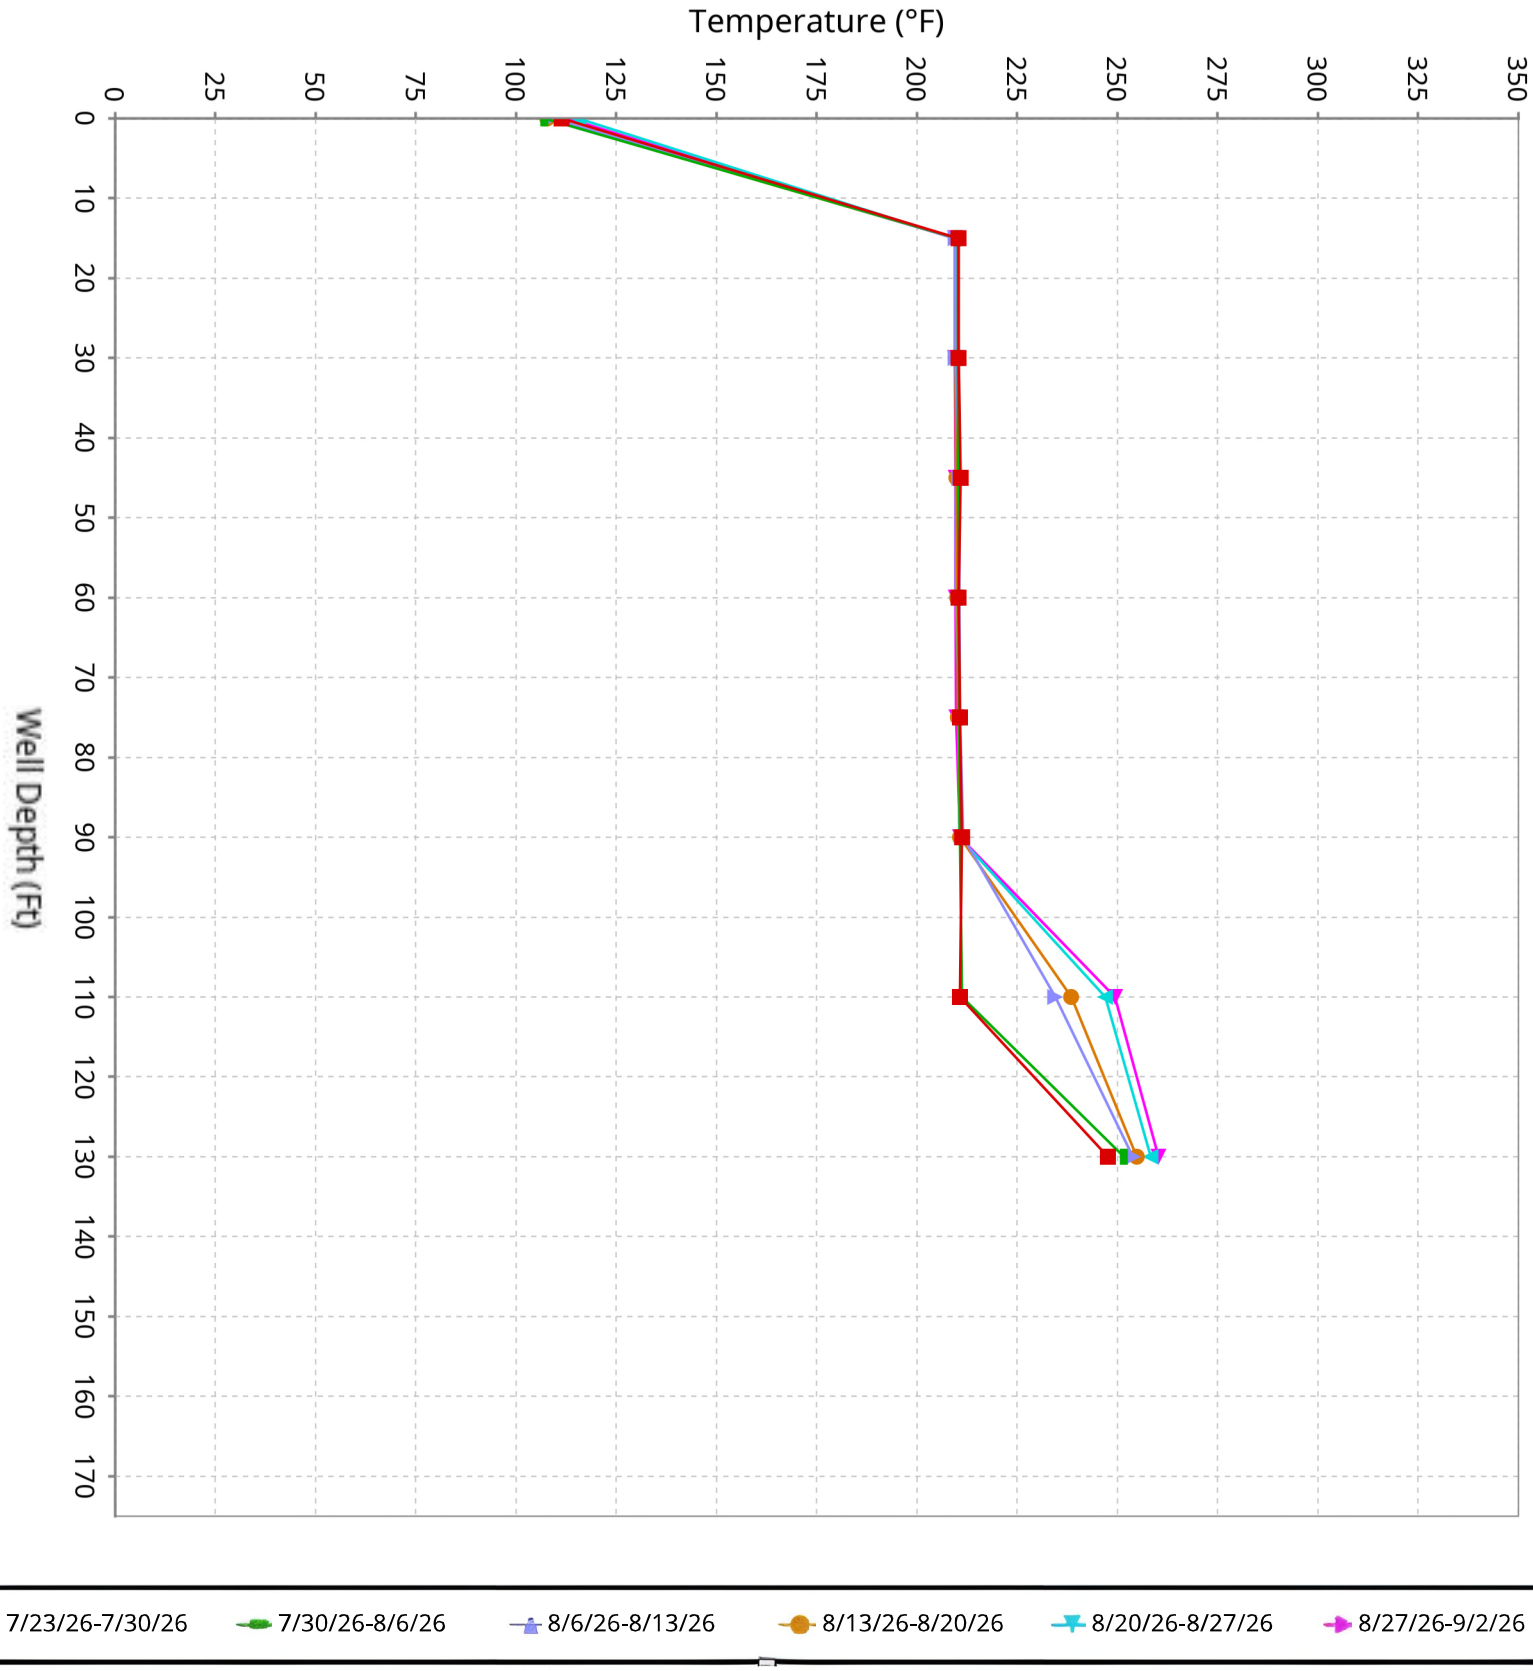

SCS ENGINEERS

Vertical Temperature Profiles from Temperature Probes atChiquita Landfill for TP-26


Maximum data for 7/23/2026 12:00 AM to 9/2/2026 12:00 AM

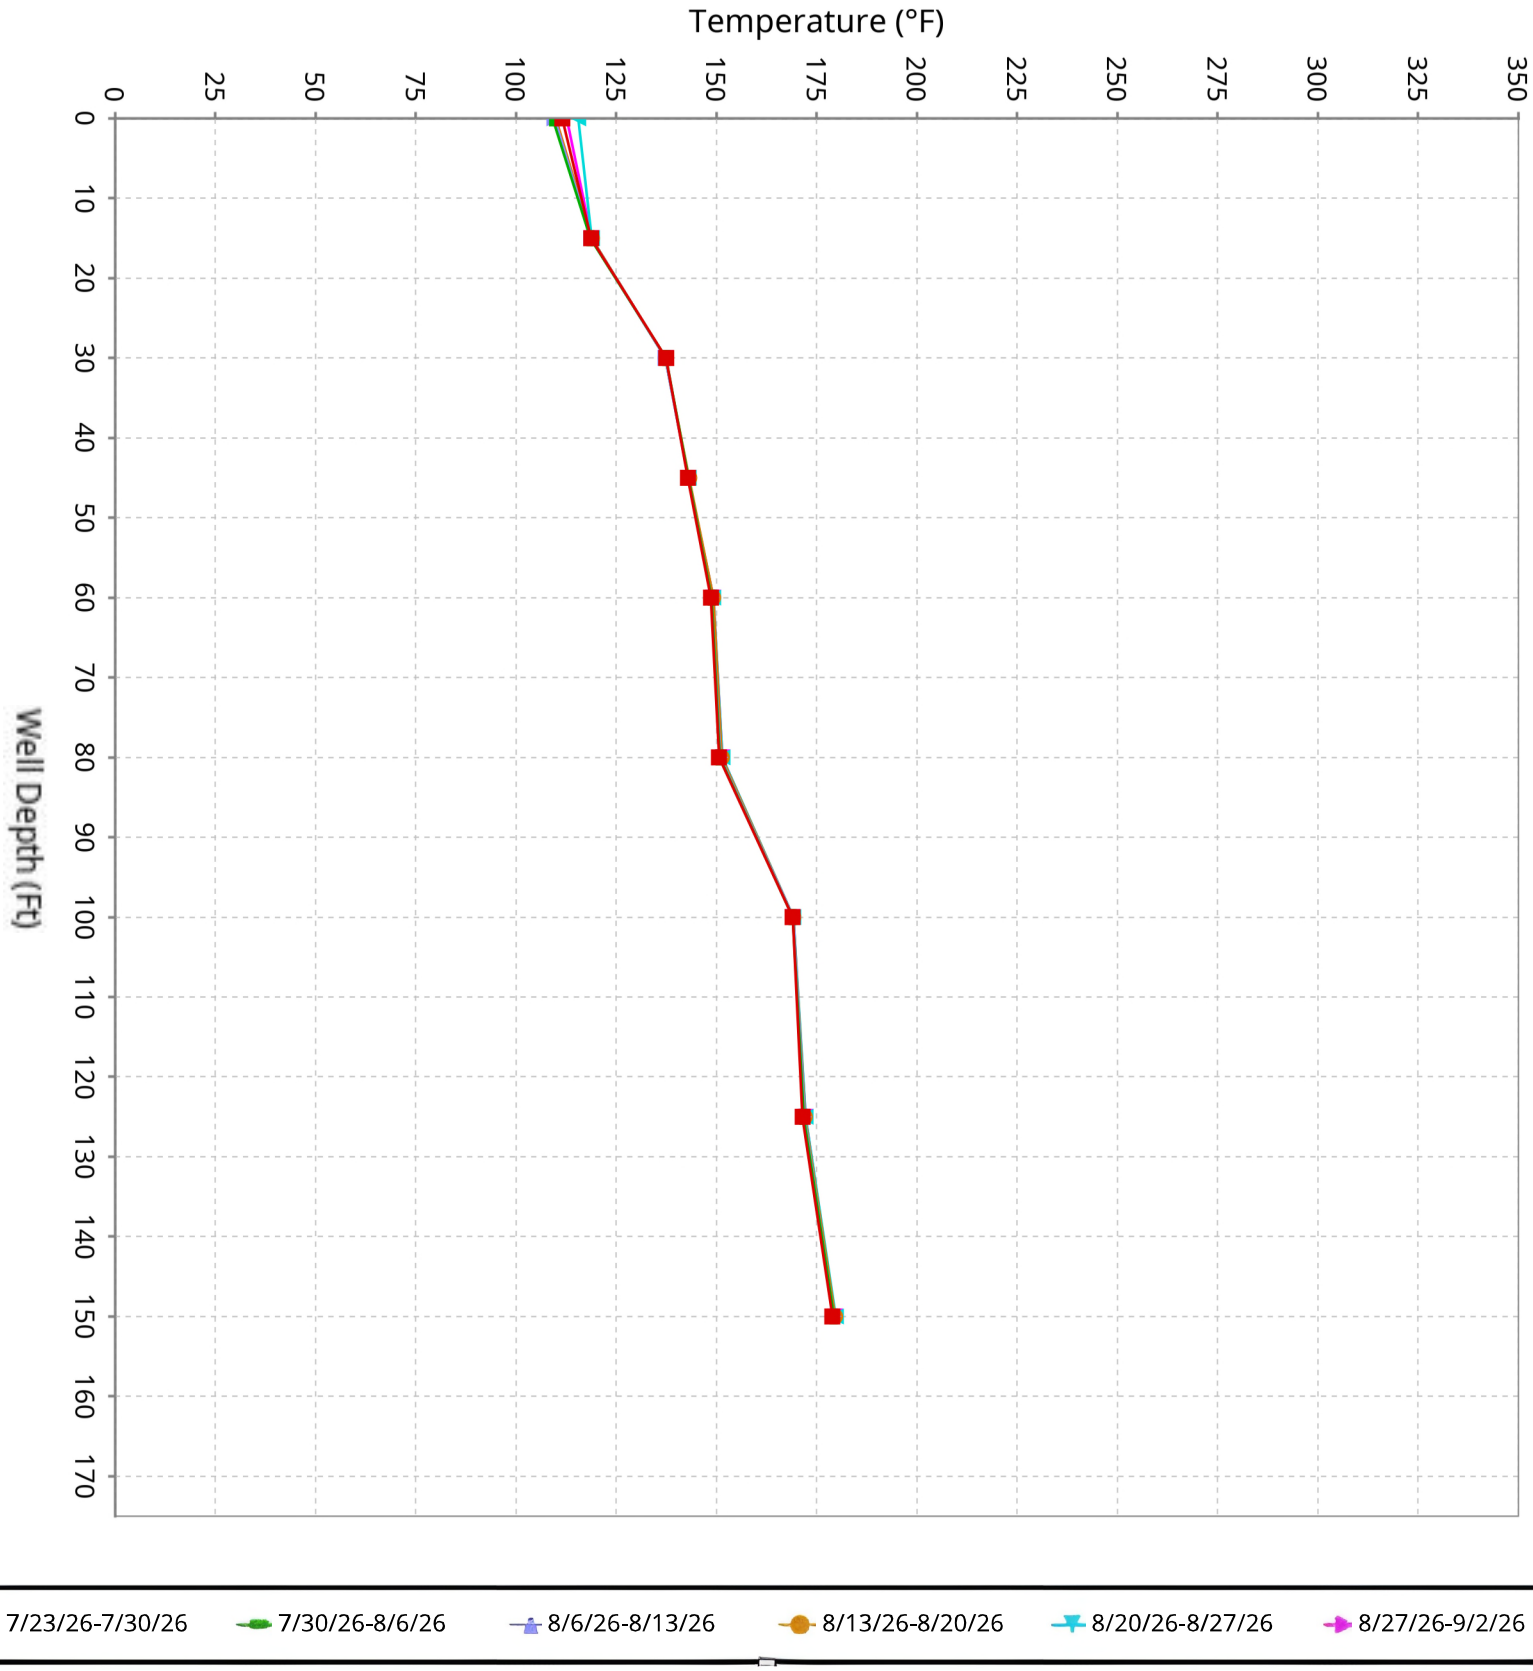

SCS ENGINEERS

Vertical Temperature Profiles from Temperature Probes atChiquita Landfill for TP-27


Maximum data for 7/23/2026 12:00 AM to 9/2/2026 12:00 AM

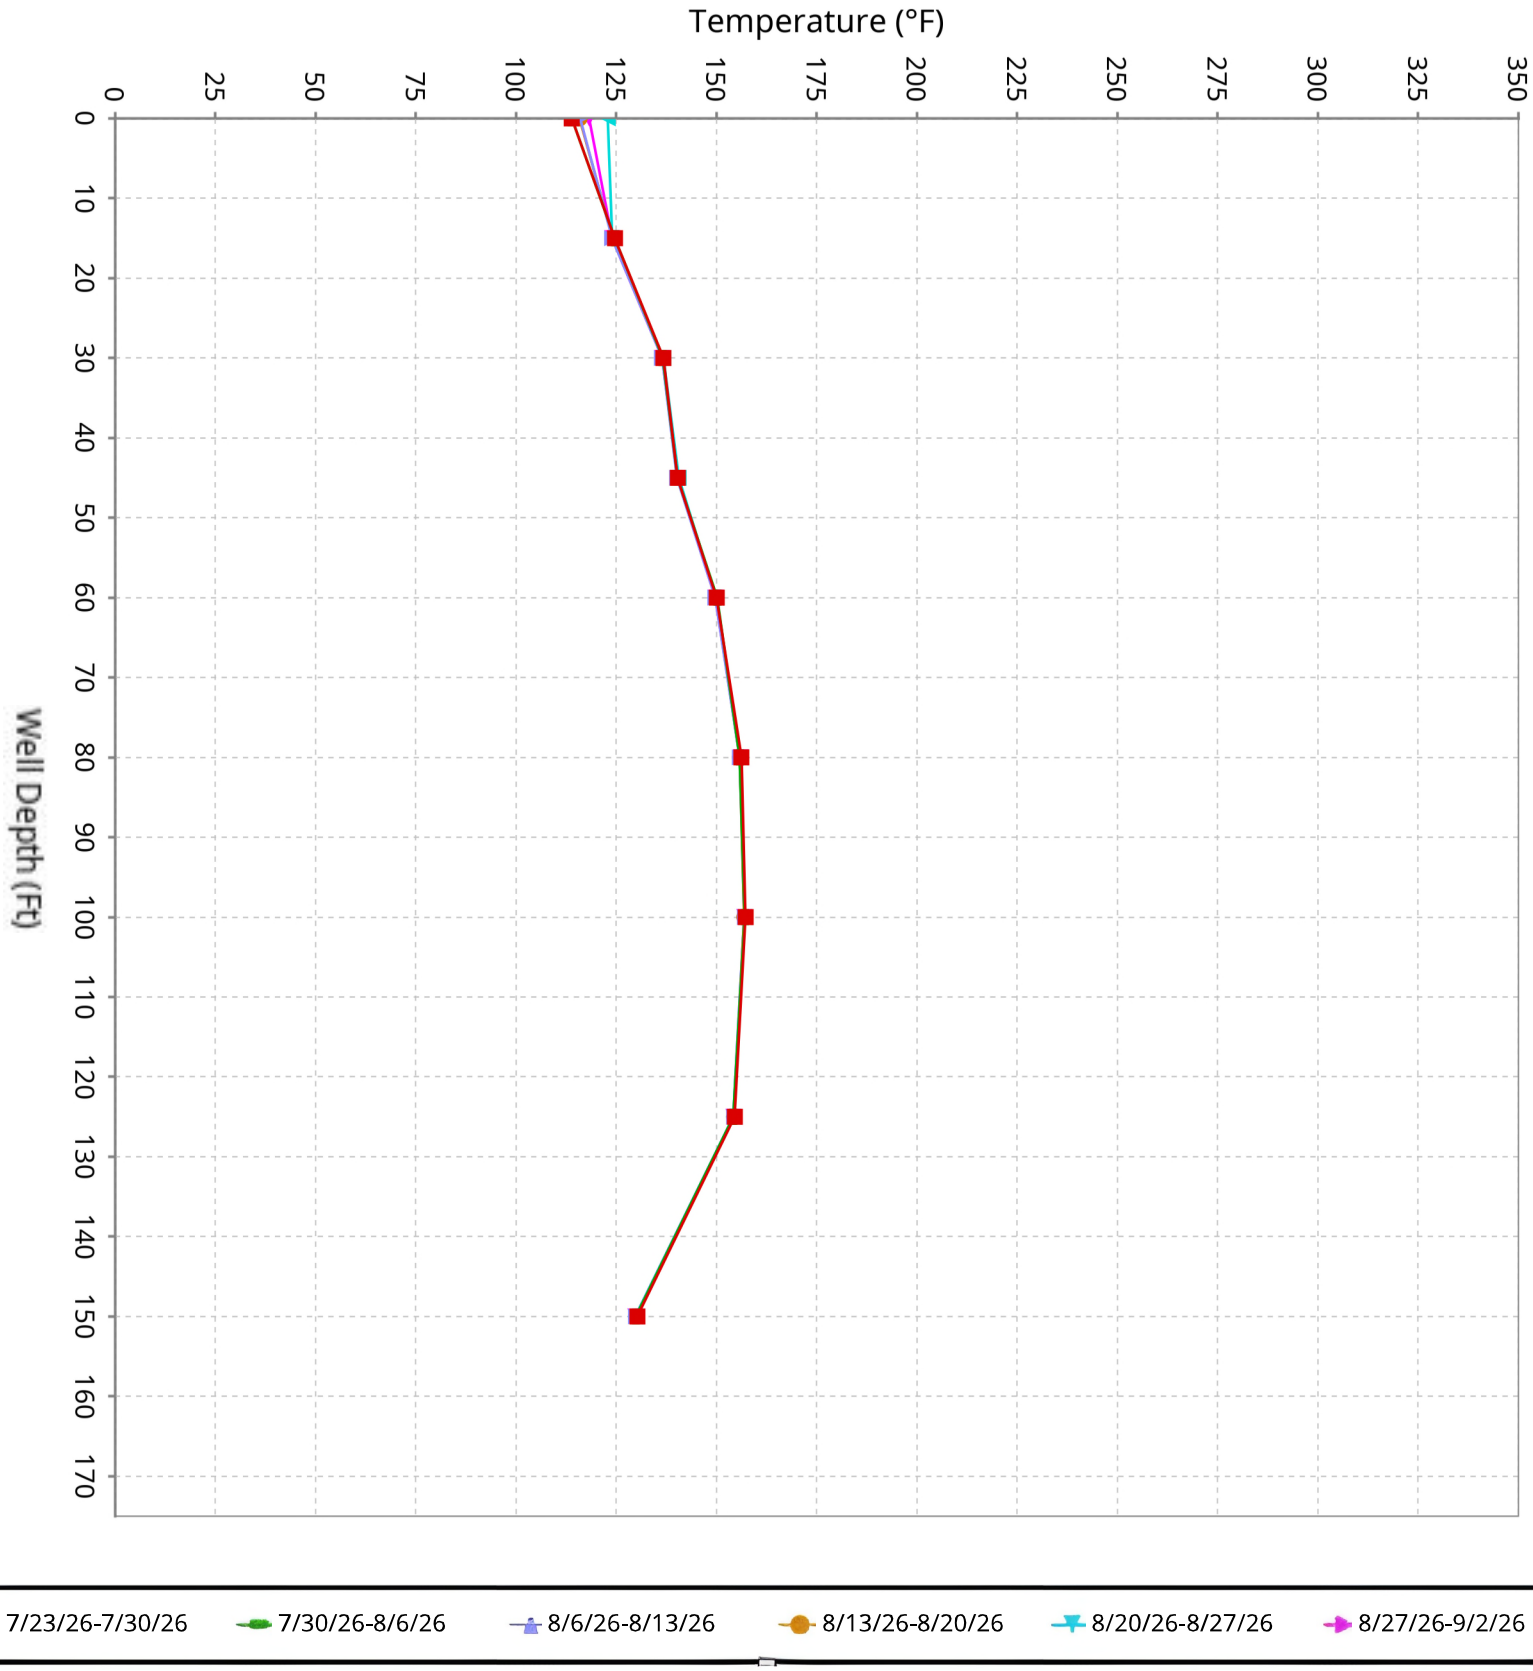

SCS ENGINEERS

Vertical Temperature Profiles from Temperature Probes atChiquita Landfill for TP-28


Maximum data for 7/23/2026 12:00 AM to 9/2/2026 12:00 AM

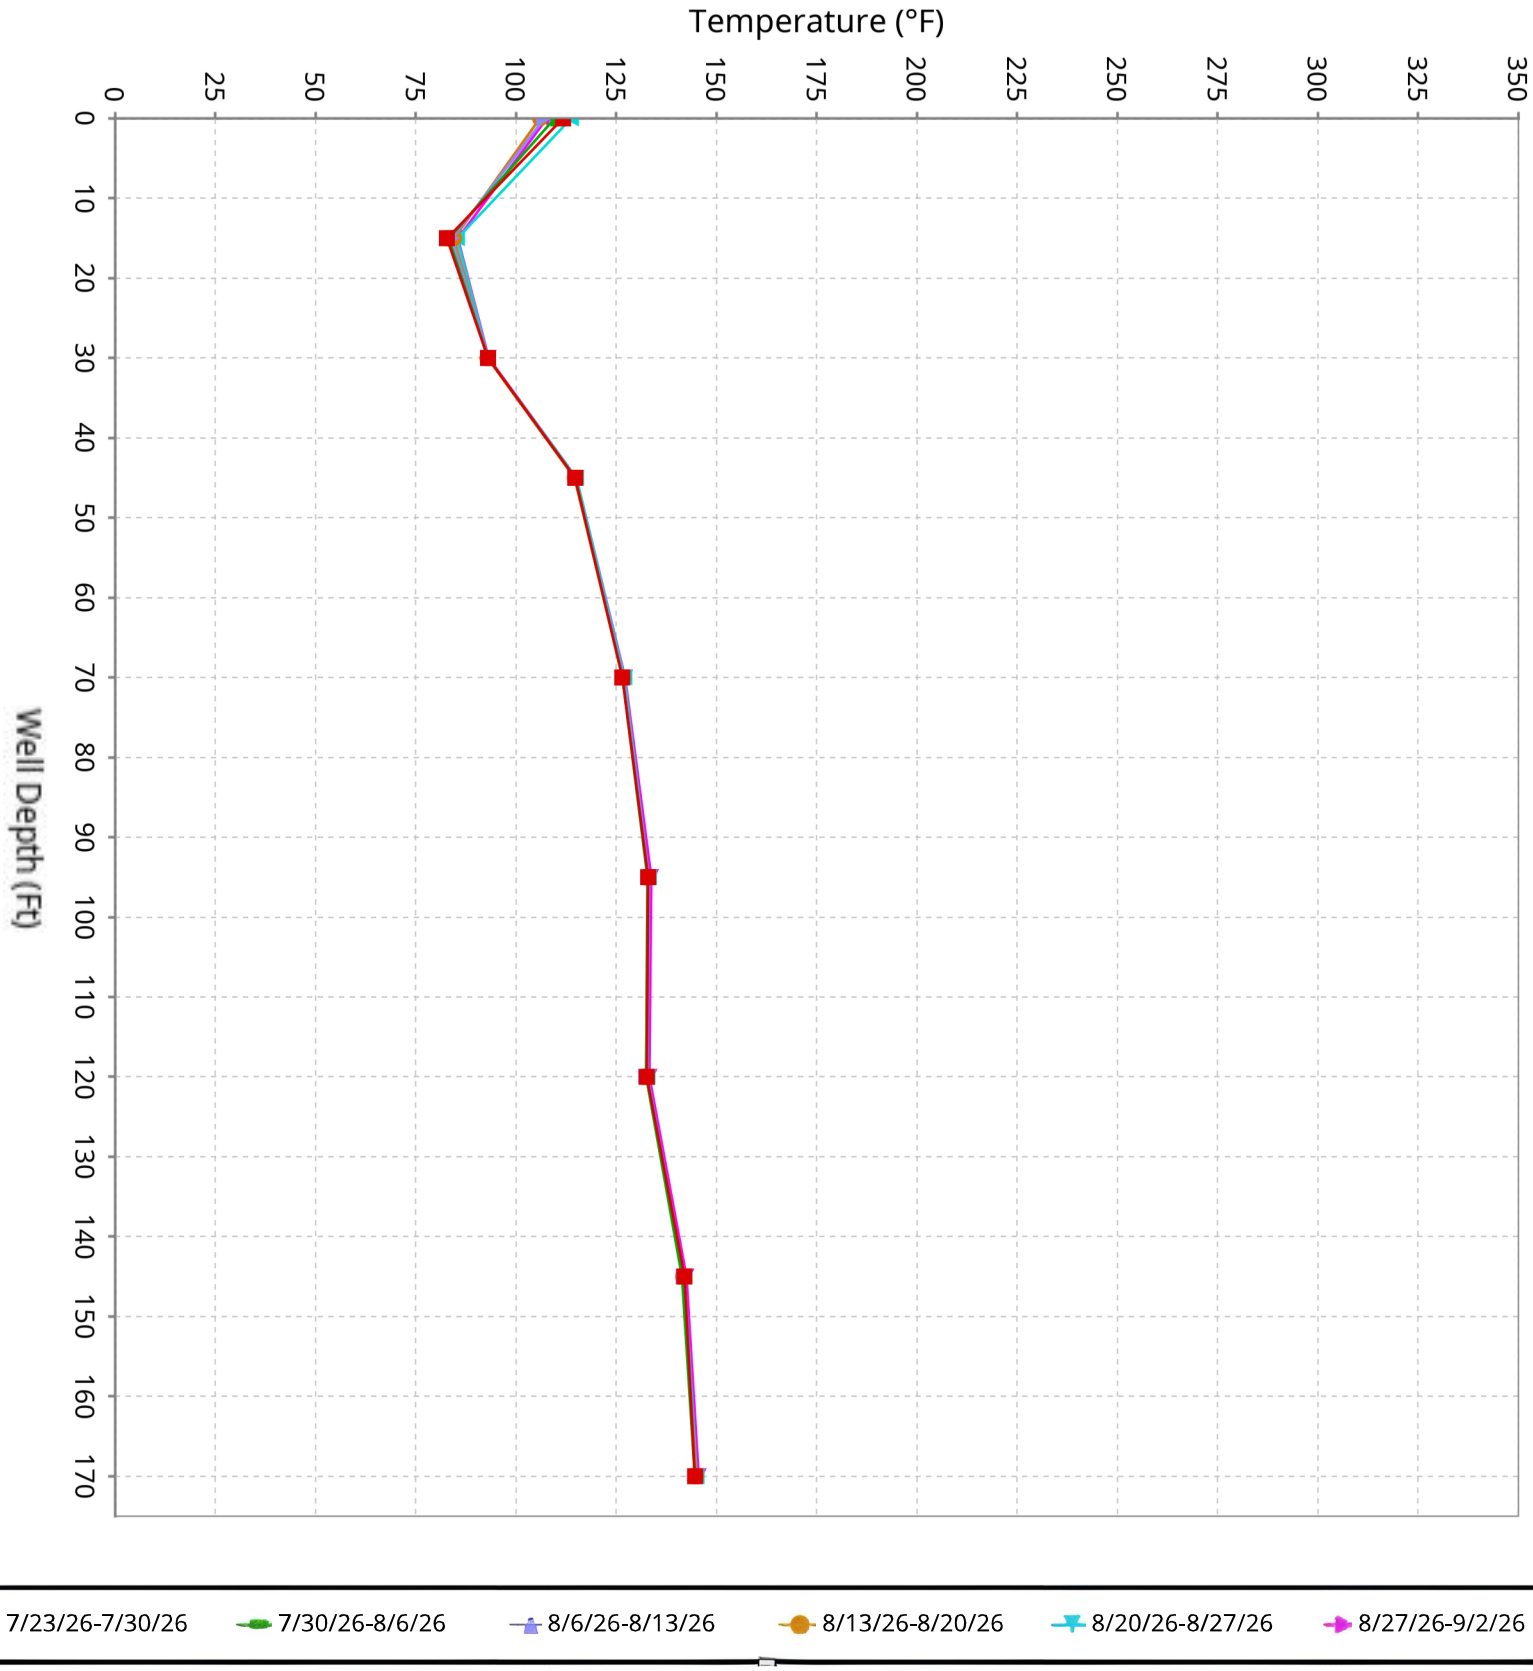

SCS ENGINEERS

Vertical Temperature Profiles from Temperature Probes atChiquita Landfill for TP-29


Maximum data for 7/23/2026 12:00 AM to 9/2/2026 12:00 AM

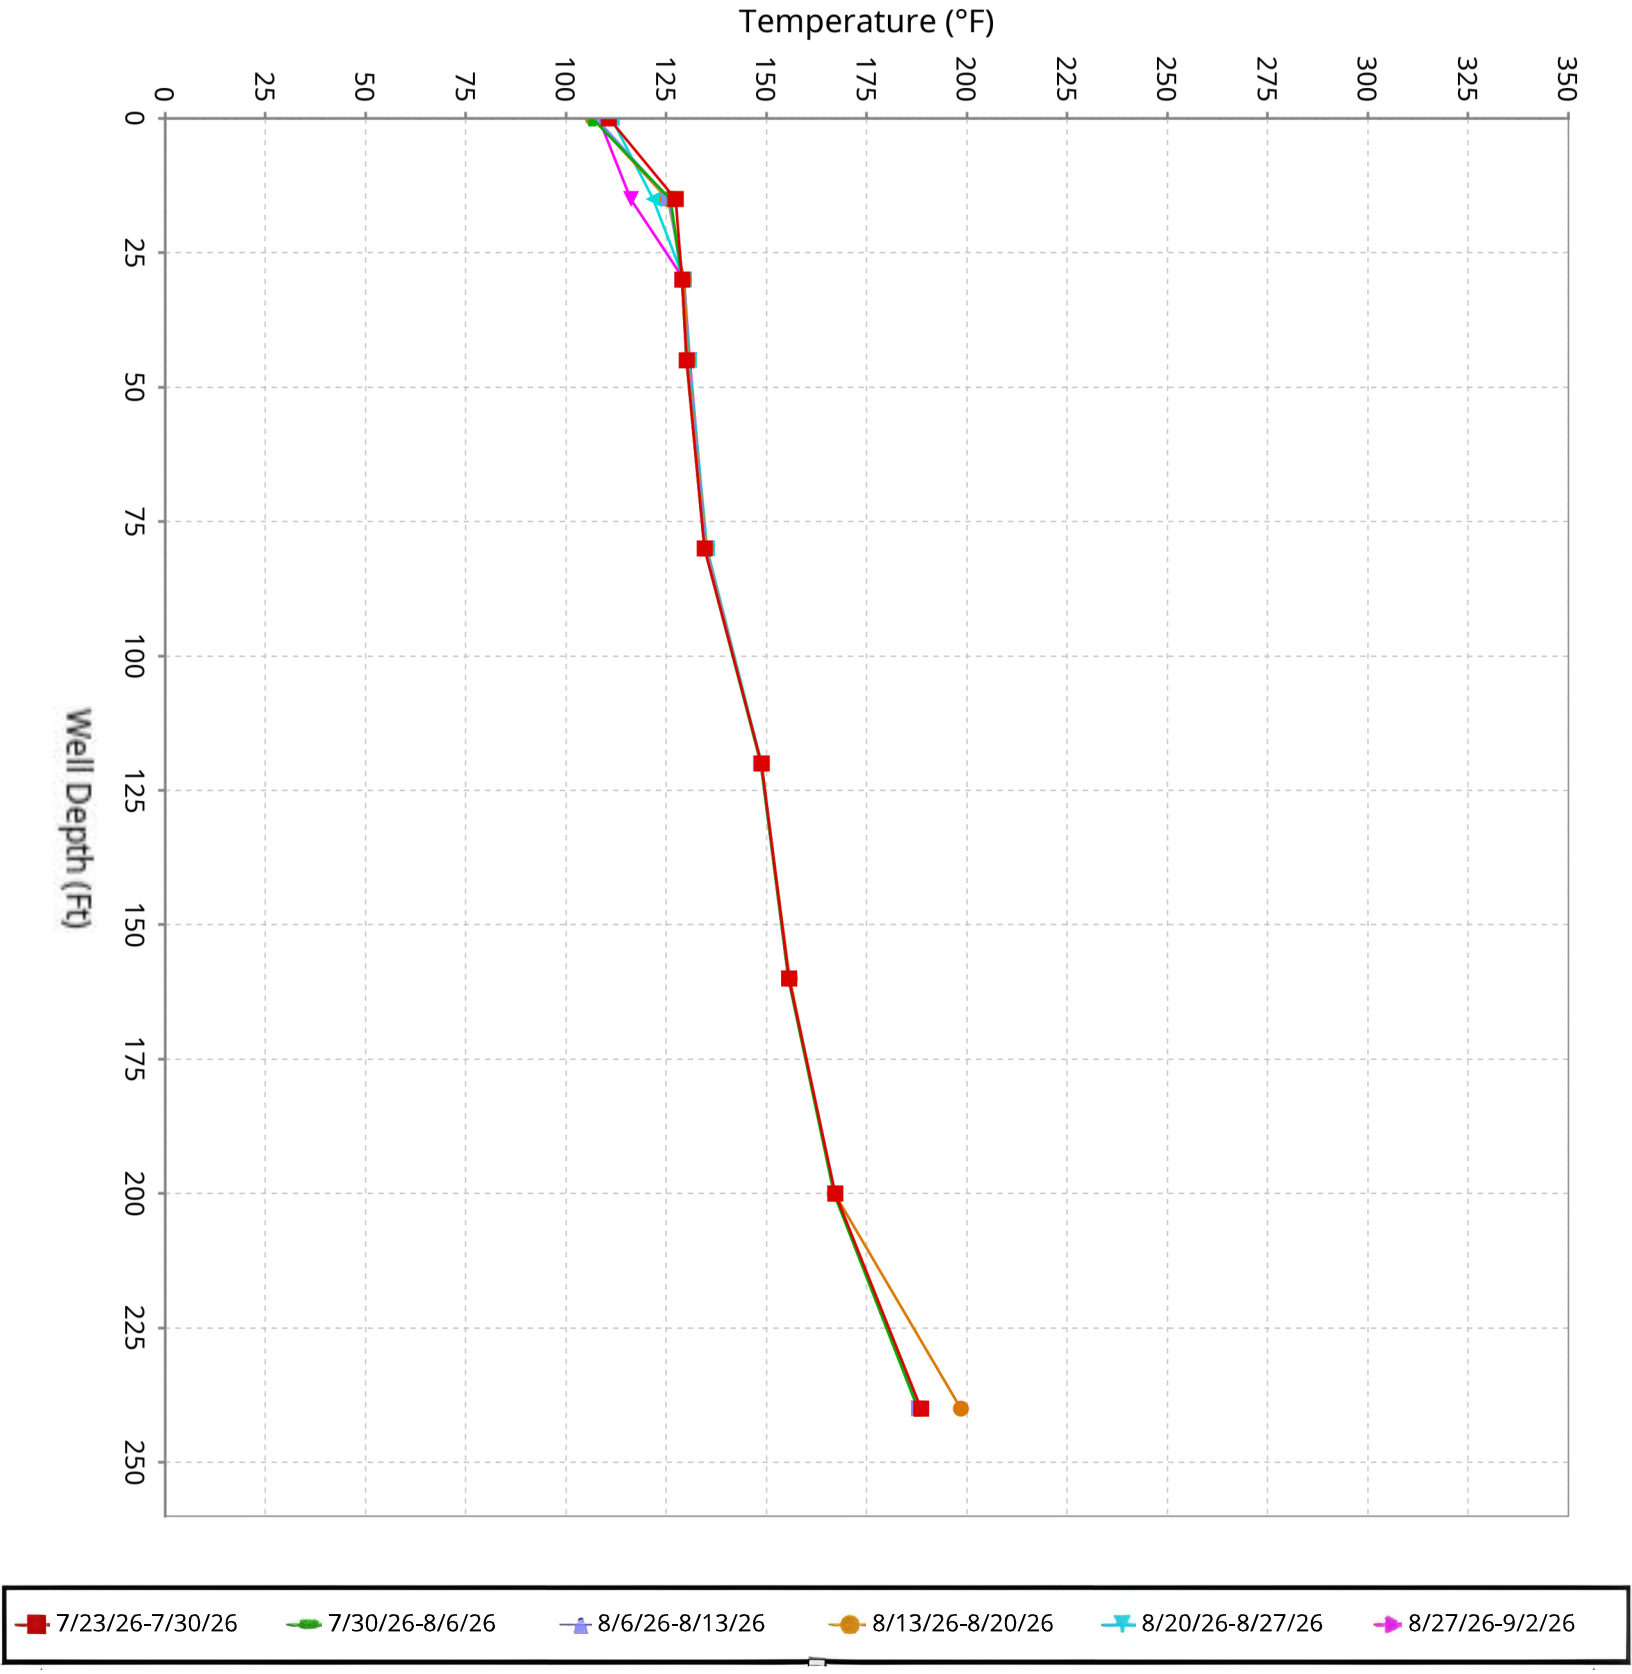

SCS ENGINEERS

Vertical Temperature Profiles from Temperature Probes atChiquita Landfill for TP-30


Maximum data for 7/23/2026 12:00 AM to 9/2/2026 12:00 AM

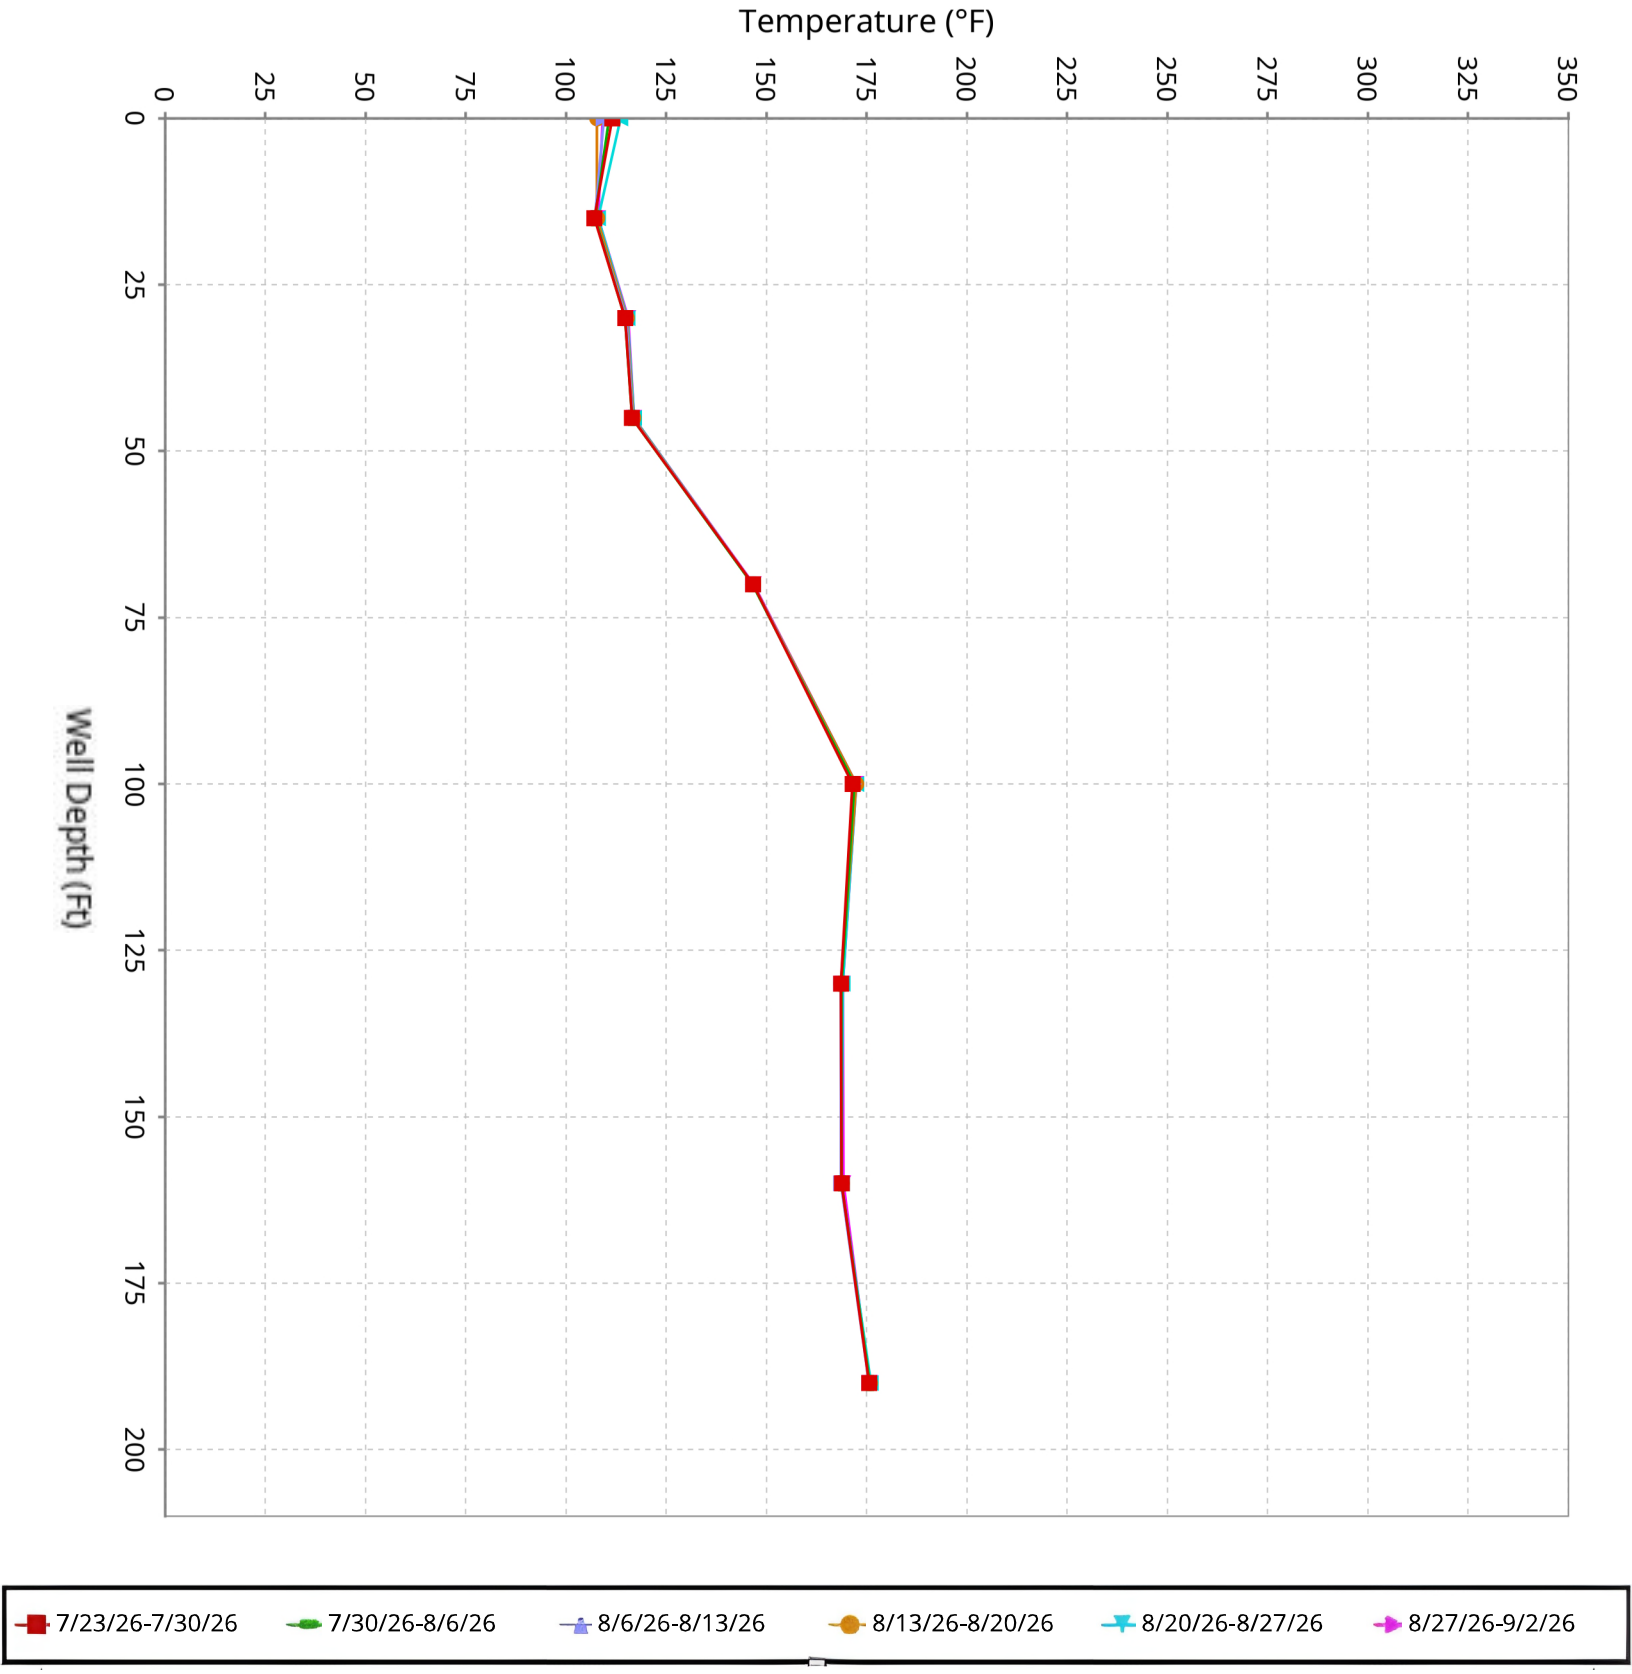

SCS ENGINEERS

Vertical Temperature Profiles from Temperature Probes atChiquita Landfill for TP-31


Maximum data for 7/23/2026 12:00 AM to 9/2/2026 12:00 AM

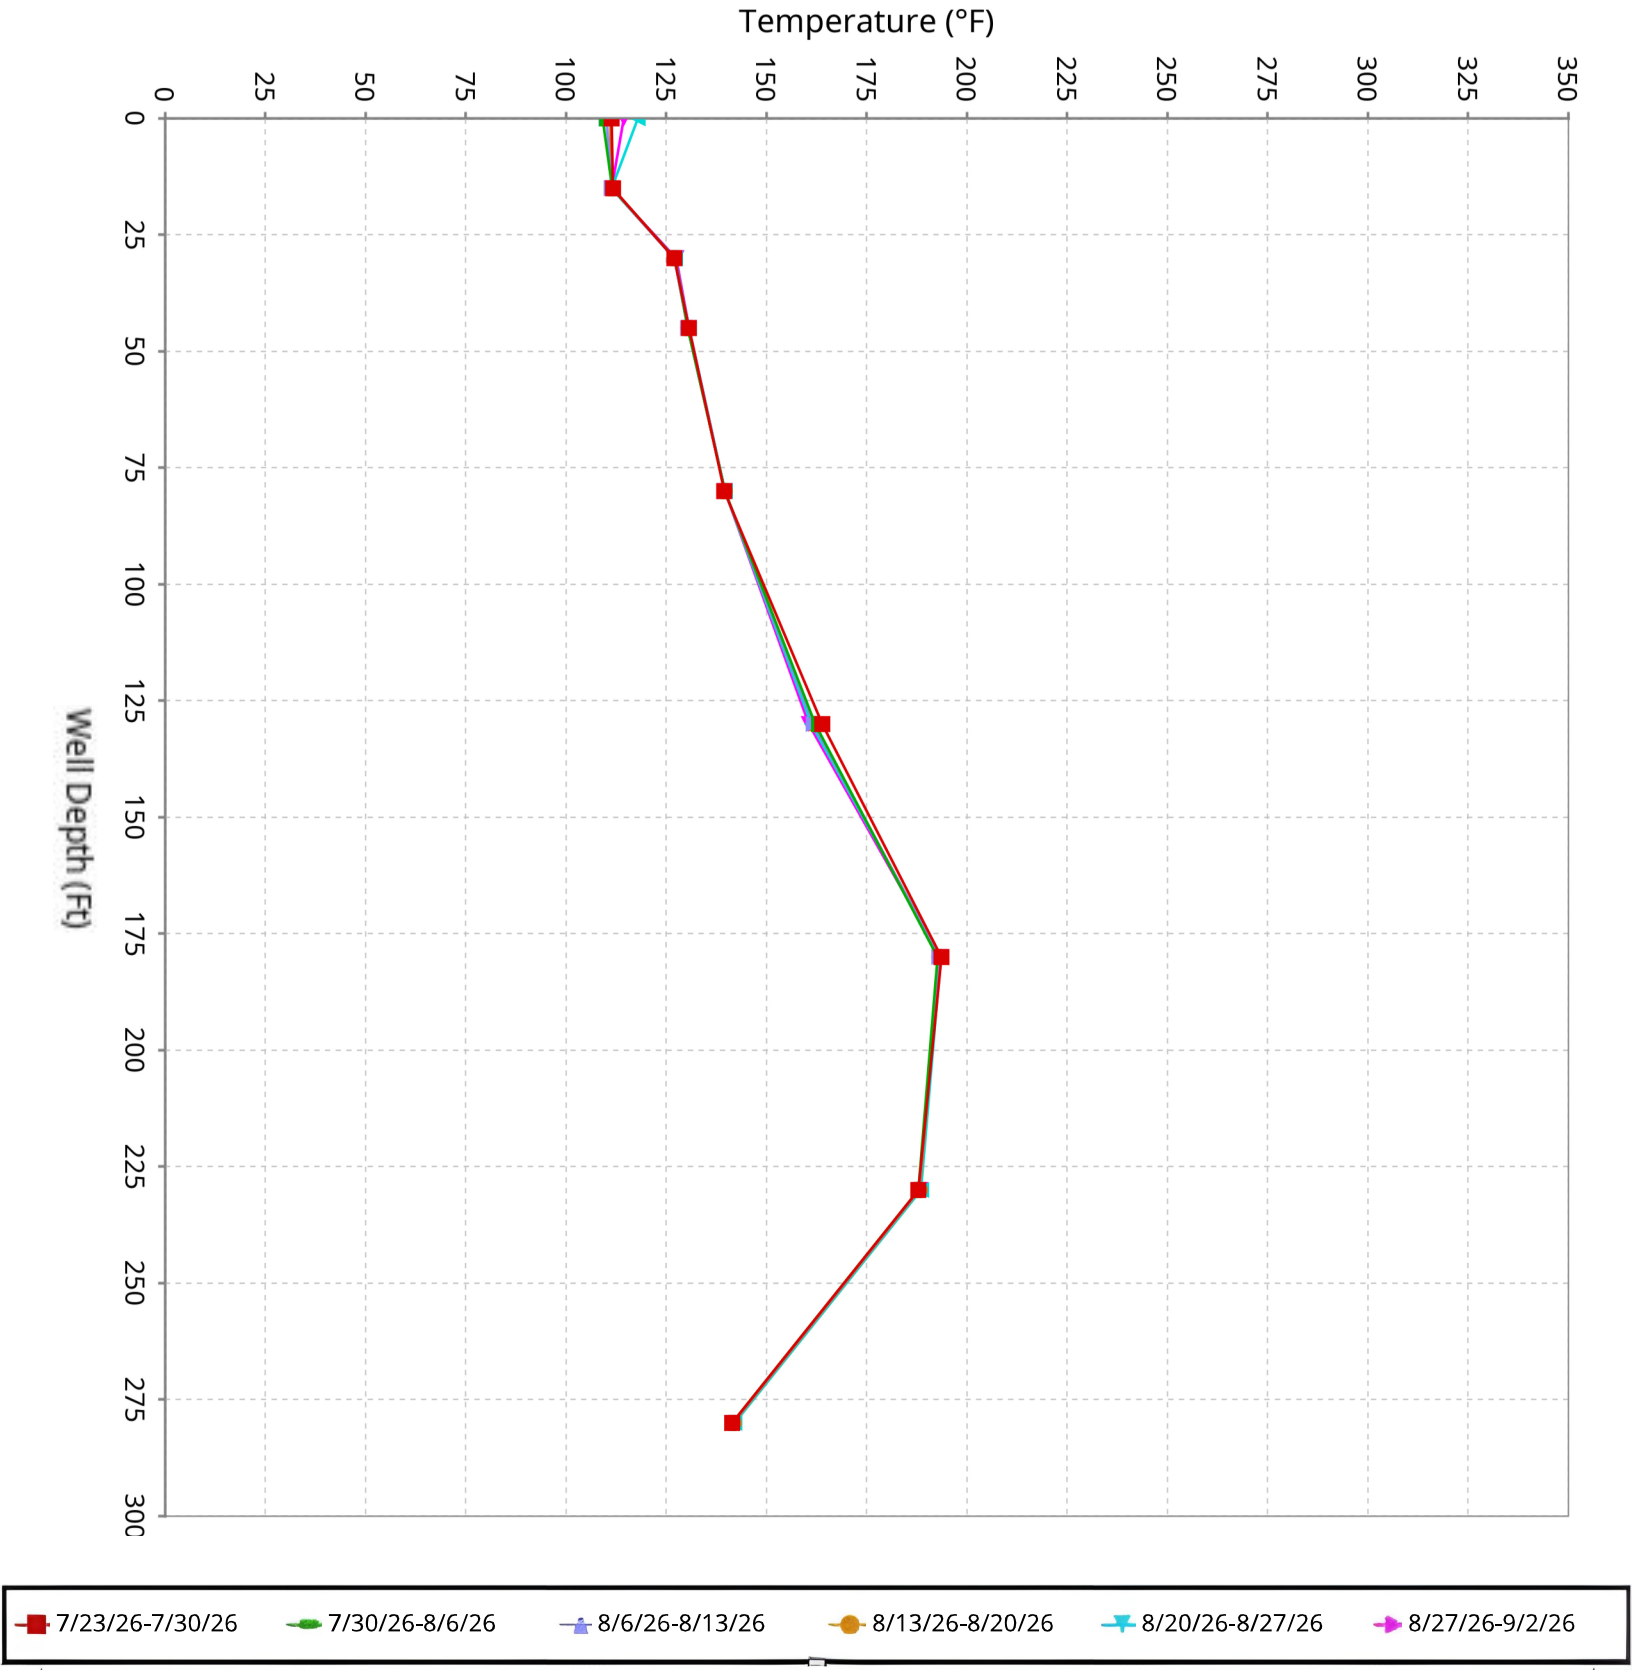

SCS ENGINEERS

Vertical Temperature Profiles from Temperature Probes atChiquita Landfill for TP-32


Maximum data for 7/23/2026 12:00 AM to 9/2/2026 12:00 AM

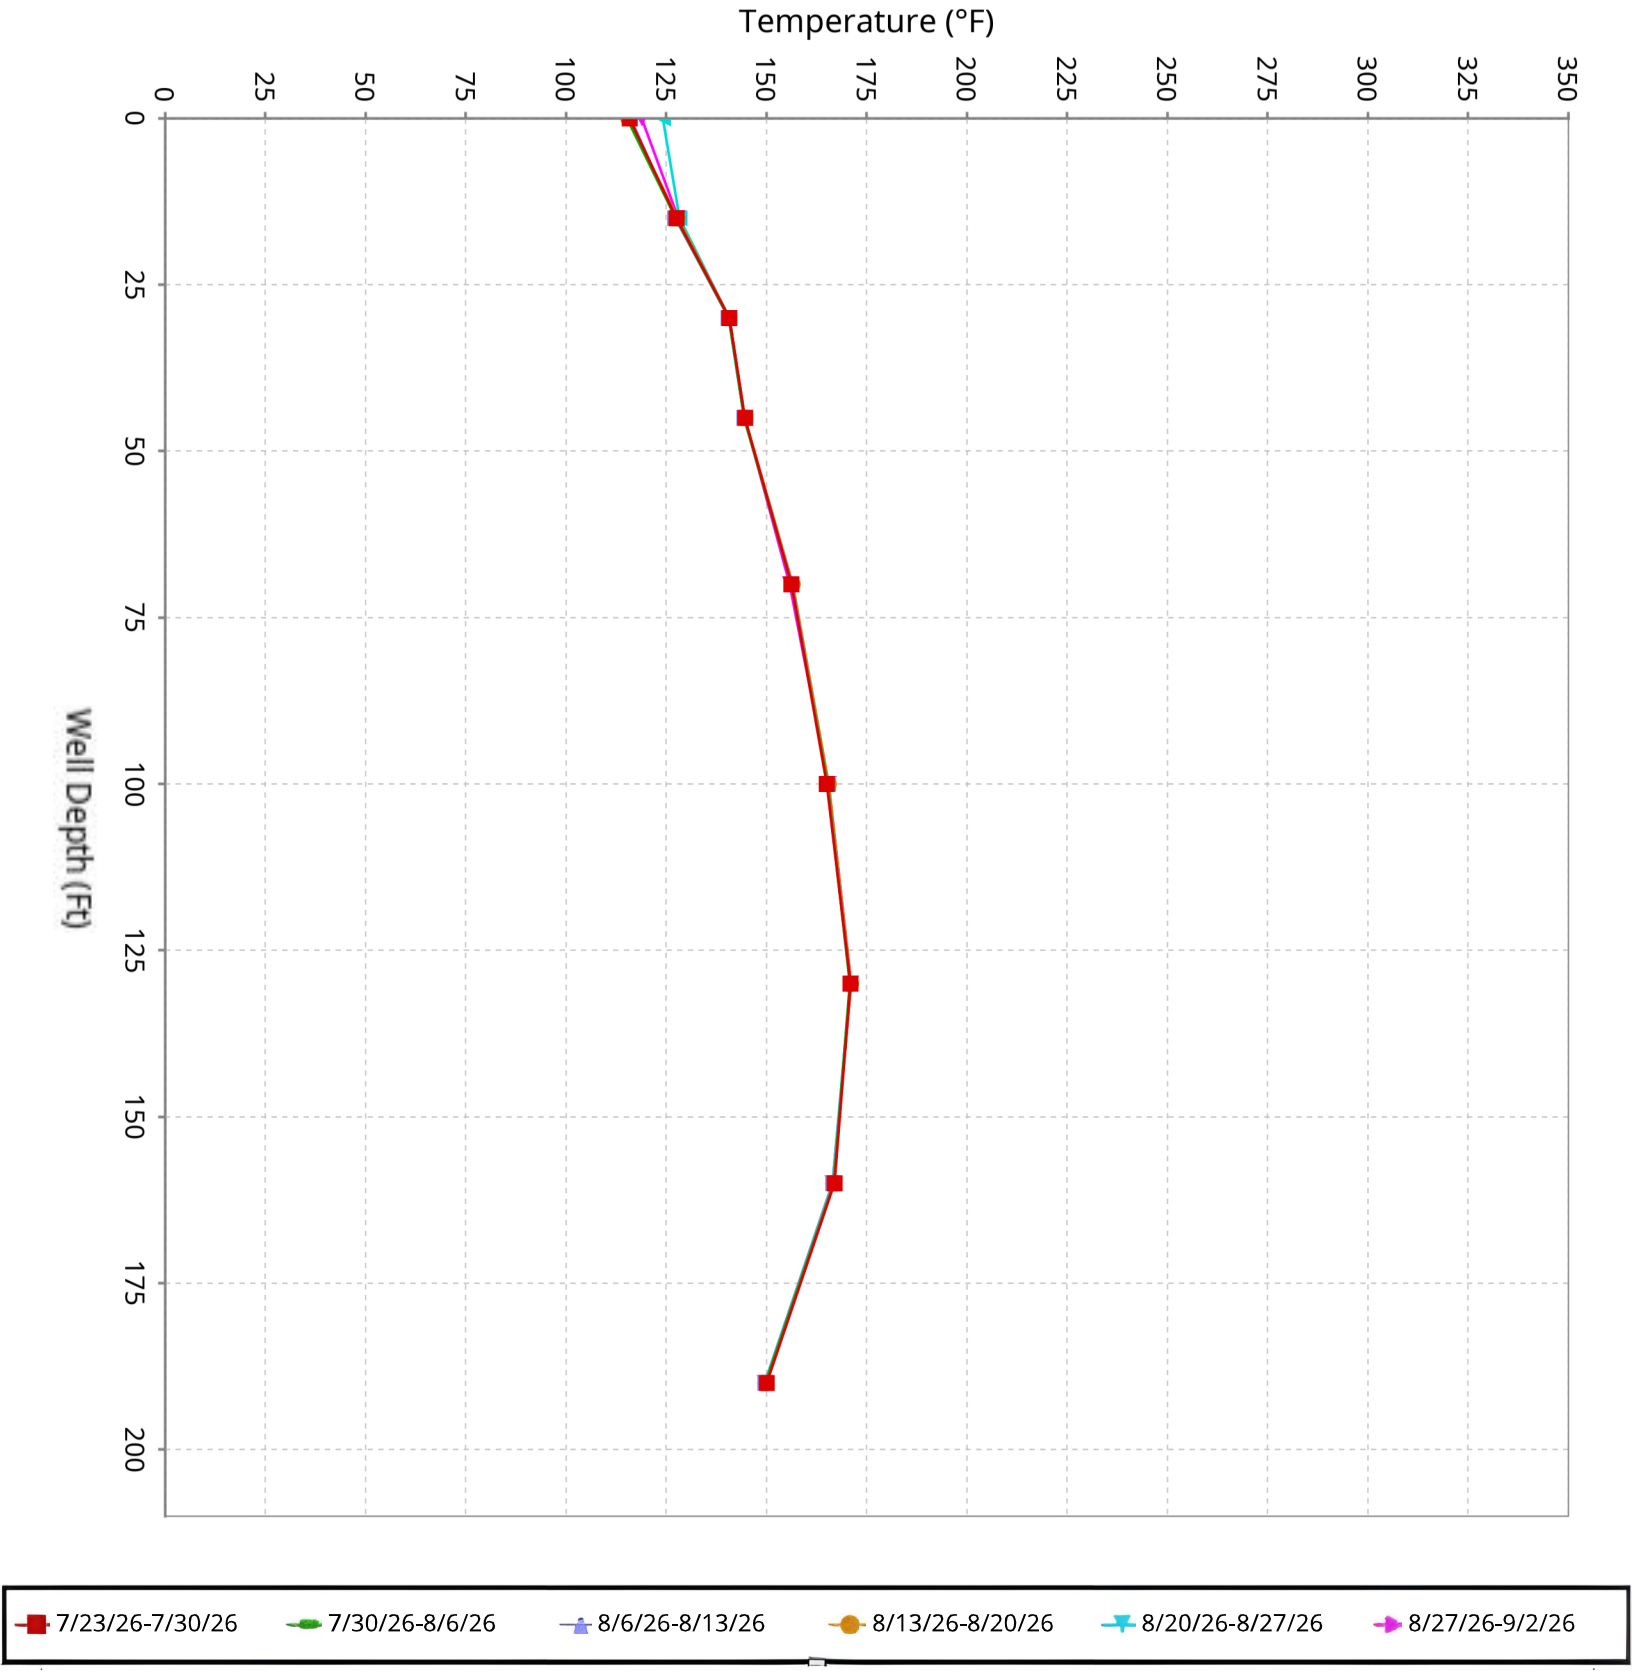

SCS ENGINEERS

Vertical Temperature Profiles from Temperature Probes atChiquita Landfill for TP-33


Maximum data for 7/23/2026 12:00 AM to 9/2/2026 12:00 AM

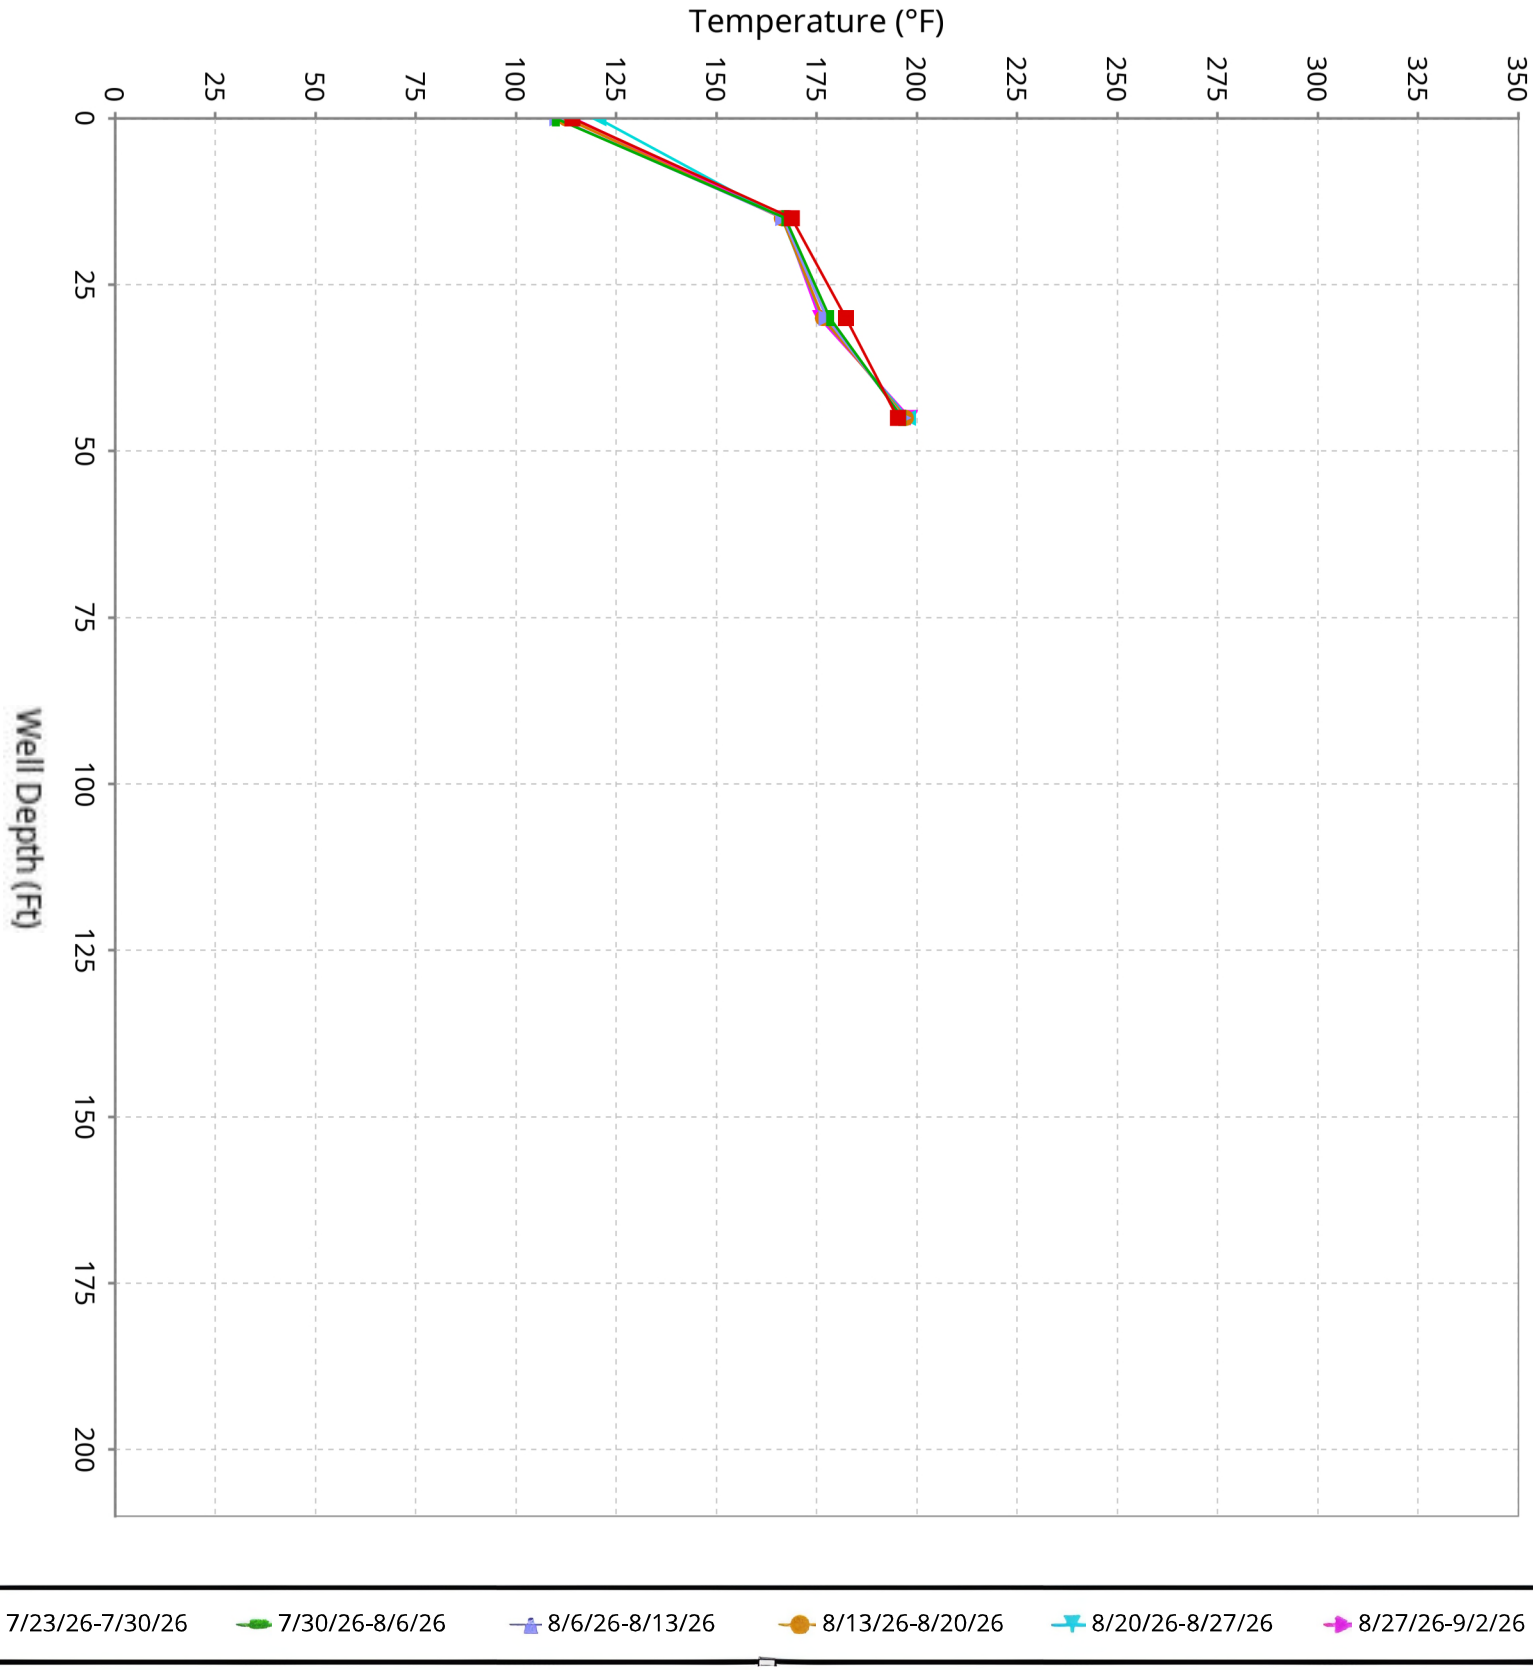

SCS ENGINEERS

Vertical Temperature Profiles from Temperature Probes atChiquita Landfill for TP-34


Maximum data for 7/23/2026 12:00 AM to 9/2/2026 12:00 AM

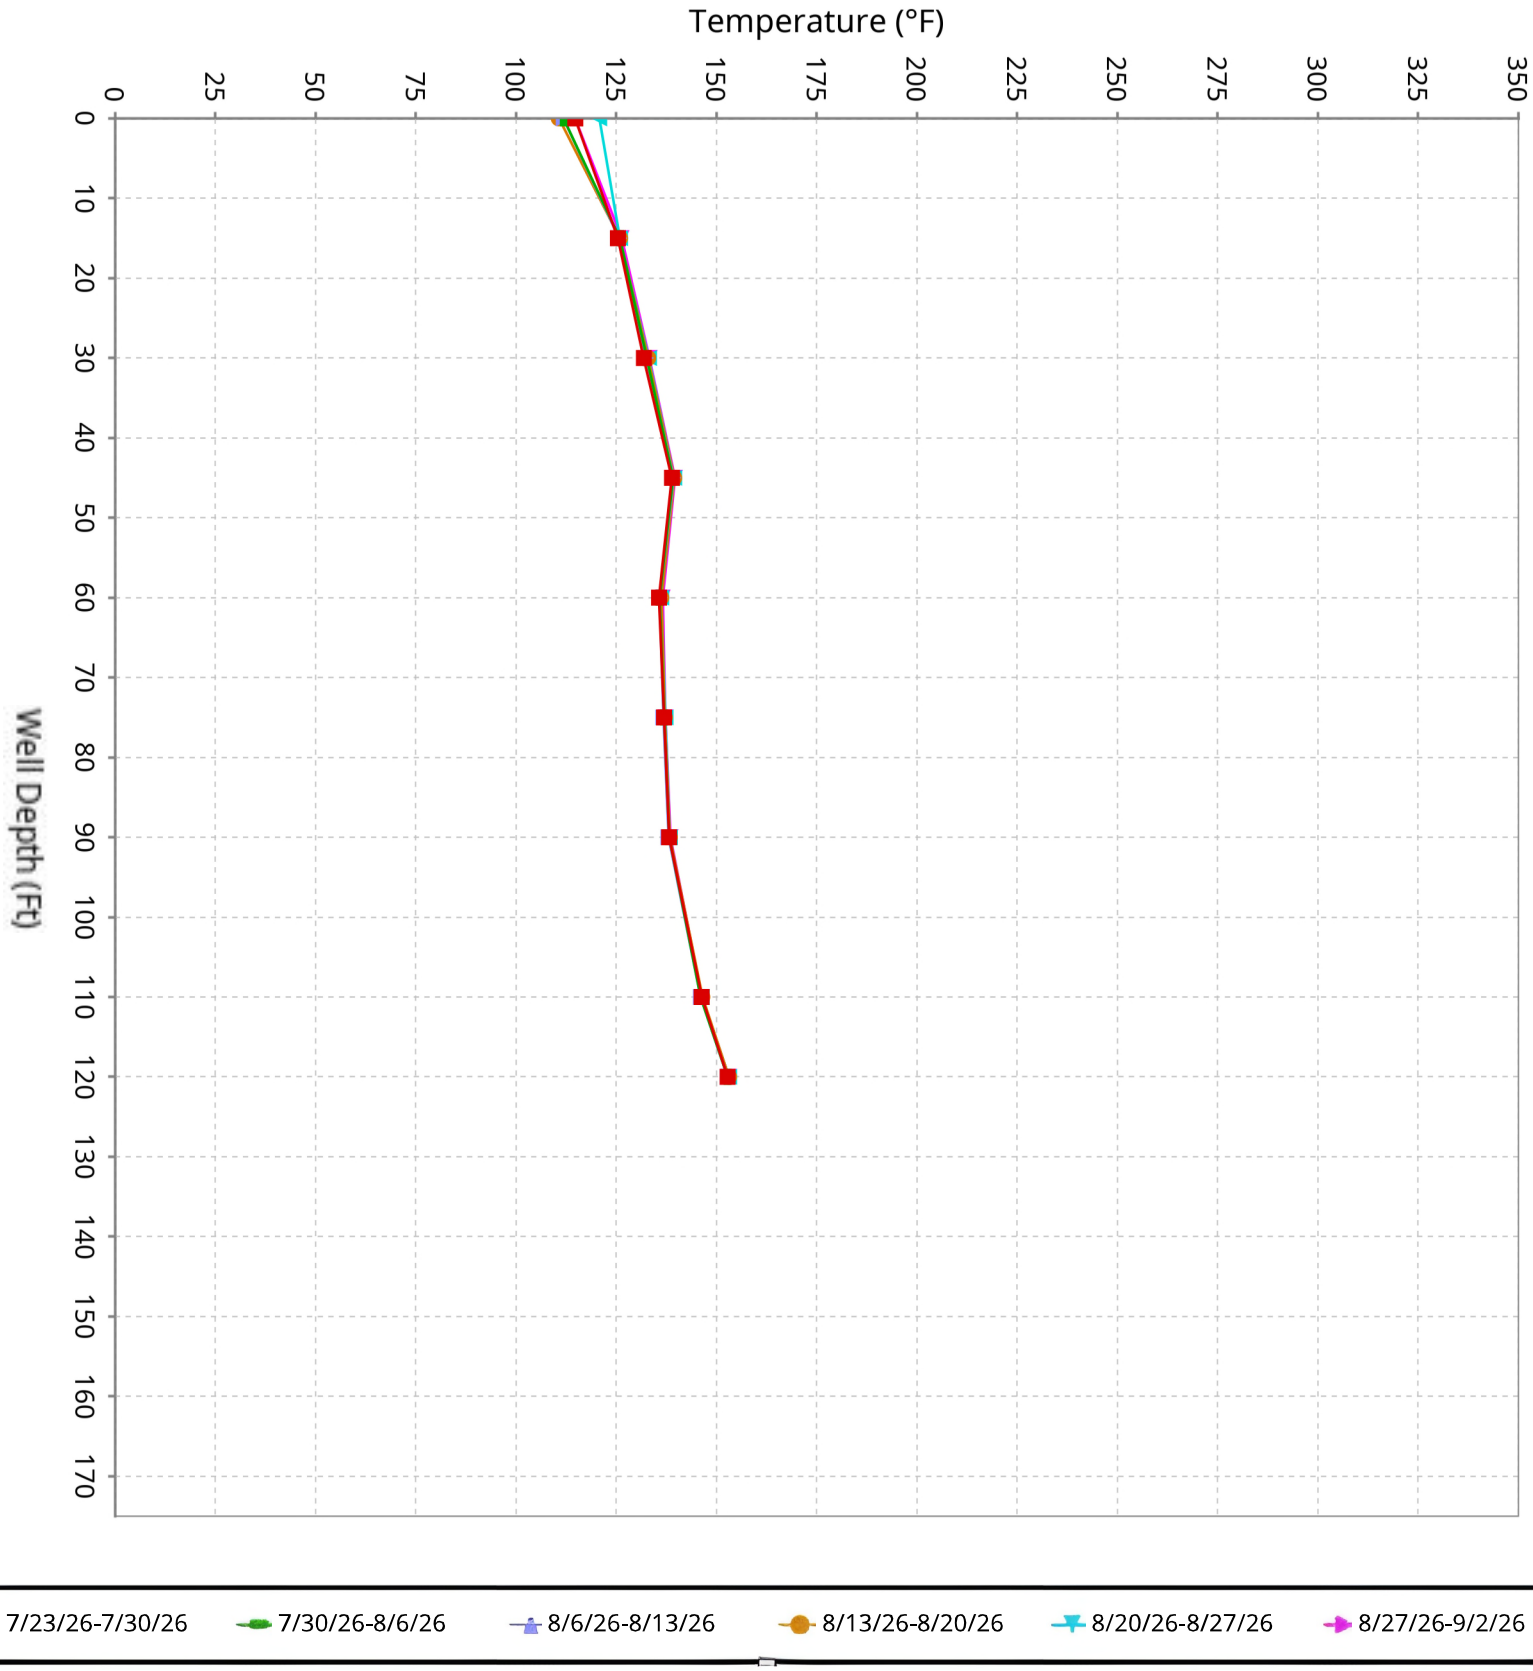

SCS ENGINEERS

Vertical Temperature Profiles from Temperature Probes atChiquita Landfill for TP-35


Maximum data for 7/23/2026 12:00 AM to 9/2/2026 12:00 AM

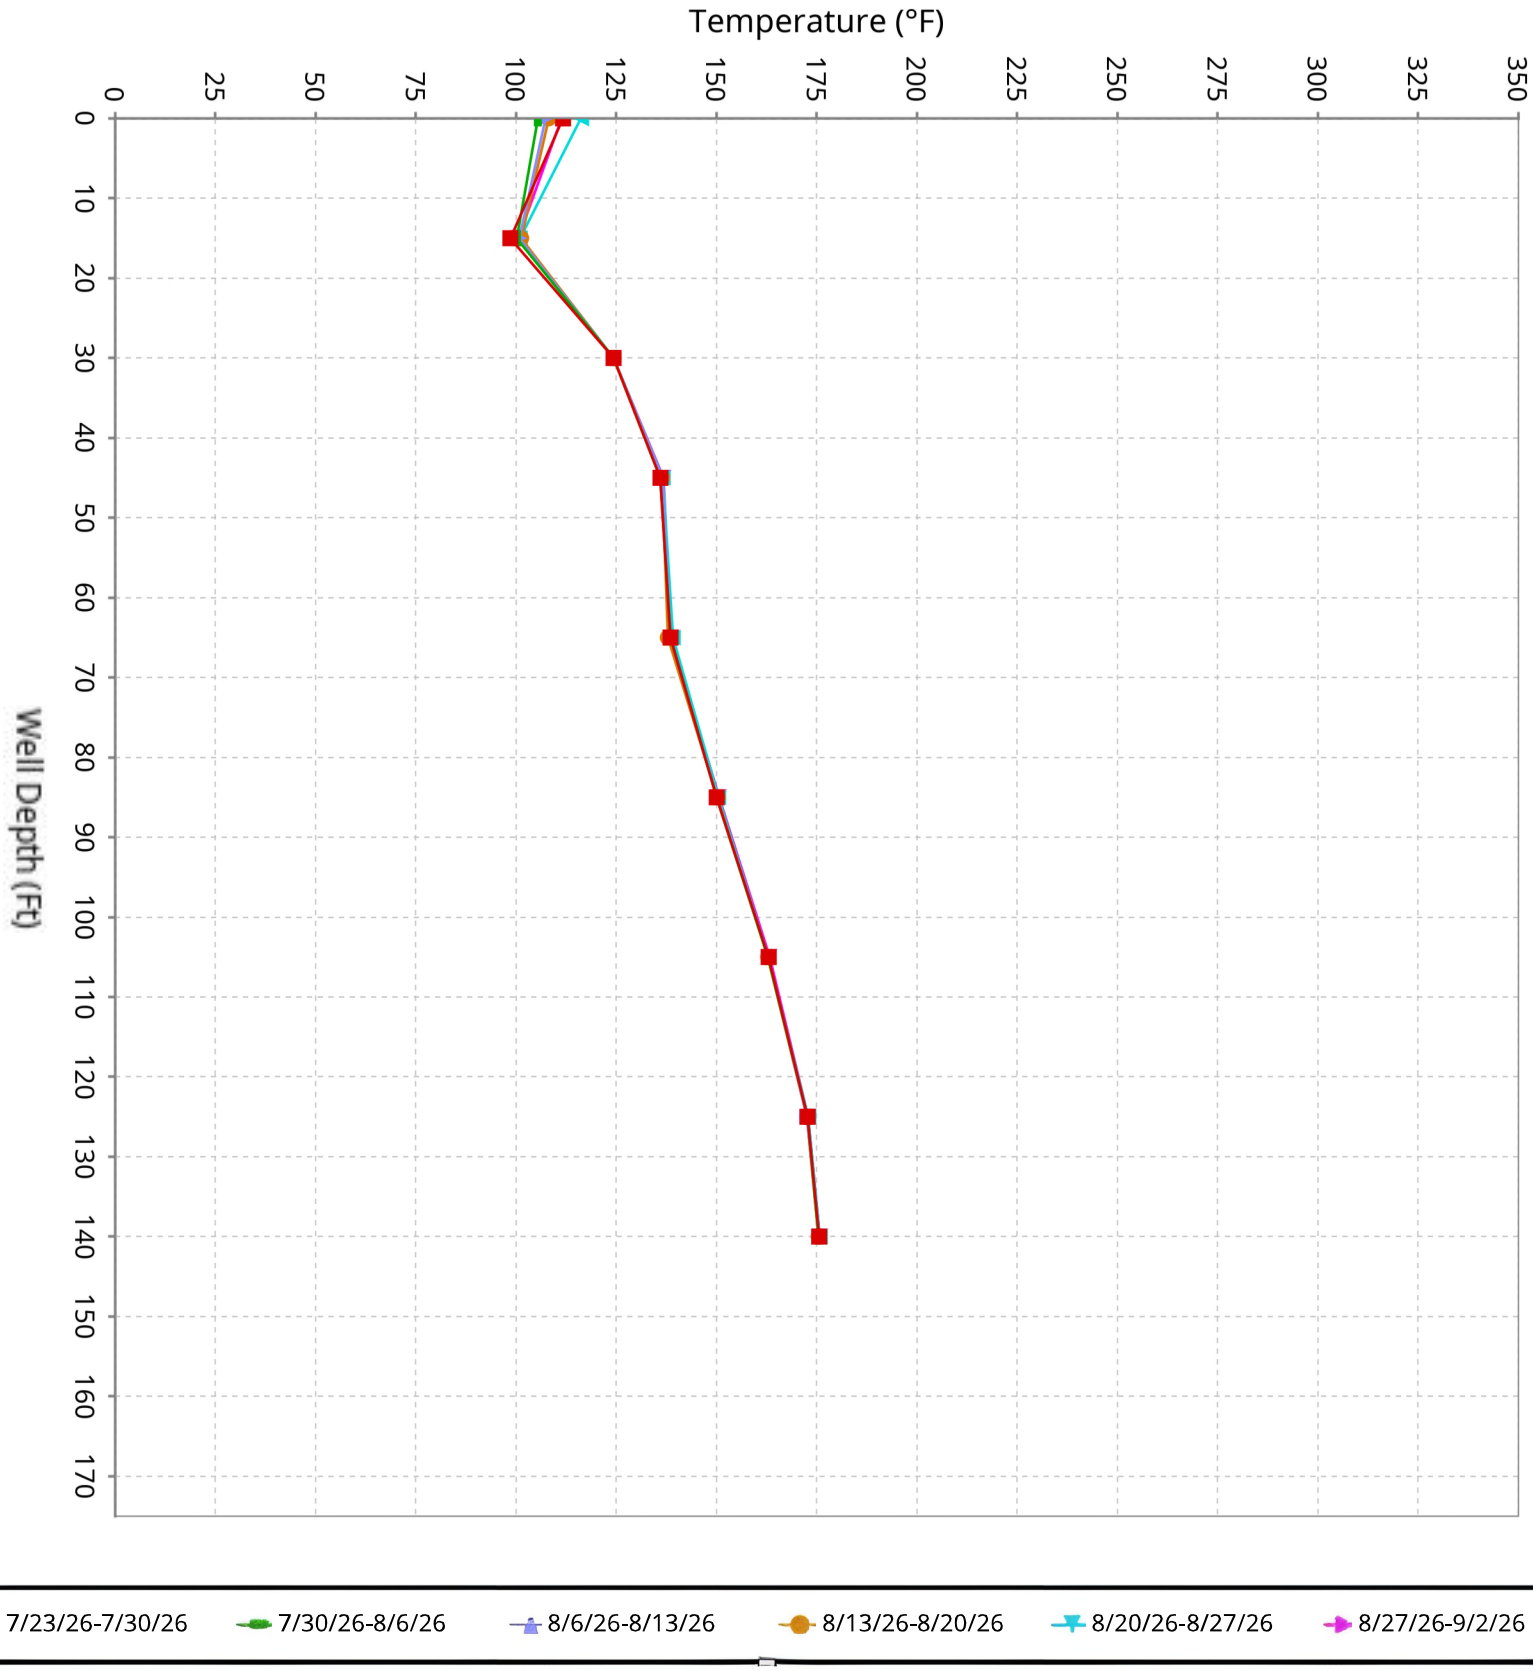

SCS ENGINEERS

Vertical Temperature Profiles from Temperature Probes atChiquita Landfill for TP-36


Maximum data for 7/23/2026 12:00 AM to 9/2/2026 12:00 AM

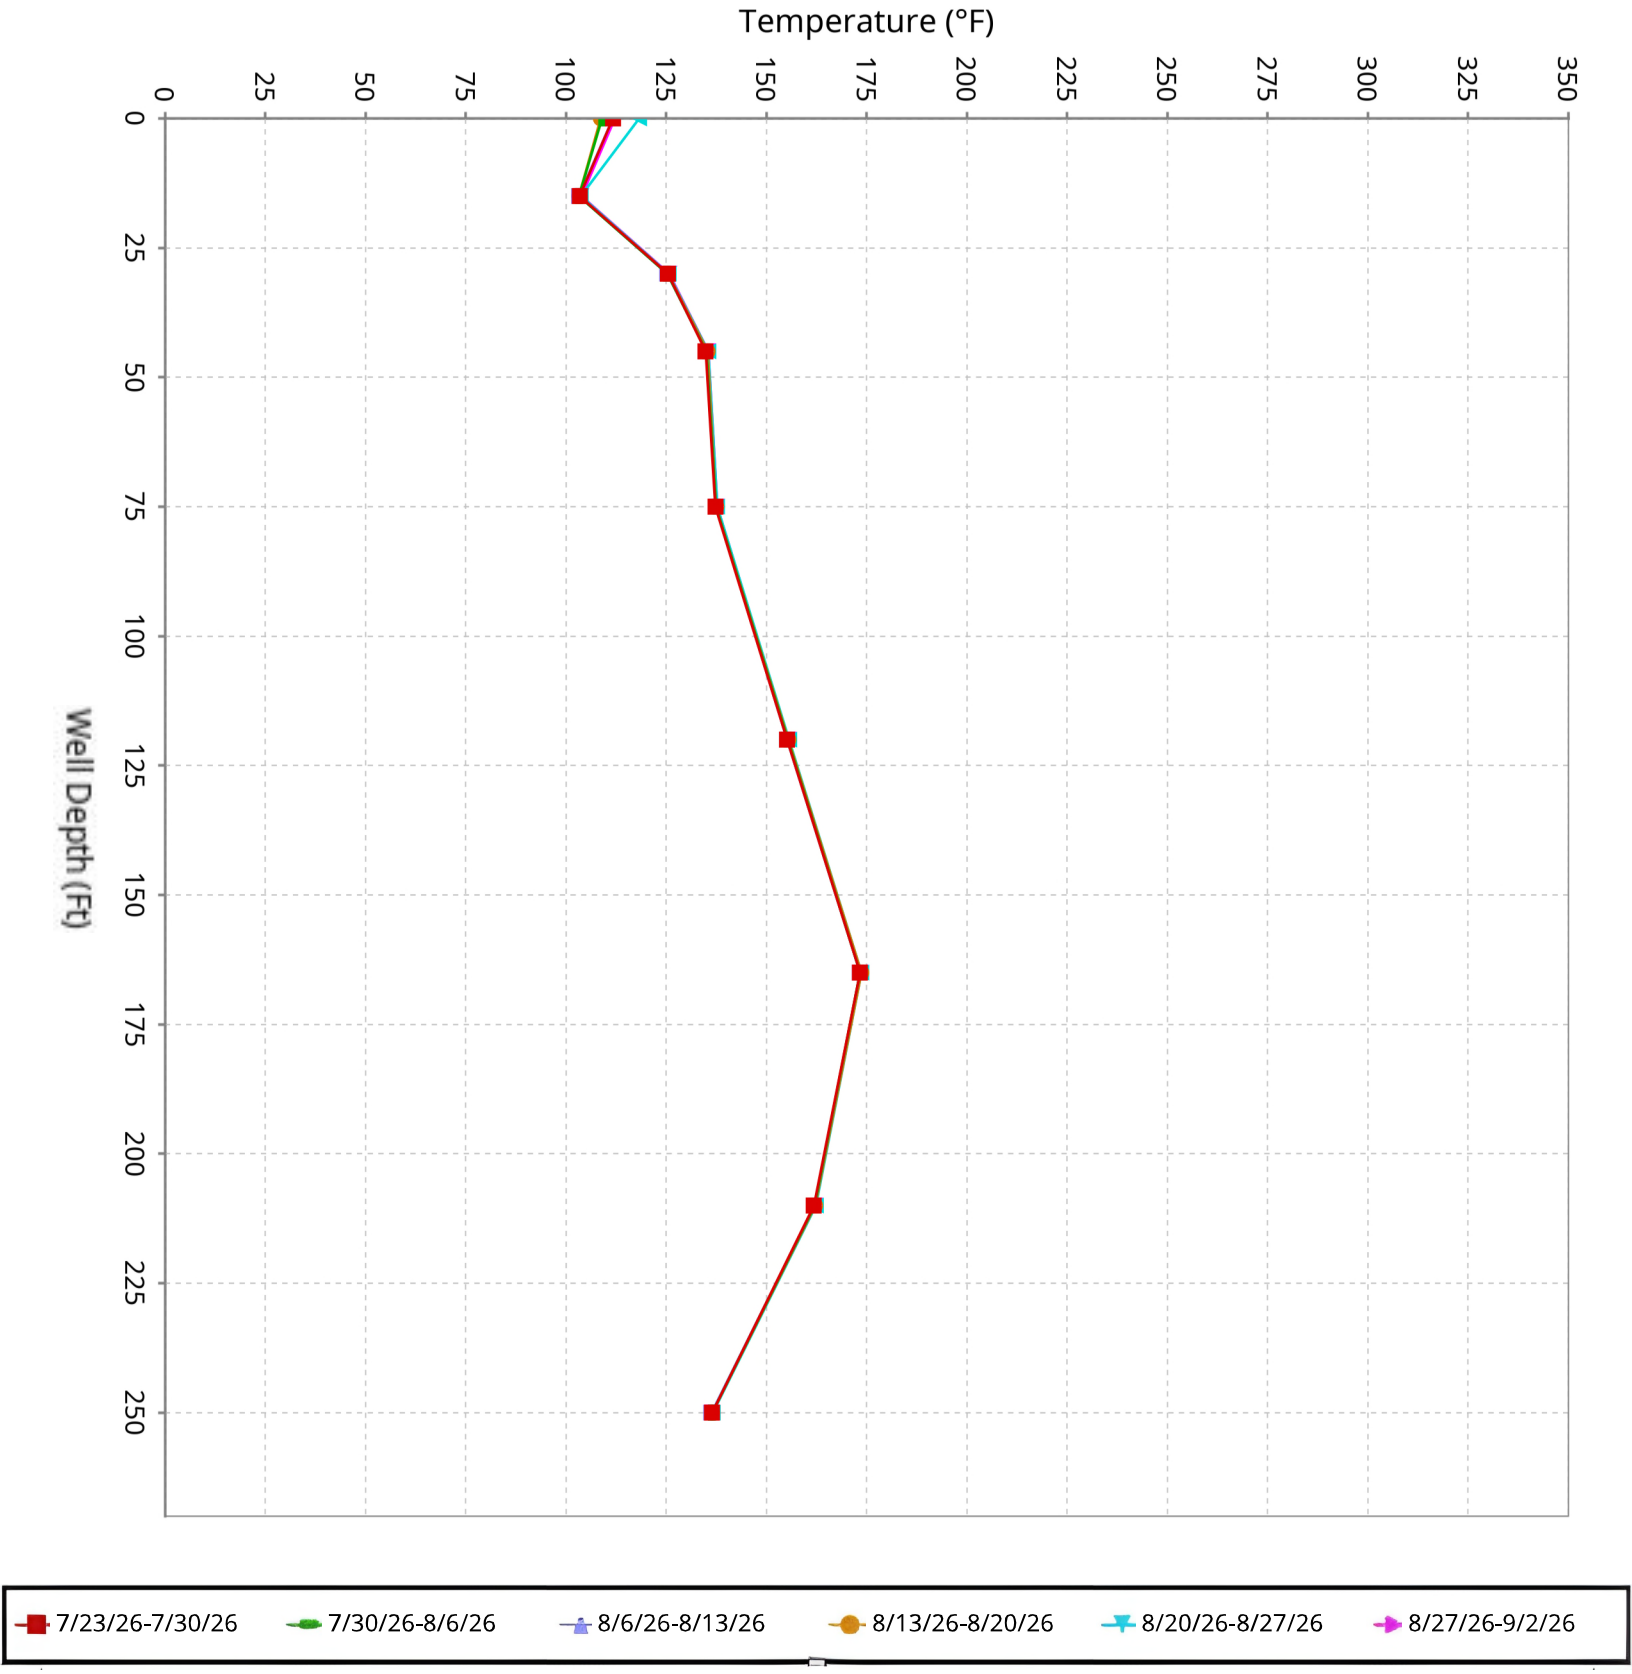

SCS ENGINEERS

Vertical Temperature Profiles from Temperature Probes atChiquita Landfill for TP-37


Maximum data for 7/23/2026 12:00 AM to 9/2/2026 12:00 AM

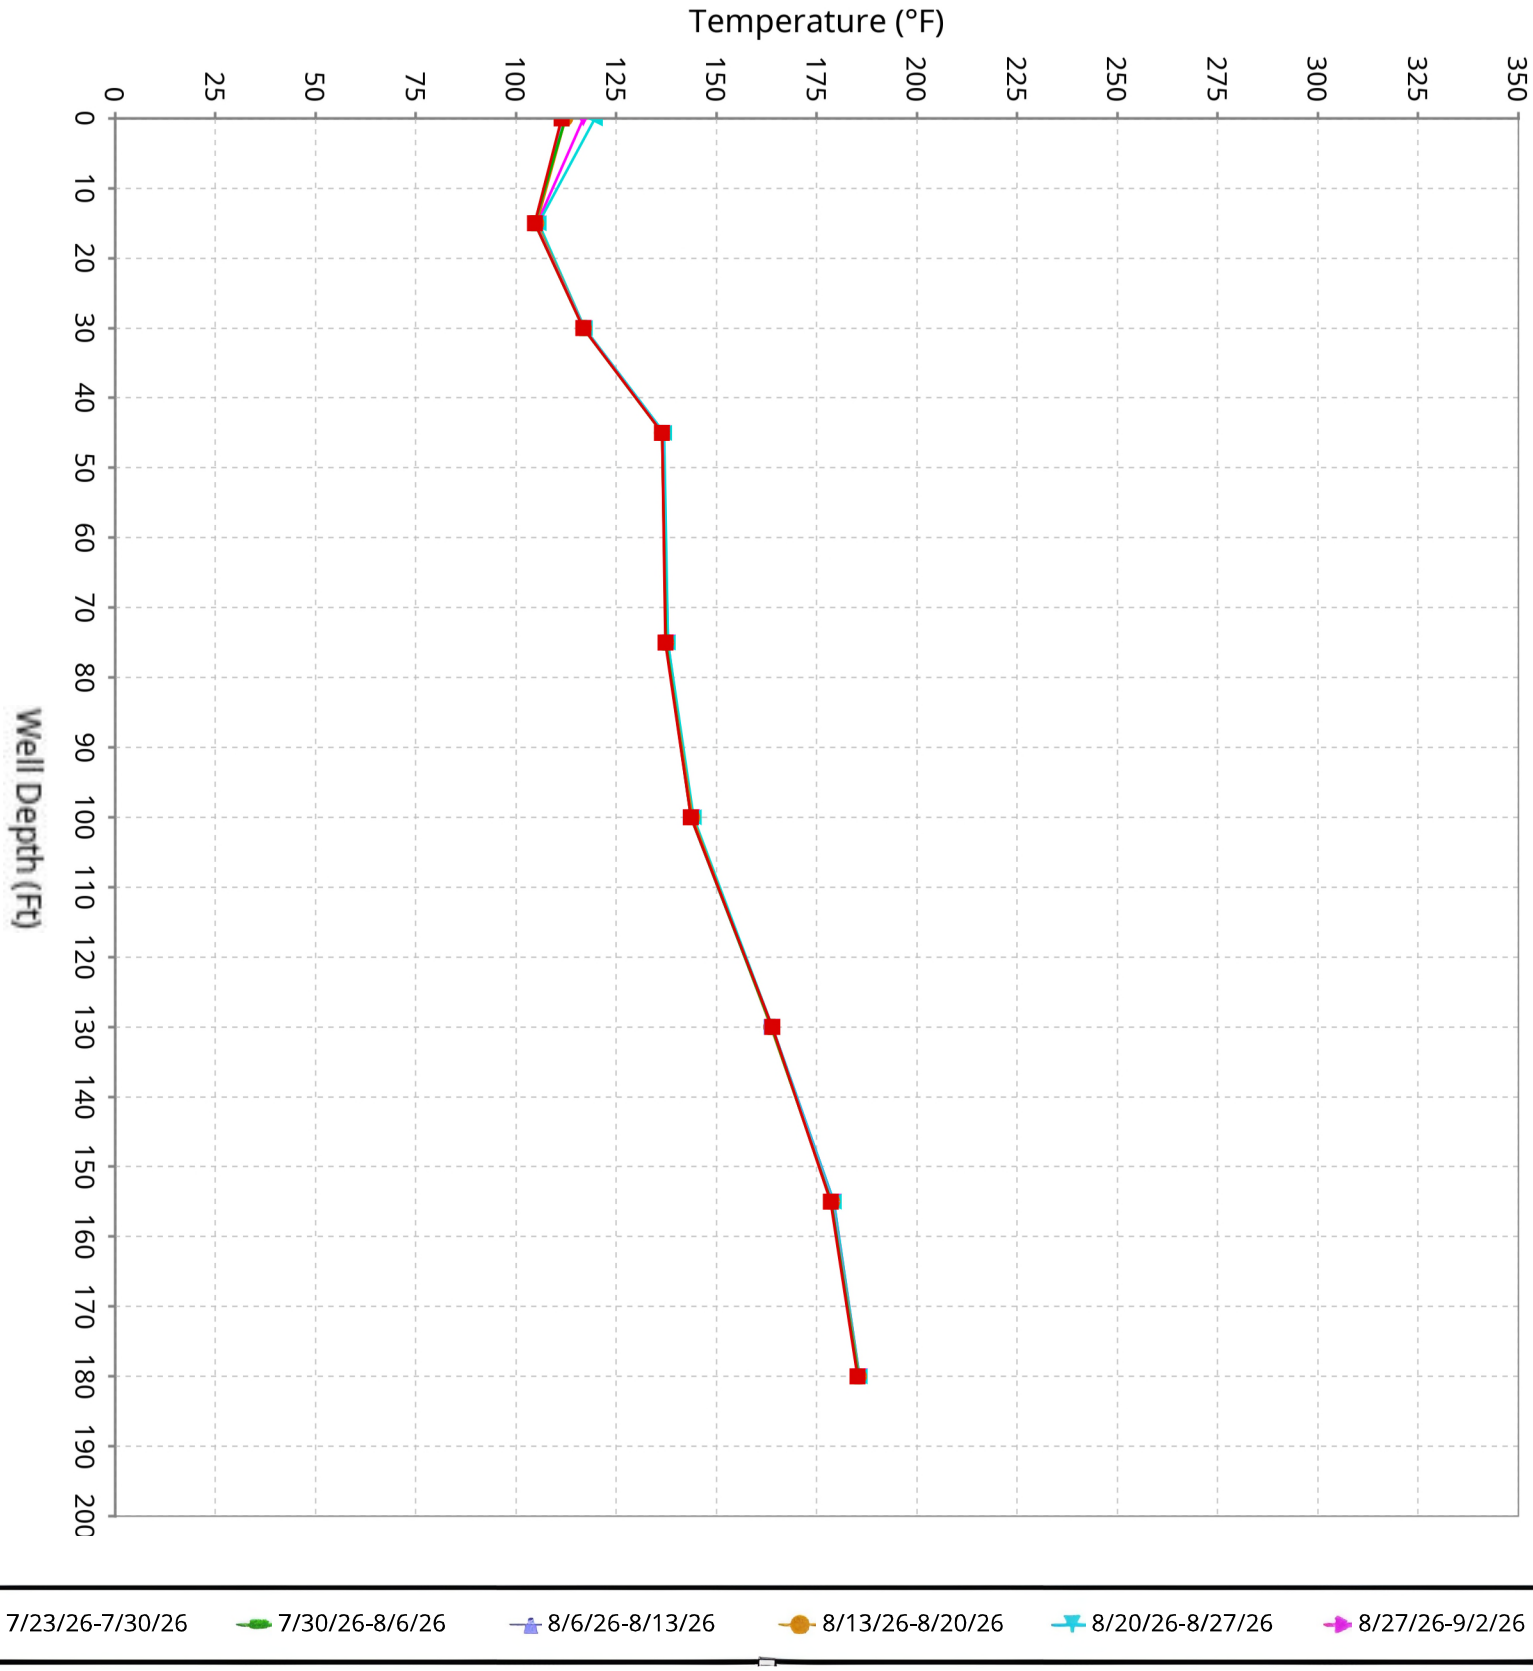

SCS ENGINEERS

Vertical Temperature Profiles from Temperature Probes atChiquita Landfill for TP-38


Maximum data for 7/23/2026 12:00 AM to 9/2/2026 12:00 AM

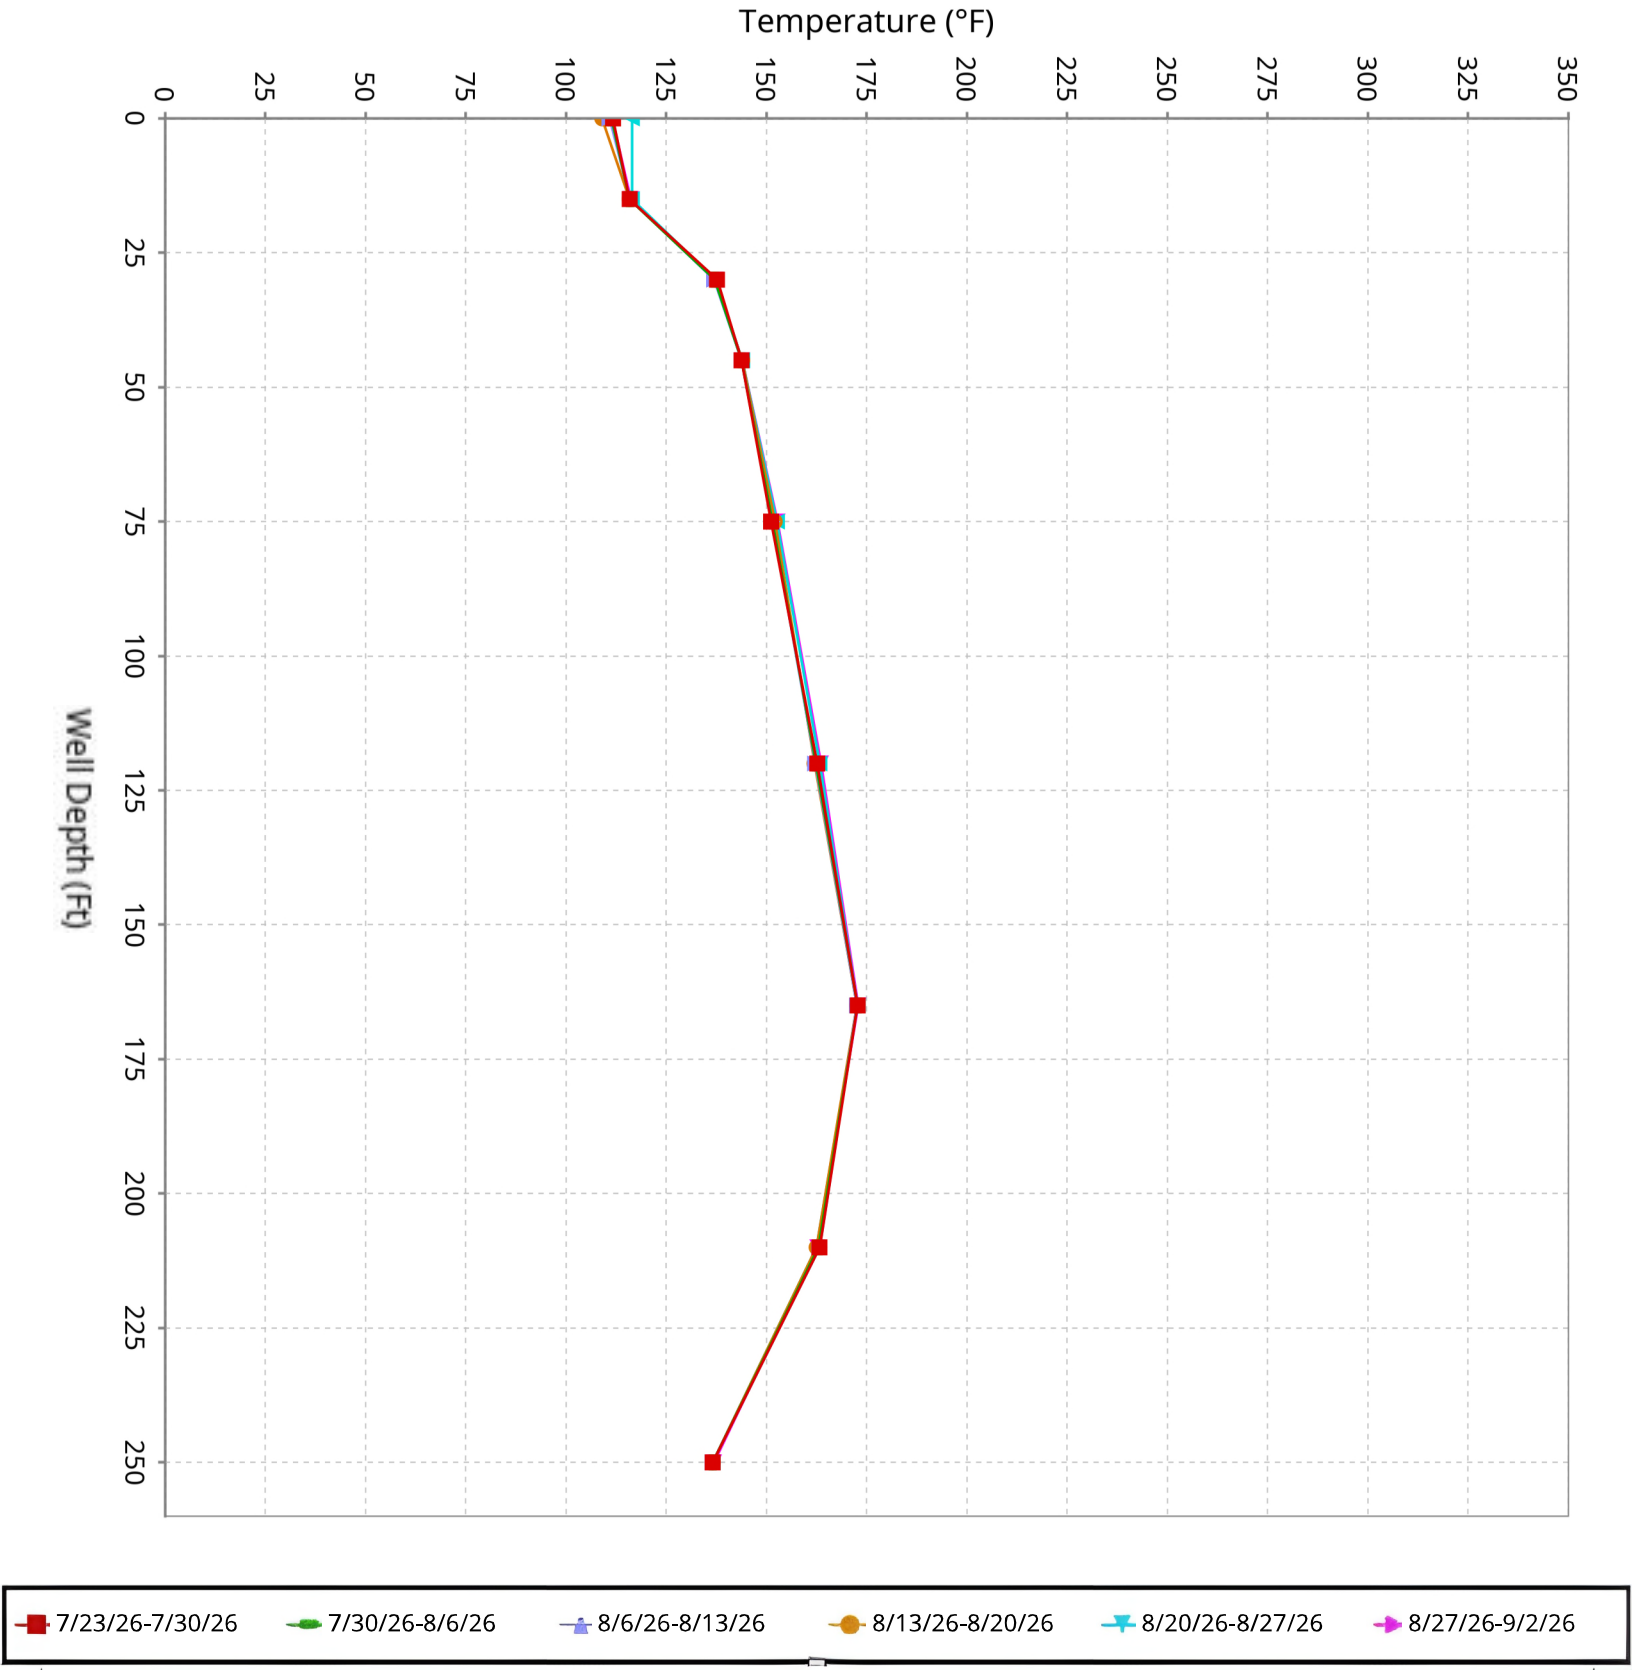

SCS ENGINEERS

Vertical Temperature Profiles from Temperature Probes atChiquita Landfill for TP-39


Maximum data for 7/23/2026 12:00 AM to 9/2/2026 12:00 AM

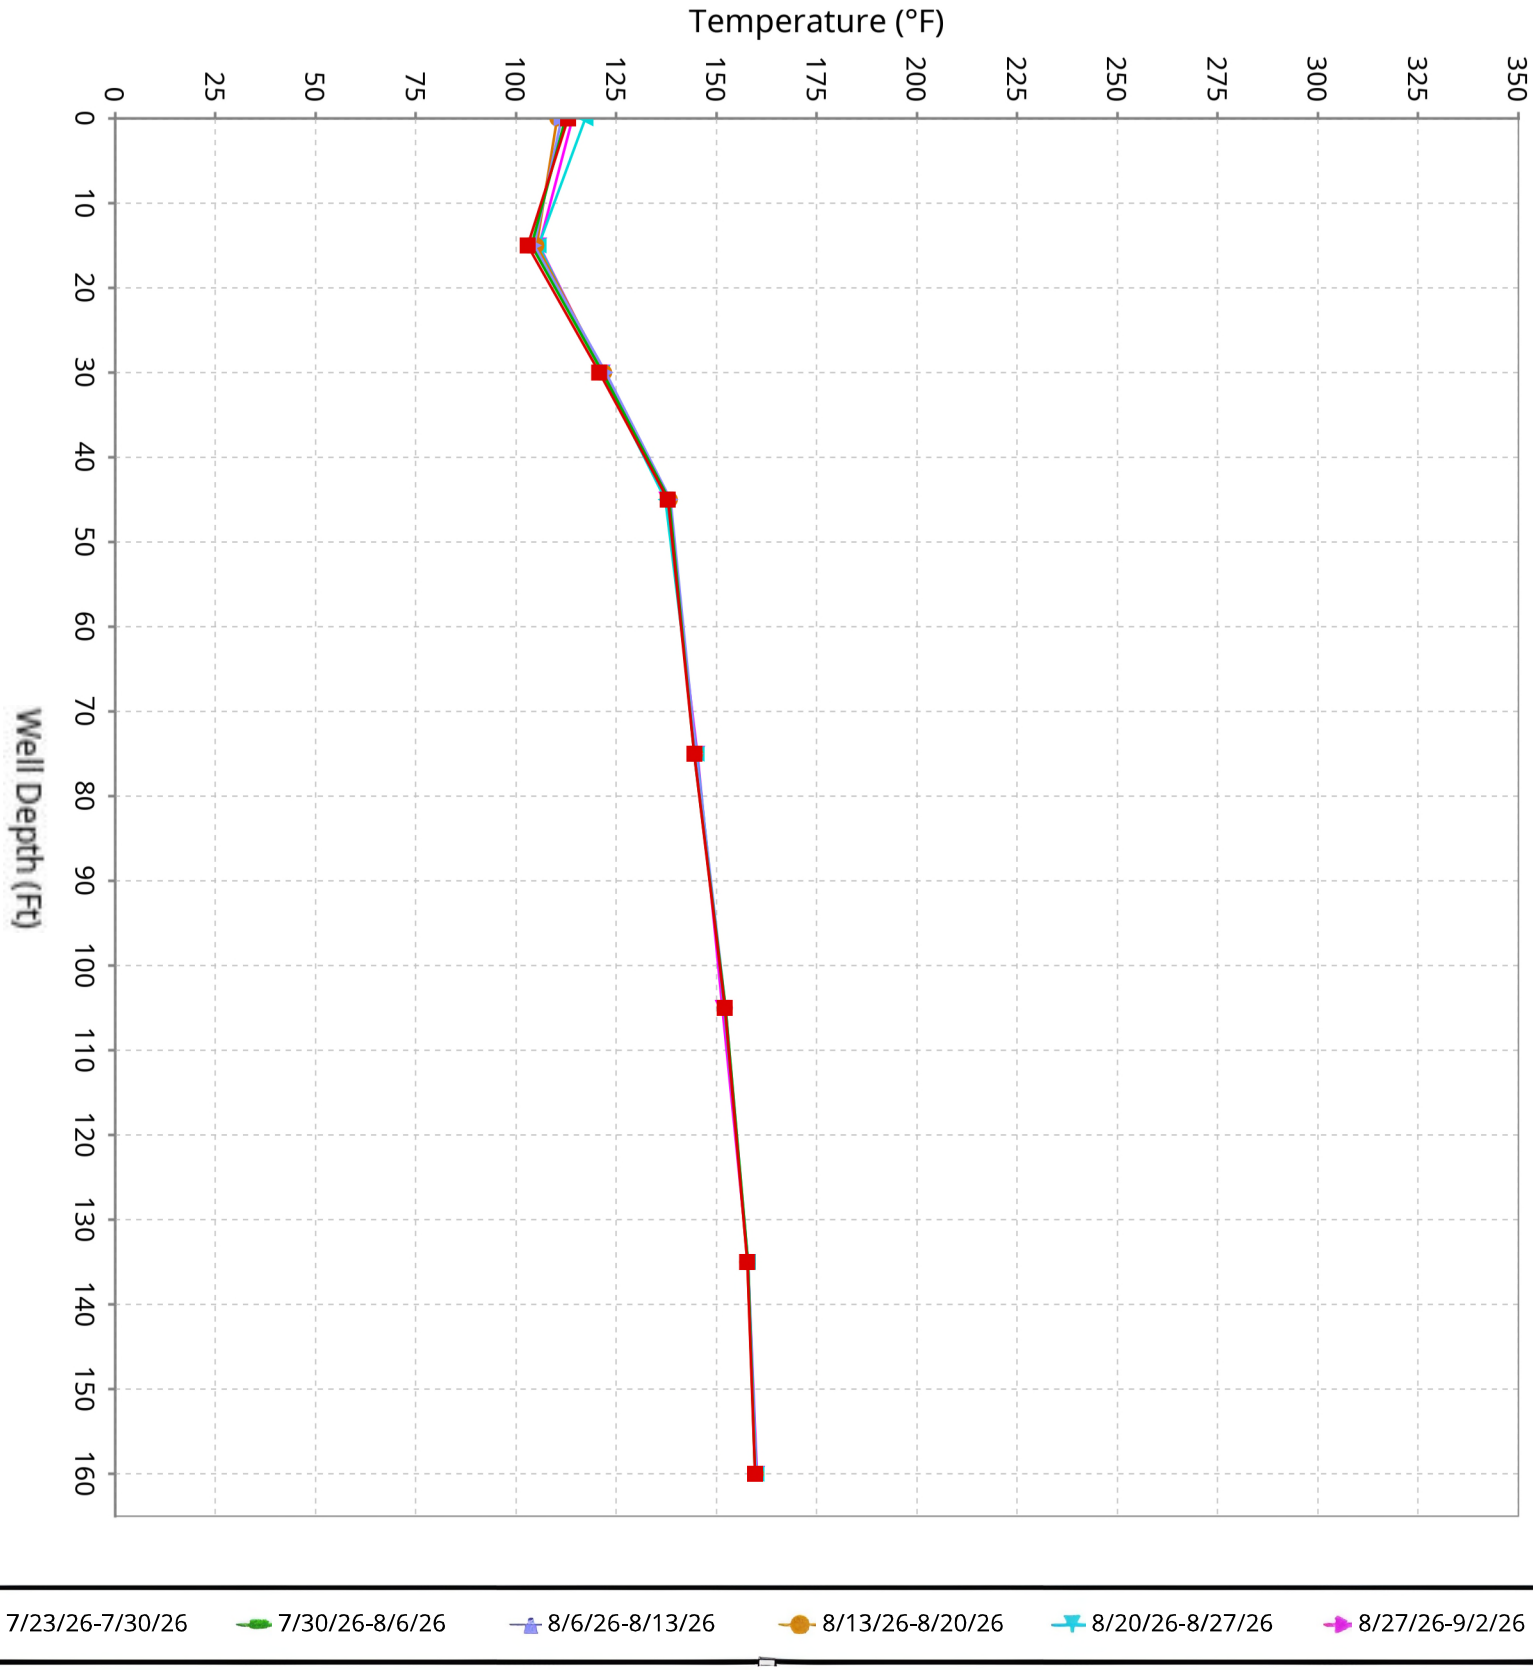

SCS ENGINEERS


Vertical Temperature Profiles from Temperature Probes atChiquita Landfill for TP-40

Maximum data for 7/23/2026 12:00 AM to 9/2/2026 12:00 AM

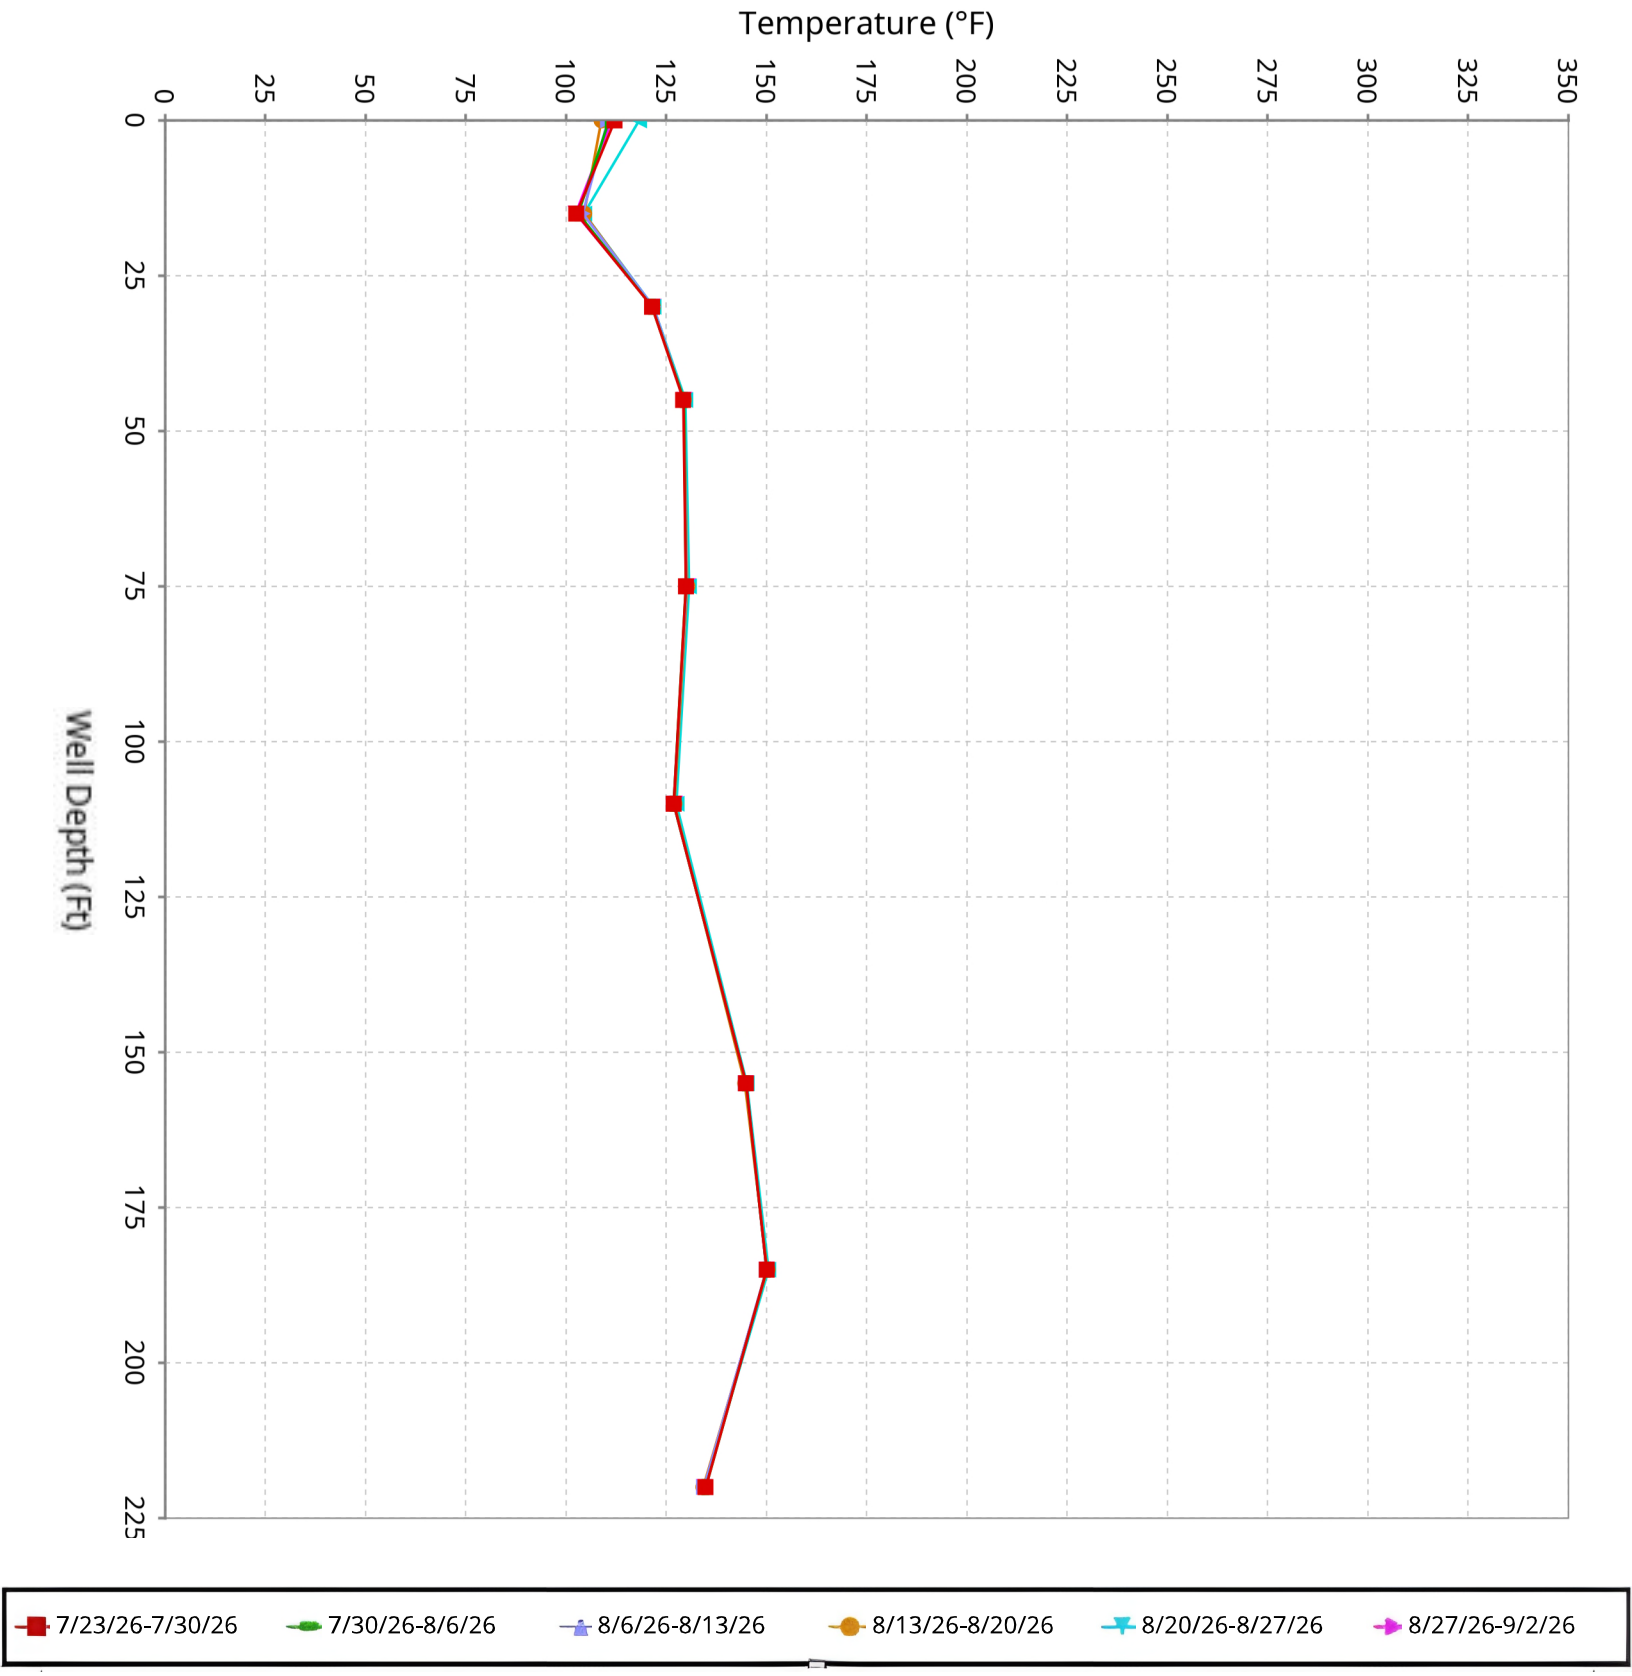

SCS ENGINEERS

Maximum Vertical Temperature Map from Temperature Probes atChiquita Landfill

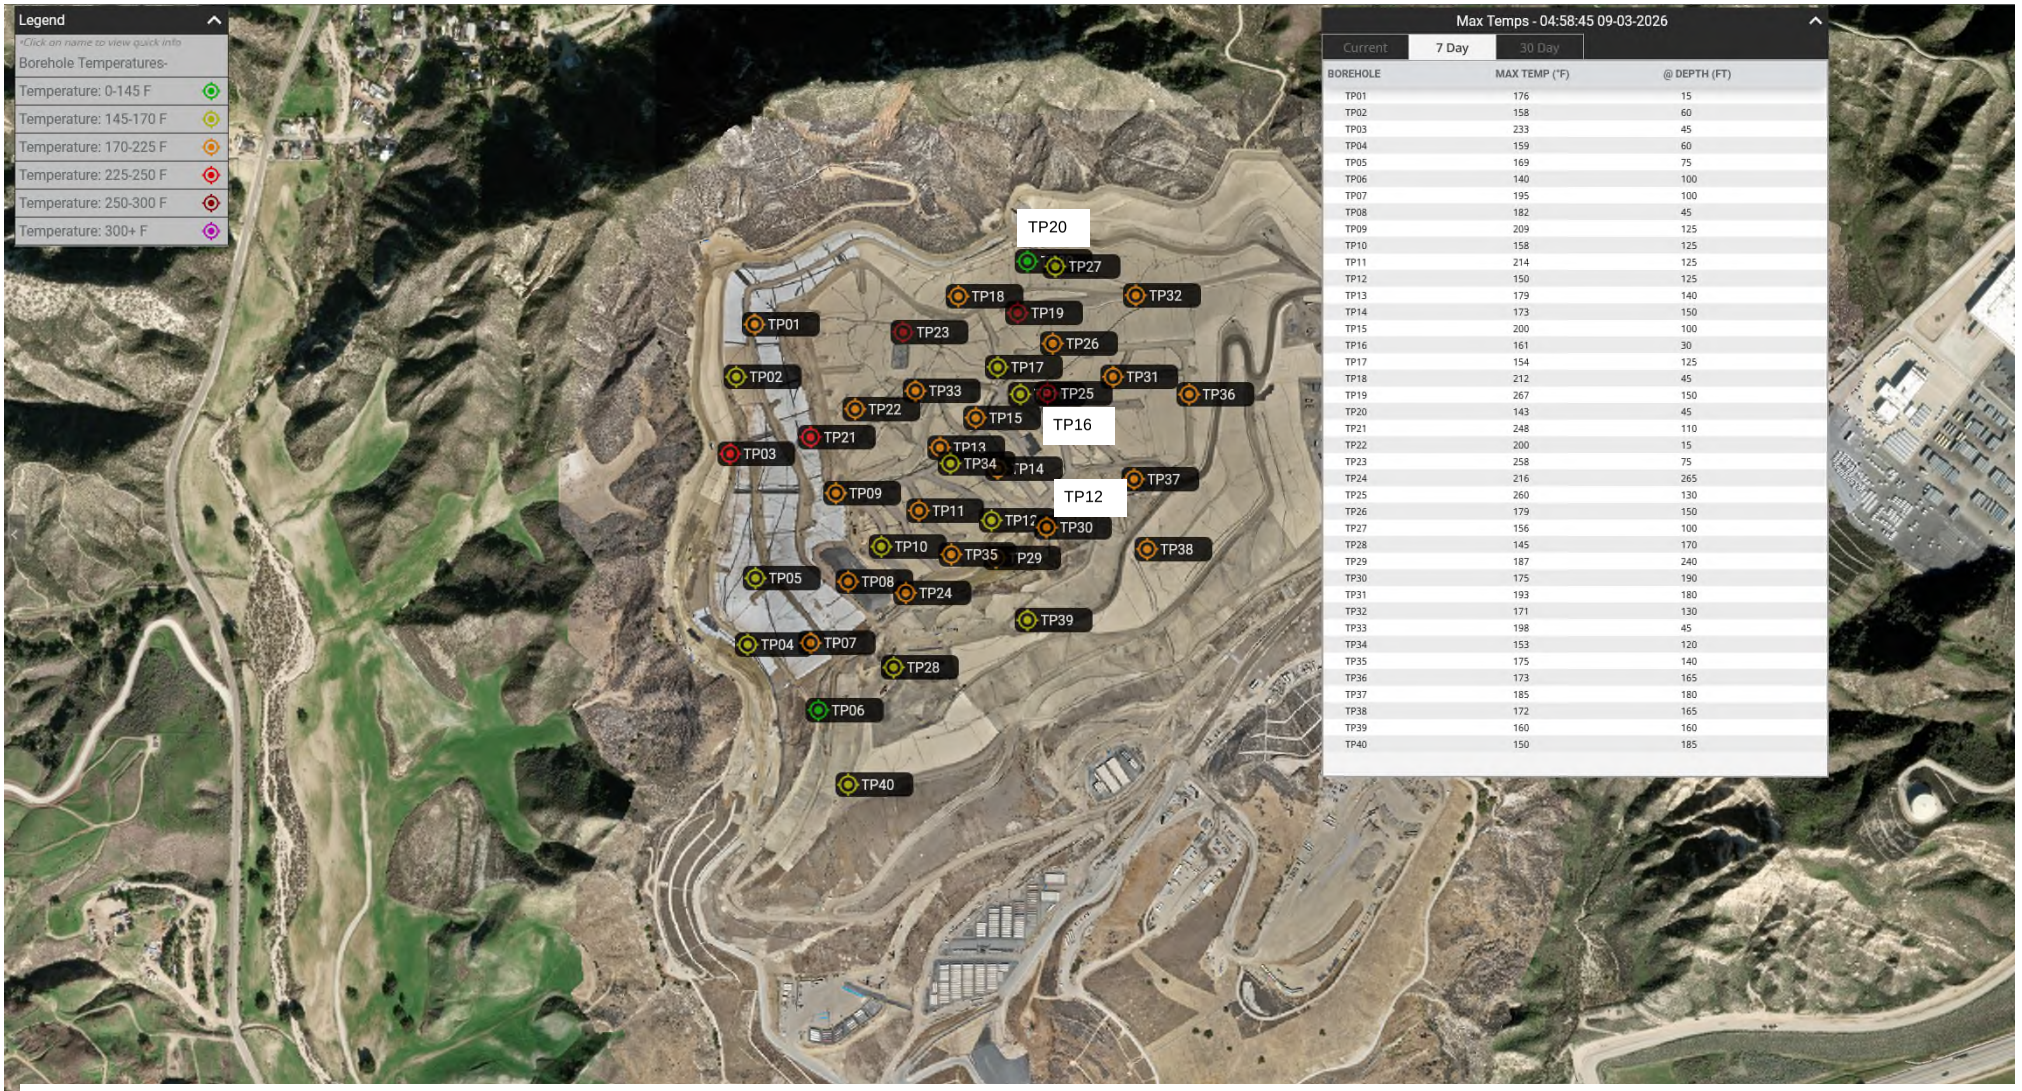

Max Temps - 04:58:45 09-03-2026

Current | 7 Day | 30 Day


BOREHOLE	MAX TEMP (°F)	@ DEPTH (FT)
TP01	176	15
TP02	158	60
TP03	233	45
TP04	159	60
TP05	169	75
TP06	140	100
TP07	195	100
TP08	182	45
TP09	209	125
TP10	158	125
TP11	214	125
TP12	150	125
TP13	179	140
TP14	173	150
TP15	200	100
TP16	161	30
TP17	154	125
TP18	212	45
TP19	267	150
TP20	143	45
TP21	248	110
TP22	200	15
TP23	258	75
TP24	216	265
TP25	260	130
TP26	179	150
TP27	156	100
TP28	145	170
TP29	187	240
TP30	175	190
TP31	193	180
TP32	171	130
TP33	198	45
TP34	153	120
TP35	175	140
TP36	173	165
TP37	185	180
TP38	172	165
TP39	160	160
TP40	150	185

TP-07
One potential factor contributing to the observed temperature increase is the removal of liquids from wells near TP-07.

TP-08
The 30-foot and 45-foot thermocouples exhibited temperature increases of 27°F and 29°F, respectively, between July 12, 2026, and July 22, 2026. In response, Site personnel observed the temperature changes and conducted an investigation from July 23, 2026, through July 29, 2026. Following the investigation, temperatures continued to decline at the 30-foot thermocouple from July 30th, 2026, through August 19, 2026, and then temperatures started to increase at the 15, 30, and 45-foot thermocouples from August 20, 2026, through September 2, 2026.
TP-08 is installed within extraction well CV-24079, which is equipped with a liquid extraction pump. The investigation determined that the existing pump is experiencing a power-related issue and requires removal. Site personnel have identified the need for a replacement pump and plan to complete the replacement when the road to the well is completed. One potential factor contributing to the observed temperature increase is the removal of liquids from wells near TP-08.

TP-19
A discrepancy was identified during the review of data from five weeks prior. Upon investigation, the Site determined that the associated battery had failed and subsequently replaced it. During this inspection, the temperature reading from the 125-foot thermocouple was observed to be anomalously low. Further evaluation indicated that the 125-foot thermocouple required replacement. As an interim measure, the Site installed a 120-foot thermocouple that was available onsite and ordered a replacement 125-foot thermocouple. The replacement 125-foot thermocouple is anticipated to be installed upon receipt in October 2026.

TP-25
The Site conducted a follow-up camera inspection of the TP-25 temperature probe casing last week to evaluate potential liquid infiltration and assess the condition of the casing interior. The inspection indicated that no liquid was present at the bottom of the casing. Instead, pressurized gas was observed upon opening the probe casing. The temperature probes inside TP-25 are thus no longer correctly reporting in-situ waste temperatures and are instead reporting gas temperatures traveling to and up the temperature probe casing. The Site will continue to monitor TP-25.

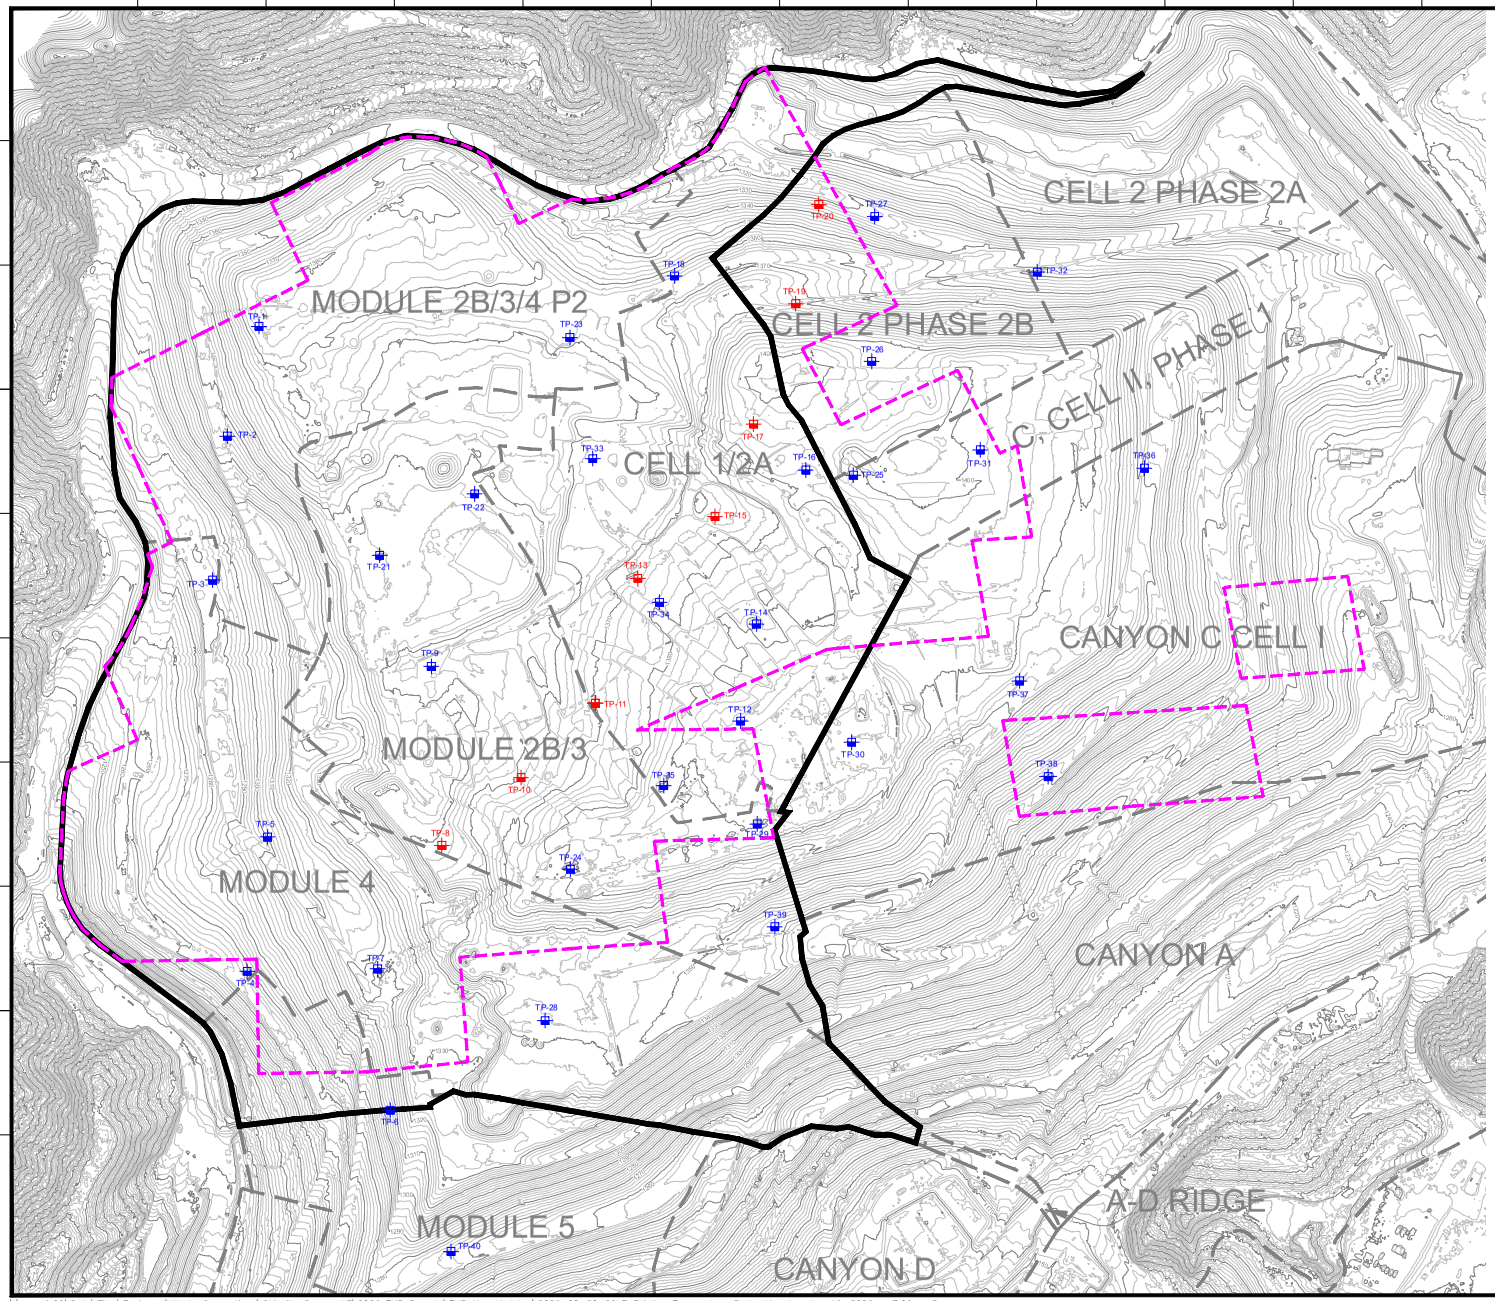

N

GRAPHIC SCALE

140 70 0 140 280 420

SCALE: 1"=140'

LEGEND

- 1150 — EXISTING TOPOGRAPHIC CONTOUR
- EXISTING CELL LIMITS (APPROXIMATE)
- REACTION MITIGATION AREA BOUNDARY
- REACTION MITIGATION AREA BOUNDARY - CONDITION 9A
- TP-XX EXISTING TEMPERATURE PROBE - STANDALONE
- TP-XX EXISTING TEMPERATURE PROBES - INSTALLED WITHIN WELL CASING

GENERAL DRAWING NOTES:

1. REACTION MITIGATION AREA BOUNDARY ADJUSTMENTS UPDATED AUGUST 10, 2026, BASED ON JULY 2026 DATA.
2. EXISTING TOPOGRAPHIC SURVEY INFORMATION SHOWN WAS PROVIDED BY PROPELLER DATED AUGUST 12, 2026.
3. NORTH ARROW SHOWN HERE IS REFERENCE TO THE CALIFORNIA STATE PLANE ZONE V COORDINATE SYSTEM, NAD 83.

NO.	REVISION	DATE

SHEET TITLE: EXISTING TEMPERATURE PROBE MAP

PROJECT TITLE: CHIQUITA CANYON LANDFILL CASTAIC, CALIFORNIA

CLIENT: CHIQUITA CANYON LANDFILL CASTAIC, CALIFORNIA

SCS ENGINEERS
ENVIRONMENTAL CONSULTANTS
3900 KILROY AIRPORT WAY, SUITE 300
LONG BEACH, CA 90806
PH: (562) 426-9544

PROJECT NO. 01204123.45 | DWG. BY: CWV | ACAD FILE: EXISTING TEMPERATURE PROBE MAP

DSN. BY: RNH | CHK. BY: RNH | APP. BY: -

DATE: 8/10/2026

SCALE: AS SHOWN

SHEET: 1

\\san-fs02\Data\Files\Engineers\Waste Connections\Chiquita Canyon LF\2026 TMP Reports\TMP Map Updates\2026-08-20_CCLF_Existing Temperature Probe Map.dwg Aug 19, 2026 - 7:06pm By: cway

Attachment E

September 10, 2026

Reaction Mitigation Area Boundary Determination

September 10, 2026
File No. 01204123.21-13

Mr. Baitong Chen
South Coast Air Quality Management District
21865 Copley Drive
Diamond Bar, California 91765

Subject: Monthly Reaction Mitigation Area Boundary Determination
Chiquita Canyon Landfill – Castaic, California

Dear Mr. Chen:

In accordance with Condition Nos. 9(a) and 9(b) of the Modified Stipulated Order for Abatement (SOFA) pertaining to the Chiquita Canyon Landfill (Landfill or Facility) (Case No. 6177-4), as last modified on June 3, 2026, SCS Engineers (SCS), on behalf of Chiquita Canyon, LLC (Chiquita), has prepared this data-determined Reaction Mitigation Area boundary determination for August 2026 considering the following criteria:

- Vertical landfill gas (LFG) wellhead temperatures (greater than 160 degrees Fahrenheit).
- Temperature monitoring probe (TMP) measurements (greater than 170 degrees Fahrenheit for more than 3-weeks at any depth).
- Landfill gas quality and methane to CO_2 ratio (CH_4:CO_2) (methane concentrations of less than 30 percent in conjunction with CH_4:CO_2 ratios less than 1.0).
- Landfill gas concentration of carbon monoxide (CO) (greater than 1,500 ppm), to the extent measured.
- Landfill gas concentration of hydrogen (H_2) (greater than 2 percent by volume), to the extent measured.
- Landfill settlement (18 inches or greater within a 60-day period).
- Pressurized leachate releases.

These parameters have been subjected to a cumulative evaluation within each individual landfill surface grid within the Main Canyon (i.e., excluding grids 1 through 29 as well as grids 105 through 144), including all landfill gas wells, temperature probes, and other characteristics within that grid's area. For each individual landfill grid that is contiguous to the prior month's Reaction Mitigation Area, where any three or more parameters listed above are present at the time of evaluation, including any combination of wells, temperature probes, or areas within the grid, the Reaction Mitigation Area boundary depicted on the Reaction Mitigation Area map (**Attachment A**) includes such landfill grid(s).

For each individual landfill grid that is not contiguous to the prior month's Reaction Mitigation Area, if the three parameters present include a temperature parameter (the first or second parameter listed above), then the grid has been added to the Reaction Mitigation Area. For each individual landfill grid

that is not contiguous to the prior month's Reaction Mitigation Area, if the three parameters present do not include a temperature parameter, then Chiquita conducted field testing for CO using colorimetric tubes and for H_2 using field instrumentation. If field testing confirmed the presence of either CO or H_2 at concentrations in excess of the lower limits of the instrumentation (100 ppm for CO and 1 percent by volume for H_2), then a sample of the LFG was obtained from the wellhead and subjected to lab analytical testing using U.S. EPA Method ALT-144 for CO and ASTM Method D-1946 for H_2. If the lab testing confirmed that either of these parameters exceed the values listed above, then the grid has been added to the Reaction Mitigation Area.

In addition to the parameters listed above, the following factors were also considered in determining the Reaction Mitigation Area boundary, applying the same individual landfill grid-based methodology described above:

- Leachate seeps;
- Odor characteristics;
- Wellheads experiencing conditions which would be expected to result in a pressurized leachate release (e.g., elevated pressure, elevated temperature, liquid flow through wellhead); and
- Waste cuttings according to borehole drilling logs.

Supporting evidence, including documentation of which parameters were met or exceeded for each individual landfill grid, field testing and laboratory results (if applicable), explanation for the determination, Reaction Mitigation Area boundary, Reaction Mitigation Area map (if applicable), isothermal gradient range map consisting of wellhead temperature measurements, wellhead carbon monoxide range map, wellhead hydrogen range map, wellhead CH_4:CO_2 ratio range map, monthly landfill settlement isopach maps and 60-day isopach map, wellhead and temperature probe map with surface grids displayed, and vertical temperature profiles for temperature probes is being hereby submitted to the South Coast Air Quality Management District.

Attachment A presents the Drawing, titled "Reaction Mitigation Area Map", which depicts the Reaction Mitigation Area boundary as prescribed in Condition No. 9(a), which corresponds to the limits of Cells 1/2A, 2B/3, 4, and Module 2B/3/4 P2, as a solid black line. The Drawing also depicts the Condition No. 9(b) data-determined Reaction Mitigation Area as a dashed magenta line.

REACTION MITIGATION AREA BOUNDARY

Based on the parameters and considerations above, the Reaction Mitigation Area boundary includes those grids corresponding to the area encompassed by last month's data-driven Reaction Mitigation Area boundary determination, excluding Grid No. 169 and including Grid Nos. 33, 37, and 79.

Settlement Evaluation

Based on input from Chiquita, the changes in landfill surface elevations that occurred between July 1, 2026 and September 2, 2026 in the following select grids was affiliated with various circumstances other than actual settlement, as described below:

- Grid Nos. 35, 39, 83, 214, and 219 – Attributed to earthwork, grading, and stripping of intermediate cover in preparation for ethylene vinyl alcohol (EVOH) geomembrane cover deployment.

- Grid No. 30 – Attributed to LFG header pipe regrading,

- Grid No. 46 – Attributed to removal of aggregate from an existing stockpile.

- Grid Nos. 62 and 63 – Attributed to removal of multiple geosynthetic material rolls from an existing stockpile.

- Grid Nos. 87, 96, 97, and 194 – Attributed to earthwork and grading affiliated with road construction.

- Grid Nos. 198, 199, 217, and 218 – Attributed to daily cover soil material movement at the working face for internally generated waste.

While it is recognized that some settlement in these areas may have occurred, the factors identified above are believed to be the predominant contributors to the elevation changes experienced during July and August. Accordingly, the changes in landfill surface elevations in these grids were not considered to exhibit the landfill settlement criteria during this monthly exercise.

Parameters in Contiguous Grids

- Grid No. 169 is surrounded by Grid Nos. 168, 170, 174, and 203, all of which were included in last month's Reaction Mitigation Area boundary along with Grid No. 169. During August, the monitoring data demonstrated that only two parameters conformed to the criteria, which were methane concentrations of less than 30 percent in conjunction with CH_4:CO_2 ratios less than 1.0 at wells CV-2341 and CV-24050. Accordingly, Grid No. 169 is being excluded from the Reaction Mitigation Area boundary for this month.

- Grid No. 33 is positioned north of Grid No. 34 and southeast of Grid No. 82, both of which were included in last month's Reaction Mitigation Area boundary. The grid contains two horizontal collectors (H-1806B and H-1956B) that exhibited methane concentrations of less than 30 percent in conjunction with CH_4:CO_2 ratios less than 1.0. Grid No. 33 also contains TP-37, which exhibited a temperature of greater than 170 degrees Fahrenheit for more than three weeks. Accordingly, Grid No. 33 is being included in the Reaction Mitigation Area boundary for this month as a contiguous surface grid.

- Grid No. 37 is positioned west of Grid No. 41, north of Grid No. 38, and northeast of Grid No. 34, all of which were included in last month's Reaction Mitigation Area boundary. The grid

contains three wells and horizontal collectors (CV-95, CV-24220, and H-1958S) that exhibited methane concentrations of less than 30 percent in conjunction with CH_4:CO_2 ratios less than 1.0. Accordingly, Grid No. 37 is being included in the Reaction Mitigation Area boundary for this month as a contiguous surface grid.

Parameters in Non-Contiguous Grids

- Grid No. 79 is surrounded by Grid Nos. 72, 73, 74, 75, and 78, none of which were included in last month's Reaction Mitigation Area boundary. The grid contains four horizontal collectors (H-01, H-02, H-03, and H-04), three of which exhibited methane concentrations of less than 30 percent in conjunction with CH_4:CO_2 ratios less than 1.0. On August 25, 2026, field testing was performed to measure CO and H_2 concentrations in accordance with SOFA Condition No. 9(b). Because the H_2 concentrations exceeded the lower detection limit of the field instrumentation at all four wellheads, LFG samples were obtained and subjected to lab analysis. Based on laboratory sampling for CO and H_2 concentrations conducted at these wellheads, these four collectors exhibited H_2 concentrations greater than 2 percent by volume. Accordingly, Grid No. 79 is being included in the Reaction Mitigation Area boundary for this month as a non-contiguous surface grid.

CONCLUSION

As presented on the Drawing included as **Attachment A**, and for the reasons described above, the extent of the data-determined Reaction Mitigation Area (dashed magenta line) includes Cells 1/2A, 2B/3, 4, and Module 2B/3/4 P2 as decreed in the SOFA (solid black line), and Grid Nos. 33, 34, 37, 38, 41, 53, 76, 77, 79, 81, 82, and 145 through 149.

The maximum temperature measurements recorded at the 40 in-situ waste temperature monitoring probes during the month are presented in **Attachment B** in graphical format. The LFG wellhead temperatures recorded at the extraction wells for the entire Landfill footprint are reflected on the isothermal gradient range map presented as **Attachment C**. The CH_4:CO_2 ratios measured at the LFG wellheads in the vicinity of the data-driven Reaction Mitigation Area boundary are depicted on the range map presented as **Attachment D**. The H_2 concentrations measured at the LFG wellheads in the vicinity of the data-driven Reaction Mitigation Area boundary are depicted on the range map presented as **Attachment E**. The CO concentrations measured at the LFG wellheads in the vicinity of the data-driven Reaction Mitigation Area boundary are depicted on the range map presented as **Attachment F**. The landfill surface settlement isopach values measured on a monthly basis and 60-day basis in the vicinity of the data-driven Reaction Mitigation Area boundary are depicted on the range map presented as **Attachment G**. The field testing and lab sampling results for H_2 and CO concentrations at wells positioned within non-contiguous surface grids that did not exhibit a temperature criterion, which are included in the Reaction Mitigation Area boundary this month, are included in **Attachment H**, as applicable.

Please contact either of the undersigned if you have questions or require additional information.

Sincerely,

Robert E. Dick, PE, BCEE
Senior Vice President
SCS Engineers


Patrick S. Sullivan, BCES, CCP
Senior Vice President
SCS Engineers

RED/PSS

cc: Nathaniel Dickel, SCAQMD
Christina Ojeda, SCAQMD

Enclosures:

Attachment A – Reaction Mitigation Area Map
Attachment B – In-Situ Waste Temperature Monitoring Probe Data
Attachment C – Isothermal Gradient Range Map
Attachment D – Wellhead Methane-to-Carbon Dioxide Ratio Range Map
Attachment E – Wellhead Hydrogen Range Map
Attachment F – Wellhead Carbon Monoxide Range Map
Attachment G – Settlement Isopach Range Maps
Attachment H – Wellhead Hydrogen and Carbon Monoxide Field Testing / Lab Sampling Data

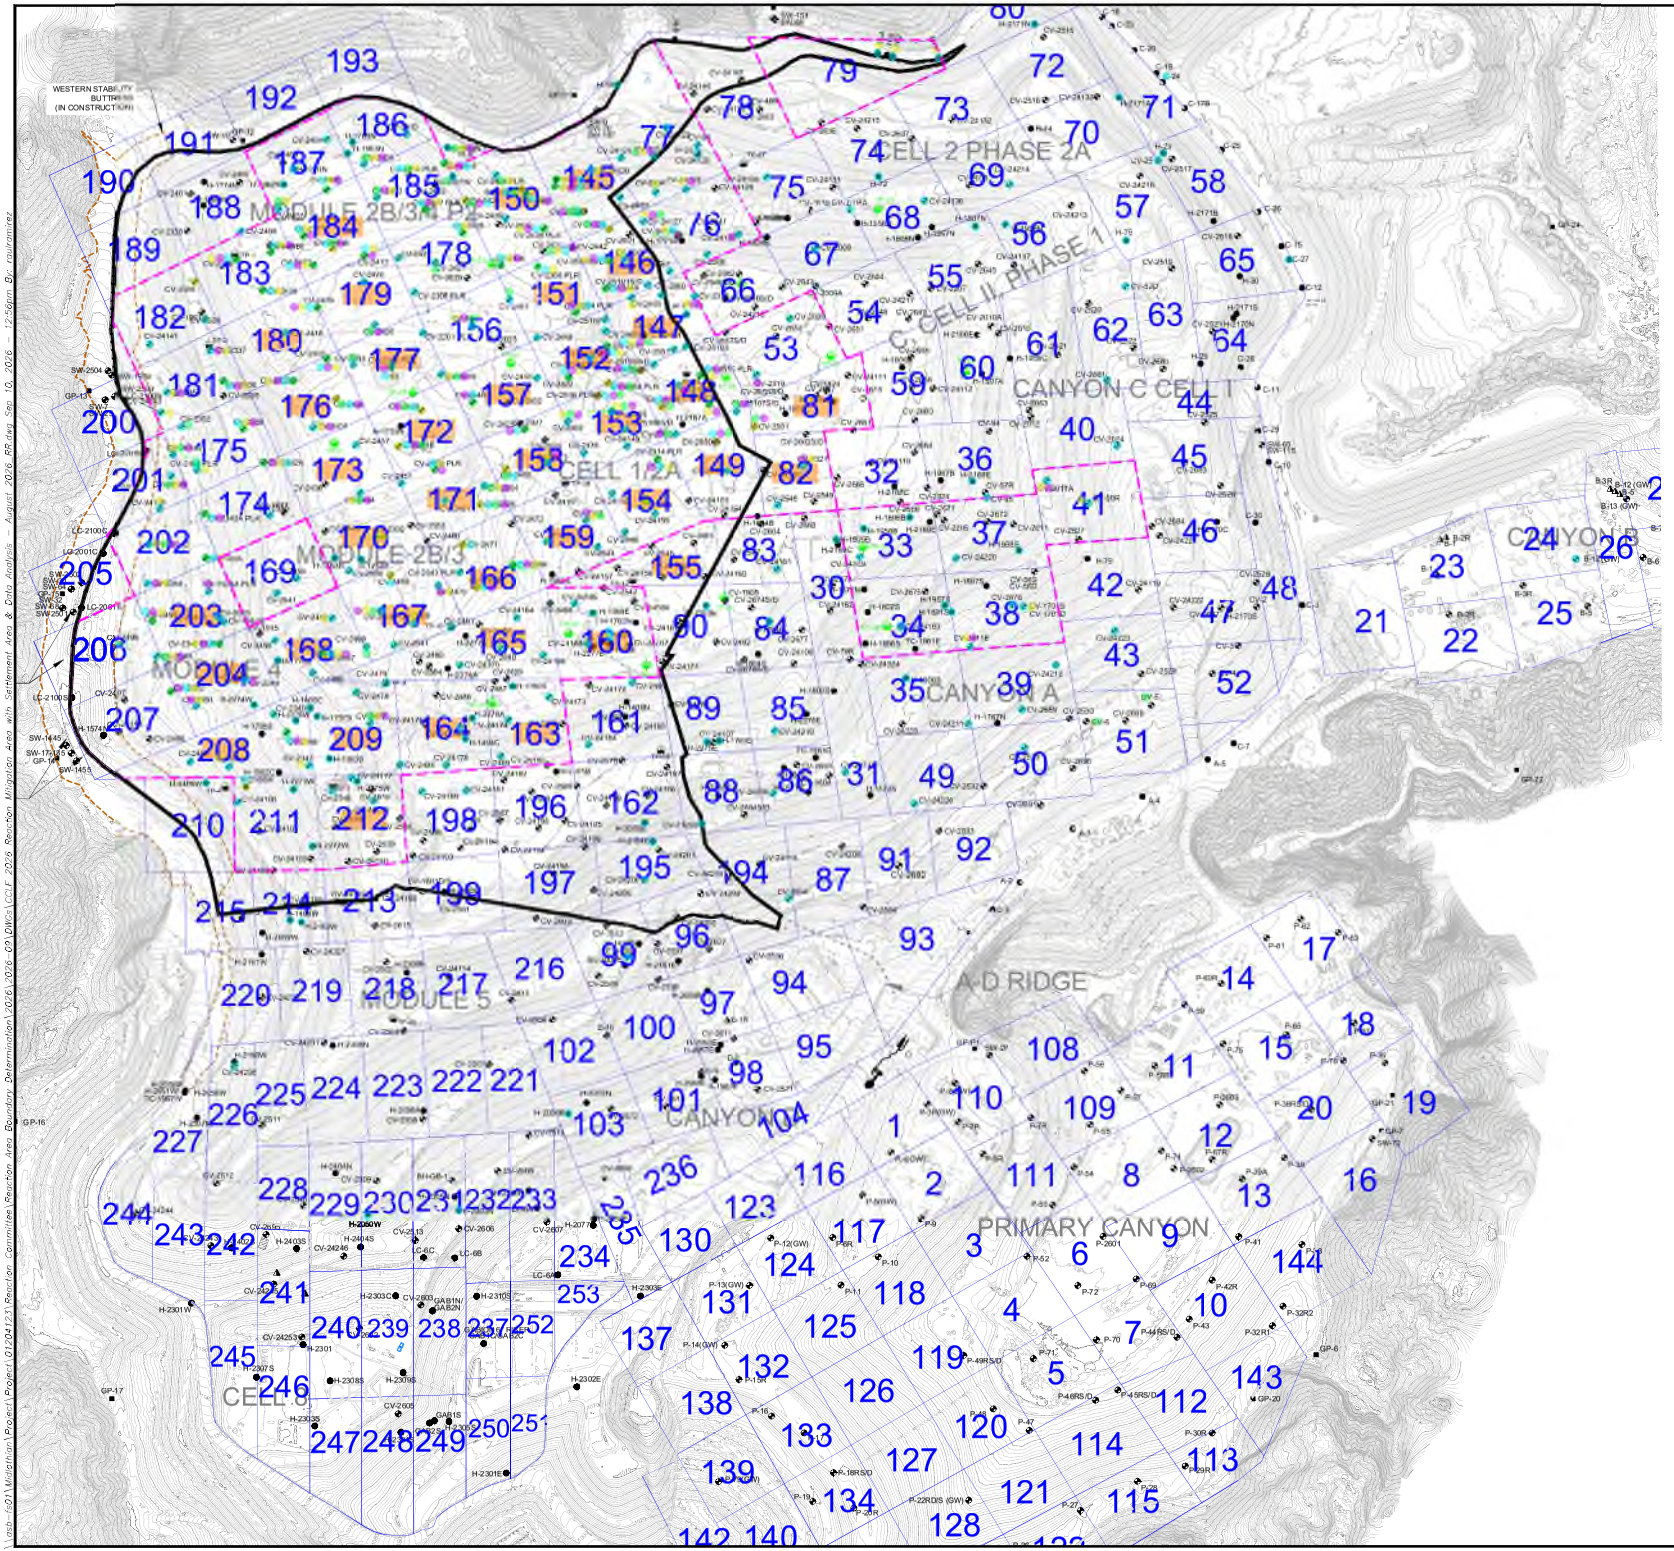

GENERAL DRAWING NOTES:

1. EXISTING GCCS AS-BUILT DATED SEPTEMBER 8, 2026.
2. EXISTING TOPOGRAPHIC SURVEY INFORMATION SHOWN WAS PROVIDED BY PROPELLOR DATED SEPTEMBER 2, 2026.
3. APPROXIMATED REACTION MITIGATION AREA BOUNDARY ADJUSTMENTS DATED SEPTEMBER 10, 2026, BASED ON AUGUST 2026 DATA.
4. NORTH ARROW SHOWN HERE IS REFERENCE TO THE CALIFORNIA STATE PLANE ZONE V COORDINATE SYSTEM, NAD 83.
5. THE LOCATION OF ANY EXISTING PIPING, VALVES, TIE-IN LOCATIONS AND OTHER FEATURES ARE APPROXIMATE AND SHOULD BE USED FOR INFORMATION PURPOSES ONLY. ACTUAL FIELD CONDITIONS MAY VARY AND ARE SUBJECT TO CHANGE BASED ON TOPOGRAPHIC FEATURES AND SITE-SPECIFIC FACTORS.

DATE:
REVISION:
NO.

SHEET TITLE: REACTION MITIGATION AREA - AUGUST 2026

PROJECT TITLE: CHIQUITA CANYON LANDFILL
CASTAIC, CALIFORNIA

CLIENT: CHIQUITA CANYON LANDFILL
CASTAIC, CALIFORNIA

SCS ENGINEERS
ENVIRONMENTAL CONSULTANTS
3900 KILROY AIRPORT WAY, SUITE 100
LONG BEACH, CA 90806
PH: (562) 426-9544

PROJECT NO: 09D4123.45
DATE: 09/10/2026
SCALE: AS SHOWN
DES'D: RR
DRN'D: RR
CHK'D: RR
QA/QC: RR

1 of 1


\\scs-irv01\Projects\Project\01204123\Reaction Committee\Reaction Area Boundary Determination\2026\2026-09\DWG\CCLF 2026 Reaction Mitigation Area with Settlement Area & Grid Analysis – August 2026 RR.dwg, Sep 10, 2026 - 12:56pm, By: raumeiner

Attachment B

In-Situ Waste Temperature Monitoring Probe Data

Vertical Temperature Profiles from Temperature Probes at Chiquita Landfill for TP-1


Maximum weekly data for initial 4-weeks of operation compared to the latest 10-weeks

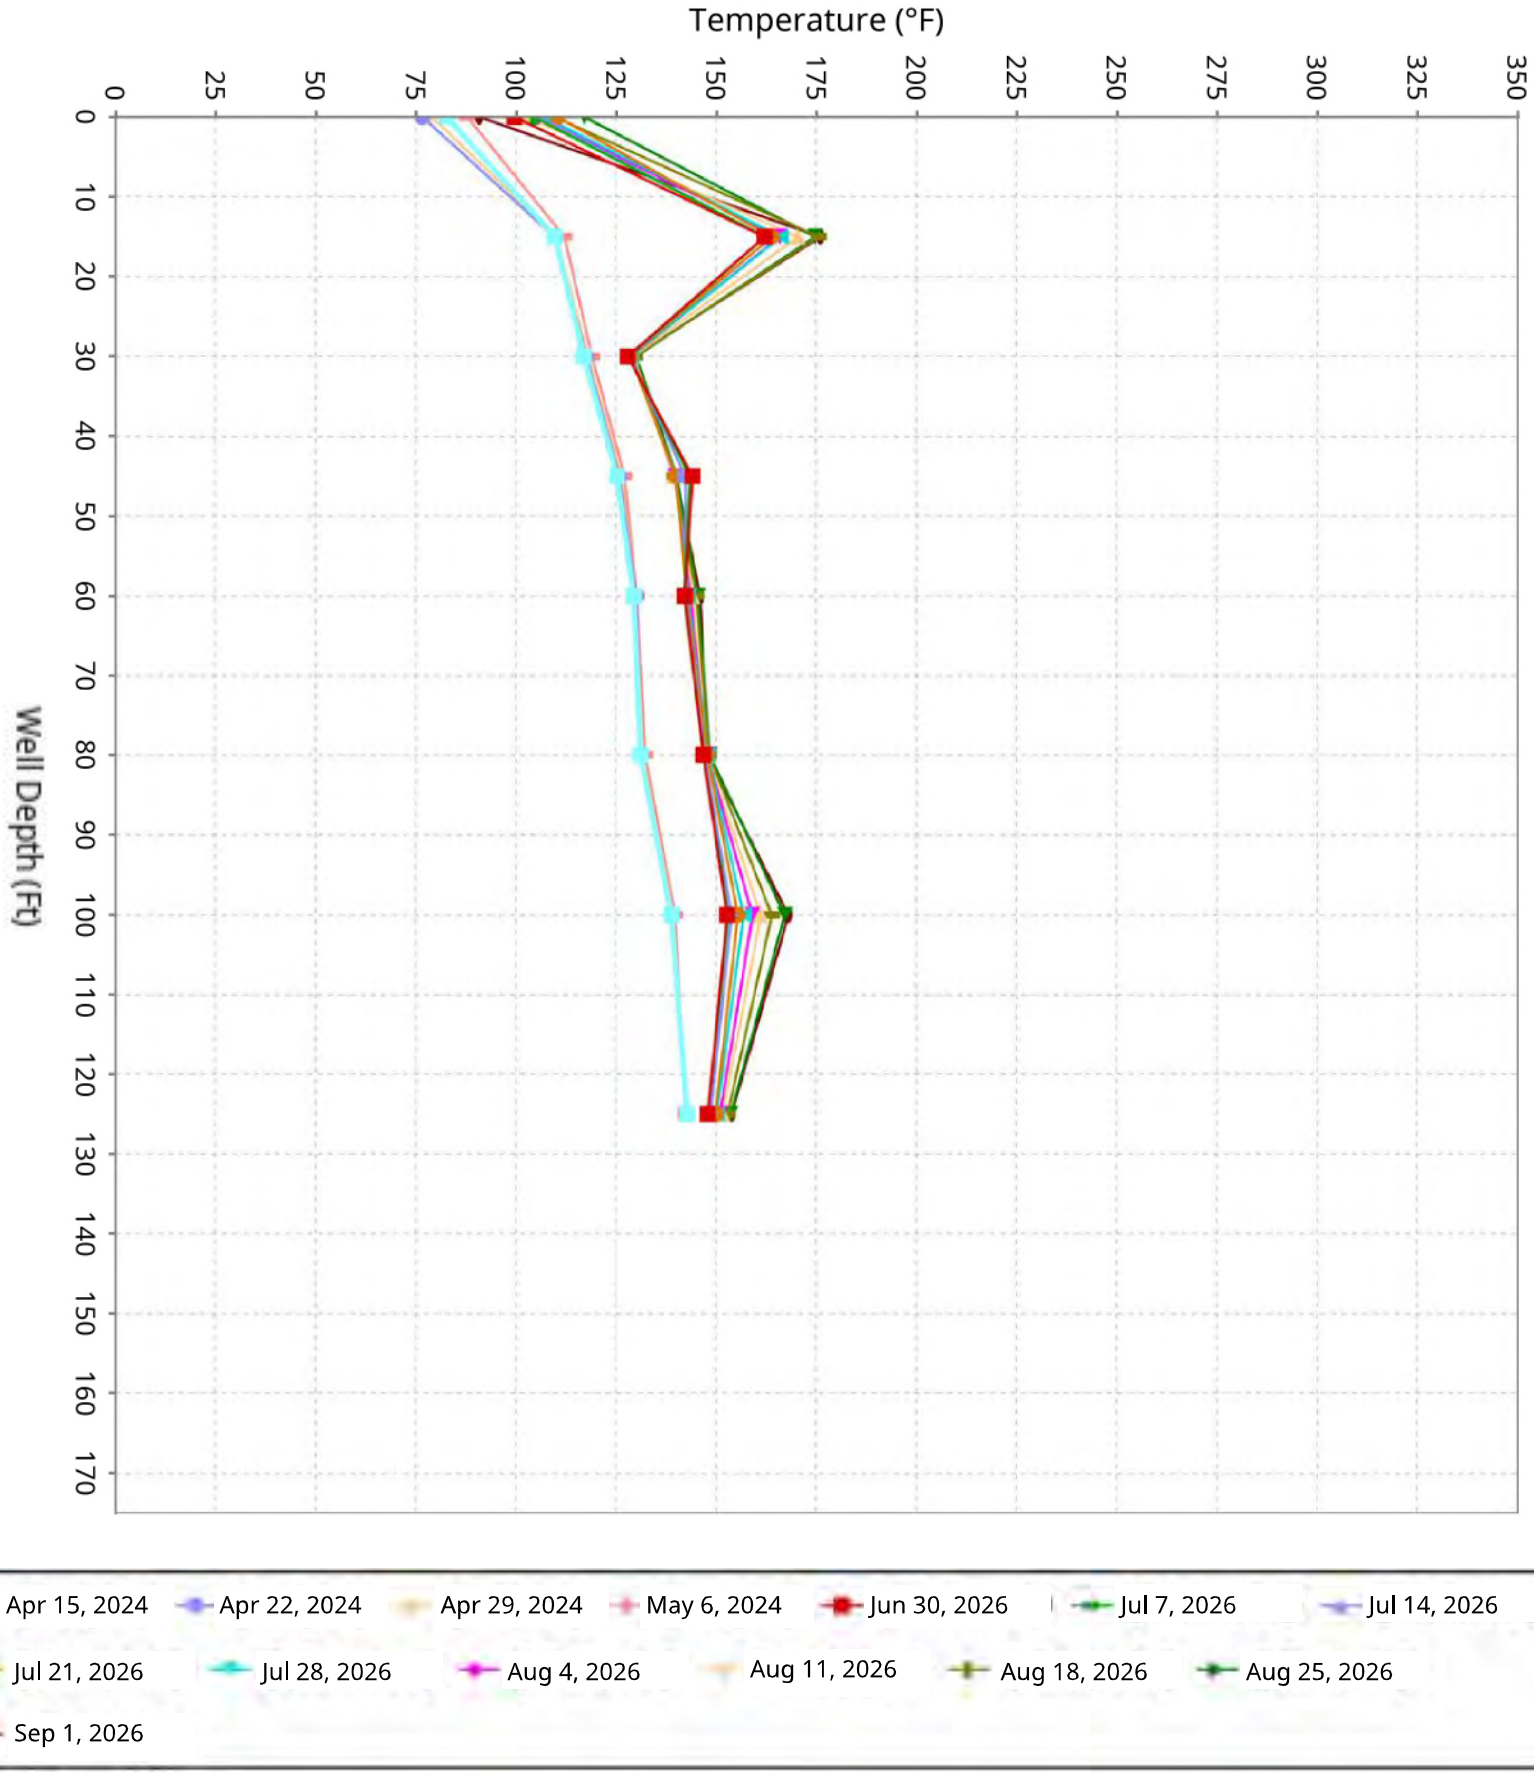

SCS ENGINEERS

Vertical Temperature Profiles from Temperature Probes at Chiquita Landfill for TP-2


Maximum weekly data for initial 4-weeks of operation compared to the latest 10-weeks

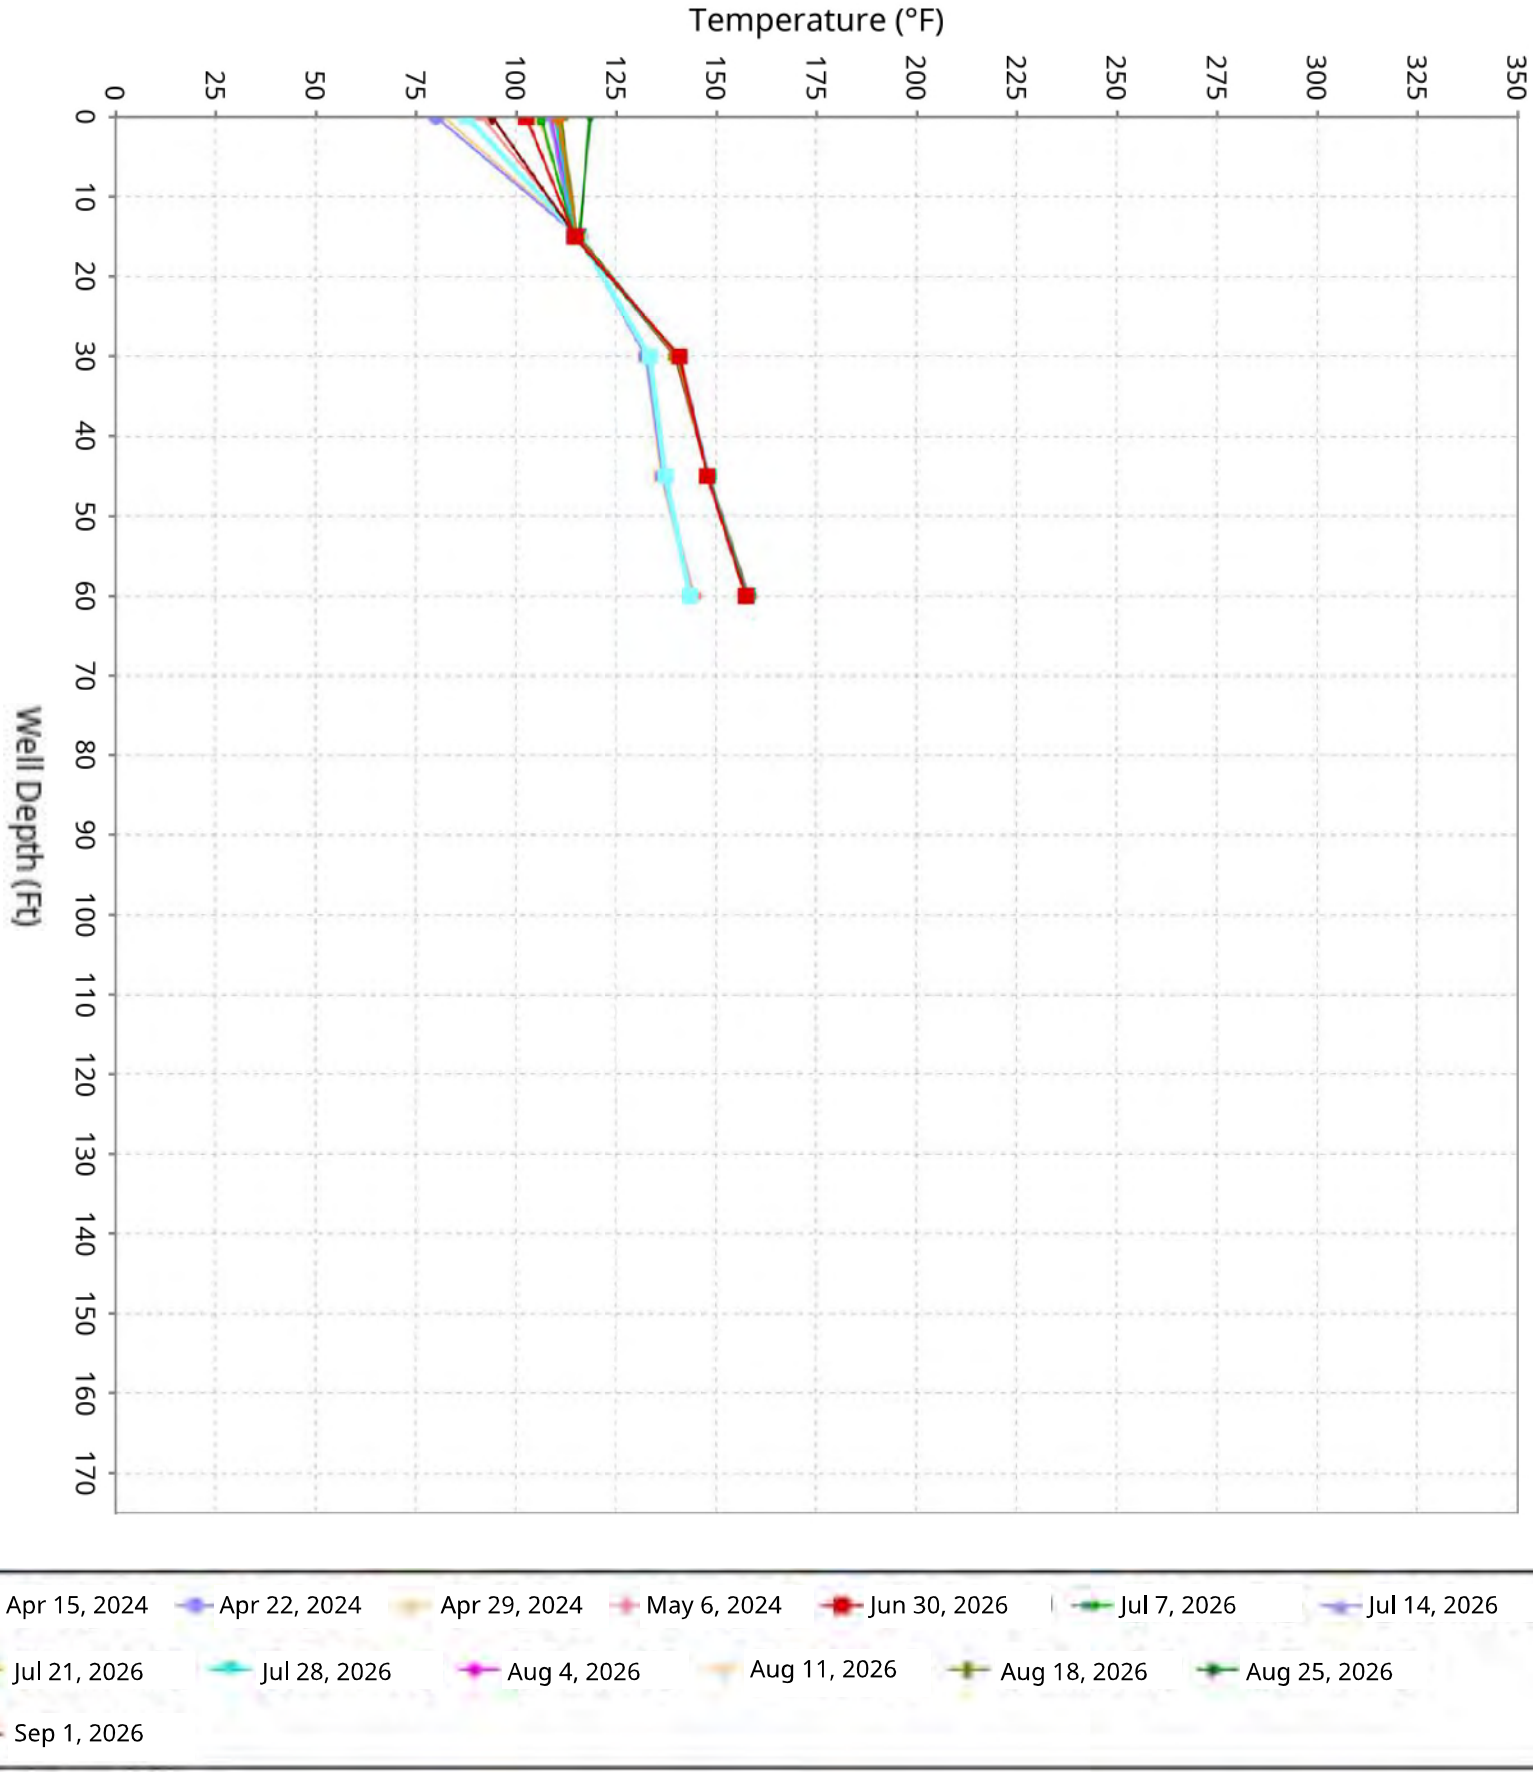

SCS ENGINEERS

Vertical Temperature Profiles from Temperature Probes at Chiquita Landfill for TP-3

Maximum weekly data for initial 4-weeks of operation compared to the latest 10-weeks

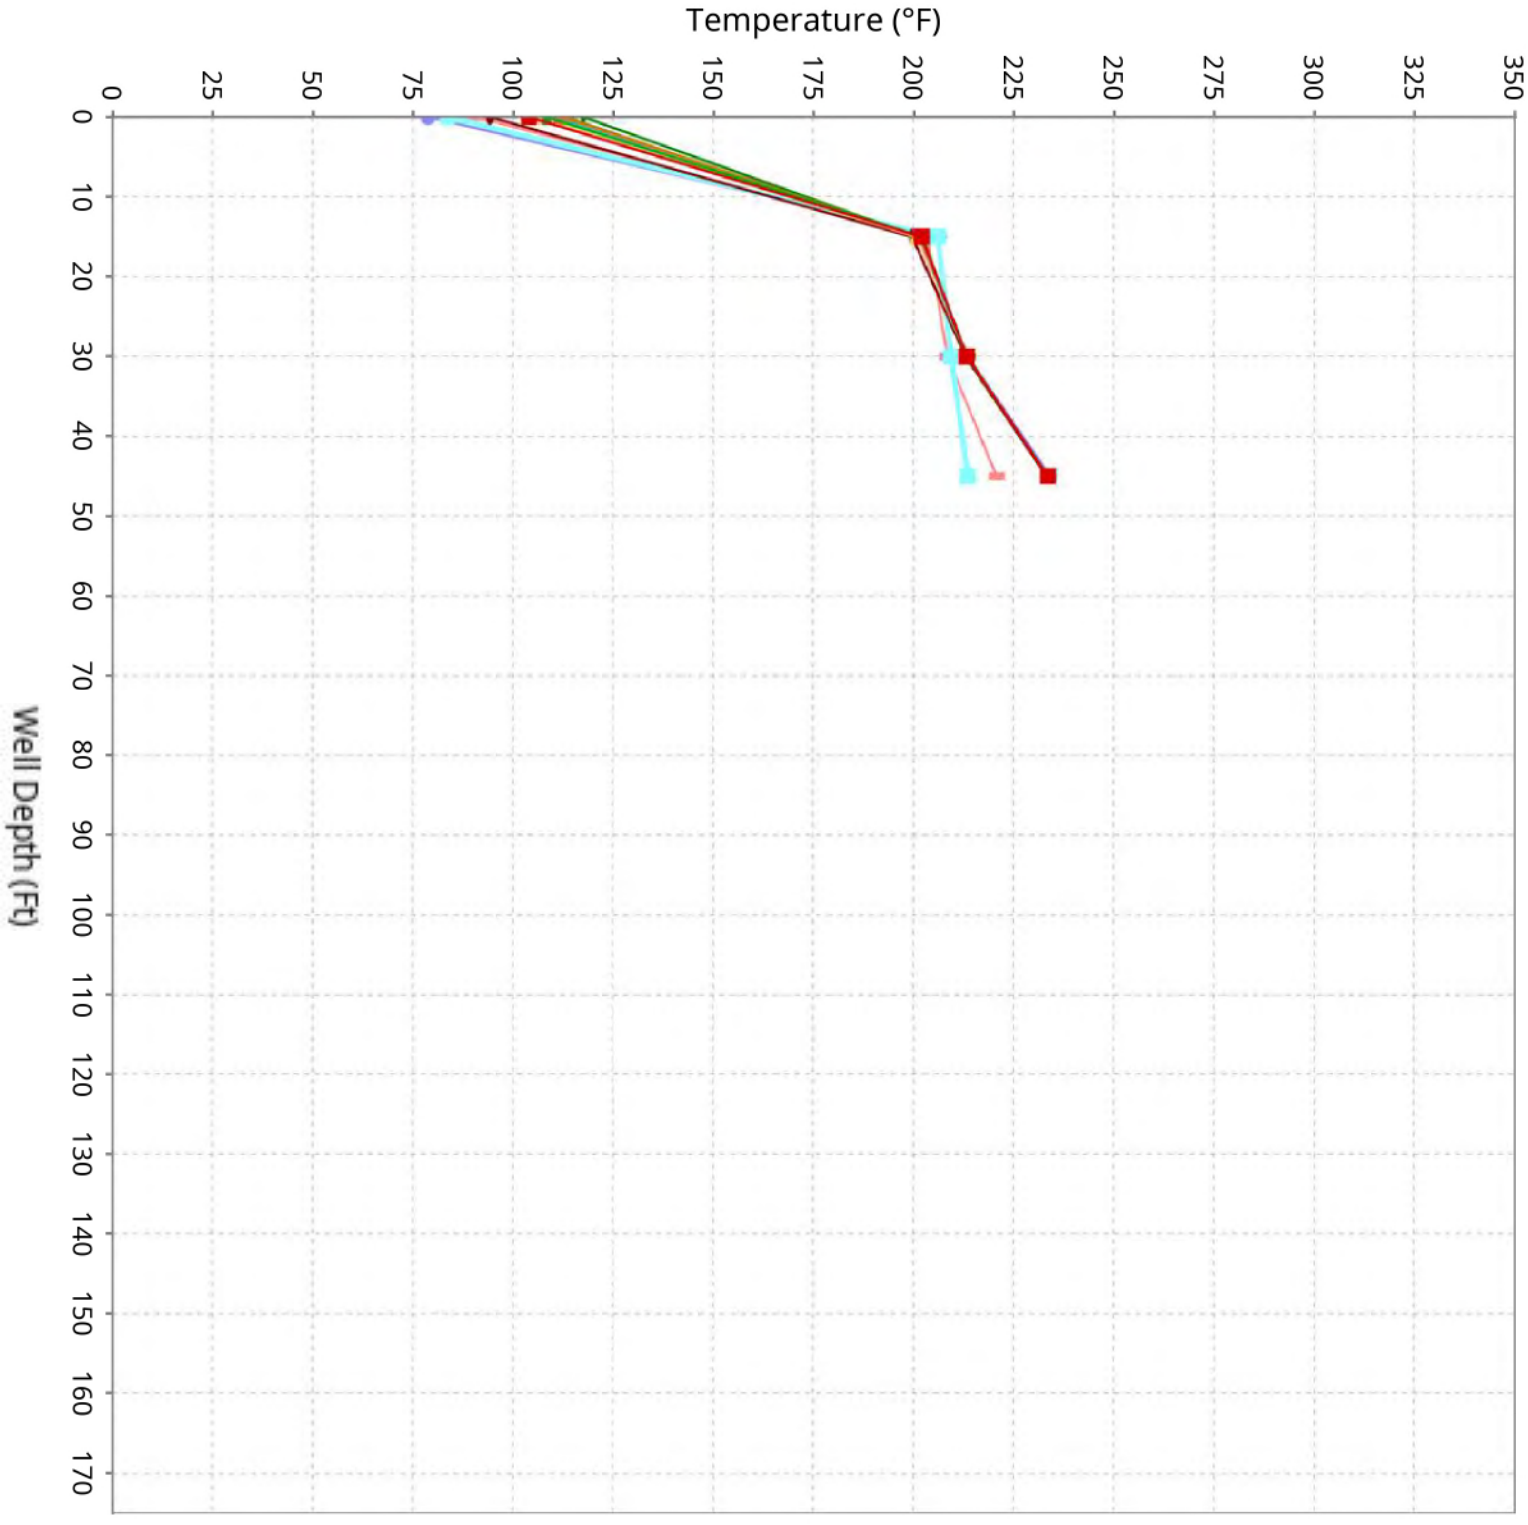

Apr 15, 2024
Apr 22, 2024
Apr 29, 2024
May 6, 2024
Jun 30, 2026
Jul 7, 2026
Jul 14, 2026
Jul 21, 2026
Jul 28, 2026
Aug 4, 2026
Aug 11, 2026
Aug 18, 2026
Aug 25, 2026
Sep 1, 2026

SCS ENGINEERS

Vertical Temperature Profiles from Temperature Probes at Chiquita Landfill for TP-4


Maximum weekly data for initial 4-weeks of operation compared to the latest 10-weeks



SCS ENGINEERS

Vertical Temperature Profiles from Temperature Probes at Chiquita Landfill for TP-5


Maximum weekly data for initial 4-weeks of operation compared to the latest 10-weeks

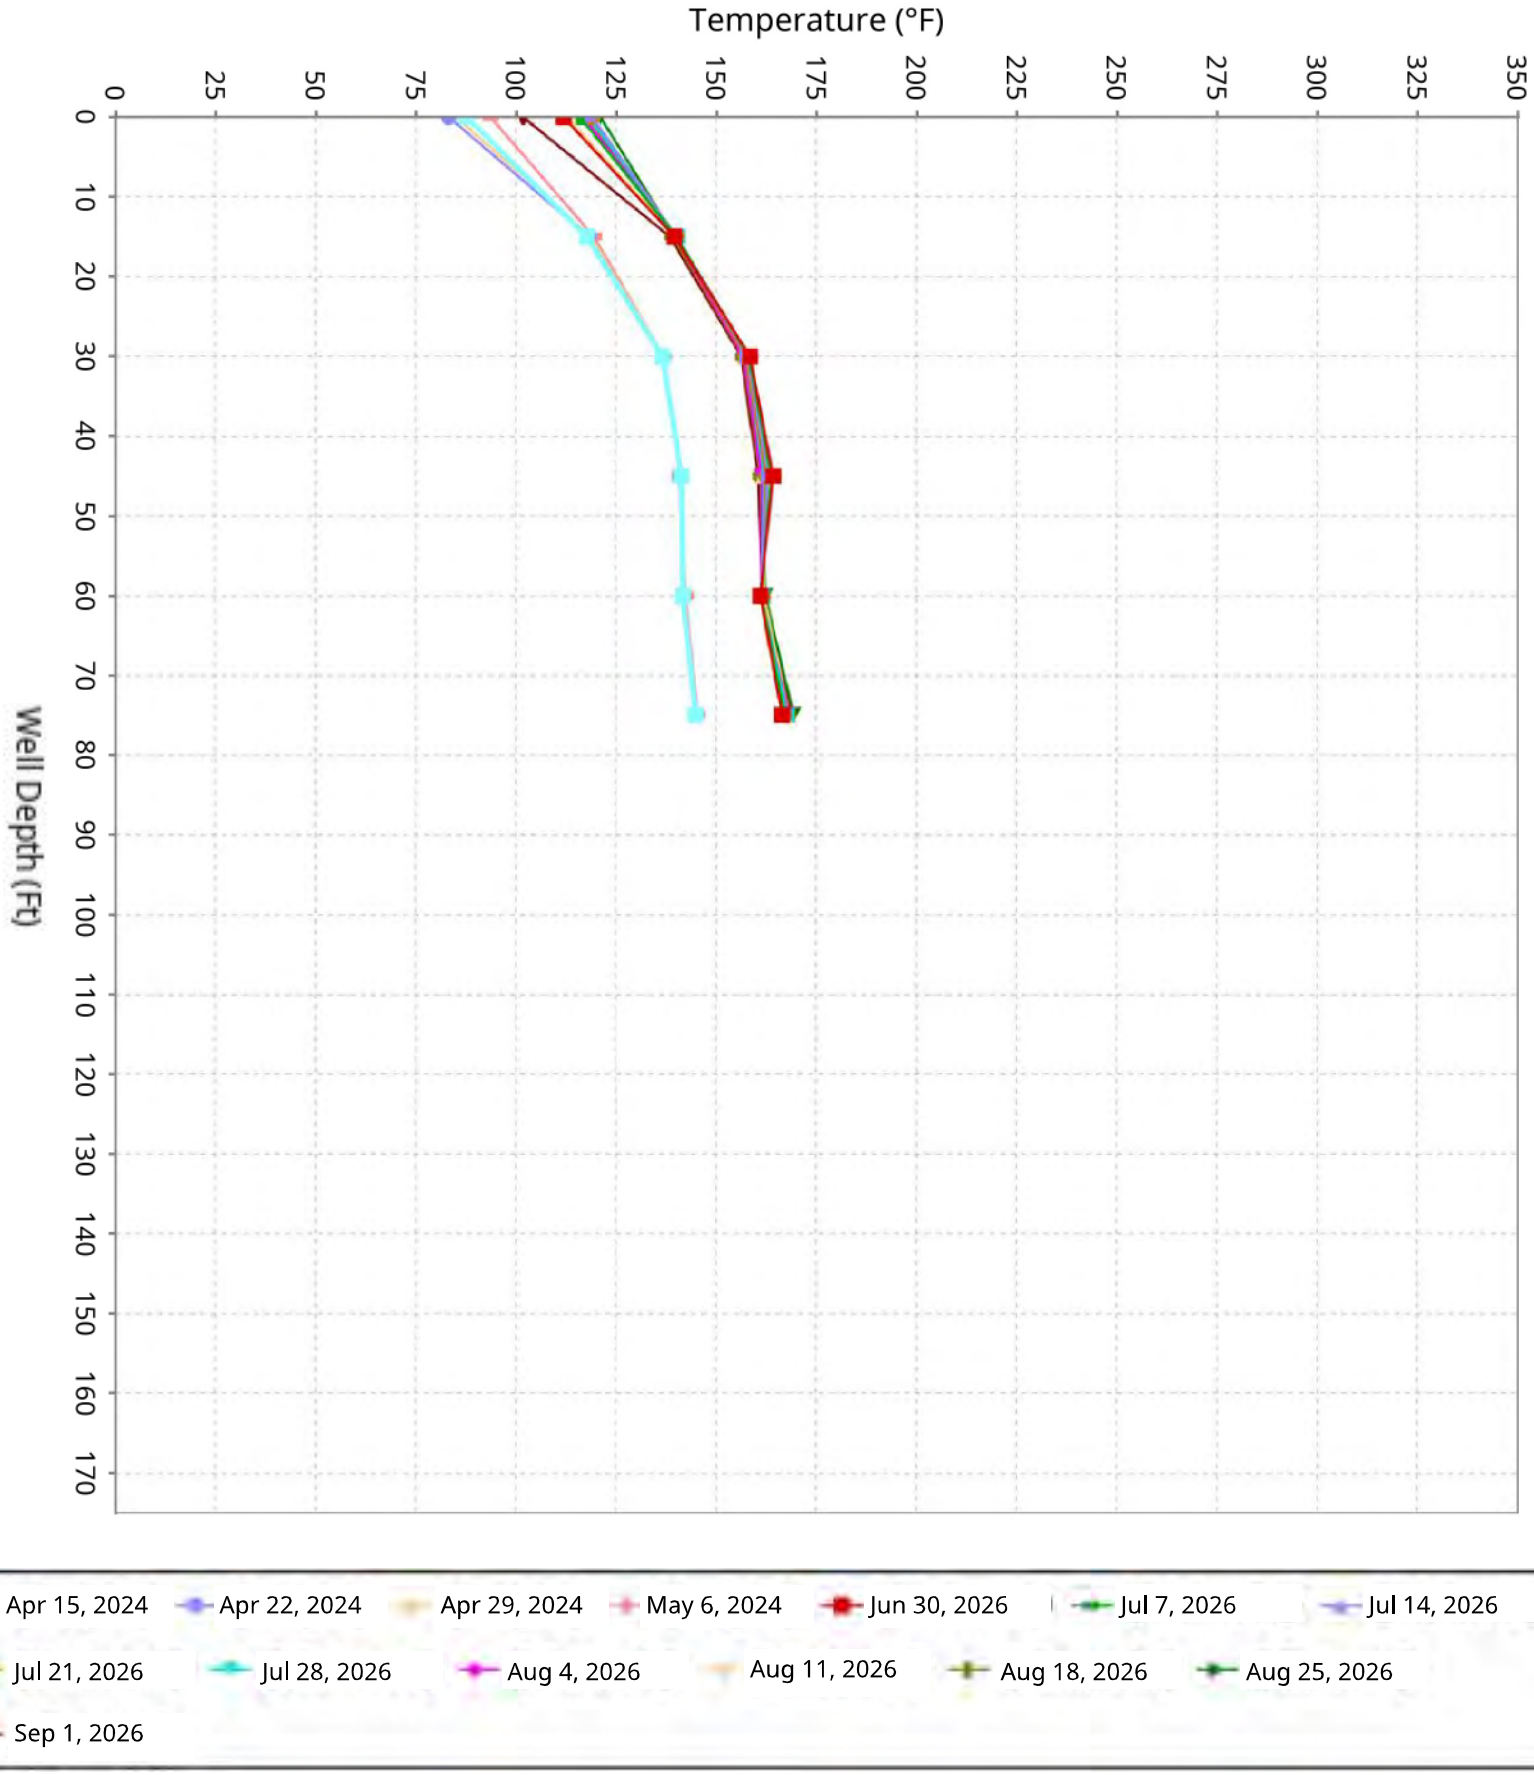

SCS ENGINEERS

Vertical Temperature Profiles from Temperature Probes at Chiquita Landfill for TP-6


Maximum weekly data for initial 4-weeks of operation compared to the latest 10-weeks

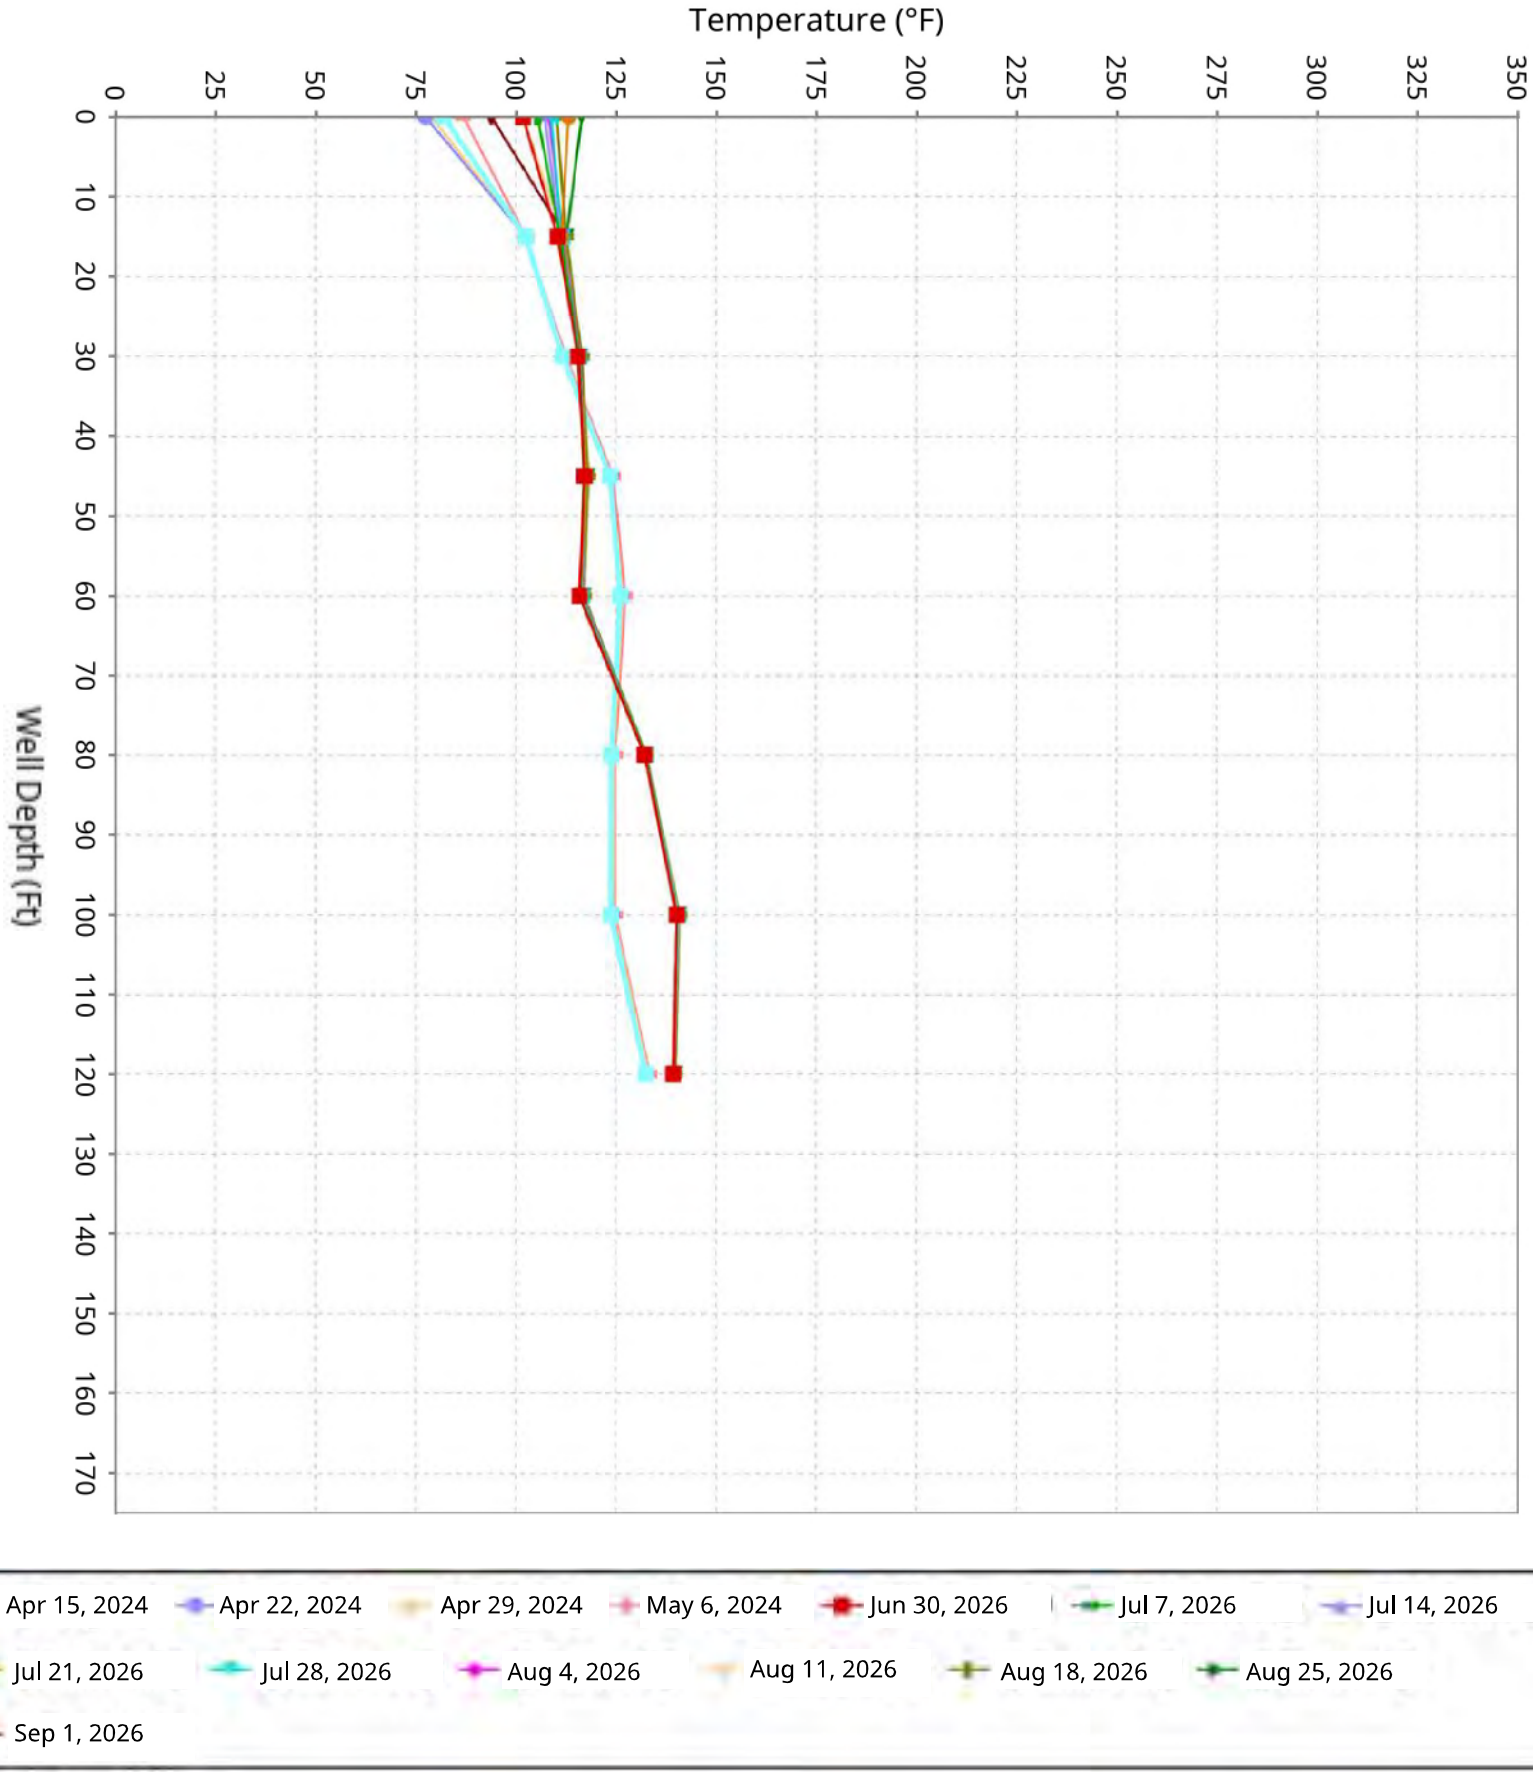

SCS ENGINEERS

Vertical Temperature Profiles from Temperature Probes at Chiquita Landfill for TP-7


Maximum weekly data for initial 4-weeks of operation compared to the latest 10-weeks

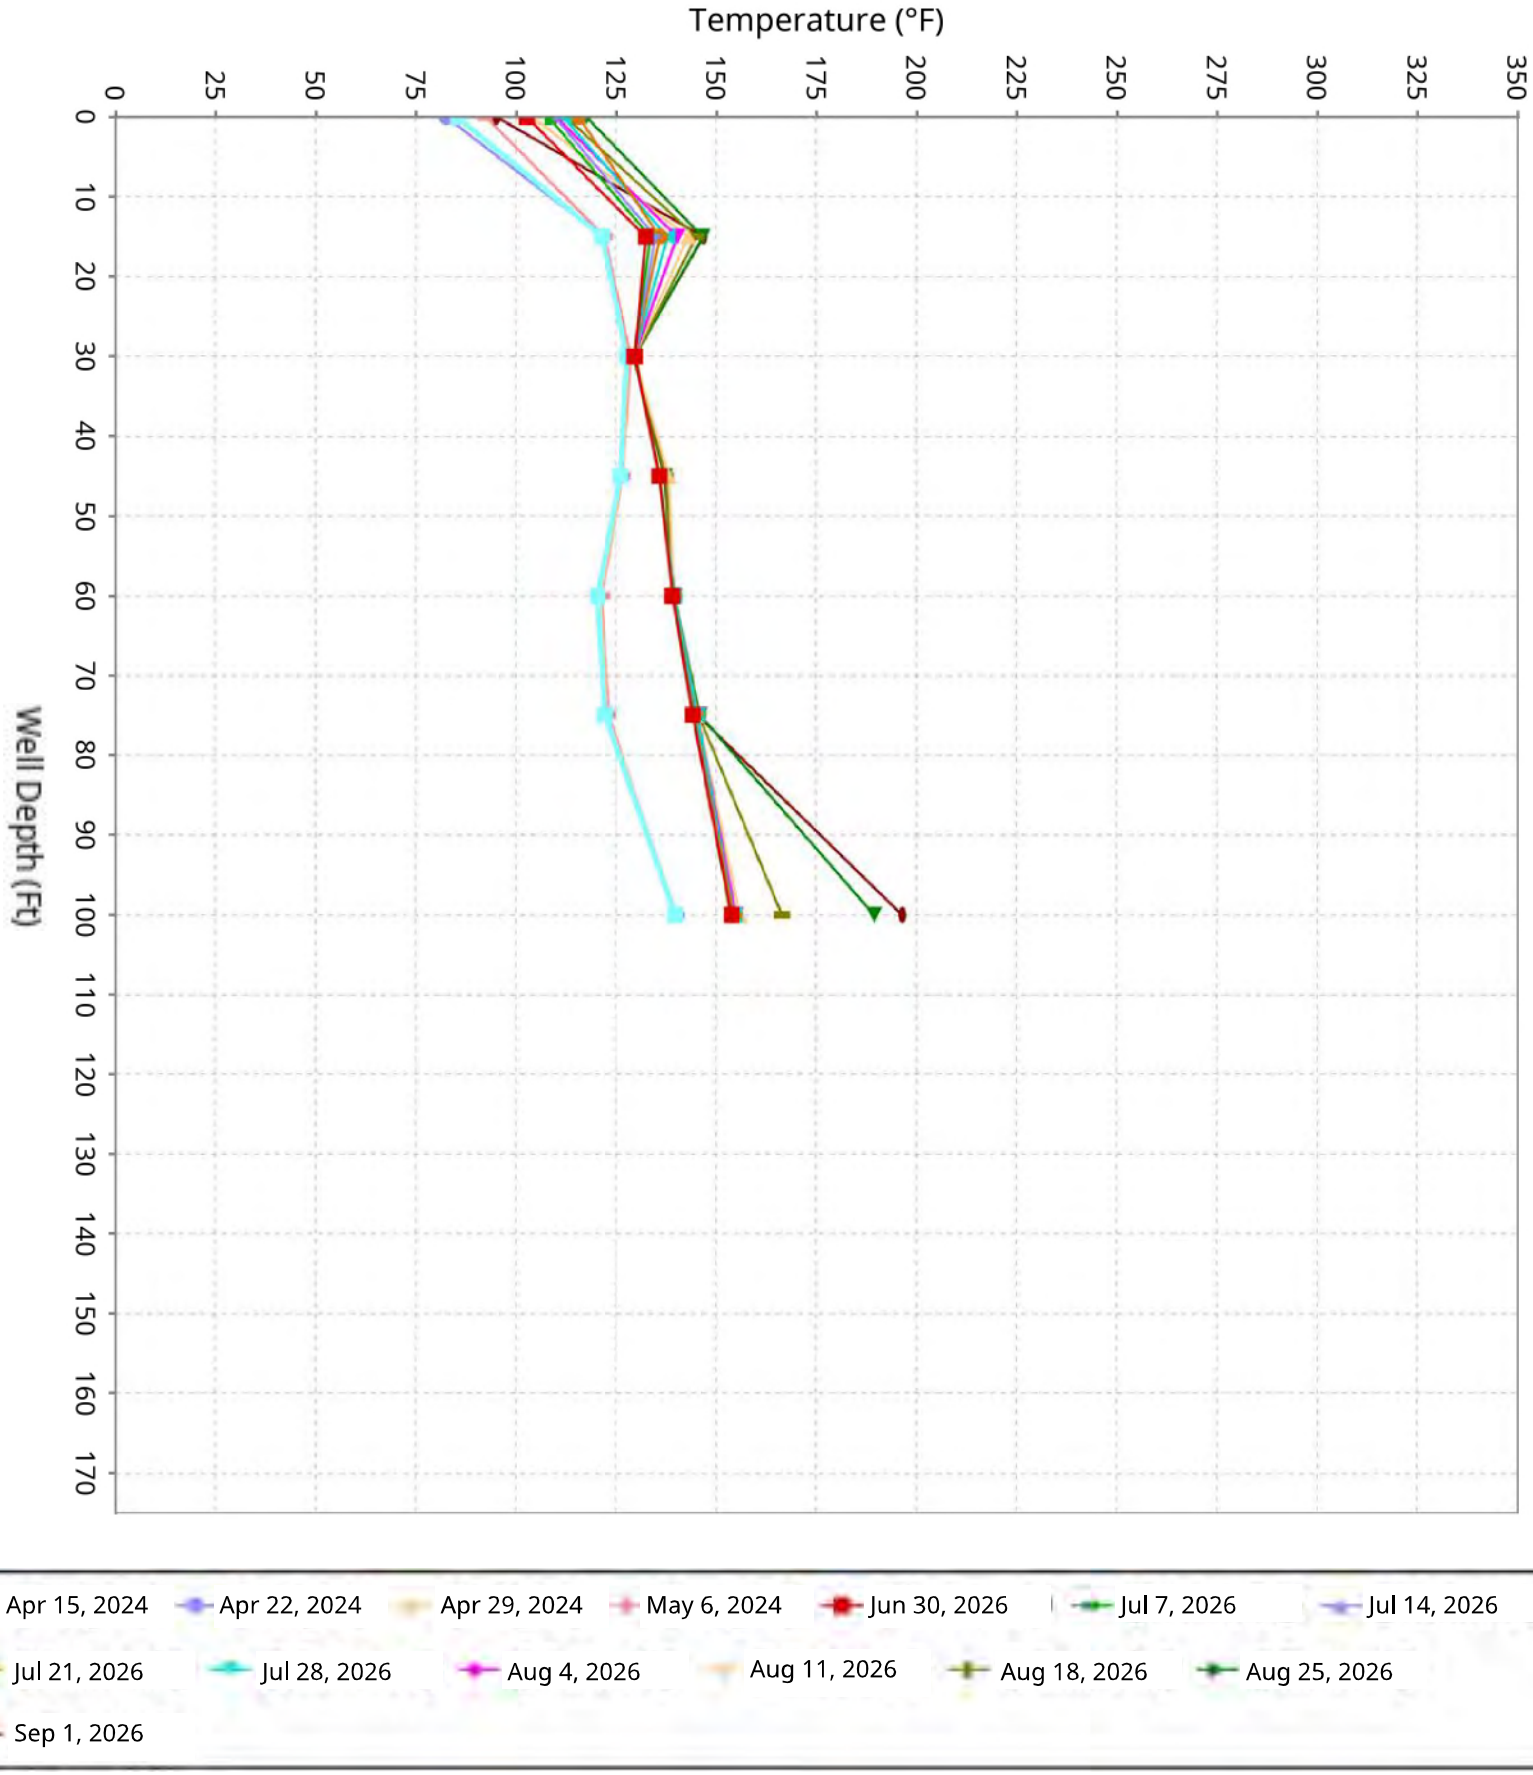

SCS ENGINEERS

Vertical Temperature Profiles from Temperature Probes at Chiquita Landfill for TP-8


Maximum weekly data for initial 4-weeks of operation compared to the latest 10-weeks

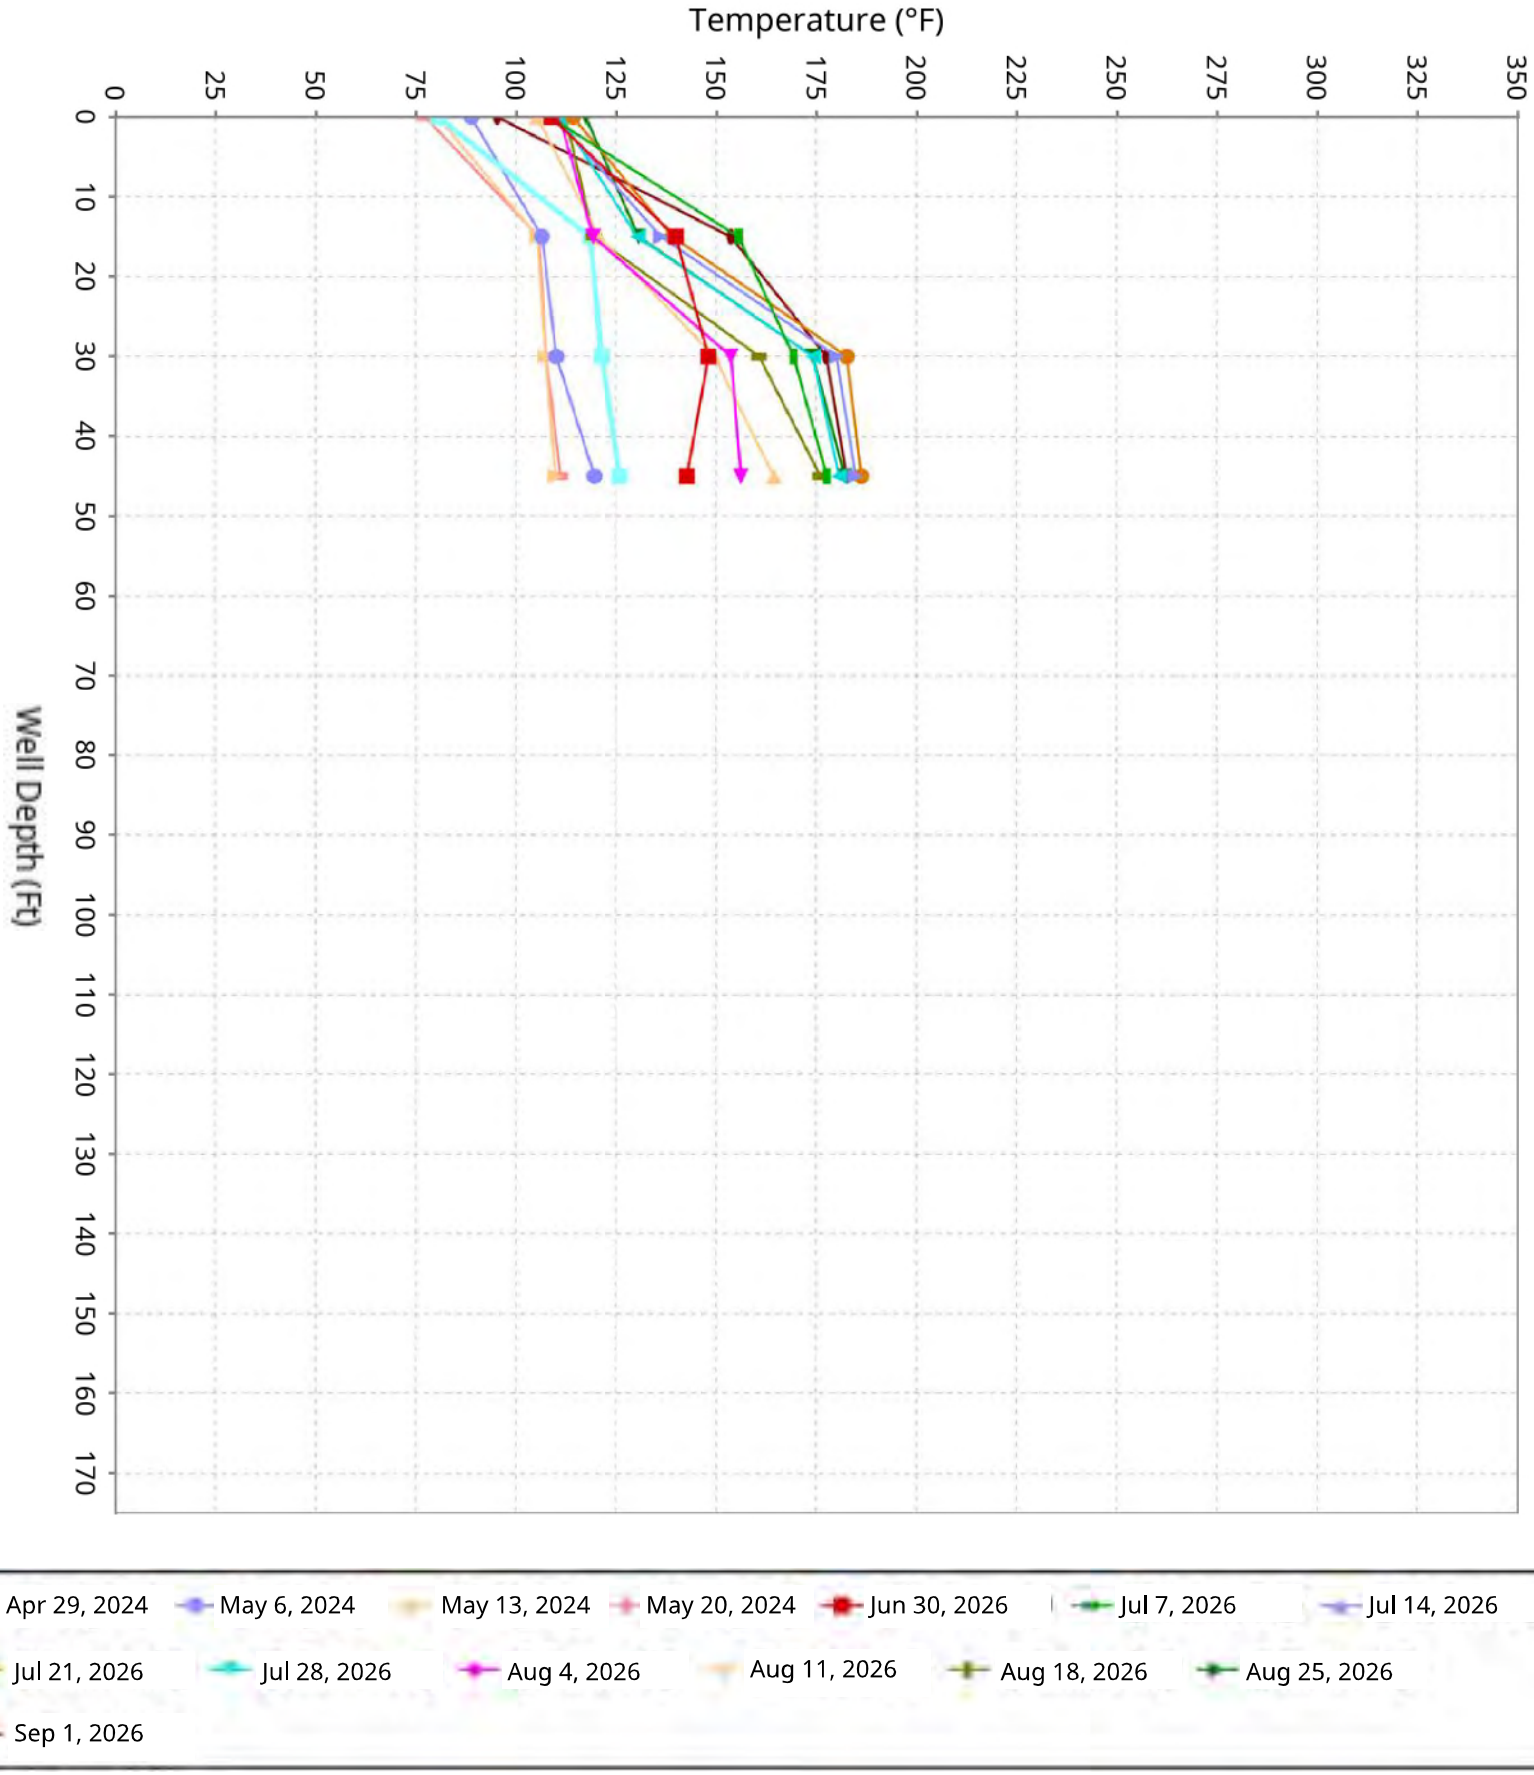

SCS ENGINEERS

Vertical Temperature Profiles from Temperature Probes at Chiquita Landfill for TP-9

Maximum weekly data for initial 4-weeks of operation compared to the latest 10-weeks

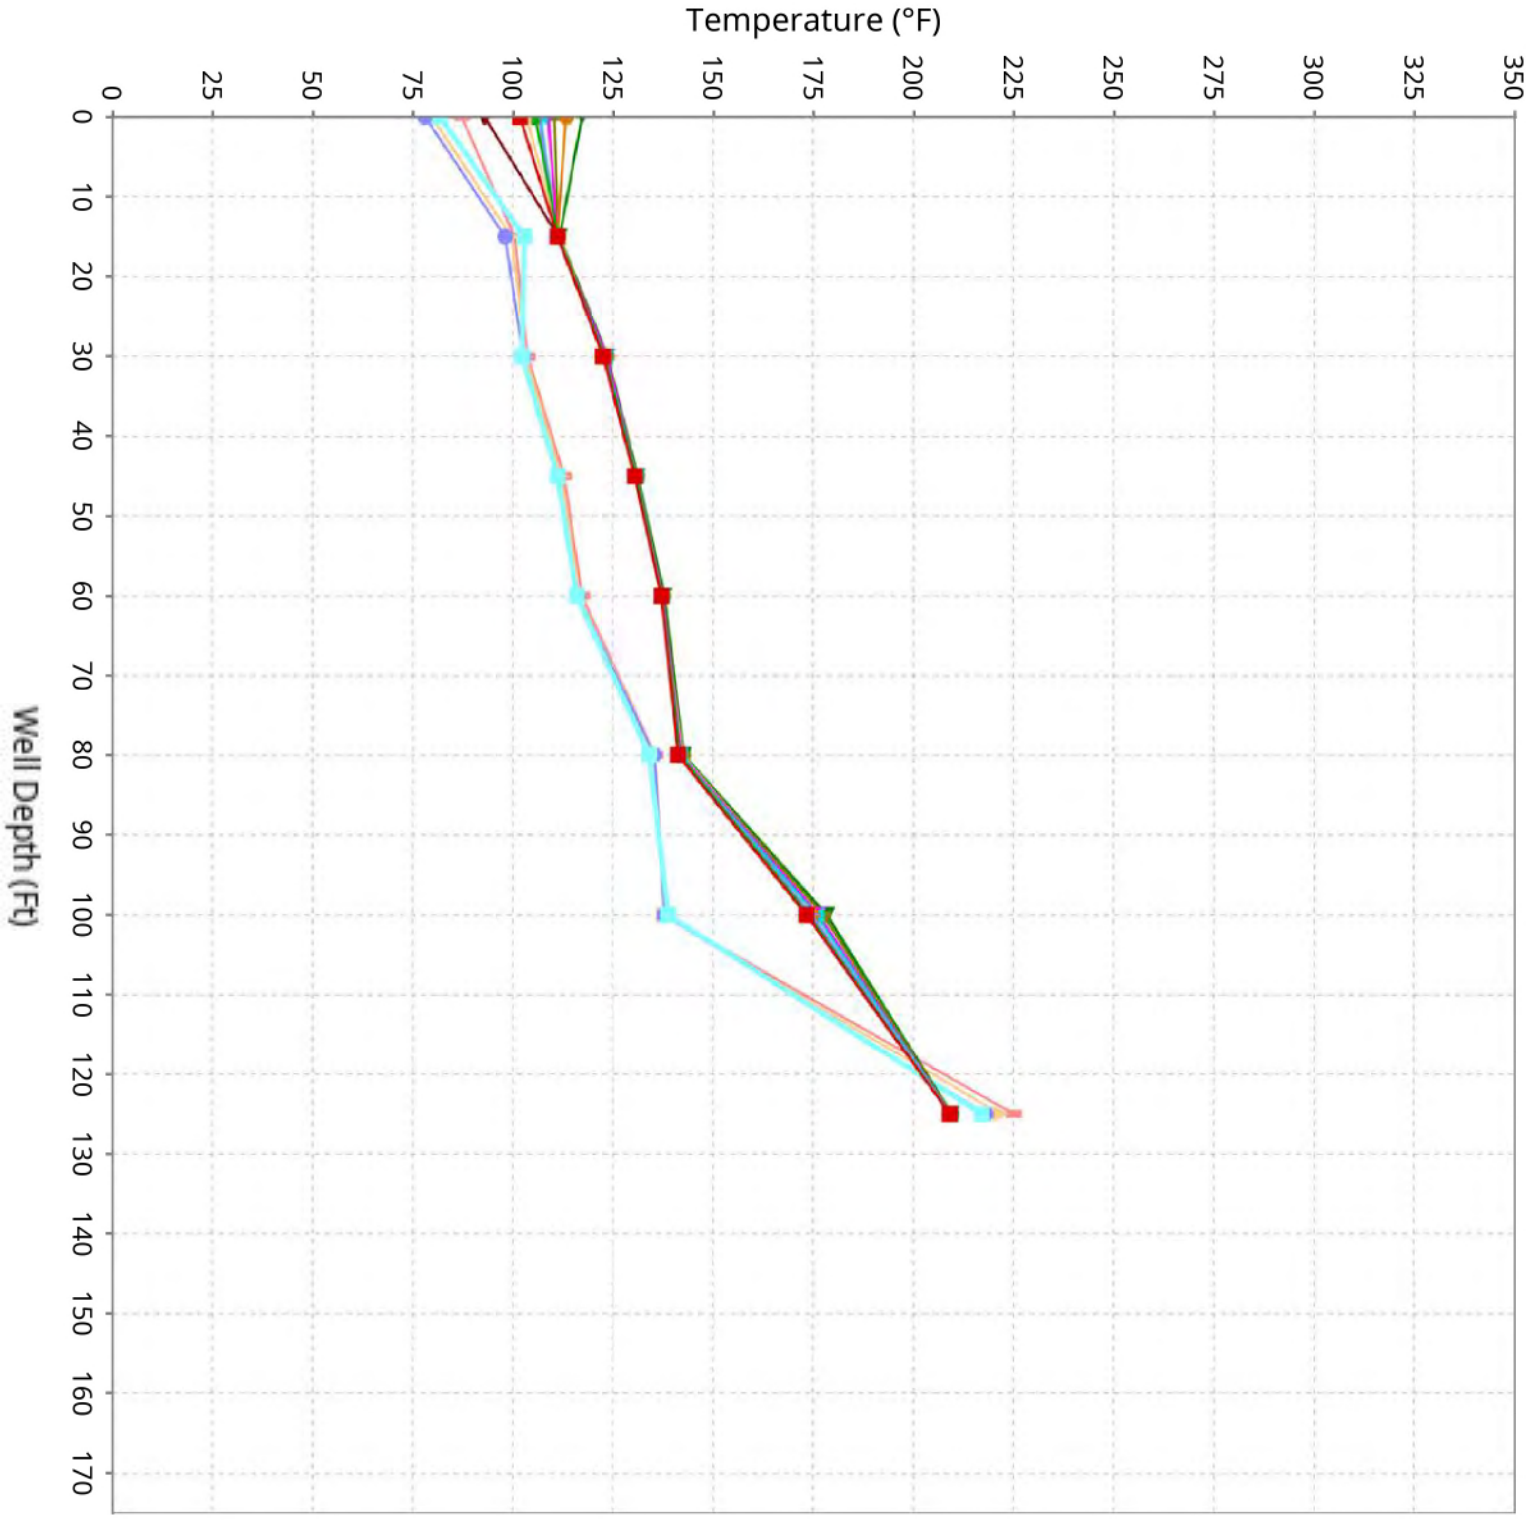


Apr 15, 2024
Apr 22, 2024
Apr 29, 2024
May 6, 2024
Jun 30, 2026
Jul 7, 2026
Jul 14, 2026
Jul 21, 2026
Jul 28, 2026
Aug 4, 2026
Aug 11, 2026
Aug 18, 2026
Aug 25, 2026
Sep 1, 2026

SCS ENGINEERS

Vertical Temperature Profiles from Temperature Probes at Chiquita Landfill for TP-10


Maximum weekly data for initial 4-weeks of operation compared to the latest 10-weeks

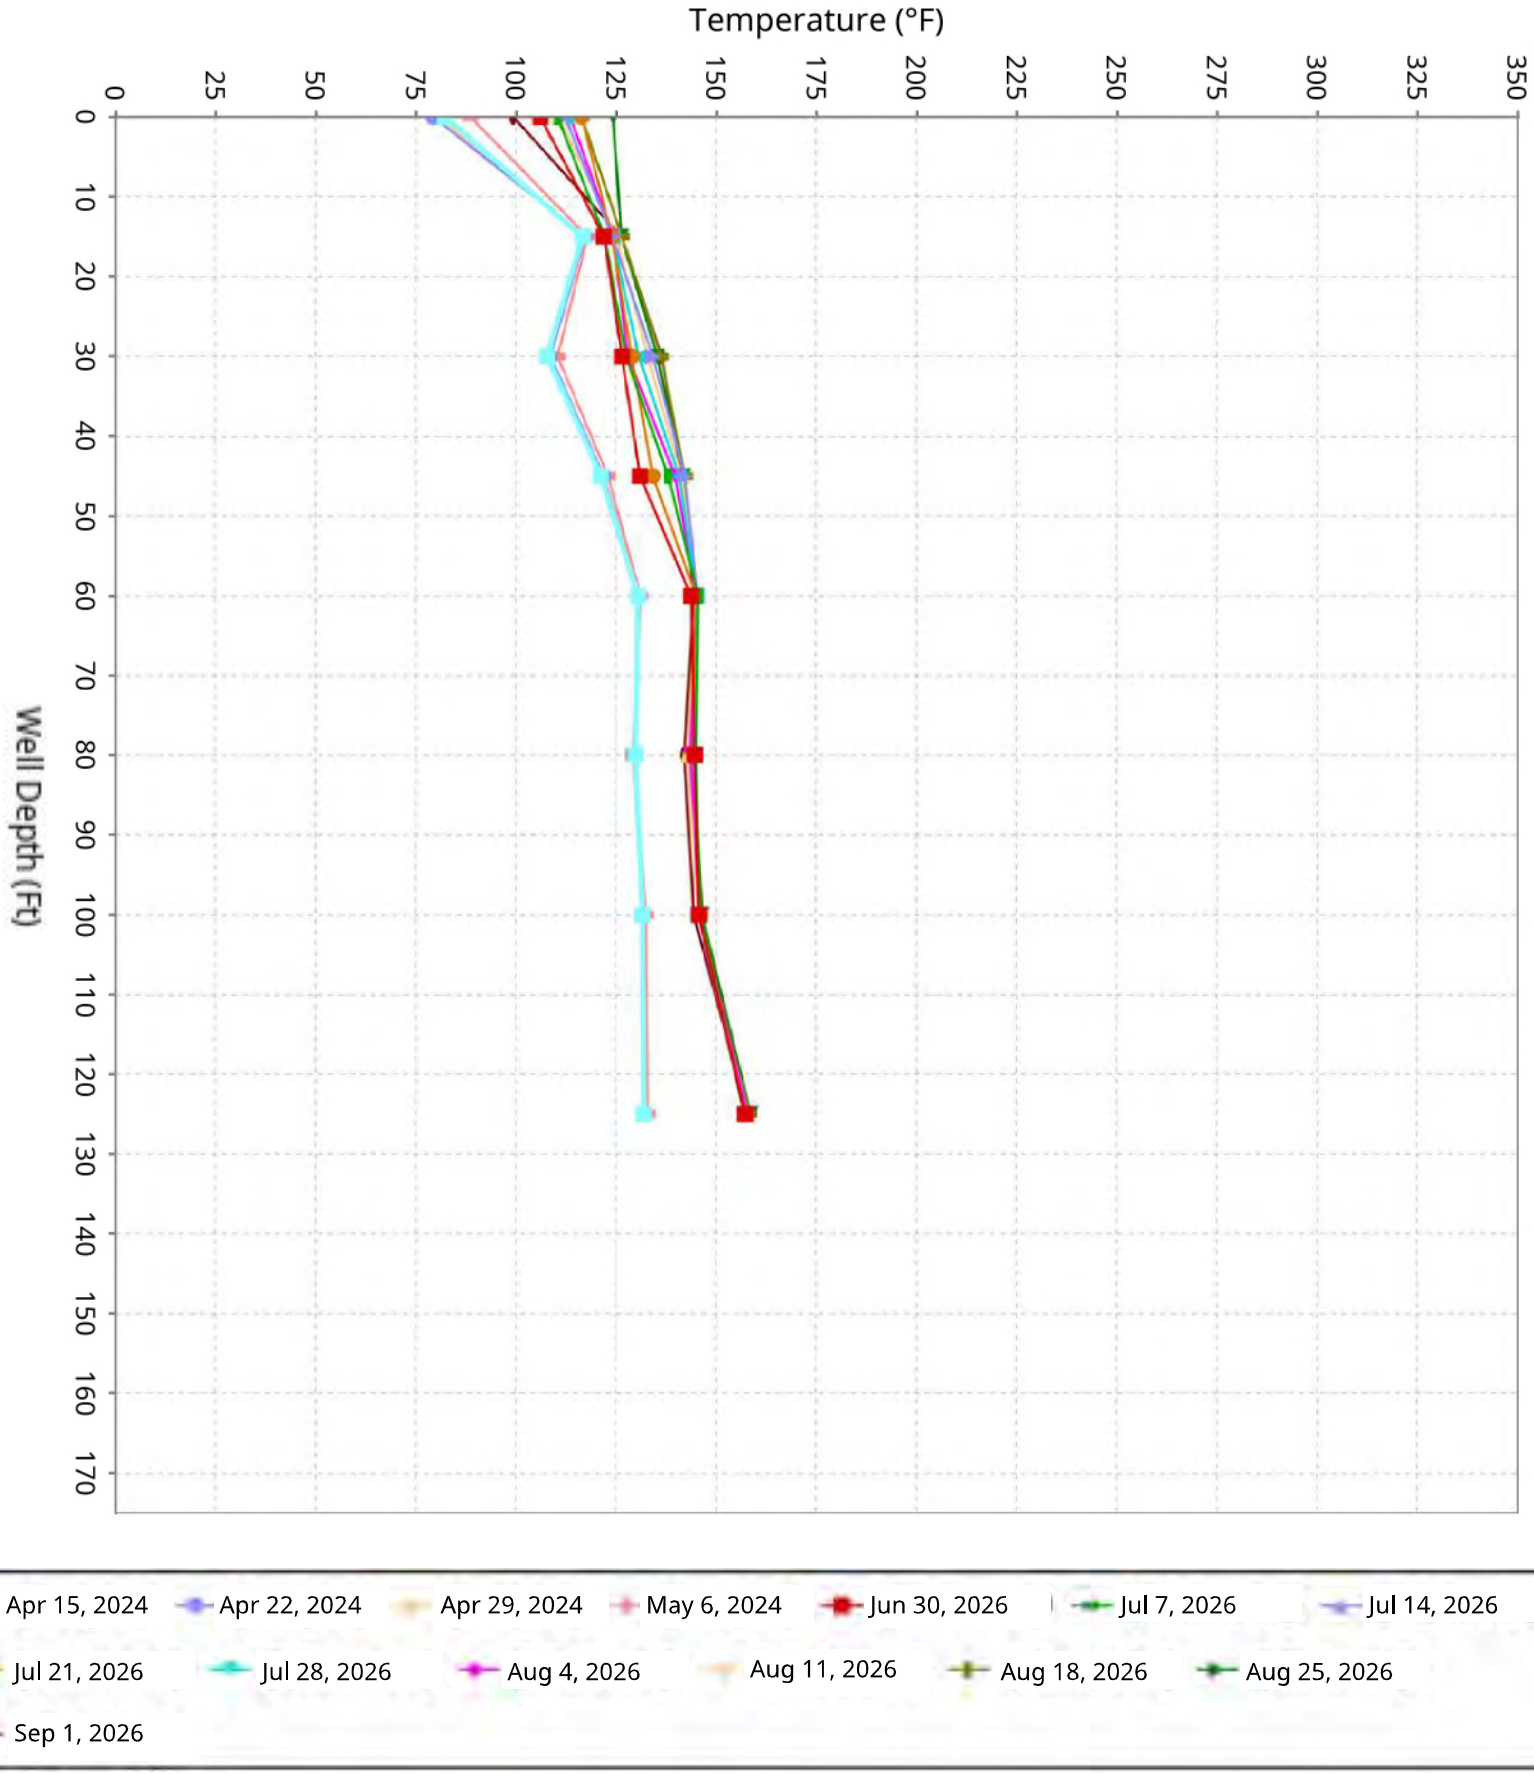

SCS ENGINEERS

Vertical Temperature Profiles from Temperature Probes at Chiquita Landfill for TP-11

Maximum weekly data for initial 4-weeks of operation compared to the latest 10-weeks

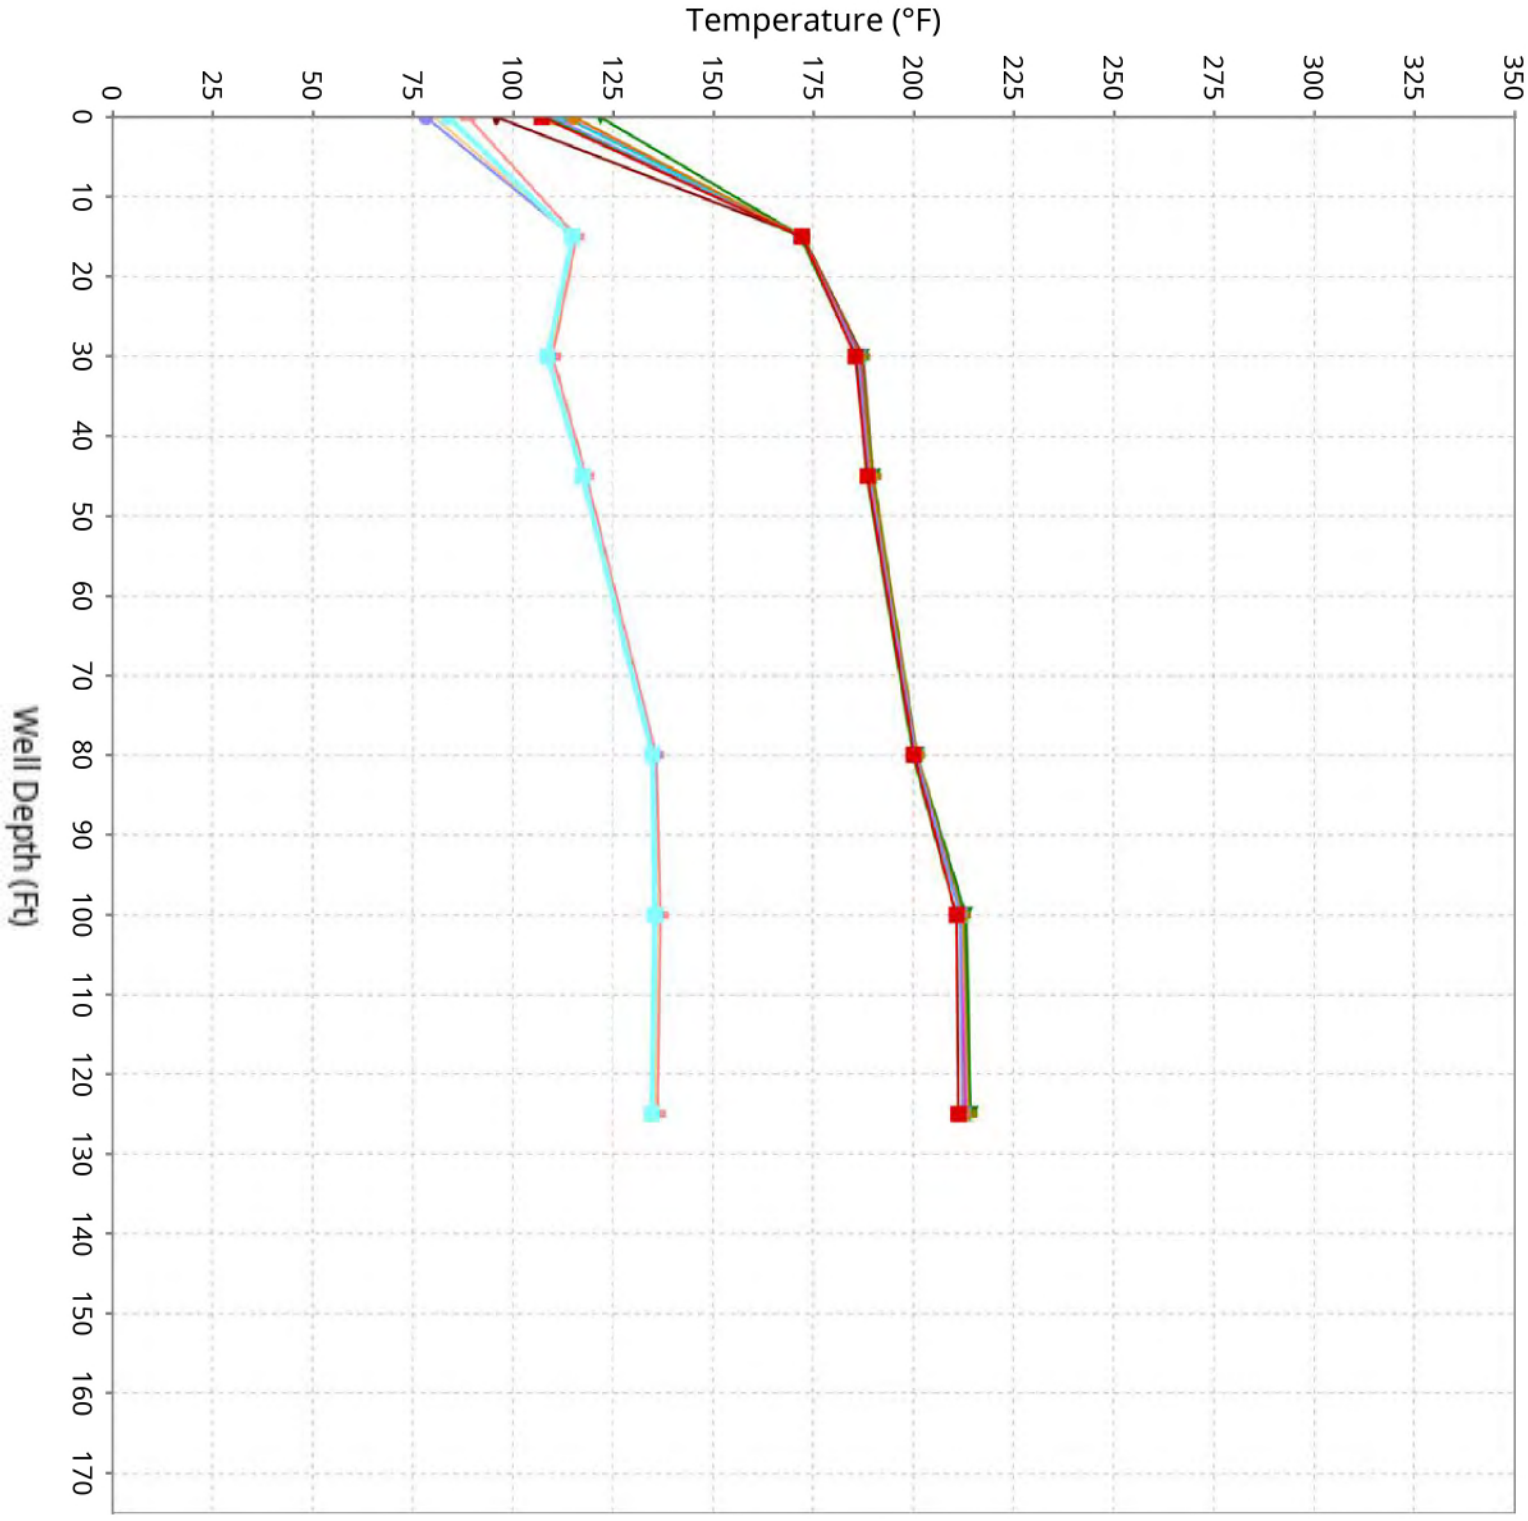


Apr 15, 2024
Apr 22, 2024
Apr 29, 2024
May 6, 2024
Jun 30, 2026
Jul 7, 2026
Jul 14, 2026
Jul 21, 2026
Jul 28, 2026
Aug 4, 2026
Aug 11, 2026
Aug 18, 2026
Aug 25, 2026
Sep 1, 2026

SCS ENGINEERS

Vertical Temperature Profiles from Temperature Probes at Chiquita Landfill for TP-12


Maximum weekly data for initial 4-weeks of operation compared to the latest 10-weeks

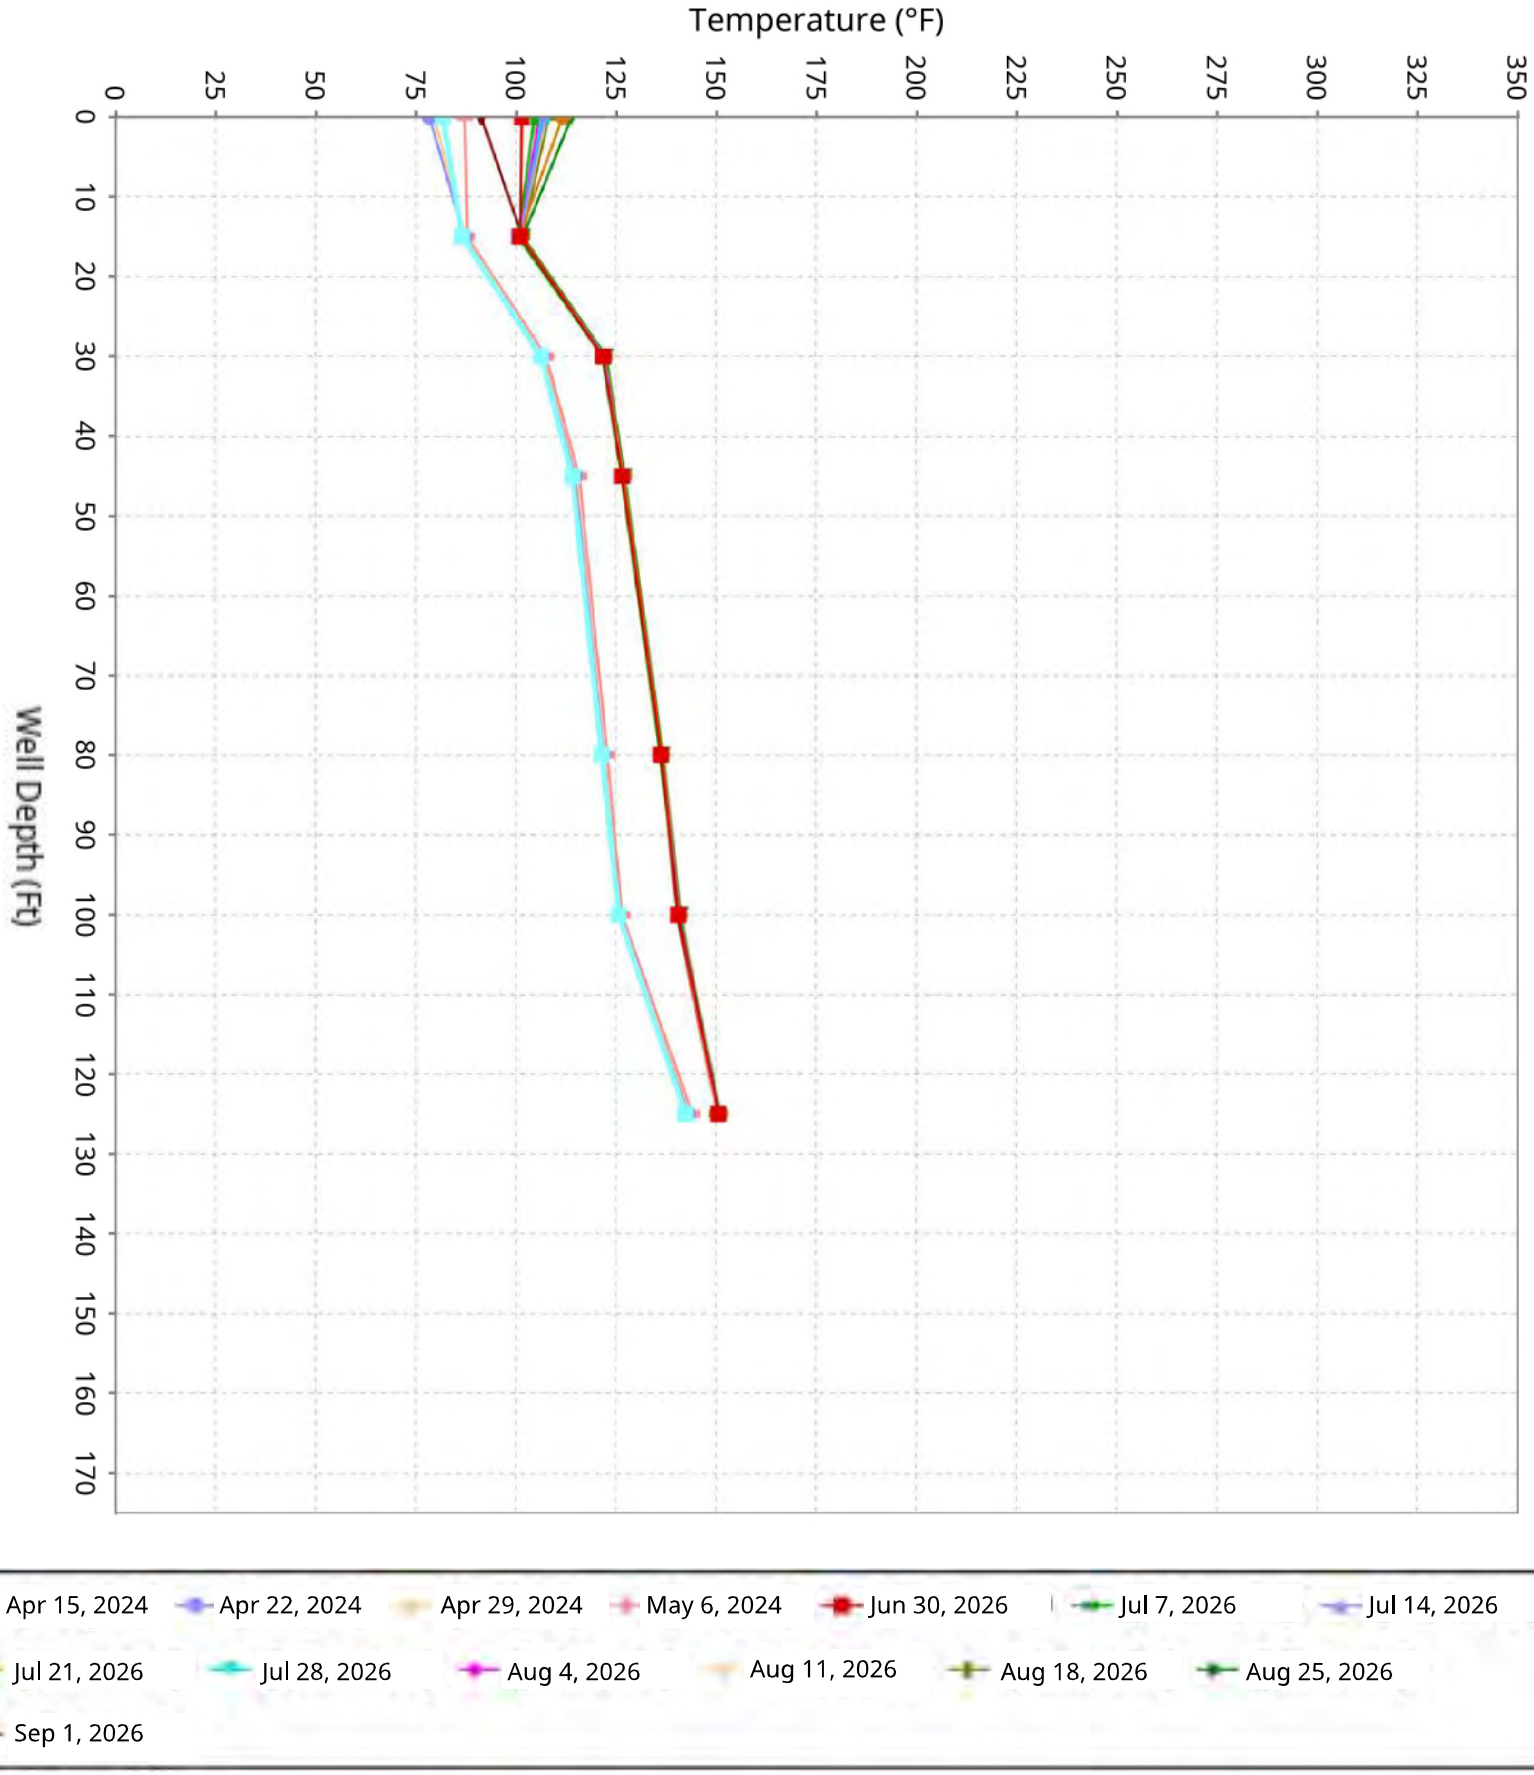

SCS ENGINEERS

Vertical Temperature Profiles from Temperature Probes at Chiquita Landfill for TP-13


Maximum weekly data for initial 4-weeks of operation compared to the latest 10-weeks

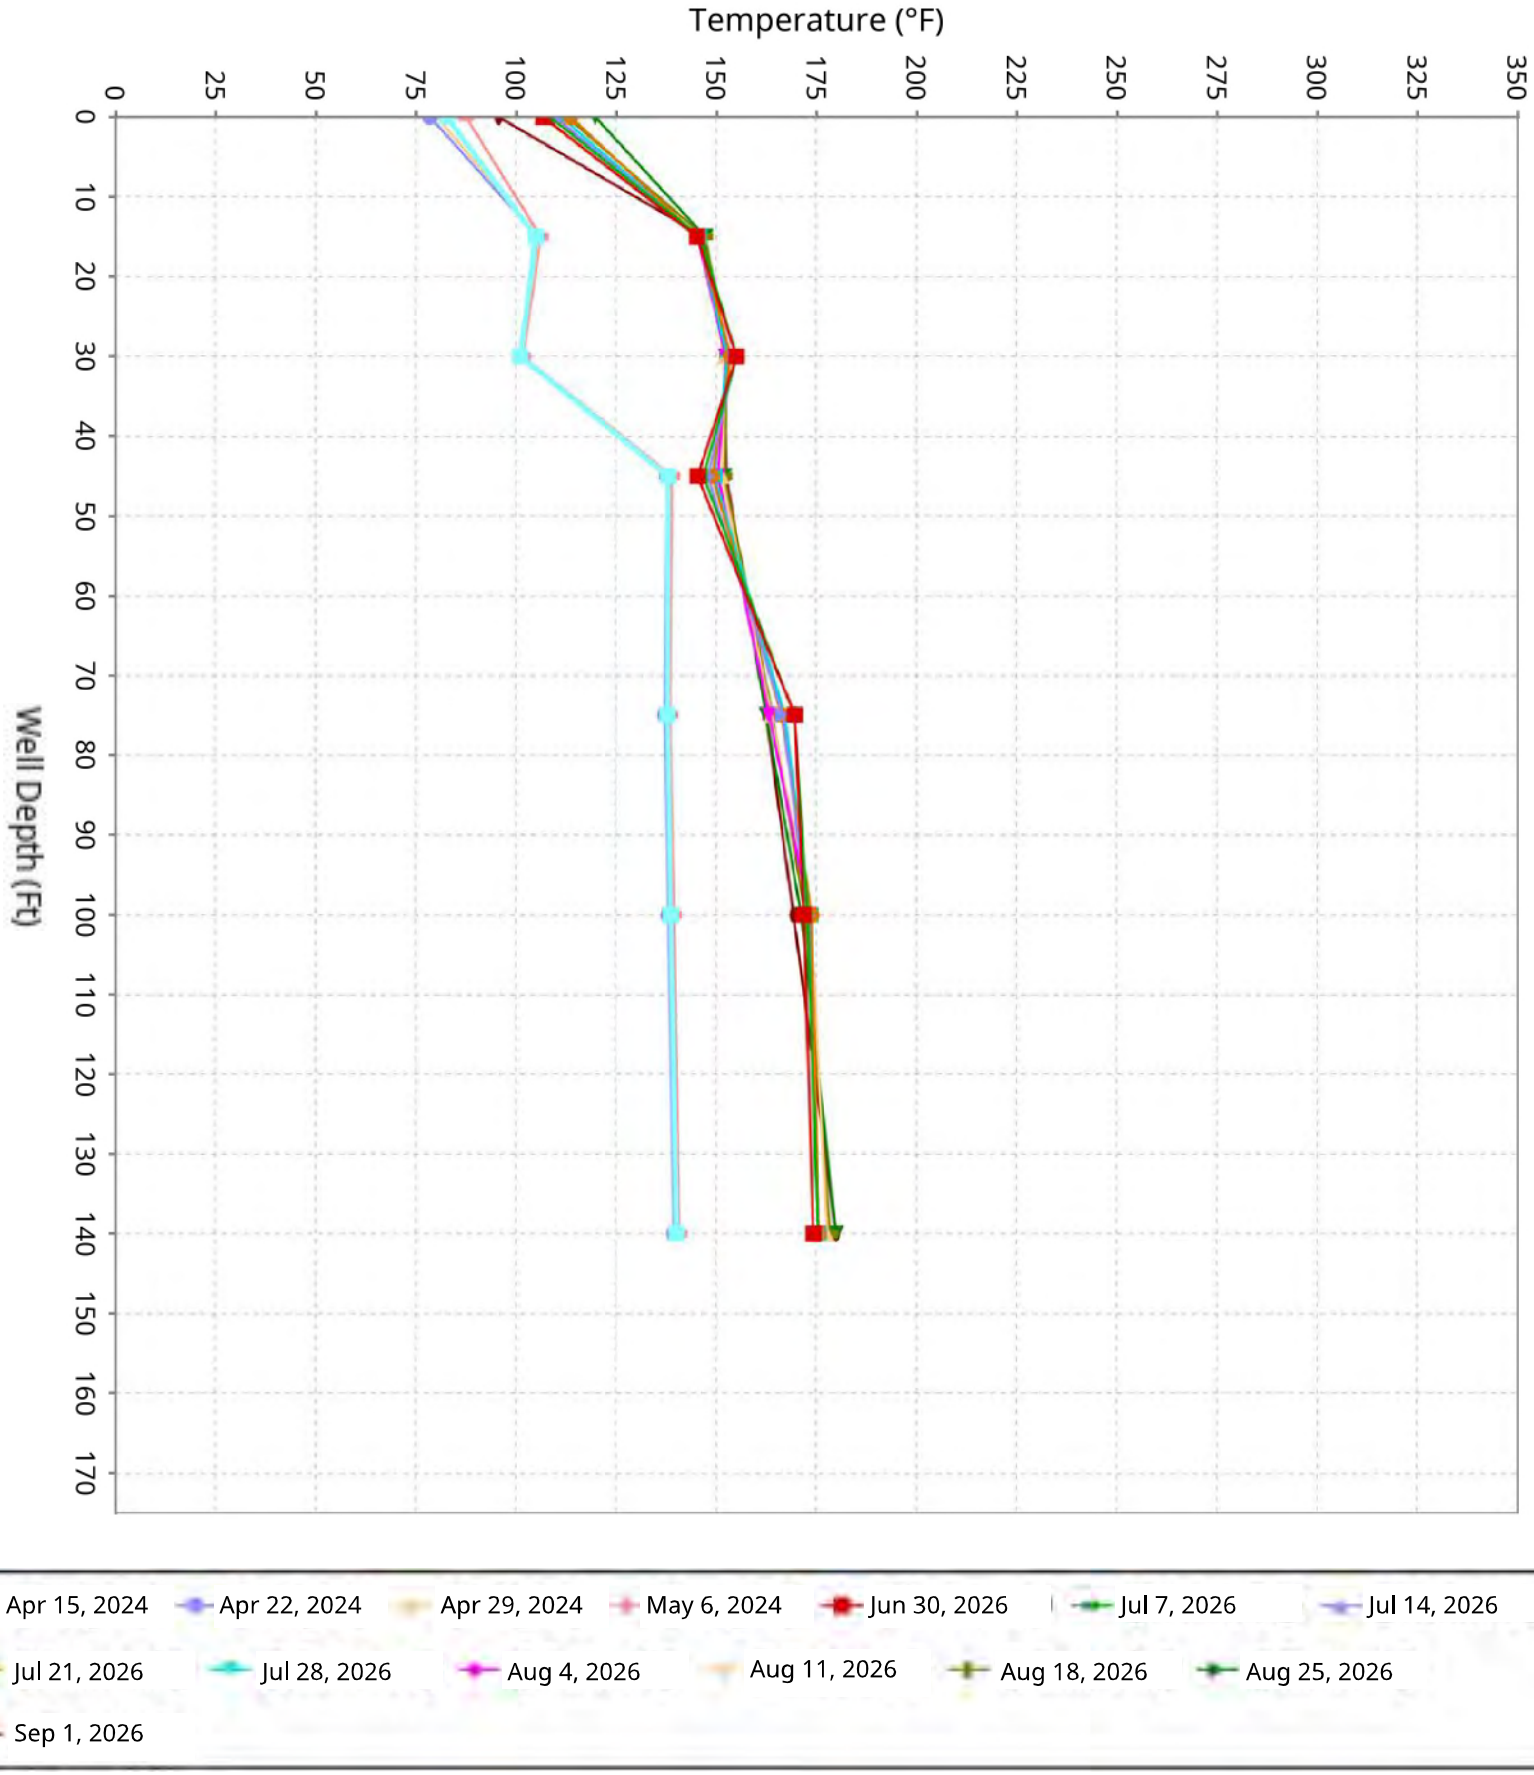

SCS ENGINEERS

Vertical Temperature Profiles from Temperature Probes at Chiquita Landfill for TP-14


Maximum weekly data for initial 4-weeks of operation compared to the latest 10-weeks

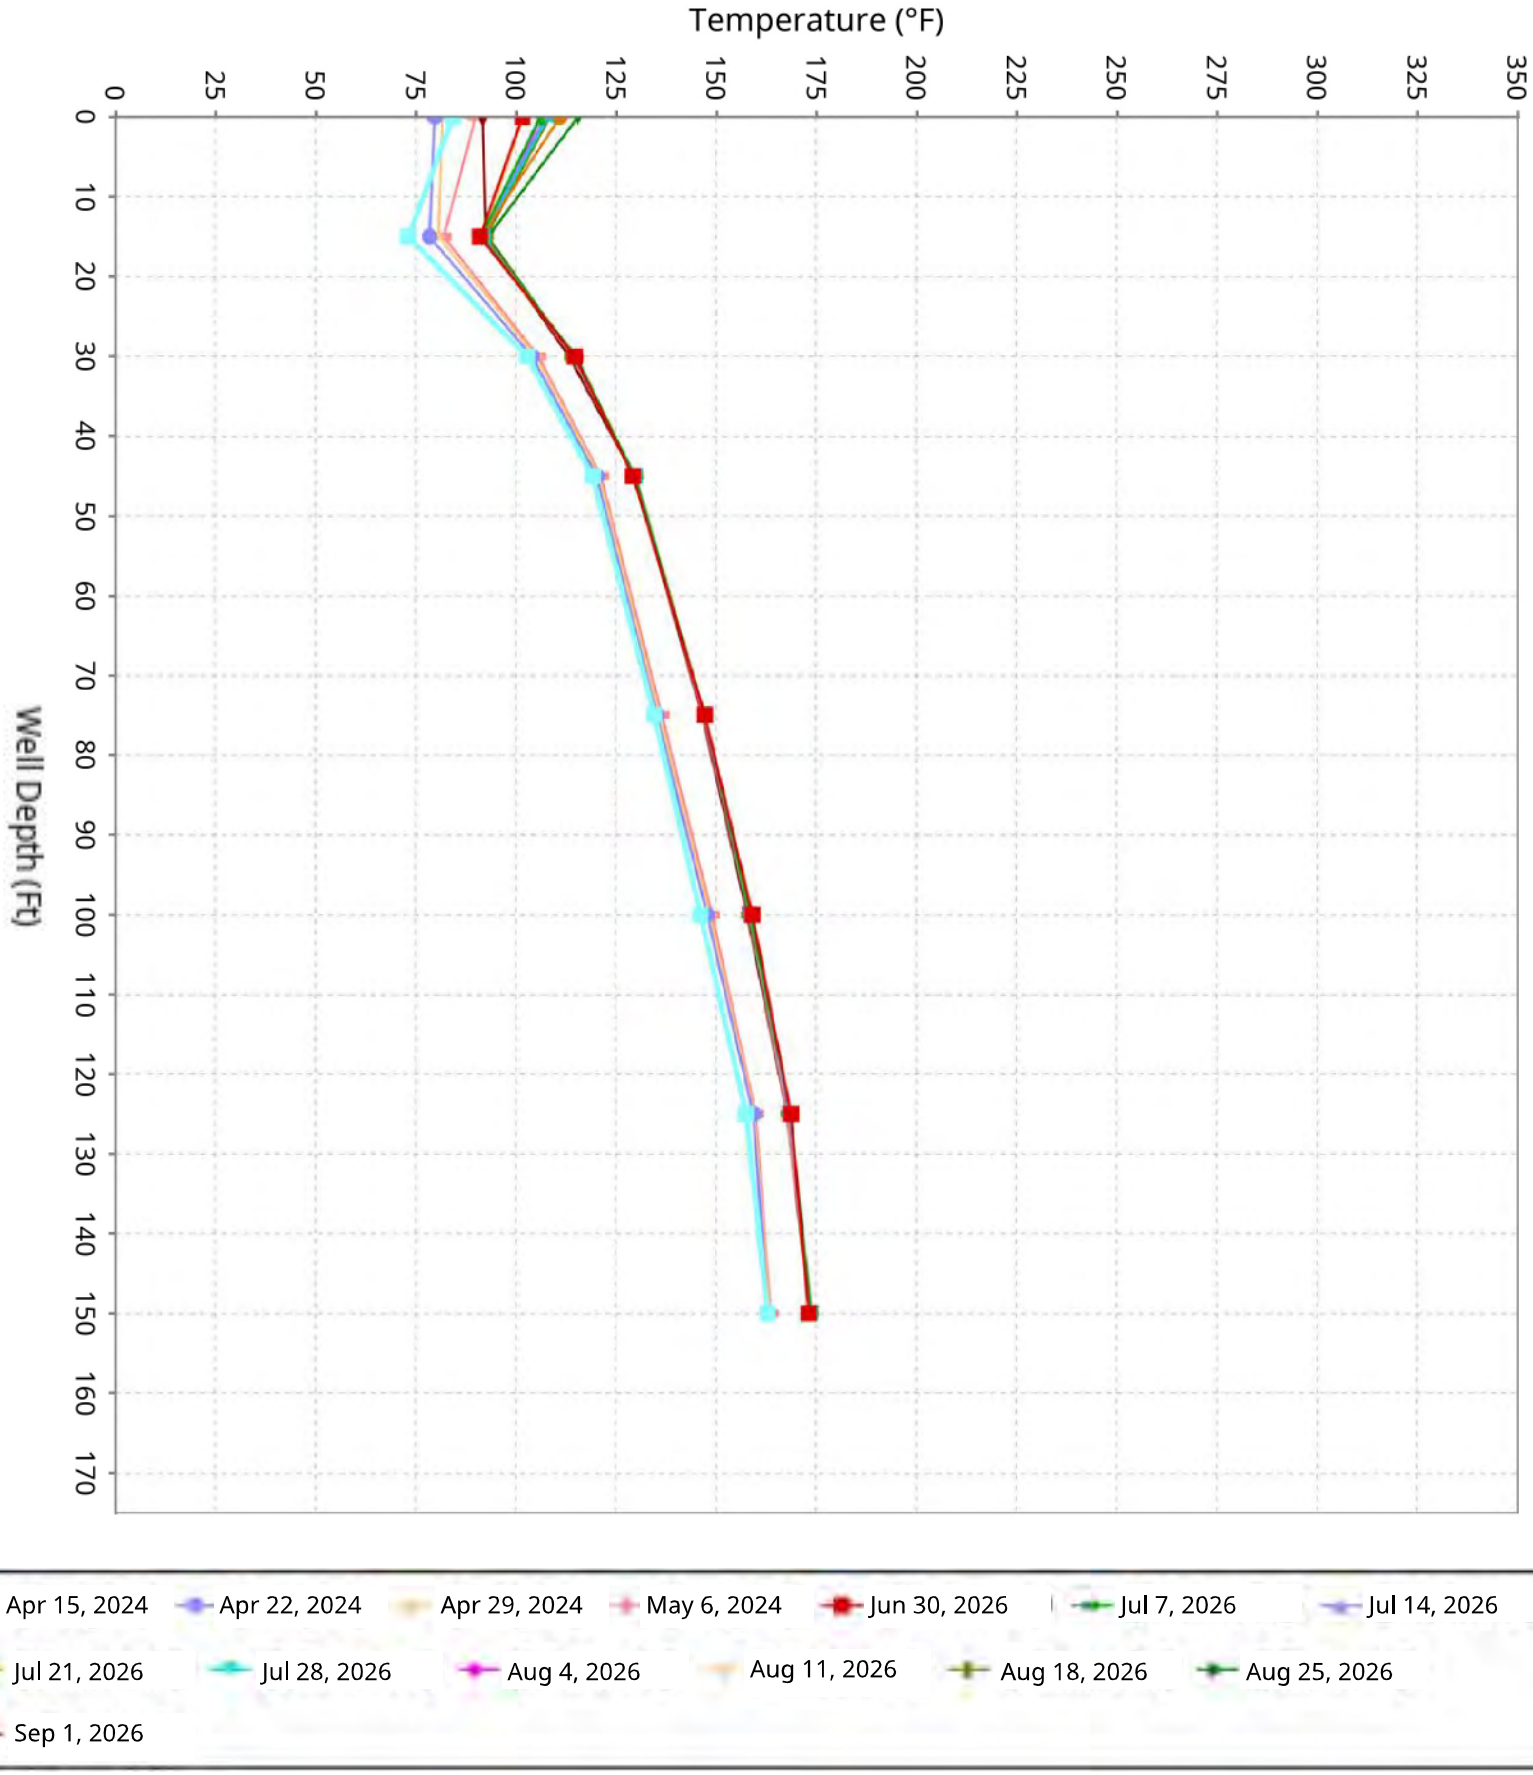

SCS ENGINEERS

Vertical Temperature Profiles from Temperature Probes at Chiquita Landfill for TP-15


Maximum weekly data for initial 4-weeks of operation compared to the latest 10-weeks

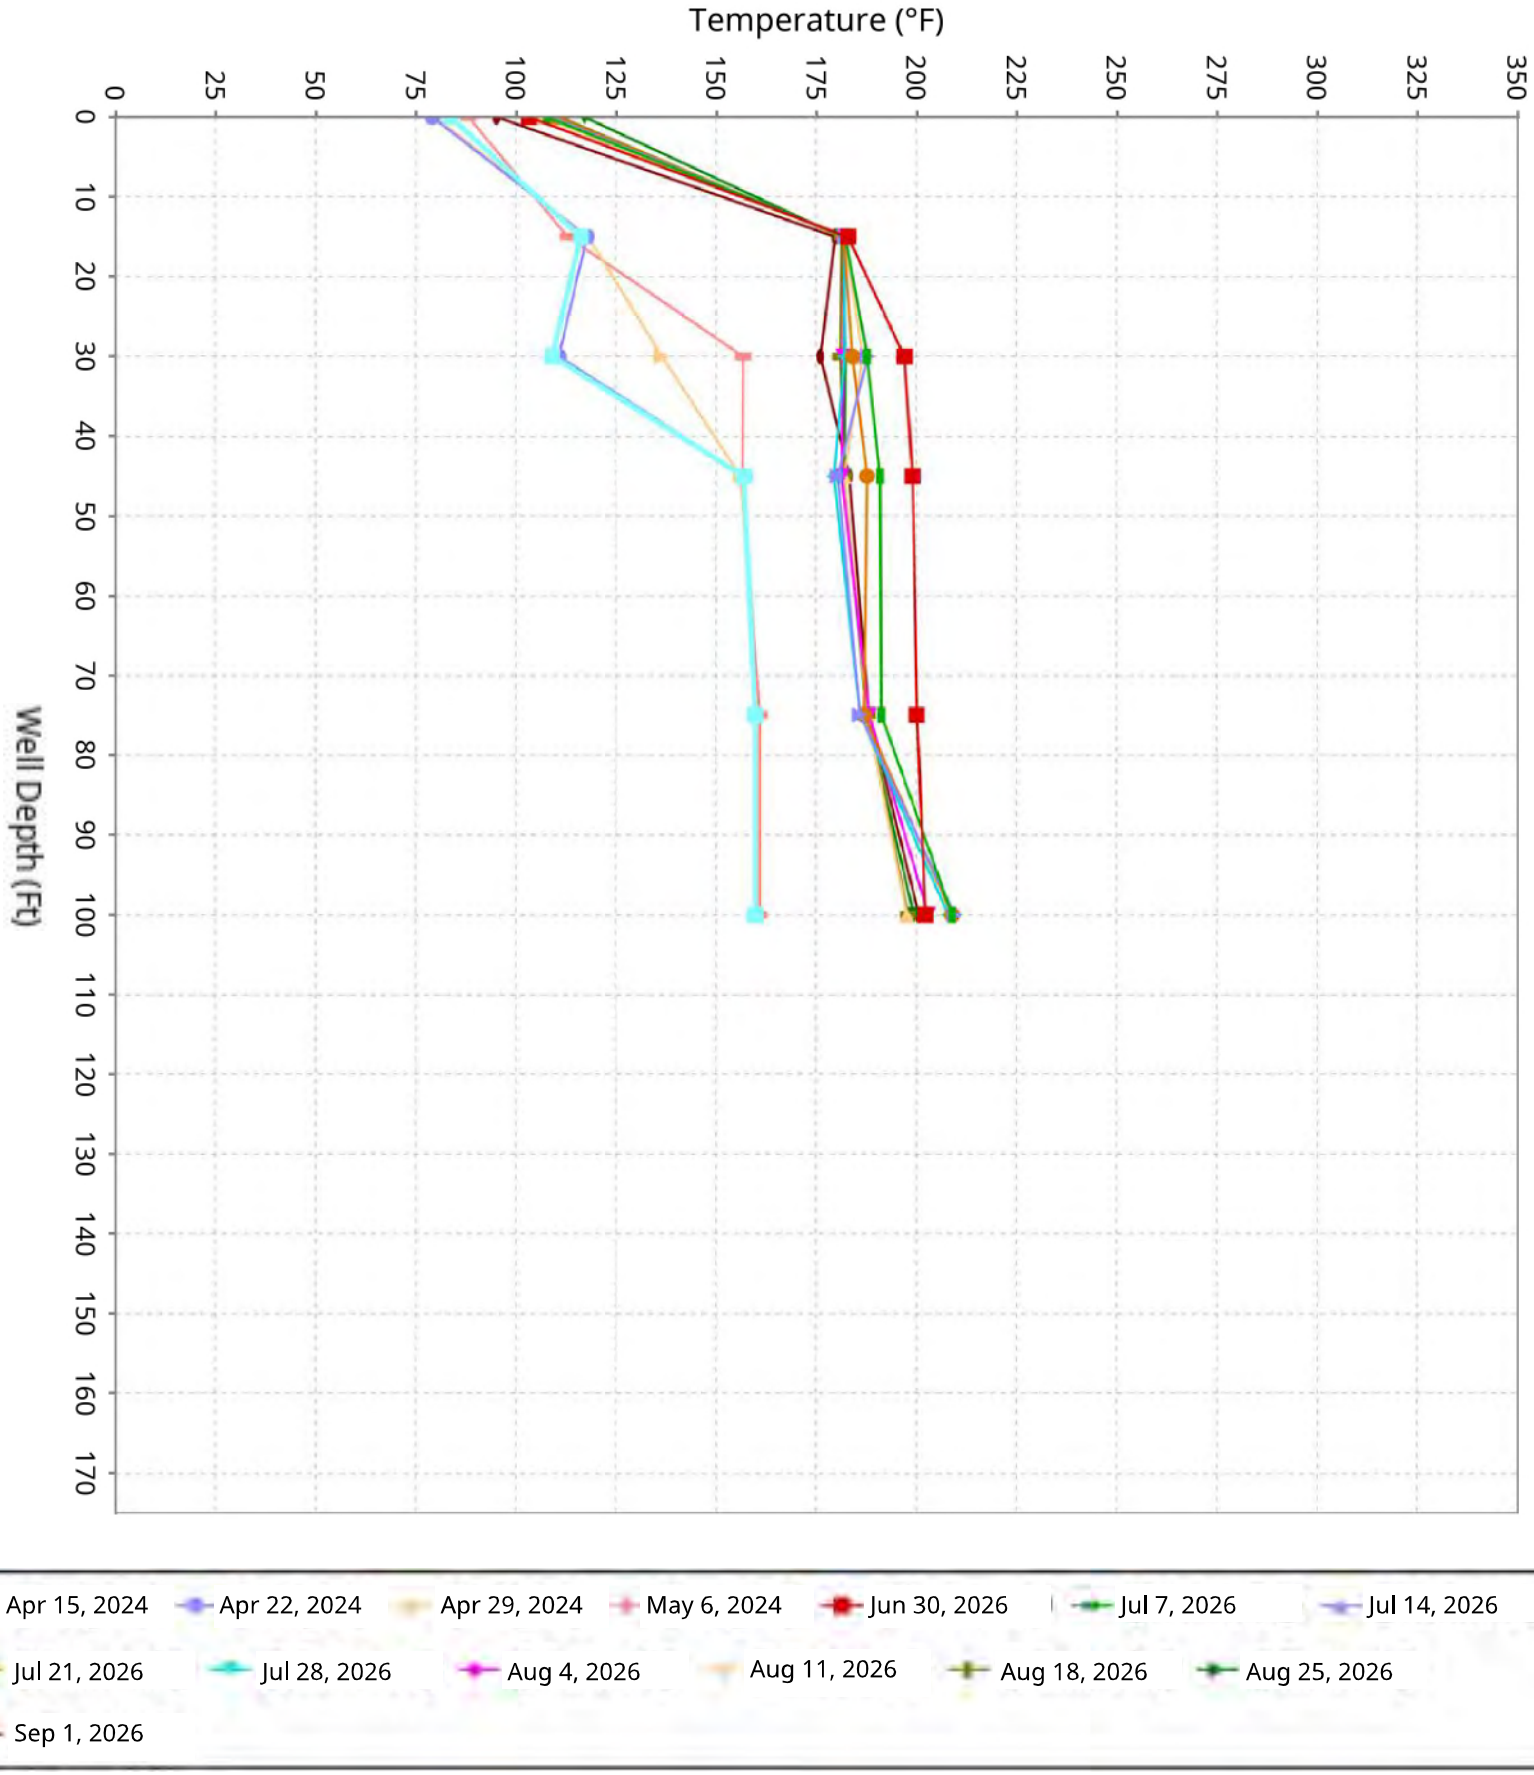

SCS ENGINEERS

Vertical Temperature Profiles from Temperature Probes at Chiquita Landfill for TP-16


Maximum weekly data for initial 4-weeks of operation compared to the latest 10-weeks

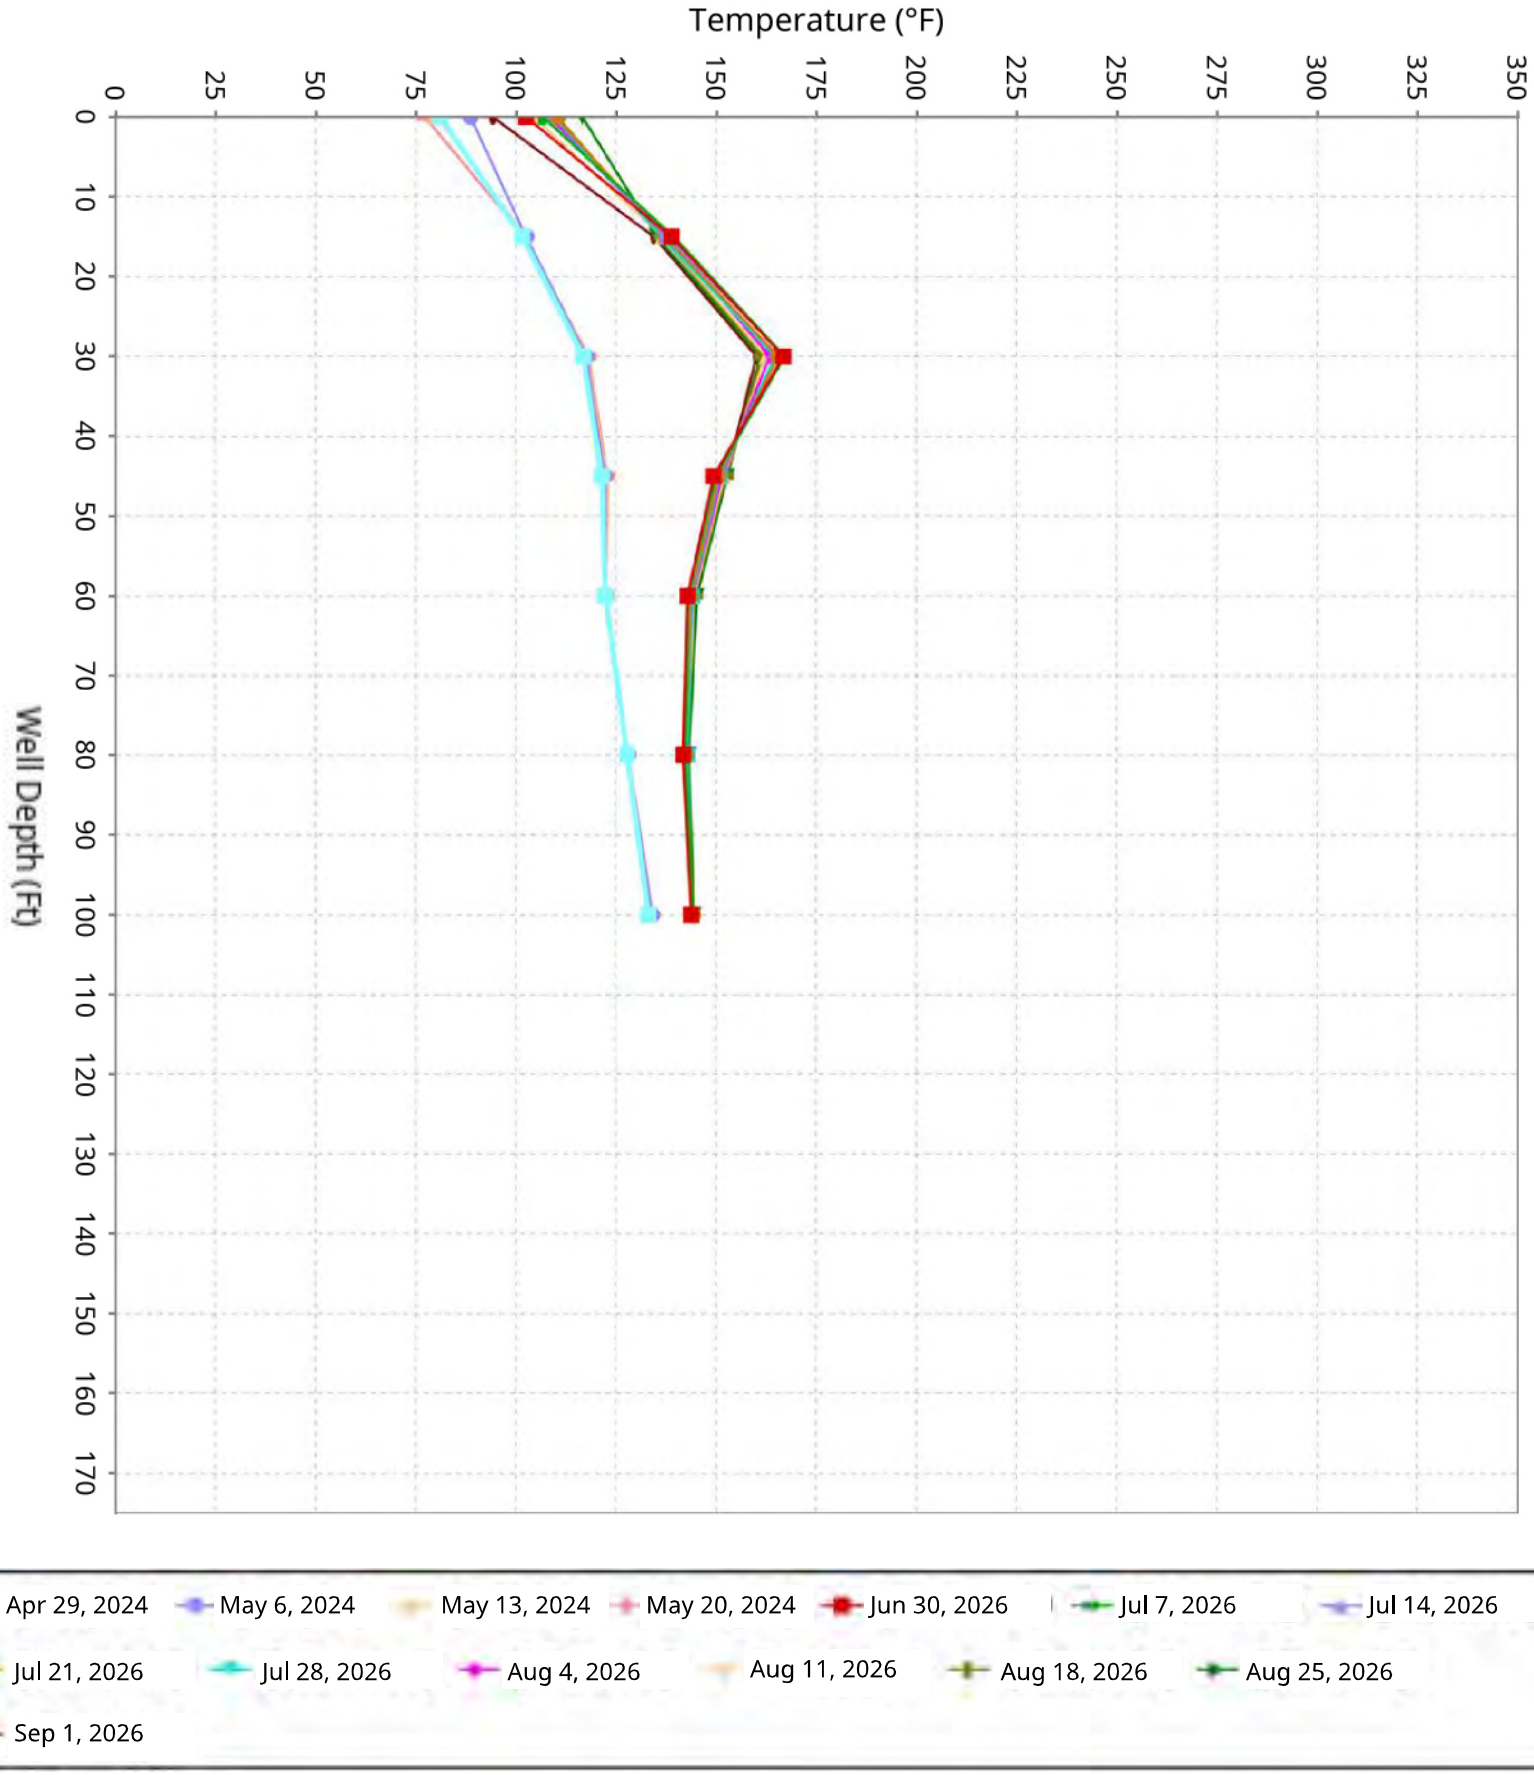

SCS ENGINEERS

Vertical Temperature Profiles from Temperature Probes at Chiquita Landfill for TP-17


Maximum weekly data for initial 4-weeks of operation compared to the latest 10-weeks

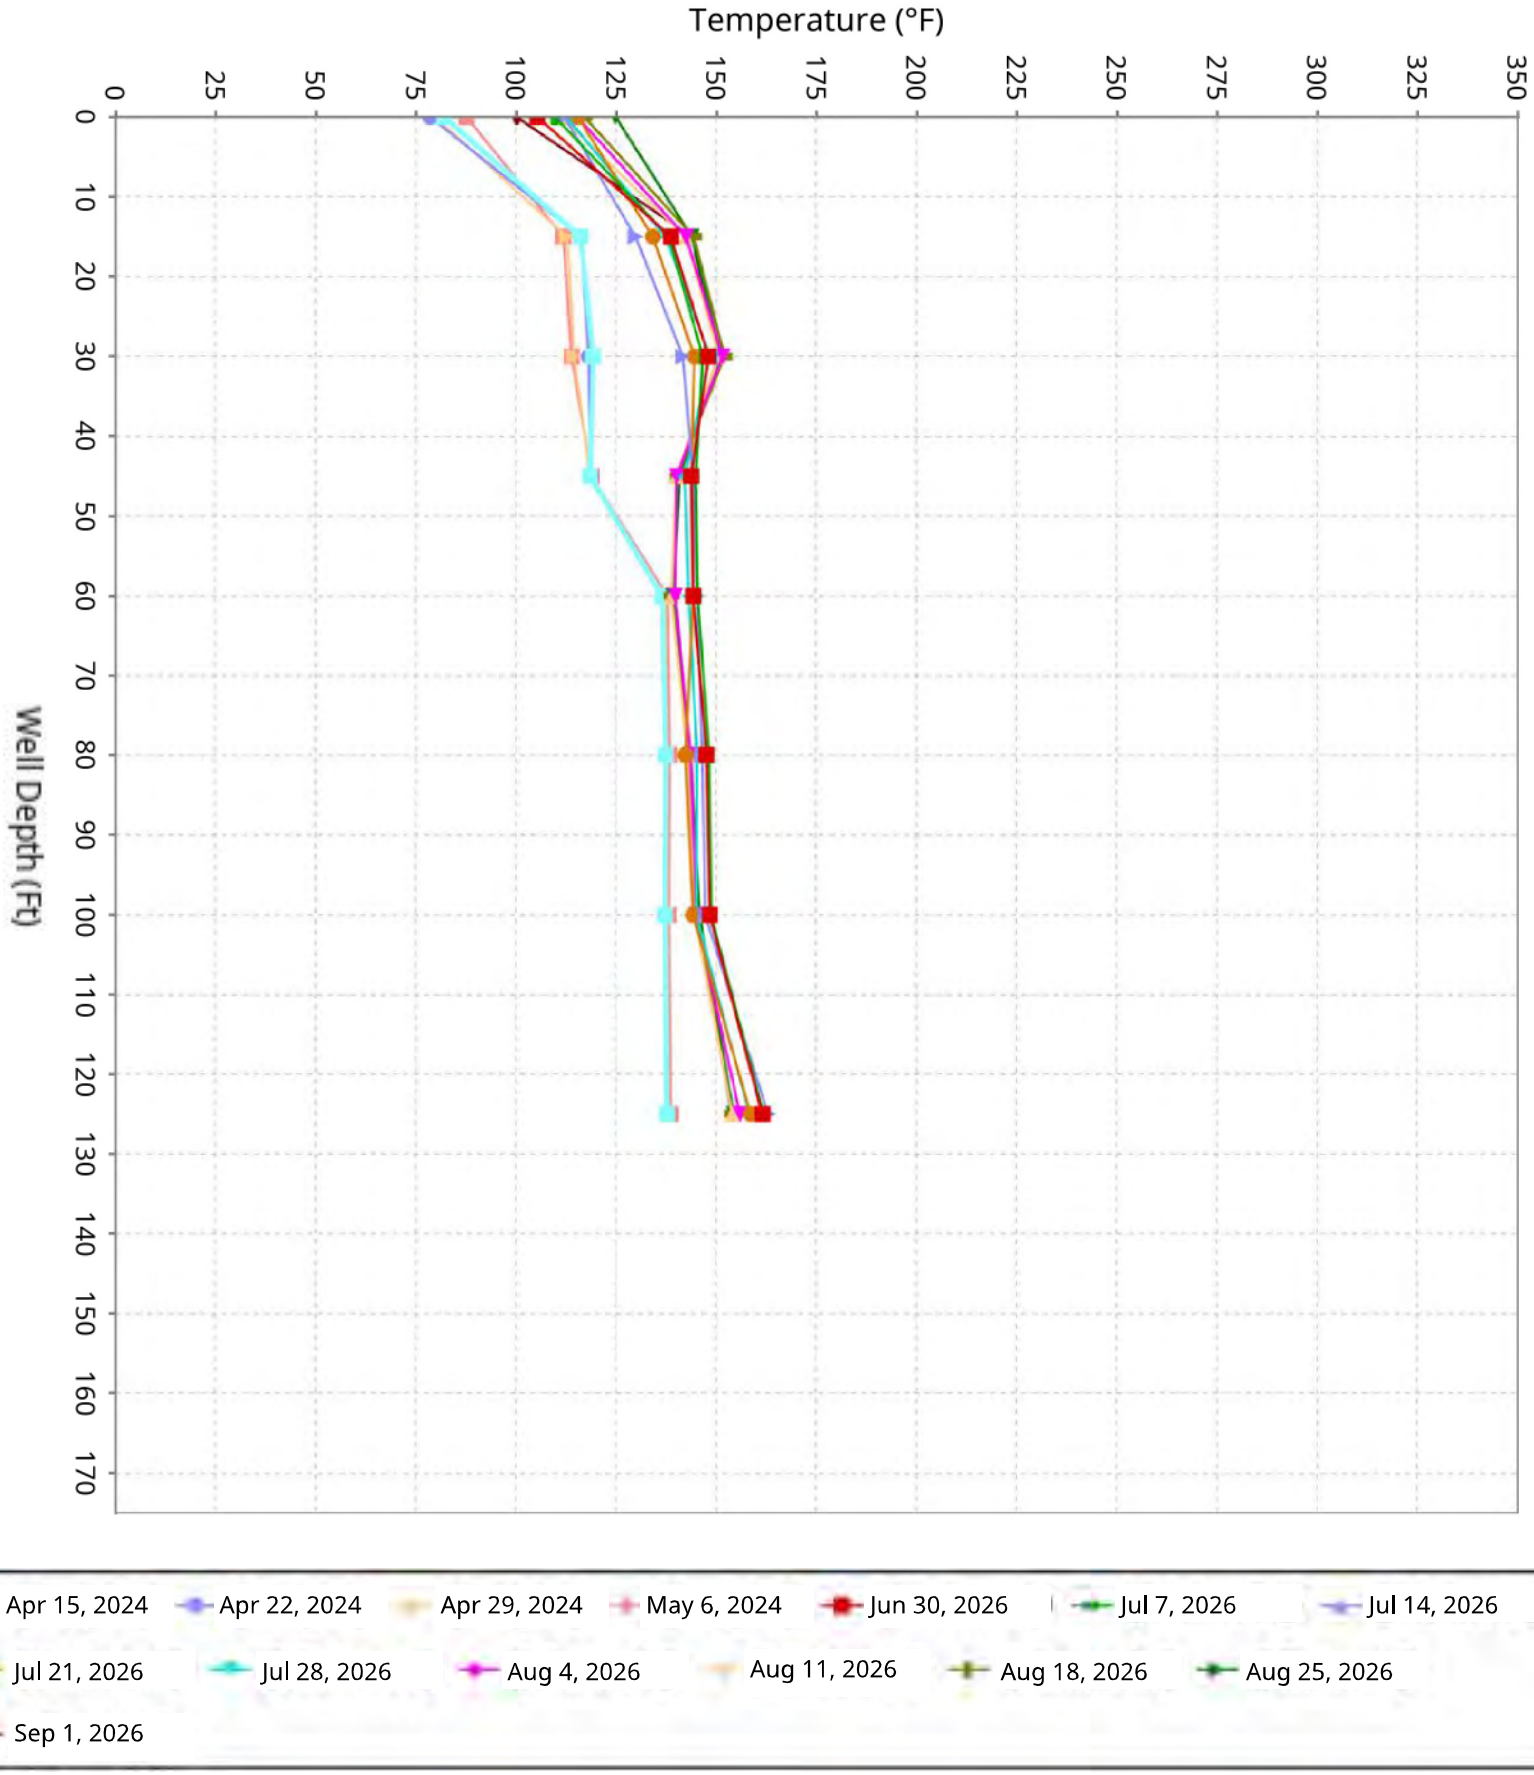

SCS ENGINEERS

Vertical Temperature Profiles from Temperature Probes at Chiquita Landfill for TP-18

Maximum weekly data for initial 4-weeks of operation compared to the latest 10-weeks

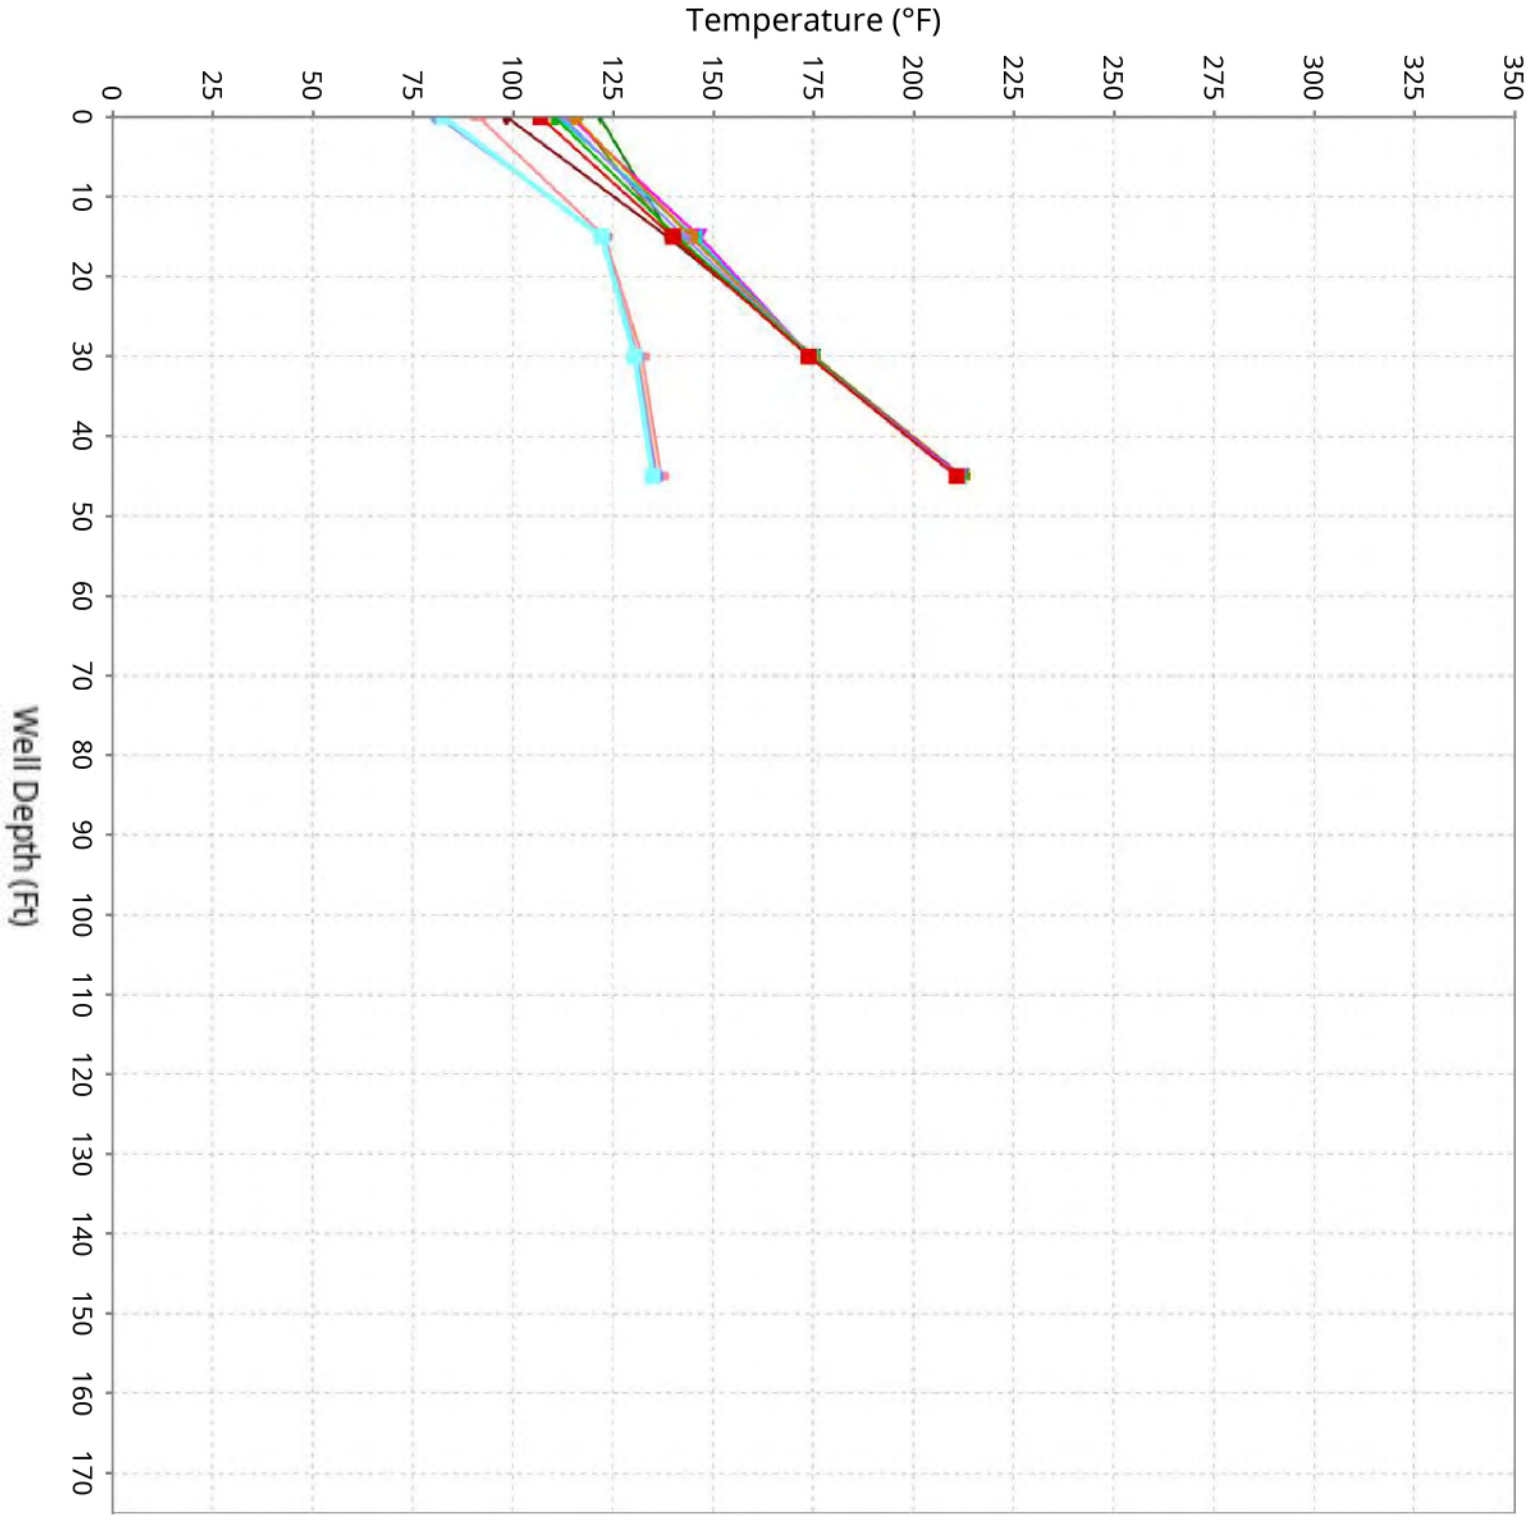


Apr 15, 2024
Apr 22, 2024
Apr 29, 2024
May 6, 2024
Jun 30, 2026
Jul 7, 2026
Jul 14, 2026
Jul 21, 2026
Jul 28, 2026
Aug 4, 2026
Aug 11, 2026
Aug 18, 2026
Aug 25, 2026
Sep 1, 2026

SCS ENGINEERS

Vertical Temperature Profiles from Temperature Probes at Chiquita Landfill for TP-19


Maximum weekly data for initial 4-weeks of operation compared to the latest 10-weeks

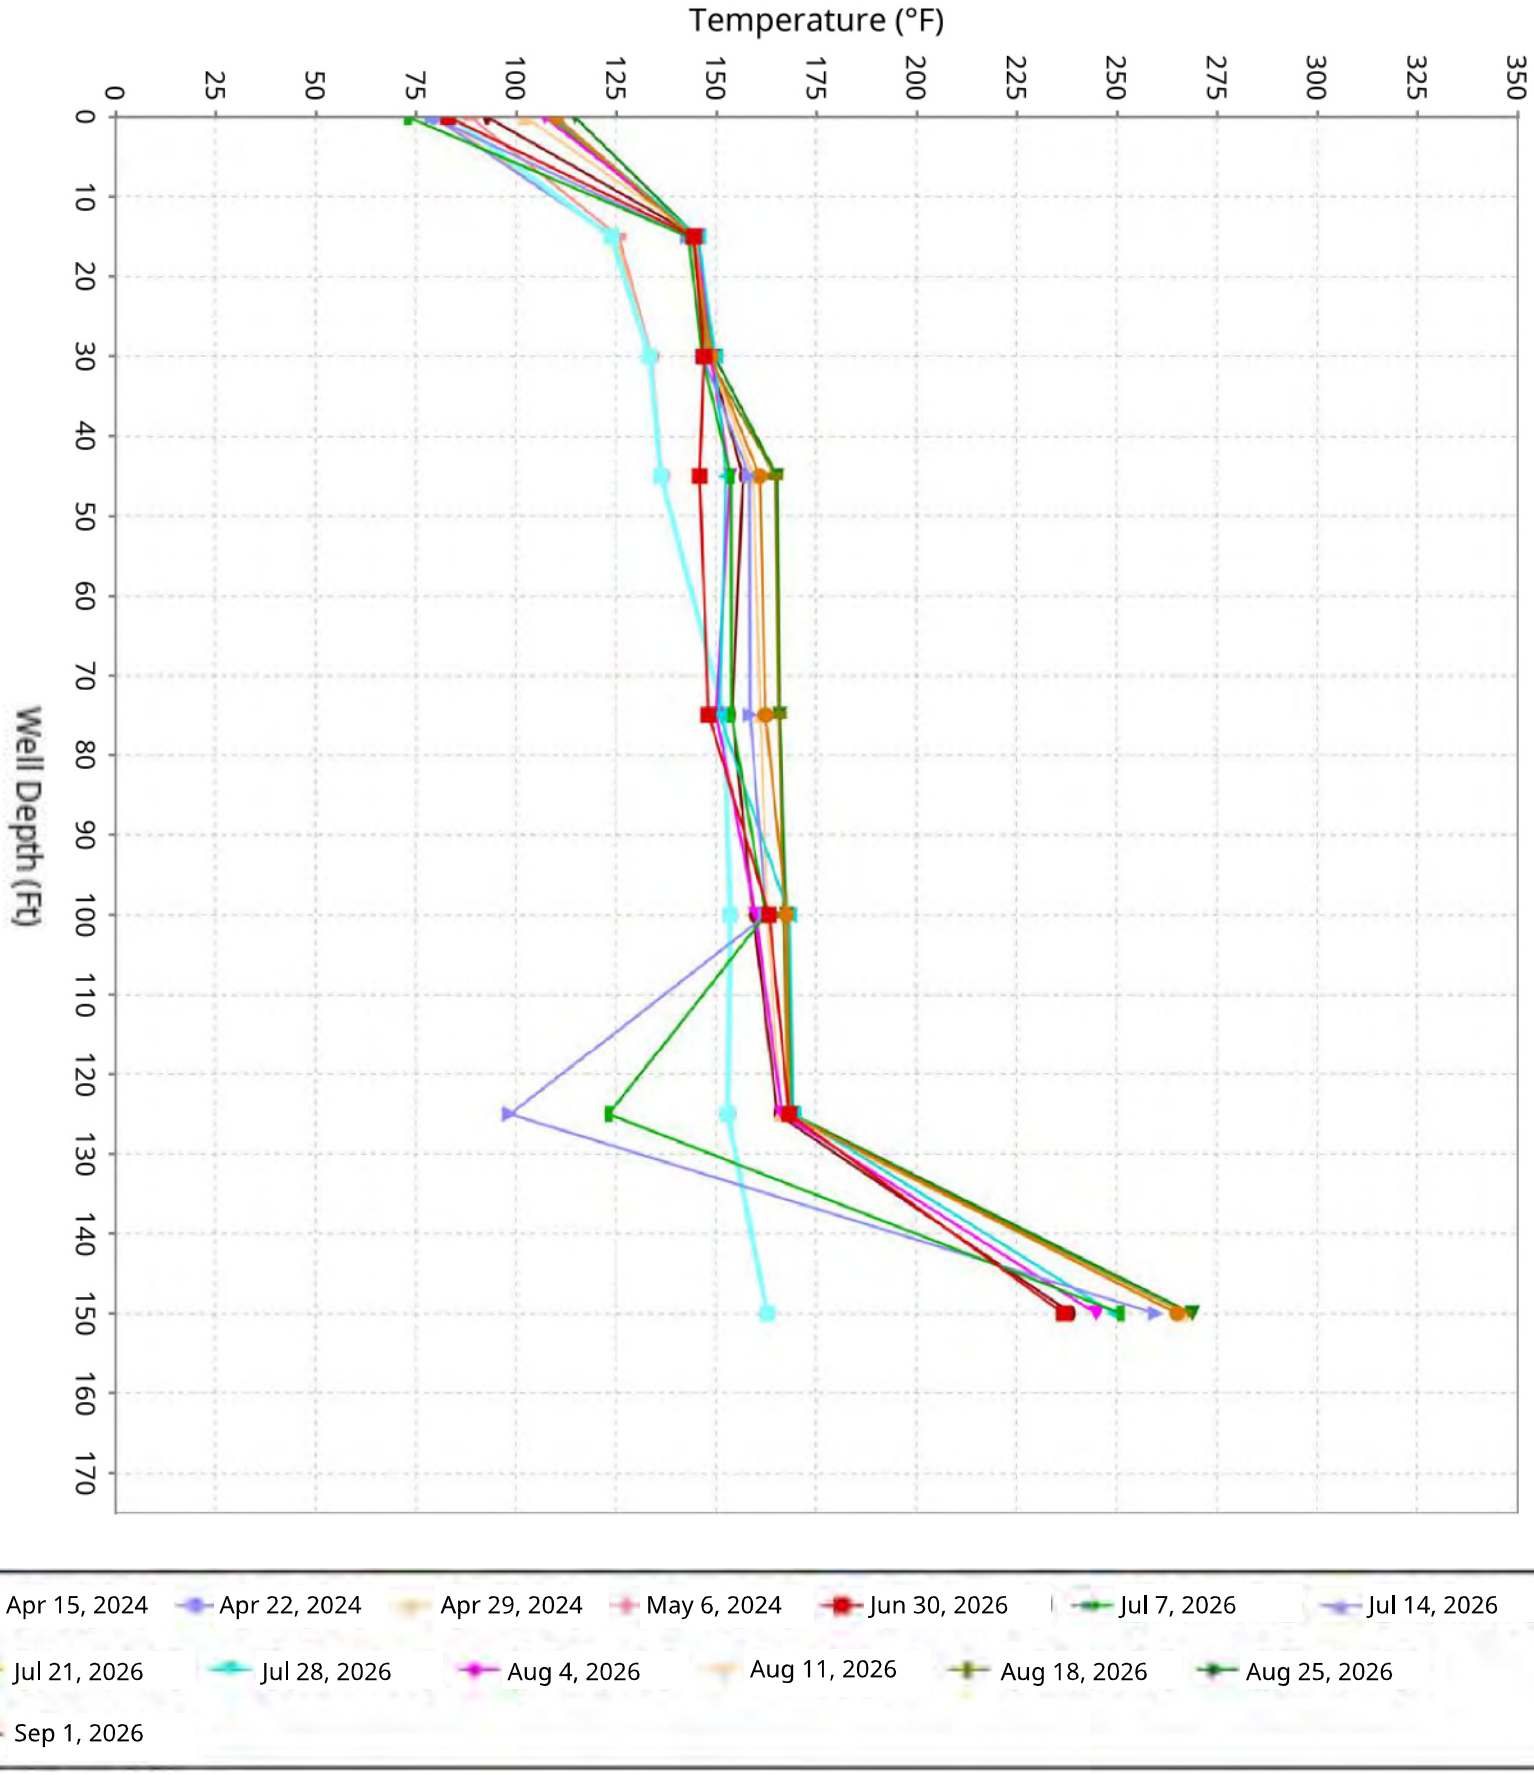

SCS ENGINEERS

Vertical Temperature Profiles from Temperature Probes at Chiquita Landfill for TP-20


Maximum weekly data for initial 4-weeks of operation compared to the latest 10-weeks

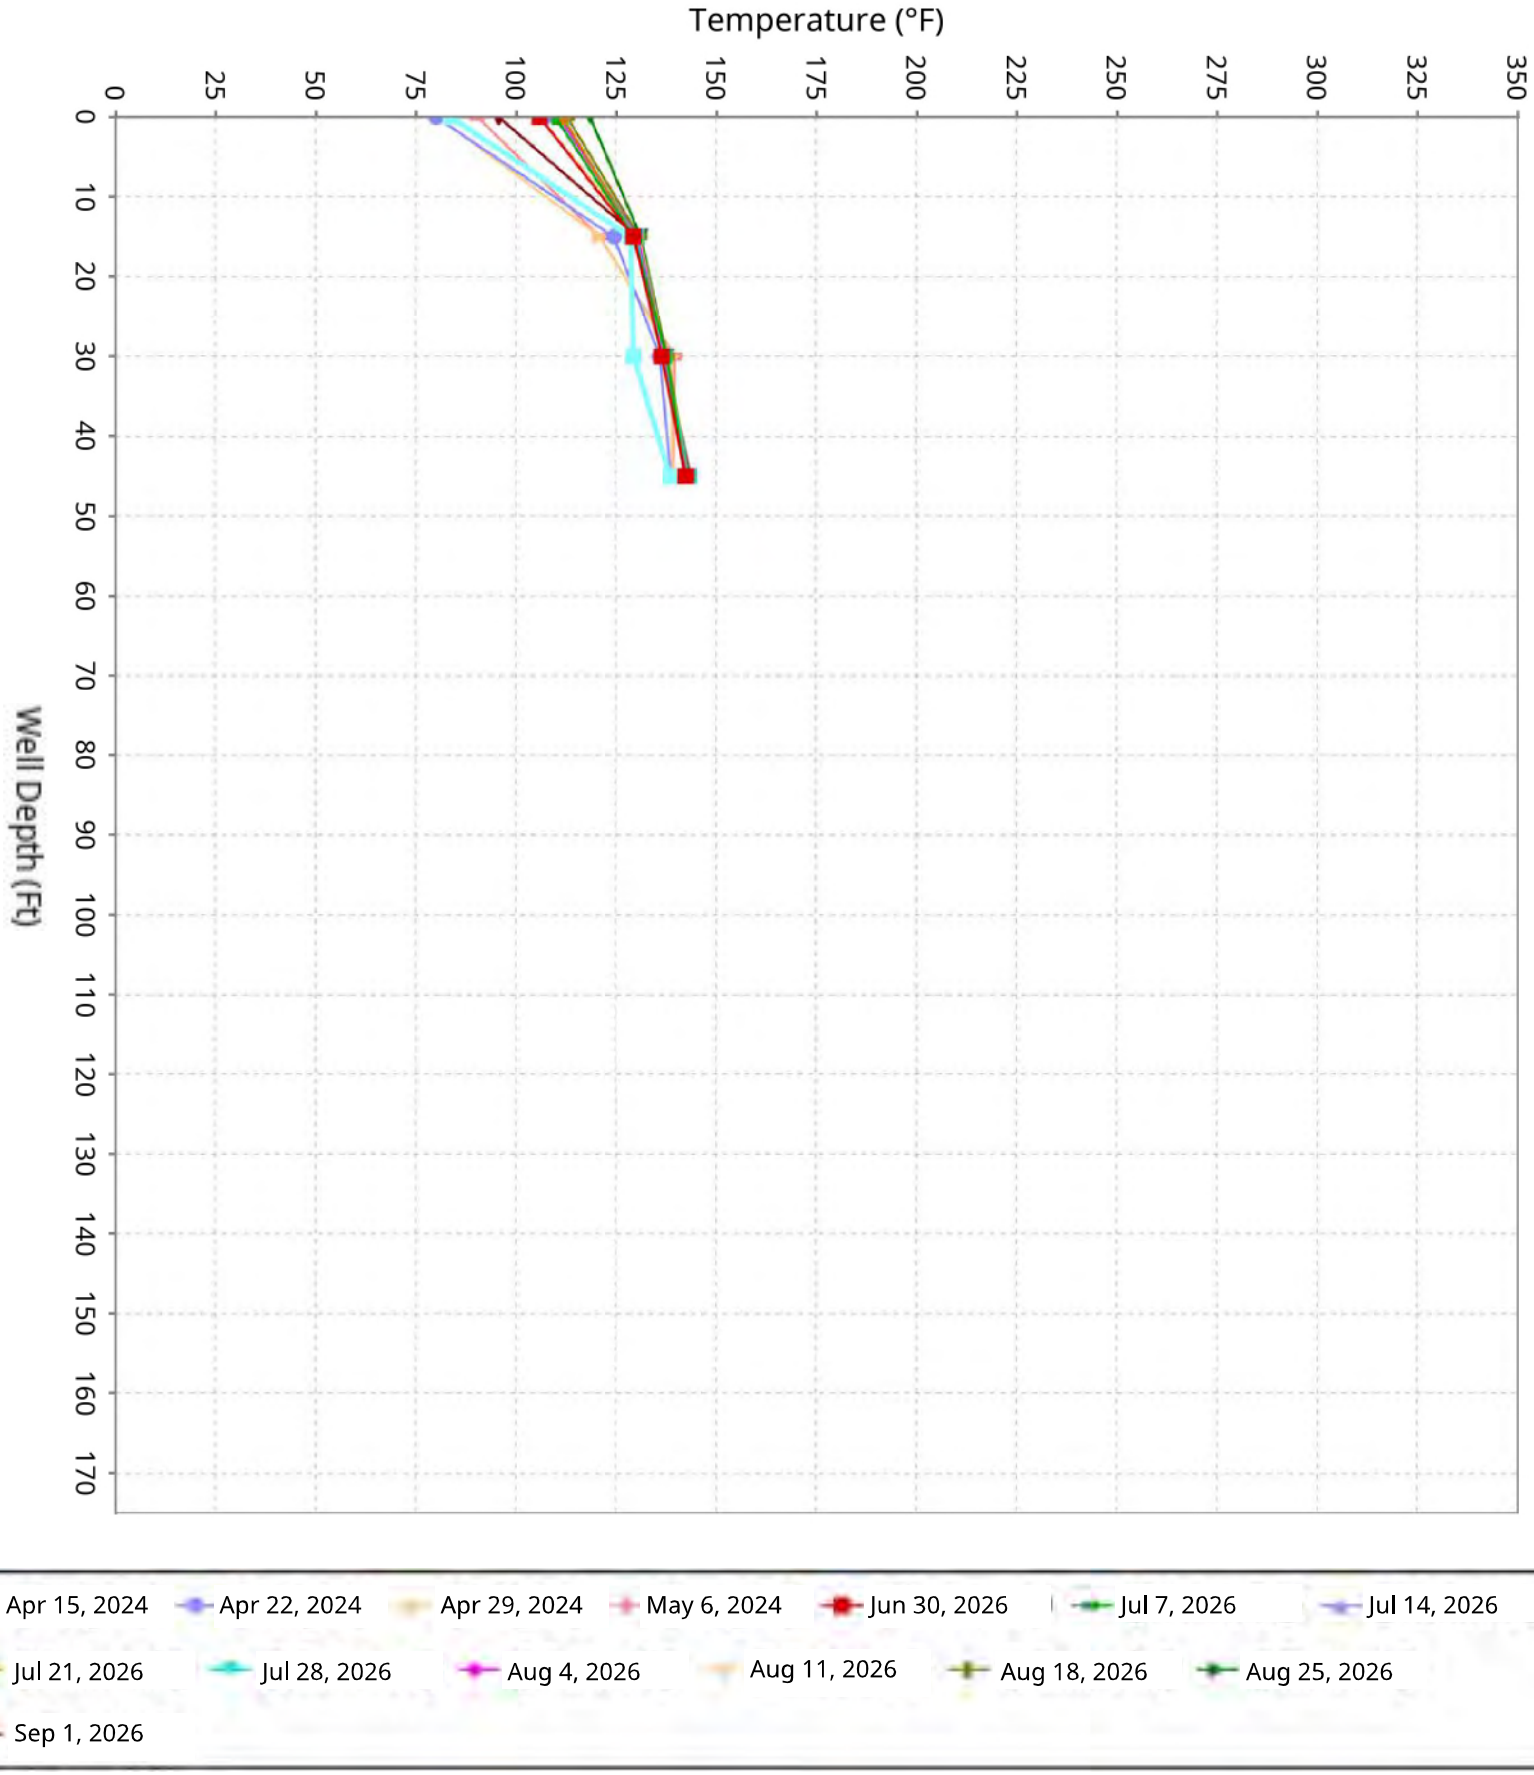

SCS ENGINEERS

Vertical Temperature Profiles from Temperature Probes at Chiquita Landfill for TP-21


Maximum weekly data for initial 4-weeks of operation compared to the latest 10-weeks

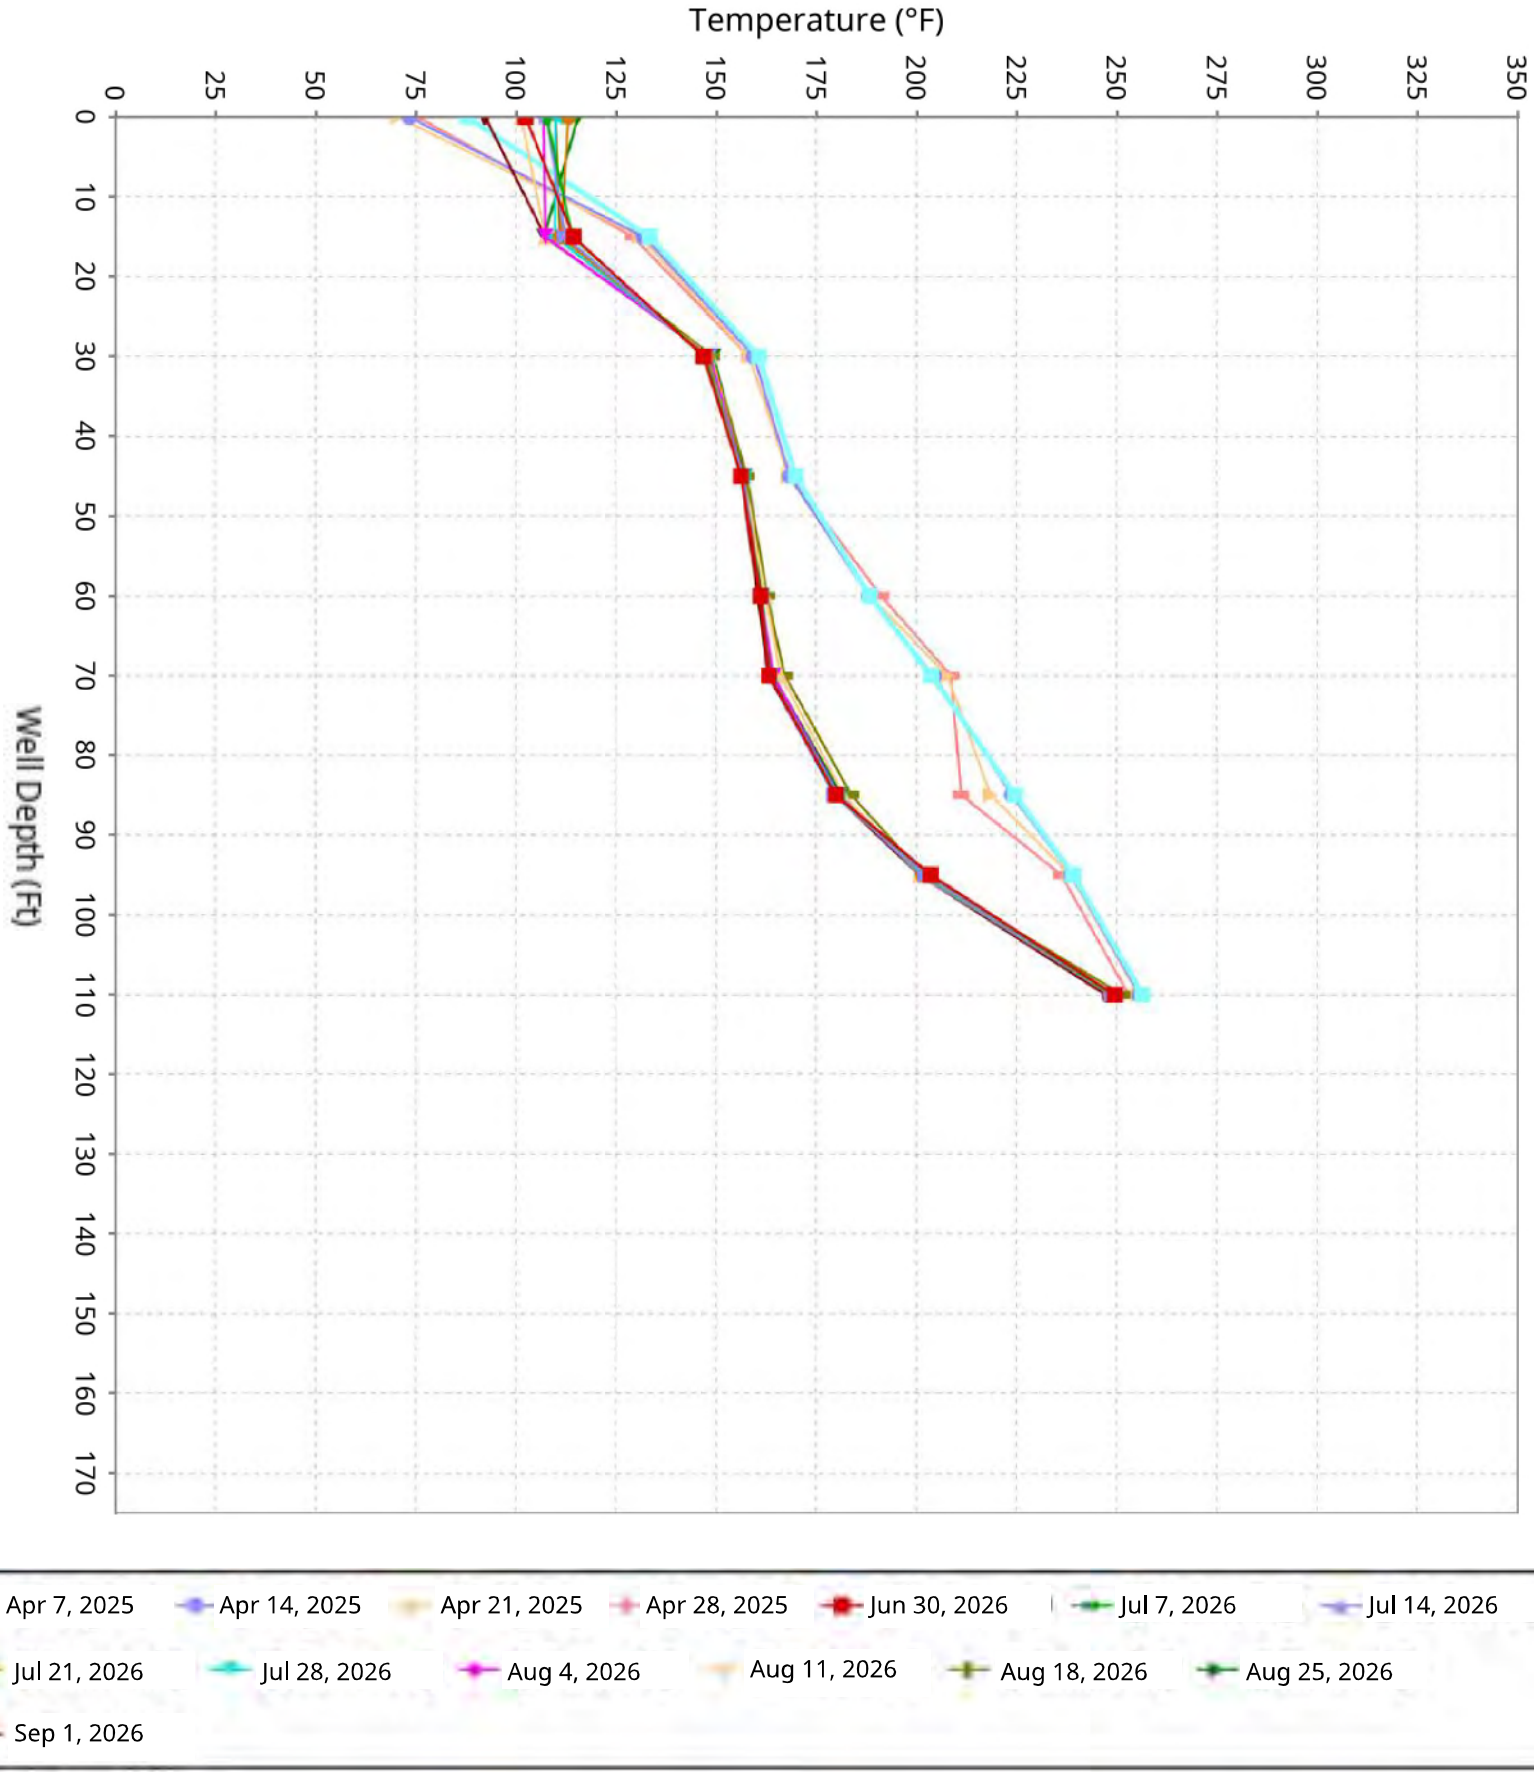

SCS ENGINEERS

Vertical Temperature Profiles from Temperature Probes at Chiquita Landfill for TP-22

Maximum weekly data for initial 4-weeks of operation compared to the latest 10-weeks

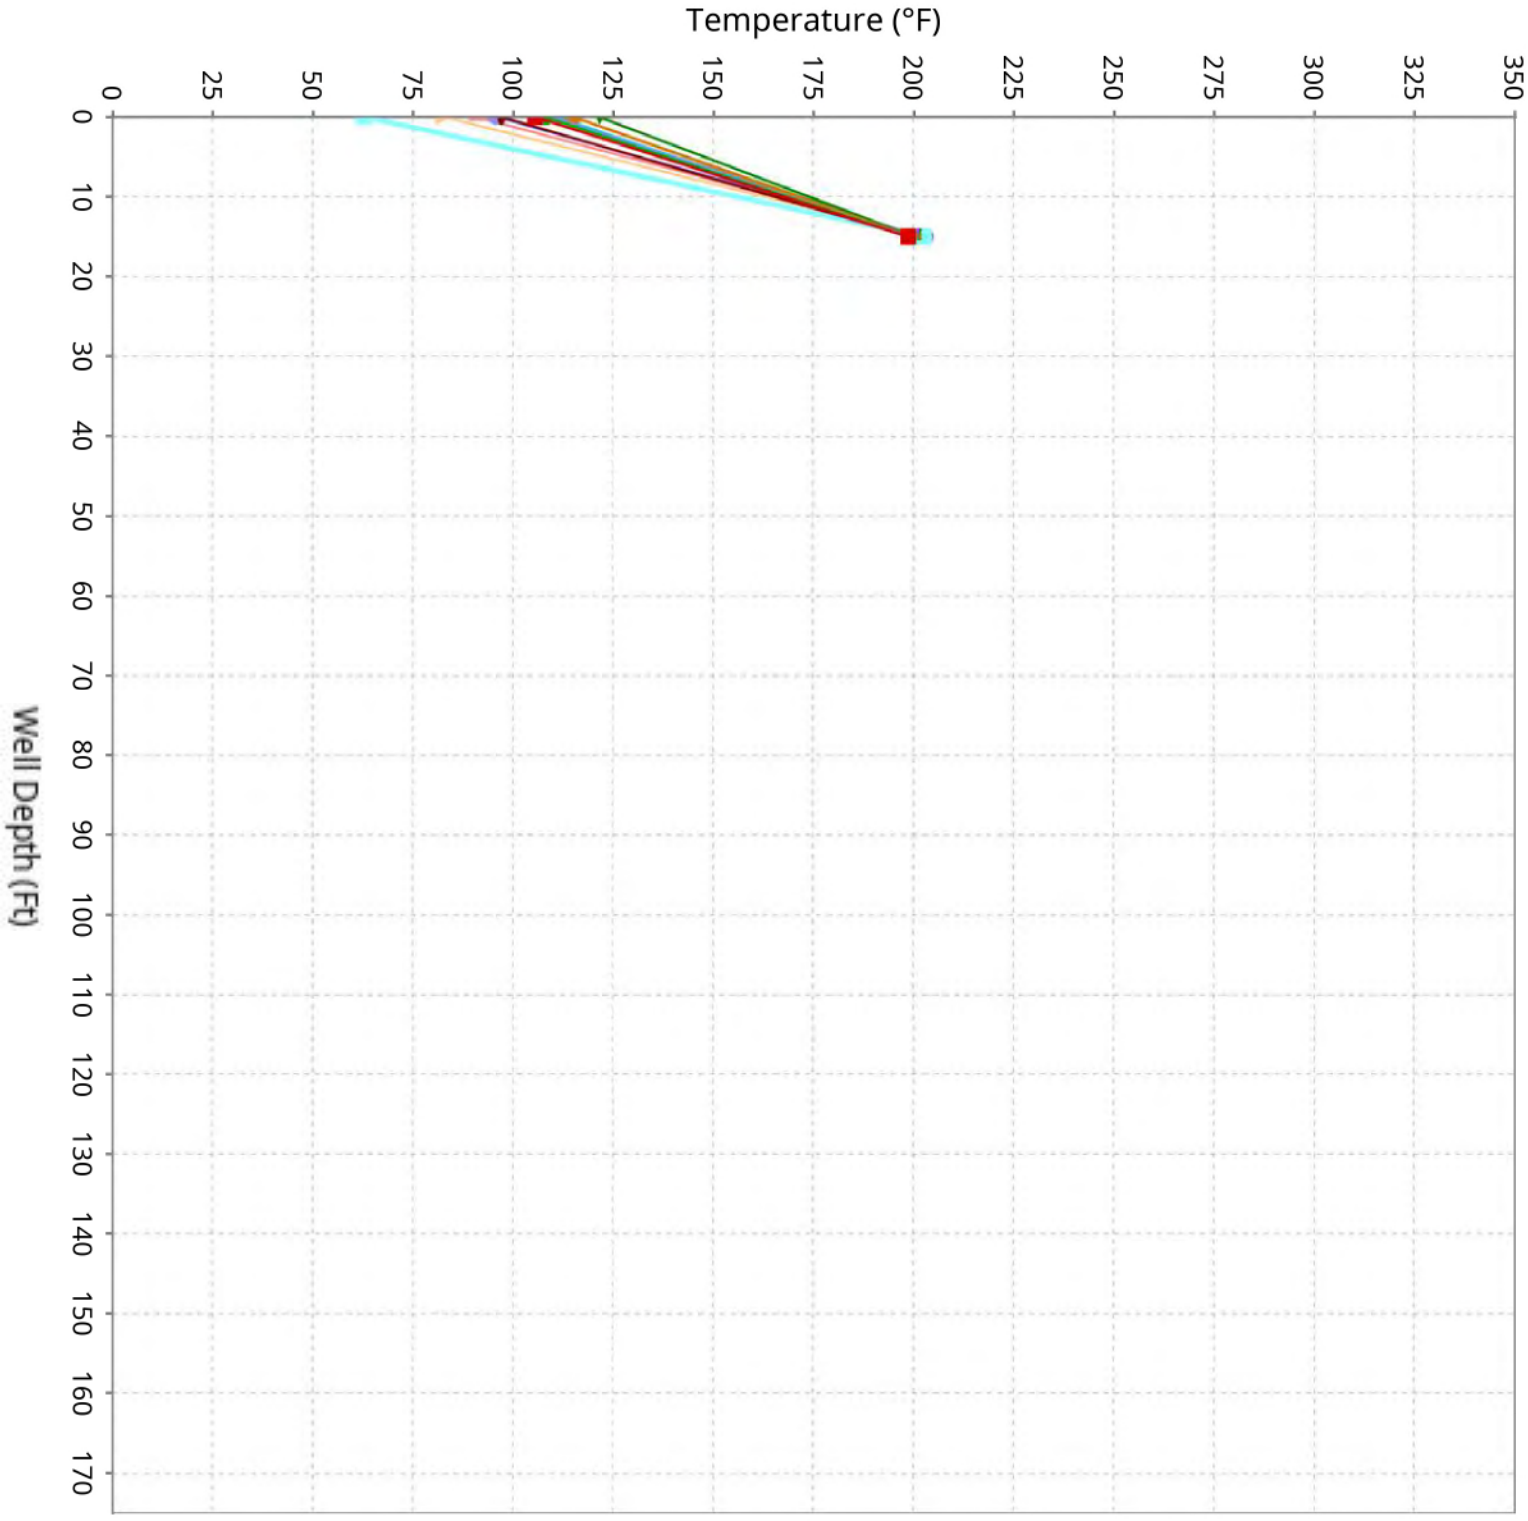


Feb 16, 2026
Feb 23, 2026
Mar 2, 2026
Mar 9, 2026
Jun 30, 2026
Jul 7, 2026
Jul 14, 2026
Jul 21, 2026
Jul 28, 2026
Aug 4, 2026
Aug 11, 2026
Aug 18, 2026
Aug 25, 2026
Sep 1, 2026

SCS ENGINEERS

Vertical Temperature Profiles from Temperature Probes at Chiquita Landfill for TP-23

Maximum weekly data for initial 4-weeks of operation compared to the latest 10-weeks

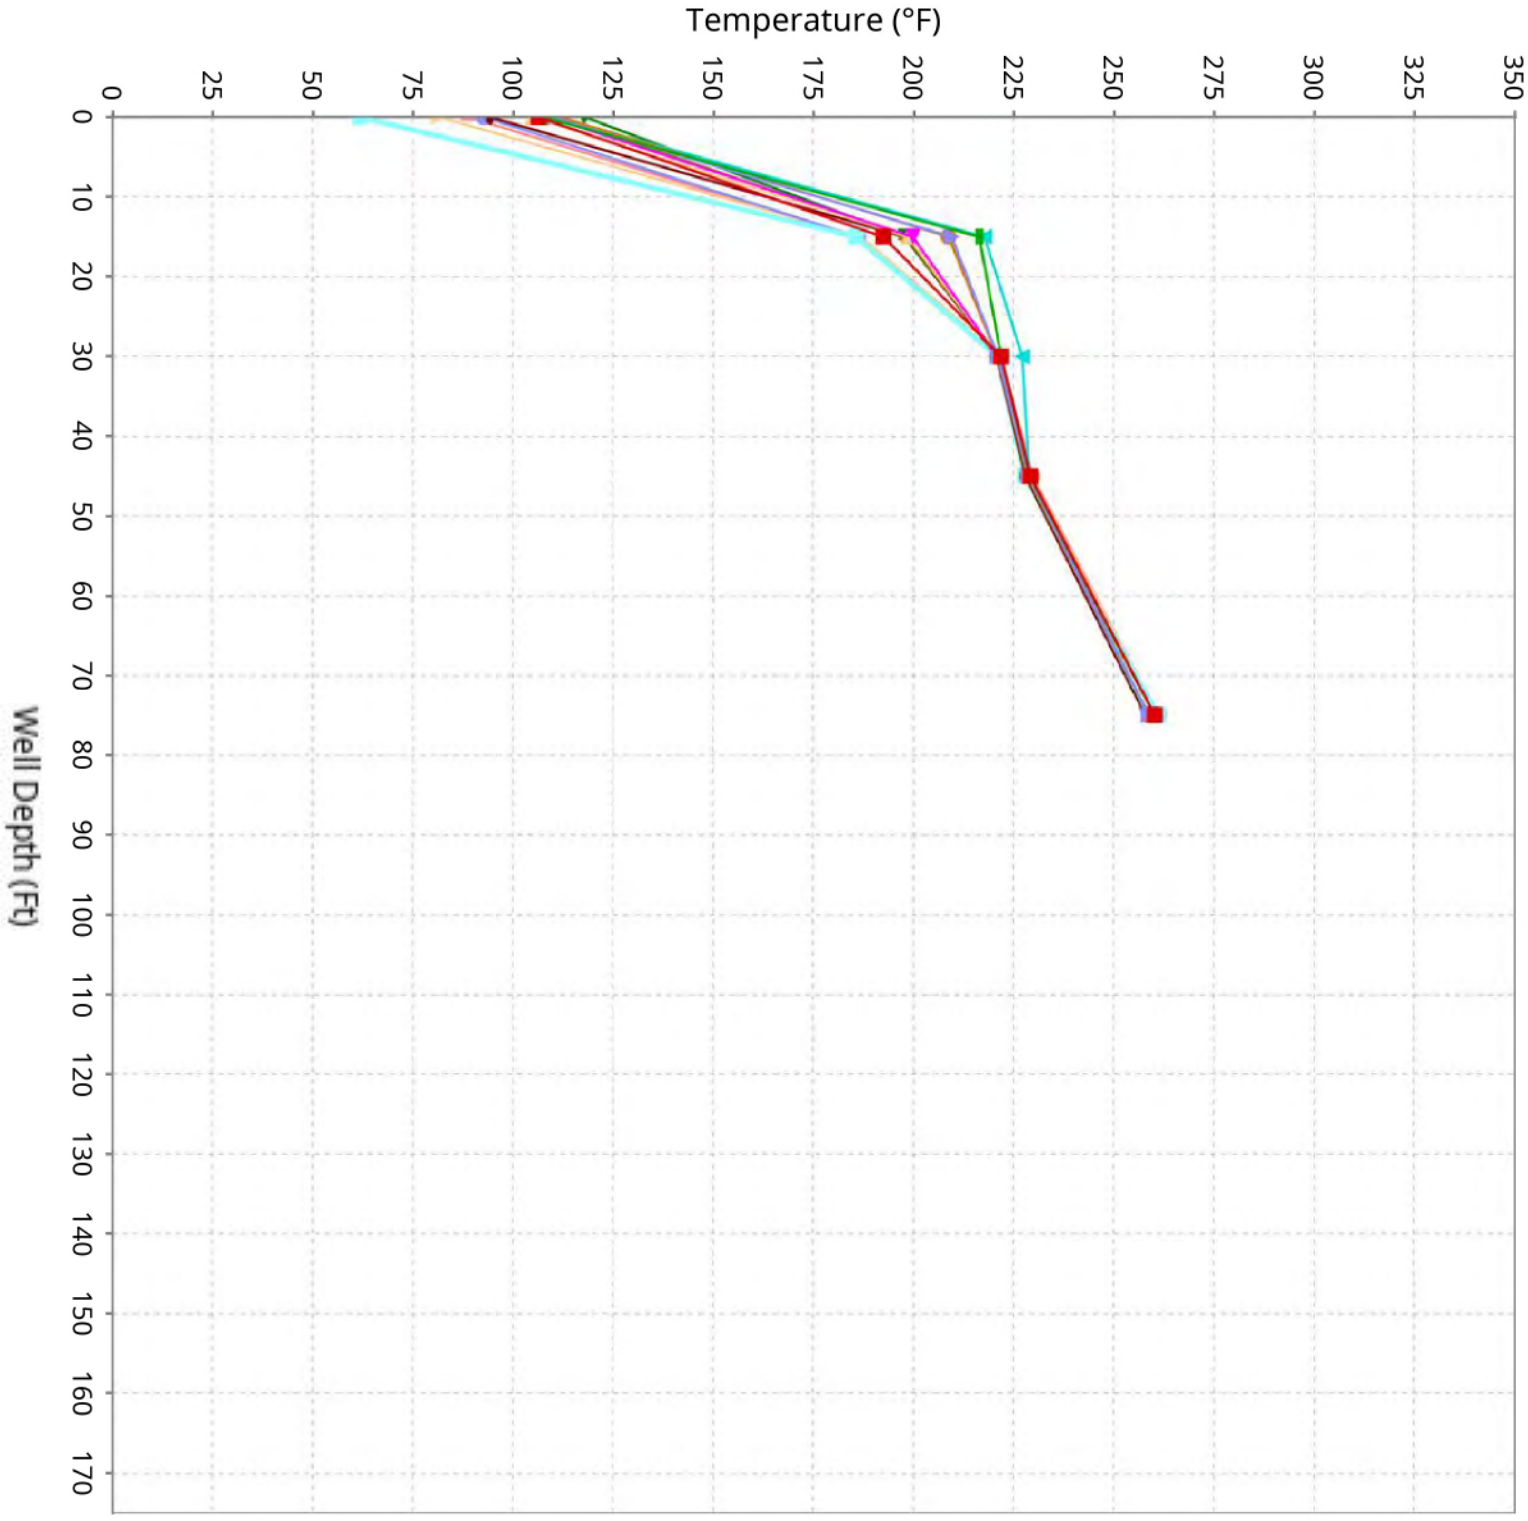


Feb 16, 2026 Feb 23, 2026 Mar 2, 2026 Mar 9, 2026 Jun 30, 2026 Jul 7, 2026 Jul 14, 2026
Jul 21, 2026 Jul 28, 2026 Aug 4, 2026 Aug 11, 2026 Aug 18, 2026 Aug 25, 2026
Sep 1, 2026

SCS ENGINEERS

Vertical Temperature Profiles from Temperature Probes at Chiquita Landfill for TP-24

Maximum weekly data for initial 4-weeks of operation compared to the latest 10-weeks

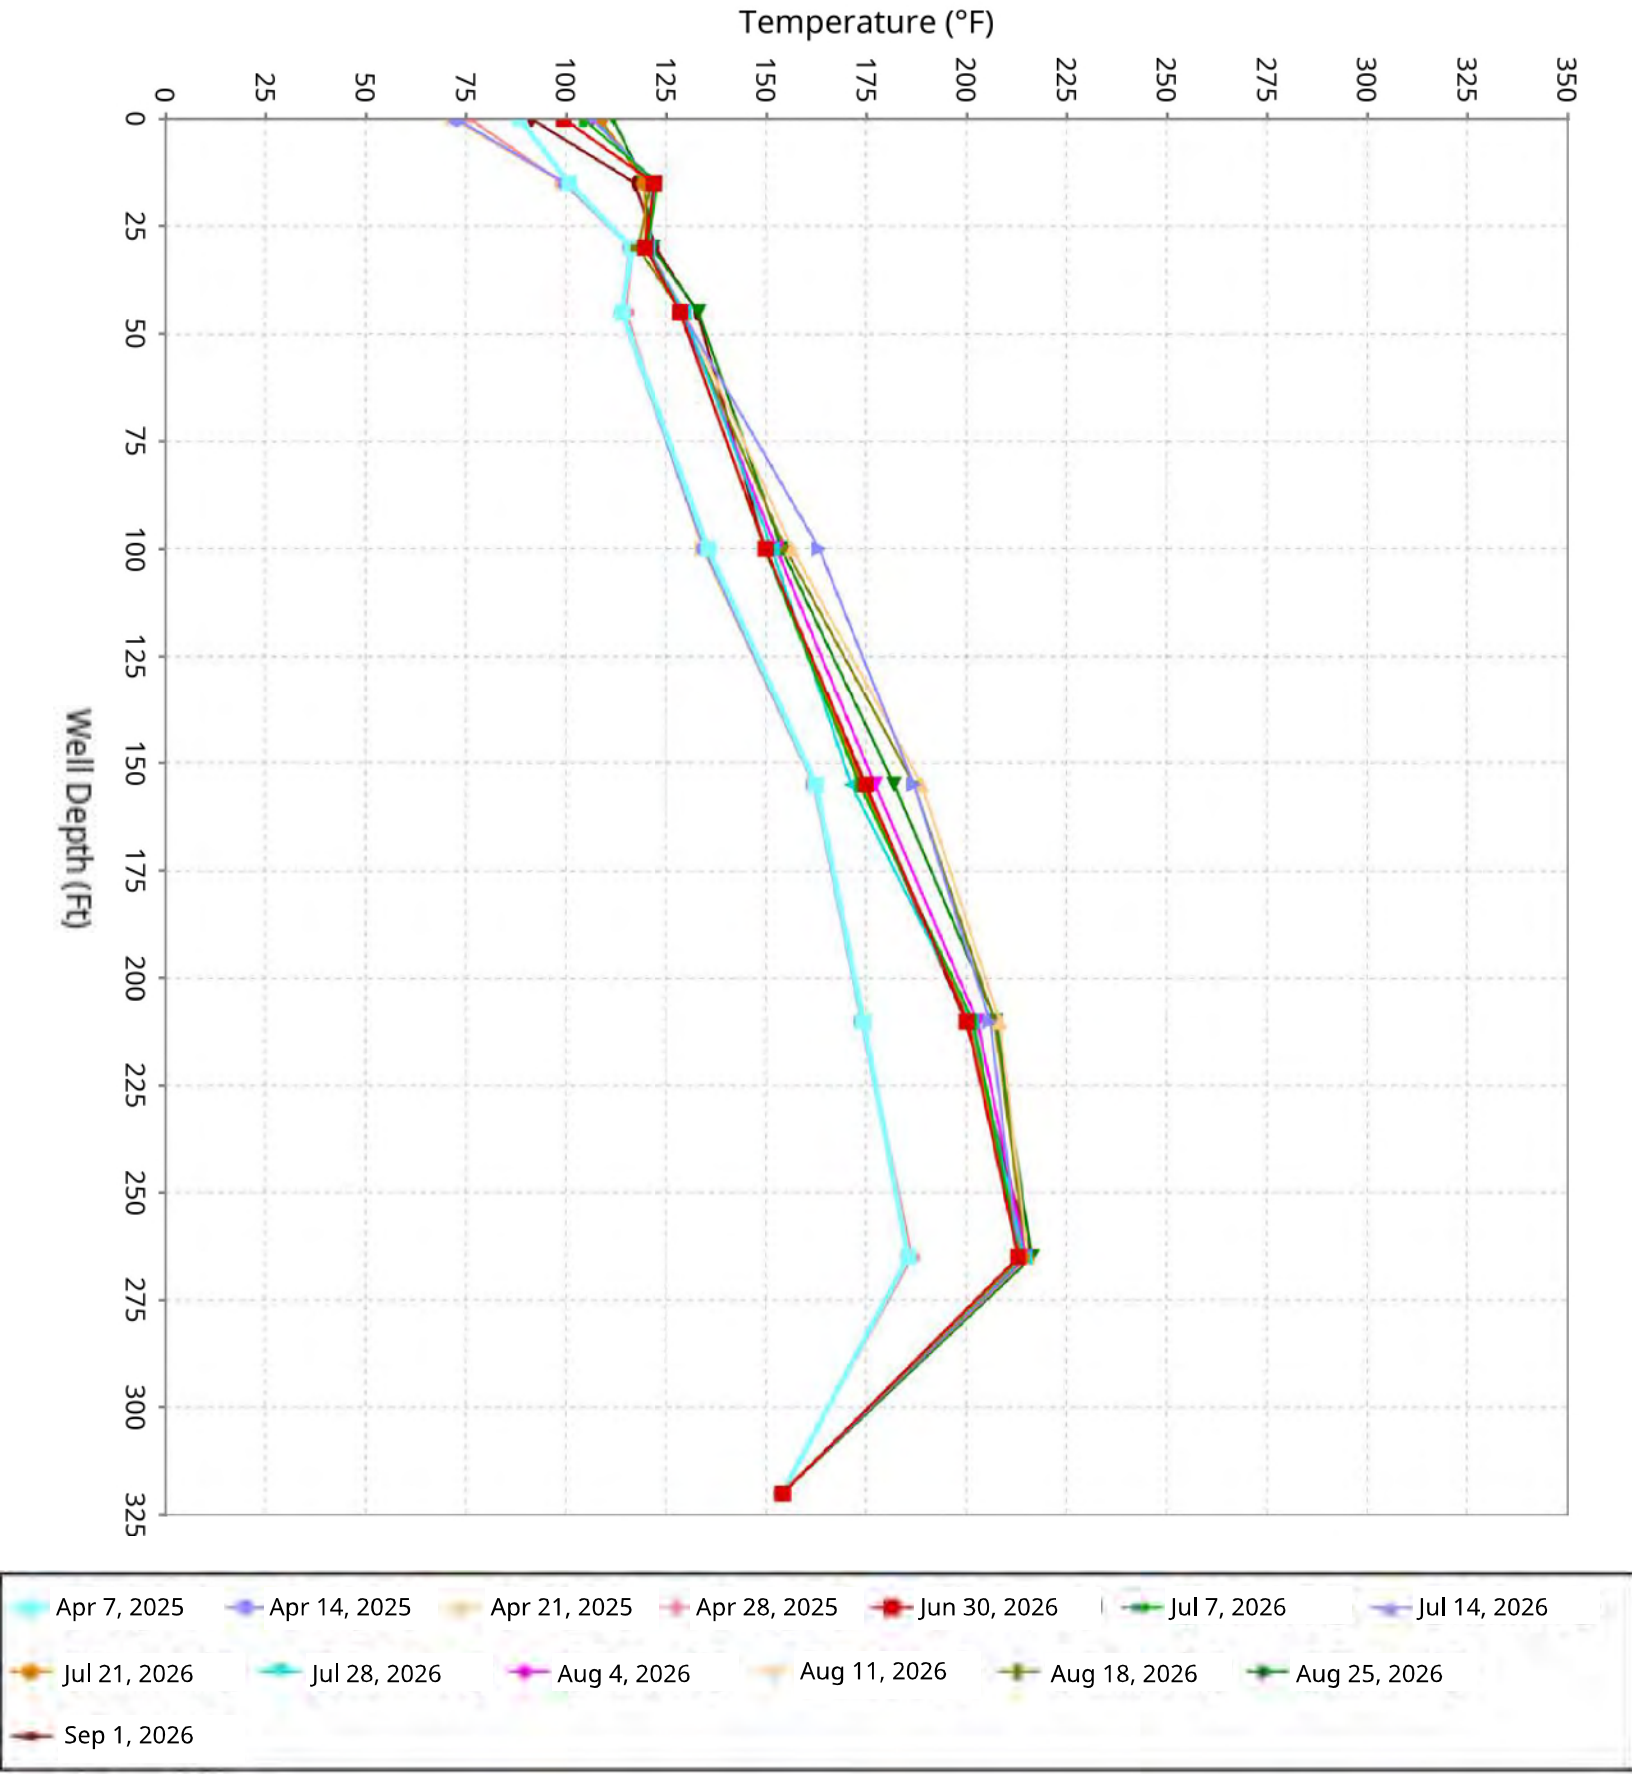

SCS ENGINEERS

Vertical Temperature Profiles from Temperature Probes at Chiquita Landfill for TP-25


Maximum weekly data for initial 4-weeks of operation compared to the latest 10-weeks



SCS ENGINEERS

Vertical Temperature Profiles from Temperature Probes at Chiquita Landfill for TP-26

Maximum weekly data for initial 4-weeks of operation compared to the latest 10-weeks

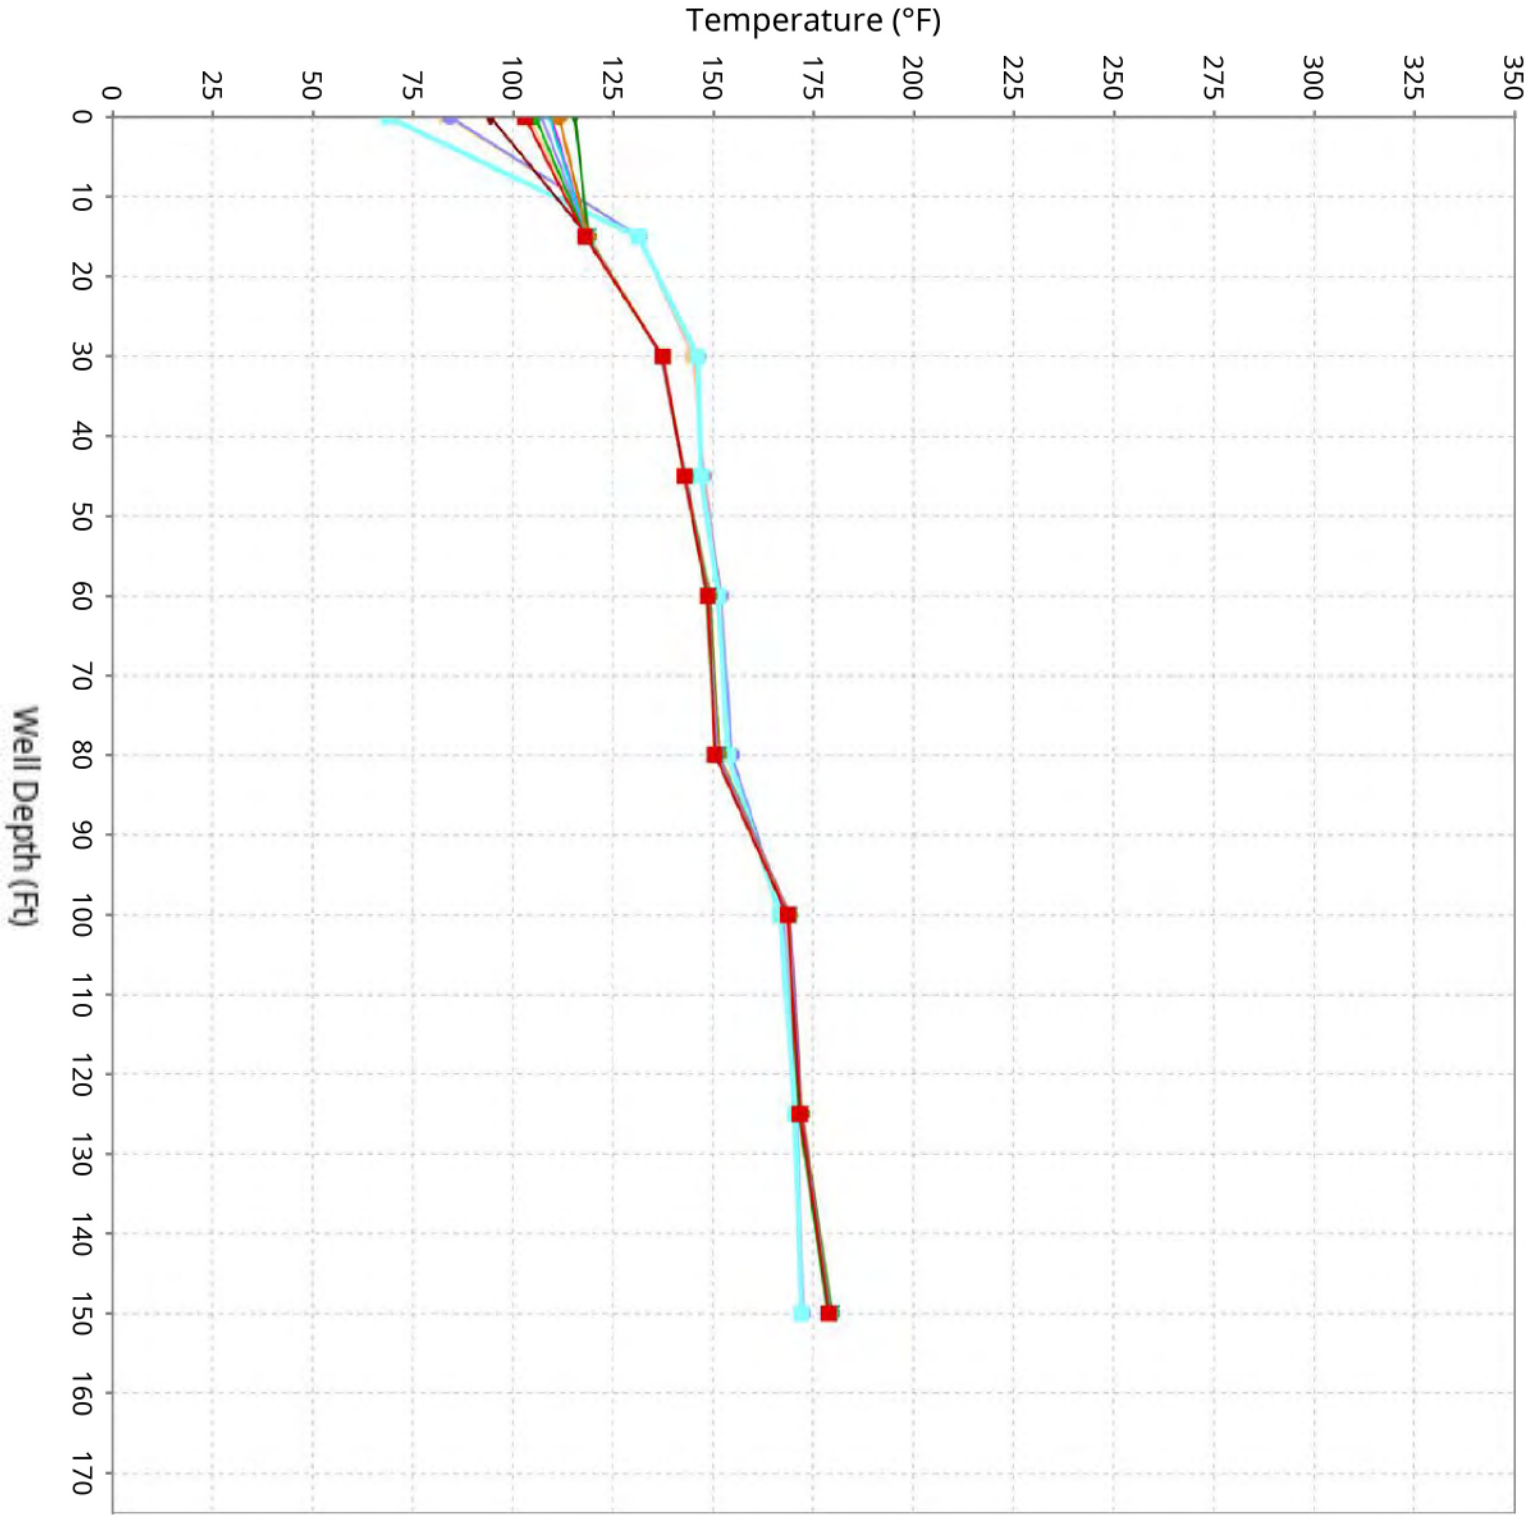


Feb 10, 2025
Feb 17, 2025
Feb 24, 2025
Mar 3, 2025
Jun 30, 2026
Jul 7, 2026
Jul 14, 2026
Jul 21, 2026
Jul 28, 2026
Aug 4, 2026
Aug 11, 2026
Aug 18, 2026
Aug 25, 2026
Sep 1, 2026

SCS ENGINEERS

Vertical Temperature Profiles from Temperature Probes at Chiquita Landfill for TP-27

Maximum weekly data for initial 4-weeks of operation compared to the latest 10-weeks

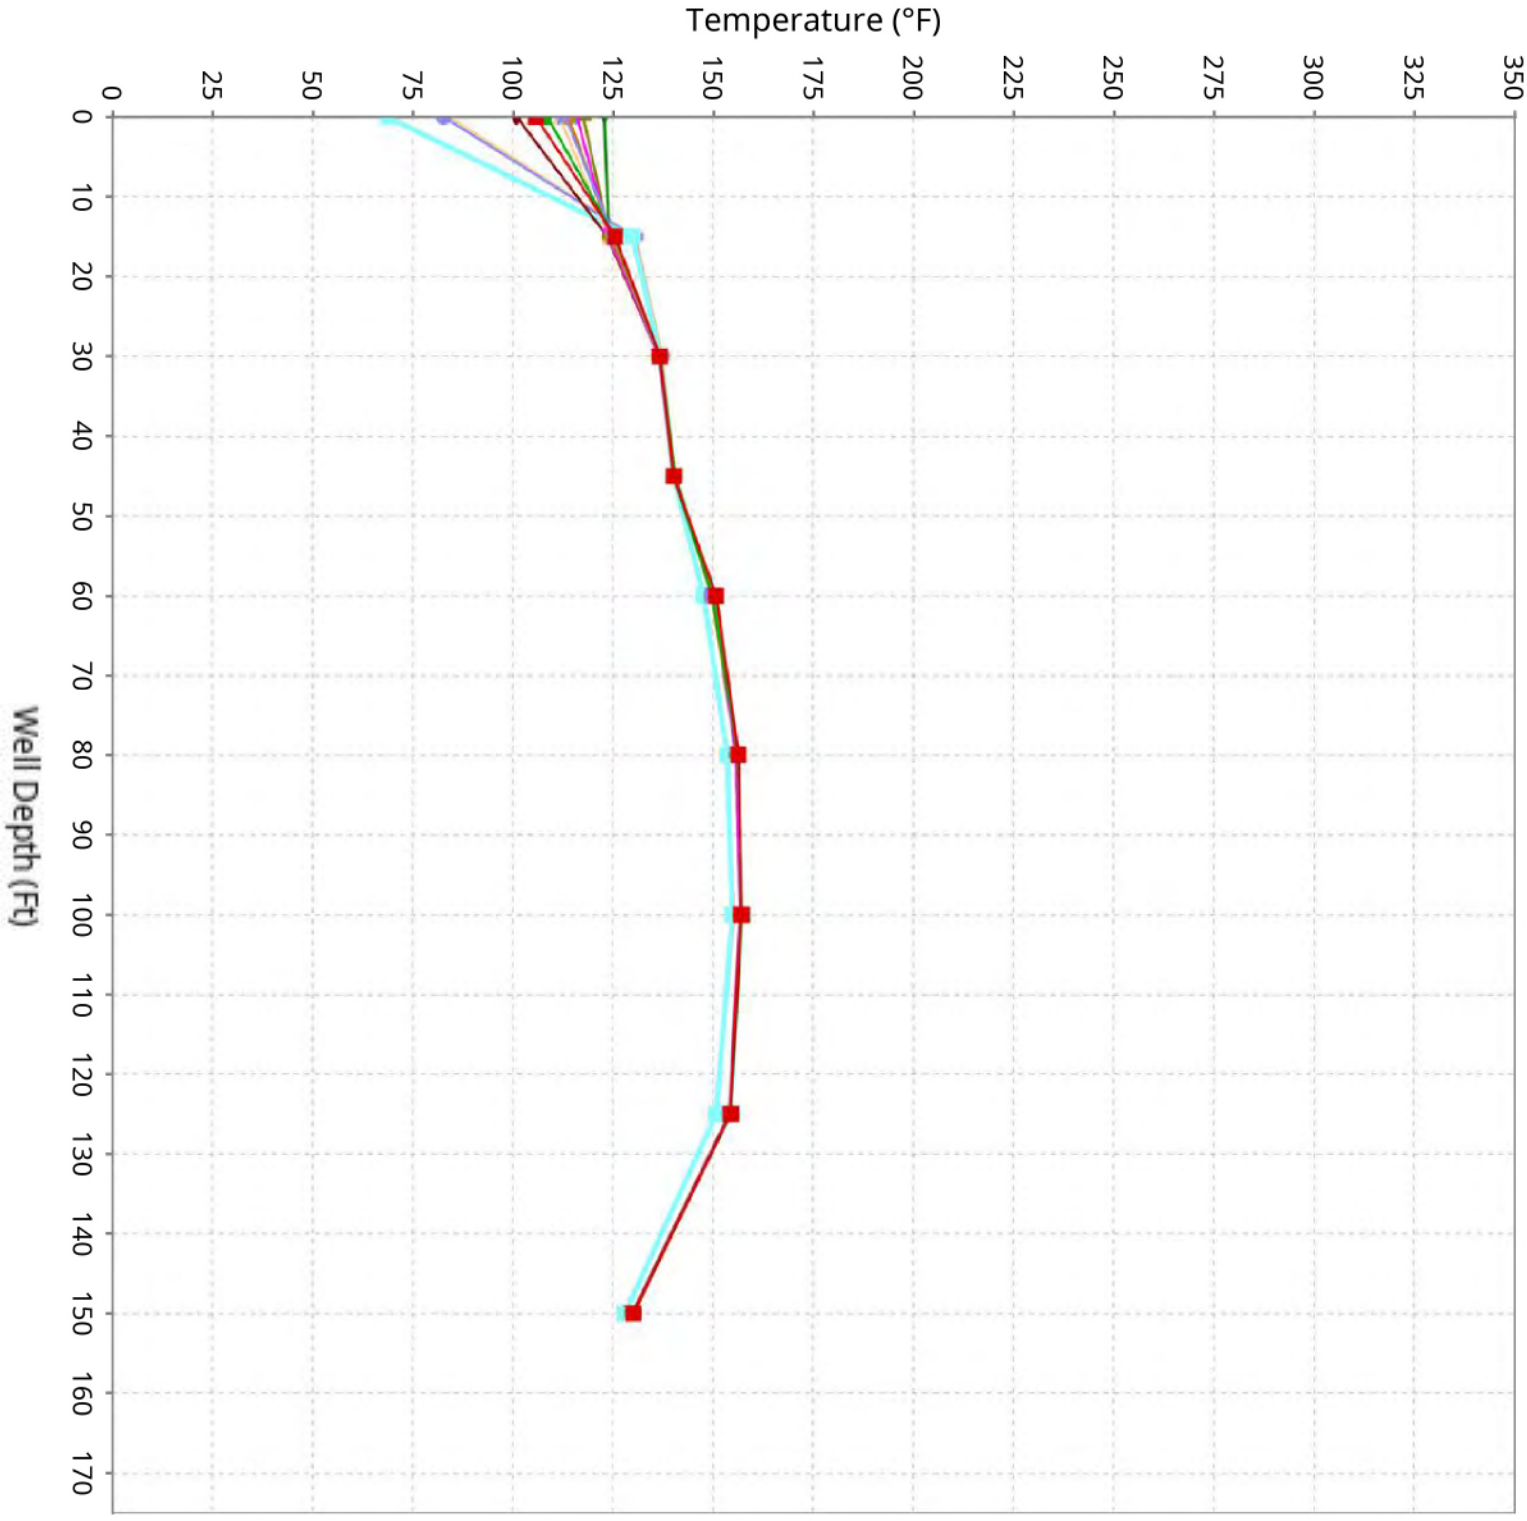


Feb 10, 2025
Feb 17, 2025
Feb 24, 2025
Mar 3, 2025
Jun 30, 2026
Jul 7, 2026
Jul 14, 2026
Jul 21, 2026
Jul 28, 2026
Aug 4, 2026
Aug 11, 2026
Aug 18, 2026
Aug 25, 2026
Sep 1, 2026

SCS ENGINEERS

Vertical Temperature Profiles from Temperature Probes at Chiquita Landfill for TP-28


Maximum weekly data for initial 4-weeks of operation compared to the latest 10-weeks

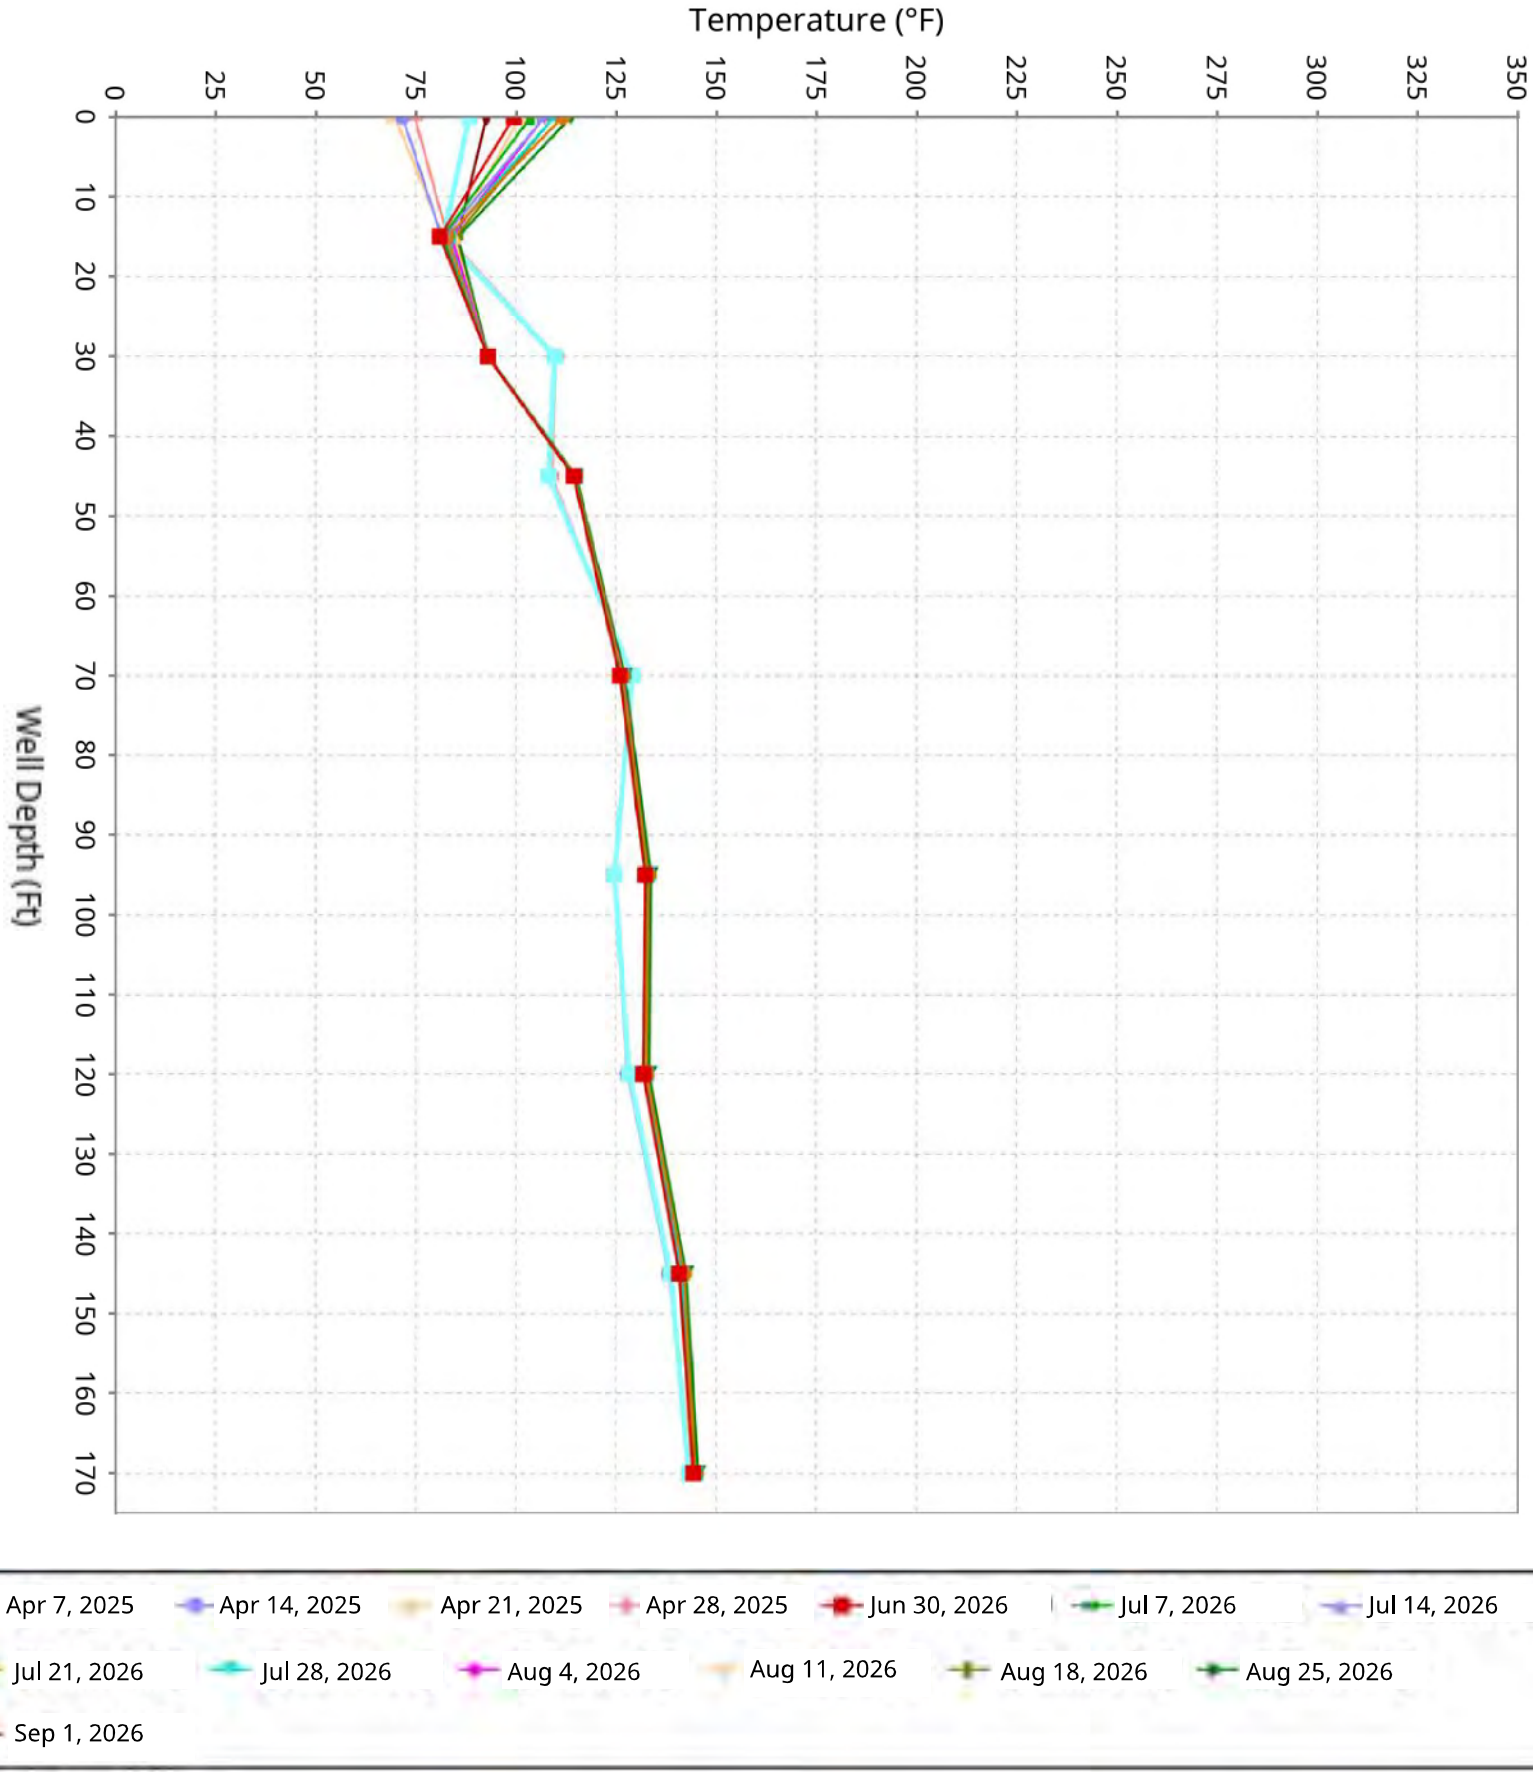

SCS ENGINEERS

Vertical Temperature Profiles from Temperature Probes at Chiquita Landfill for TP-29


Maximum weekly data for initial 4-weeks of operation compared to the latest 10-weeks

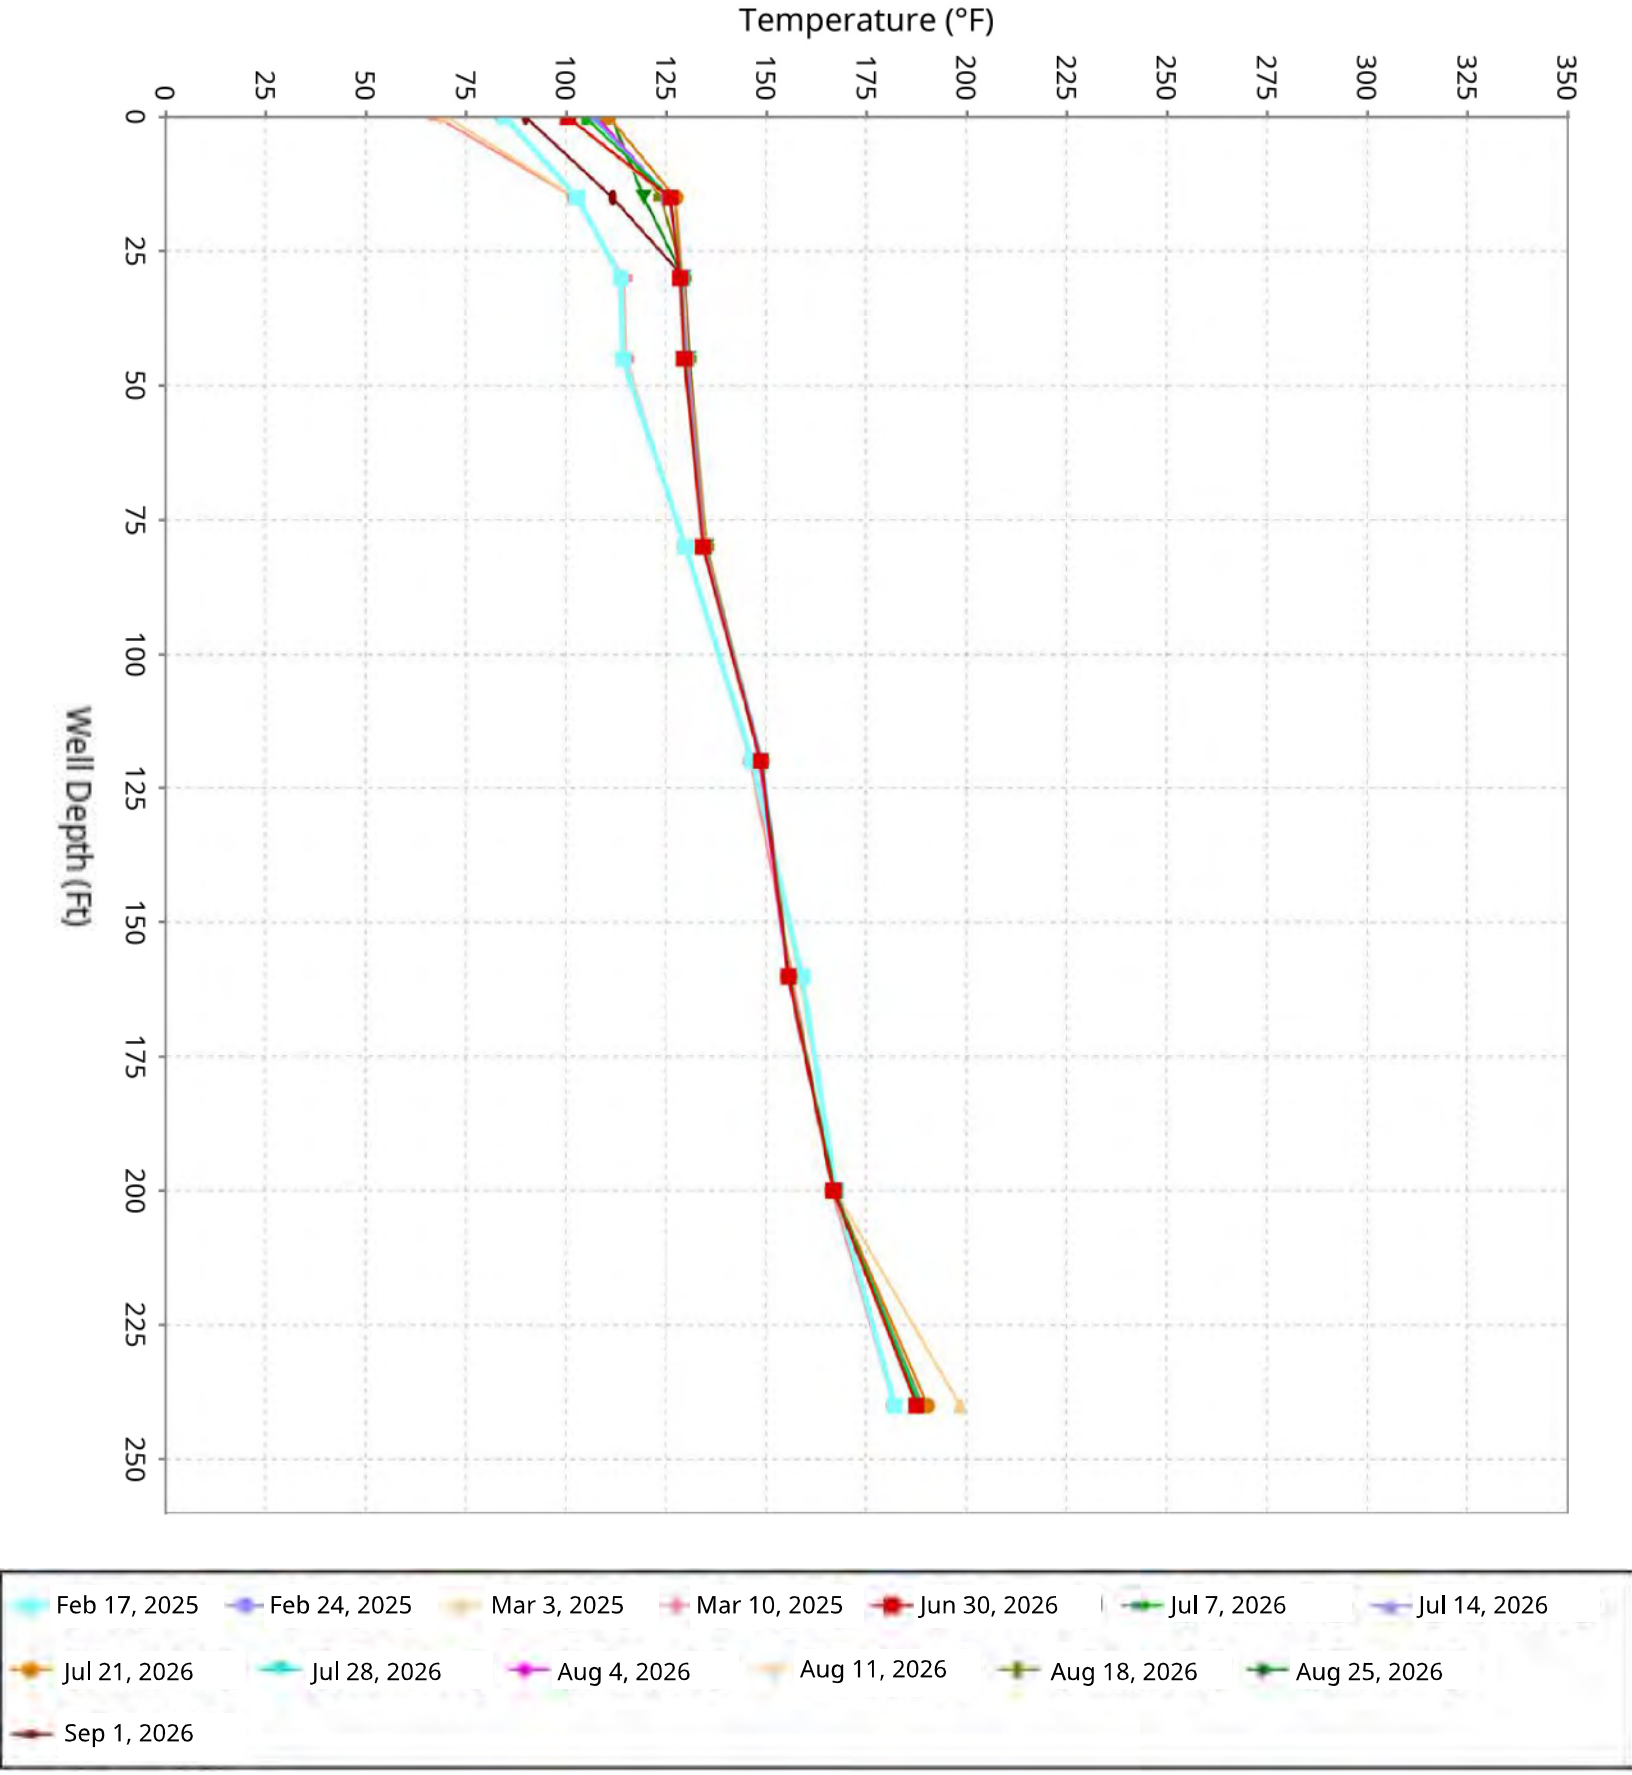

SCS ENGINEERS

Vertical Temperature Profiles from Temperature Probes at Chiquita Landfill for TP-30


Maximum weekly data for initial 4-weeks of operation compared to the latest 10-weeks

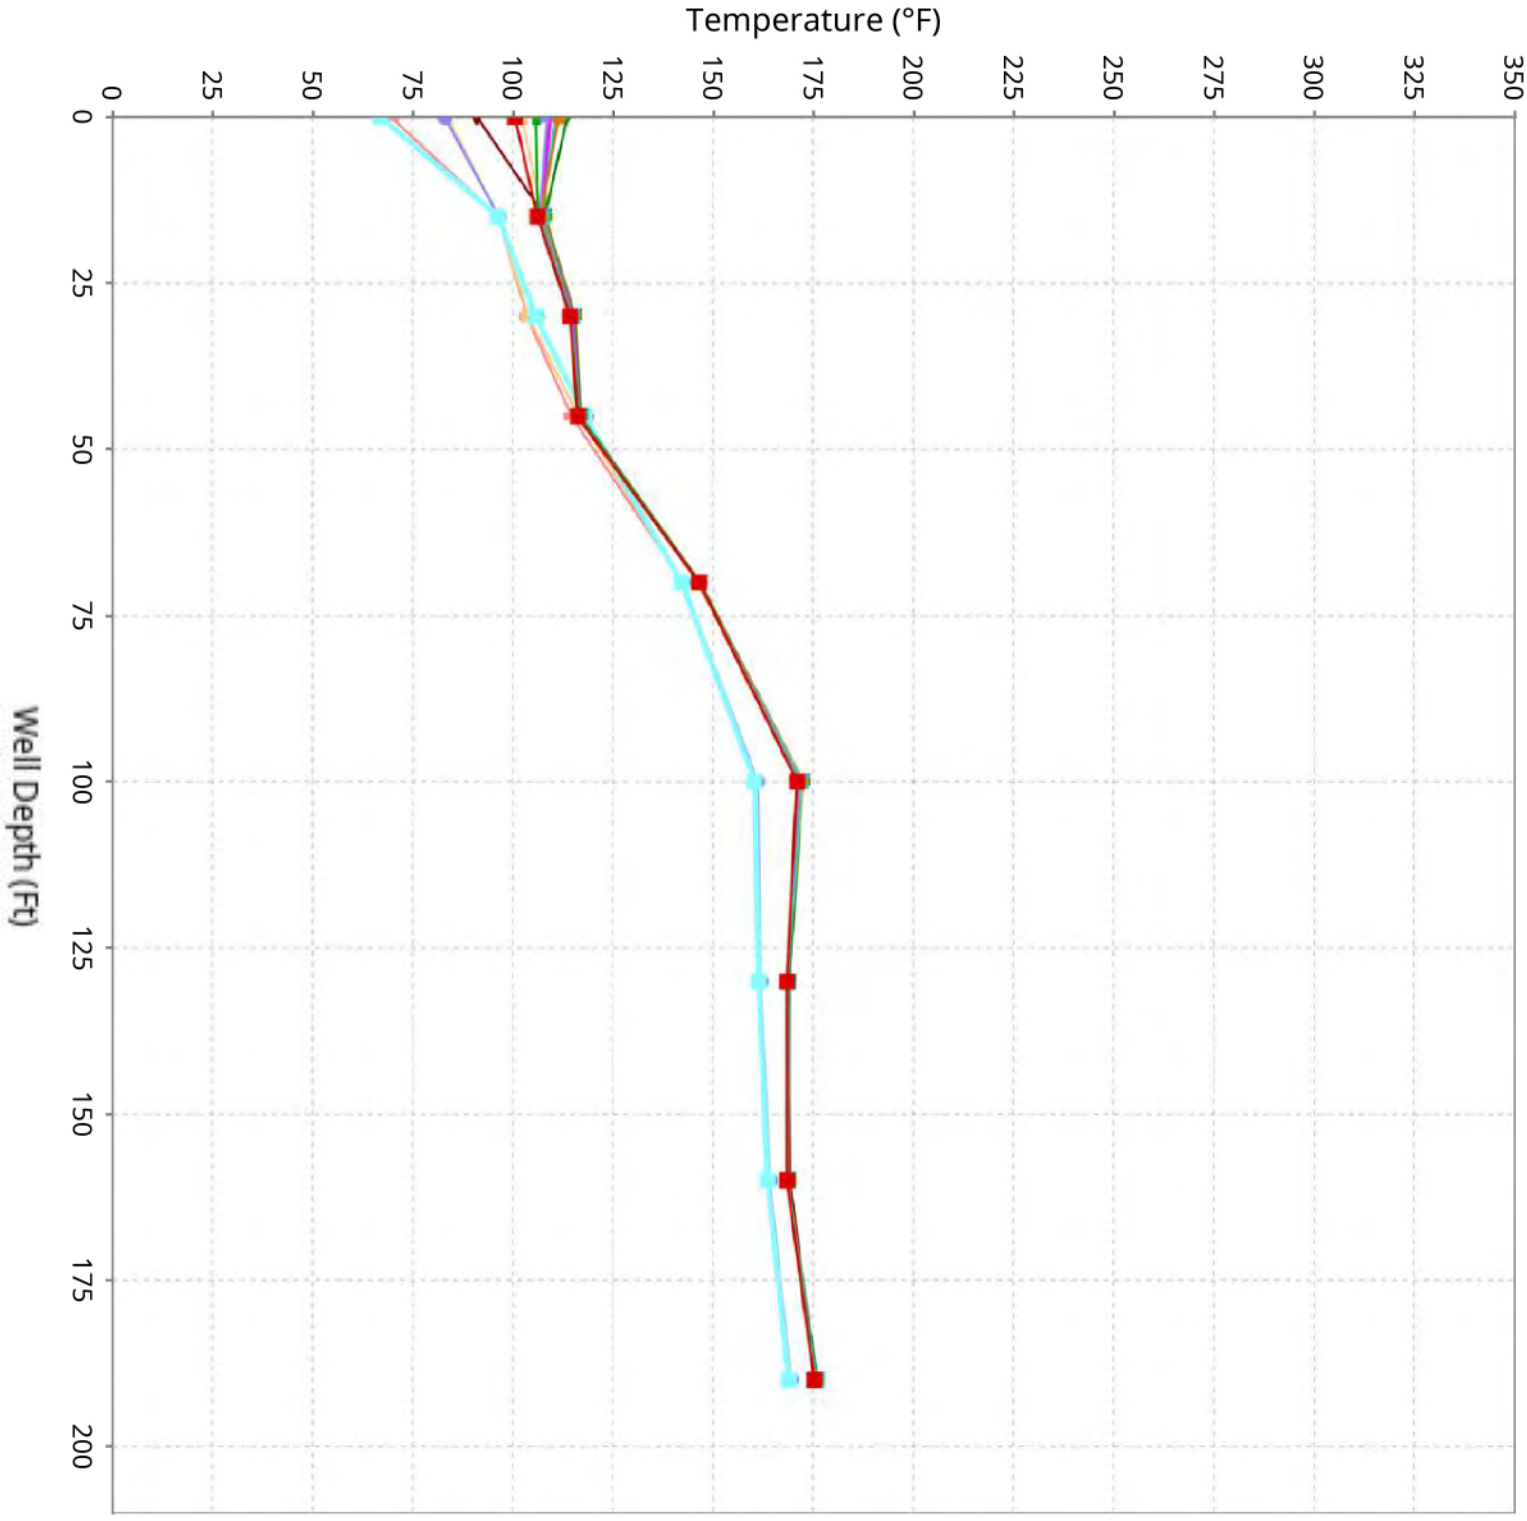

SCS ENGINEERS

Vertical Temperature Profiles from Temperature Probes at Chiquita Landfill for TP-31

Maximum weekly data for initial 4-weeks of operation compared to the latest 10-weeks

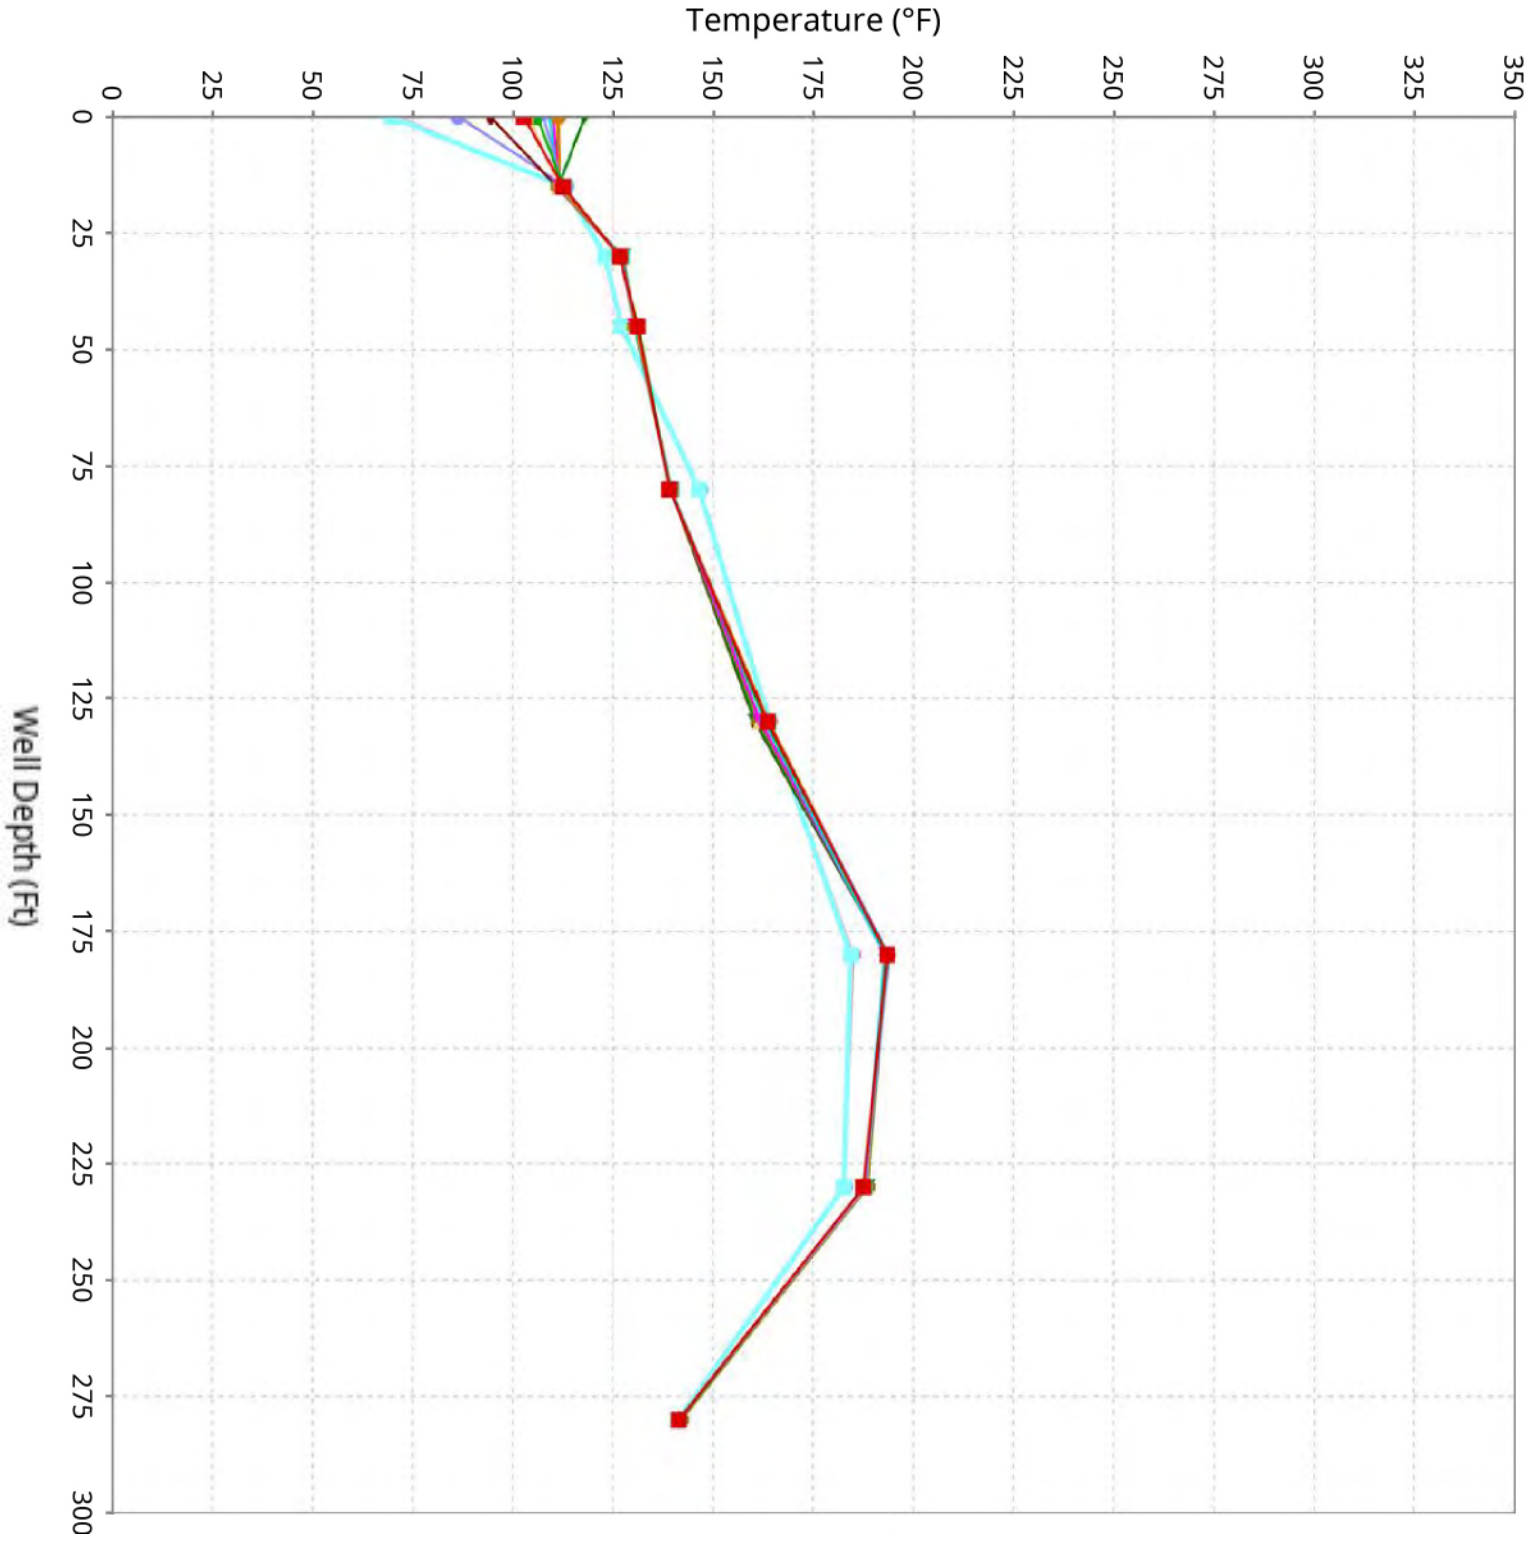


Feb 10, 2025
Feb 17, 2025
Feb 24, 2025
Mar 3, 2025
Jun 30, 2026
Jul 7, 2026
Jul 14, 2026
Jul 21, 2026
Jul 28, 2026
Aug 4, 2026
Aug 11, 2026
Aug 18, 2026
Aug 25, 2026
Sep 1, 2026

SCS ENGINEERS

Vertical Temperature Profiles from Temperature Probes at Chiquita Landfill for TP-32


Maximum weekly data for initial 4-weeks of operation compared to the latest 10-weeks

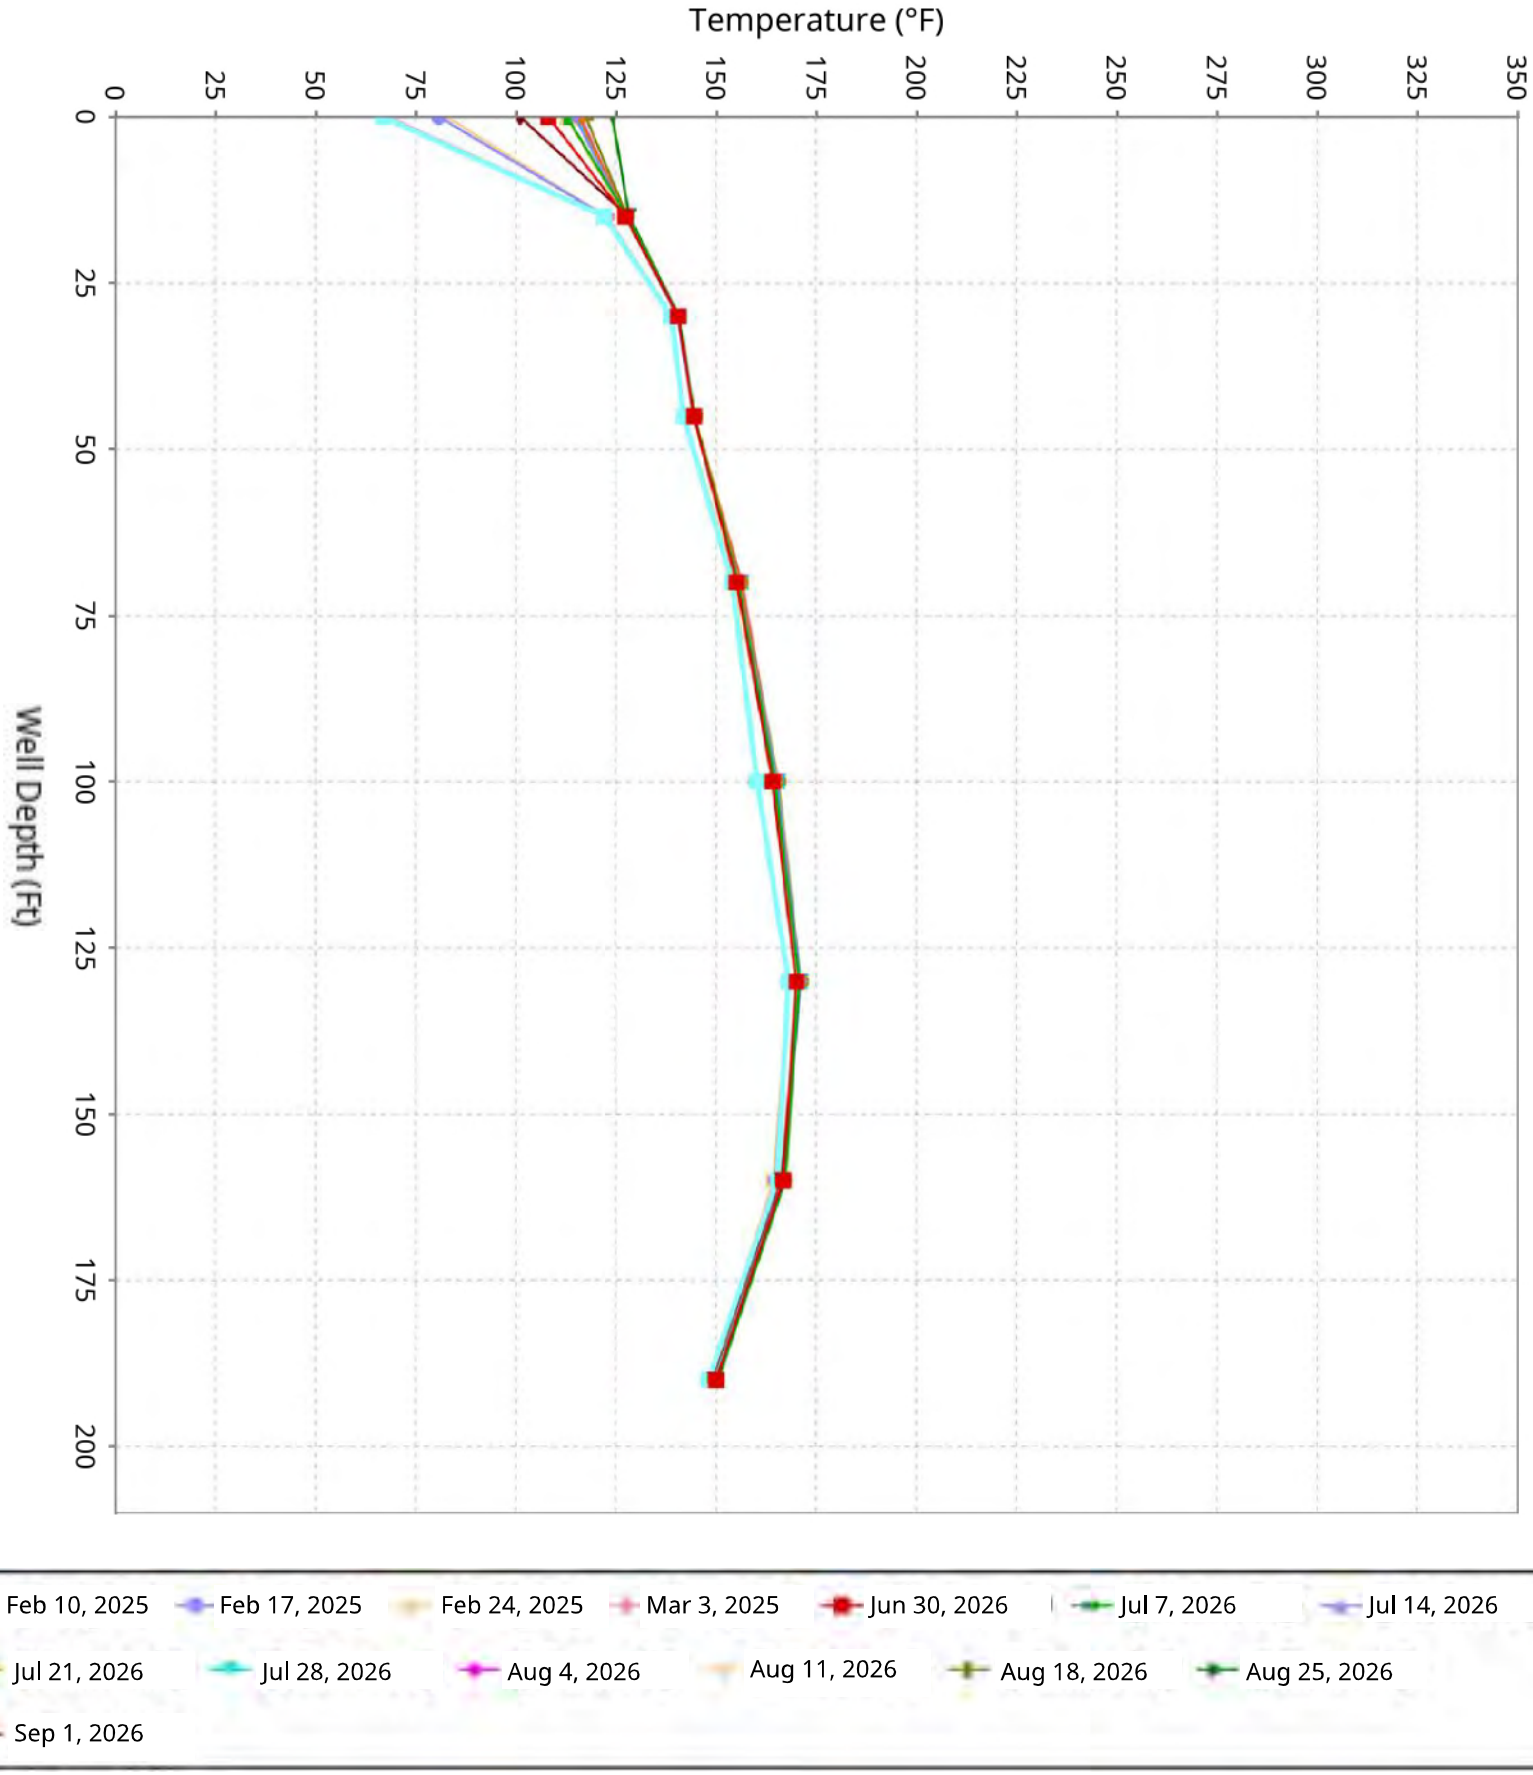

SCS ENGINEERS

Vertical Temperature Profiles from Temperature Probes at Chiquita Landfill for TP-33


Maximum weekly data for initial 4-weeks of operation compared to the latest 10-weeks

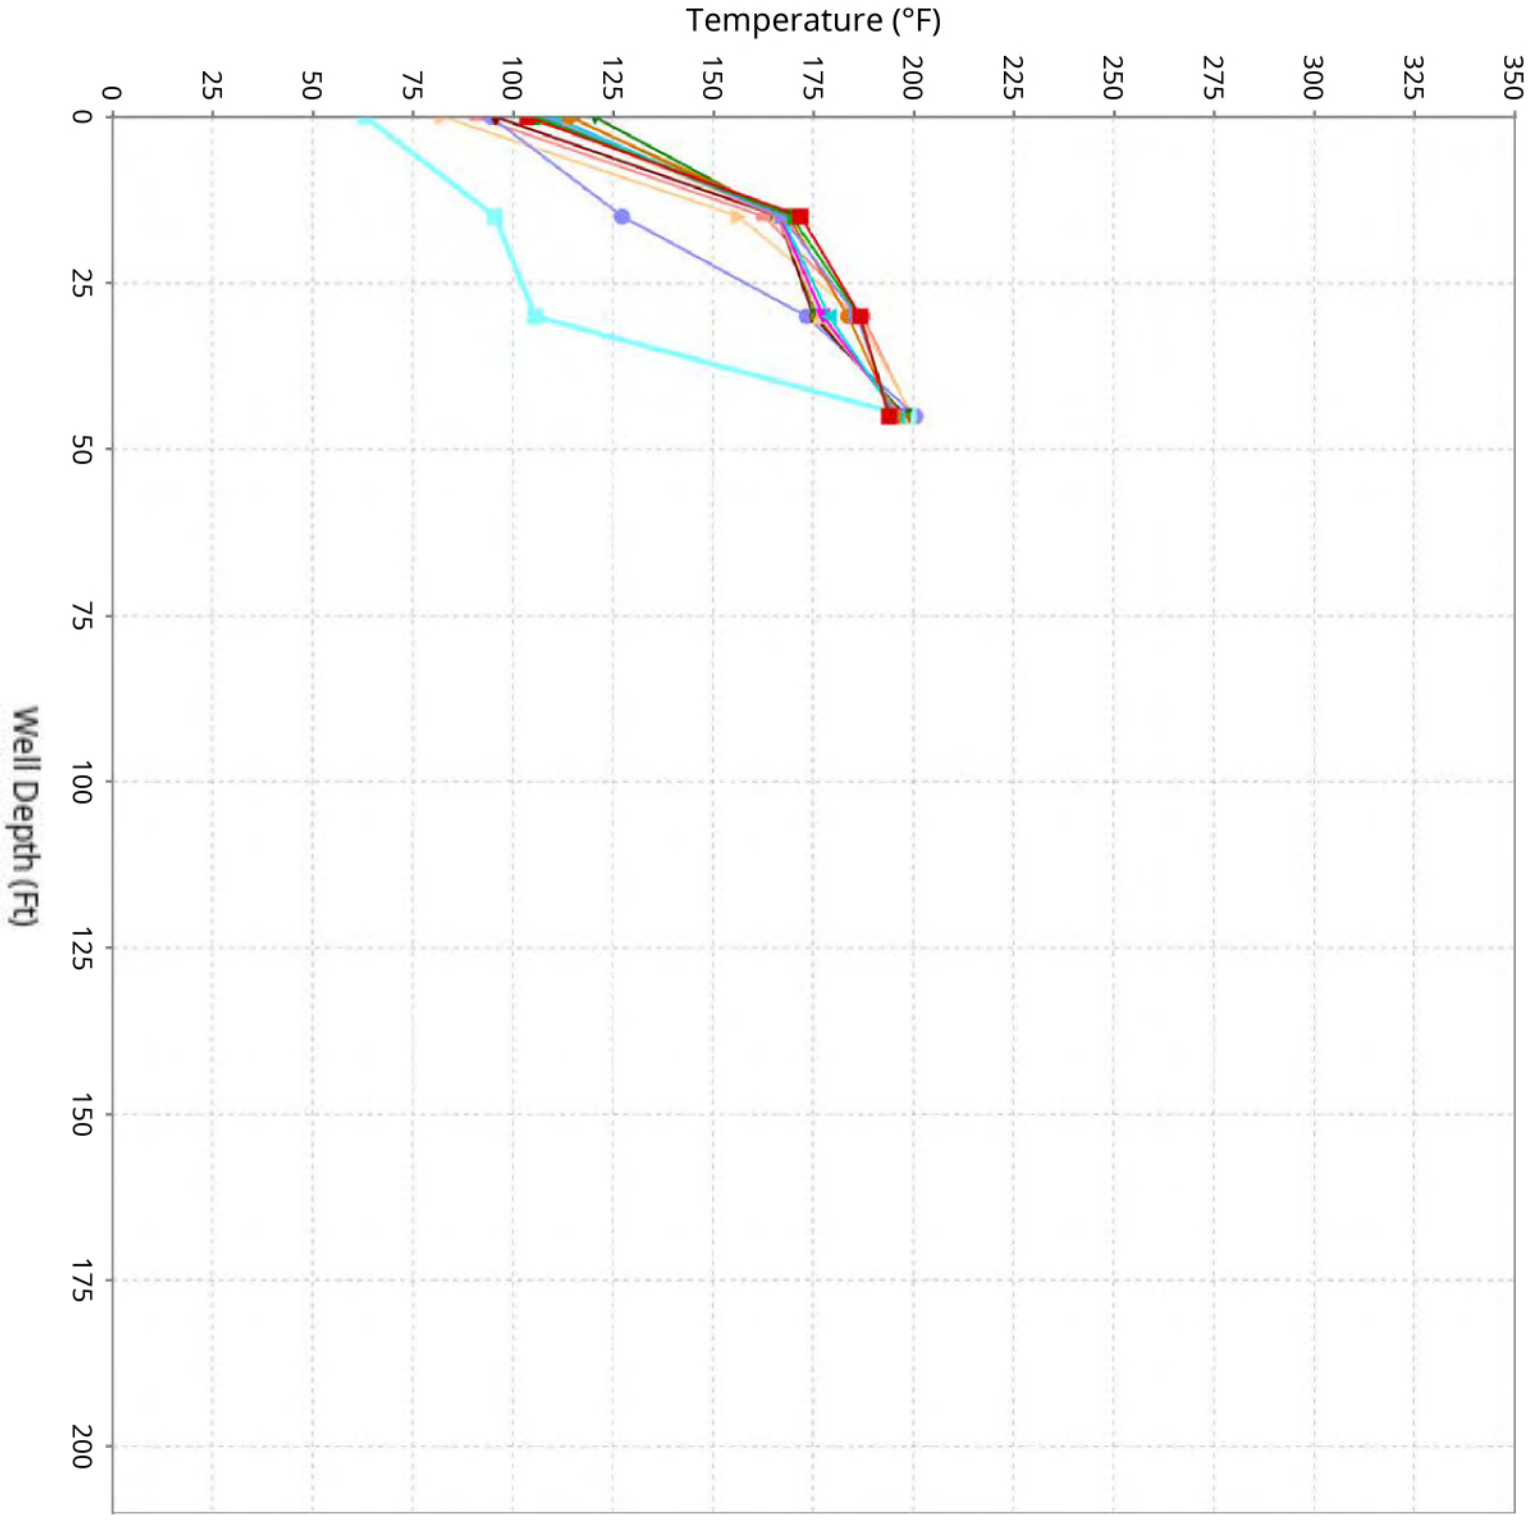

SCS ENGINEERS

Vertical Temperature Profiles from Temperature Probes at Chiquita Landfill for TP-34


Maximum weekly data for initial 4-weeks of operation compared to the latest 10-weeks

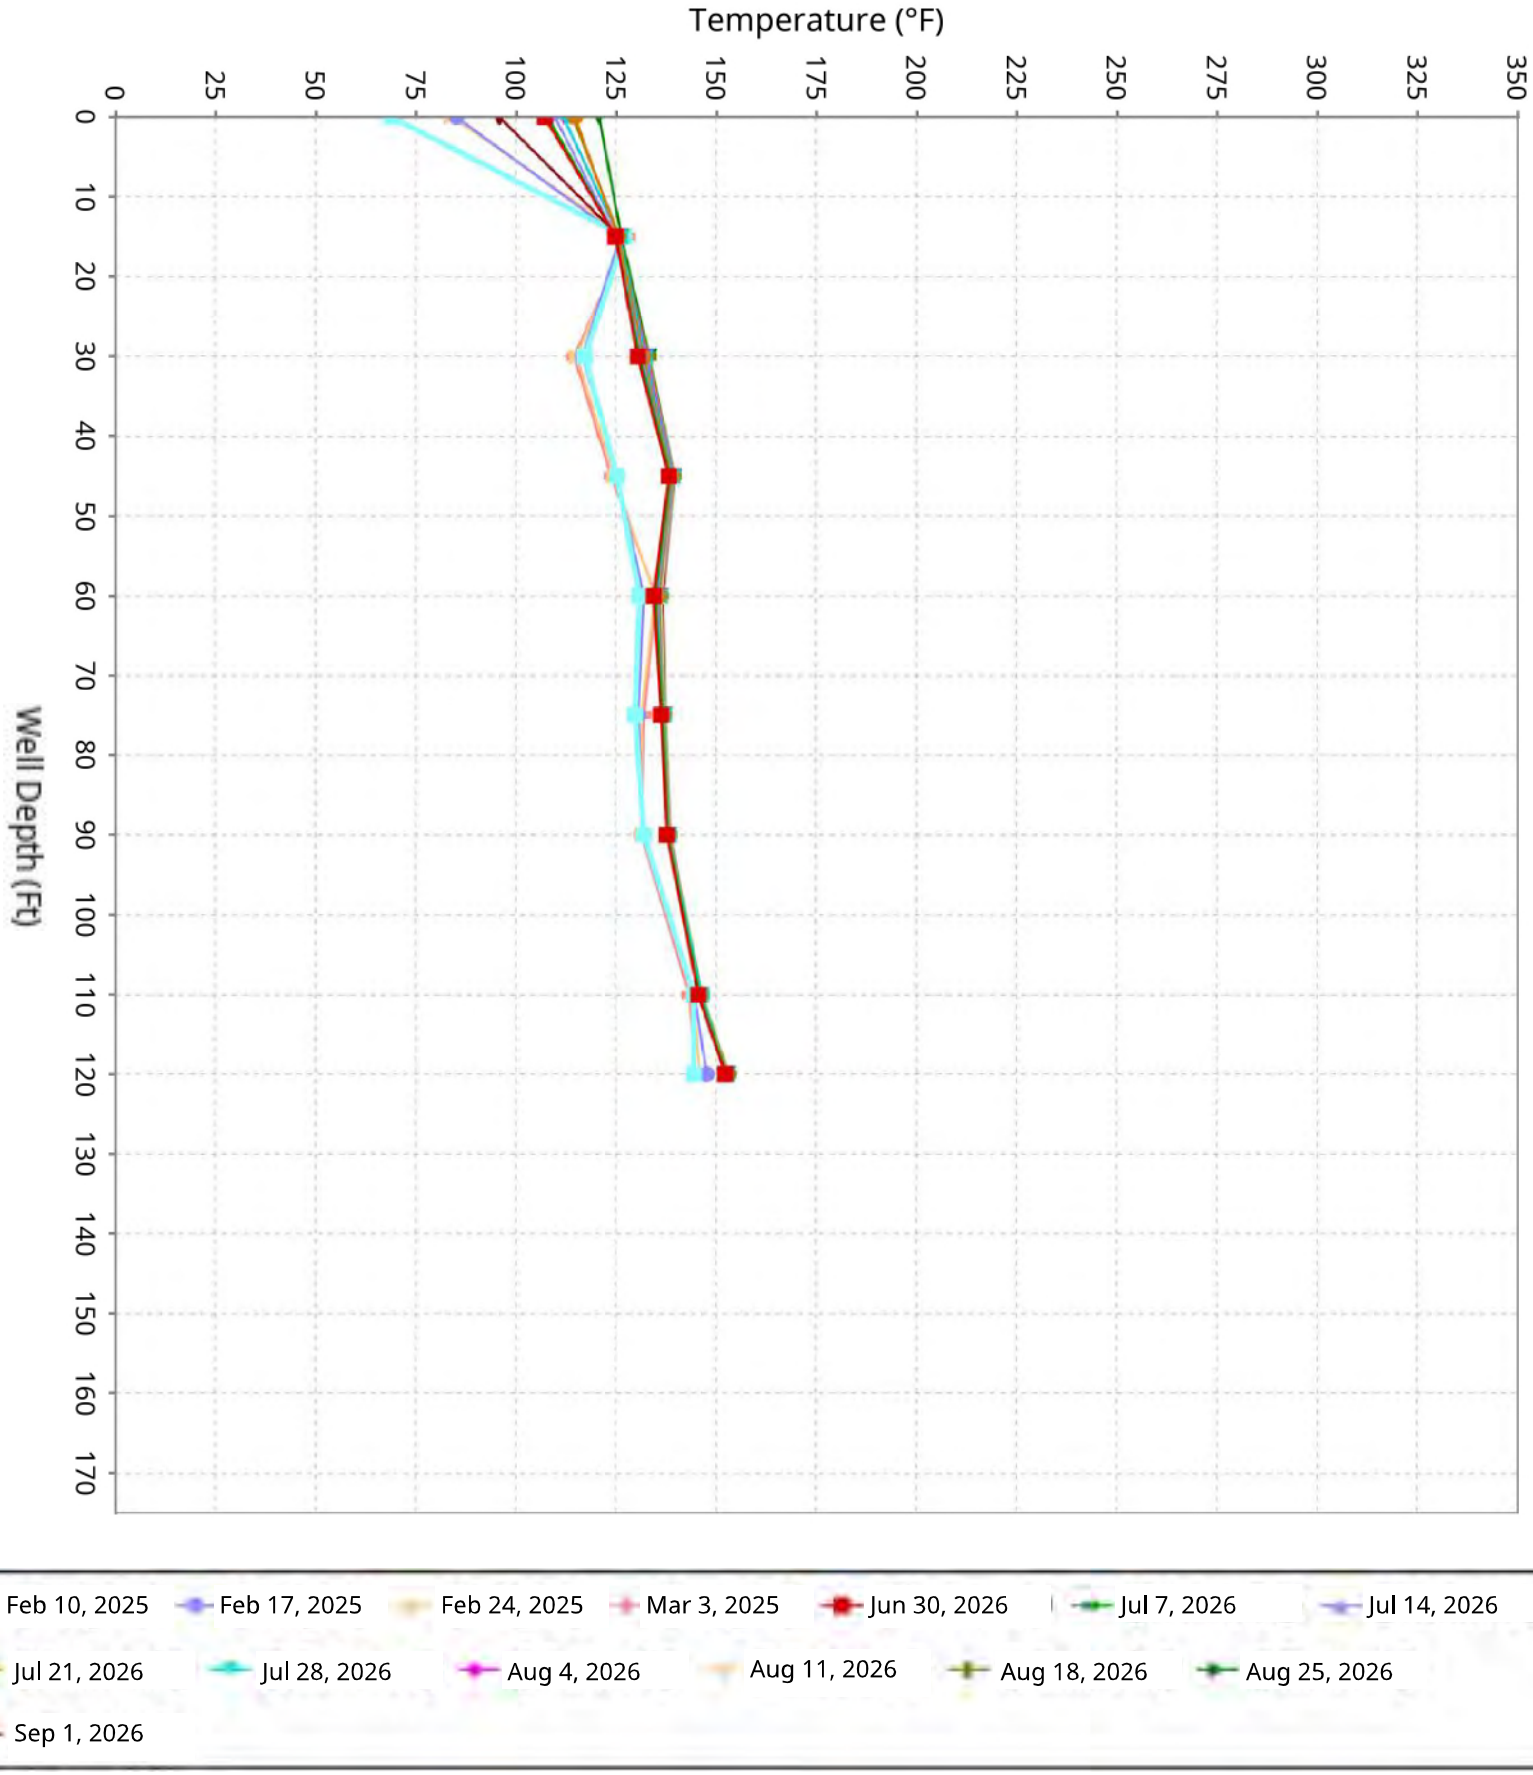

SCS ENGINEERS

Vertical Temperature Profiles from Temperature Probes at Chiquita Landfill for TP-35


Maximum weekly data for initial 4-weeks of operation compared to the latest 10-weeks

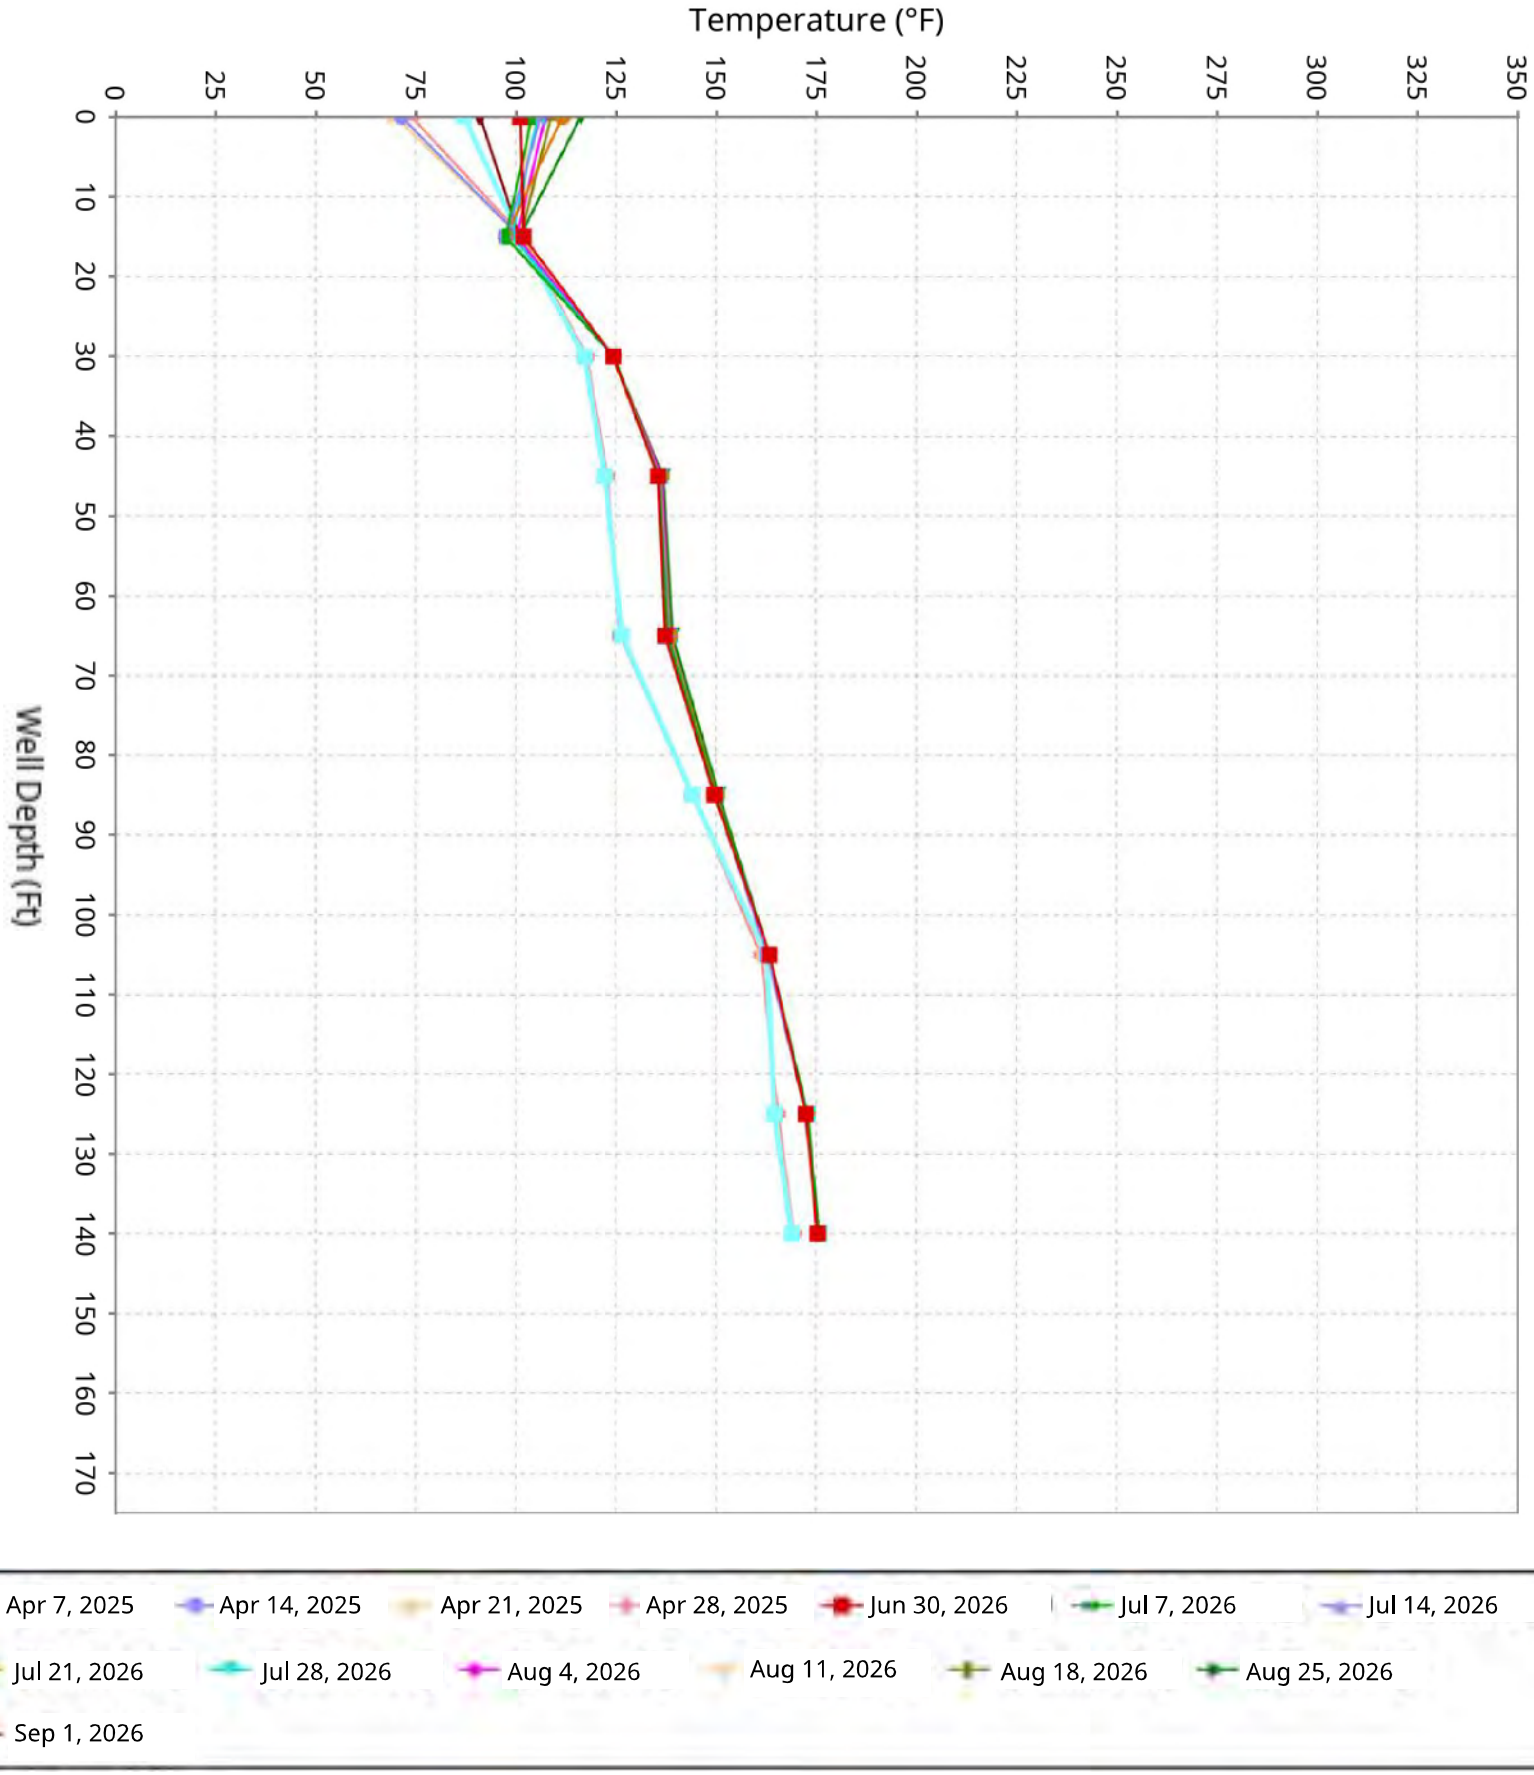

SCS ENGINEERS

Vertical Temperature Profiles from Temperature Probes at Chiquita Landfill for TP-36


Maximum weekly data for initial 4-weeks of operation compared to the latest 10-weeks

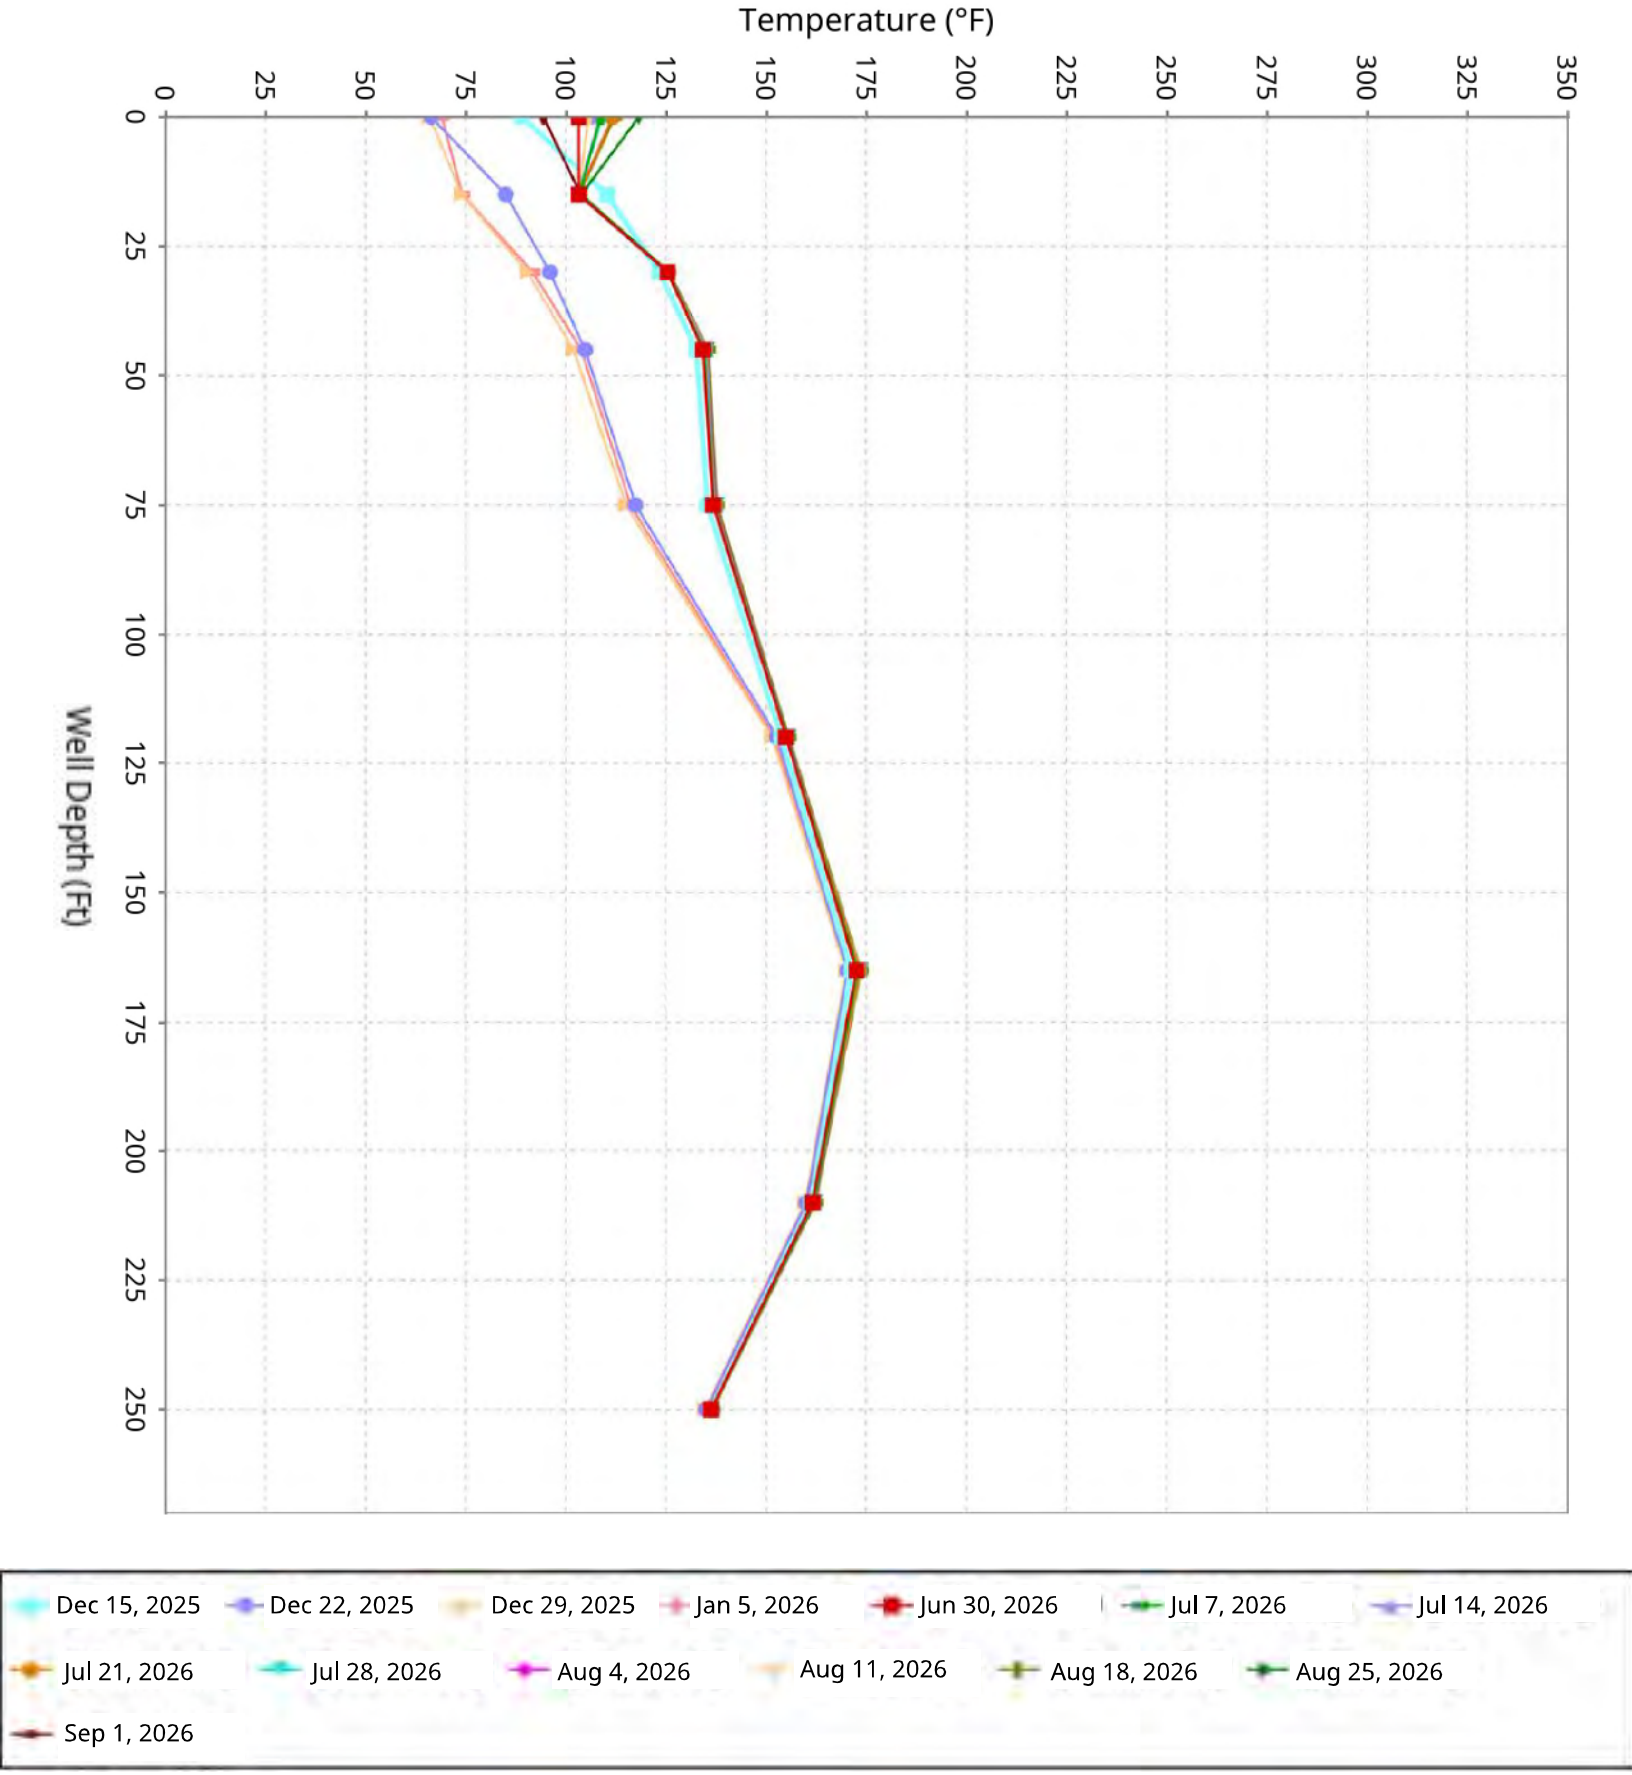

SCS ENGINEERS

Vertical Temperature Profiles from Temperature Probes at Chiquita Landfill for TP-37

Maximum weekly data for initial 4-weeks of operation compared to the latest 10-weeks

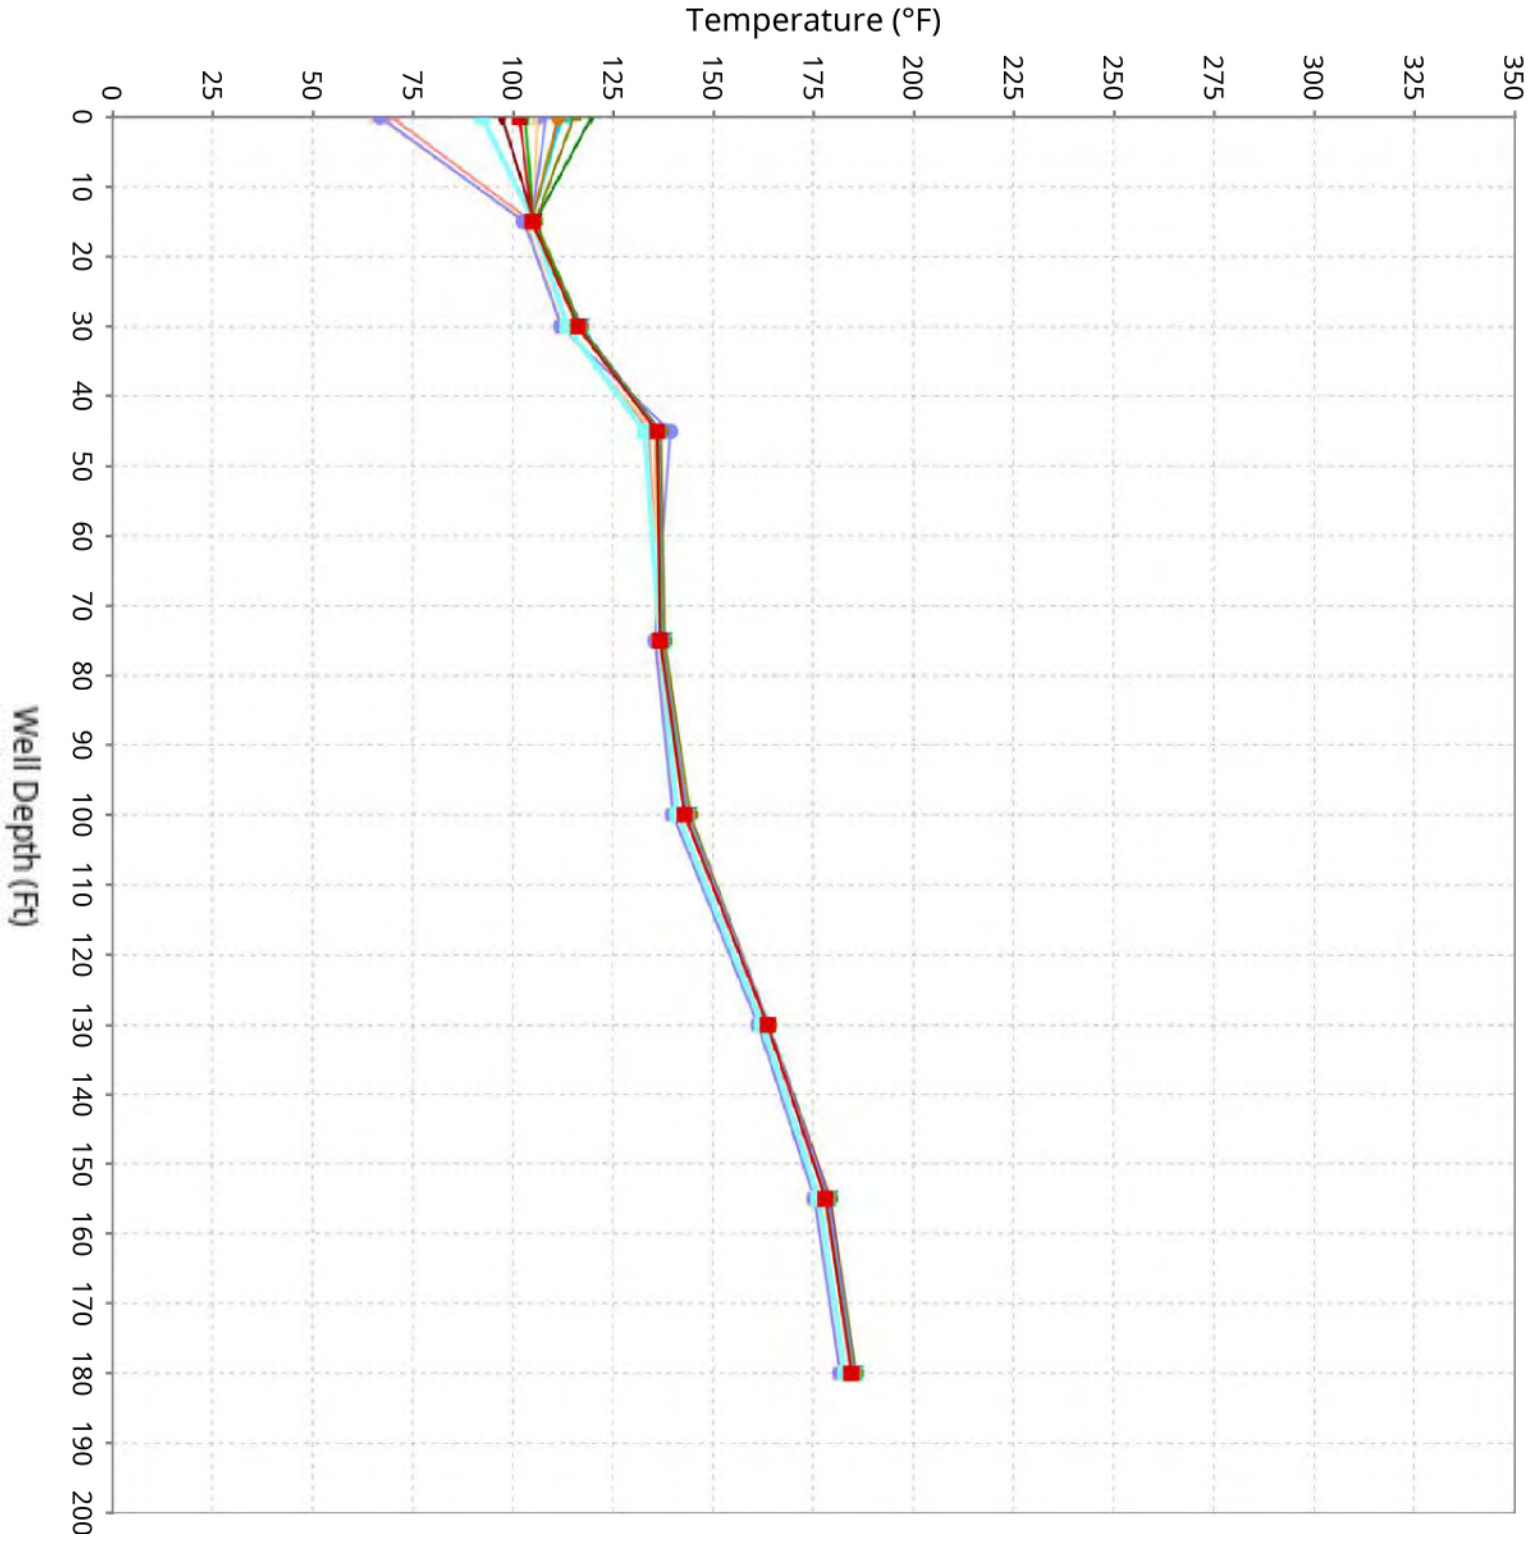


Dec 15, 2025
Dec 22, 2025
Dec 29, 2025
Jan 5, 2026
Jun 30, 2026
Jul 7, 2026
Jul 14, 2026
Jul 21, 2026
Jul 28, 2026
Aug 4, 2026
Aug 11, 2026
Aug 18, 2026
Aug 25, 2026
Sep 1, 2026

SCS ENGINEERS

Vertical Temperature Profiles from Temperature Probes at Chiquita Landfill for TP-38


Maximum weekly data for initial 4-weeks of operation compared to the latest 10-weeks

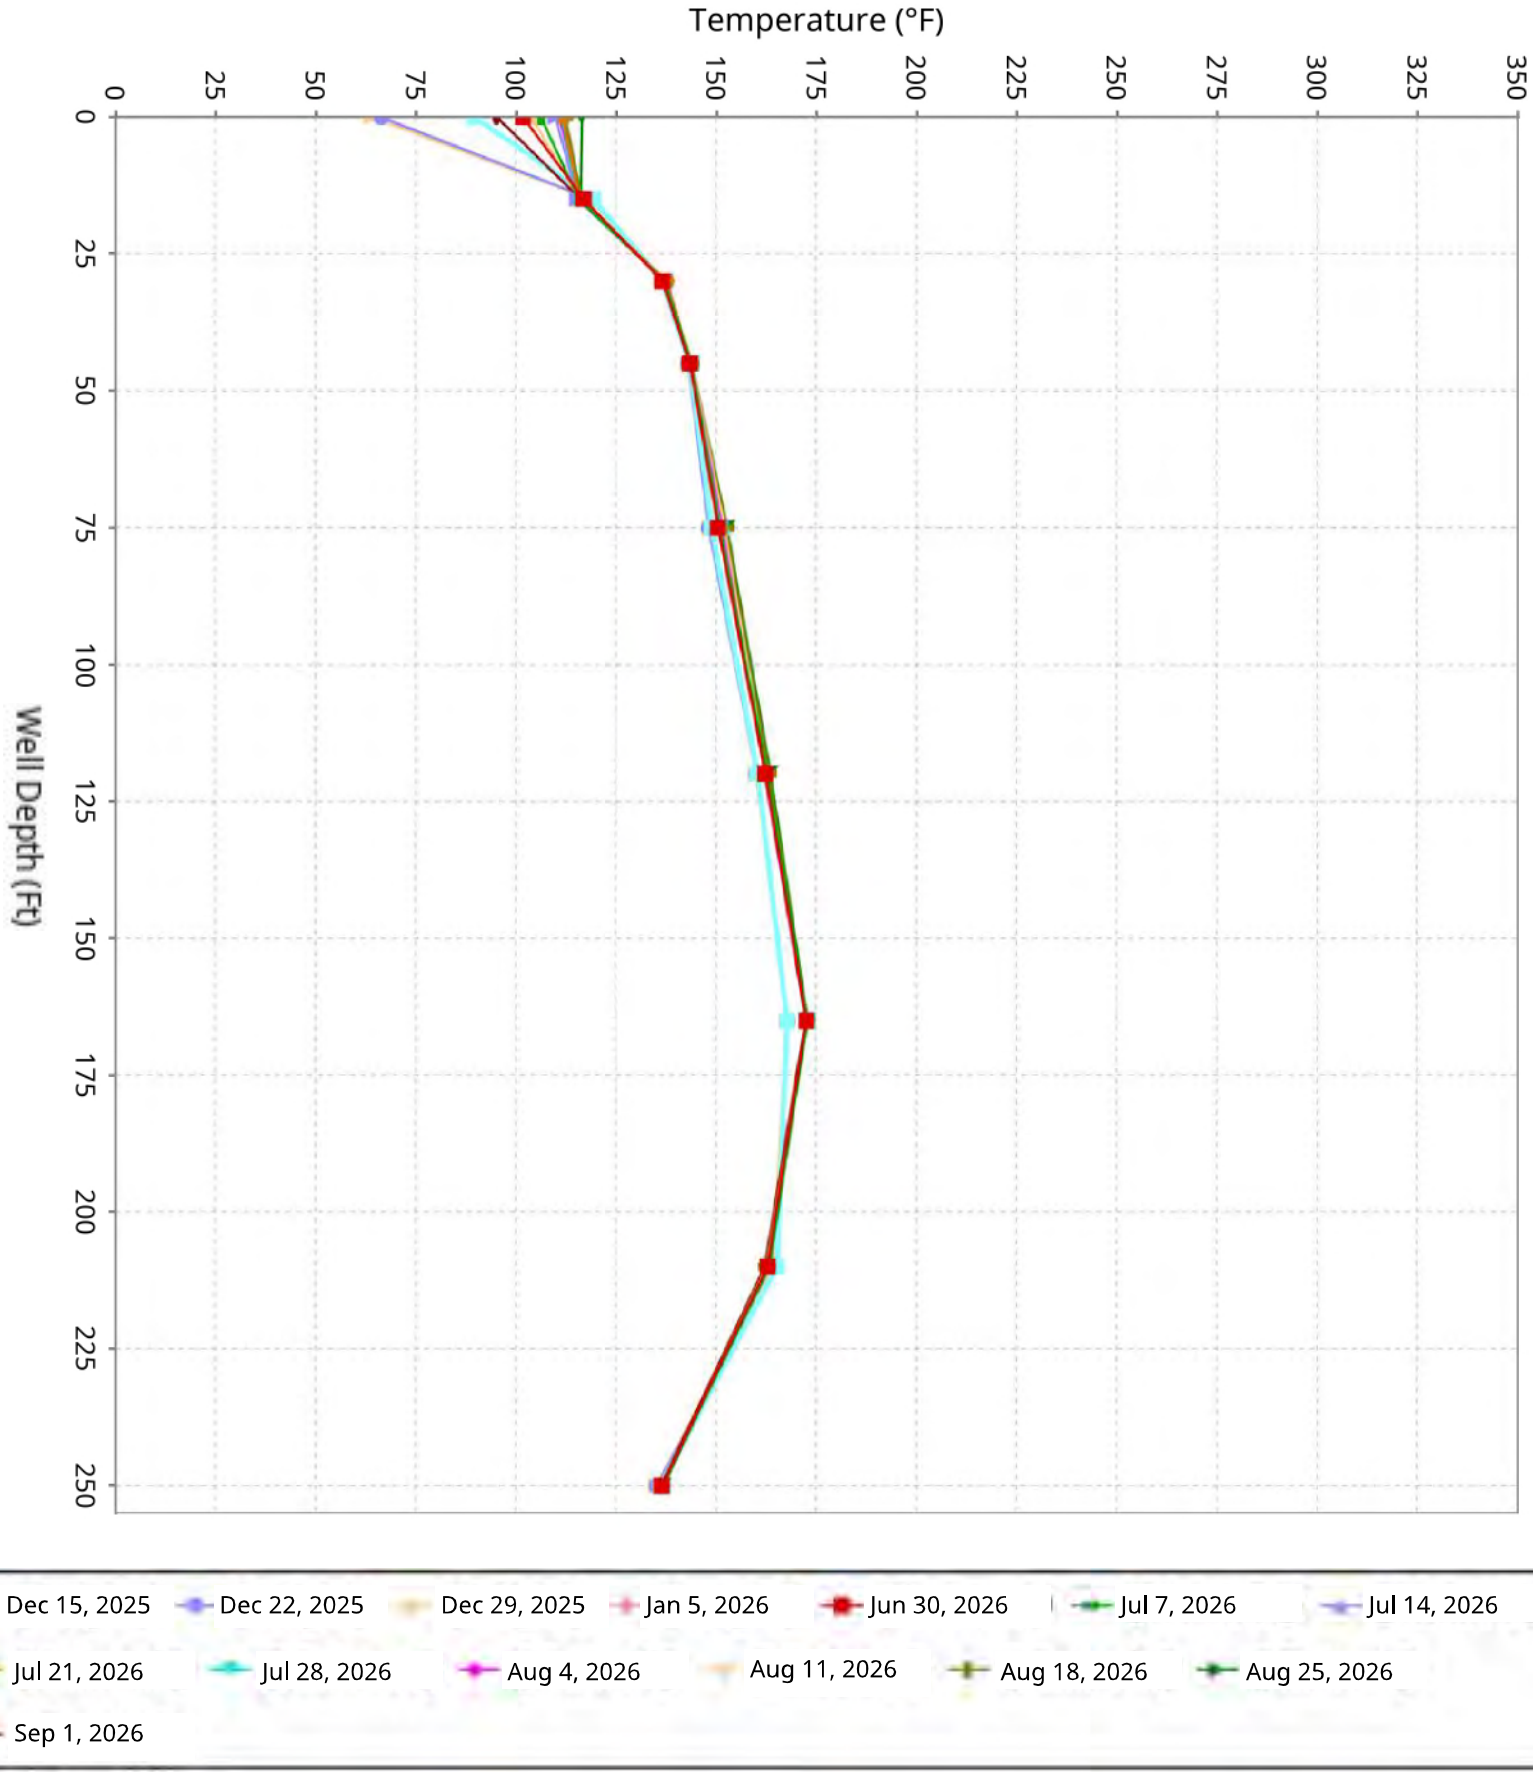

SCS ENGINEERS

Vertical Temperature Profiles from Temperature Probes at Chiquita Landfill for TP-39


Maximum weekly data for initial 4-weeks of operation compared to the latest 10-weeks

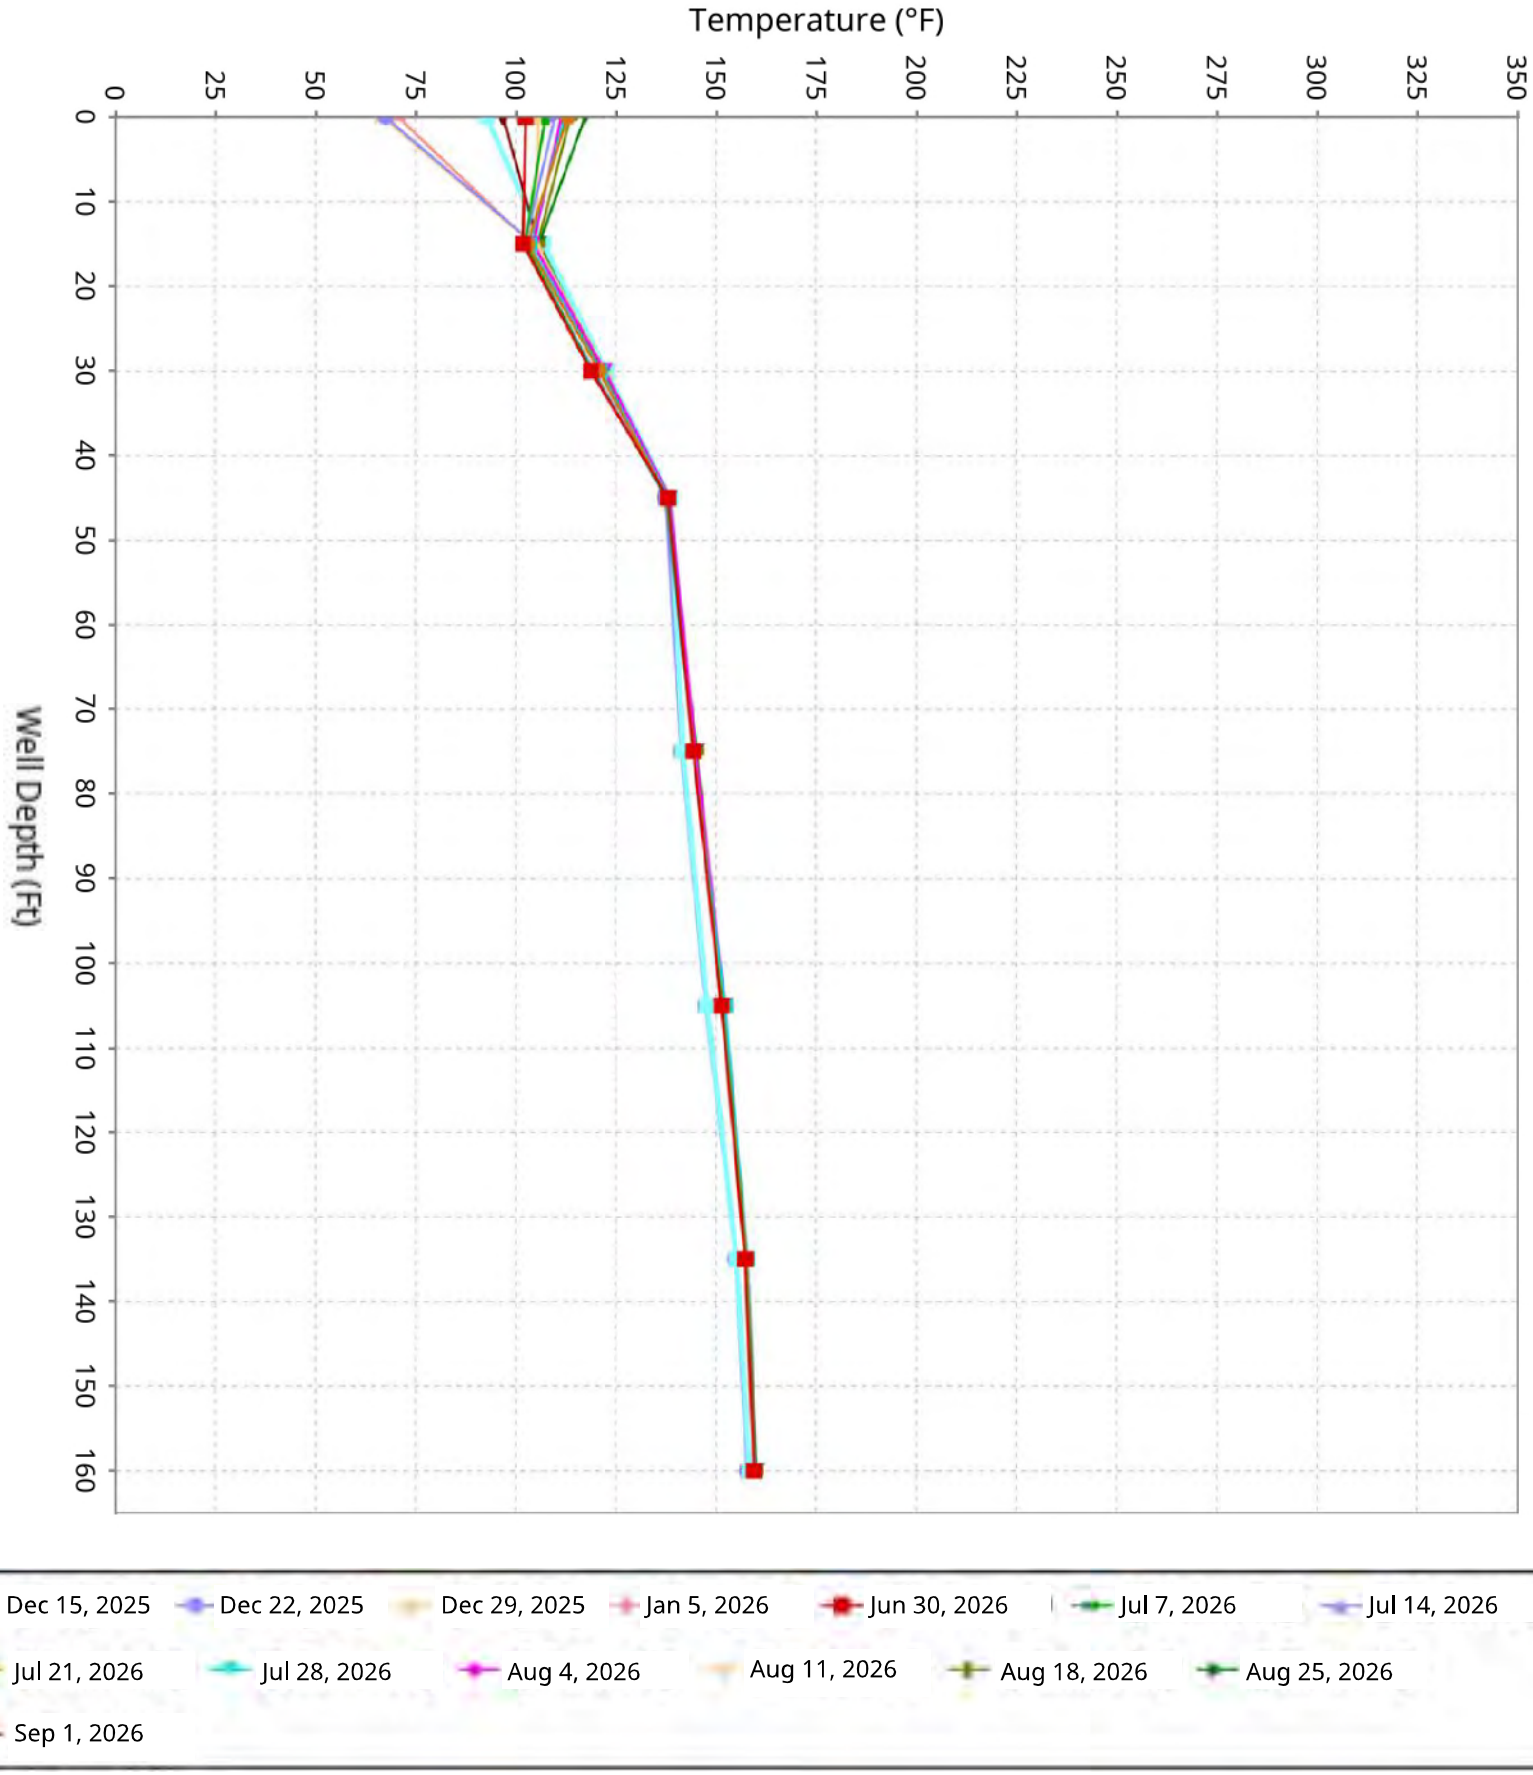

SCS ENGINEERS

Vertical Temperature Profiles from Temperature Probes at Chiquita Landfill for TP-40


Maximum weekly data for initial 4-weeks of operation compared to the latest 10-weeks

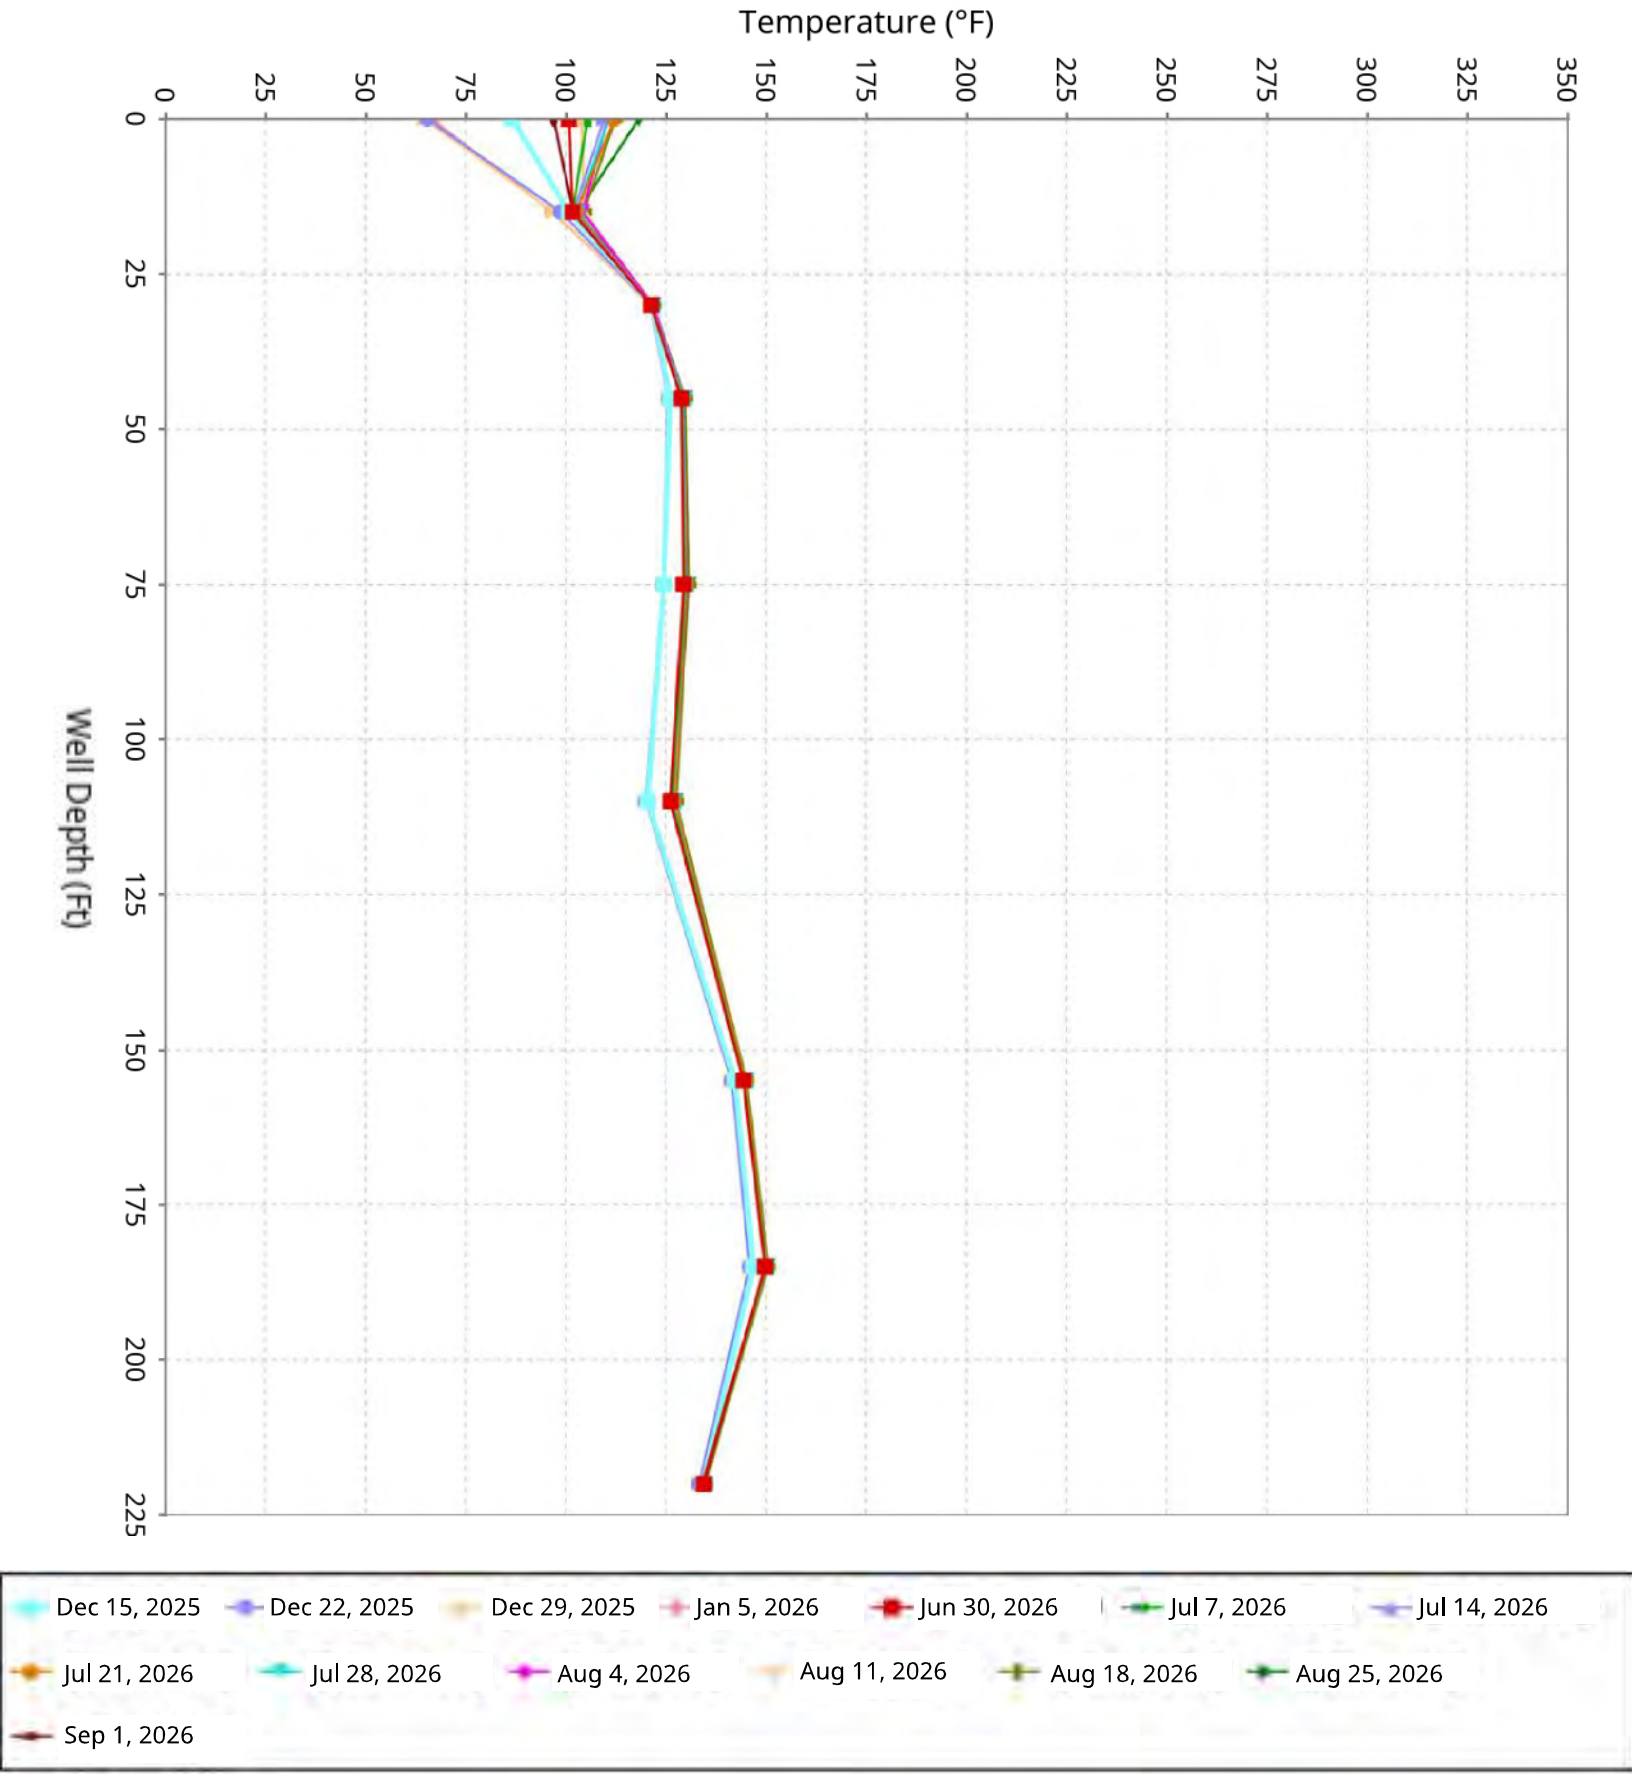

SCS ENGINEERS


Attachment C

Isothermal Gradient Range Map

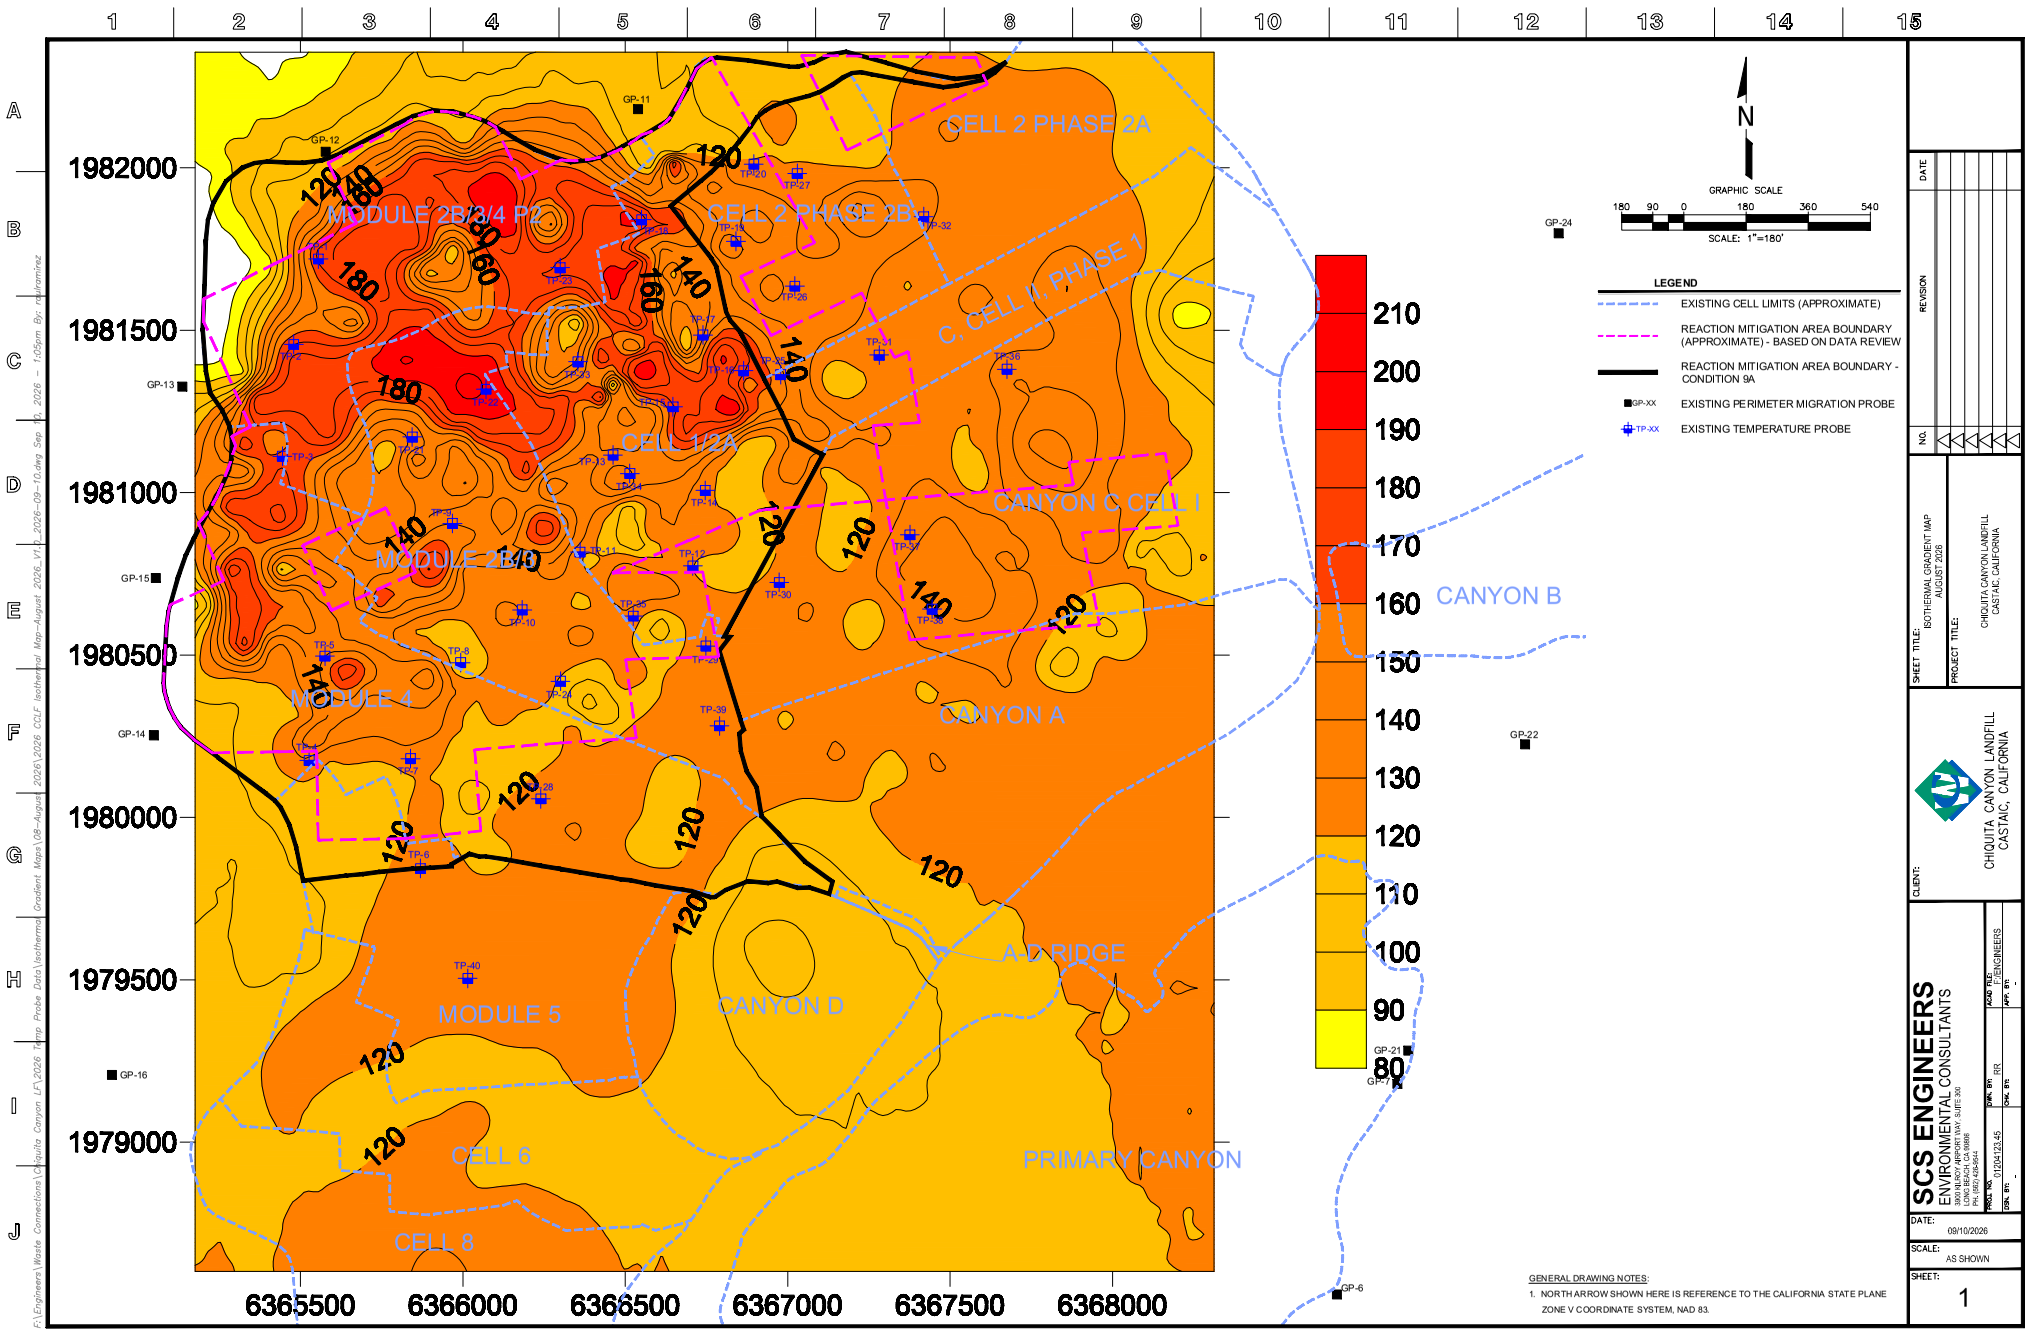
1 2 3 4 5 6 7 8 9 10 11 12 13 14 15
A B C D E F G H I J
1982000
1981500
1981000
1980500
1980000
1979500
1979000
6365500
6366000
6366500
6367000
6367500
6368000
GP-11
GP-12
GP-13
GP-14
GP-15
GP-16
GP-21
GP-22
GP-24
GP-6
CELL 2 PHASE 2A
CELL 2 PHASE 2B
MODULE 2B/3/4 P2
C, CELL II, PHASE 1
CELL 1/2A
CANYON C, CELL I
CANYON B
MODULE 4
CANYON A
A-D RIDGE
MODULE 5
CANYON D
CELL 6
PRIMARY CANYON
CELL 8
120
140
160
180
210
200
190
170
150
130
110
100
90
80
N
GRAPHIC SCALE
180 90 0 180 360 540
SCALE: 1"=180'
LEGEND
EXISTING CELL LIMITS (APPROXIMATE)
REACTION MITIGATION AREA BOUNDARY (APPROXIMATE) - BASED ON DATA REVIEW
REACTION MITIGATION AREA BOUNDARY - CONDITION 9A
GP-XX EXISTING PERIMETER MIGRATION PROBE
TP-XX EXISTING TEMPERATURE PROBE
GENERAL DRAWING NOTES:
1. NORTH ARROW SHOWN HERE IS REFERENCE TO THE CALIFORNIA STATE PLANE ZONE V COORDINATE SYSTEM, NAD 83.
DATE
REVISION
NO.
SHEET TITLE: ISOTHERMAL GRADIENT MAP AUGUST 2026
PROJECT TITLE: CHIQUITA CANYON LANDFILL CASTAIC, CALIFORNIA
CLIENT: CHIQUITA CANYON LANDFILL CASTAIC, CALIFORNIA
SCS ENGINEERS
ENVIRONMENTAL CONSULTANTS
3900 KILROY AIRPORT WAY, SUITE 100
LONG BEACH, CA 90806
PH: (562) 426-9544
PROJECT NO. 01204123.45
DWN. BY: RR
CHK. BY:
APP. BY:
ACAD FILE: -
REF. ENGINEERS -
DATE: 09/10/2026
SCALE: AS SHOWN
SHEET: 1

Attachment D

Wellhead Methane-to-Carbon Dioxide Ratio Range Map

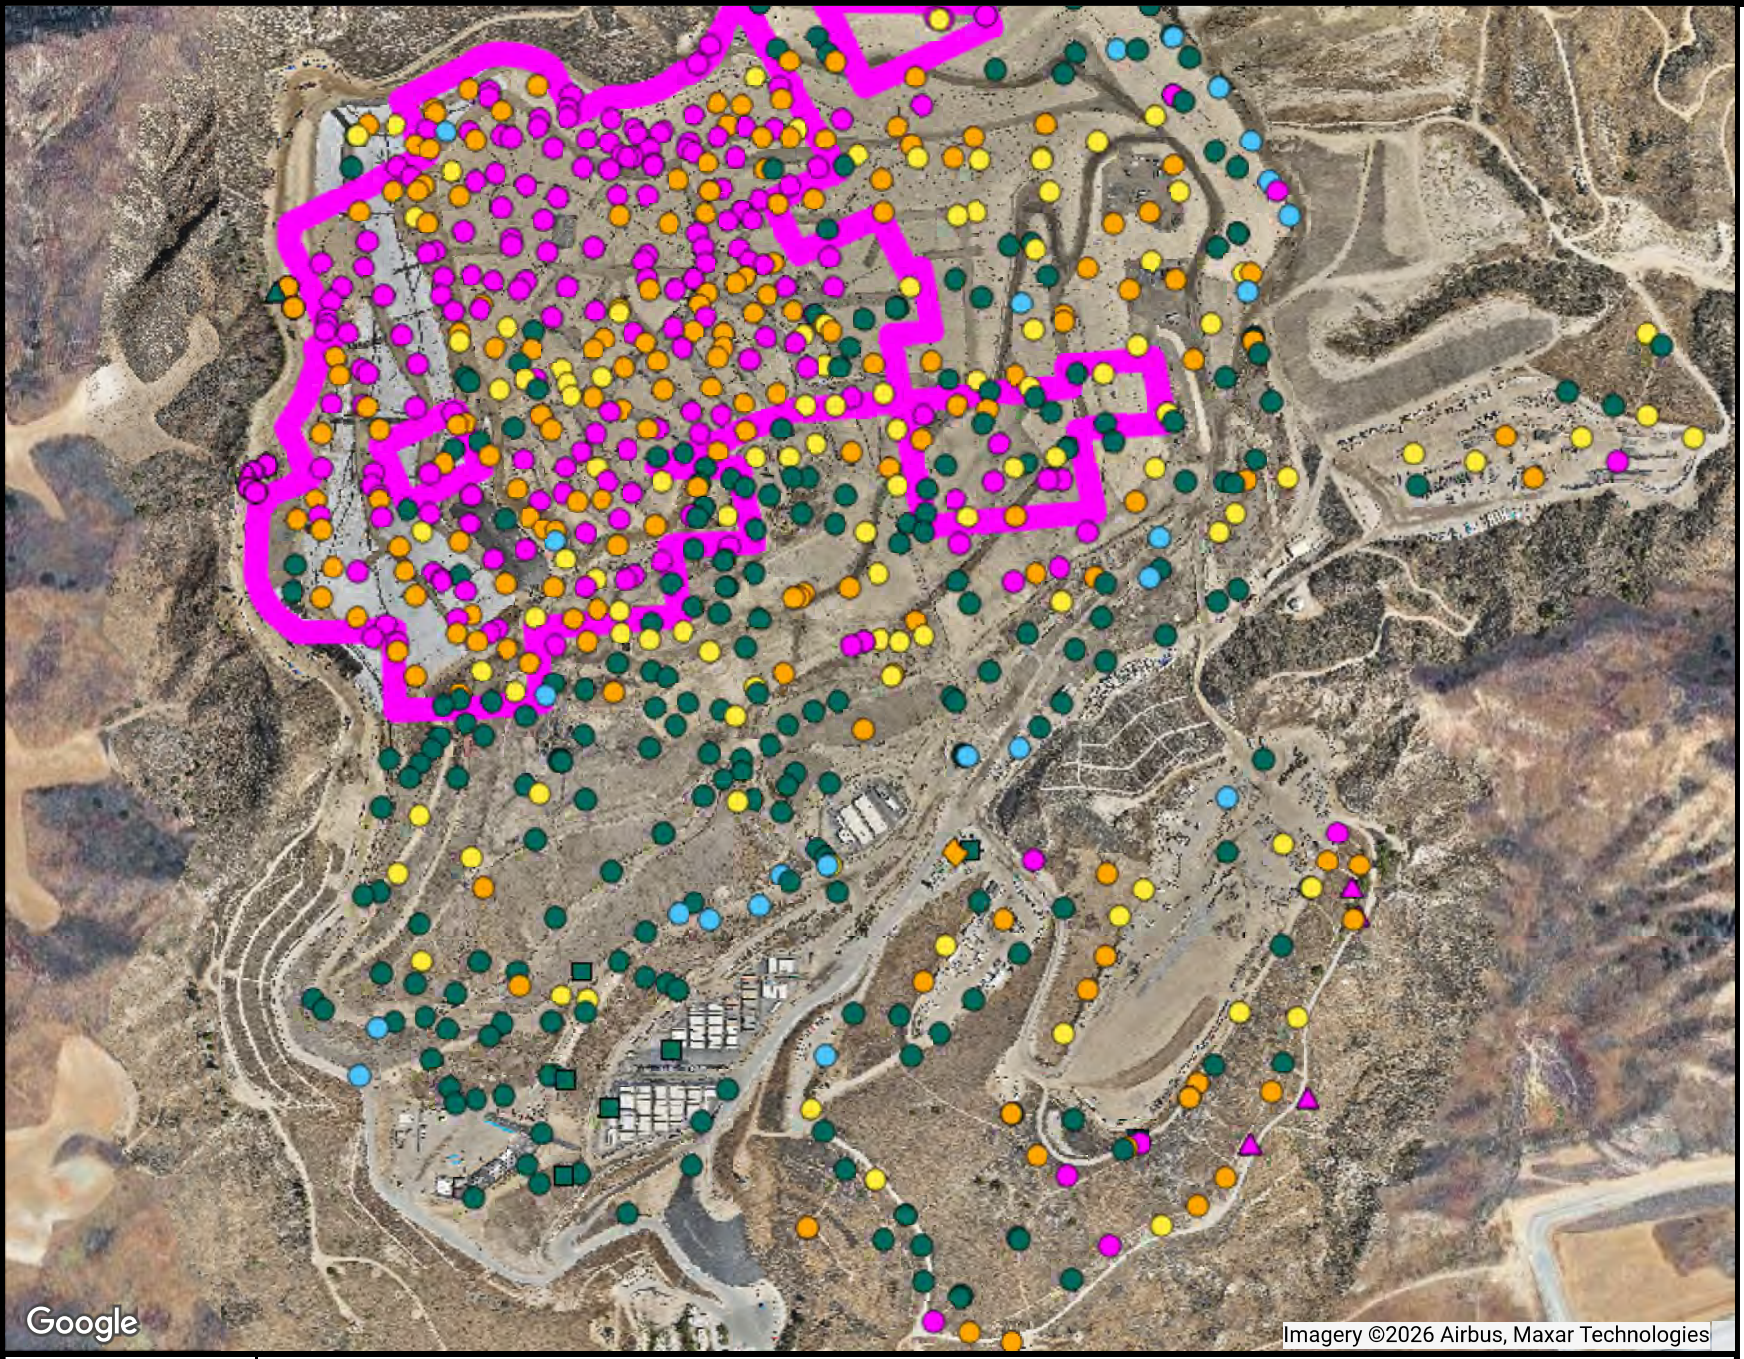

Ranges Mapped

						# Points
	>=	0	and	<	0.5	266
	>=	0.5	and	<	0.9	195
	>=	0.9	and	<	1.1	113
	>=	1.1	and	<	1.5	267
	>=	1.5	and	<	100	30

Point Type Legend

- calibration record
- flare-engine-ghg
- monitoring probe
- sample port
- well

N

SCSeTools

Chiquita Canyon Landfill

Range Map

Parameter: CH4/CO2 Ratio (mid range)

Analysis Method: Maximum

Date Range: 08/01/2026 - 08/31/2026

Map generation date : 09/10/2026

Attachment E

Wellhead Hydrogen Range Map



Ranges Mapped

						# Points
	>=	0	and	<	20000	33
	>=	20000	and	<	50000	10
	>=	50000	and	<	100000	31
	>=	100000	and	<	999999	74

Point Type Legend

- calibration record
- flare-engine-ghg
- monitoring probe
- sample port
- well

The range values noted above are in units of parts per million (ppm). Divide by 10,000 to convert these values to units of percent by volume

N

SCSeTools

Chiquita Canyon Landfill

Range Map

Parameter: H2 (mid range)


Analysis Method: Maximum

Date Range: 08/01/2026 - 08/31/2026

Map generation date : 09/10/2026

Attachment F

Wellhead Carbon Monoxide Range Map

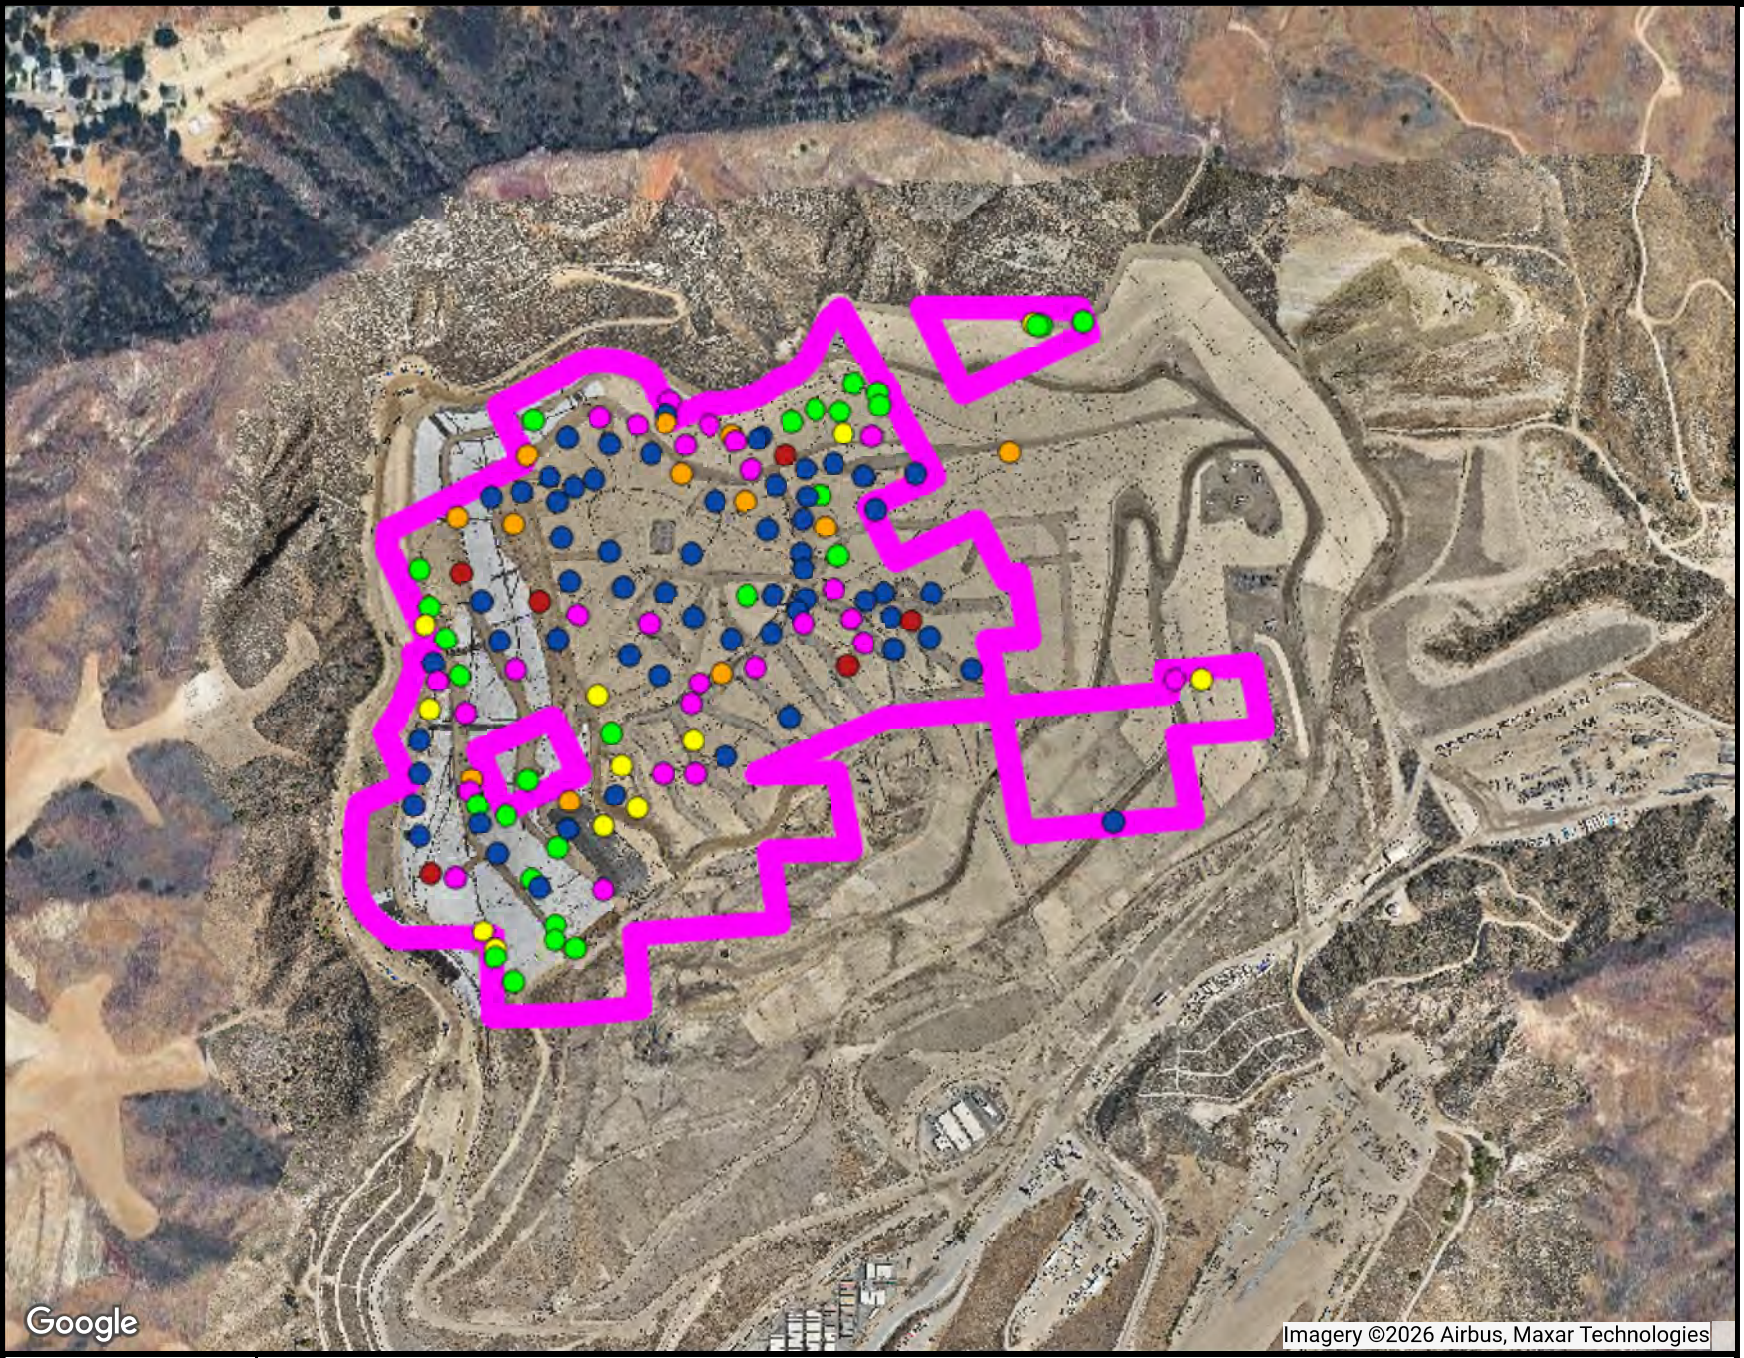

Ranges Mapped

						# Points
	>=	0	and	<	500	28
	>=	500	and	<	1000	12
	>=	1000	and	<	1500	12
	>=	1500	and	<	2000	26
	>=	2000	and	<	5000	61
	>=	5000	and	<	100000	6

Point Type Legend

- calibration record
- flare-engine-ghg
- monitoring probe
- sample port
- well

N

SCSeTools

Chiquita Canyon Landfill

Range Map

Parameter: CO LAB (mid range)


Analysis Method: Maximum


Date Range: 08/01/2026 - 08/31/2026

Map generation date : 09/10/2026

Attachment G

Settlement Isopach Range Maps

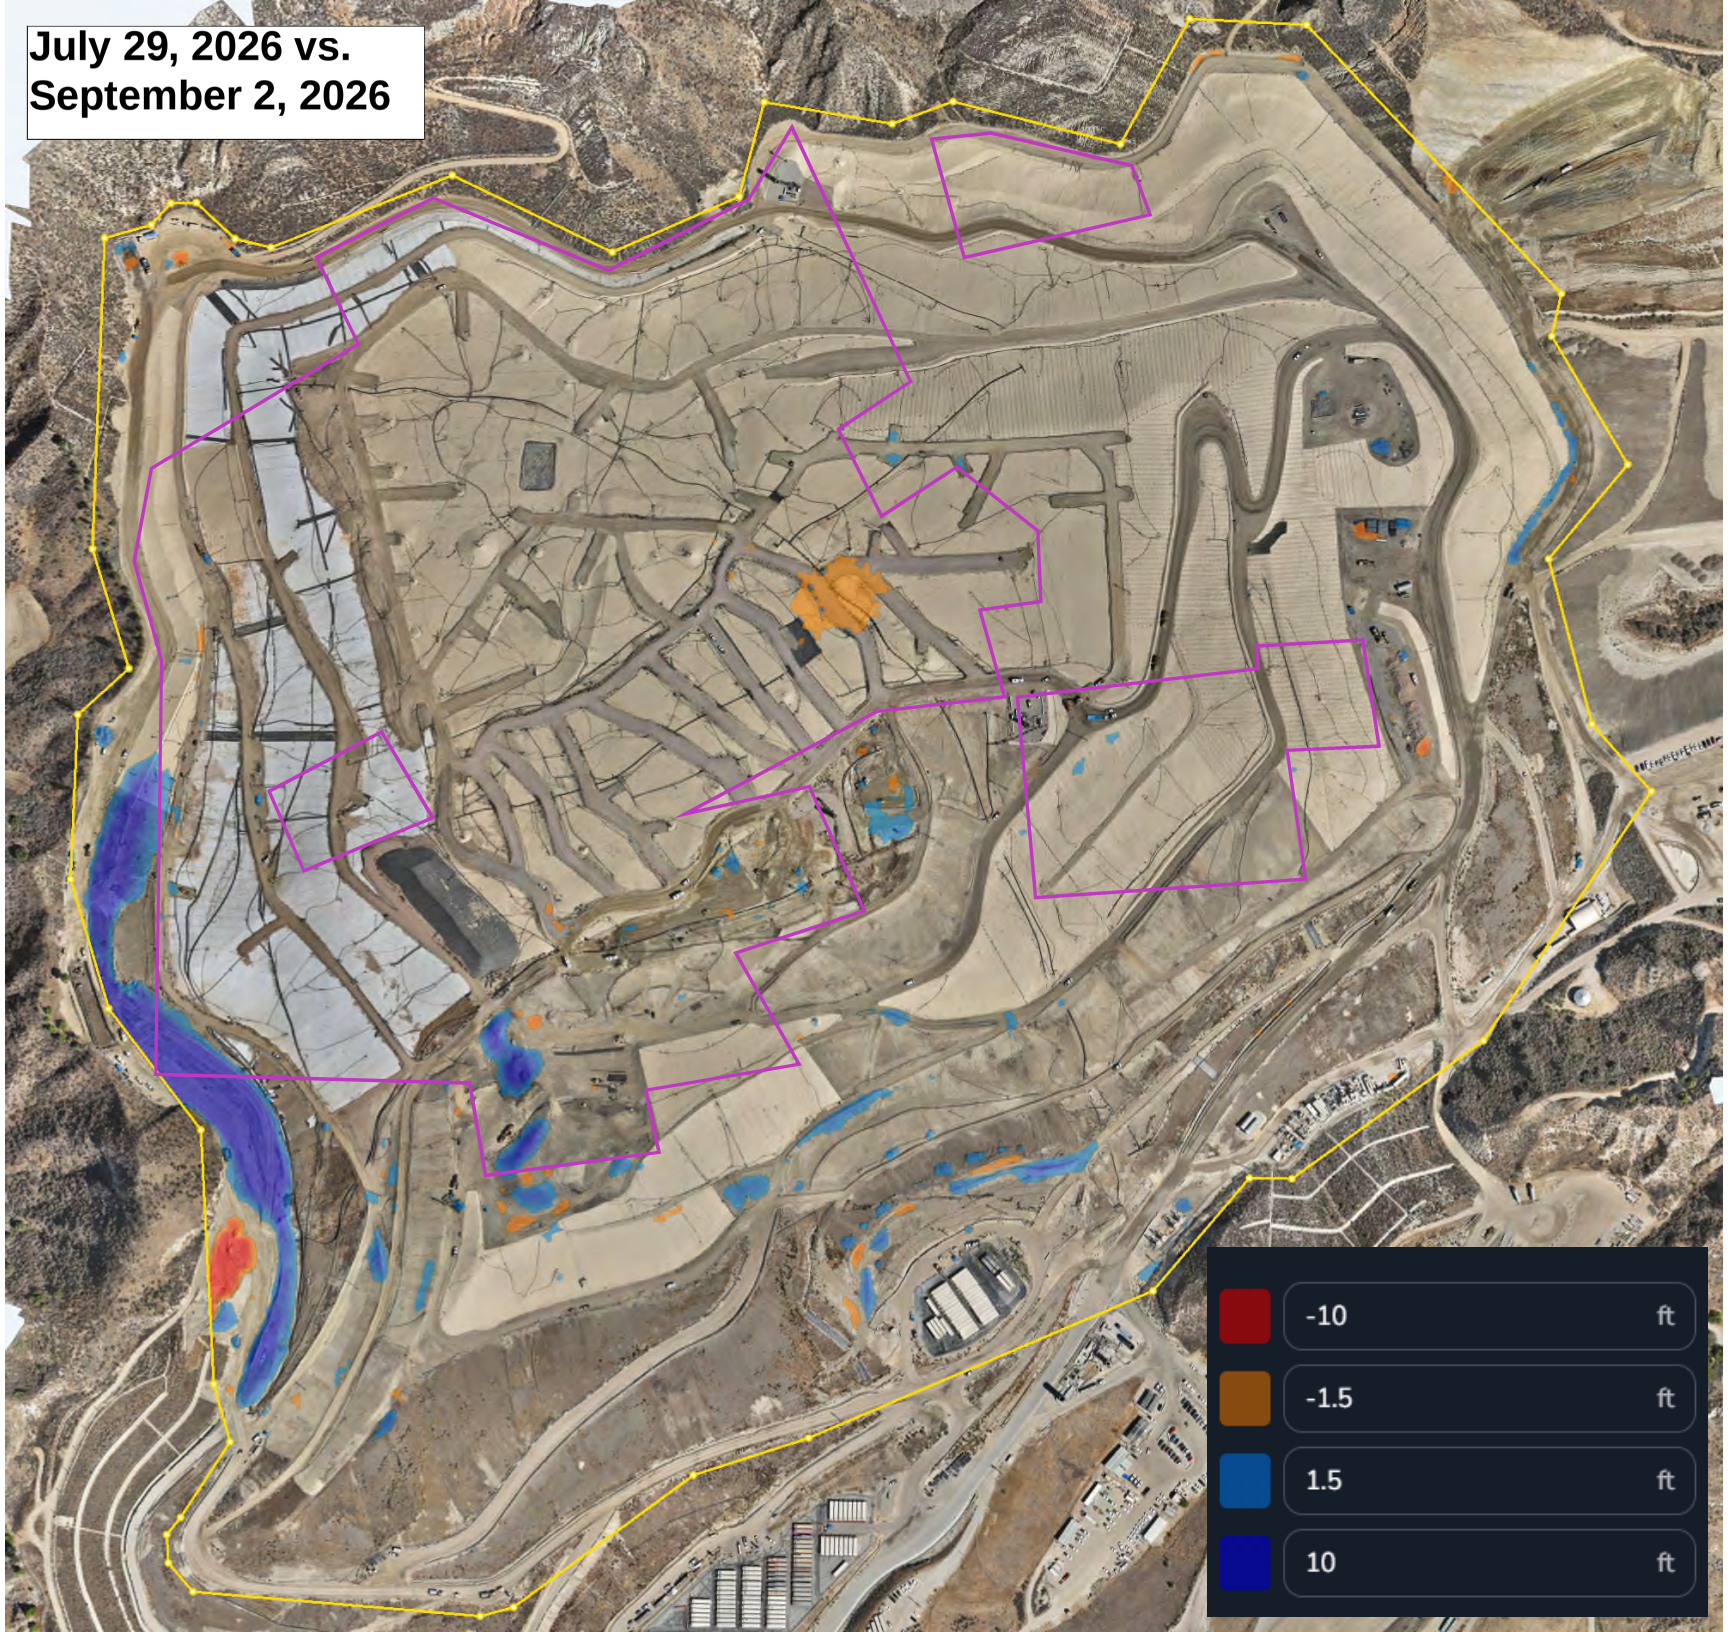
July 29, 2026 vs.
September 2, 2026
-10 ft
-1.5 ft
1.5 ft
10 ft

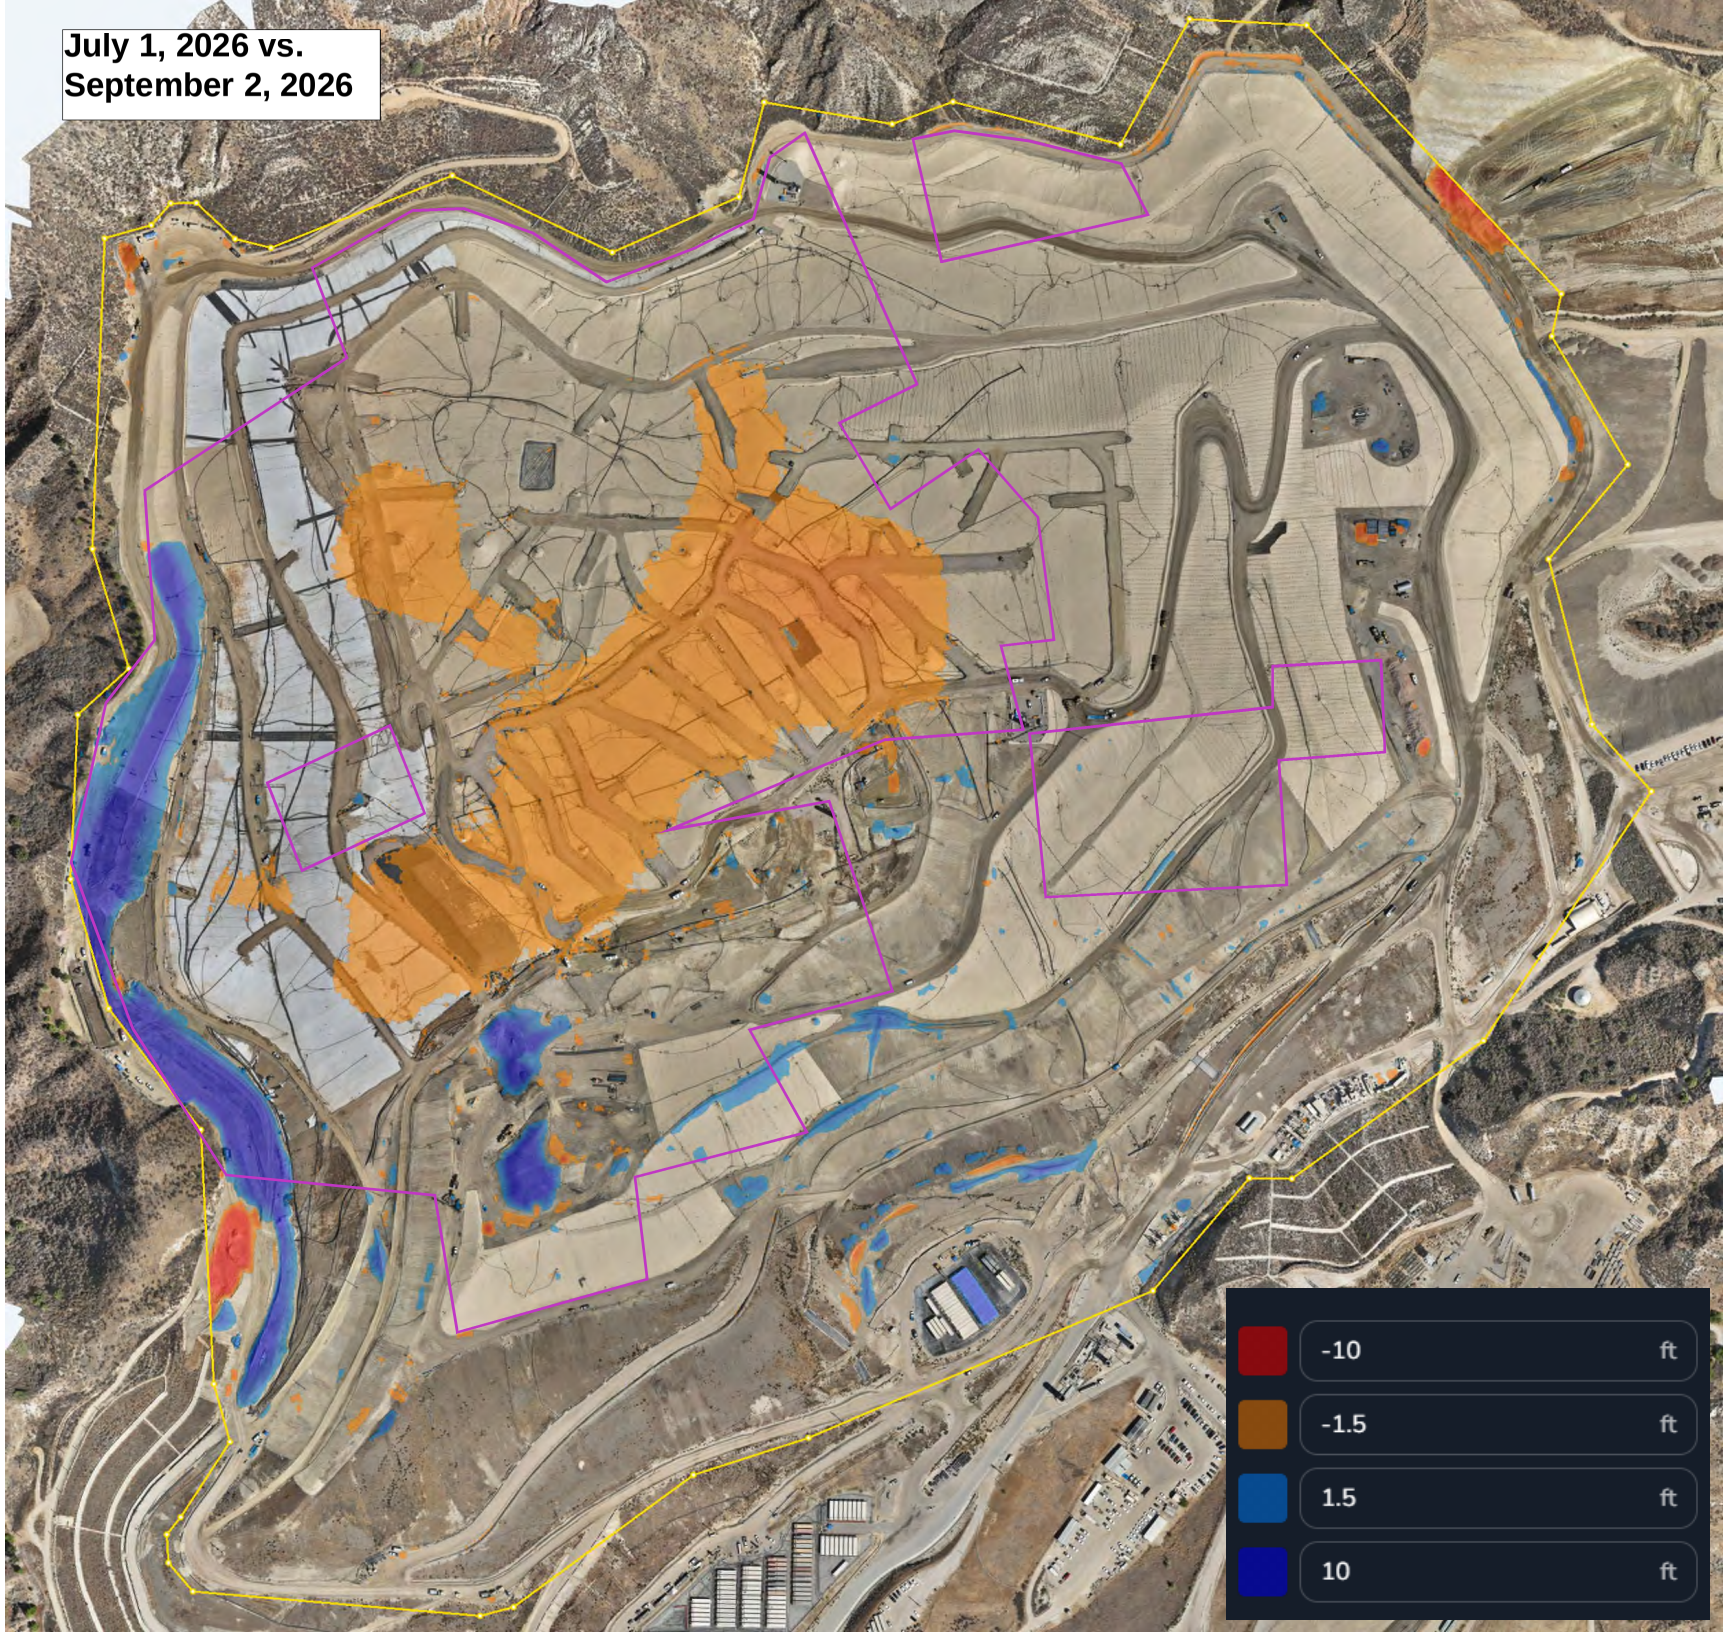
July 1, 2026 vs.
September 2, 2026
-10 ft
-1.5 ft
1.5 ft
10 ft

Attachment H

Wellhead Hydrogen and Carbon Monoxide Field Testing / Lab Sampling Data


Landfill Gas Wellhead Hydrogen (H2) and Carbon Monoxide (CO) Concentrations
August 2026 Field Testing & Laboratory Sampling Data for Non-Contiguous Surface Grids
Chiquita Canyon Landfill


Point ID	Point Name	Field H2 Concentration [% by volume]	Lab H2 Concentration (% by volume)	Field CO Concentration [ppmv]	Lab CO Concentration (ppmv)
CHIWH001	H-01	40.7	39.02	0	298.0
CHIWH002	H-02	33.2	30.04	0	327.0
CHIWH003	H-03	2.3	0.12	0	40.7
CHIWH004	H-04	39.2	42.07	0	957.0

Attachment F

August 2026 Isopach Map

Chiquita Canyon Landfill -Isopach

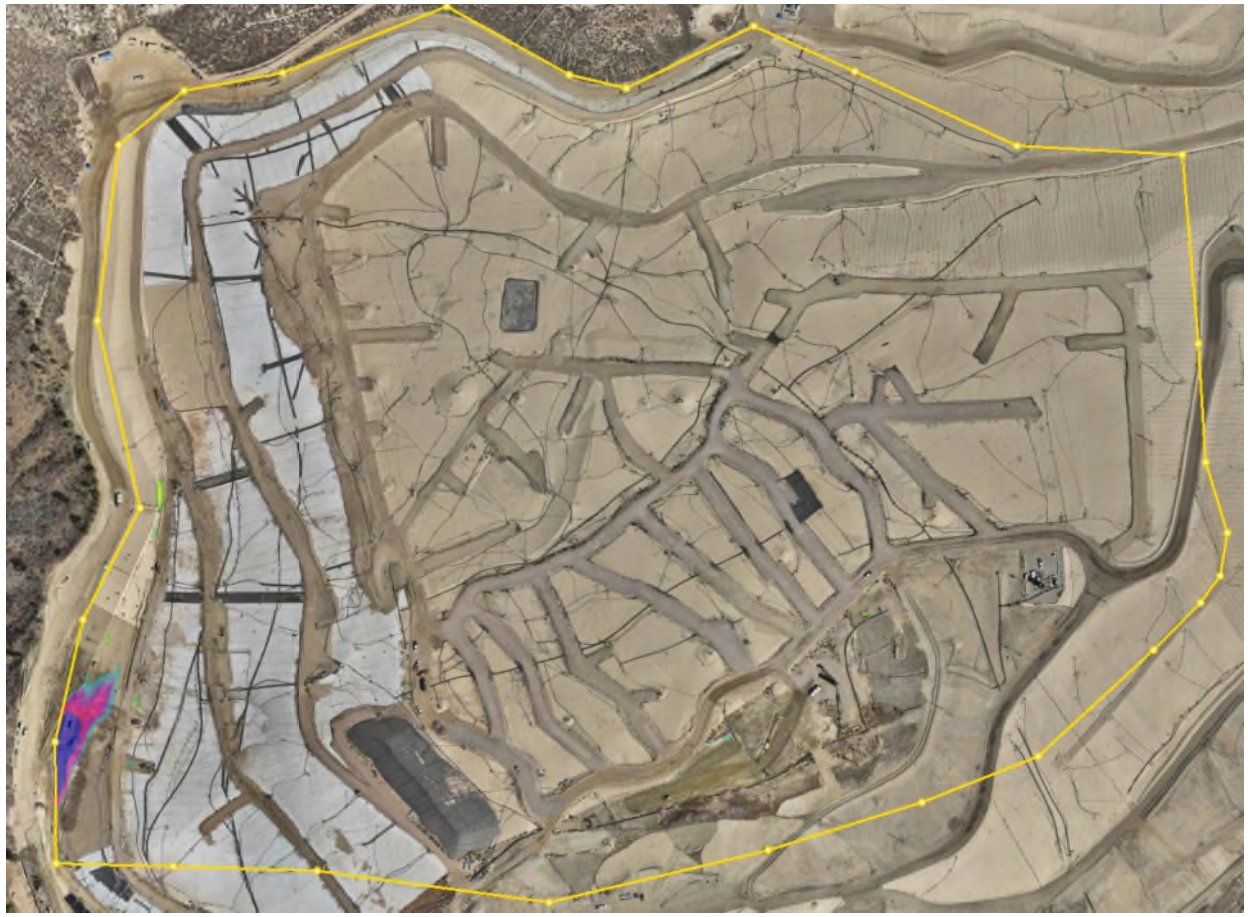

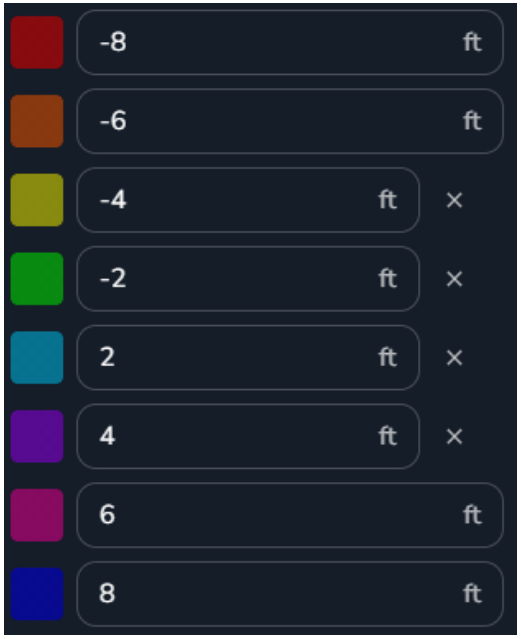

Aug 26, 2026 Survey Image. Aug 5, 2026 vs Aug 26, 2026