Archived: Thursday, November 6, 2025 12:40:10 PM
From: Medina, Steven
Sent: Friday, October 31, 2025 12:04:45 PM
To: bchen@aqmd.gov
Cc: Haley, William (Bill)
Subject: Re: Case No. 6177-4 Stipulated Order for Abatement – Well Drilling Update
Importance: Normal
Sensitivity: None
Attachments: Outlook-bjhfulpk.png; Outlook-bwiiggbw.png; 2025 CCLF GCCS Expan Master Plan_Proposed LFG Extraction Well and Temp Probe Map_2025-10-31.pdf;

[EXTERNAL SENDER: Use caution with links/attachments]

All,

In accordance with Condition 15(c) of the Stipulated Order, below is the up-to-date construction summary for the Chiquita Canyon Landfill 2025 GCCS Expansion Master Plan Project.

As of 10/27/2025 to 10/31/2025 - Installation of LFG vertical extraction wells and temperature probes included:
1. CV-2565
2. CV-2567
3. TP-22

During 10/27/2025 to 10/31/2025, Chiquita completed the installation of two (2) vertical LFG extraction wells. The total count of vertical LFG extraction wells installed from December 6, 2023 (the start date of the GCCS Master Expansion) through today is three hundred twelve (312).

During 10/27/2025 to 10/31/2025, Chiquita completed the installation of one (1) temperature probe. The total count of temperature probes installed from February 26th, 2024 (the start date of the temperature probe installations) through today is thirty-nine (39).

The wells and temperature probes scheduled for drilling during the week of 11/03/2025 to 11/07/2025 are as follows (subject to change):

Rig (Continuum): Drilling to resume November 10, 2025, after crew rotation.
Temperature Probe Rig (Boart Longyear): Temperature probe (TP) drilling resumed during the week of October 27, 2025. For the week of November 3, 2025, both TP and SVE drilling activities will be on hold while the drilling crew is on rotation. Drilling is scheduled to resume on November 10, 2025

Regards,

STEVEN Ruben Medina, **E.I.T.**
Staff Professional
SCS Engineers
3900 Kilroy Airport Way, Suite 300
Long Beach, CA 90806

858-204-4342 (c)
SMedina@scsengineers.com

Driven by Client Success
www.scsengineers.com

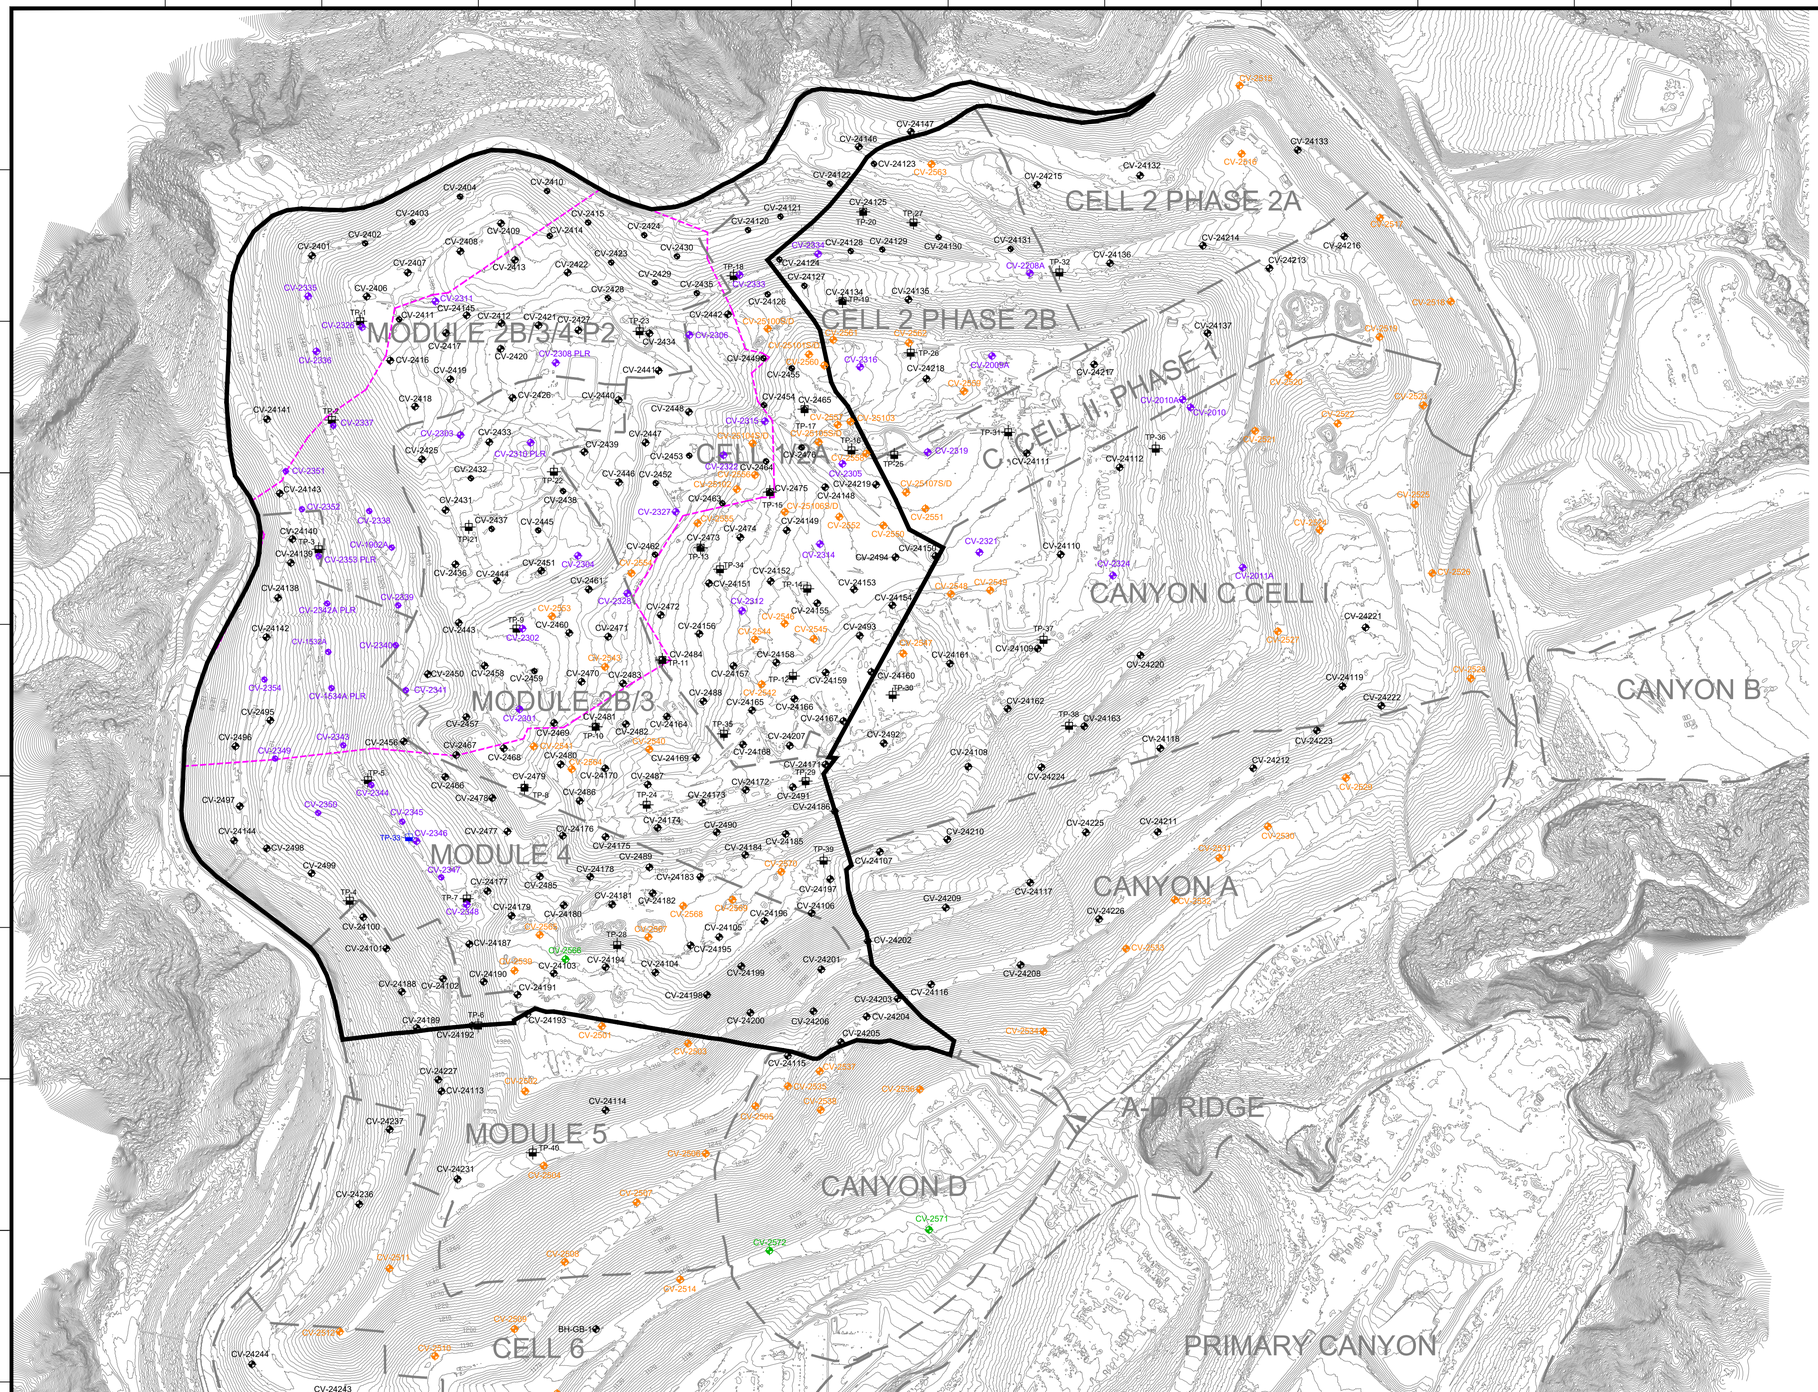

N

GRAPHIC SCALE

190 95 0 190 380 570

SCALE: 1"=190'

LEGEND

- 1150 — EXISTING TOPOGRAPHIC CONTOUR
- EXISTING CELL LIMITS (APPROXIMATE)
- REACTION AREA BOUNDARY (APPROXIMATE) - BASED ON DATA REVIEW
- REACTION AREA BOUNDARY - CONDITION 9A
- CV-XX — EXISTING PHASES I-III LFG EXTRACTION WELL - INSTALLED
- CV-XX — EXISTING MASTER LFG EXTRACTION WELL - INSTALLED
- CV-XX — EXISTING 2025 LFG EXTRACTION WELL - INSTALLED
- CV-XX — PROPOSED LFG EXTRACTION WELL
- TP-XX — EXISTING TEMPERATURE PROBE - INSTALLED
- TP-XX — PROPOSED TEMPERATURE PROBE

Zone Description	LFG Vertical Extraction Well[4]			
	Phases I-III Total (07/13/2023 - 10/12/2023)	Master Wells Total (12/06/2023 - 12/05/2024)	2025 Wells (Start Date: 5/12/2025)	Proposed Total
Within Condition 9A Boundary[1]	40	176	30	1
Outside of Condition 9A Boundary[2]	10	59	47	5
Combined (Both Areas)	50	235	77	6

[1] Condition 9A Acres = 78.04

[2] Outside Condition 9A Acres = 132.51

[3] Data Driven Reaction Area Acres = 29.82

[4] Data for LFG vertical extraction wells in the table as of October 31, 2025.

GENERAL DRAWING NOTES:

1. EXISTING TOPOGRAPHIC SURVEY INFORMATION SHOWN WAS PROVIDED BY PROPELLER. AERIAL PHOTOGRAPHY DATED OCTOBER 22, 2025.
2. NORTH ARROW SHOWN HERE IS REFERENCE TO THE CALIFORNIA STATE PLANE ZONE V COORDINATE SYSTEM, NAD 83.

NO.	REVISION	DATE

SHEET TITLE: WELL/TEMPERATURE PROBE INSTALLATION MAP

PROJECT TITLE: 2025 GCCS EXPANSION WELL & TEMPERATURE PROBE MASTER PLAN CHIQUITA CANYON LANDFILL CASTAIC, CALIFORNIA

CLIENT: CHIQUITA CANYON LANDFILL CASTAIC, CALIFORNIA

SCS ENGINEERS
ENVIRONMENTAL CONSULTANTS
3900 KILROY AIRPORT WAY, SUITE 300
LONG BEACH, CA 90806
PH. (562) 426-9544

PROJ. NO. 01204123.41 | DSN. BY: JH/SRM | DWN. BY: SRM | CHK. BY: WCH | ACAD FILE: ENGINEERS | APP. BY: WCH

DATE: 10/31/2025

SCALE: AS SHOWN

SHEET: 1

C:\Users\5160srm\Desktop\2025 CCLF GCCS Expan Master Plan_Proposed LFG Extraction Well and Temp Probe Map_2025-10-31.dwg Oct 31, 2025 - 11:50am By: smedina