De: Medina, Steven <SMedina@scsengineers.com>
Enviado: viernes 30 de octubre de 2026 11:09 AM
Para: Nathaniel Dickel; Christina Ojeda; Baitong Chen
Cc: Huber, Rachelle; Bill Haley; Viswanathan, Srividhya; Jones, Art; Mark.Adams; Dylan Smith; Matt Breuer; Sarah Phillips; Kim, Jenny
Asunto: Orden de Depuración Estipulada del Caso No. 6177-4 – Actualización sobre la Perforación de Pozos
Adjuntos: 2026-10-30_CCLF_GCCS Expan Weekly Well Install Notification Map_V1.0.pdf

Hola a todos,

Según la Condición 15(c) de la Orden Estipulada, a continuación, se encuentra el resumen actualizado de la construcción para el Proyecto del Plan Maestro de Ampliación de GCCS 2026 del Vertedero de Chiquita Canyon.

Del 26/10/2026 al 30/10/2026, Chiquita completó la instalación de cuatro (4) pozos de extracción vertical de LFG. La cantidad total de pozos verticales de extracción de LFG instalados desde el 6 de diciembre de 2023 (la fecha de inicio de la Ampliación Maestra de GCCS) hasta hoy es de trescientos cuarenta y ocho (348).

Los pozos programados para perforación durante la semana del 02/11/2026 al 06/11/2026 son los siguientes (sujeto a cambios):

Plataforma (Continuum): CV-2644, CV-2648, CV-2649, CV-2671
Las ubicaciones de las instalaciones de los pozos programadas para perforar la semana que viene están sujetas a cambios debido a los tiempos de inactividad de la plataforma, a las condiciones climáticas y/o de seguridad. Se debe tener en cuenta que todos los pozos programados para ser perforados la semana que viene son instalaciones nuevas; no hay re-perforaciones previstas.

Atentamente,

STEVEN Medina, E.I.T.
Profesional del Proyecto
smedina@scsengineers.com
O: 858-583-7746
C: 858-204-4342
3900 Kilroy Airport Way, Suite #300
Long Beach, CA 90806

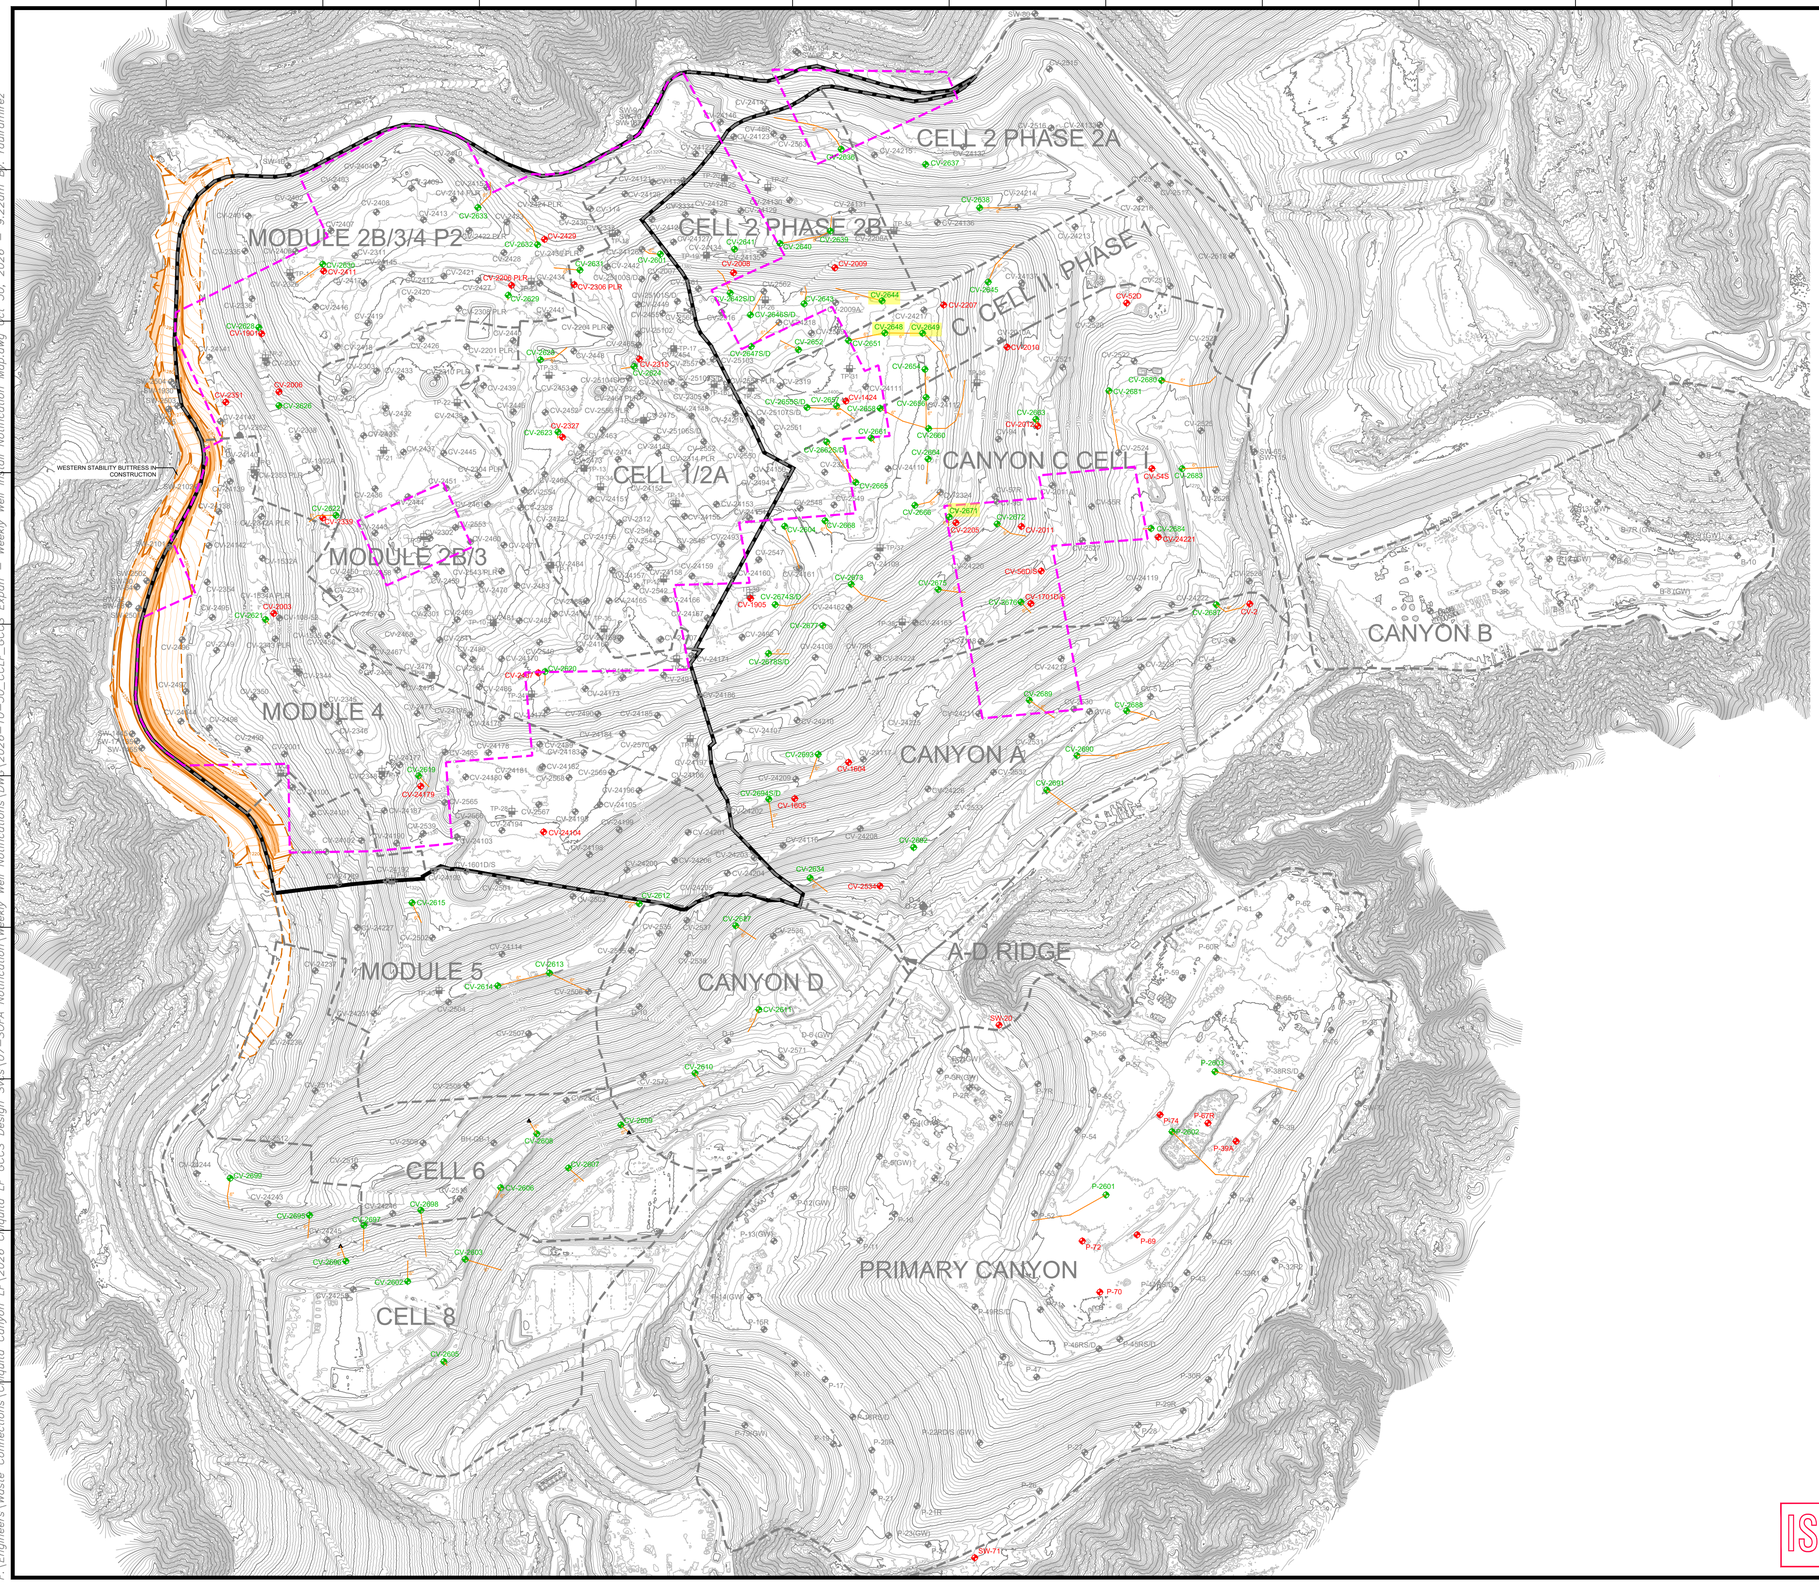

N

GRAPHIC SCALE

220 110 0 220 440 660

SCALE: 1"=220'

LEGEND

1150	EXISTING TOPOGRAPHIC CONTOUR
	EXISTING CELL LIMITS (APPROXIMATE)
	REACTION MITIGATION AREA BOUNDARY - CONDITION 9A
	REACTION MITIGATION AREA BOUNDARY (APPROXIMATE)
	2026 WEST SLOPE BUTTRESS FILL LIMITS(3)
1150	2026 WEST SLOPE LOWER AND UPPER BUTTRESS FILL MAJOR 10-FT CONTOUR(3)
	2026 WEST SLOPE LOWER AND UPPER BUTTRESS FILL MINOR 2-FT CONTOUR(3)
CV-XX	EXISTING LFG VERTICAL EXTRACTION WELL
CV-XX PLR	EXISTING LFG VERTICAL EXTRACTION WELL - PRESSURIZED LEACHATE RELEASE
BH-GB	EXISTING GABION LFG COLLECTOR WELL
H/TC/SC-XX	EXISTING HORIZONTAL, TRENCH, SLOPE, OR COLLECTOR WELL
TP-XX	EXISTING TEMPERATURE PROBE
	EXISTING LFG ISOLATION VALVE
	EXISTING LFG PIPE END CAP
	EXISTING LFG BLIND FLANGE
	PROPOSED LFG LATERAL 6" PIPING
CV-XX	PROPOSED LFG VERTICAL EXTRACTION WELL
CV-XX	PROPOSED LFG ABANDONMENT
	THE FOLLOWING HIGHLIGHTED WELLS ARE SCHEDULED FOR INSTALLATION: - CV-2648 - CV-2649 - CV-2671 - CV-2644

GENERAL DRAWING NOTES:

1. EXISTING GCCS SHOWN IS DATED OCTOBER 7, 2026
2. EXISTING TOPOGRAPHIC SURVEY INFORMATION SHOWN WAS PROVIDED BY PROPELLER, DATED OCTOBER 20, 2026.
3. NORTH ARROW SHOWN HERE IS REFERENCE TO THE CALIFORNIA STATE PLANE ZONE V COORDINATE SYSTEM, NAD 83.
4. PROPOSED WEST SLOPE LOWER AND UPPER BUTTRESS FILL INFORMATION FROM CAD FILE "ChiquitaCanyon_WestSlopeMitigation_Lower and Upper Buttress." FILL PLAN PROVIDED BY CIVIL & ENVIRONMENTAL CONSULTANTS (CEC), INC.
5. APPROXIMATE REACTION MITIGATION AREA BOUNDARY DATED OCTOBER 10, 2026, BASED ON SEPTEMBER WELLFIELD DATA, PER SOFA CONDITION 8(m) AS DEFINED IN 9A.

ISSUED FOR CONSTRUCTION

NO.	REVISION	DATE

SHEET TITLE: PROPOSED OVERALL GCCS SITE PLAN

PROJECT TITLE: 2026 GCCS EXPANSION DESIGN PROJECT CHIQUITA CANYON LANDFILL CASTAIC, CALIFORNIA

CLIENT: CHIQUITA CANYON LANDFILL CASTAIC, CALIFORNIA

SCS ENGINEERS
ENVIRONMENTAL CONSULTANTS
3900 KILROY AIRPORT WAY, SUITE 300
LONG BEACH, CA 90806
PH. (562) 426-9544

PROJ. NO. 01204123.45 | DSN. BY: SRM / RNH | DWN. BY: RR | CHK. BY: RNH | ACAD FILE: F:/ENGINEERS | APP. BY: RNH

DATE: 10/30/2026

SCALE: AS SHOWN

SHEET: 3

F:\Engineers\Waste Connections\Chiquita Canyon LF\2026 Chiquita LF GCCS Design Svcs\07-SOFA Notification\Weekly Well Notifications\DWG\2026-10-30_CCLF_GCCS Expan - Weekly Well Install Notification Map.dwg Oct 30, 2026 - 9:22am By: raulramirez