From: Huber, Rachelle <RHuber@scsengineers.com>
Sent: Friday, November 13, 2026 3:24 PM
To: "ndickel@aqmd.gov"; Christina Ojeda; "Baitong Chen"
Cc: Medina, Steven; Bill Haley; Viswanathan, Srividhya; Jones, Art; Mark.Adams; Dylan Smith; matthew.breuer@wasteconnections.com; Sarah Phillips
Subject: Case No. 6177-4 Stipulated Order for Abatement – Well Drilling Update
Attachments: 2026-11-13_CCLF_GCCS Expan Weekly Well Install Notification Map_v0.0.pdf

Hello All,

In accordance with Condition 15(c) of the Stipulated Order, below is the up-to-date construction summary for the Chiquita Canyon Landfill 2026 GCCS Expansion Master Plan Project.

During 11/09/2026 to 11/13/2026, Chiquita completed the installation of one (1) vertical LFG extraction well. The total count of vertical LFG extraction wells installed from December 6, 2023 (the start date of the GCCS Master Expansion) through today is three hundred fifty-two (352).

The wells scheduled for drilling during the week of 11/16/2026 to 11/20/2026 are as follows (subject to change):

Rig (Continuum): CV-2643, CV-2648, CV-2651, CV-2652
Well installation locations scheduled for drilling next week are subject to change due to rig downtime, weather, and/or safety conditions. Please note that all wells scheduled for drilling next week are new installations; no redrills are planned.

Best,

SCS ENGINEERS
Rachelle Huber
Project Manager
rhuber@scsengineers.com
O: 562-356-1068
M: 925-789-5710
4683 Chabot Drive, Suite 200
Pleasanton, CA 94588

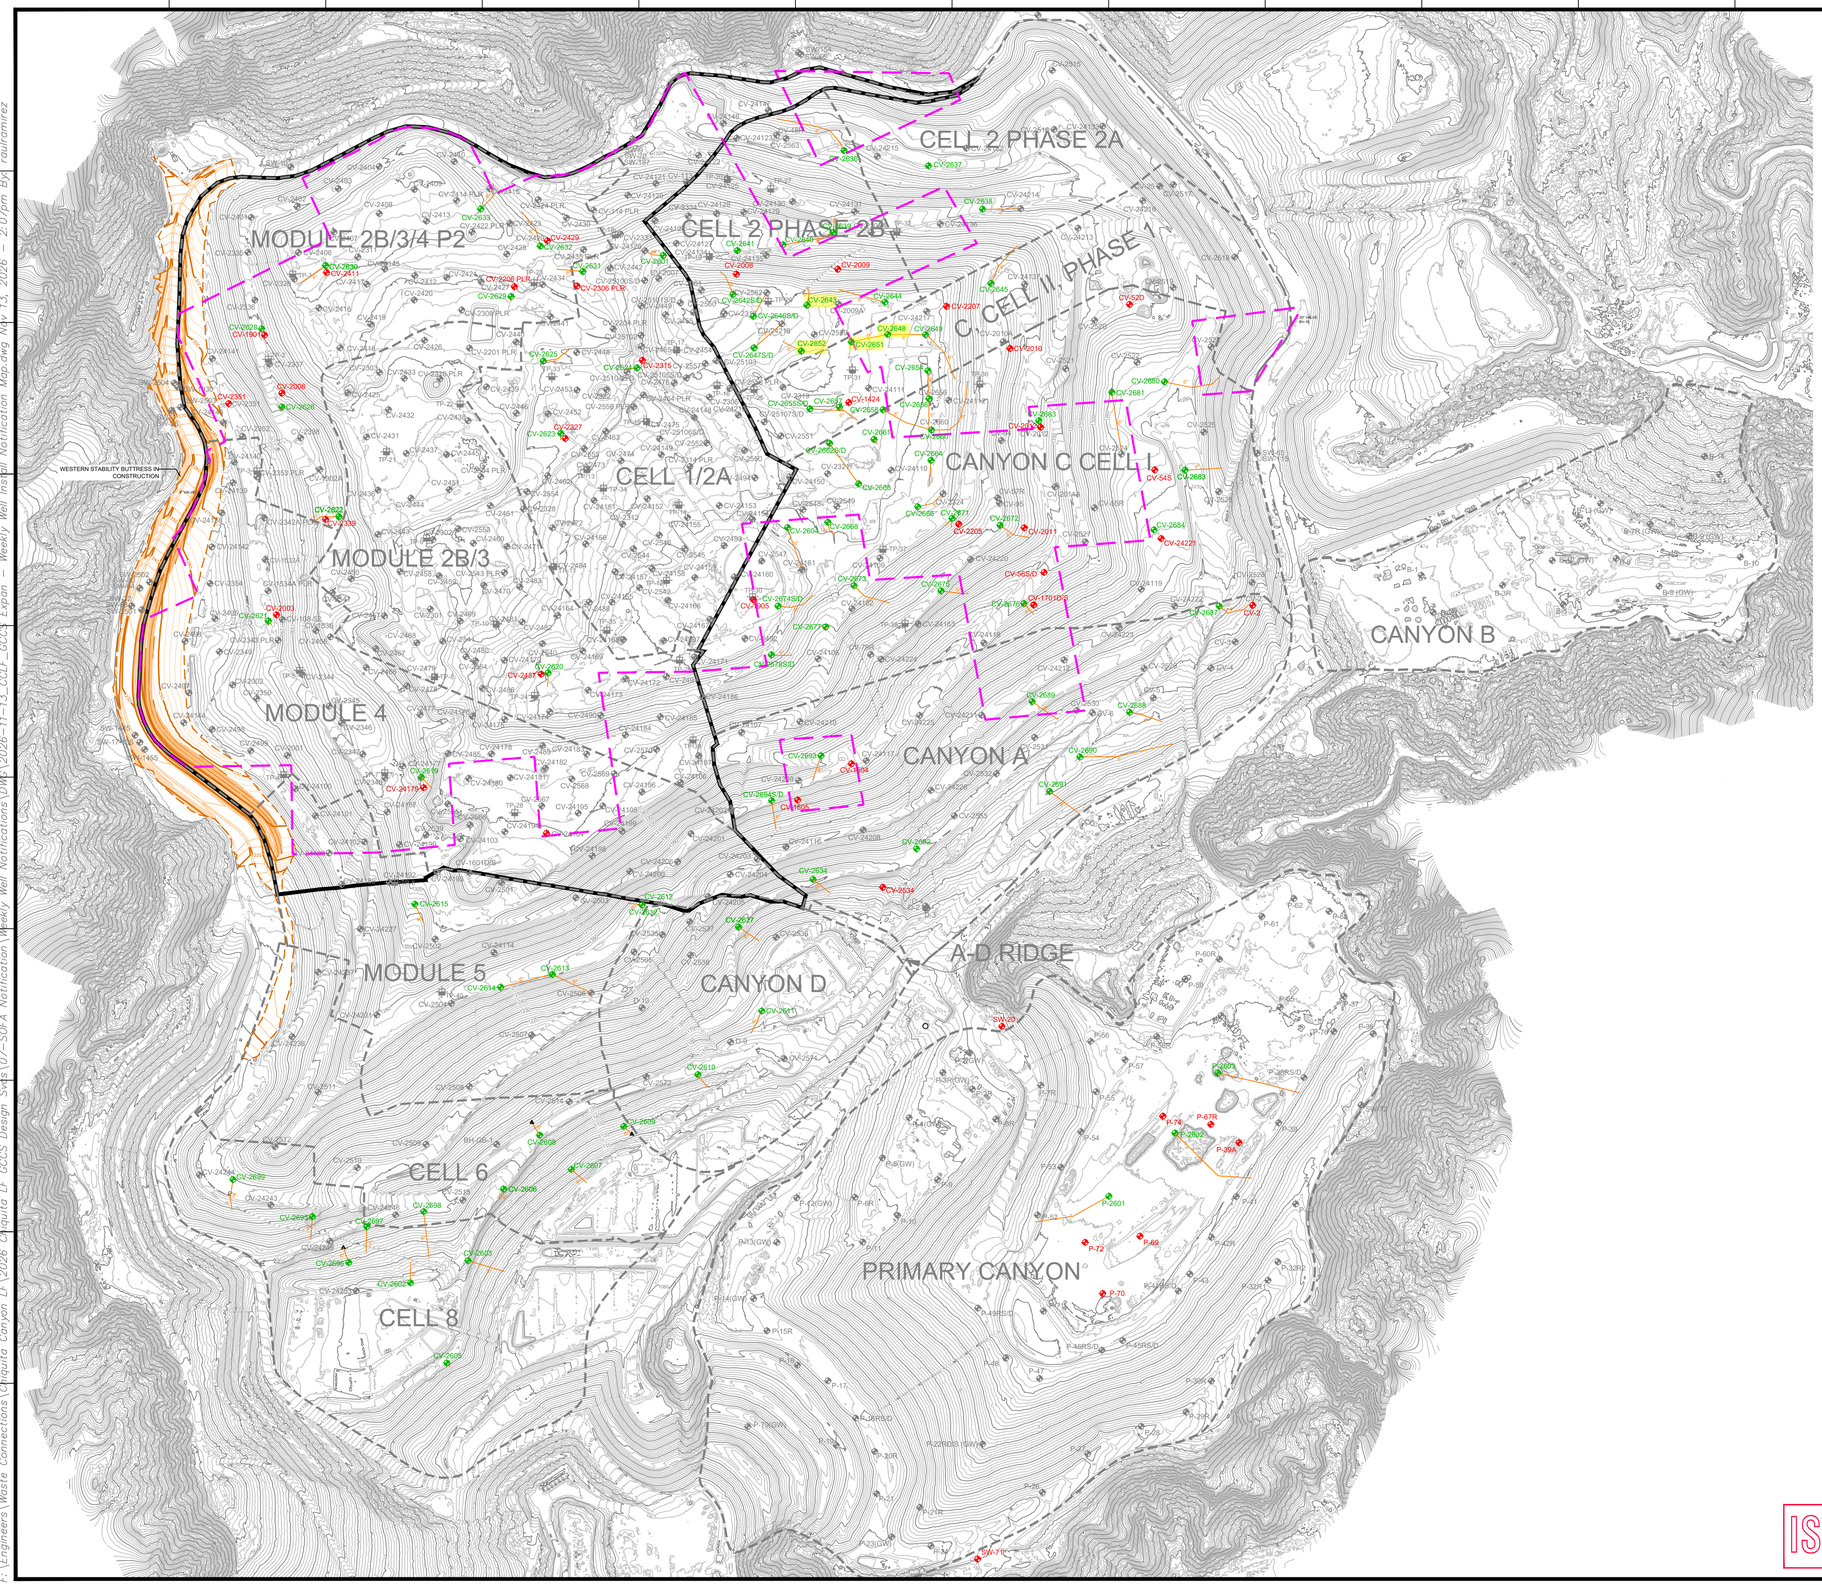

N

GRAPHIC SCALE

220 110 0 220 440 660

SCALE: 1"=220'

LEGEND

- 1150 — EXISTING TOPOGRAPHIC CONTOUR
- EXISTING CELL LIMITS (APPROXIMATE)
- REACTION MITIGATION AREA BOUNDARY - CONDITION 9A
- REACTION MITIGATION AREA BOUNDARY (APPROXIMATE)
- 2026 WEST SLOPE BUTTRESS FILL LIMITS[3]
- 1150 — 2026 WEST SLOPE LOWER AND UPPER BUTTRESS FILL MAJOR 10-FT CONTOUR[3]
- 2026 WEST SLOPE LOWER AND UPPER BUTTRESS FILL MINOR 2-FT CONTOUR[3]
- CV-XX — EXISTING LFG VERTICAL EXTRACTION WELL
- CV-XX PLR — EXISTING LFG VERTICAL EXTRACTION WELL - PRESSURIZED LEACHATE RELEASE
- BH-GB — EXISTING GABION LFG COLLECTOR WELL
- H/TC/SC-XX — EXISTING HORIZONTAL, TRENCH, SLOPE, OR COLLECTOR WELL
- TP-XX — EXISTING TEMPERATURE PROBE
- EXISTING LFG ISOLATION VALVE
- EXISTING LFG PIPE END CAP
- EXISTING LFG BLIND FLANGE
- PROPOSED LFG LATERAL 6" PIPING
- CV-XX — PROPOSED LFG VERTICAL EXTRACTION WELL
- CV-XX — PROPOSED LFG ABANDONMENT
- THE FOLLOWING HIGHLIGHTED WELLS ARE SCHEDULED FOR INSTALLATION:
  - CV-2643
  - CV-2648
  - CV-2651
  - CV-2652

GENERAL DRAWING NOTES:

1. EXISTING GCCS SHOWN IS DATED NOVEMBER 13, 2026
2. EXISTING TOPOGRAPHIC SURVEY INFORMATION SHOWN WAS PROVIDED BY PROPELLER, DATED NOVEMBER 11, 2026.
3. NORTH ARROW SHOWN HERE IS REFERENCE TO THE CALIFORNIA STATE PLANE ZONE V COORDINATE SYSTEM, NAD 83.
4. PROPOSED WEST SLOPE LOWER AND UPPER BUTTRESS FILL INFORMATION FROM CAD FILE "ChiquitaCanyon_WestSlopeMitigation_Lower and Upper Buttress." FILL PLAN PROVIDED BY CIVIL & ENVIRONMENTAL CONSULTANTS (CEC), INC.
5. APPROXIMATE REACTION MITIGATION AREA BOUNDARY DATED NOVEMBER 10, 2026, BASED ON SEPTEMBER WELLFIELD DATA, PER SOFA CONDITION 8(m) AS DEFINED IN 9A.

ISSUED FOR CONSTRUCTION

NO. | REVISION | DATE

SHEET TITLE: PROPOSED OVERALL GCCS SITE PLAN

PROJECT TITLE: 2026 GCCS EXPANSION DESIGN PROJECT CHIQUITA CANYON LANDFILL CASTAIC, CALIFORNIA

CLIENT: CHIQUITA CANYON LANDFILL CASTAIC, CALIFORNIA

SCS ENGINEERS
ENVIRONMENTAL CONSULTANTS
3900 KILROY AIRPORT WAY, SUITE 300
LONG BEACH, CA 90806
PH. (562) 426-9544

PROJ. NO. 01204123.45 | DWN. BY: RR | ACAD FILE: F:/ENGINEERS
DSN. BY: SRM / RNH | CHK. BY: RNH | APP. BY: RNH

DATE: 11/13/2026

SCALE: AS SHOWN

SHEET: 3

F:\Engineers\Waste Connections\Chiquita Canyon LF\2026 Chiquita LF GCCS Design Svs\07-SOFA Notification\Weekly Well Notifications\Weekly Well Notification Map.dwg Nov 13, 2026 - 2:07pm By: raulramirez