SITE COLLABORATIVE
analysis + engagement + planning + design
www.sitecollaborative.com

WAKE COUNTY
NORTH CAROLINA

ADDENDUM #2

PROJECT NAME:	Holly Springs Library and Cultural Arts Center Landscape Improvements		
PROJECT # (SITE CO):	25096	**WAKE COUNTY RFB Number:**	26-089
ISSUE DATE:	Tuesday, September 15, 2026		

NOTICE TO BIDDERS:

On behalf of Wake County, the Contract Documents for the above-referenced Project are modified as set forth in this Addendum.

The original Contract Documents and any previously issued addenda remain in full force and effect, except as modified by this Addendum, which is hereby made part of the Contract Documents. Bidder shall take this Addendum into consideration when preparing and submitting a bid.


This is Addendum #2.

ADDENDUM CONTENTS:

- *L100 – EXISTING CONDITIONS AND DEMOLITION PLAN*
- *L300 – OVERALL PLANTING PLAN*
- *L306 – PLANTING PLAN*
- *L307 – FULL PLANT SCHEDULE*

All other previously released project information remains as issued.

END OF ADDENDUM #2

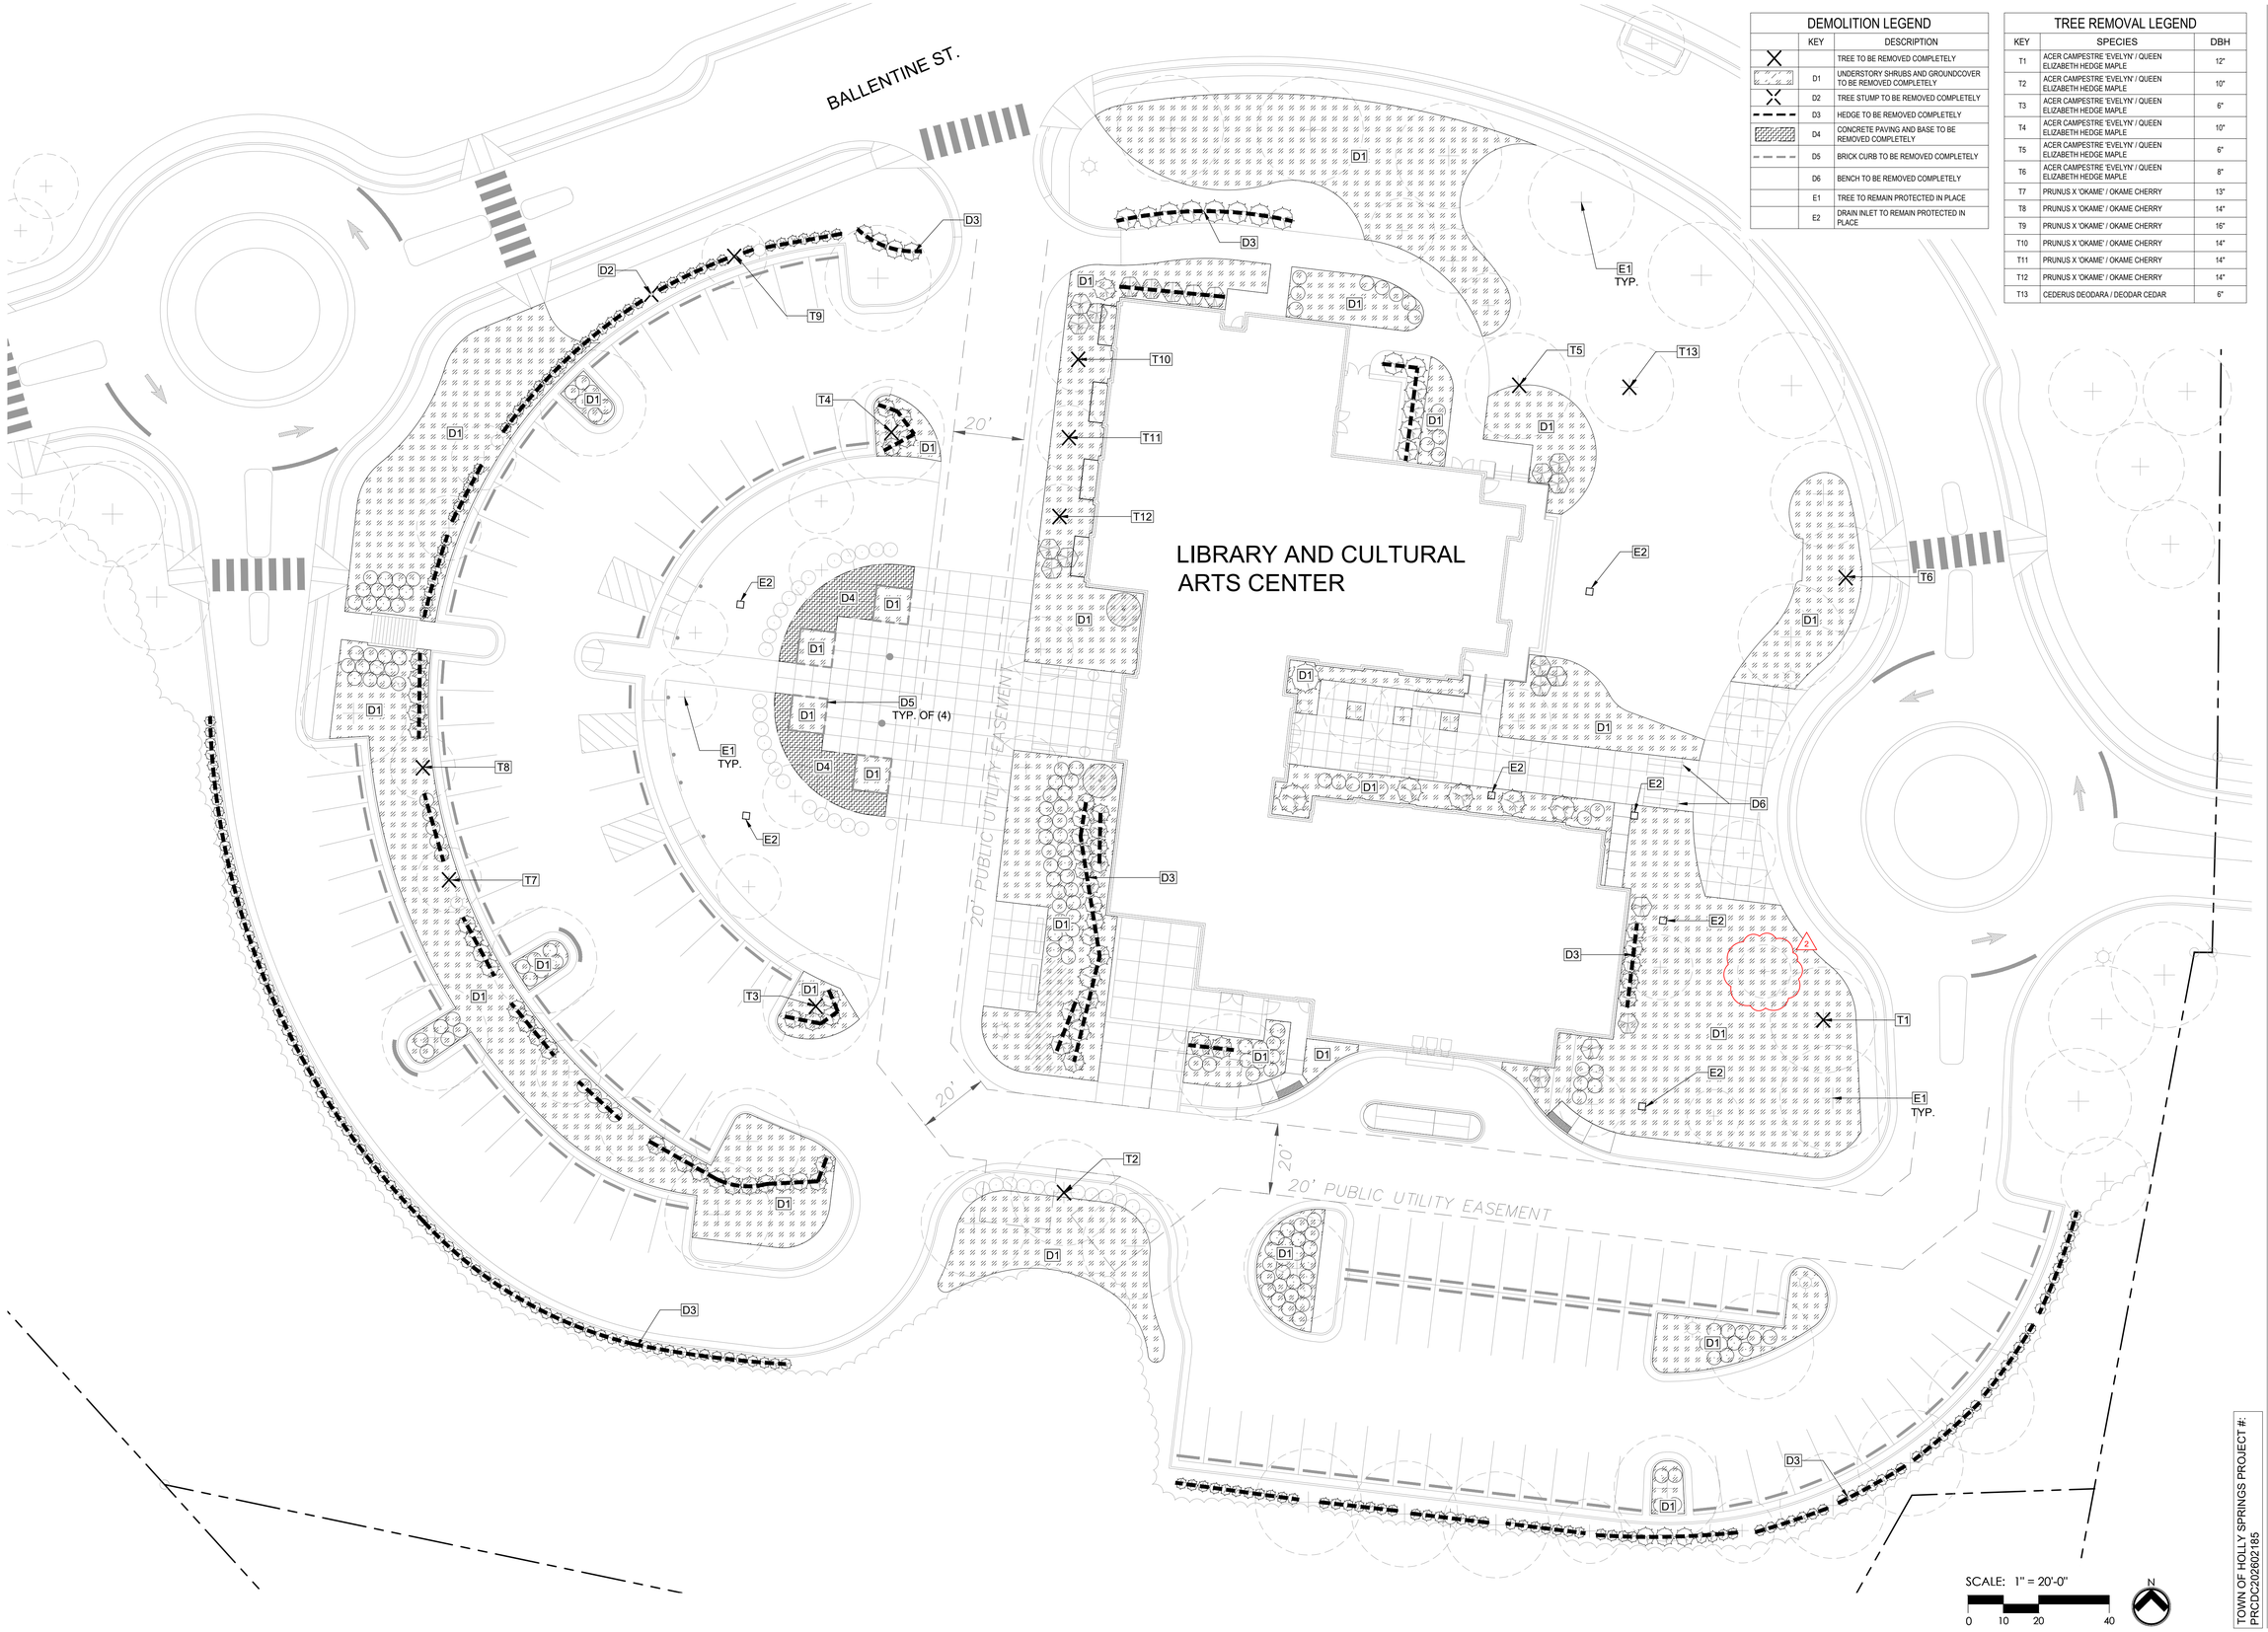

DEMOLITION LEGEND

	KEY	DESCRIPTION
		TREE TO BE REMOVED COMPLETELY
	D1	UNDERSTORY SHRUBS AND GROUNDCOVER TO BE REMOVED COMPLETELY
	D2	TREE STUMP TO BE REMOVED COMPLETELY
	D3	HEDGE TO BE REMOVED COMPLETELY
	D4	CONCRETE PAVING AND BASE TO BE REMOVED COMPLETELY
	D5	BRICK CURB TO BE REMOVED COMPLETELY
	D6	BENCH TO BE REMOVED COMPLETELY
	E1	TREE TO REMAIN PROTECTED IN PLACE
	E2	DRAIN INLET TO REMAIN PROTECTED IN PLACE

TREE REMOVAL LEGEND

KEY	SPECIES	DBH
T1	ACER CAMPESTRE 'EVELYN' / QUEEN ELIZABETH HEDGE MAPLE	12"
T2	ACER CAMPESTRE 'EVELYN' / QUEEN ELIZABETH HEDGE MAPLE	10"
T3	ACER CAMPESTRE 'EVELYN' / QUEEN ELIZABETH HEDGE MAPLE	6"
T4	ACER CAMPESTRE 'EVELYN' / QUEEN ELIZABETH HEDGE MAPLE	10"
T5	ACER CAMPESTRE 'EVELYN' / QUEEN ELIZABETH HEDGE MAPLE	6"
T6	ACER CAMPESTRE 'EVELYN' / QUEEN ELIZABETH HEDGE MAPLE	8"
T7	PRUNUS X 'OKAME' / OKAME CHERRY	13"
T8	PRUNUS X 'OKAME' / OKAME CHERRY	14"
T9	PRUNUS X 'OKAME' / OKAME CHERRY	16"
T10	PRUNUS X 'OKAME' / OKAME CHERRY	14"
T11	PRUNUS X 'OKAME' / OKAME CHERRY	14"
T12	PRUNUS X 'OKAME' / OKAME CHERRY	14"
T13	CEDERUS DEODARA / DEODAR CEDAR	6"

SITE COLLABORATIVE
LANDSCAPE ARCHITECTURE
1620 Hillsborough St | Suite 100
Raleigh, NC 27605
919.805.3586

NORTH CAROLINA LANDSCAPE ARCHITECTURE C-505 SITE COLLABORATIVE, INC.

NORTH CAROLINA REGISTERED LANDSCAPE ARCHITECT 1365 GRAHAM H. SMITH 8/14/26

REUSE OF DOCUMENT
This document is the property of Site Collaborative Inc. The ideas and design incorporated on this document is an instrument of professional service and shall not be used for any other project without written authorization of Site Collaborative Inc.

HOLLY SPRINGS LIBRARY & CULTURAL CENTER
LANDSCAPE IMPROVEMENTS
300 W BALLENTINE ST, HOLLY SPRINGS, NC 27540

SITE CO. PROJECT NUMBER:
25096


PROJECT PHASE:
BID SET DRAWINGS

DATE: 08.19.2026
2 ADDENDUM 2 - 9.15.2026

SHEET TITLE:
EX. CONDITIONS AND DEMOLITION PLAN

SHEET NUMBER:
L100

TOWN OF HOLLY SPRINGS PROJECT #:
PRCDC202602185

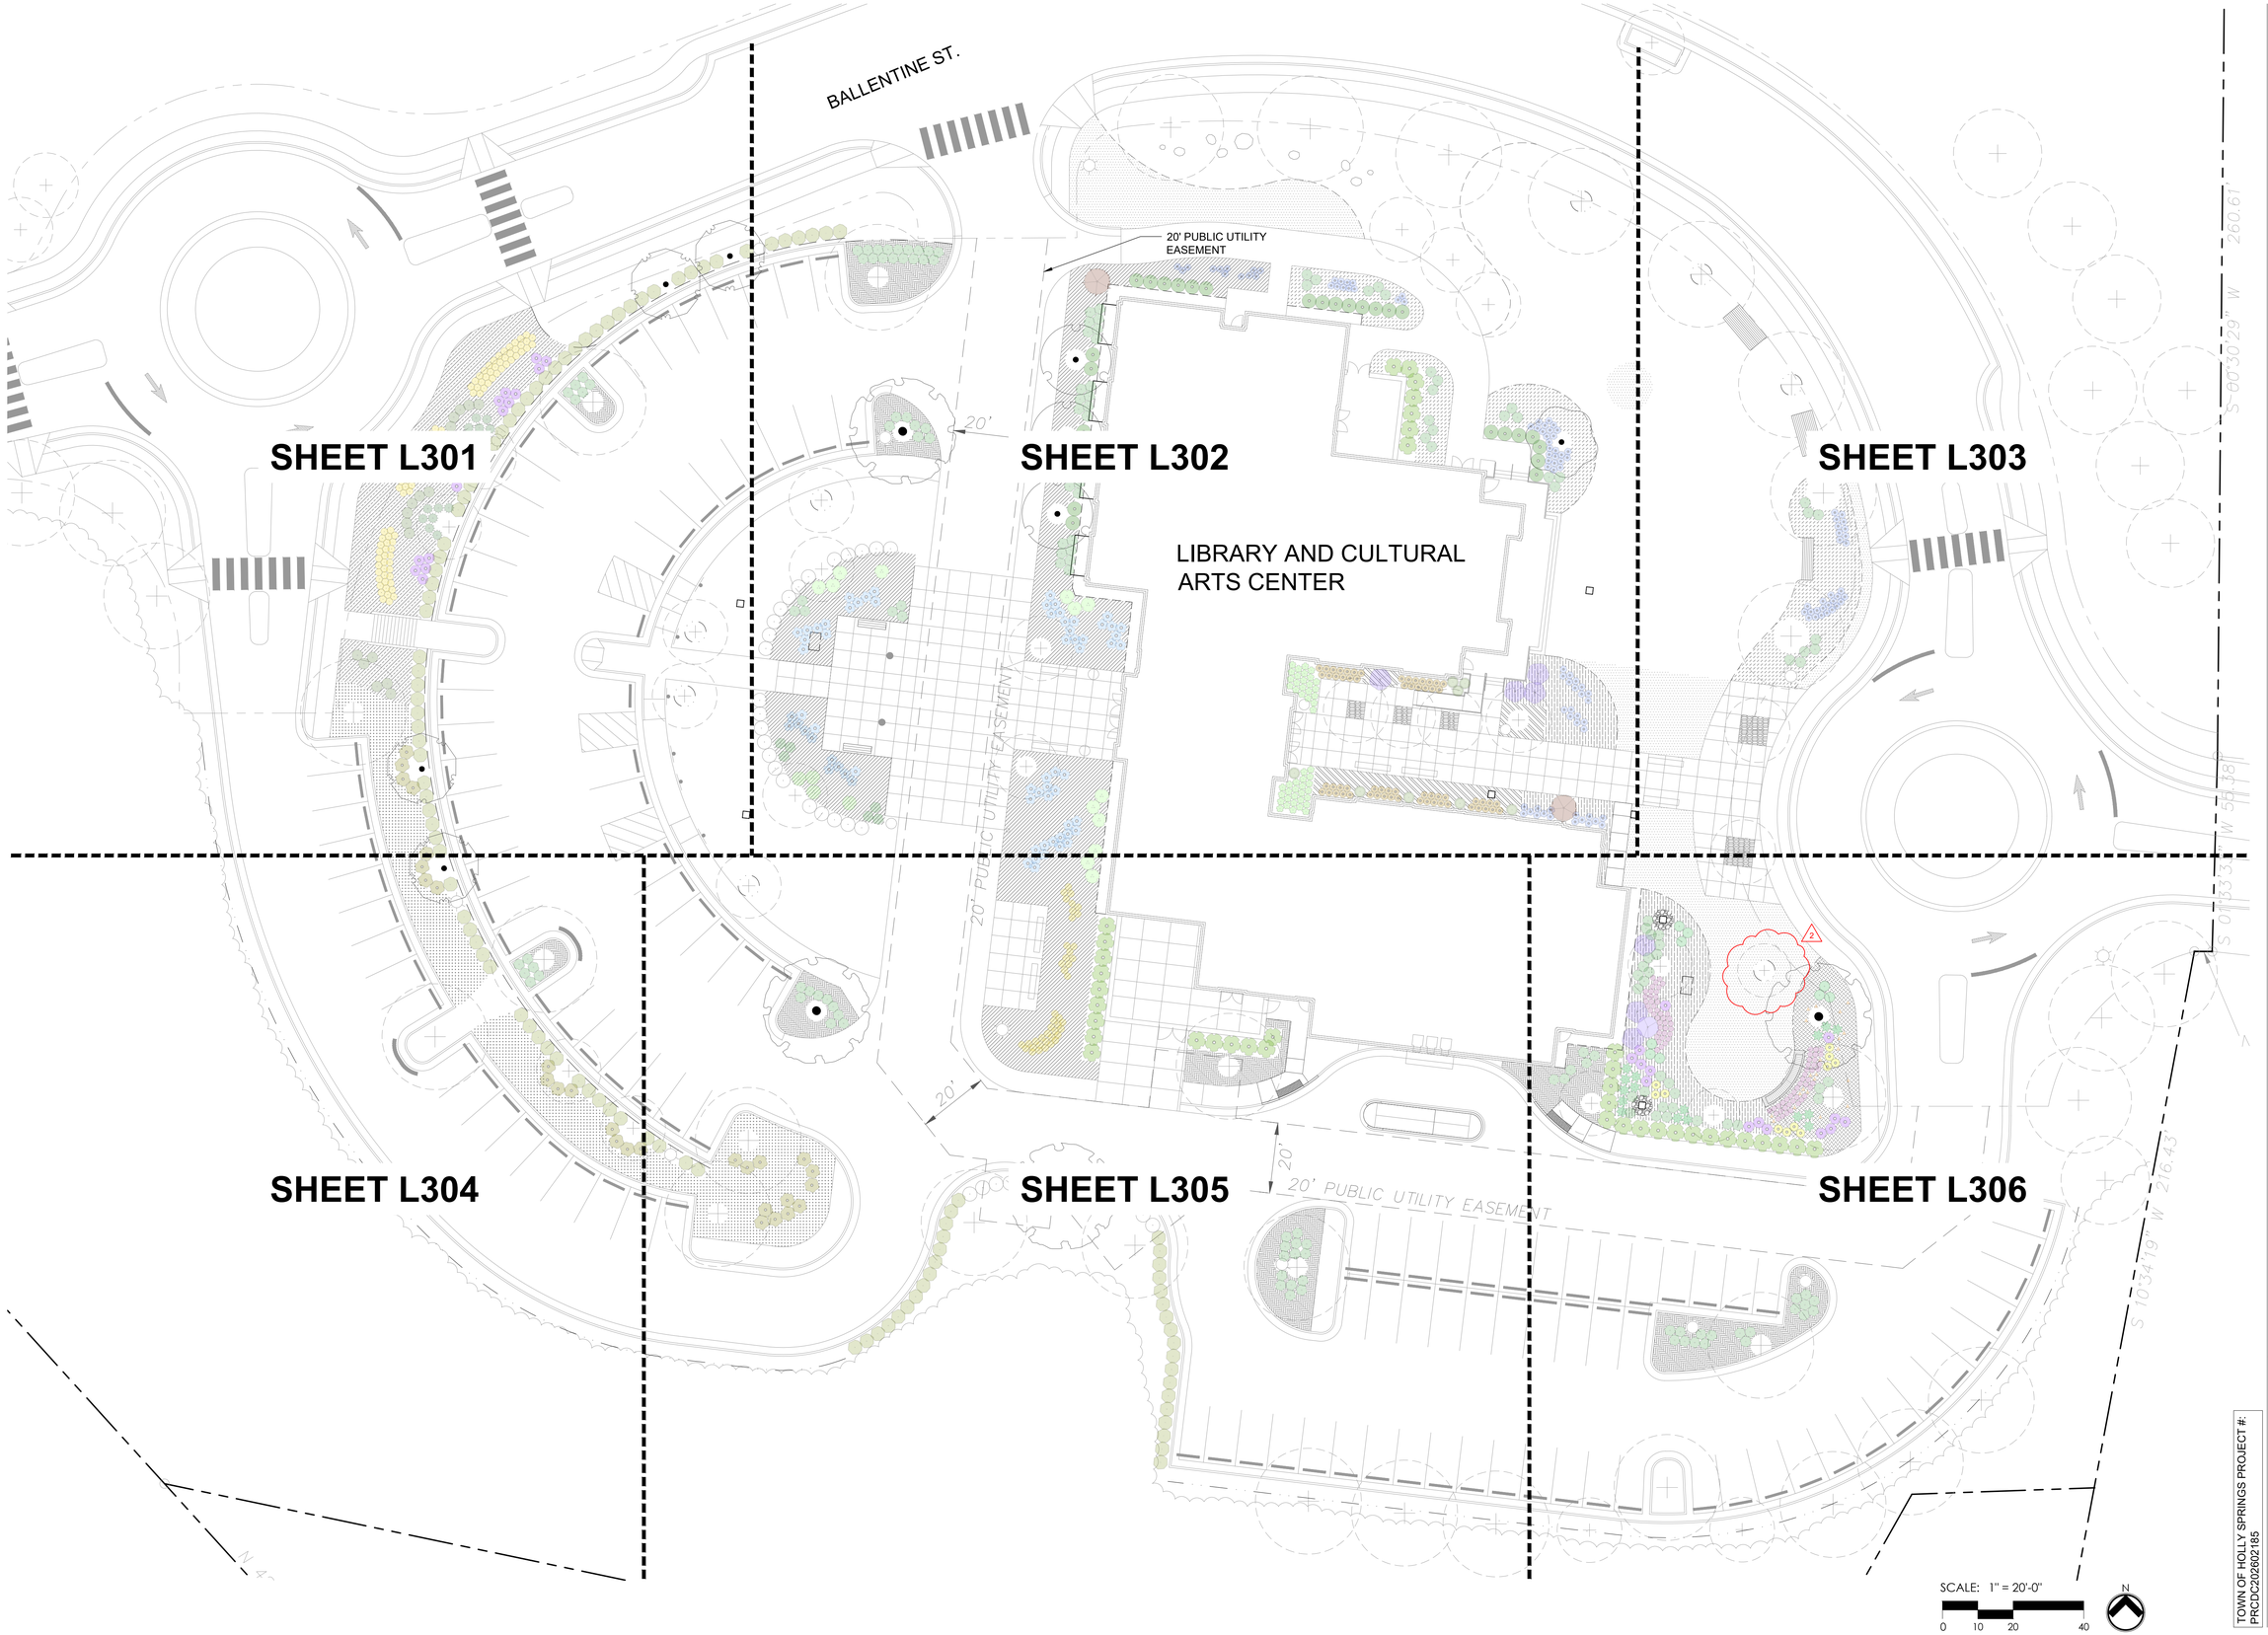

SITE COLLABORATIVE
LANDSCAPE ARCHITECTURE
1620 Hillsborough St | Suite 100
Raleigh, NC 27605
919.805.3586

NORTH CAROLINA LANDSCAPE ARCHITECTURE C-505 SITE COLLABORATIVE, INC.

NORTH CAROLINA REGISTERED LANDSCAPE ARCHITECT L365 GRAHAM H. SMITH 8/14/26

REUSE OF DOCUMENT
This document is the property of Site Collaborative Inc. The ideas and design incorporated on this document is an instrument of professional service and shall not be used for any other project without written authorization of Site Collaborative Inc.

HOLLY SPRINGS LIBRARY & CULTURAL CENTER
LANDSCAPE IMPROVEMENTS
300 W BALLENTINE ST, HOLLY SPRINGS, NC 27540

SITE CO. PROJECT NUMBER:
25096

PROJECT PHASE:
BID SET
DRAWINGS

DATE: 08.19.2026
2 ADDENDUM 2 - 9.15.2026

SHEET TITLE:
OVERALL
PLANTING PLAN

SHEET NUMBER:
L300

TOWN OF HOLLY SPRINGS PROJECT #:
PRCDC202602185



PLANT SCHEDULE

REFER TO SHEET L307 FOR FULL PLANT SCHEDULE

SYMBOL	BOTANICAL / COMMON NAME	QTY
TREES		
	Quercus bicolor Swamp White Oak	1
SHRUBS		
	Calycanthus x 'Aphrodite' Aphrodite Sweetshrub	4
	Clethra alnifolia 'Crystalina' Sugartina® Summersweet	18
	Illicium parviflorum 'Forest Green' Forest Green Anise Tree	17
	Itea virginica 'Sprich' Little Henry® Sweetspire	34
GRASSES / PERENNIALS		
	Agastache x 'Blue Fortune' Blue Fortune Anise Hyssop	83
	Asclepias tuberosa Butterfly Milkweed	21
	Baptisia australis Blue Wild Indigo	14
	Helianthus angustifolius 'First Light' First Light Sunflower	11
	Panicum virgatum 'Northwind' Northwind Switch Grass	16
	Symphyotrichum oblongifolium Fall Aster	9
GROUND COVERS		
	Bouteloua gracilis 'Blonde Ambition' Blonde Ambition Blue Grama	331
	Pachysandra procumbens Allegheny Spurge	151
TURF		
	Cynodon dactylon x transvaalensis 'DT-1' TifTuf™ Bermudagrass	1,979 sf

PLANT MIX SCHEDULE

REFER TO SHEETS L309 AND L310 FOR PLANT MIX DETAILS

MIX #2		897 sf
	Carex cherokeensis / Cherokee Sedge Tray (32)	310
	Chrysogonum virginianum / Green-and-Gold 4" Pot	350
MIX #4		624 sf
	Carex cherokeensis / Cherokee Sedge Tray (32)	486
	Penstemon digitalis / Beardtongue 4" Pot	35

NOTE:
1. PLANT SYMBOLS IN THE PLANT SCHEDULE ARE NOT TO SCALE.
2. QUANTITIES SHOWN ARE FOR THIS SHEET ONLY, REFER TO SHEET L307 FOR FULL PLANT SCHEDULE AND TOTAL QUANTITIES.
3. ALL PLANTING BEDS TO RECEIVE 3" THICK LAYER OF TRIPLE SHREDDED HARDWOOD MULCH.
4. V-SPADE ALL BED EDGES AND TREE RINGS.

SCALE: 1" = 10'-0"

0 5 10 20

N

SITE COLLABORATIVE
LANDSCAPE ARCHITECTURE
1620 Hillsborough St | Suite 100
Raleigh, NC 27605
919.805.3586

NORTH CAROLINA LANDSCAPE ARCHITECTURE C-505 SITE COLLABORATIVE, INC.

NORTH CAROLINA REGISTERED LANDSCAPE ARCHITECT L365 8/14/26 GRAHAM H. SMITH

REUSE OF DOCUMENT
This document is the property of Site Collaborative Inc. The ideas and design incorporated on this document is an instrument of professional service and shall not be used for any other project without written authorization of Site Collaborative Inc.

HOLLY SPRINGS LIBRARY & CULTURAL CENTER
LANDSCAPE IMPROVEMENTS
300 W BALLENTINE ST, HOLLY SPRINGS, NC 27540

SITE CO. PROJECT NUMBER:
25096

PROJECT PHASE:
BID SET
DRAWINGS

DATE: 08.19.2026

2 ADDENDUM 2 - 9.15.2026

SHEET TITLE:
PLANTING PLAN

SHEET NUMBER:
L306

TOWN OF HOLLY SPRINGS PROJECT #:
PRCDC202602185

PLANT SCHEDULE

SYMBOL	BOTANICAL / COMMON NAME	REMARKS	CALIPER	INSTALL HEIGHT	B&B OR CONT.	FORM	QTY
TREES							
	Lagerstroemia indica x fauriei 'Natchez' Natchez Crape Myrtle		---	14-16' MIN.	B&B	3-5 TRUNKS	4
	Pistacia chinensis Chinese Pistache Multi-Trunk	Centered on bldg. wall	3" MIN.	14-16' MIN.	B&B	SINGLE LEADER	3
	Prunus x 'Okame' Okame Flowering Cherry		3" MIN.	14-16' MIN.	B&B	SINGLE LEADER	1
	Quercus bicolor Swamp White Oak		3" MIN.	14-16' MIN.	B&B	SINGLE LEADER	4 (2)
SYMBOL	BOTANICAL / COMMON NAME	REMARKS					QTY
SHRUBS							
	Calycanthus x 'Aphrodite' Aphrodite Sweetshrub	15 Gallon					8
	Ceanothus americanus New Jersey Tea	3 Gallon					18
	Clethra alnifolia 'Crystalina' Sugartina® Summersweet	3 Gallon					45
	Fothergilla gardenii 'Mt. Airy' Mt. Airy Dwarf Witchalder	3 Gallon					28
	Fothergilla major Mountain Witchalder	15 Gallon					2
	Hydrangea quercifolia 'Pee Wee' Pee Wee Oakleaf Hydrangea	5 Gallon					17
	Ilex glabra 'Shamrock' Shamrock Inkberry Holly	5 Gallon					27
	Ilex vomitoria 'Nana' Dwarf Yaupon Holly	5 Gallon					105
	Illicium parviflorum 'Forest Green' Forest Green Anise Tree	15 Gallon					39
	Itea virginica 'Sprich' Little Henry® Sweetspire	3 Gallon					133
	Mahonia x 'Soft Caress' Soft Caress Mahonia	5 Gallon					8
GRASSES / PERENNIALS							
	Agastache x 'Blue Fortune' Blue Fortune Anise Hyssop	1 Gallon					83
	Amsonia x 'Blue Ice' Blue Ice Bluestar	1 Gallon					111
	Asclepias tuberosa Butterfly Milkweed	4" Pot					21
	Baptisia australis Blue Wild Indigo	3 Gallon					32
	Caryopteris x clandonensis Bluebeard	1 Gallon					68
	Dryopteris erythrosora 'Brilliance' Brilliance Autumn Fern	4" Pot					62
	Helianthus angustifolius 'First Light' First Light Sunflower	1 Gallon					11
	Panicum virgatum 'Northwind' Northwind Switch Grass	1 Gallon					16
	Panicum virgatum 'Shenandoah' Shenandoah Switch Grass	1 Gallon					14
	Polygonatum biflorum Solomon's Seal	1 Gallon					49
	Rudbeckia fulgida sullivantii 'Goldsturm' Goldsturm Coneflower	4" Pot					146
	Symphyotrichum oblongifolium Fall Aster	1 Gallon					9
GROUND COVERS							
	Bouteloua gracilis 'Blonde Ambition' Blonde Ambition Blue Grama	4" Pot					964
	Pachysandra procumbens Allegheny Spurge	4" Pot					478
TURF							
	Cynodon dactylon x transvaalensis 'DT-1' TifTuf™ Bermudagrass	Sod					4,306 sf

PLANT MIX SCHEDULE

MIX #1	1,660 sf			
	Antennaria plantaginifolia / Pussytoes 4" Pot	575	12"	33.33% @ 12" o.c.
	Sporobolus heterolepis 'Tara' / Tara Prairie Dropseed Tray (18)	511	18"	66.67% @ 18" o.c.
MIX #2	1,513 sf			
	Carex cherokeensis / Cherokee Sedge Tray (32)	523	12"	33.33% @ 12" o.c.
	Chrysogonum virginianum / Green-and-Gold 4" Pot	590	16"	66.67% @ 16" o.c.
MIX #3	413 sf			
	Asarum canadense / Wild Ginger 4" Pot	107	12"	25% @ 12" o.c.
	Carex plantaginea / Plantain-leaved Sedge Tray (32)	322	12", 15"	75% @ 12" o.c.
MIX #4	624 sf			
	Carex cherokeensis / Cherokee Sedge Tray (32)	486	12"	75% @ 12" o.c.
	Penstemon digitalis / Beardtongue 4" Pot	35	26"	25% @ 26" o.c.
MIX #5	4,609 sf			
	Narcissus x 'Thalia' / Thalia Daffodil Bulbs	533	36"	36" o.c.
	Penstemon digitalis / Beardtongue 4" Pot	255	26"	25% @ 26" o.c.
	Sporobolus heterolepis 'Tara' / Tara Prairie Dropseed Tray (18)	1,598	18"	75% @ 18" o.c.
MIX #6	1,679 sf			
	Carex cherokeensis / Cherokee Sedge Tray (32)	1,221	12"	70% @ 12" o.c.
	Lobelia cardinalis / Cardinal Flower 4" Pot	55	26"	15% @ 26" o.c.
	Verbena hastata / Blue Vervain 4" Pot	28	36"	15% @ 36" o.c.
MIX #7	2,702 sf			
	Carex appalachica / Appalachian Sedge Tray (32)	624	12"	50% @ 18" o.c.
	Carex cherokeensis / Cherokee Sedge Tray (32)	1,404	12"	50% @ 12" o.c.

SITE COLLABORATIVE
LANDSCAPE ARCHITECTURE
1620 Hillsborough St | Suite 100
Raleigh, NC 27605
919.805.3586

NORTH CAROLINA LANDSCAPE ARCHITECTURAL CORPORATION C-505 SITE COLLABORATIVE, INC.

NORTH CAROLINA REGISTERED LANDSCAPE ARCHITECT 1365 GRAHAM H. SMITH

REUSE OF DOCUMENT
This document is the property of Site Collaborative Inc. The ideas and design incorporated on this document is an instrument of professional service and shall not be used for any other project without written authorization of Site Collaborative Inc.

HOLLY SPRINGS LIBRARY & CULTURAL CENTER
LANDSCAPE IMPROVEMENTS
300 W BALLENTINE ST, HOLLY SPRINGS, NC 27540

SITE CO. PROJECT NUMBER:
25096

PROJECT PHASE:
BID SET
DRAWINGS

DATE: 08.19.2026

(2) ADDENDUM 2 - 9.15.2026

SHEET TITLE:
FULL PLANT SCHEDULE

SHEET NUMBER:
L307

TOWN OF HOLLY SPRINGS PROJECT #:
PRCDC202602185