ADDENDUM NO. 2

Date of Addendum: September 17, 2026

Project Name: Nomaco Park Renovations

## PROJECT INFORMATION

A. Owner: Wake County

B. Architect: LS3P

C. Architect Project Number: 8110-250883

## NOTICE TO BIDDERS

A. This Addendum is issued to all Bidders pursuant to the Instructions to Bidders and Conditions of the Contract. This Addendum serves to clarify, revise, and supersede information in the furniture bid document. Portions of the Addendum affecting the Contract Documents will be incorporated into the Contract by enumeration of the Addendum in the Owner/Contractor Agreement.

B. The Bidder shall acknowledge receipt of this Addendum in the appropriate space on the Bid Form.

C. The date for receipt of bids is unchanged by this Addendum, at same time and location.

D. The date for submitting all RFIs and substitutions has changed from 09/11/2026 at 12pm to 09/15/2026 at 5pm.

**E. Vendor's Inquiry/Answer Log:**


1. Please confirm project installation/delivery date or anticipated installation window.
   **a. Anticipated install window between May 3rd and May 20th**
2. Do you have a floorplan/CAD file?
   **a. Yes. Furniture plan attached.**
3. Please confirm whether BID Package 2 is the "add alternate Suite Furniture" referenced in the Advertisement for Bids.
   **a. Yes.**
4. Please confirm whether the County intends to award furniture scope as a complete package or reserves the right to award individual line items/manufacturers separately.
   **a. County will award as a complete package**
5. Will we be permitted to deliver directly to the project, or is off-site receiving/storage expected prior to installation? If direct delivery is anticipated, please confirm the available receiving/staging area and delivery access.
   **a. Off-site delivery and storage expected, based on construction progress, direct delivery can be coordinated at a later date.**

**ATTACHMENTS**

F. This Addendum includes the following attached Documents:

1. Furniture Plans _ CAD File

END OF ADDENDUM NO 02

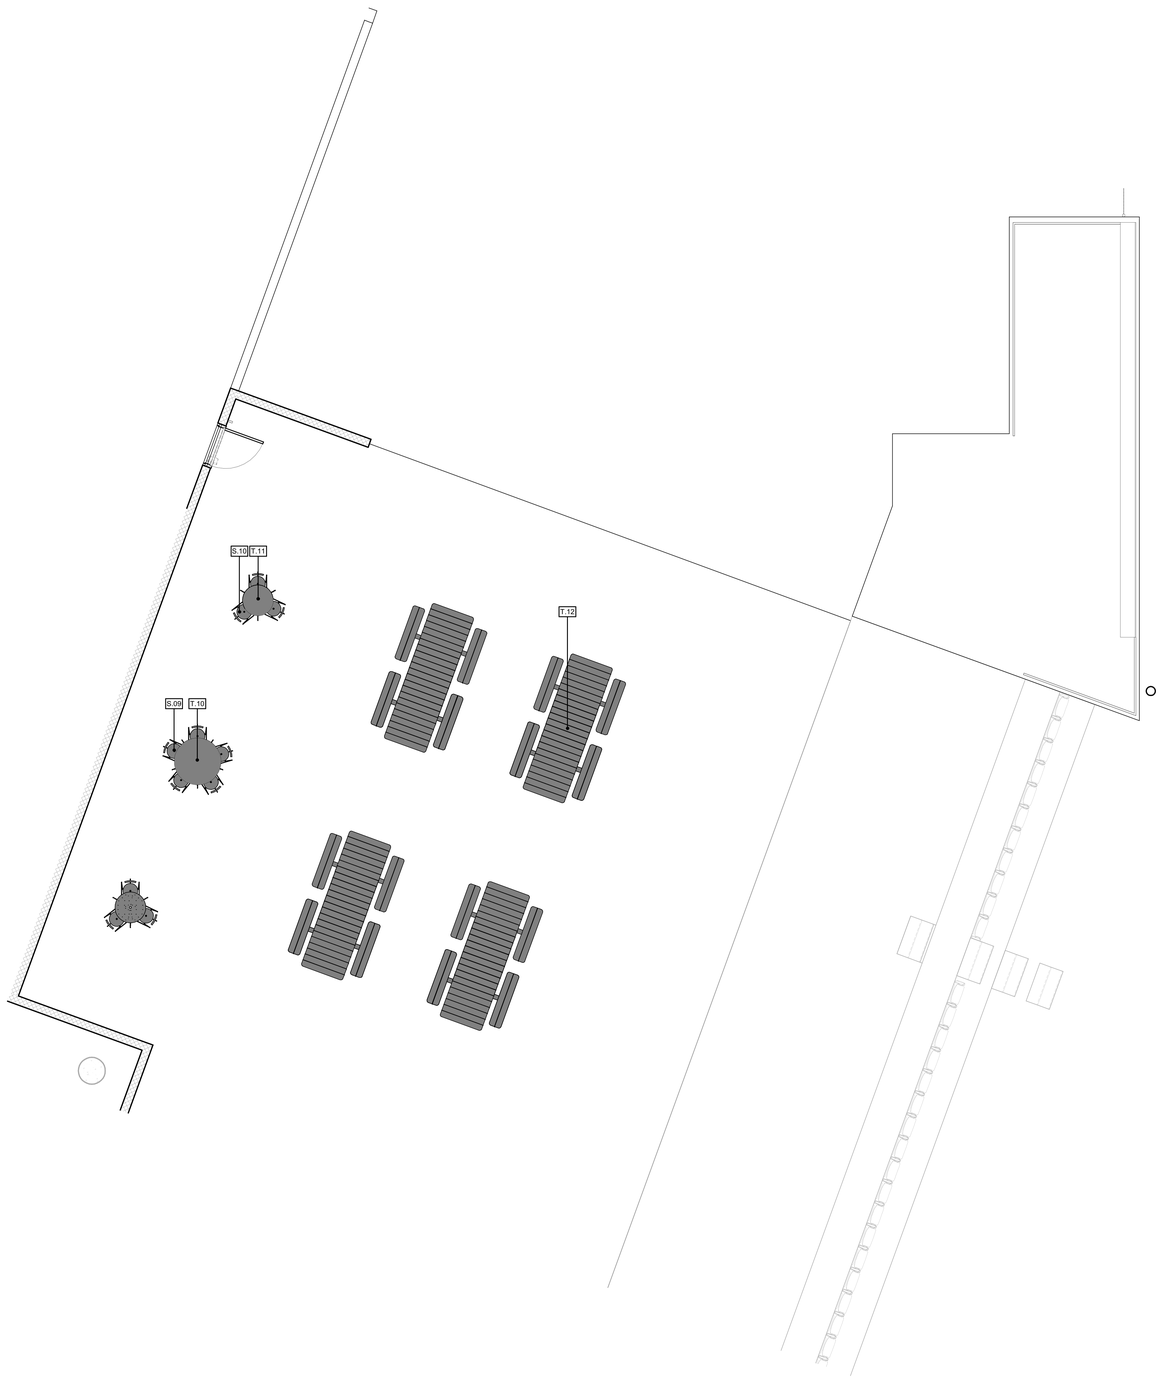



1 **Floor Plan-Enlarged-3rd Base Lawn**

1/4" = 1'-0" NOTE: VERIFY ALL EXISTING CONDITIONS PRIOR TO FINAL FURNITURE PLACEMENT AND PROCUREMENT

09/18/26

# A-951 FURNITURE PLAN- 3RD BASE

LS3P

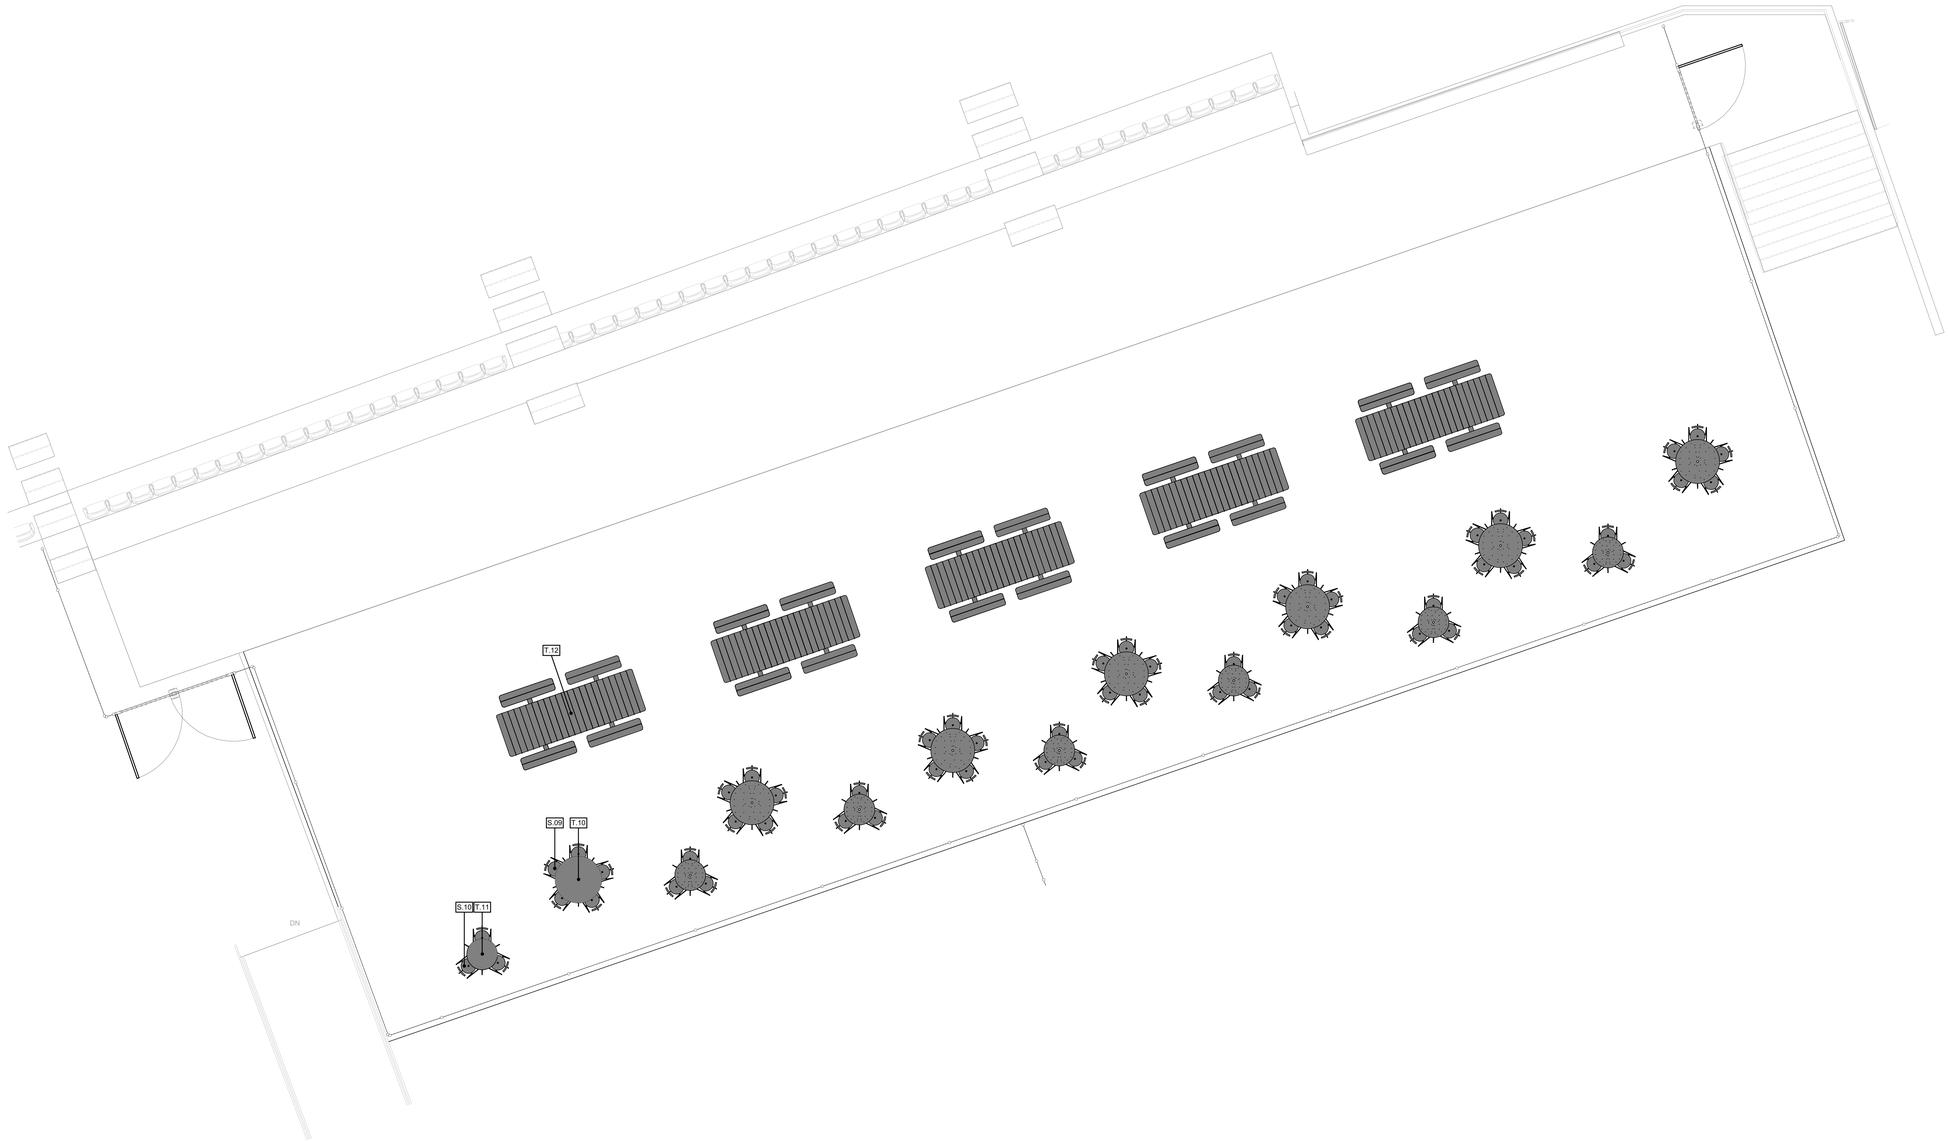


1 **Floor Plan-Enlarged-1st Base Patio**


1/4" = 1'-0"


NOTE: VERIFY ALL EXISTING CONDITIONS PRIOR TO FINAL FURNITURE PLACEMENT AND PROCUREMENT

09/18/26

# A-952 FURNITURE PLAN- 1ST BASE


LS3P

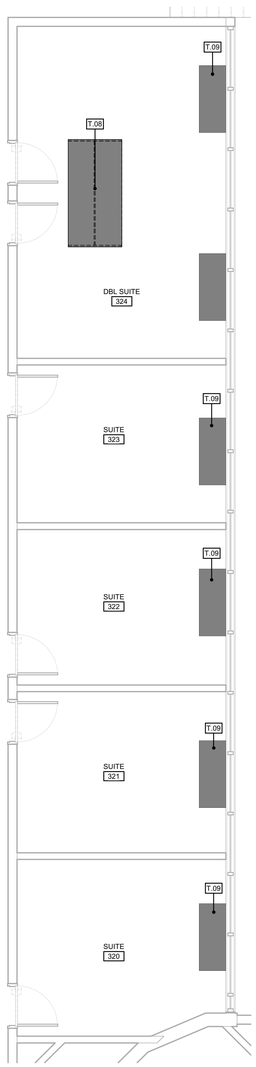

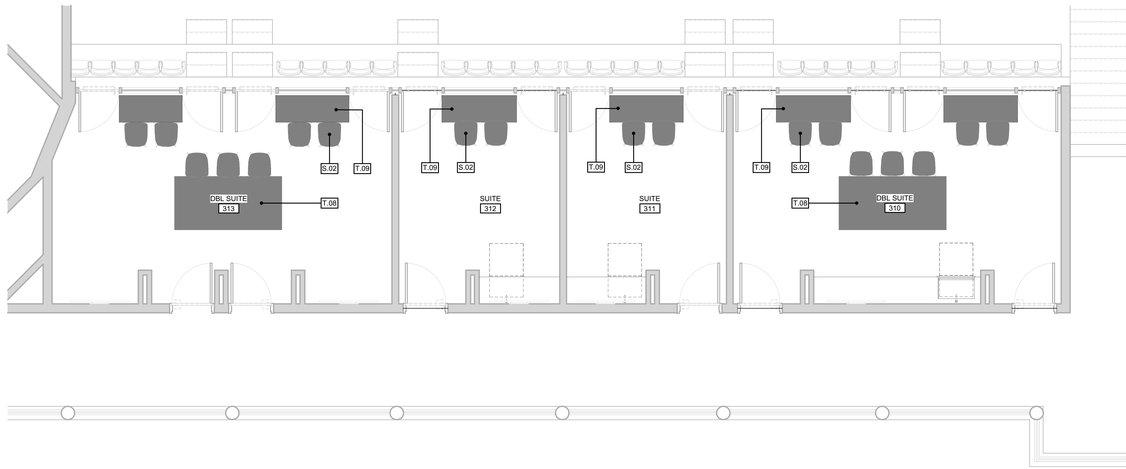
## 3 Floor Plan-Enlarged-310s Suites

1/4" = 1'-0"  NOTE: VERIFY ALL EXISTING CONDITIONS PRIOR TO FINAL FURNITURE PLACEMENT AND PROCUREMENT

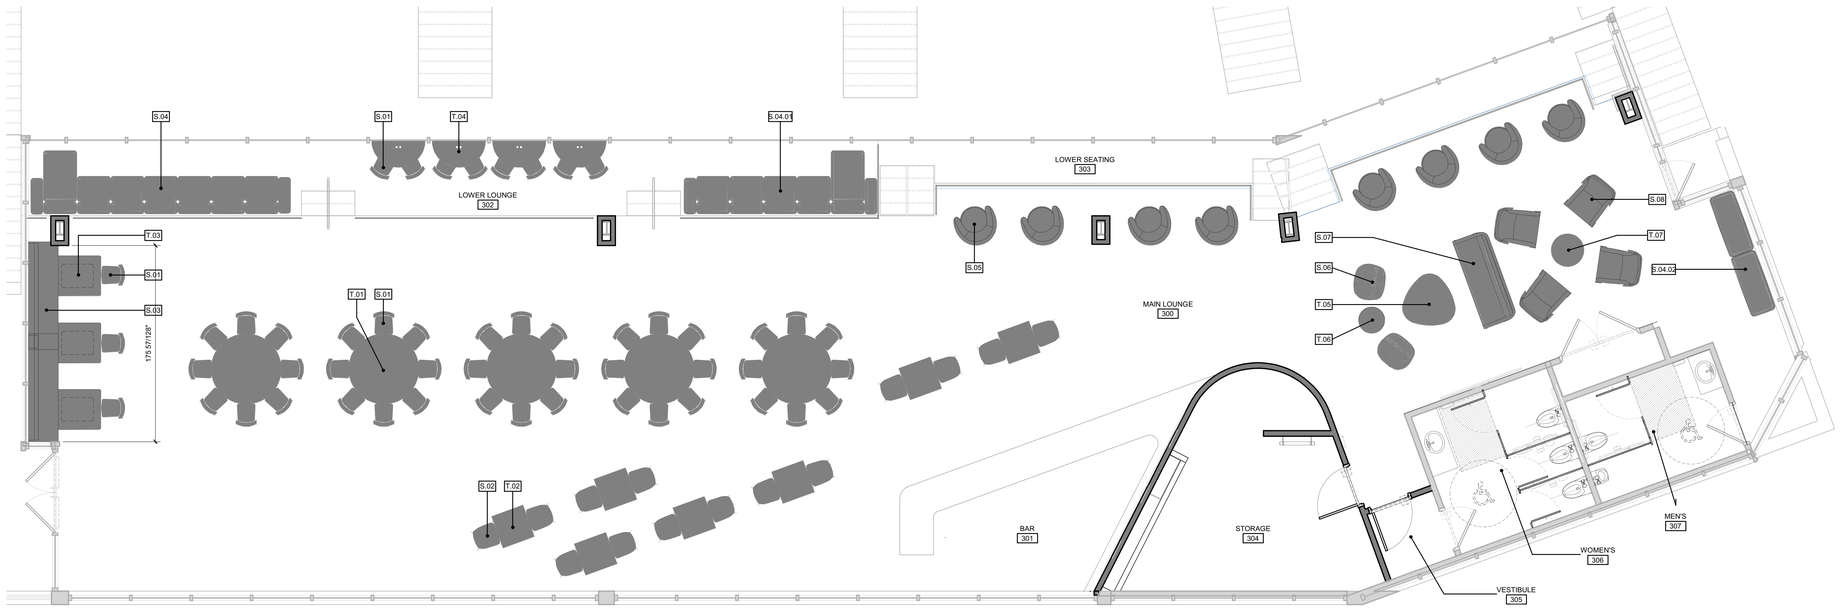


## 2 Floor Plan-Enlarged-320s Suites

1/4" = 1'-0"  NOTE: VERIFY ALL EXISTING CONDITIONS PRIOR TO FINAL FURNITURE PLACEMENT AND PROCUREMENT


## 1 Floor Plan-Enlarged-Sky Lounge Game Layout

1/4" = 1'-0"  NOTE: VERIFY ALL EXISTING CONDITIONS PRIOR TO FINAL FURNITURE PLACEMENT AND PROCUREMENT

# A-953 FURNITURE PLAN- SKY LOUNGE AND SUITES


09/18/26

LS3P

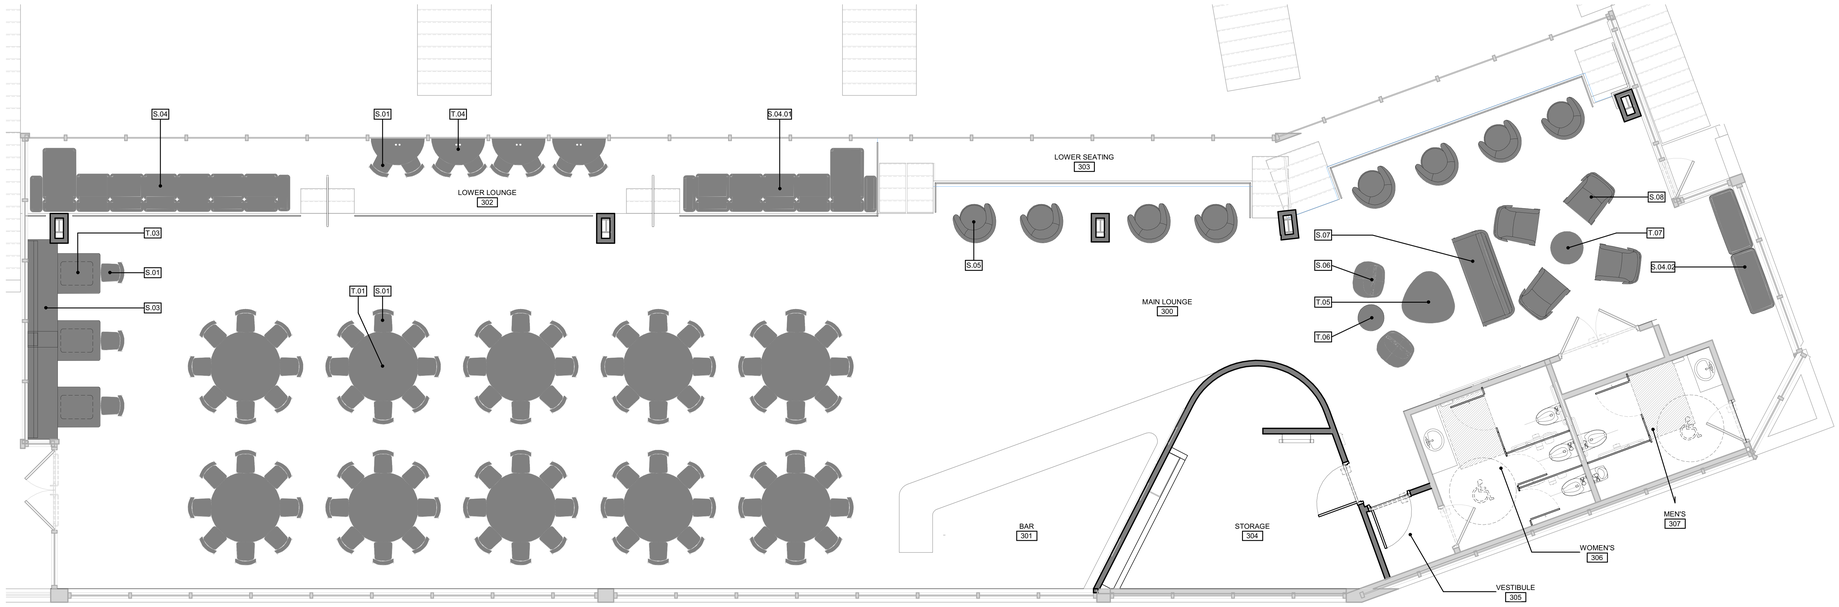


## 2 Floor Plan-Enlarged-Sky Lounge Table Event Layout

1/4" = 1'-0" NOTE: VERIFY ALL EXISTING CONDITIONS PRIOR TO FINAL FURNITURE PLACEMENT AND PROCUREMENT

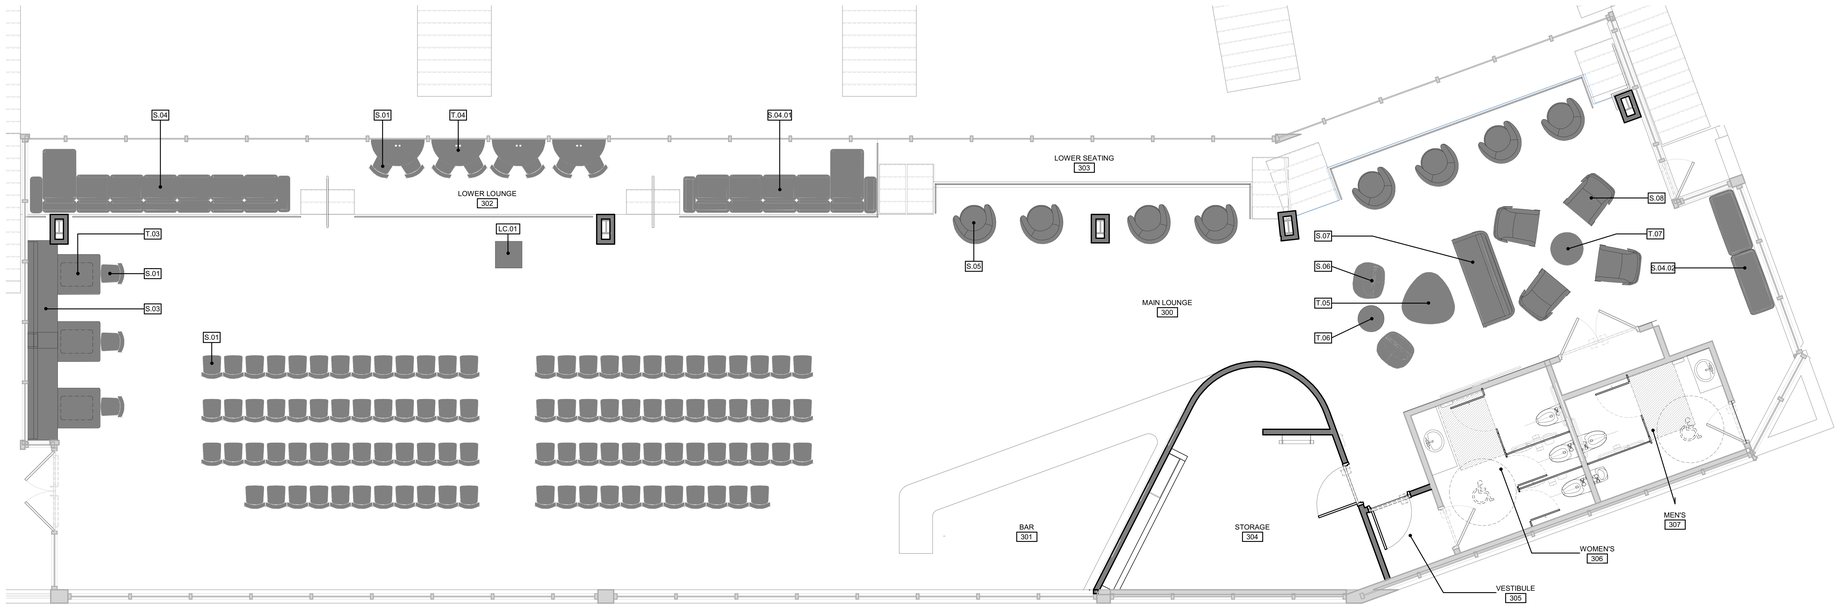


## 1 Floor Plan-Enlarged-Sky Lounge Chair Event Layout

1/4" = 1'-0" NOTE: VERIFY ALL EXISTING CONDITIONS PRIOR TO FINAL FURNITURE PLACEMENT AND PROCUREMENT

09/18/26

# A-954 FURNITURE PLAN- SKY LOUNGE-ADDITIONAL LAYOUTS

LS3P