Archived: Friday, March 7, 2025 9:44:40 AM
From: Jones, Art
Sent: Wed, 5 Mar 2025 21:42:14
To: Baitong Chen Kim, James Kim, Jenny
Cc: Steve Cassulo Fong, Cornelius Sullivan, Pat Stephens, Gabrielle Viswanathan, Srividhya Han, Jessie Kelly Kincella Nathaniel Dickel Nicole Ward Mike Calleja Dylan Smith Amanda Froman Haley, William (Bill) Kate Logan Ambriz, Antonio Johnson, Cage
Subject: RE: Additional Information Request for ANs 647475, 647476, and 647477 Facility ID 119319
Importance: Normal
Sensitivity: None
Attachments:
CCL MASTER EXISTING GCCS MAP ONLY_2025-03-05.pdf

[EXTERNAL SENDER: Use caution with links/attachments]

Good Afternoon Chris

Attached is the updated site drawing for your use. Please let me know if you have any questions
Sincerely,

Art

Arthur E Jones Jr
Desert Southwest Region Manager/Vice President
SCS Engineers
Field Services Group
6 Sunset Way Suite 101
Henderson, NV 89014
Office Phone 209-702-6228
Mobile 209-345-2062

Email: ajones@scsengineers.com
Website: www.scsengineers.com
Driven By Client Success

SCS ENGINEERS
Environmental Consultants and Contractors

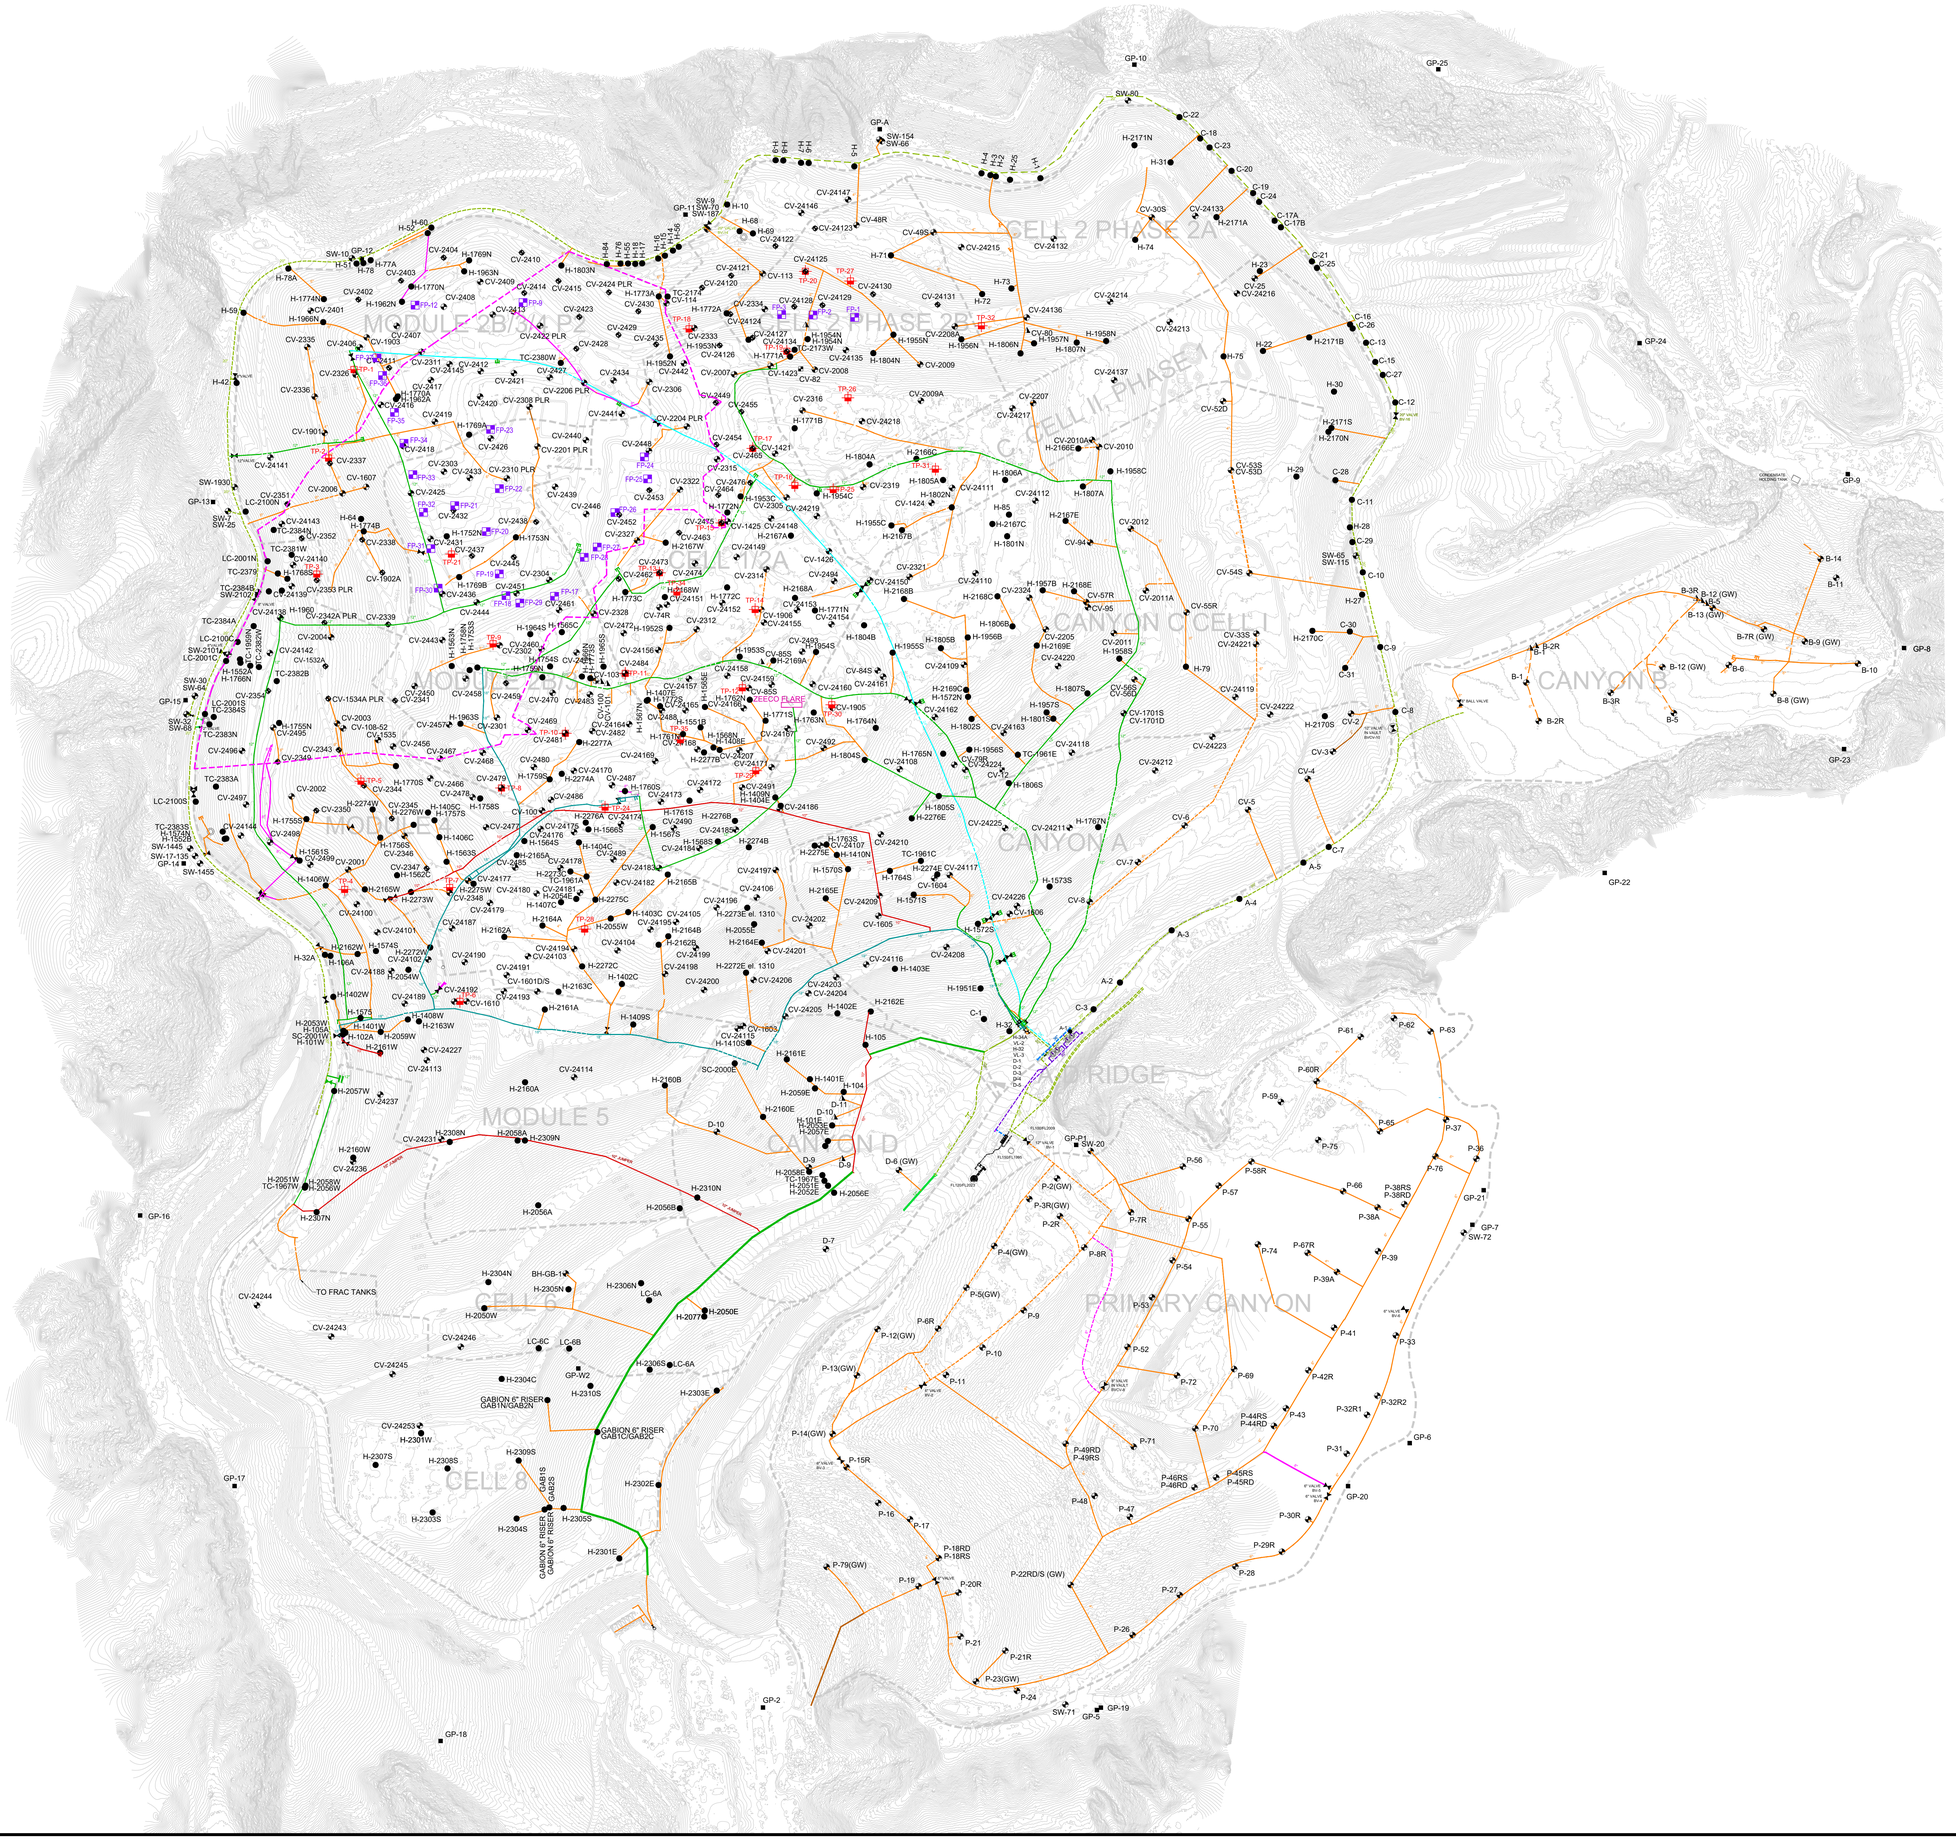

N

GRAPHIC SCALE

150 75 0 150 300 450

SCALE: 1"=150'

LEGEND

- TOPOGRAPHIC CONTOUR
- EXISTING CELL LIMITS (APPROXIMATE)
- CV-XX — EXISTING LFG VERTICAL EXTRACTION WELL
- CV-XX PLR — EXISTING LFG VERTICAL EXTRACTION WELL - PRESSURIZED LEACHATE RELEASE
- BH-GB — EXISTING GABION LFG COLLECTOR WELL
- SW-XX — EXISTING SOIL VAPOR EXTRACTION WELL
- CV-XX — EXISTING LFG VERTICAL EXTRACTION WELL BELOW-GRADE
- FP-XX — EXISTING SURFACE COLLECTOR WELLHEAD
- H-XX — EXISTING HORIZONTAL WELLS
- C-XX — EXISTING REMOTE VERTICAL WELLHEAD
- GP-XX — EXISTING PERIMETER MIGRATION PROBE
- TP-XX — EXISTING TEMPERATURE PROBE
- EXISTING ISOLATION VALVE
- AC — EXISTING ACTIVATED CARBON VESSEL
- EXISTING CONDENSATE SUMP
- 36' — EXISTING 36" LFG COLLECTION HEADER PIPING
- 30' — EXISTING 30" LFG COLLECTION HEADER PIPING
- 24' — EXISTING 24" LFG COLLECTION HEADER PIPING
- 20' — EXISTING 20" LFG COLLECTION HEADER PIPING
- 18' — EXISTING 18" LFG COLLECTION HEADER PIPING
- 12' — EXISTING 12" LFG COLLECTION HEADER PIPING
- 10' — EXISTING 10" LFG COLLECTION HEADER PIPING
- 8' — EXISTING 8" LFG COLLECTION LATERAL PIPING
- 4'/6' — EXISTING 4"/6" LFG COLLECTION LATERAL PIPING
- 2'/3' — EXISTING 2"/3" LFG COLLECTION LATERAL PIPING
- BELOW-GRADE PIPES ARE SHOWN DASHED
- REACTION AREA BOUNDARY (APPROXIMATE) - BASED ON DATA REVIEW
- EXISTING CAP

GENERAL DRAWING NOTES:

1. EXISTING TOPOGRAPHIC SURVEY INFORMATION SHOWN WAS PROVIDED BY PROPELLOR. AERIAL PHOTOGRAPHY DATED FEBRUARY 26, 2025.
2. NORTH ARROW SHOWN HERE IS REFERENCE TO THE CALIFORNIA STATE PLANE ZONE V COORDINATE SYSTEM, NAD 83.
3. THE LOCATION OF ANY EXISTING PIPING, VALVES, TIE-IN LOCATIONS AND OTHER FEATURES ARE APPROXIMATE AND SHOULD BE USED FOR INFORMATION PURPOSES ONLY. ACTUAL FIELD CONDITIONS MAY VARY AND SUBJECT TO CHANGE BASED ON FUTURE FILL OPERATIONS, WASTE PLACEMENT, TOPOGRAPHIC FEATURES, AND OTHER SITE-SPECIFIC FACTORS.
4. EXISTING GCCS AS-BUILT DATED FEBRUARY 05, 2025.

NO.	REVISION	DATE

SHEET TITLE: EXISTING GCCS MAP

PROJECT TITLE: CHIQUITA CANYON LANDFILL CASTAIC, CALIFORNIA

CLIENT: CHIQUITA CANYON LANDFILL CASTAIC, CALIFORNIA

SCS ENGINEERS
ENVIRONMENTAL CONSULTANTS
3900 KILROY AIRPORT WAY, SUITE 100
LONG BEACH, CA 90806
PH. (562) 426-9544

PROJ. NO: - | DWN. BY: JH-SRM | CHK. BY: - | APP. BY: -

DATE: 03/05/2025

SCALE: AS SHOWN

N:\CAD\ASBUILT – MASTERS\CHIQUITA\GCCS\CCL MASTER EXISTING GCCS MAP ONLY_2025-03-05.dwg Mar 05, 2025 – 10:44am By: 5160srm