

**Archived:** Friday, October 31, 2025 8:21:05 AM  
**From:** [Medina, Steven](#)  
**Sent:** Friday, October 24, 2025 12:45:00 PM  
**To:** [bchen@aqmd.gov](mailto:bchen@aqmd.gov)  
**Cc:** [Haley, William \(Bill\)](#)  
**Subject:** Re: Case No. 6177-4 Stipulated Order for Abatement – Well Drilling Update  
**Importance:** Normal  
**Sensitivity:** None  
**Attachments:** Outlook-bjhfulpk.png Outlook-2025 CCLF GCCS Expan Master Plan\_Proposed LFG Extraction Well and Temp Probe Map\_2025-10-24.pdf

---

[EXTERNAL SENDER: Use caution with links/attachments]

---

All,

In accordance with Condition 15(c) of the Stipulated Order, below is the up-to-date construction summary for the Chiquita Canyon Landfill 2025 GCCS Expansion Master Plan Project.

**As of 10/20/2025 to 10/24/2025 - Installation of LFG vertical extraction wells and temperature probes included:**

1. CV-2568
2. CV-2569
3. CV-2570
4. TP-23

**During 10/20/2025 to 10/24/2025, Chiquita completed the installation of three (3) vertical LFG extraction wells. The total count of vertical LFG extraction wells installed from December 6, 2023 (the start date of the GCCS Master Expansion) through today is three hundred ten (310).**

**During 10/20/2025 to 10/24/2025, Chiquita completed the installation of one (1) temperature probe. The total count of temperature probes installed from February 26th, 2024 (the start date of the temperature probe installations) through today is thirty-eight (38).**

**The wells and temperature probes scheduled for drilling during the week of 10/27/2025 to 10/31/2025 are as follows (subject to change):**

**Rig (Continuum):** CV-2565, CV-2566, CV-2567, CV-2571, CV-2572

**Temperature Probe Rig (Boart Longyear):** Temperature probe drilling is currently on hold due to the start of Soil Vapor Extraction (SVE) well drilling. Drilling of the temperature probes will resume following the completion and installation of the SVE wells.

Regards,

**STEVEN** Ruben Medina, **E.I.T.**

Staff Professional

**SCS Engineers**


3900 Kilroy Airport Way, Suite 300

Long Beach, CA 90806

858-204-4342 (c)  
[SMedina@scsengineers.com](mailto:SMedina@scsengineers.com)

**Driven by Client Success**  
[www.scsengineers.com](http://www.scsengineers.com)



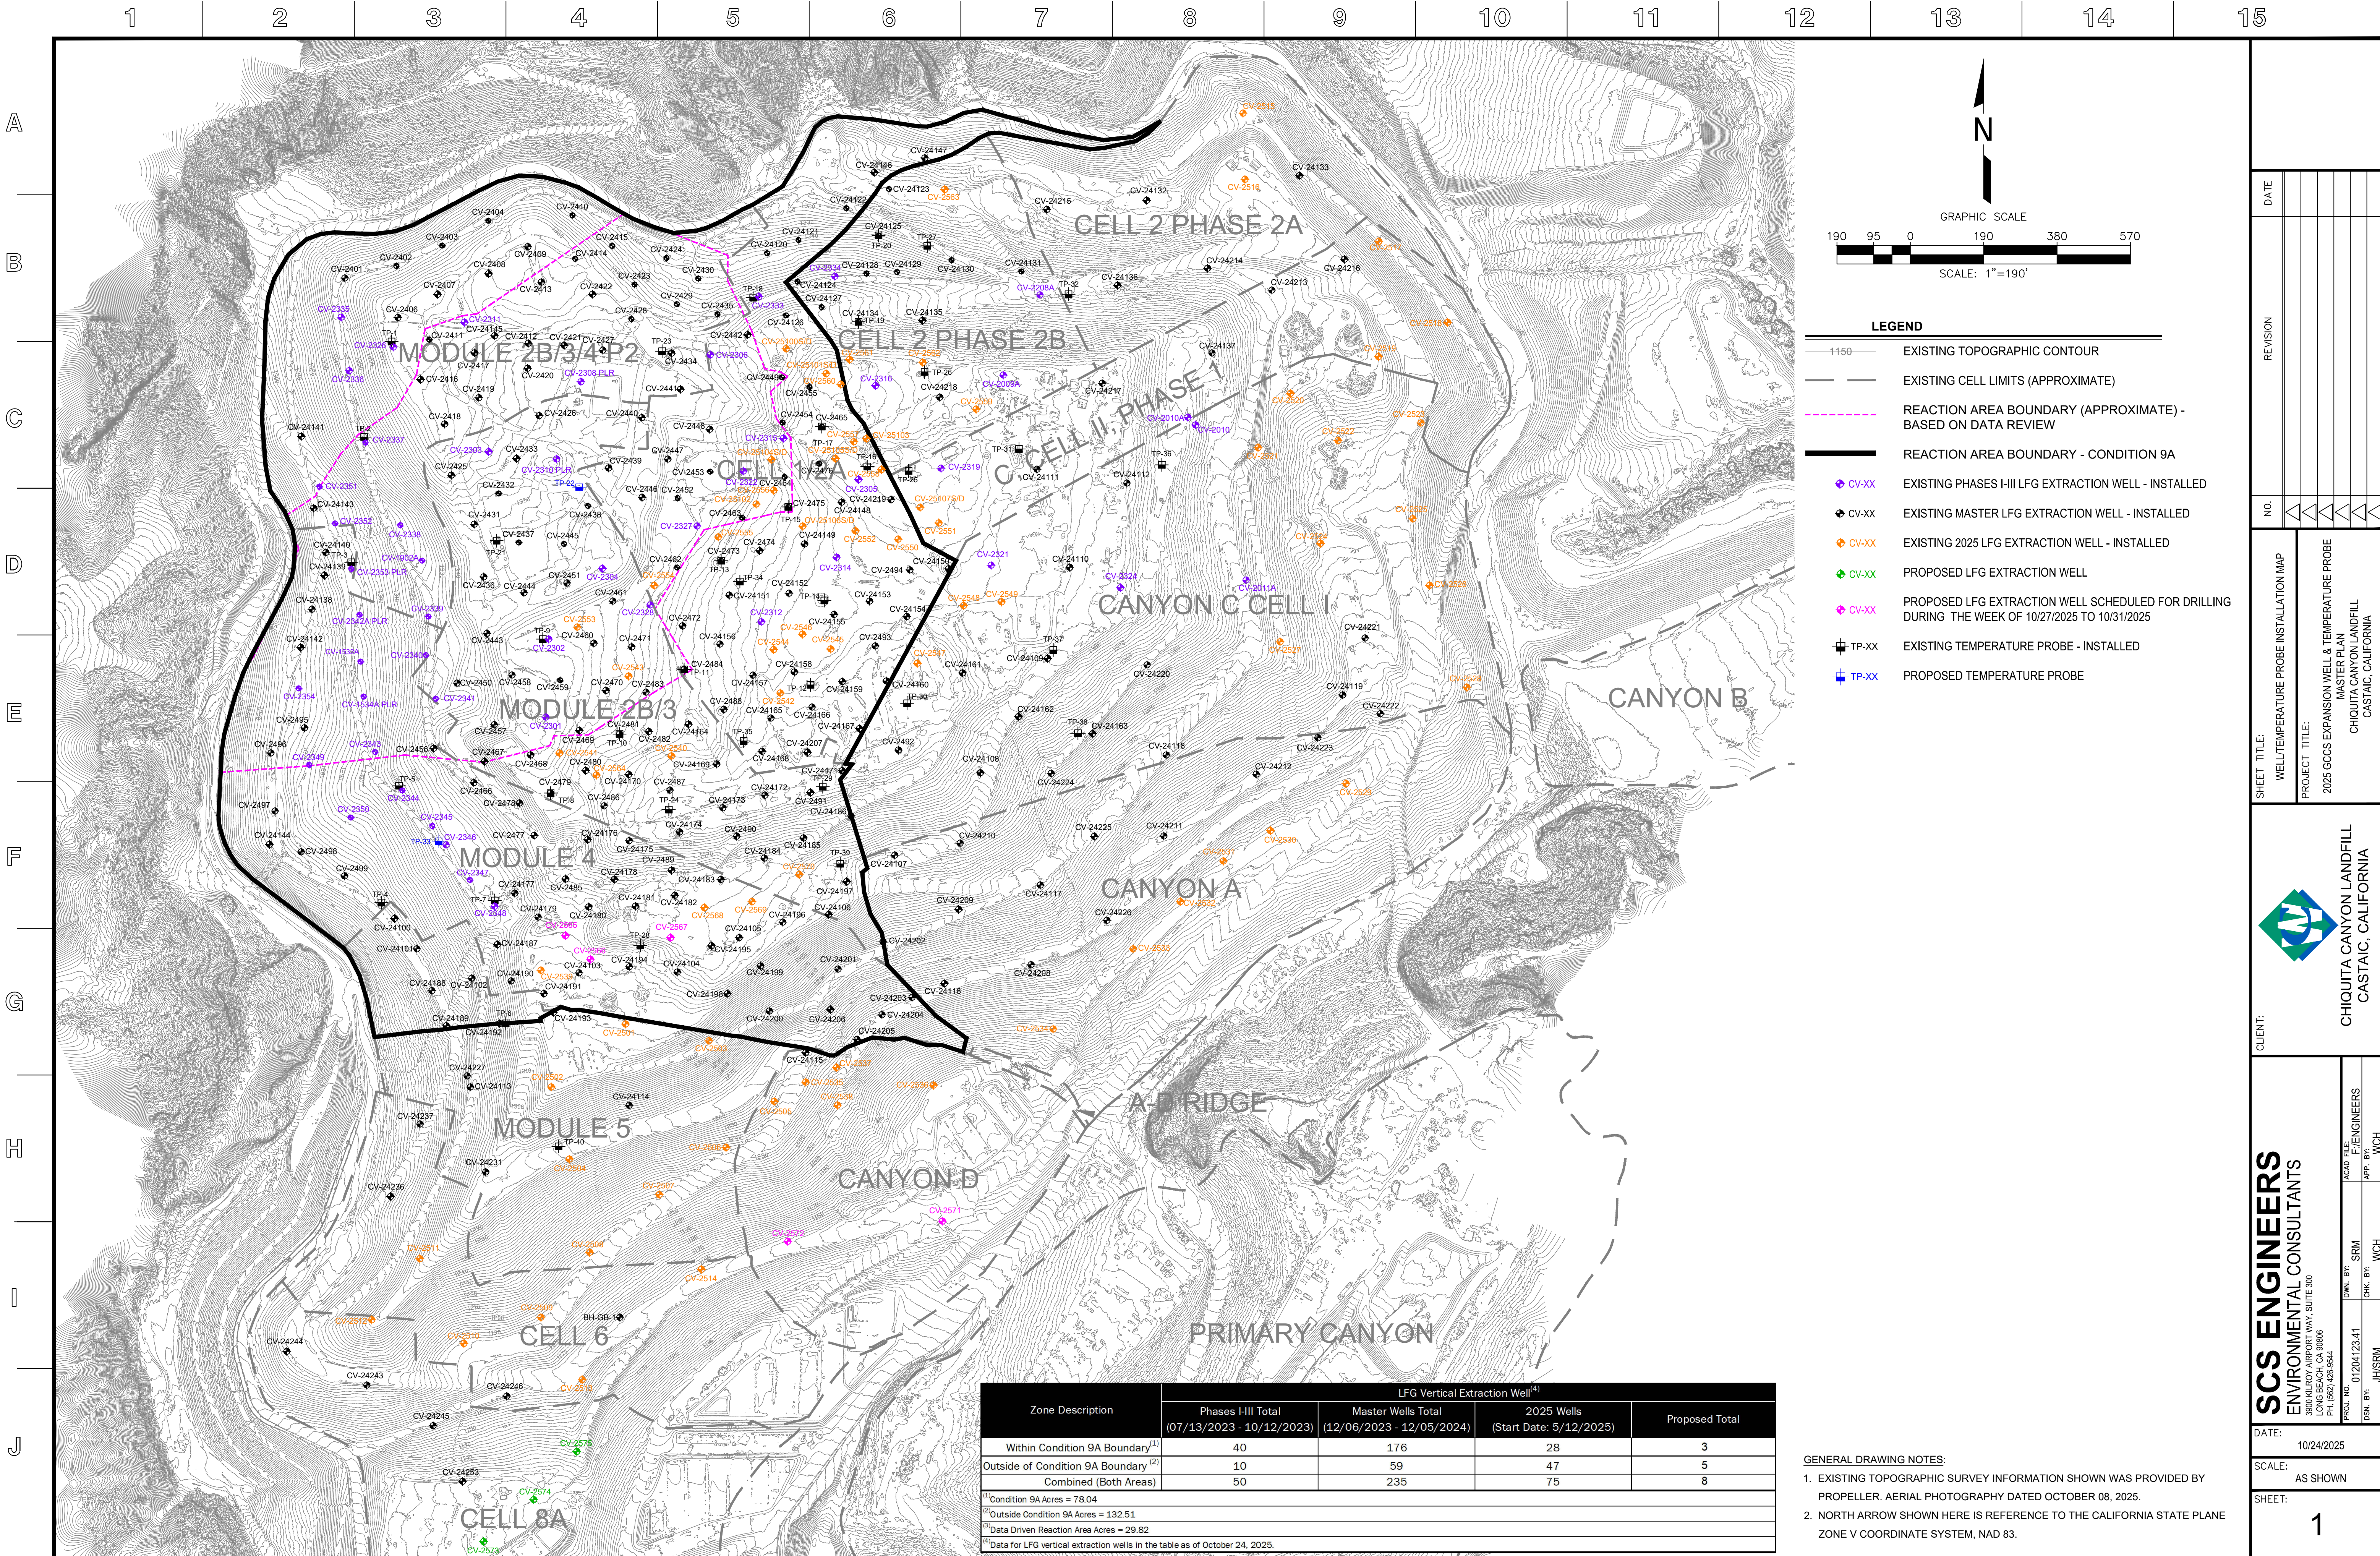

| Zone Description                                | LFG Vertical Extraction Well <sup>(4)</sup>     |                                                 |                                       |                |
|-------------------------------------------------|-------------------------------------------------|-------------------------------------------------|---------------------------------------|----------------|
|                                                 | Phases I-III Total<br>(07/13/2023 - 10/12/2023) | Master Wells Total<br>(12/06/2023 - 12/05/2024) | 2025 Wells<br>(Start Date: 5/12/2025) | Proposed Total |
| Within Condition 9A Boundary <sup>(1)</sup>     | 40                                              | 176                                             | 28                                    | 3              |
| Outside of Condition 9A Boundary <sup>(2)</sup> | 10                                              | 59                                              | 47                                    | 5              |
| Combined (Both Areas)                           | 50                                              | 235                                             | 75                                    | 8              |

<sup>(1)</sup> Condition 9A Acres = 78.04  
<sup>(2)</sup> Outside Condition 9A Acres = 132.51  
<sup>(3)</sup> Data Driven Reaction Area Acres = 29.82  
<sup>(4)</sup> Data for LFG vertical extraction wells in the table as of October 24, 2025.

GENERAL DRAWING NOTES:  
1. EXISTING TOPOGRAPHIC SURVEY INFORMATION SHOWN WAS PROVIDED BY PROPELLER. AERIAL PHOTOGRAPHY DATED OCTOBER 08, 2025.  
2. NORTH ARROW SHOWN HERE IS REFERENCE TO THE CALIFORNIA STATE PLANE ZONE V COORDINATE SYSTEM, NAD 83.

SCS ENGINEERS  
ENVIRONMENTAL CONSULTANTS  
15000 S. HAWAIIAN AVE., SUITE 300  
LONG BEACH, CA 90806  
PH: (562) 426-9544

PROJ. NO: 01204123.41  
DSN. BY: SRM  
CHK. BY: WCH

DATE: 10/24/2025  
SCALE: AS SHOWN  
SHEET: 1

CLIENT:  
CHIQUITA CANYON LANDFILL  
CASTAIC, CALIFORNIA

SHEET TITLE:  
WELL/TEMPERATURE PROBE INSTALLATION MAP

PROJECT TITLE:  
2025 GCCS EXPANSION WELL & TEMPERATURE PROBE  
MASTER PLAN  
CHIQUITA CANYON LANDFILL  
CASTAIC, CALIFORNIA

| NO. | REVISION | DATE |
|-----|----------|------|
|     |          |      |
|     |          |      |
