

CITY OF MILWAUKEE
FCA173024T-90115
 FIBERGLASS / PCX POLYMER
 CONCRETE ASSEMBLY

17" X 30" X 24"

(For actual dimensions see drawing)

Fiberglass / Polymer Concrete Assembly,
 Tapered Sides, No Floor, WUC 3.6,
 ANSI/SCTE 77-"T15/20K," 3/8" Penta
 Bolts, Standard Nameplate (STREET
 LIGHTING) Cast-in

LOAD RATINGS

Incidental Traffic - Parking Lot, Sidewalk
 Conforms to:

- WUC 3.6
- ASTM C 857
- ANSI/SCTE 77

FEATURES:

- Drop-In nameplate
- Shipped assembled
- Skid resistant cover
- Stainless steel bolts
- Cast-in floating nut box
- Integral drain holes

**Additional product information
 continued on the reverse**

newbasis
 Composites for Infrastructure

2626 Kansas Avenue
 Riverside, California 92507


951.787.0600

951.787.0632 (fax)

info@newbasis.com

newbasis.com

PCXTM
 POLYMER CONCRETE
 The Next Generation

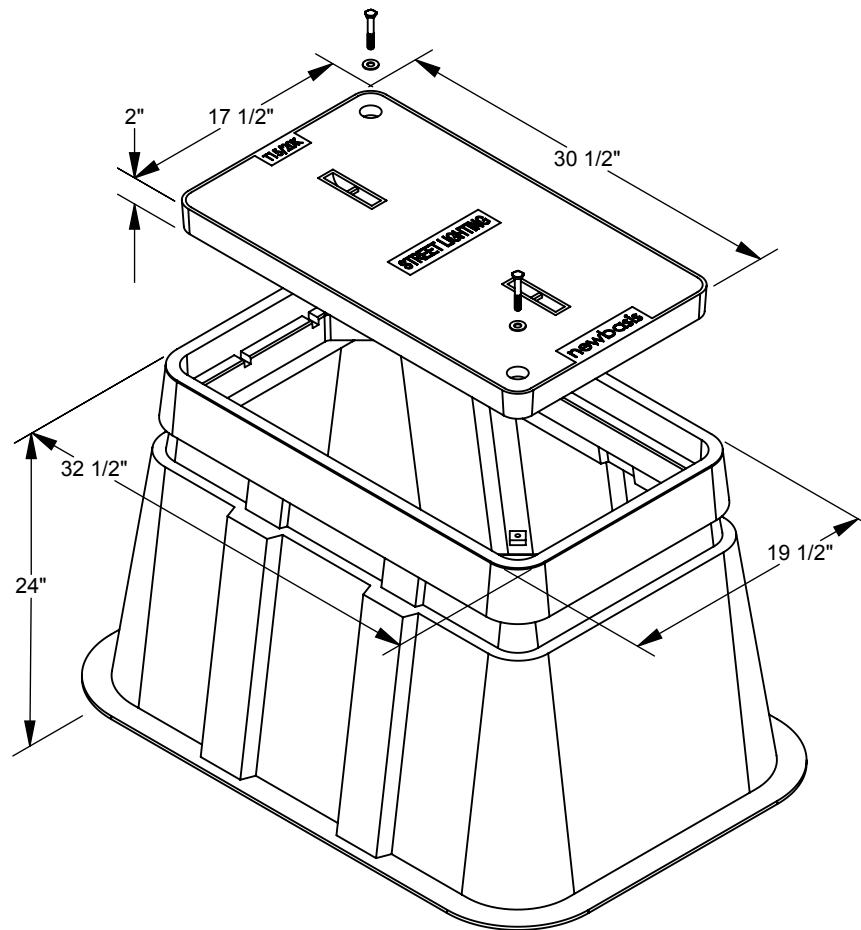

Inside Dimensions

Length	Width	Depth
28 3/4"	15 3/4"	22"
37 1/8"	24 1/8"	

Rev: A.0

FCA173024T-90115

CITY OF MILWAUKEE

PCX POLYMER CONCRETE ASSEMBLY

PCX
POLYMER CONCRETE
The Next Generation

newbasis

Fiberglass / Polymer Concrete Assembly, Tapered Sides, No Floor, WUC 3.6,
ANSI/SCTE 77-"T15/20K," 3/8" Penta Bolts, Standard Nameplate (STREET LIGHTING)
Cast-in

17" X 30" X 24" For actual dimensions, see drawing on front side.

AVAILABLE OPTIONS

- ☐ 3/8" Penta Bolts
- ☐ Telephone EMS
- ☐ (4)Racks
- ☐ Power EMS
- ☐ Custom Nameplate Installed
- ☒ Custom Nameplate Cast-In
- ☐ Custom Nameplate Shipped Separately
- ☐ Standard Nameplate Cast-In
- ☐ Standard Nameplate Installed
- ☐ Standard Nameplate Shipped Separately

☒ - Indicates a selected option


NAMEPLATES

One standard nameplate included with each assembly, installed at the factory or easily installed in the field. Custom nameplates are available. Contact customer service.

Standard Nameplates

- Electric
- Telephone
- Fiber Optic
- Street Lighting
- Traffic
- CATV
- Communications

LIFT PIN HAND HOLE COVER HOOK
(NEWBASIS P/N: 0701 OR EQUIVALENT)

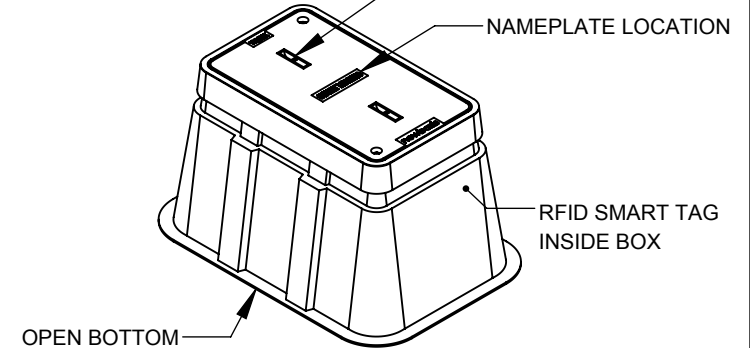

Rev: A.0

MATERIAL PROPERTIES AND ATTRIBUTES

Compressive Strength
Polymer Concrete - 11,500 PSI
Per ASTM D695

Flexural Strength
Polymer Concrete - 4,000 PSI
Per ASTM D790

Coefficient of Friction (Dry)
1.085
Per ASTM C1028

Polymer Concrete

- Advanced composite: Very high strength to weight ratio
- Non-metallic
- Non-conductive
- UV Resistant
- High impact resistant
- Impervious to chemicals and moisture

Materials tested in accordance with ASTM D-543 and ASTM D-570

WEIGHTS AND SHIPPING

COVER WEIGHT: 57.9 lbs.

BOX WEIGHT: 87 lbs.

ASSEMBLY WEIGHT: 144.9 lbs.

LOADED PALLET WEIGHT: 1,499.8 lbs.

Standard shipping includes van delivery of pallet quantities to the lower 48 states. Partial pallet quantities and flat bed shipping available at an additional cost.

PACKAGING (Steel Banding, Edge Protection)

PALLET QUANTITY: 10

