




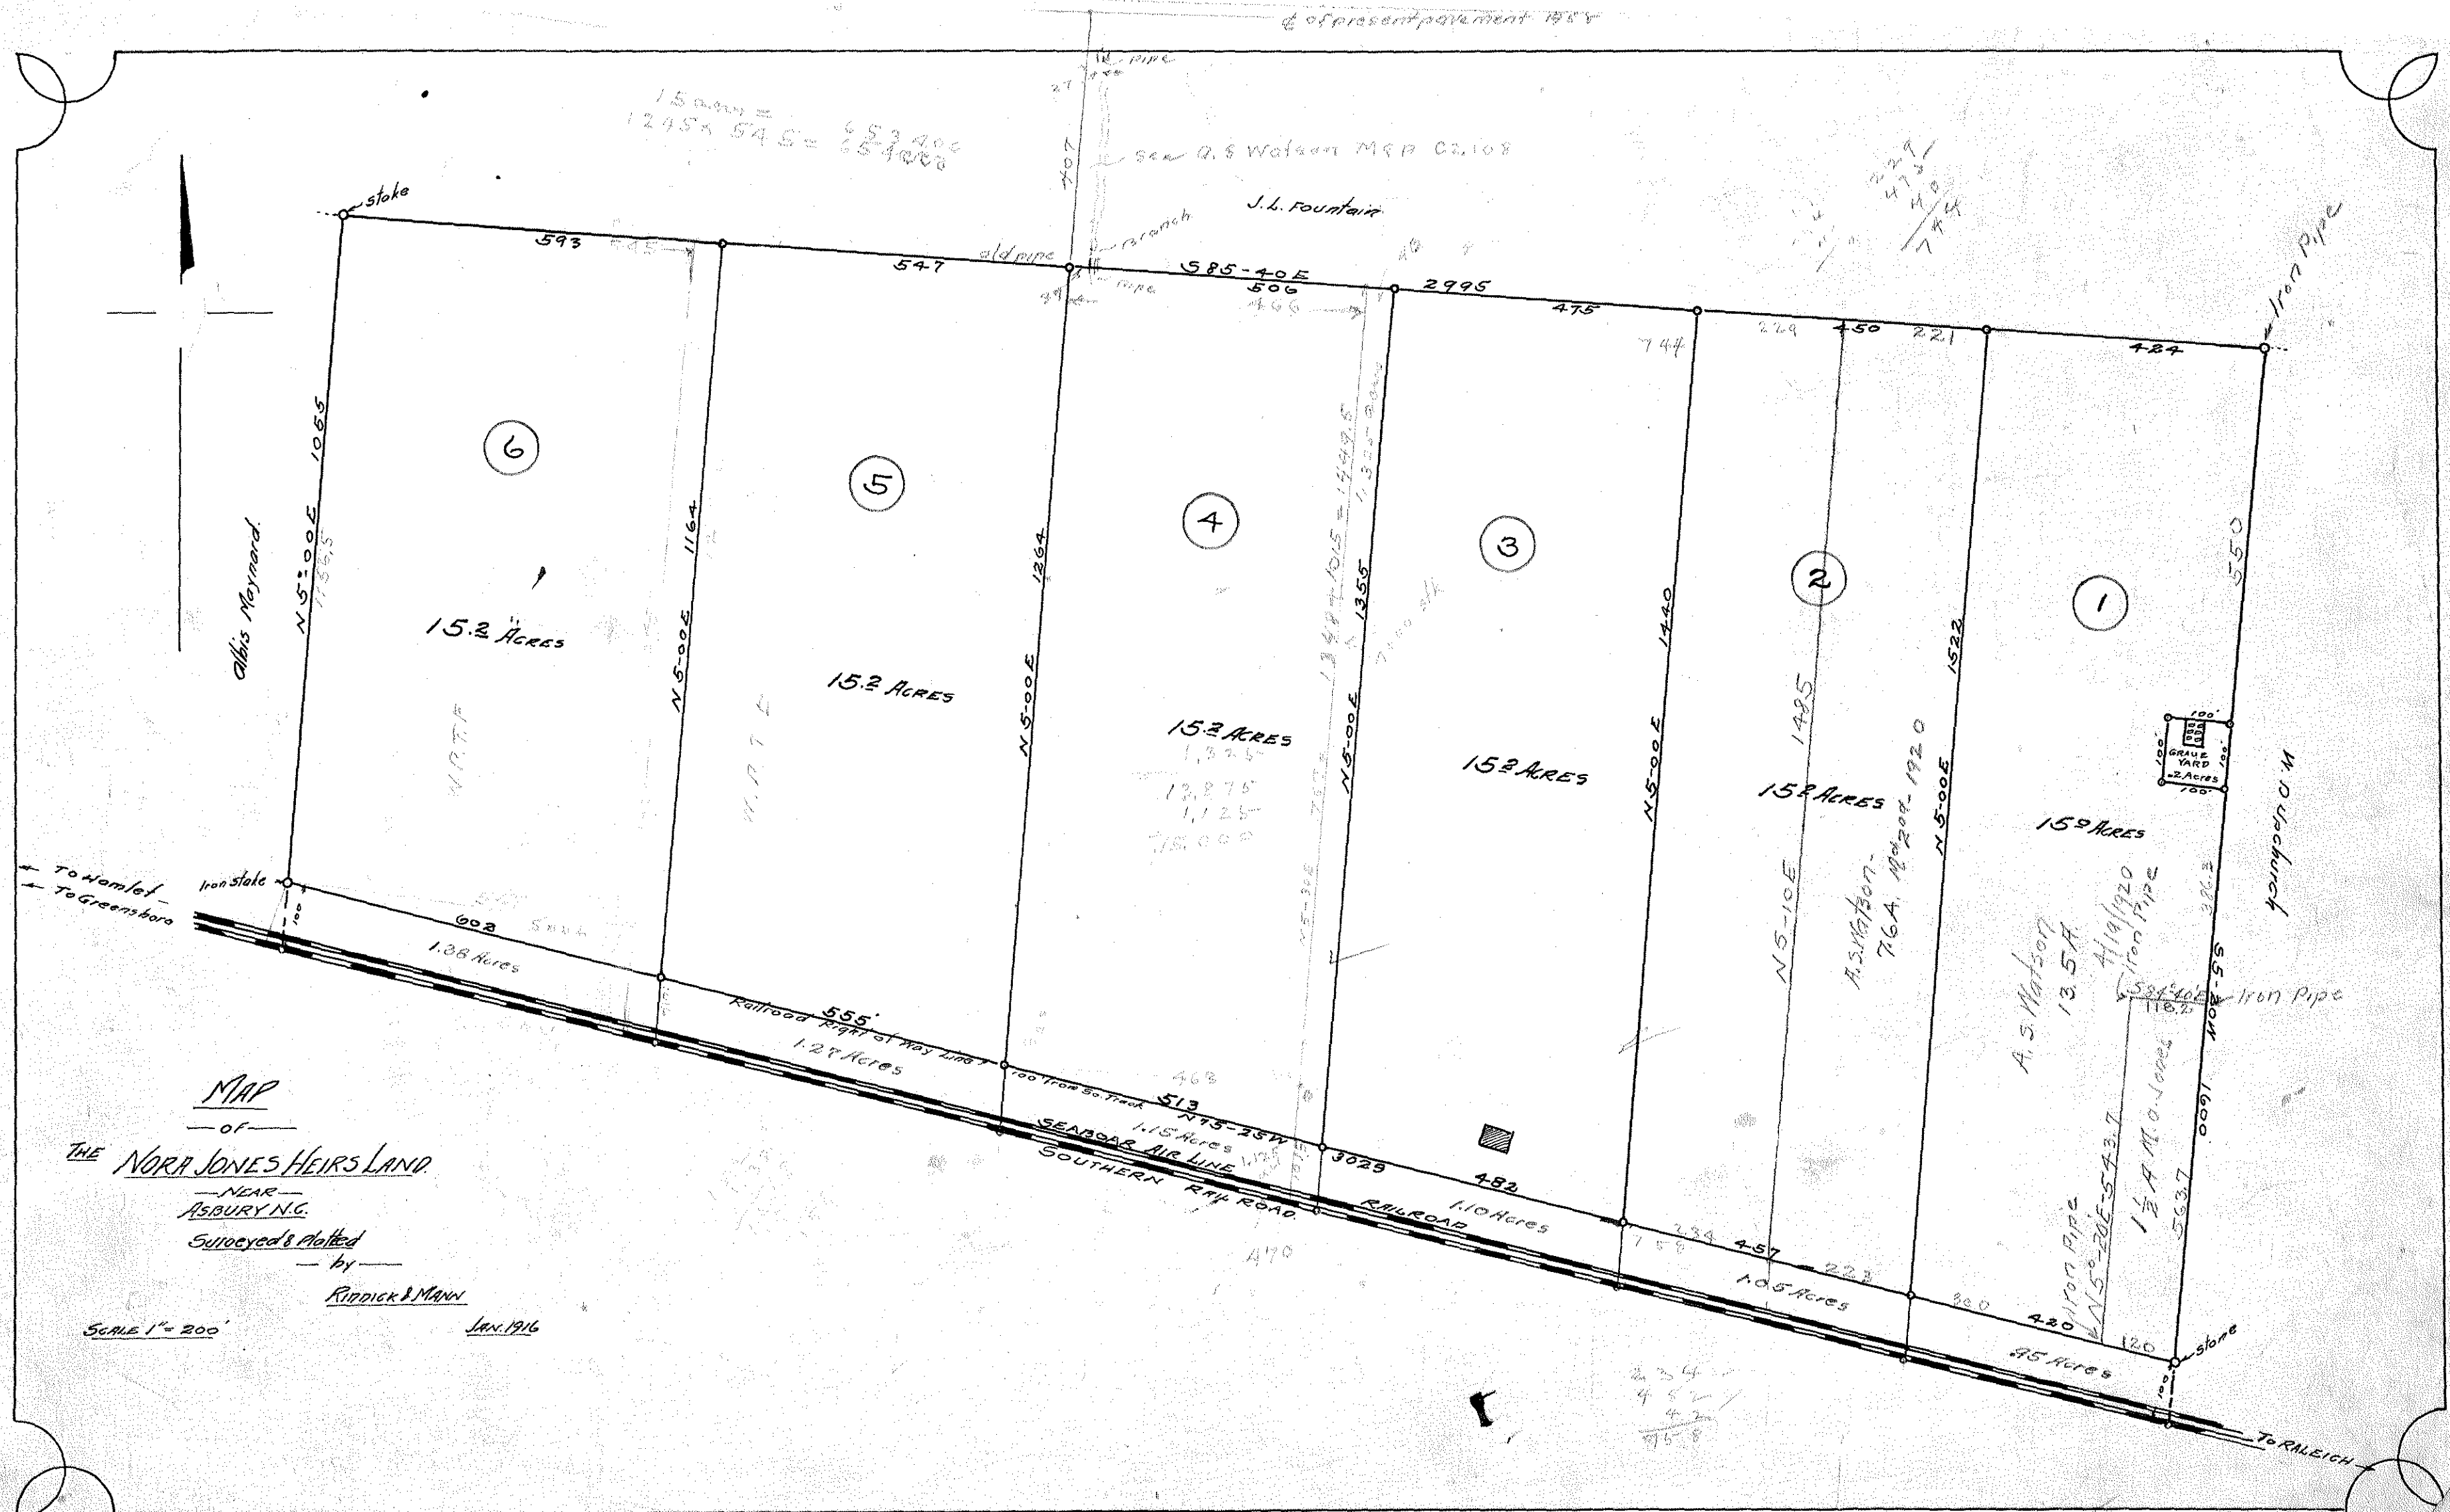

WAKE CO
N.C.
Surveyed & Plotted
by _____
C. L. MAIN
Scale 1" = 500' April 1916

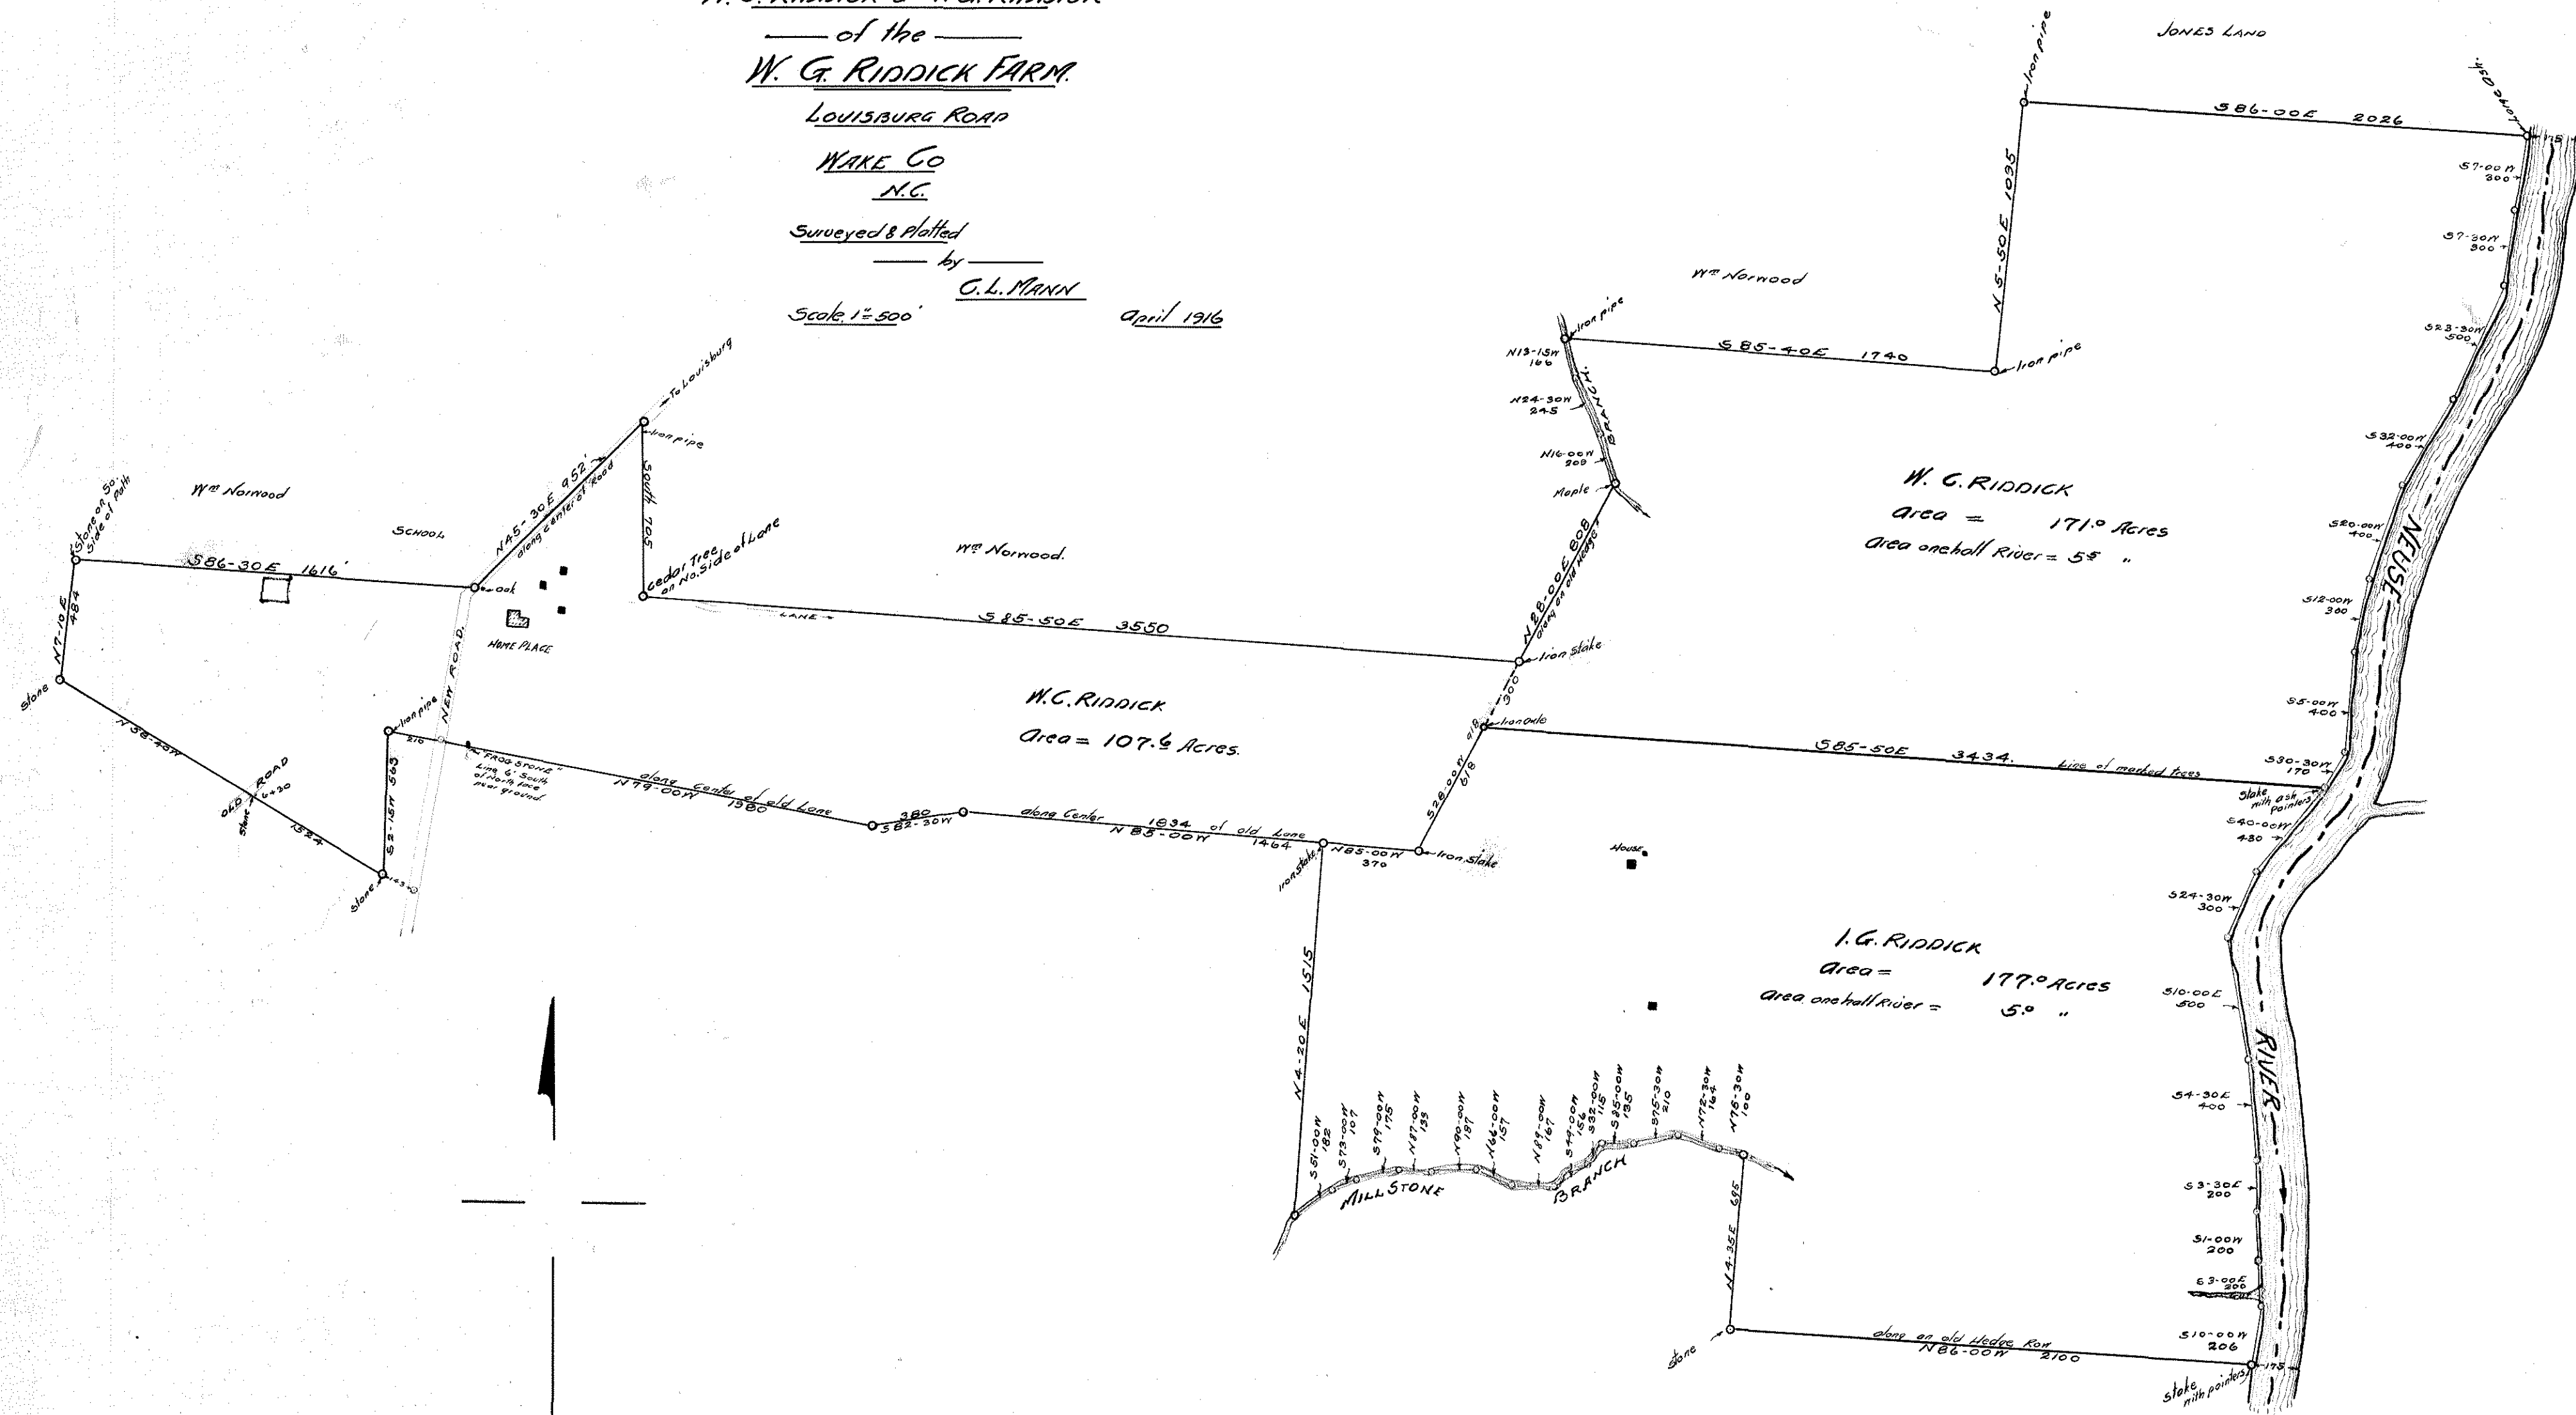

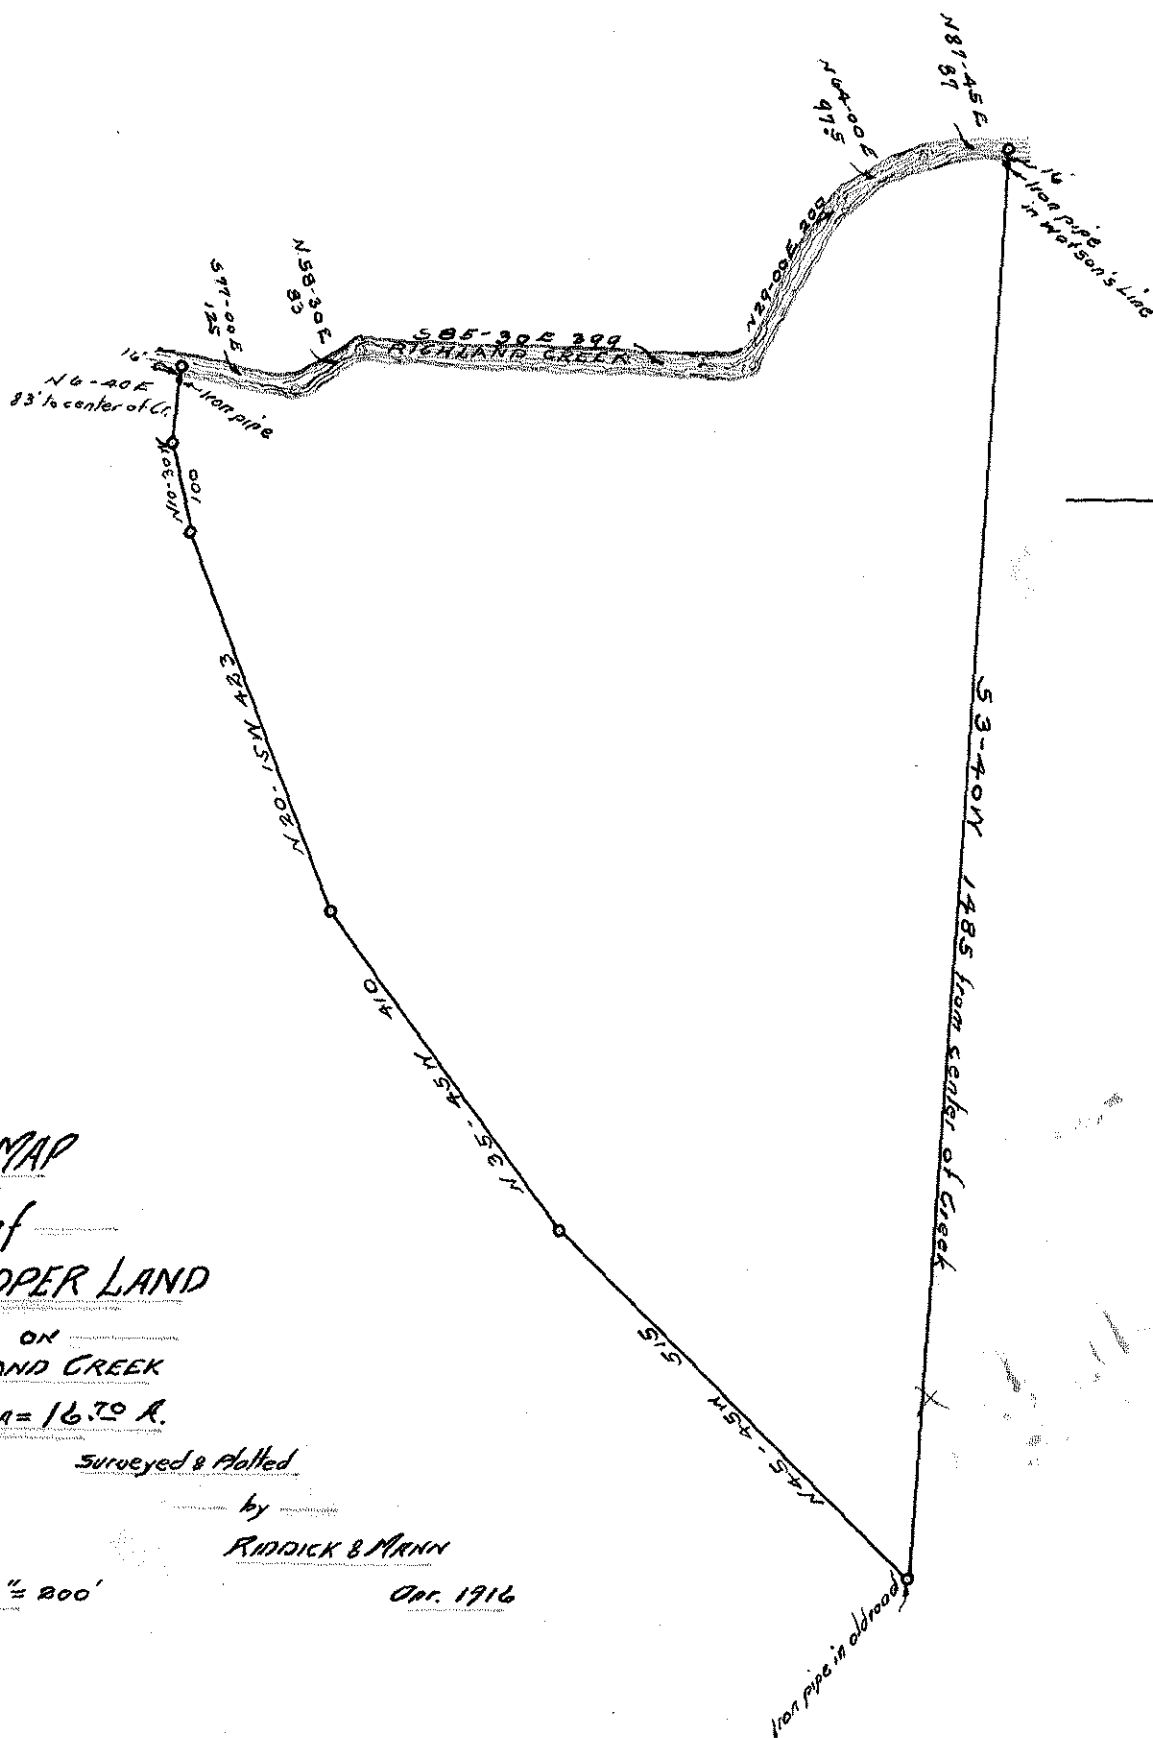

"SPRING HEIGHTS"

of
DR. J. A. SEXTON LAND

FUQUAY
N.C.

Surveyed & Plotted

by
RIDDICK & MANN

May 1916


Scale 1"=100'

"Subdivided into Lots"

by
Mann and Poole
June 1916

REVISED MAP

OCTOBER 1917 by R. L. POOLE, C.E.
18 NEW LOTS 97 TO 114 INCLUSIVE
MADE OF LOTS #42, 59 & 60
THE DIMENSIONS OF LOTS #27 & 44
#45 & 46 & 47 WERE CHANGED.
LOT #32 MAKES SECOND STREET
SEE BLUE PRINT OF JUNE 1916

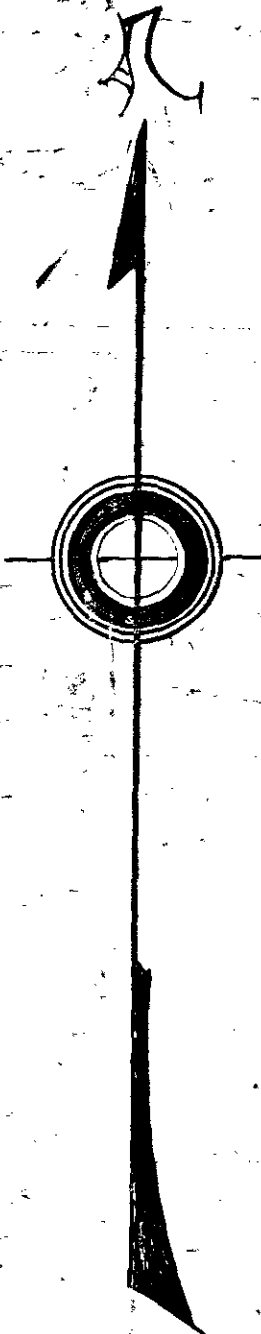

521-522	523	524
525	526	527
528	529	530
531	532	533

TOTAL AREA = 254 A.

HALL LAND.

PITTSBURG ROAD N 87-30 W 1200

AREA = 11.4 Acres.

AREA = 149 Acres

MISS E. C. JONES LAND

Surveyed for Sale

by T. J. DAILY

Near
CARY N. C.

Surveyed & plotted
by

MANN & TUCKER.
OCT 1916

Scale 1" = 200'

Area = 254 Acres



ADAMS LAND
CARY N.C.

Surveyed for Sale
to
Miss Lucy V. Reavis,

Surveyed & Plotted by
C. L. Mann

Nov. 1916

Scale 1" = 200'

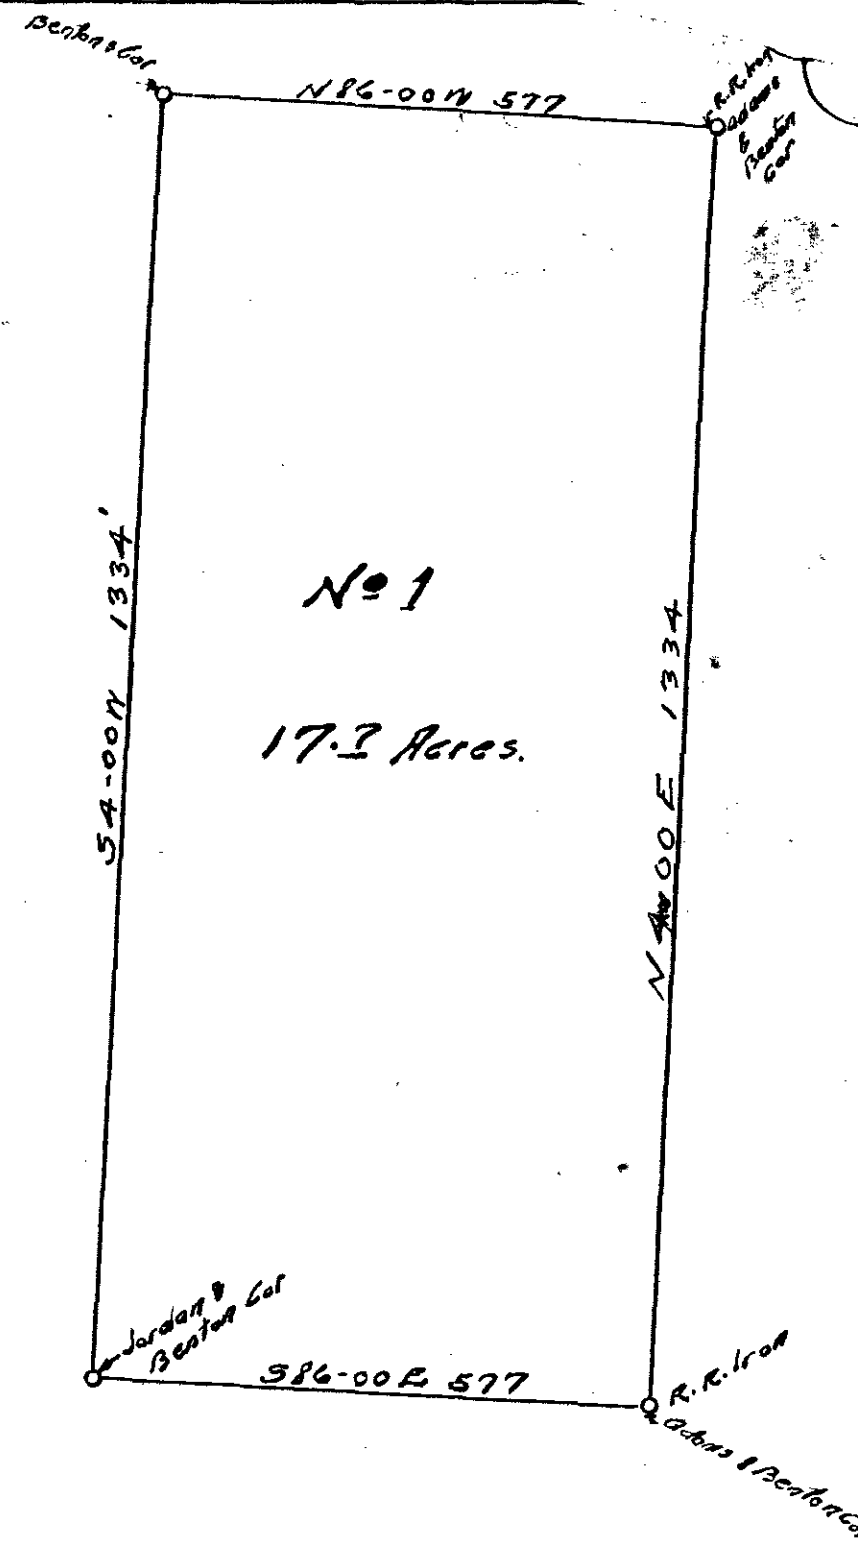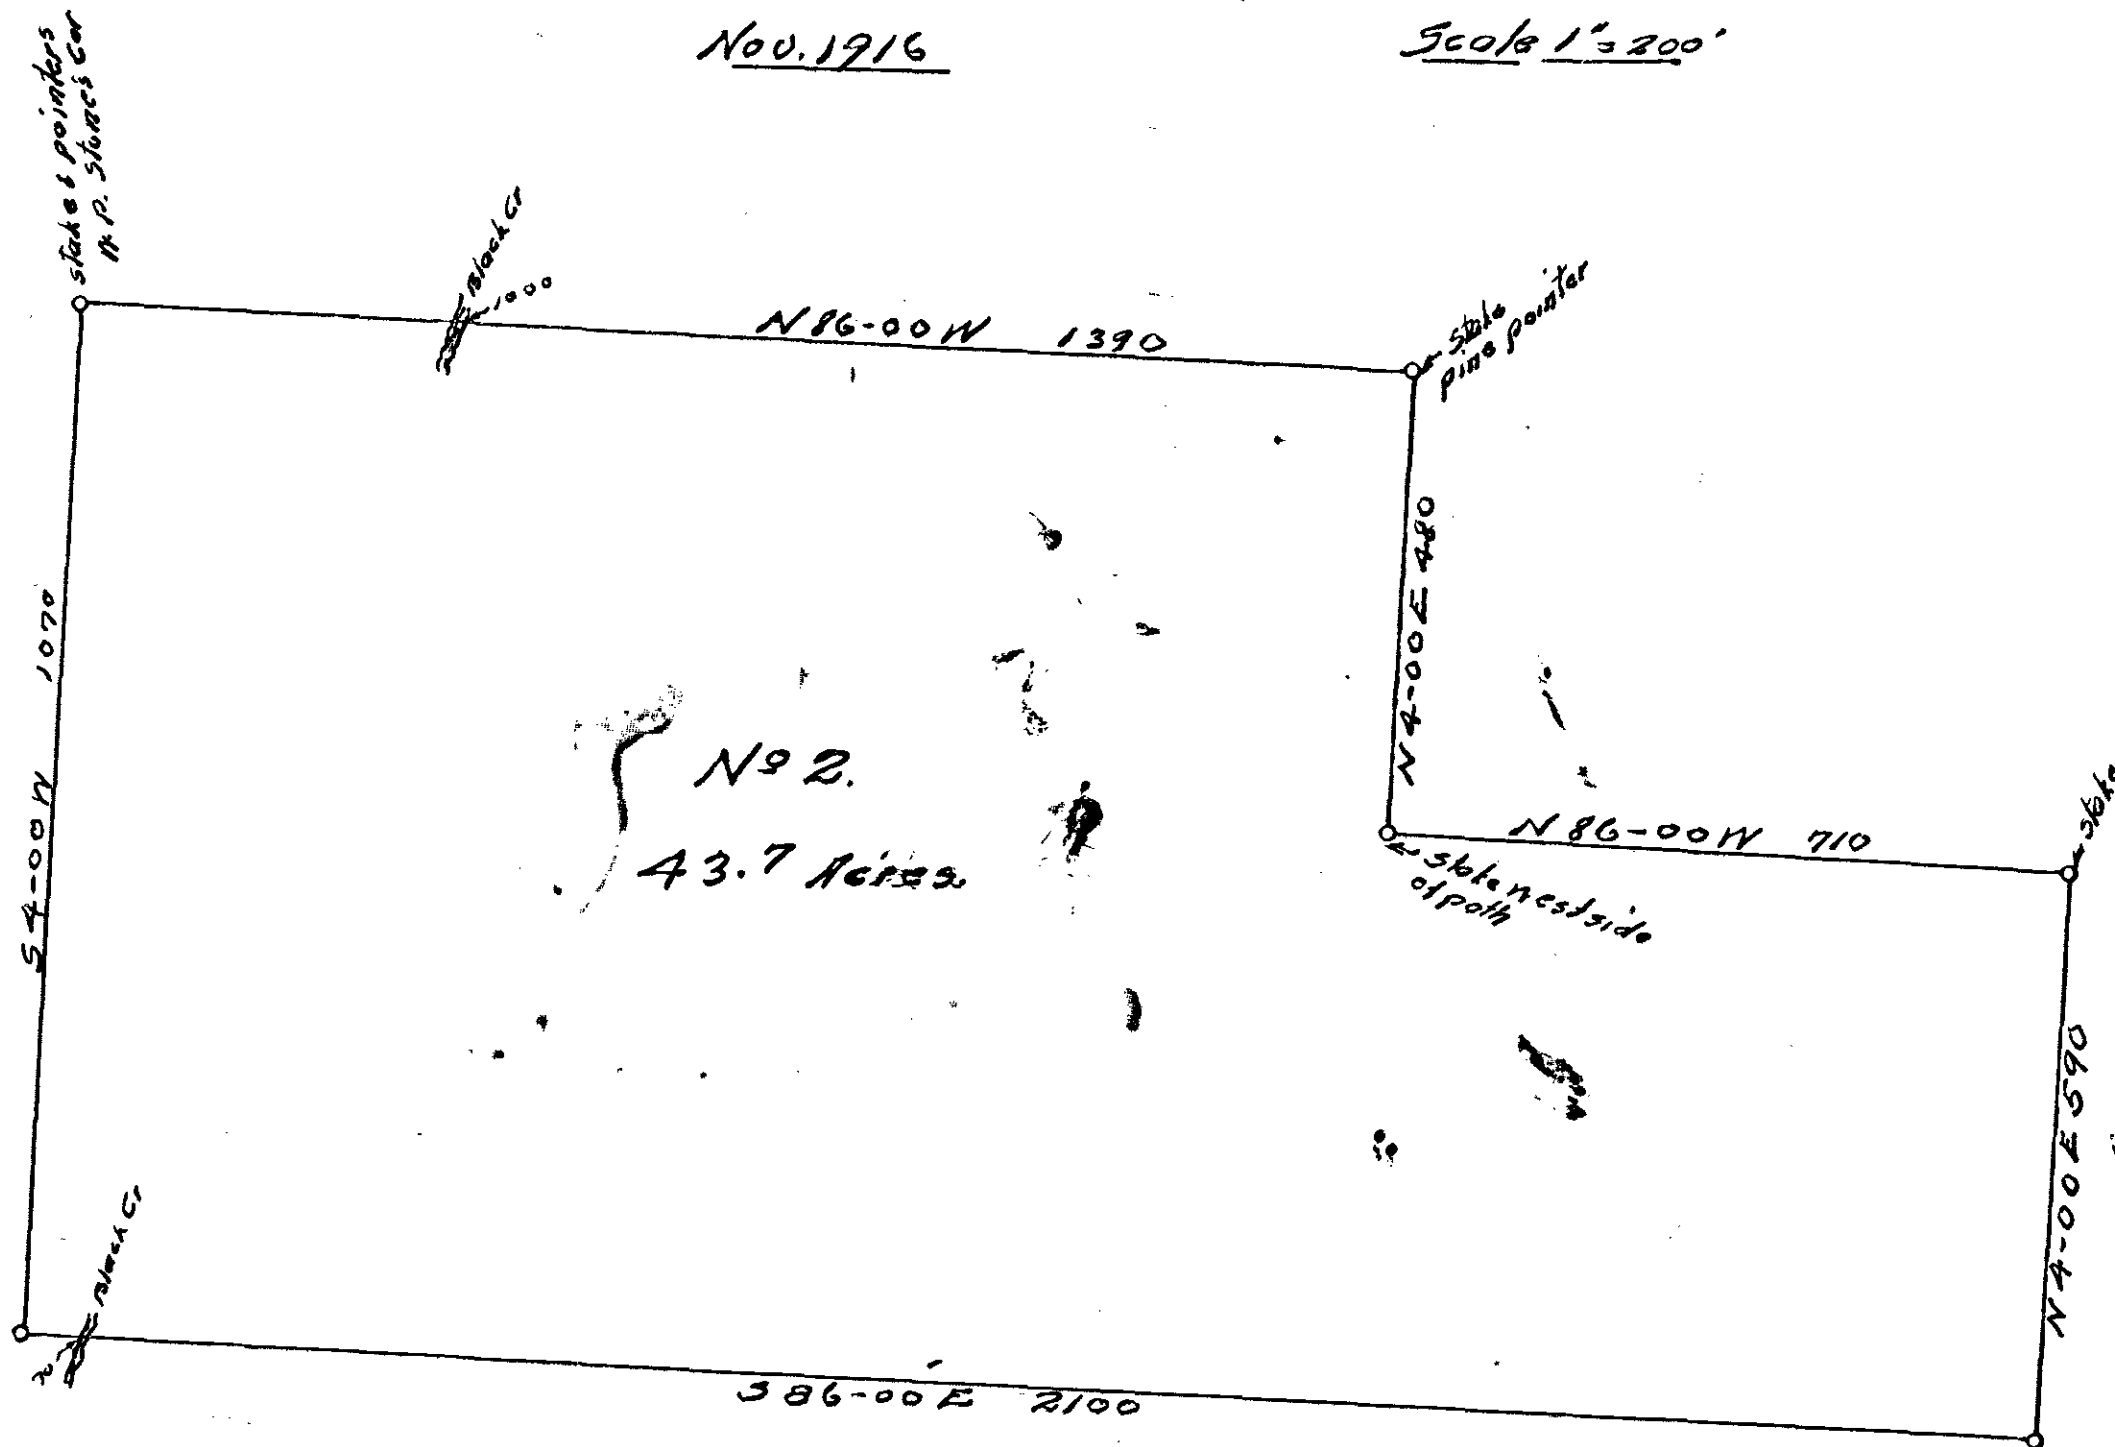

WHITAKER LAND.

MILL TRACK.


Area North of Creek = 21.0 Acres
 Area South of Creek = 1.0 acres
 Total Area = 22.0 "

Surveyed & Plotted

by
C. L. Mann

Scale 200' = 1"

Dec. 1916

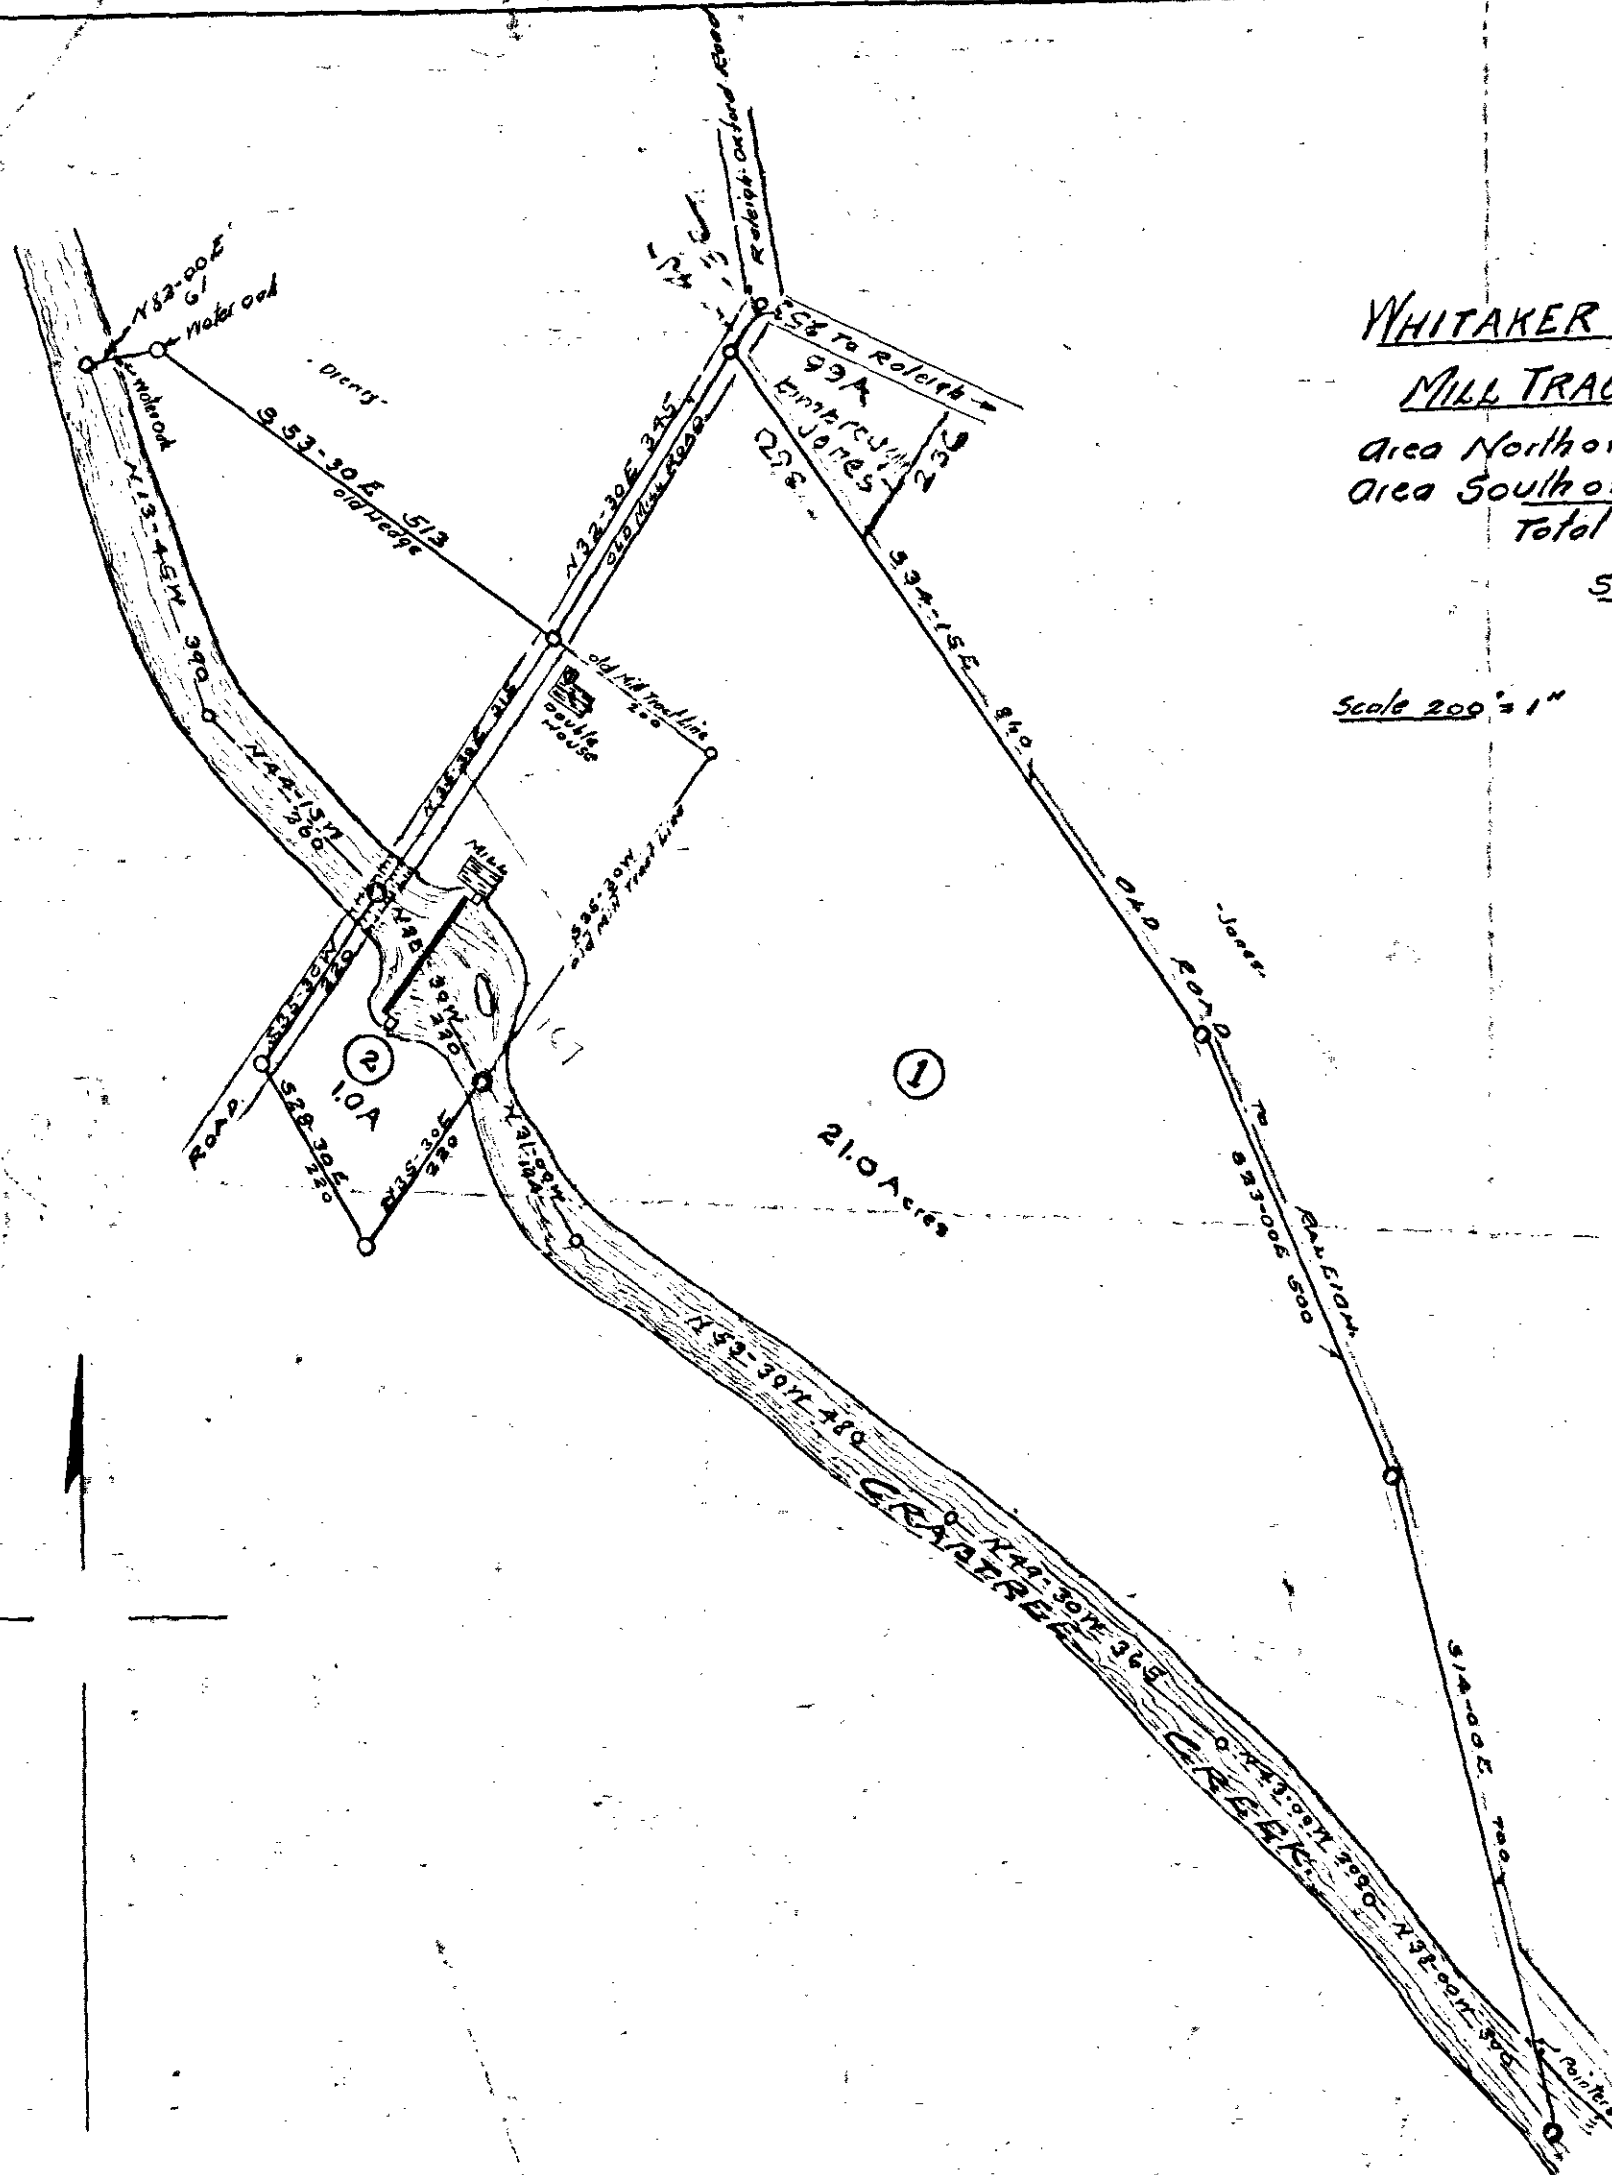

KNIGHTS OF PYTHIAS LAND

GLAYTON
N.C.

PART OF THURSTON LAND

Surveyed & Platted

by MANN & TUCKER

Raleigh N.C.

Scale 1" = 200'

Dec. 1916

TOTAL AREA = 246.3 Acres.

15.3 Acres


104.5 Acres

126.5 Acres

KNIGHTS OF PYTHIAS
TRAIL
begun from Tucker
Mar. 1913


HORNE LAND.

W. J. & E. J. Parker
Barbour Corner
Mar. 1913

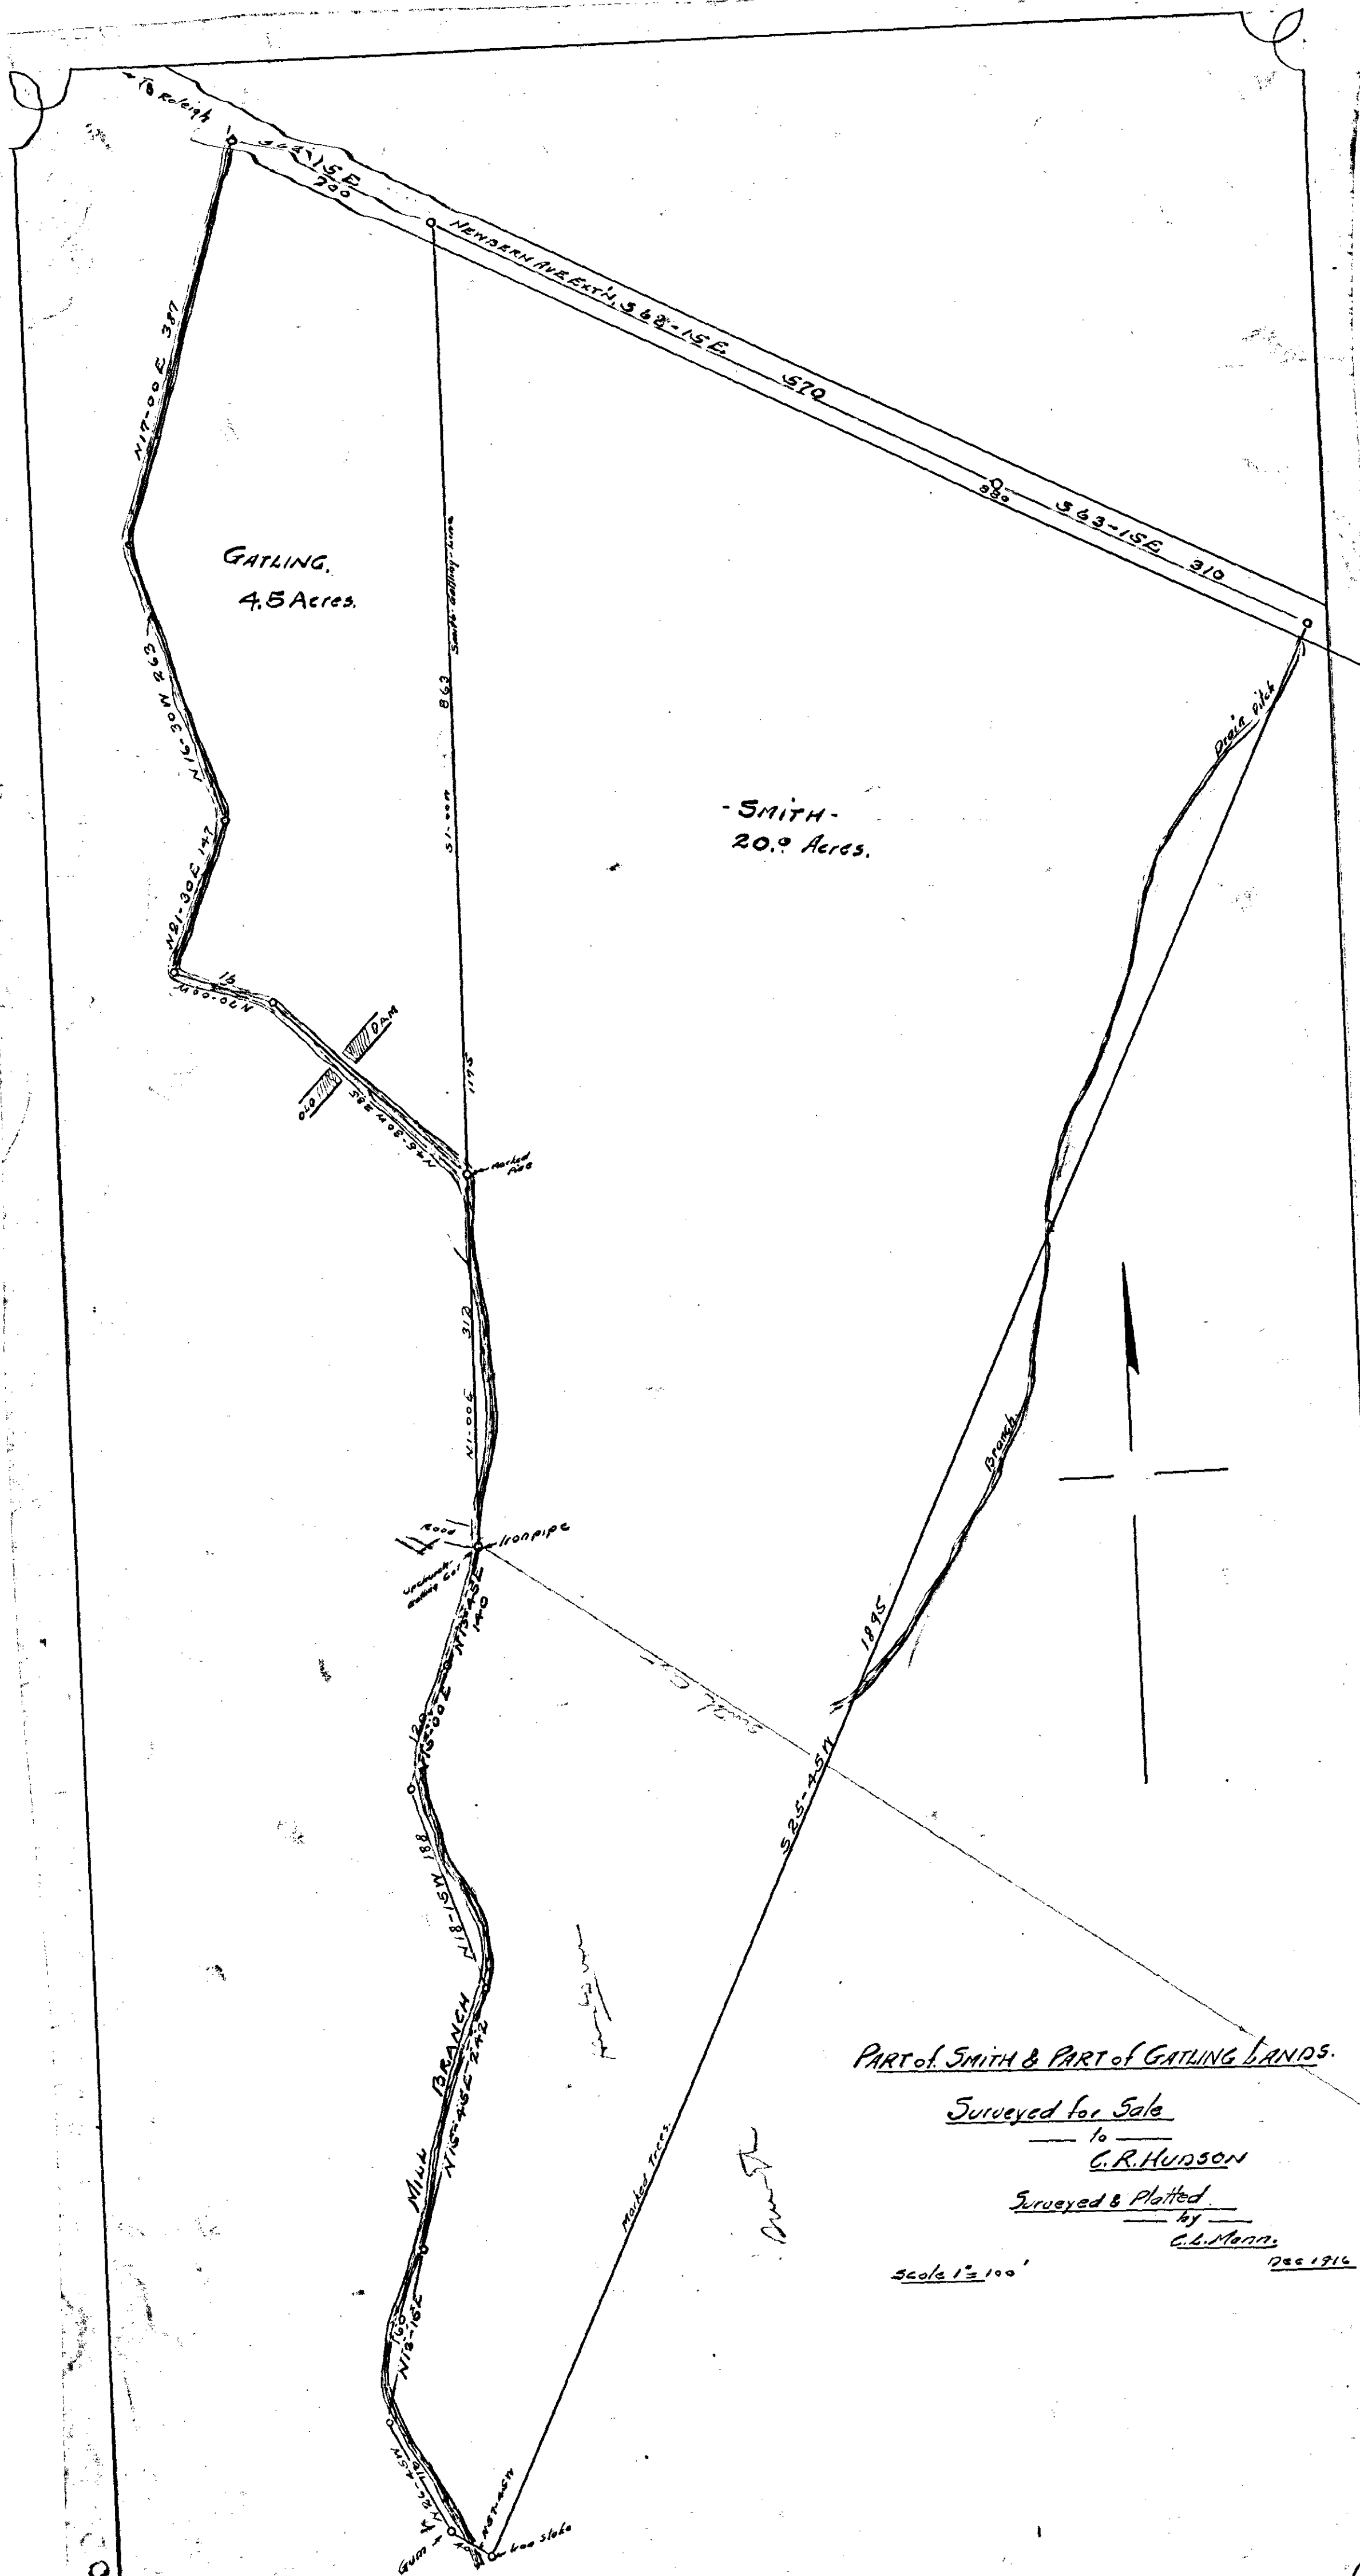

025

C2.6

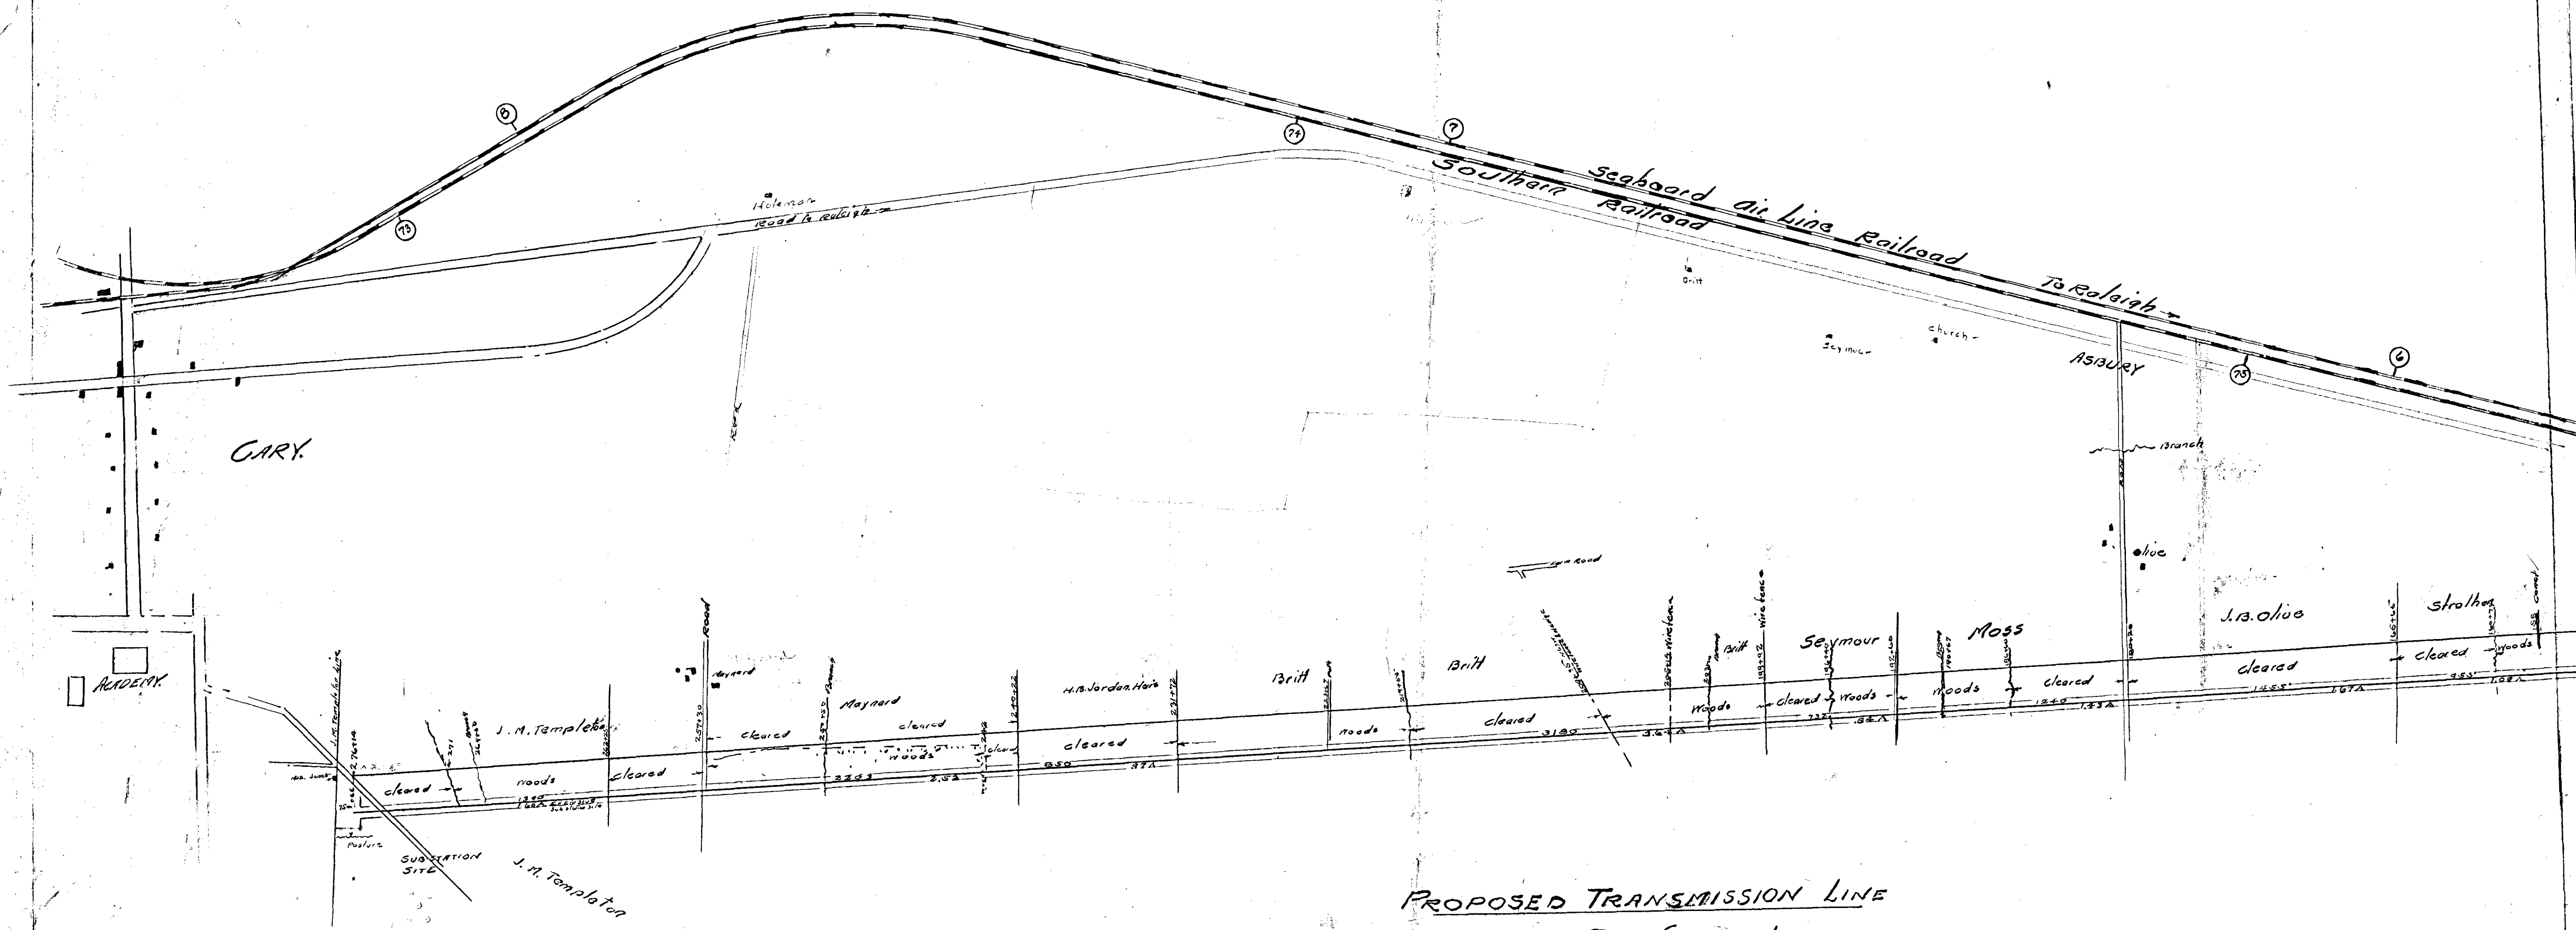

PROPOSED TRANSMISSION LINE
 METHOD SUB-STATION
 — TO —
 CARY

Surveyed by C. L. MANN

Scale 1" = 400'


Jan-Mch 1917

MRS. M.C. PENNY LOTS.

GARNER, N.E.

Surveyed & plotted
Scale 1" = 50' by MANN & TUCKER.
Feb. 1917

J.P. Johnson.

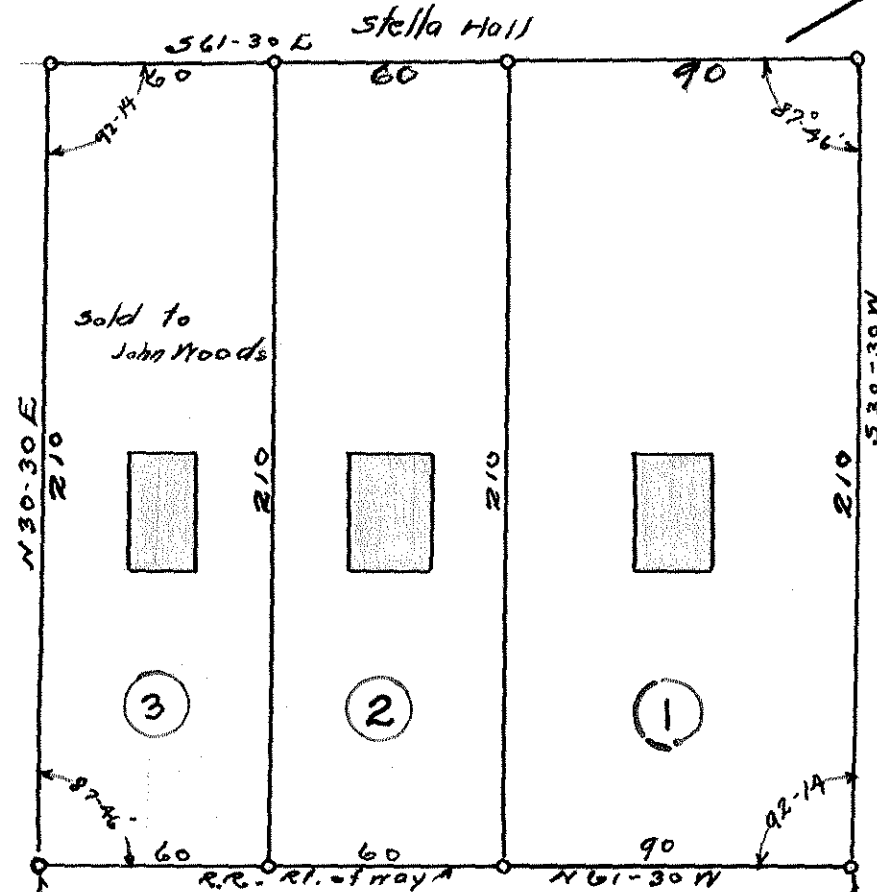


Henry Woods.

Public Road.

→ To Raleigh

Southern Railroad

To Goldsboro →

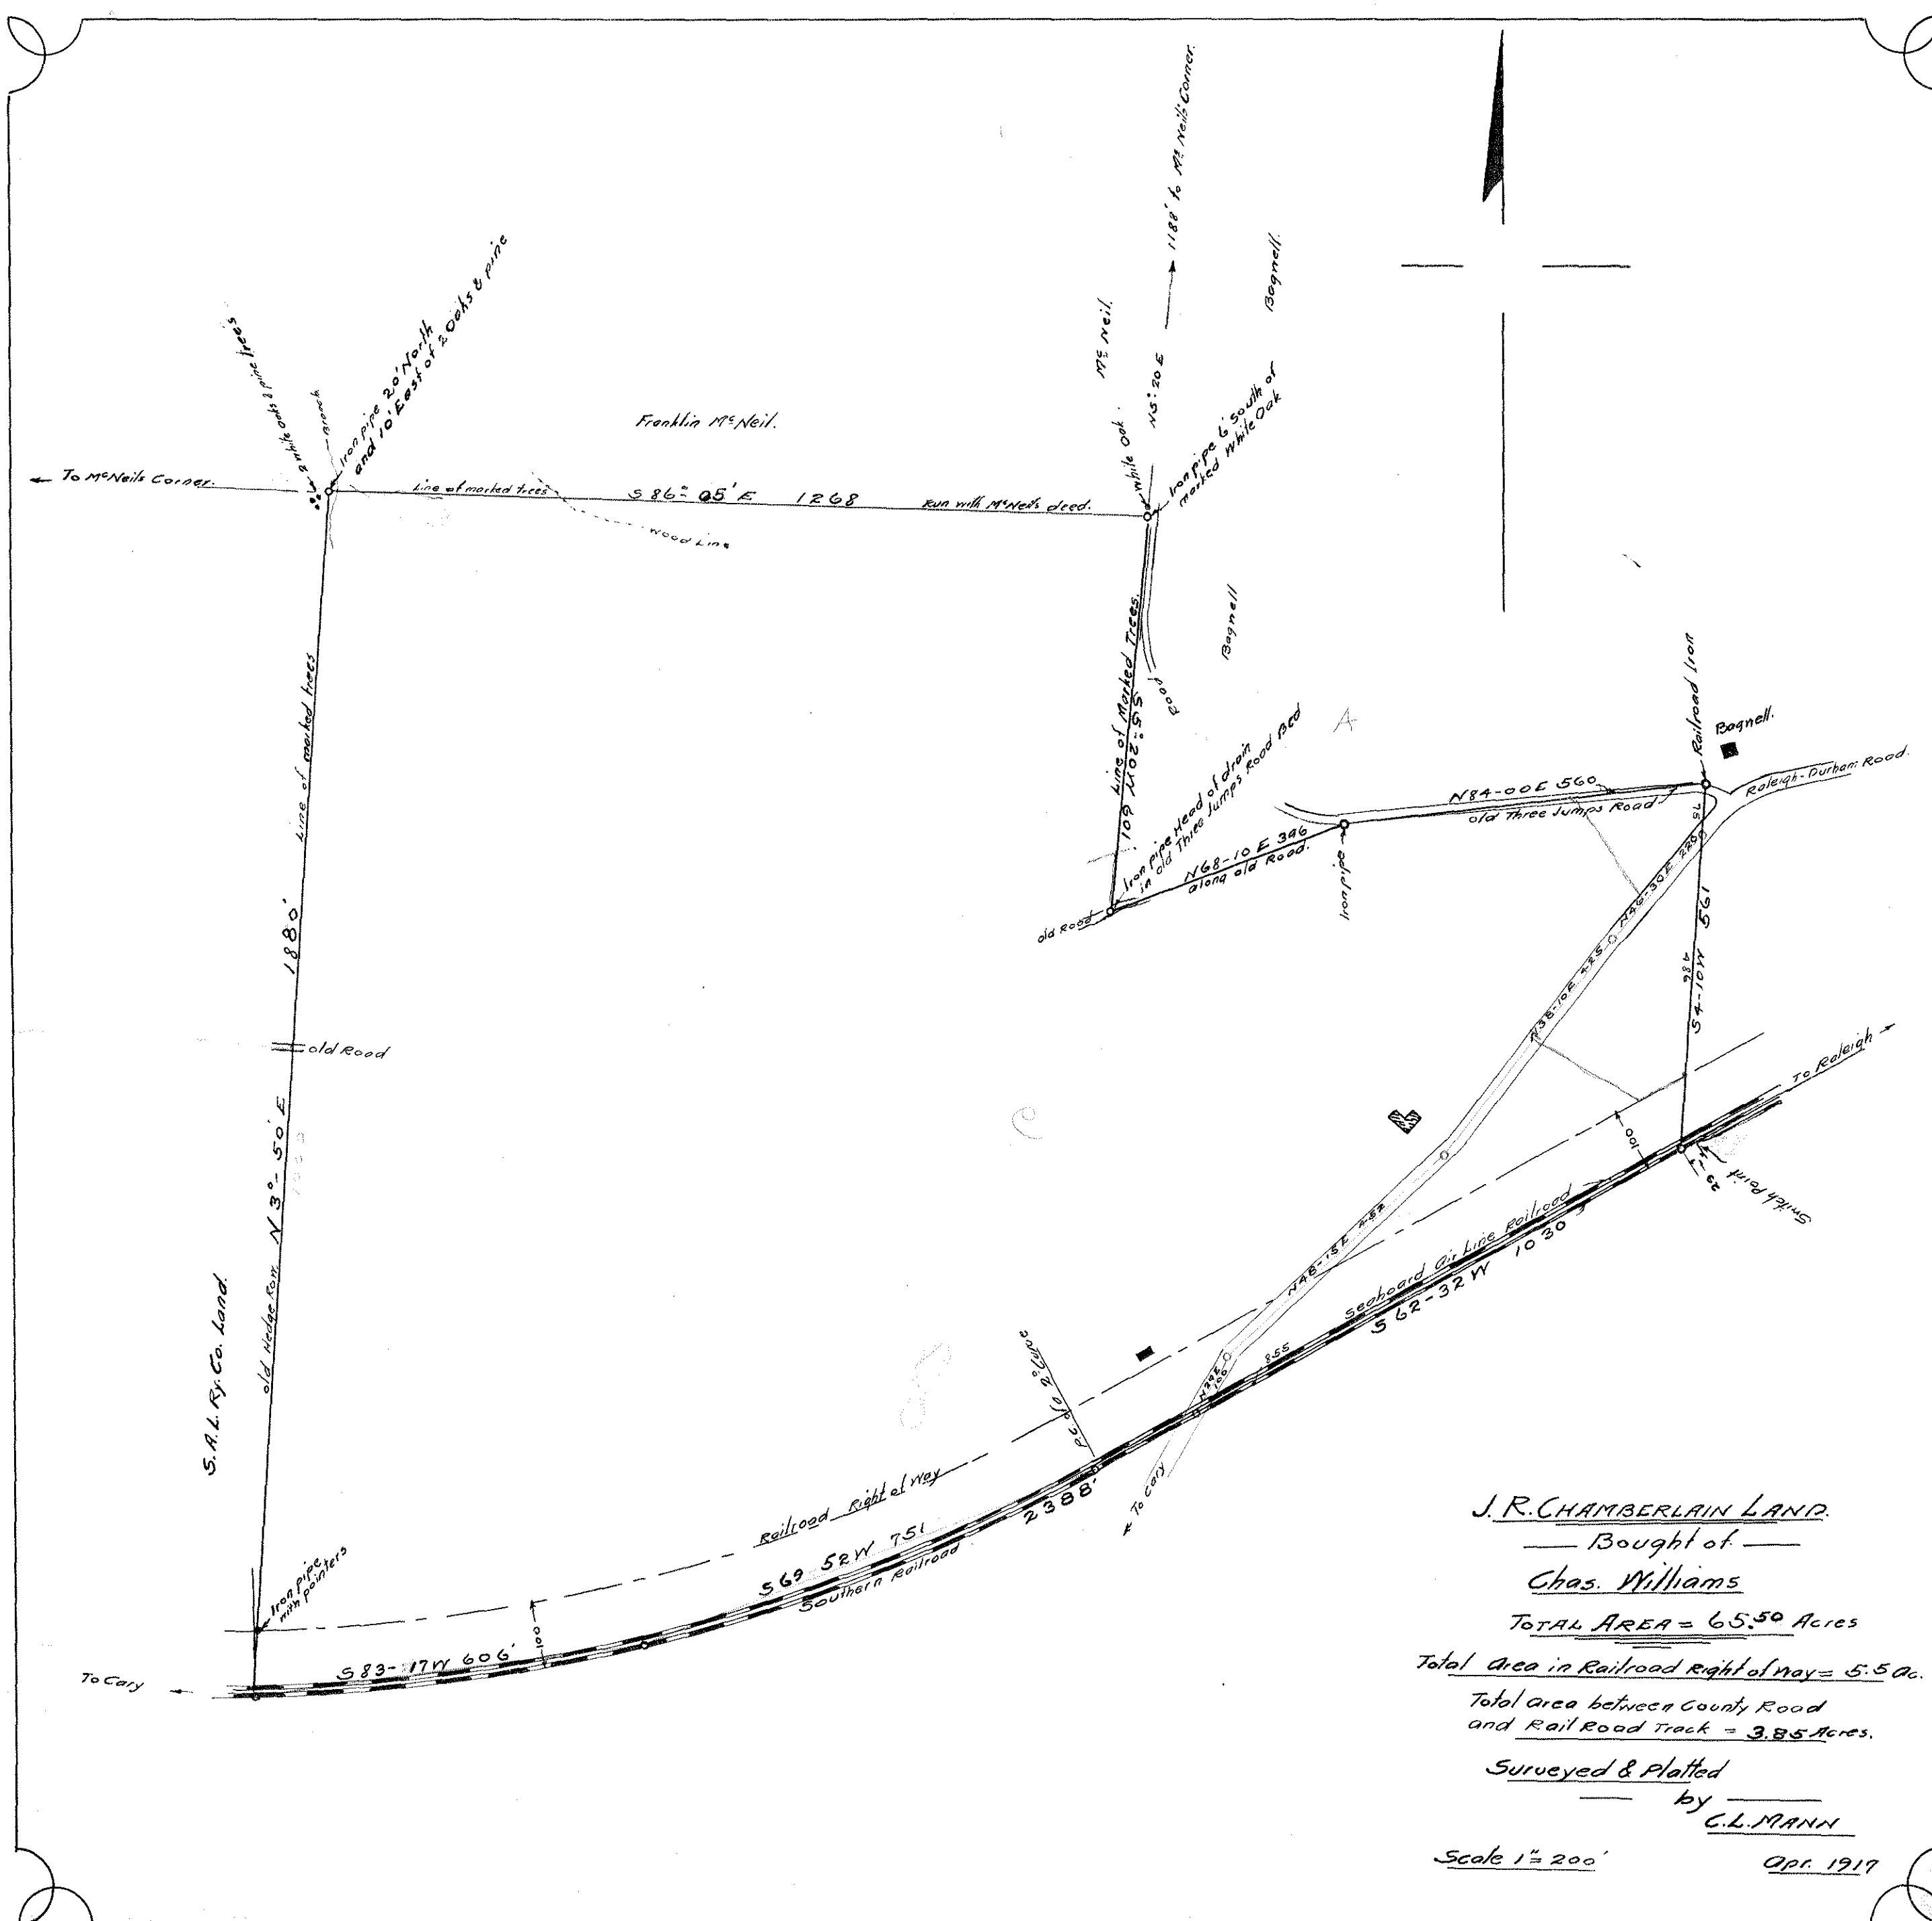

J.R. CHAMBERLAIN LAND.

Bought of
Chas. Williams

TOTAL AREA = 65.50 Acres

Total area in Railroad Right of Way = 5.50 ac.

Total area between County Road
and Rail Road Track = 3.85 Acres.

Surveyed & Platted
by
G.L. MANN

Scale 1" = 200'



Apr. 1917

Legend
 Primary Roads
 Secondary Roads
 Branches
 Houses
 Railroads

PART of WAKE Co.
 12 MI. SQUARE.
 Scale 2" = 1 MI.

Enlarged from Soil Survey Map.
 Apr. 1917
 G. L. Mason



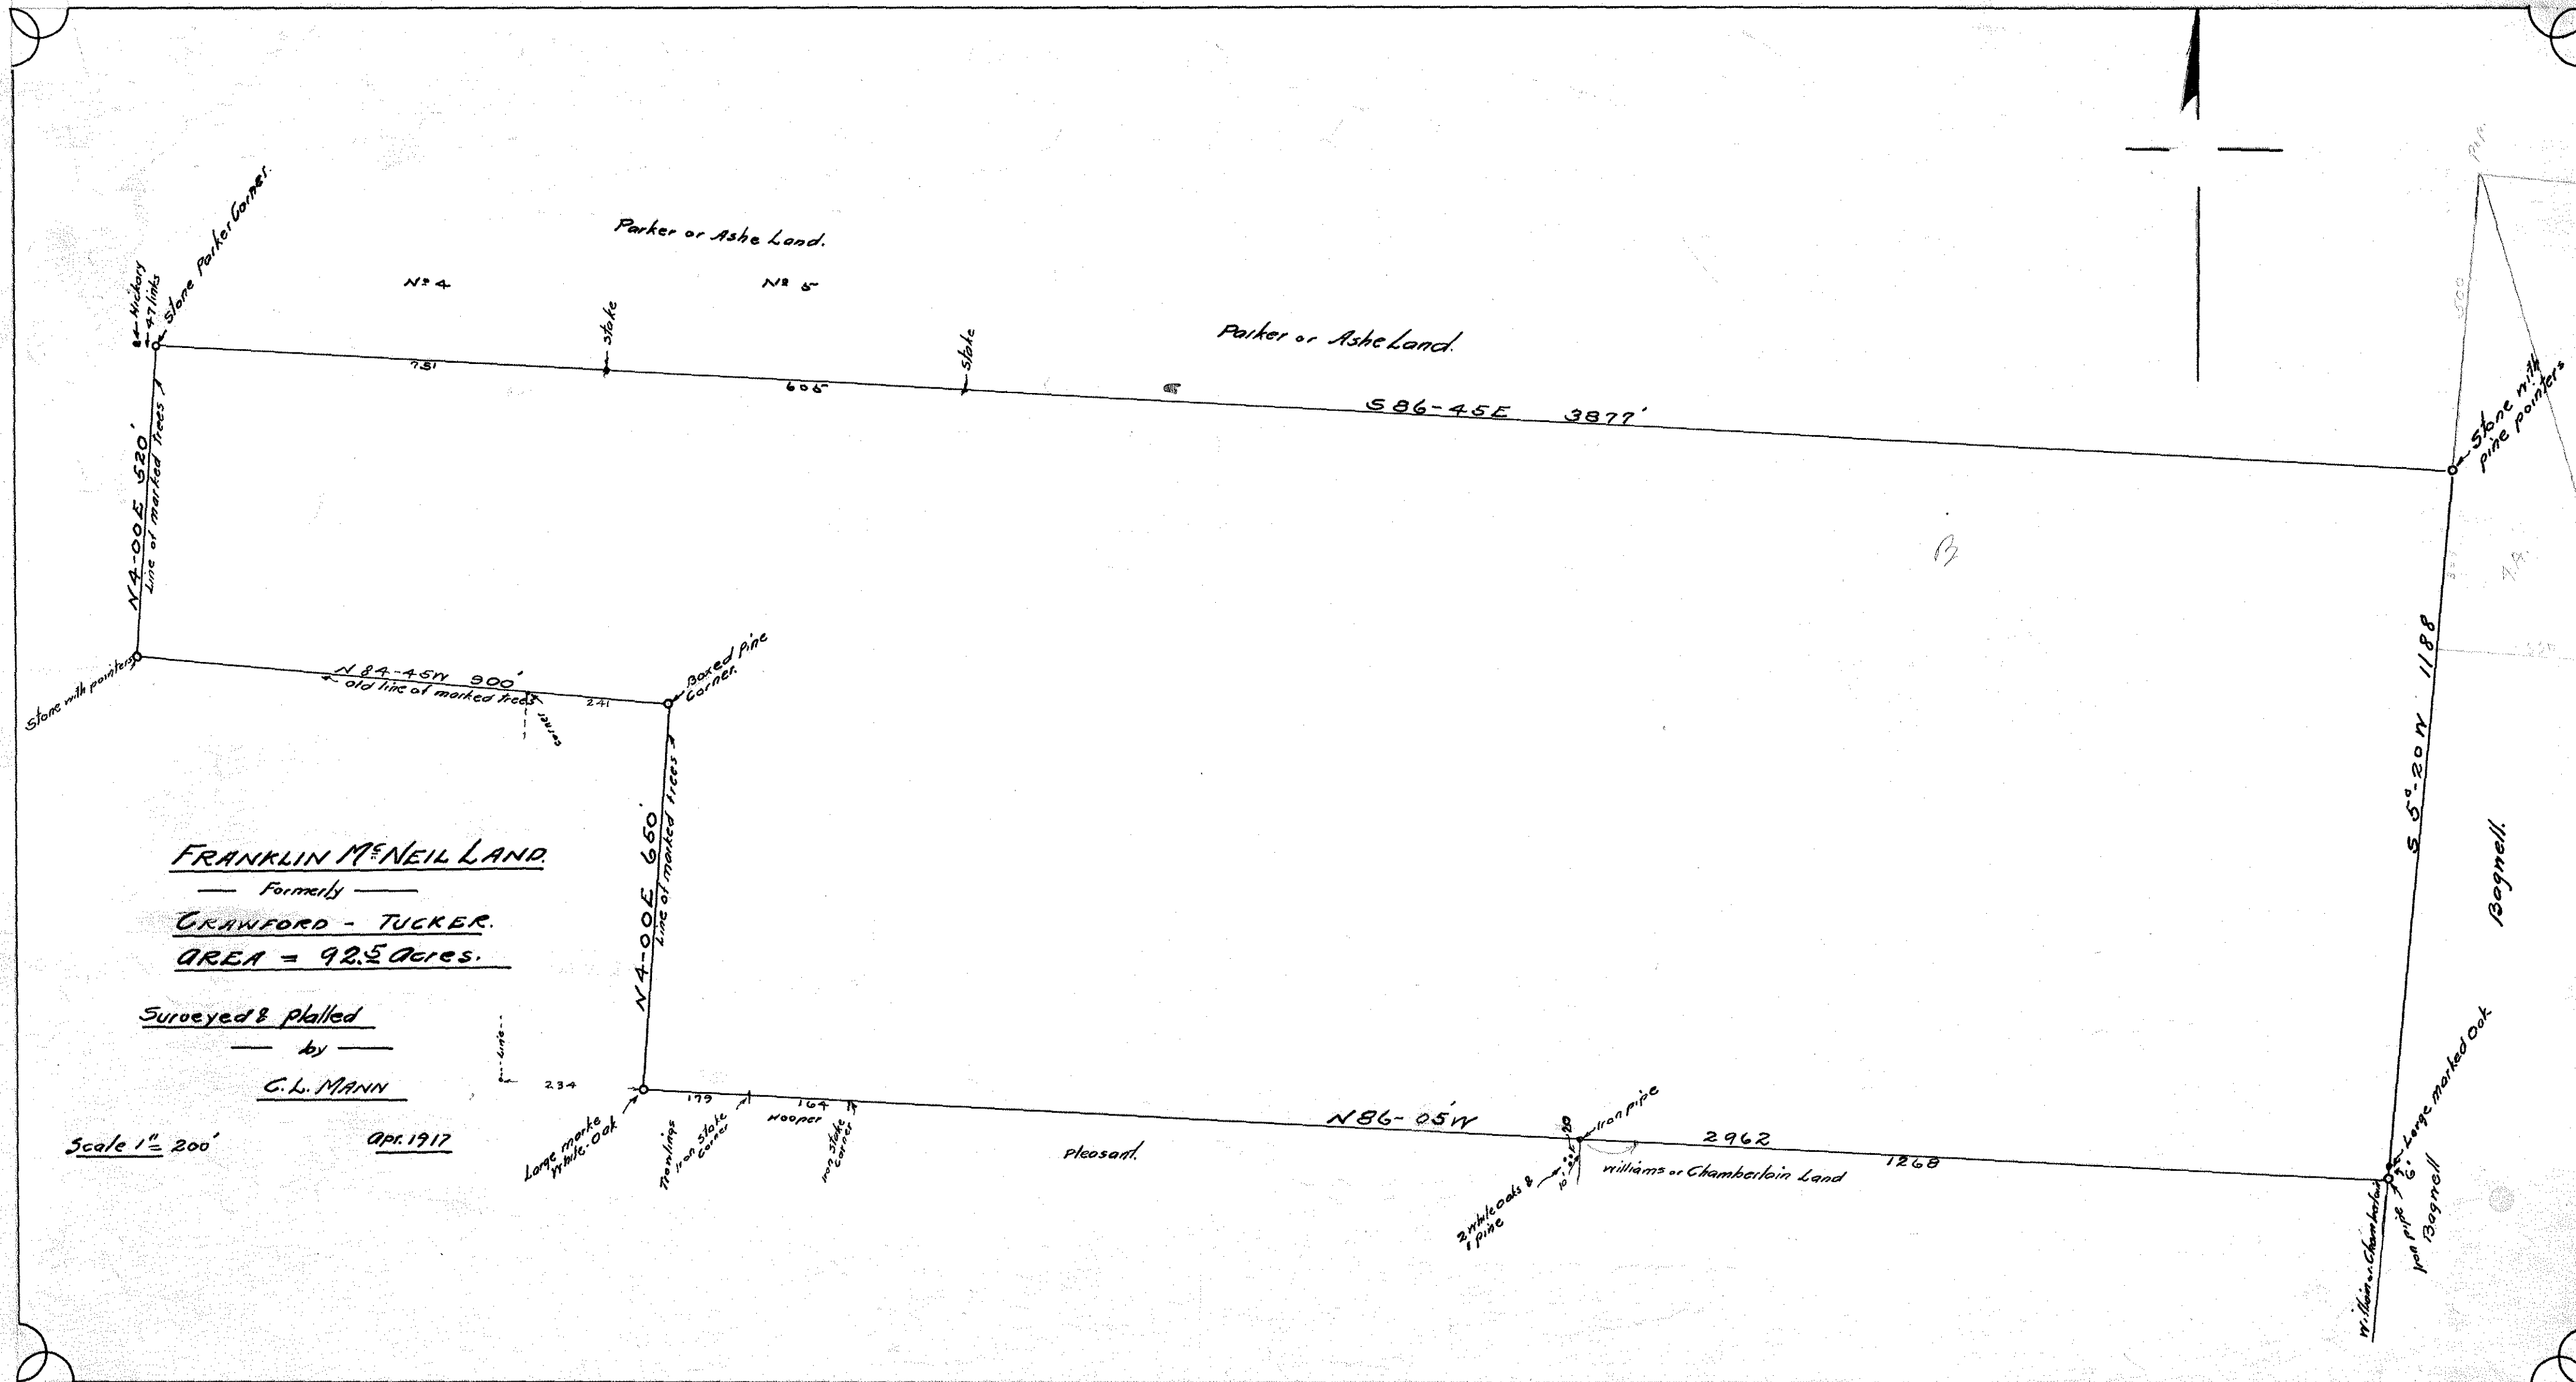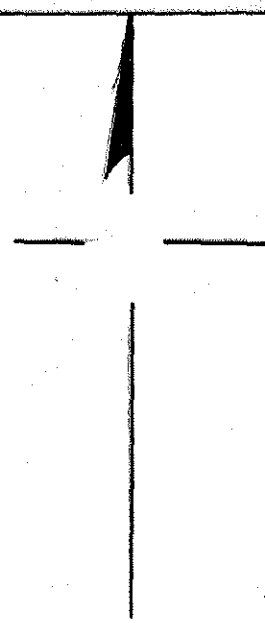

FRANKLIN McNEIL LAND
— Formerly —
CRANFORD - TUCKER.
AREA = 92.5 ACRES.

Surveyed & Platted
— by —
C. L. MANN

Scale 1" = 200' APR. 1917

PART
of
TITON DAMPIER LAND.

Surveyed for sale
to George Dickinson.

Survey plotted by Wm S. Tucker
Scale 1/2 inch = 1 mile
Apr. 1917

Dampier

S85-00E 467

Line
Stake 111000 8 pine
pointing

Dickinson.

ROAD.

590 Acres.

Stone
ironwood & black gum
pointing

N 85-00W 467

Teale.

Harris.

C2.12


MAP
of
BN. B. EV. WALTERS LAND.
ROCK QUARRY ROAD.

Showing
 Branches, cultivated,
 cleared, woods and
 meadow lands.
 Surveyed, calculated & plotted
 by G.L. Mann.

NOTE.
 Exterior lines survey
 and areas of tracts
 taken from deeds.
 Recorded in Bk 268, pg 128
 and Bk 235 pg 127
 Register of Deeds Office
 Wake Co., N.C.

Scale 1" = 200'

Sept 1917.

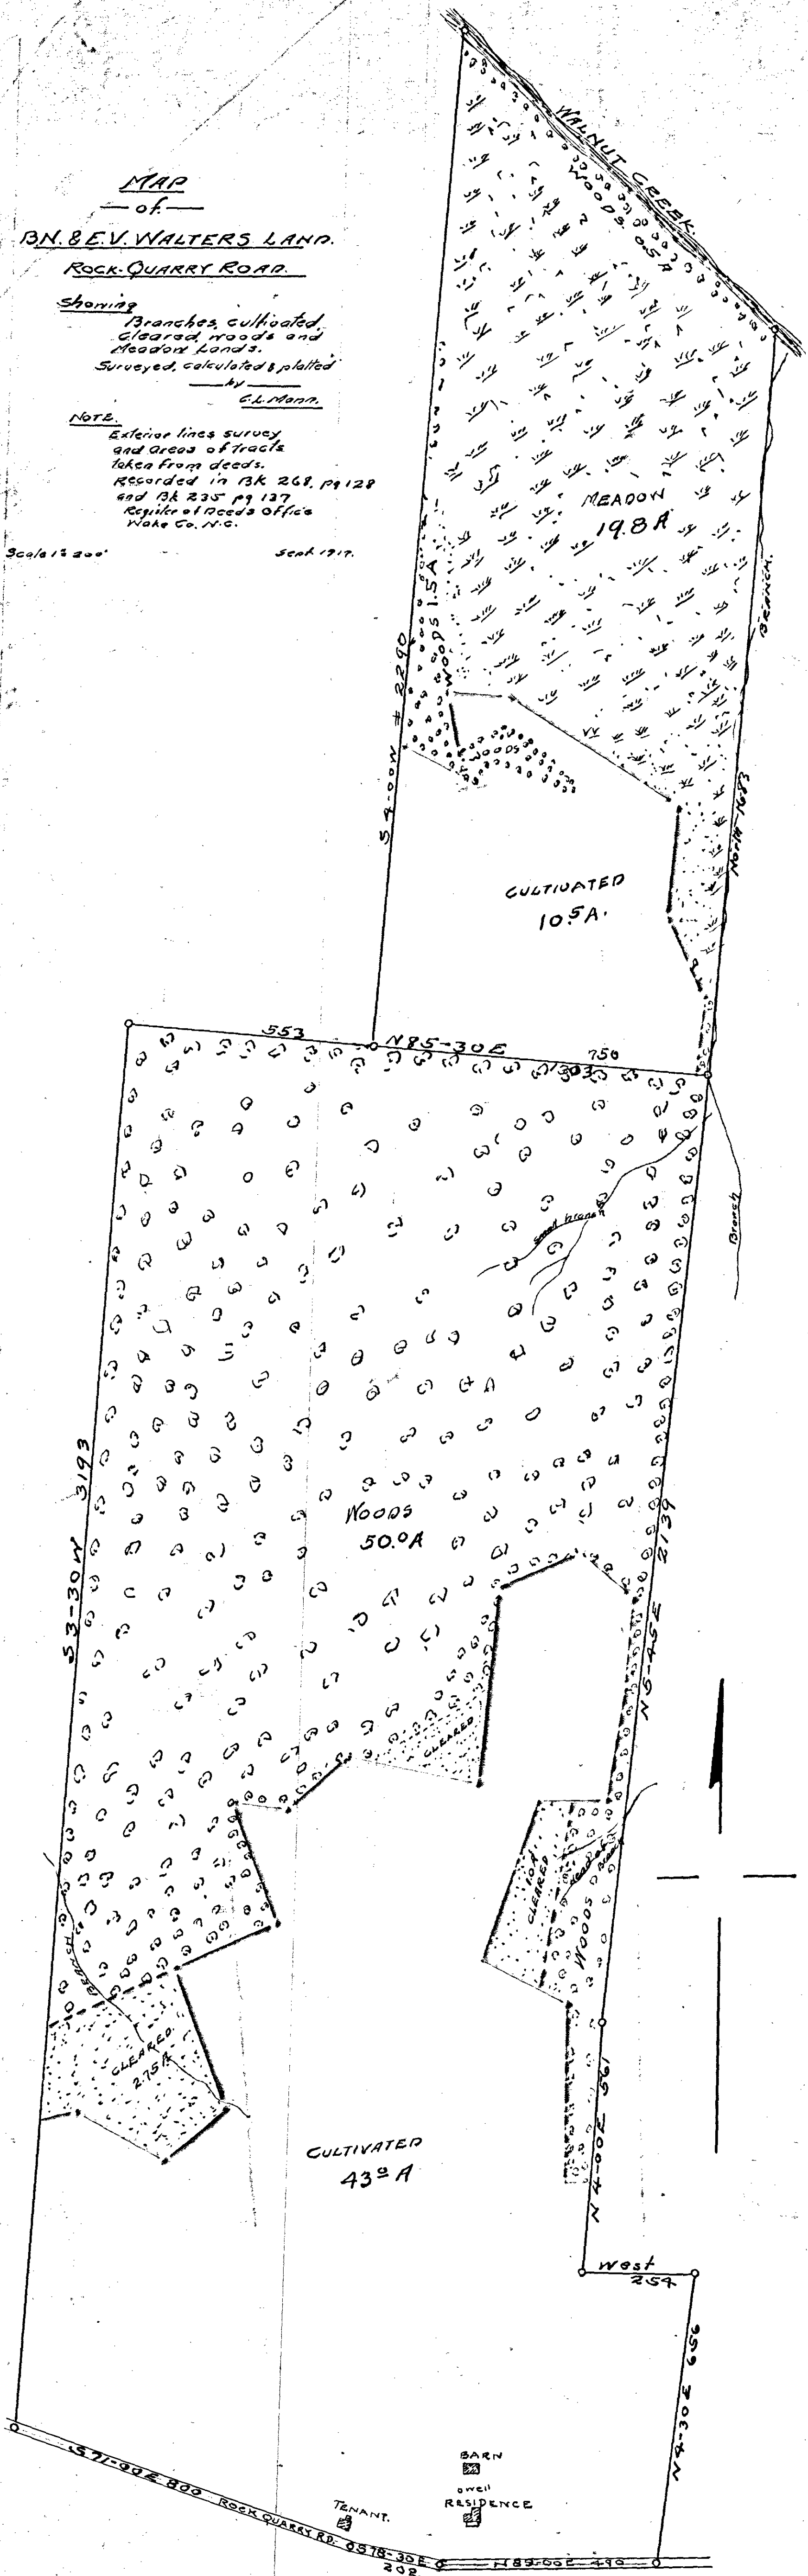

LOT # 47

LOT # 16

SEXTON STREET.

Sexton Line

WARE HOUSE

MONCURE PLACE.

S 87-30 E 275

SEXTON LAND
ENNIS LOT.
VARINA N.C.

Surveyed & Plotted

by

C. L. MANN.

Scale 1" = 20'

Oct-1917

N 2-30 E 140

125

1

123.1

2

121.2

3

119.3

4

117.4

5

115.5

6

113.6

7

111.7

8

109.8

9

108.97

10

84

11

63

12

S 49-51 E 146

THOMPSON.

73.8

FAYETTEVILLE STREET.

To Railroad Station →

S 88-13 W 351

Sexton Land Property Line



CHURCH LAND

CHURCH CEMETERY

MAP
of
CEMETERY LOTS.

VARINA N.C.
SEXTON ADDITION
Surveyed & Platted

by
G.L. MANN
Raleigh N.C.
Oct. 1917.

Scale 1" = 30'

NOTE
All Lots 10ft x 20ft.

Church Property Line

CEMETERY DRIVE

15		16	45		46	75		76	105		106	135		136	165		166	195		196
14		17	44		47	74		77	104		107	134		137	164		167	194		197
13		18	43		48	73		78	103		108	133		138	163		168	193		198
12		19	42		49	72		79	102		109	132		139	162		169	192		199
11		20	41		50	71		80	101		110	131		140	161		170	191		200
10		21	40		51	70		81	100		111	130		141	160		171	190		201
9		22	39		52	69		82	99		112	129		142	159		172	189		202
8		23	38		53	68		83	98		113	128		143	158		173	188		203
7		24	37		54	67		84	97		114	127		144	157		174	187		204
6		25	36		55	66		85	96		115	126		145	156		175	186		205
5		26	35		56	65		86	95		116	125		146	155		176	185		206
4		27	34		57	64		87	94		117	124		147	154		177	184		207
3		28	33		58	63		88	93		118	123		148	153		178	183		208
2		29	32		59	62		89	92		119	122		149	152		179	182		209
1		30	31		60	61		90	91		120	121		150	151		180	181		210

10' WALK A

5' WALK B

5' WALK C

5' WALK D

5' WALK E

5' WALK F

OAK DRIVE

POPLAR DRIVE

MAPLE DRIVE

PITTSBORO STREET

To Holly Springs

DRIVE


PARK

DRIVE


DURHAM STREET
To Station

WAKE CHAPEL STREET

-120-		50	50
-121-		50	50
-122-		50	50
-123-		50	50
-124-		50	50
-152-		50	50
-151-		50	50

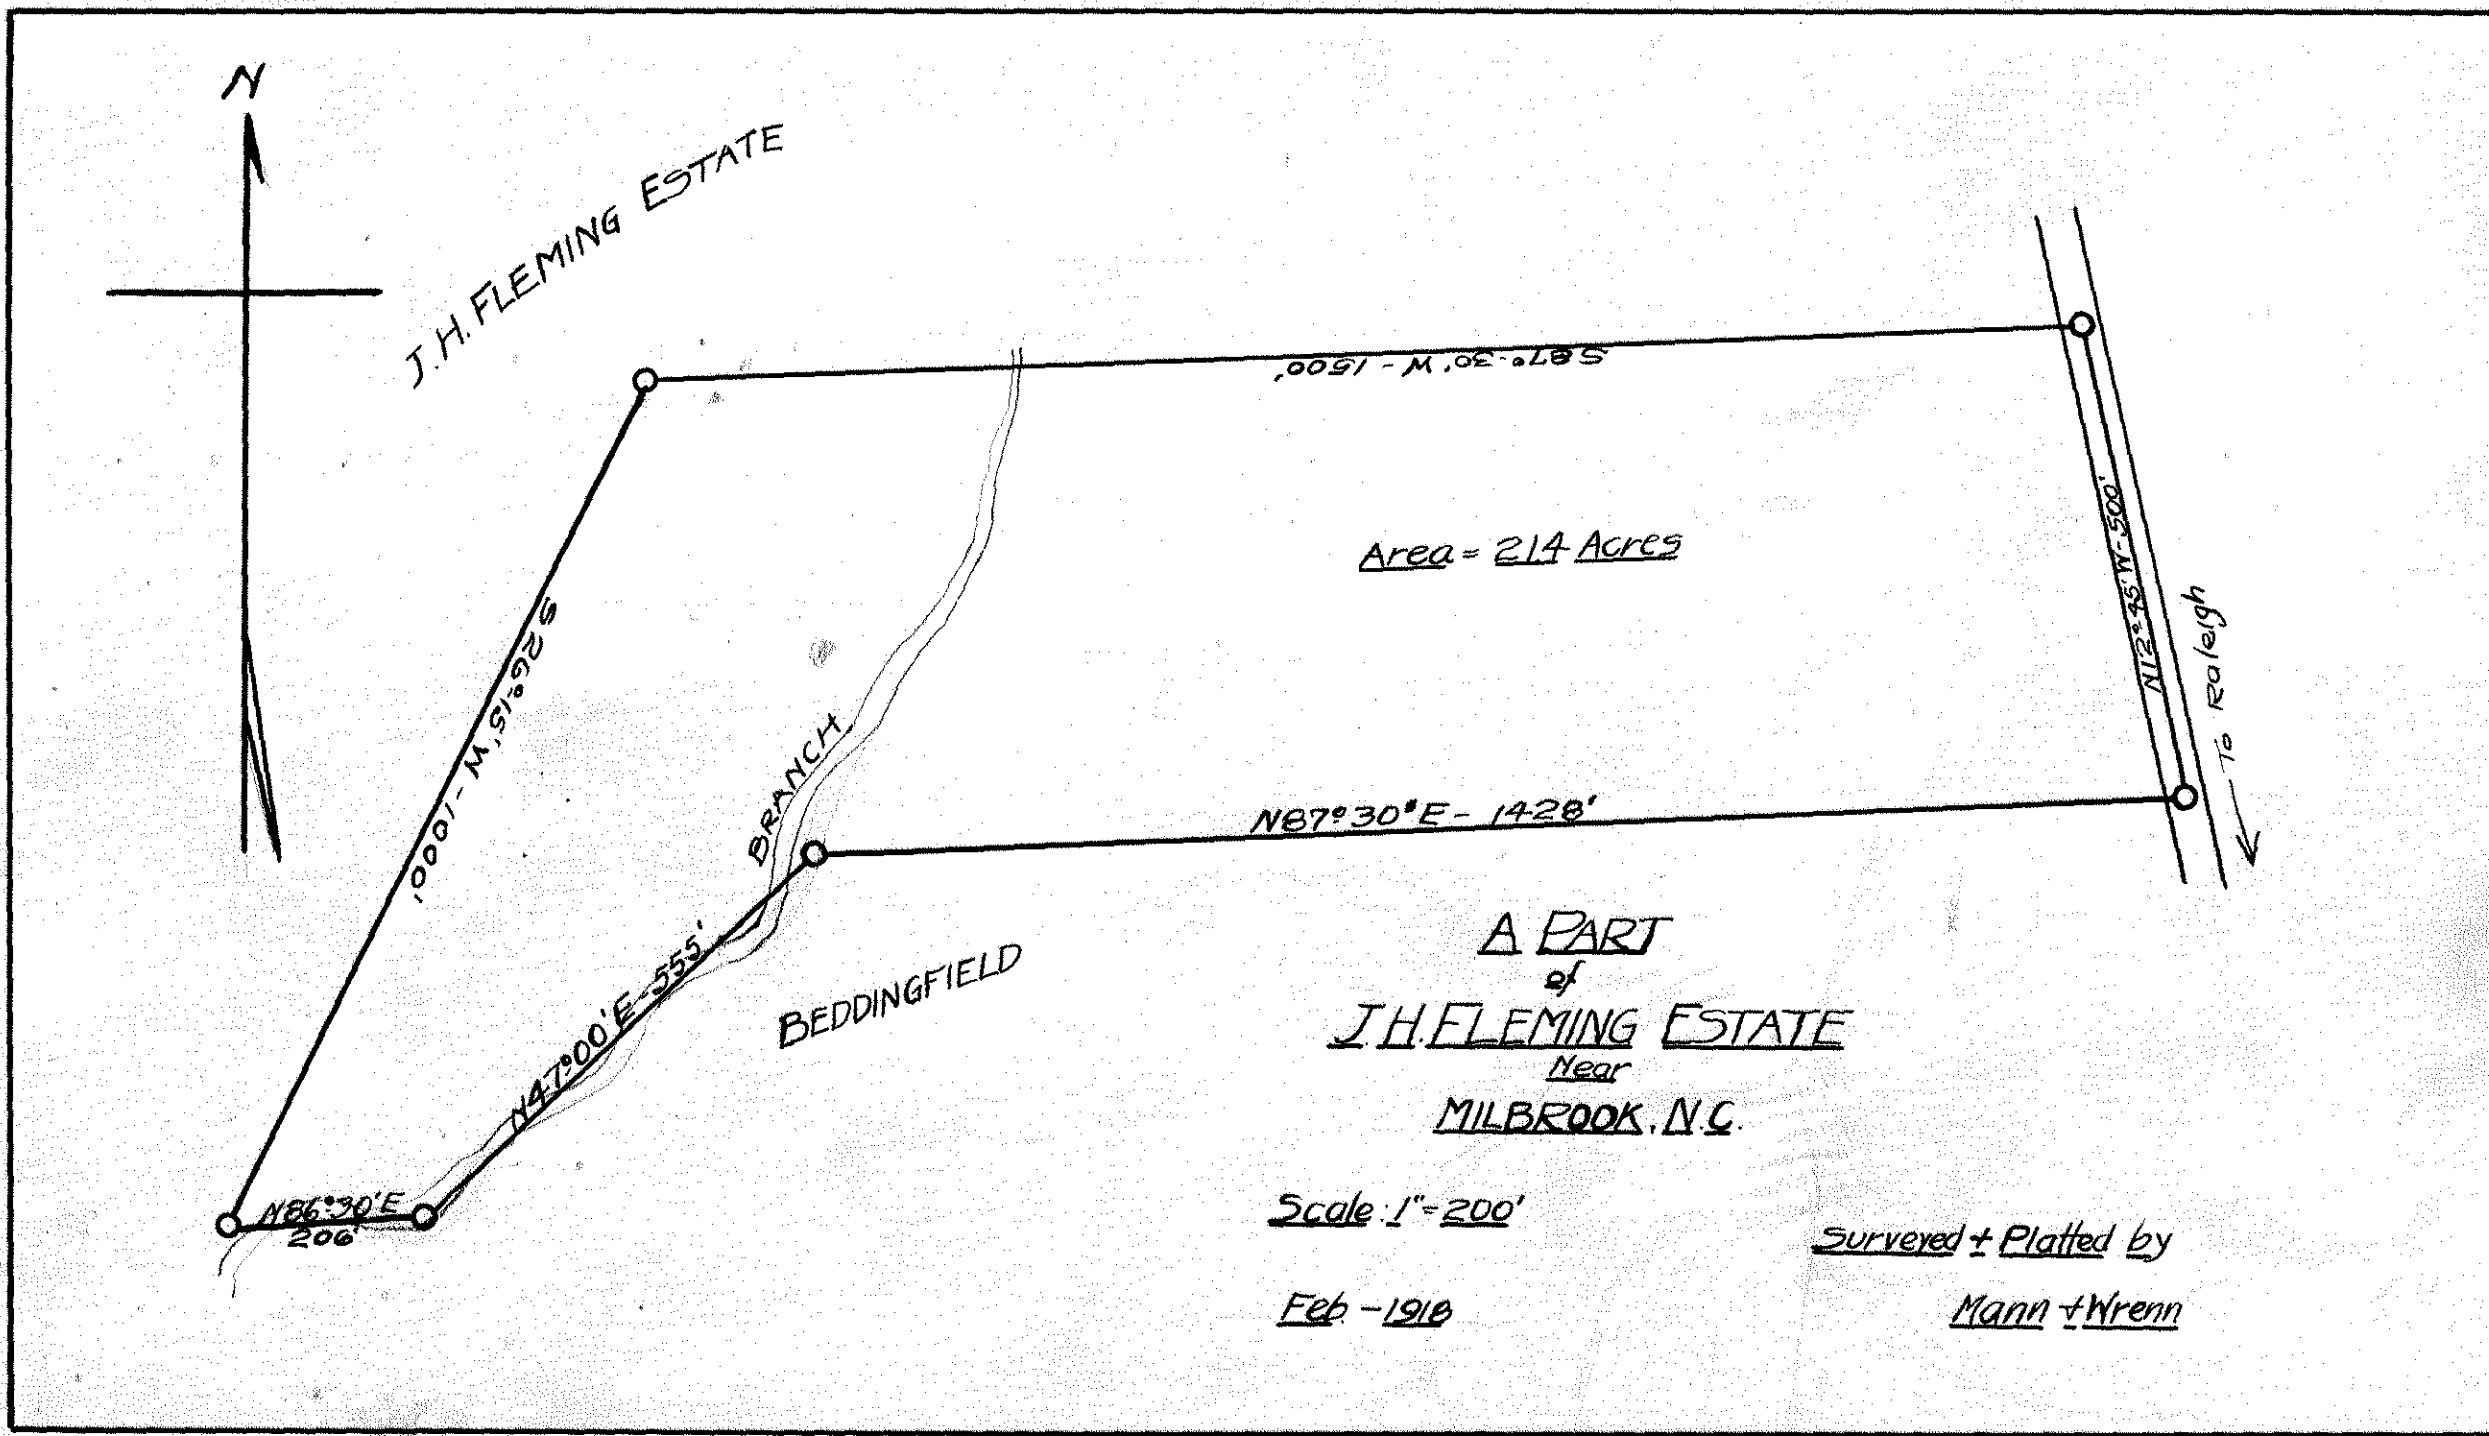

C2.19

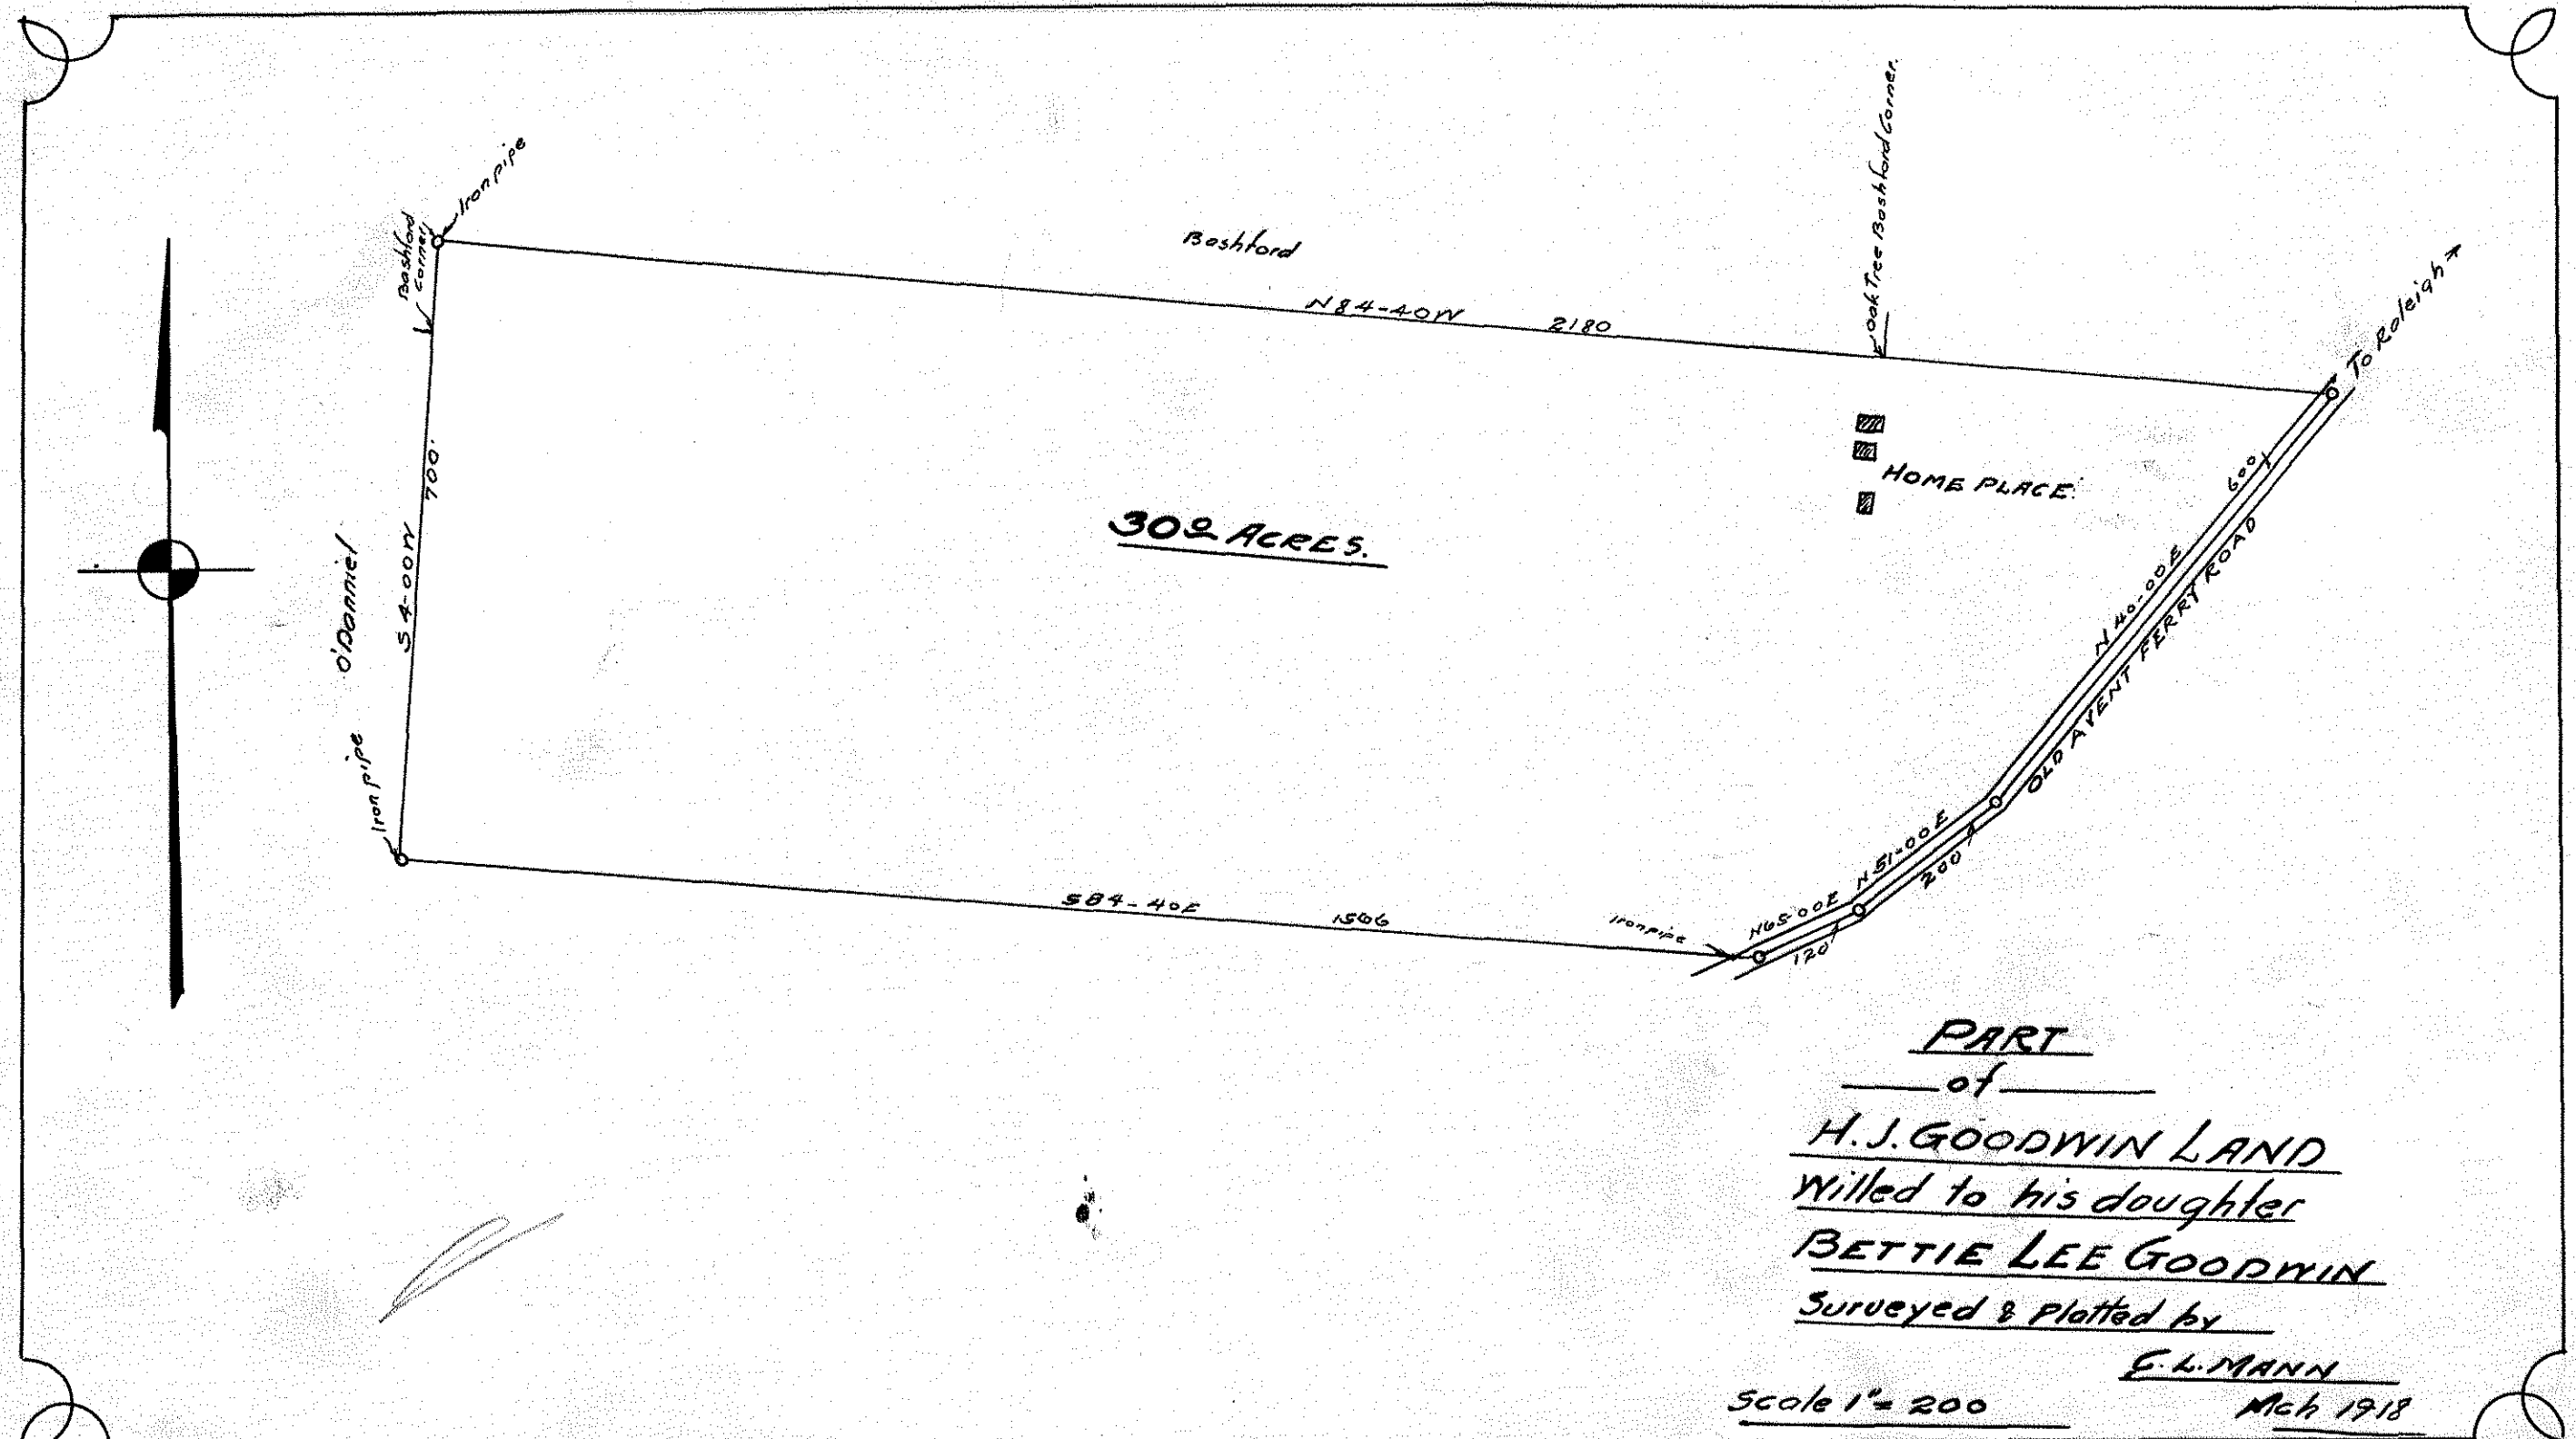



PART
of
H. J. GOODWIN LAND
Willed to his daughter
BETTIE LEE GOODWIN
Surveyed & Plotted by


E. L. MANN
Mch 1918

Scale 1" = 200


C2.20

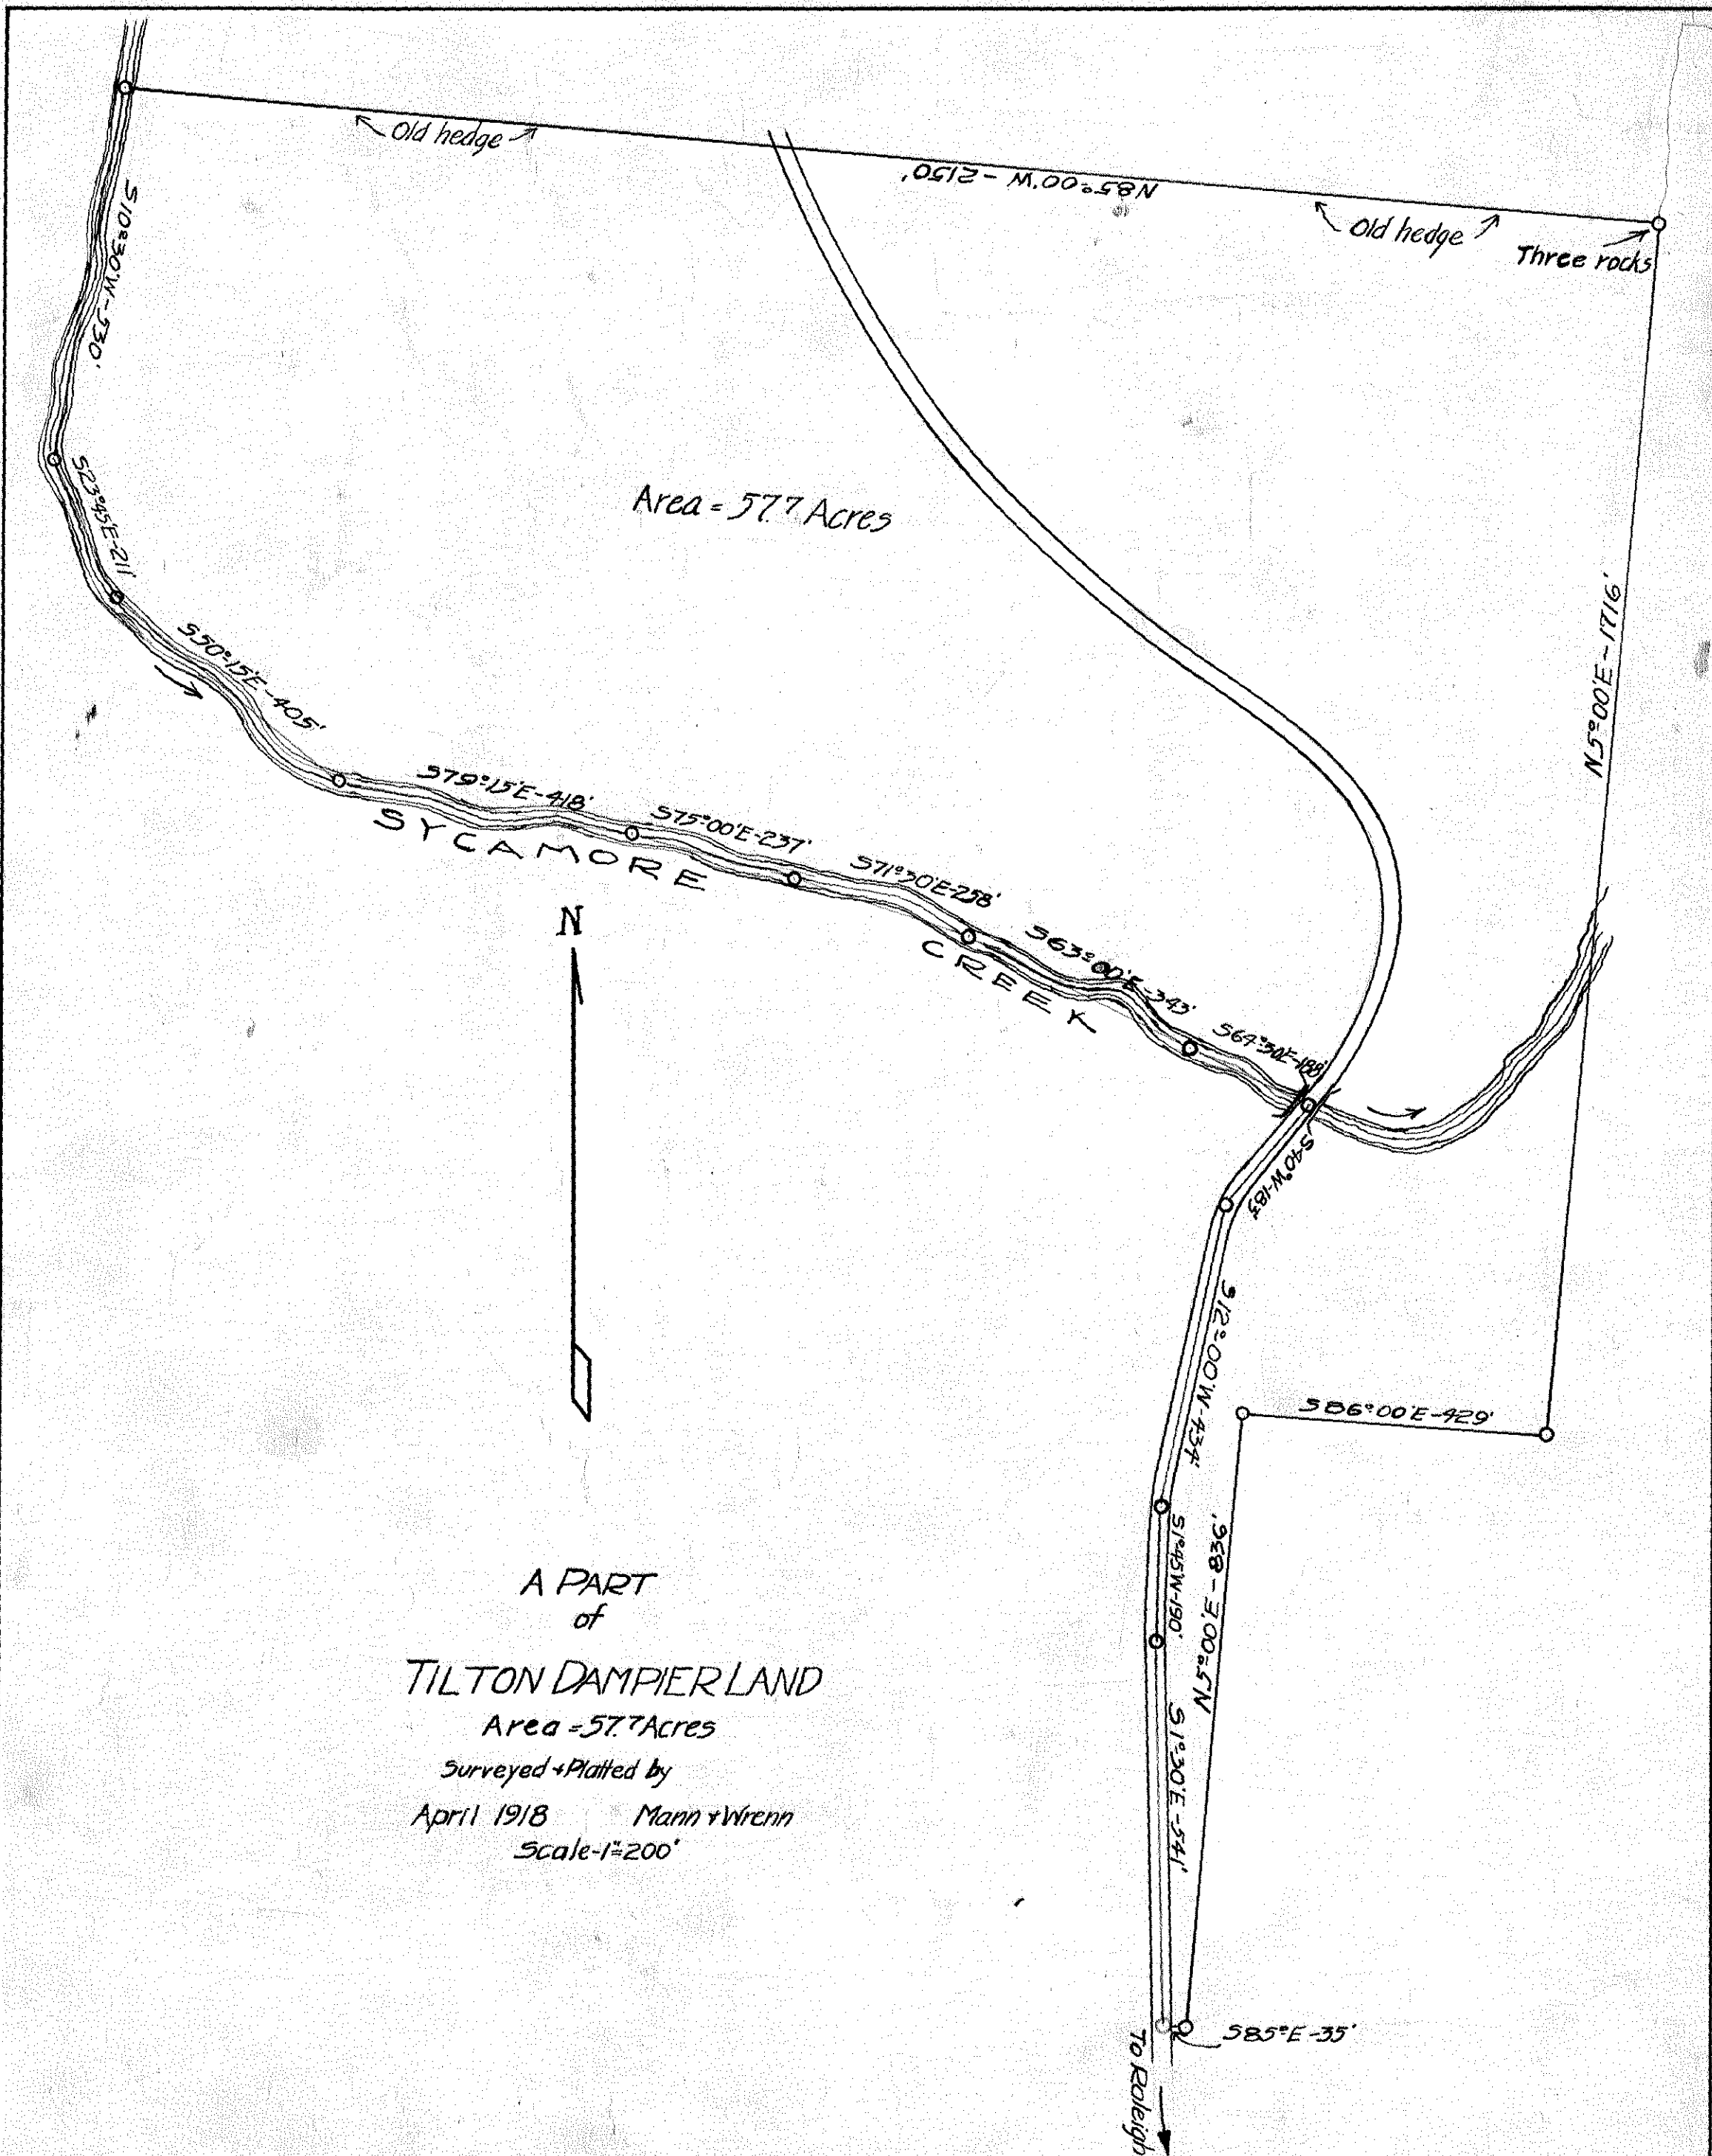

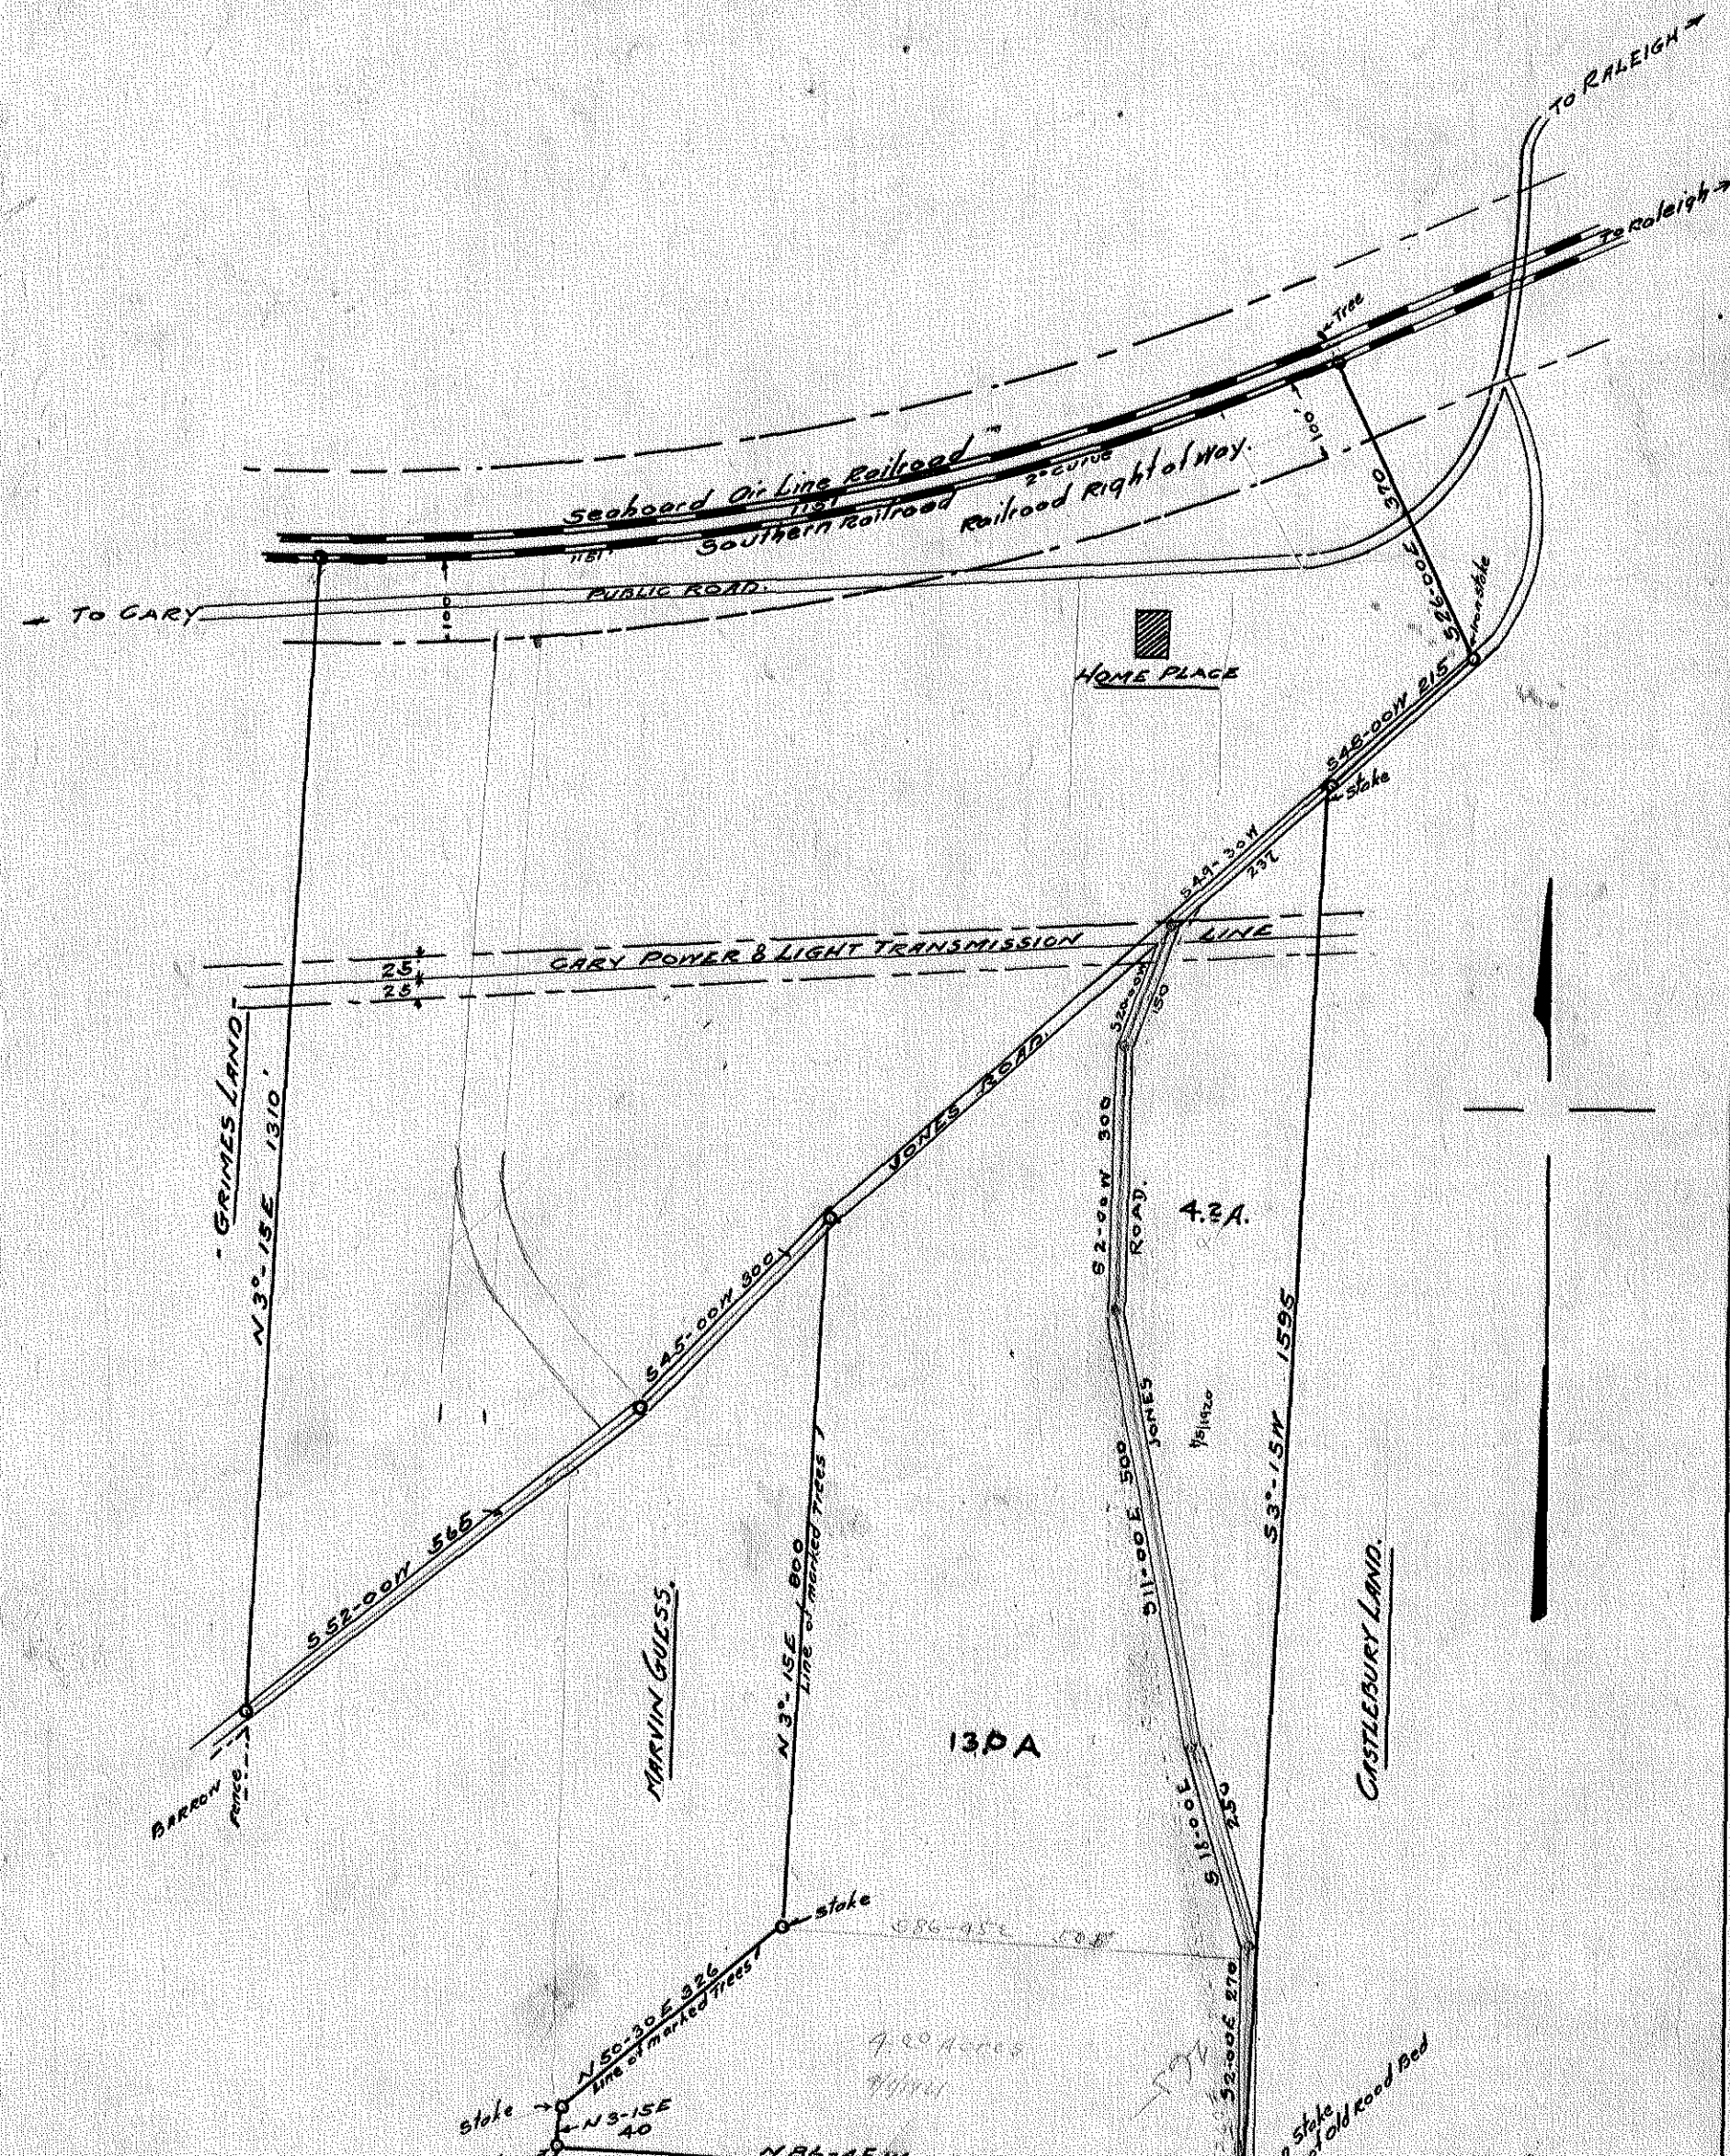

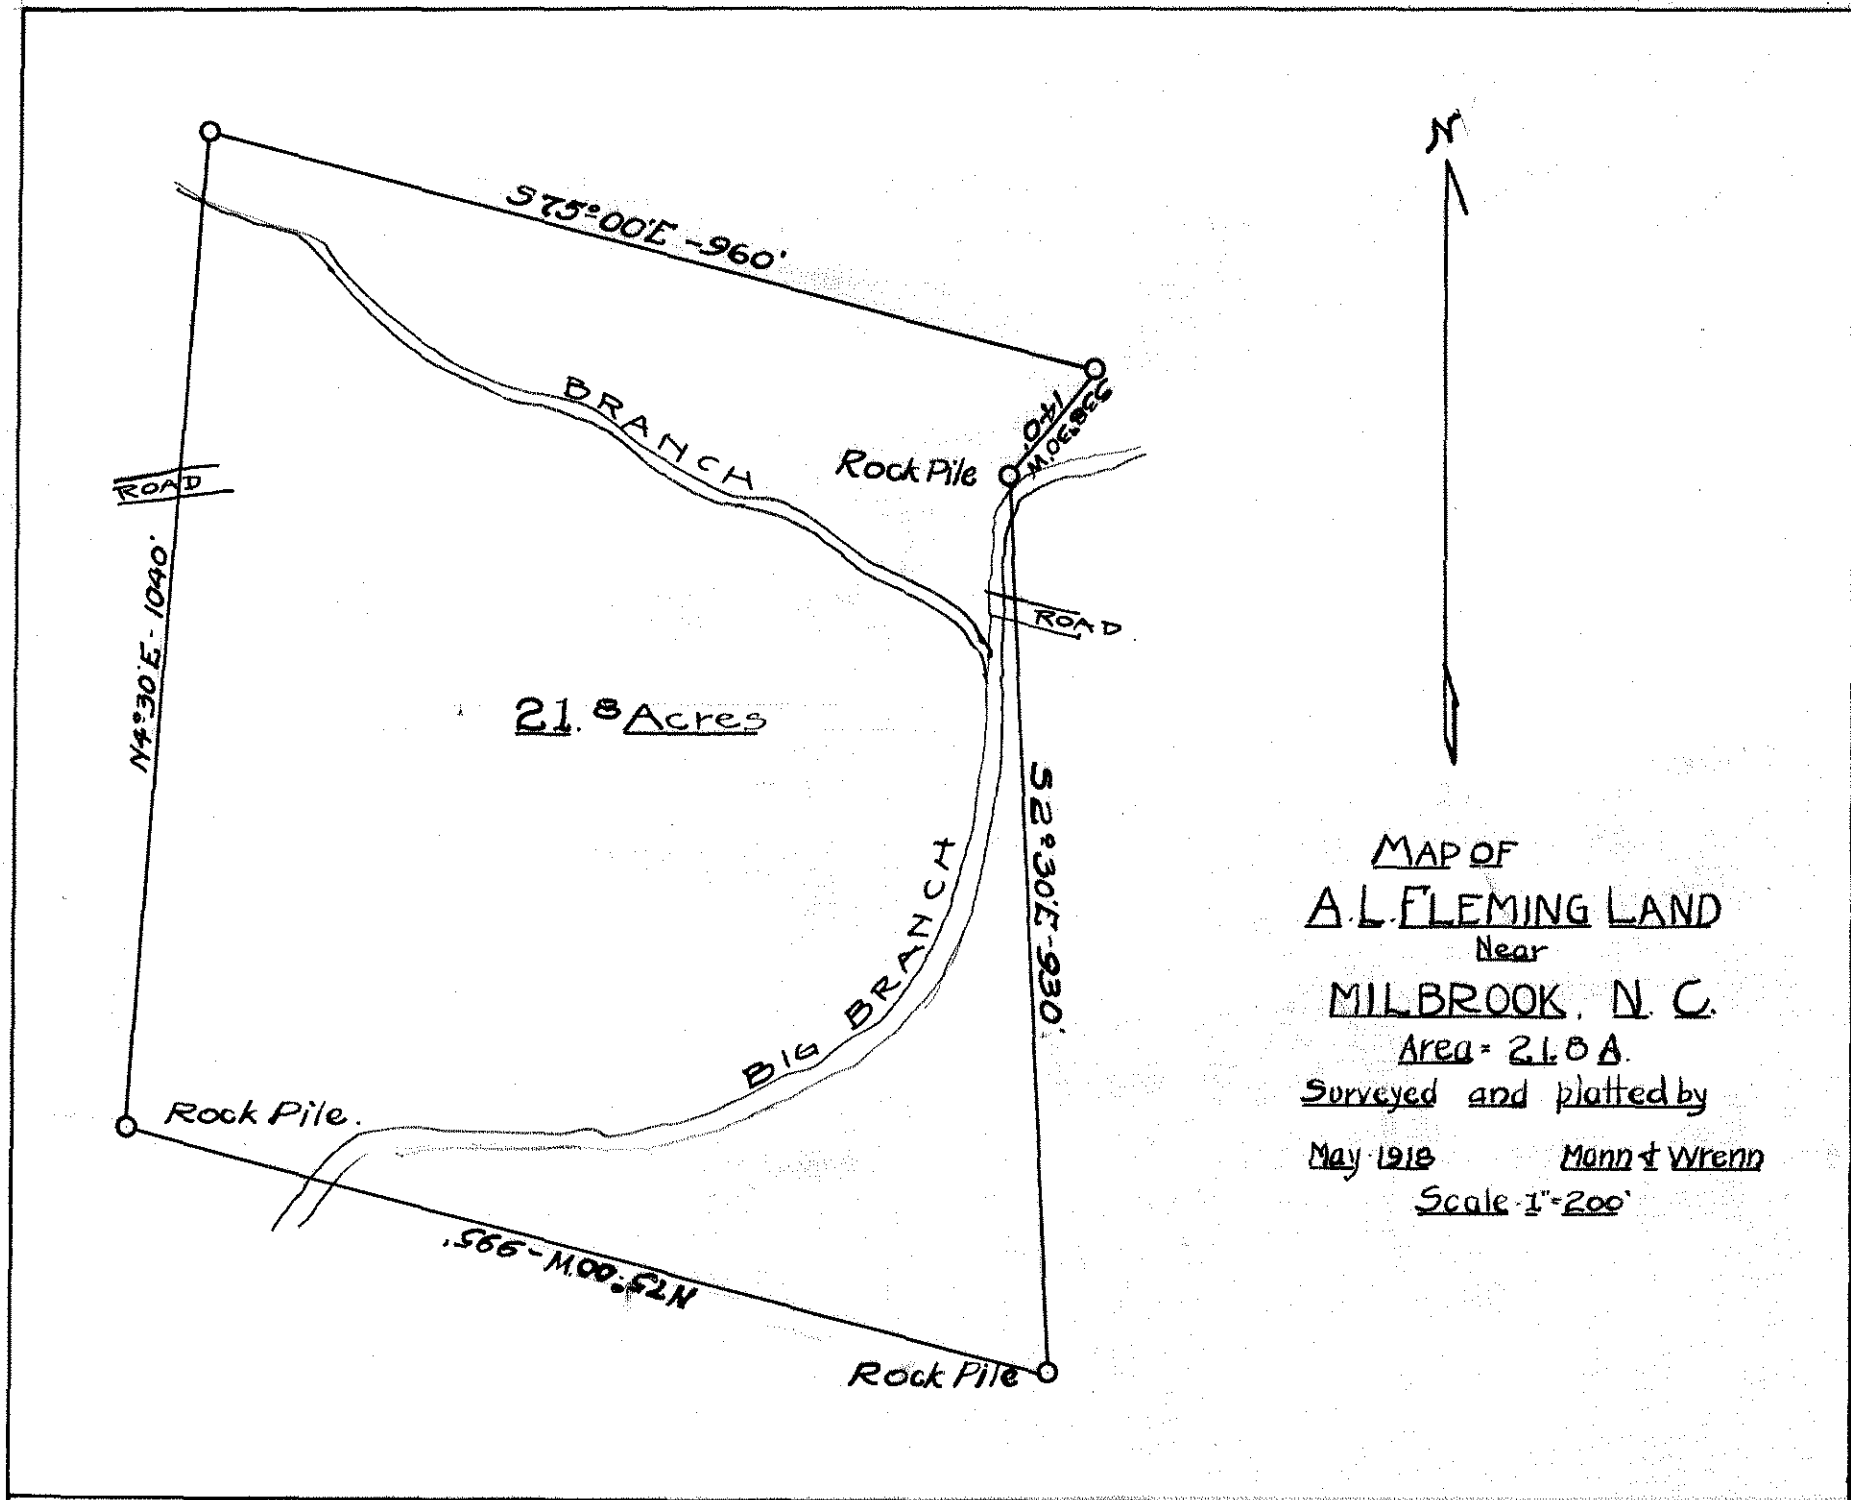


115 1/2

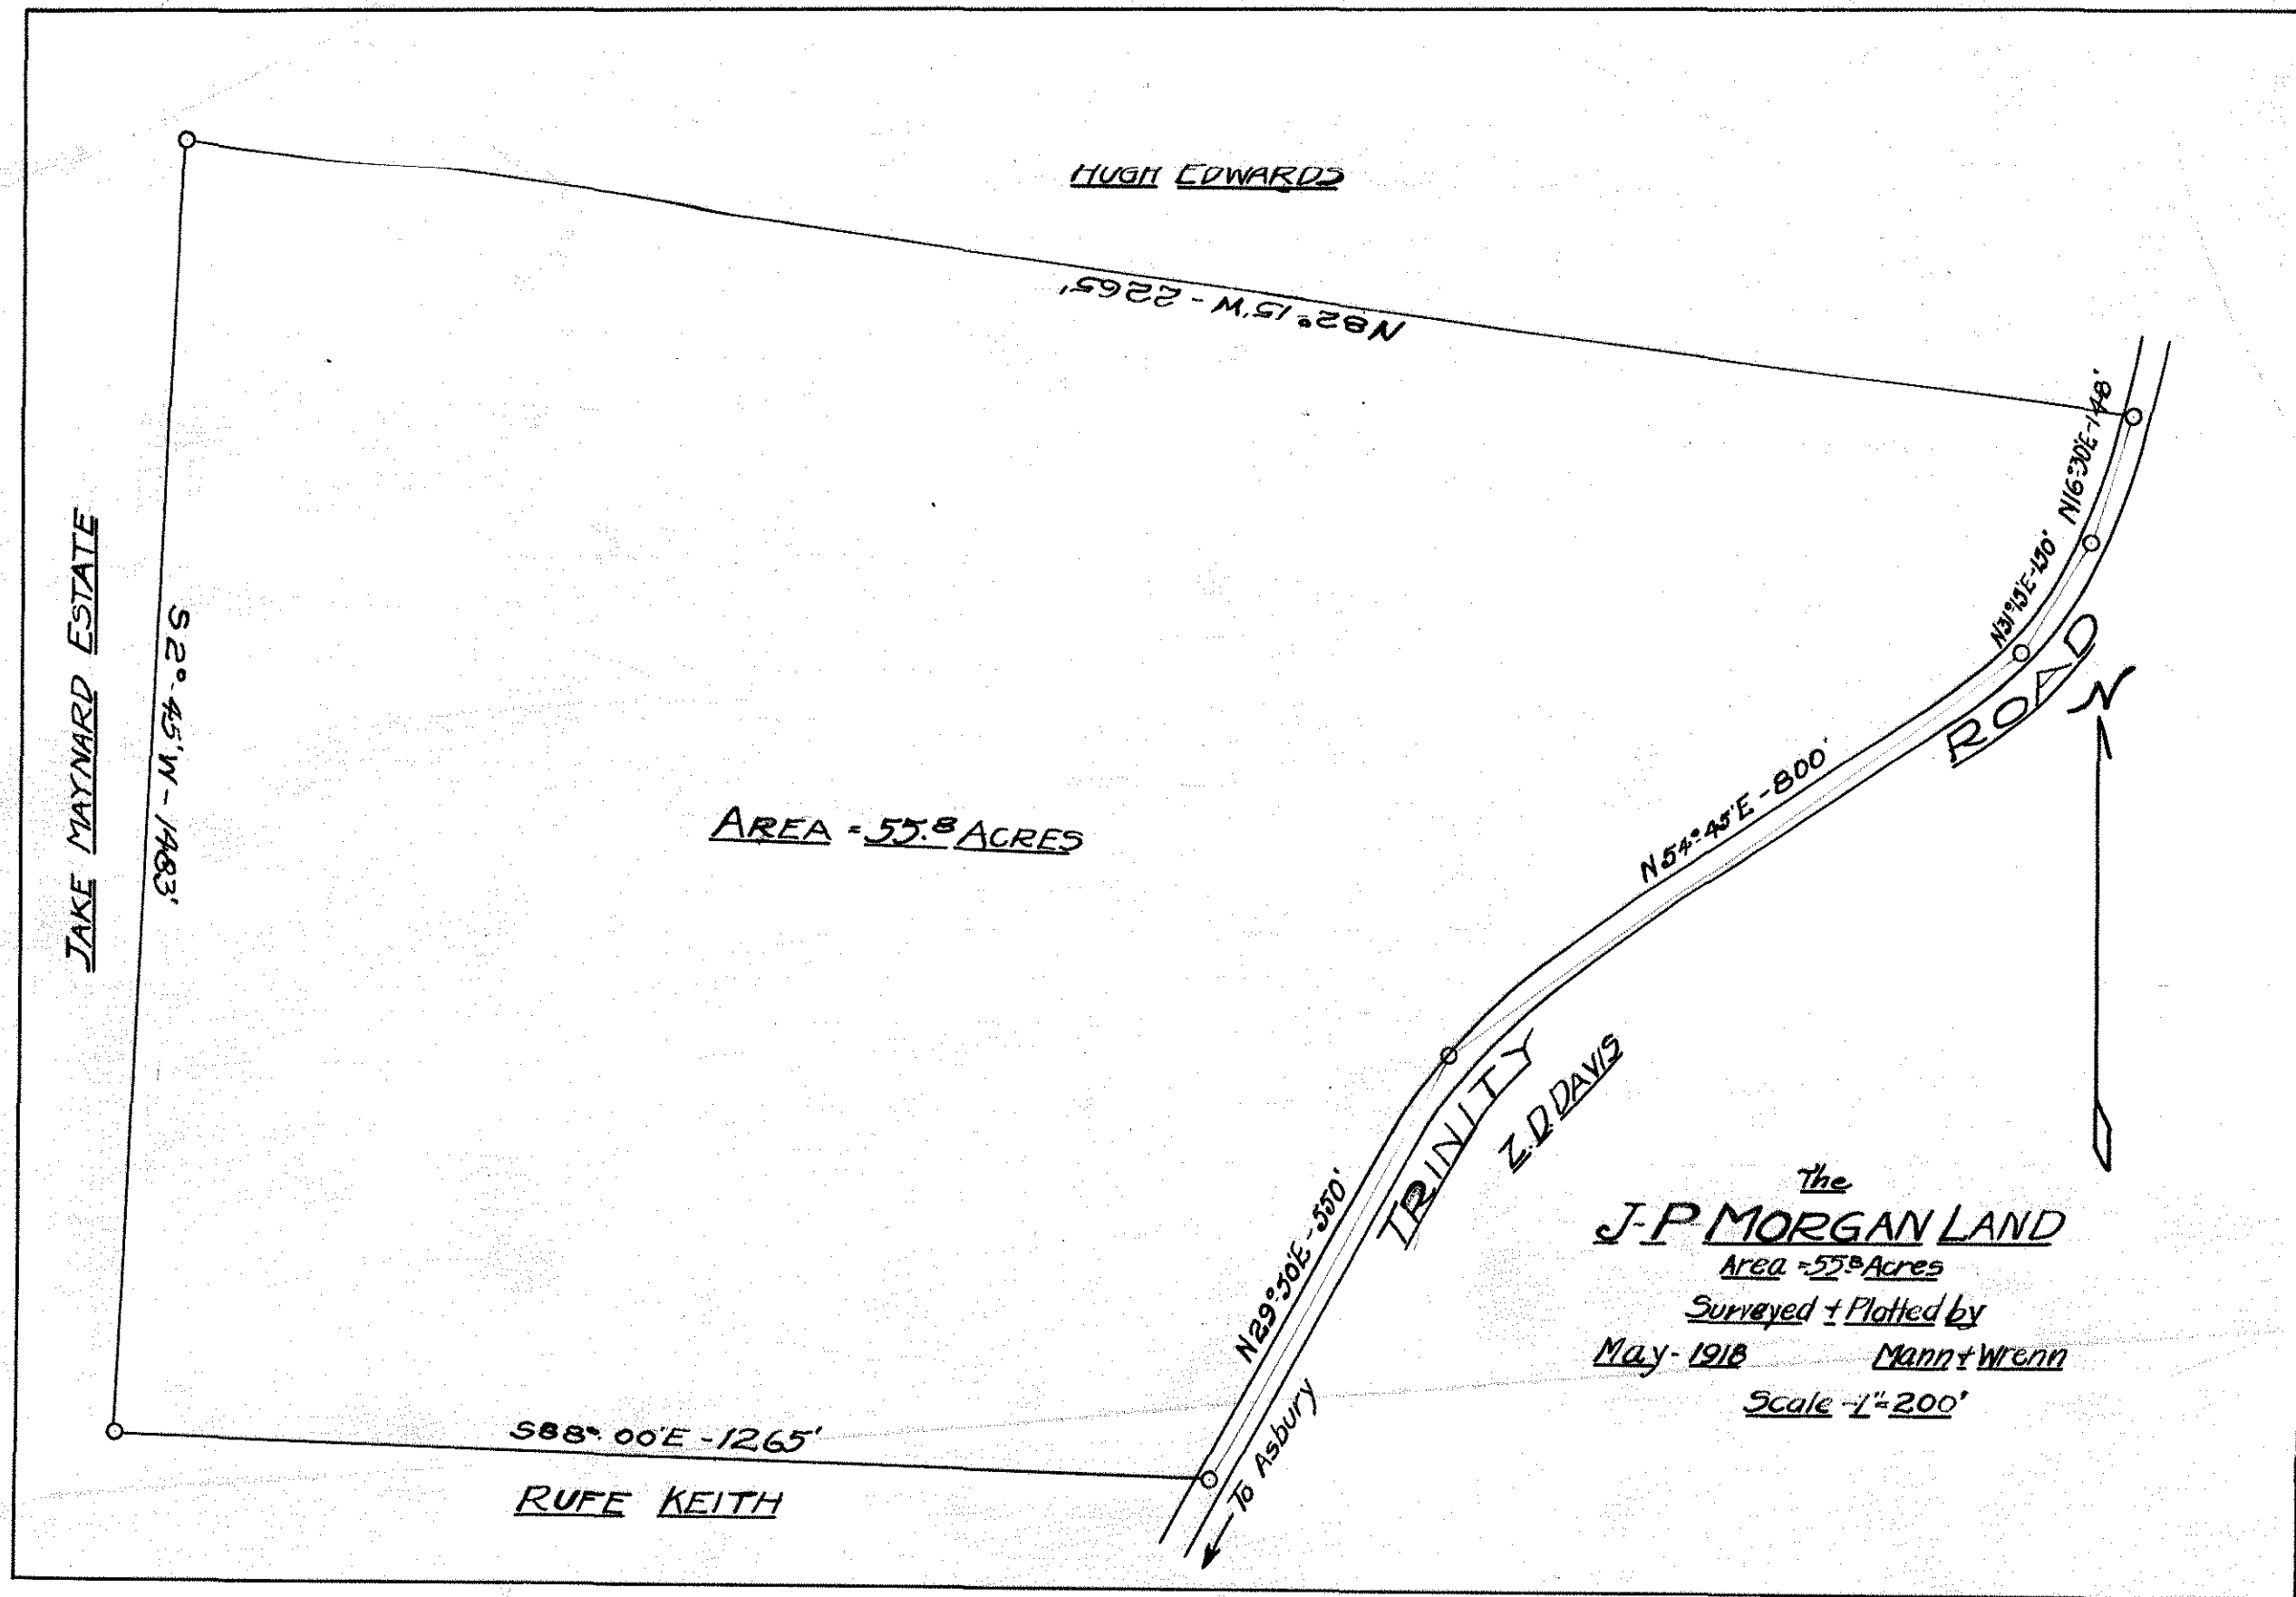


230
1150

R. S. PULLEN TRACT

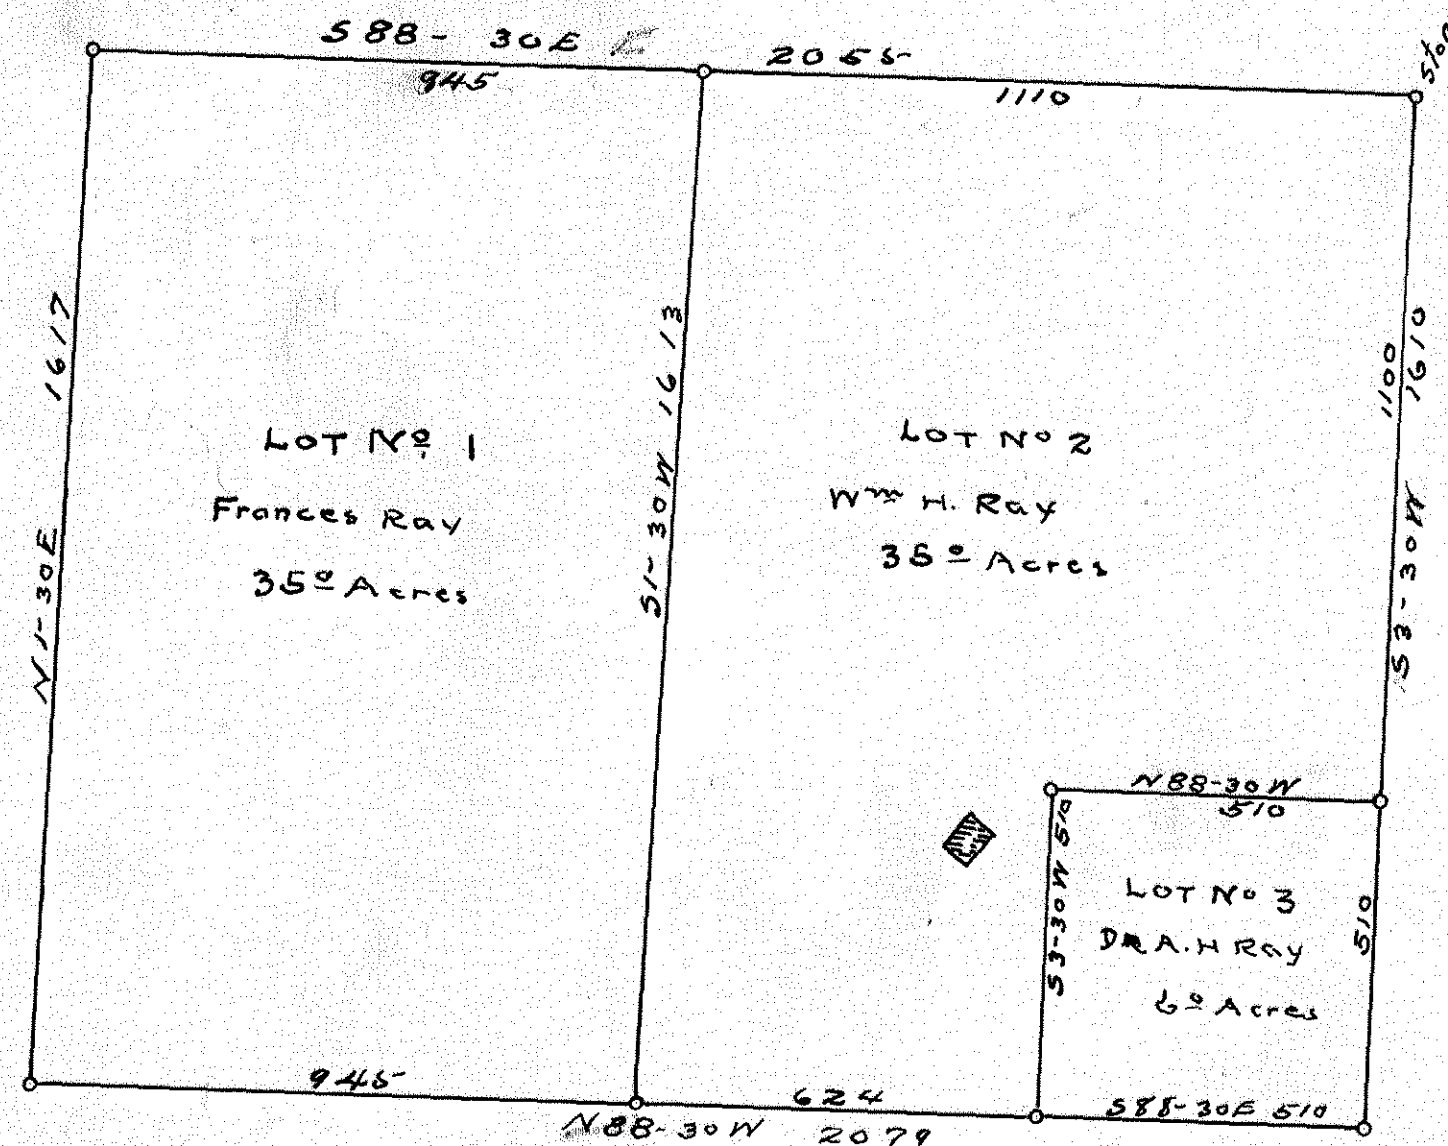

LOT No. 6
of
WILLIS HUTCHENSON TRACT

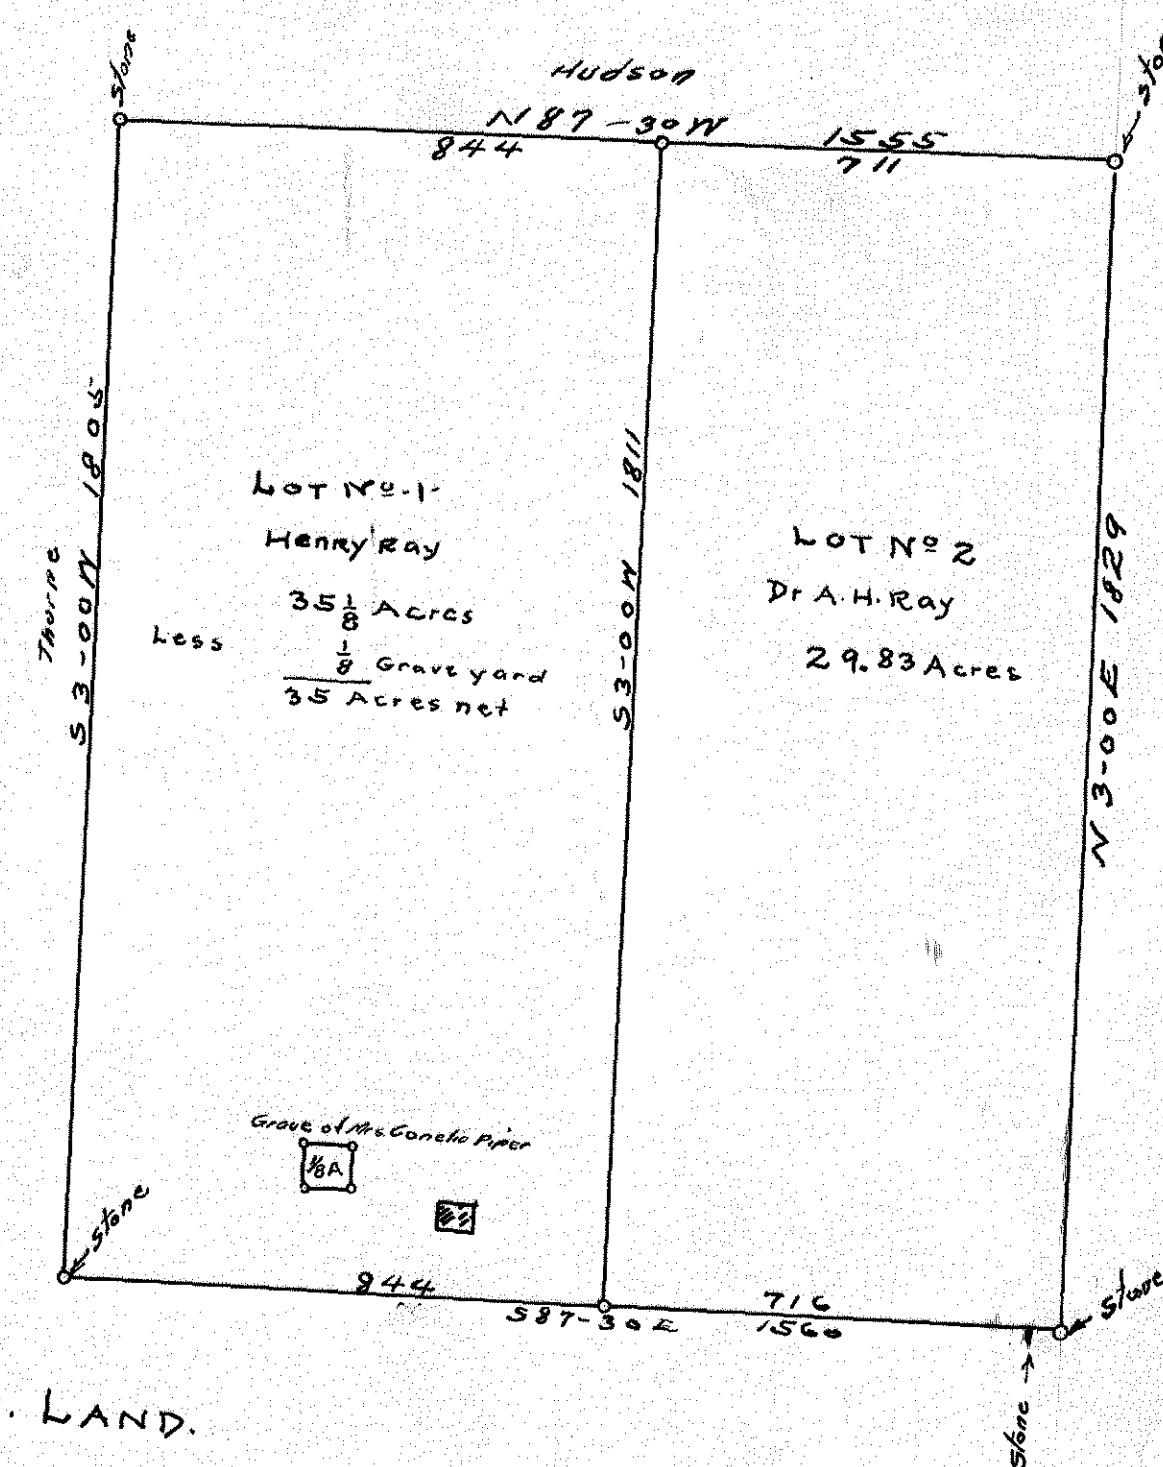

FRANCES RAY Deed. LAND.


Divided & Platted

by C. L. Mann


July 1918

Scale 1" = 300'

C2.24

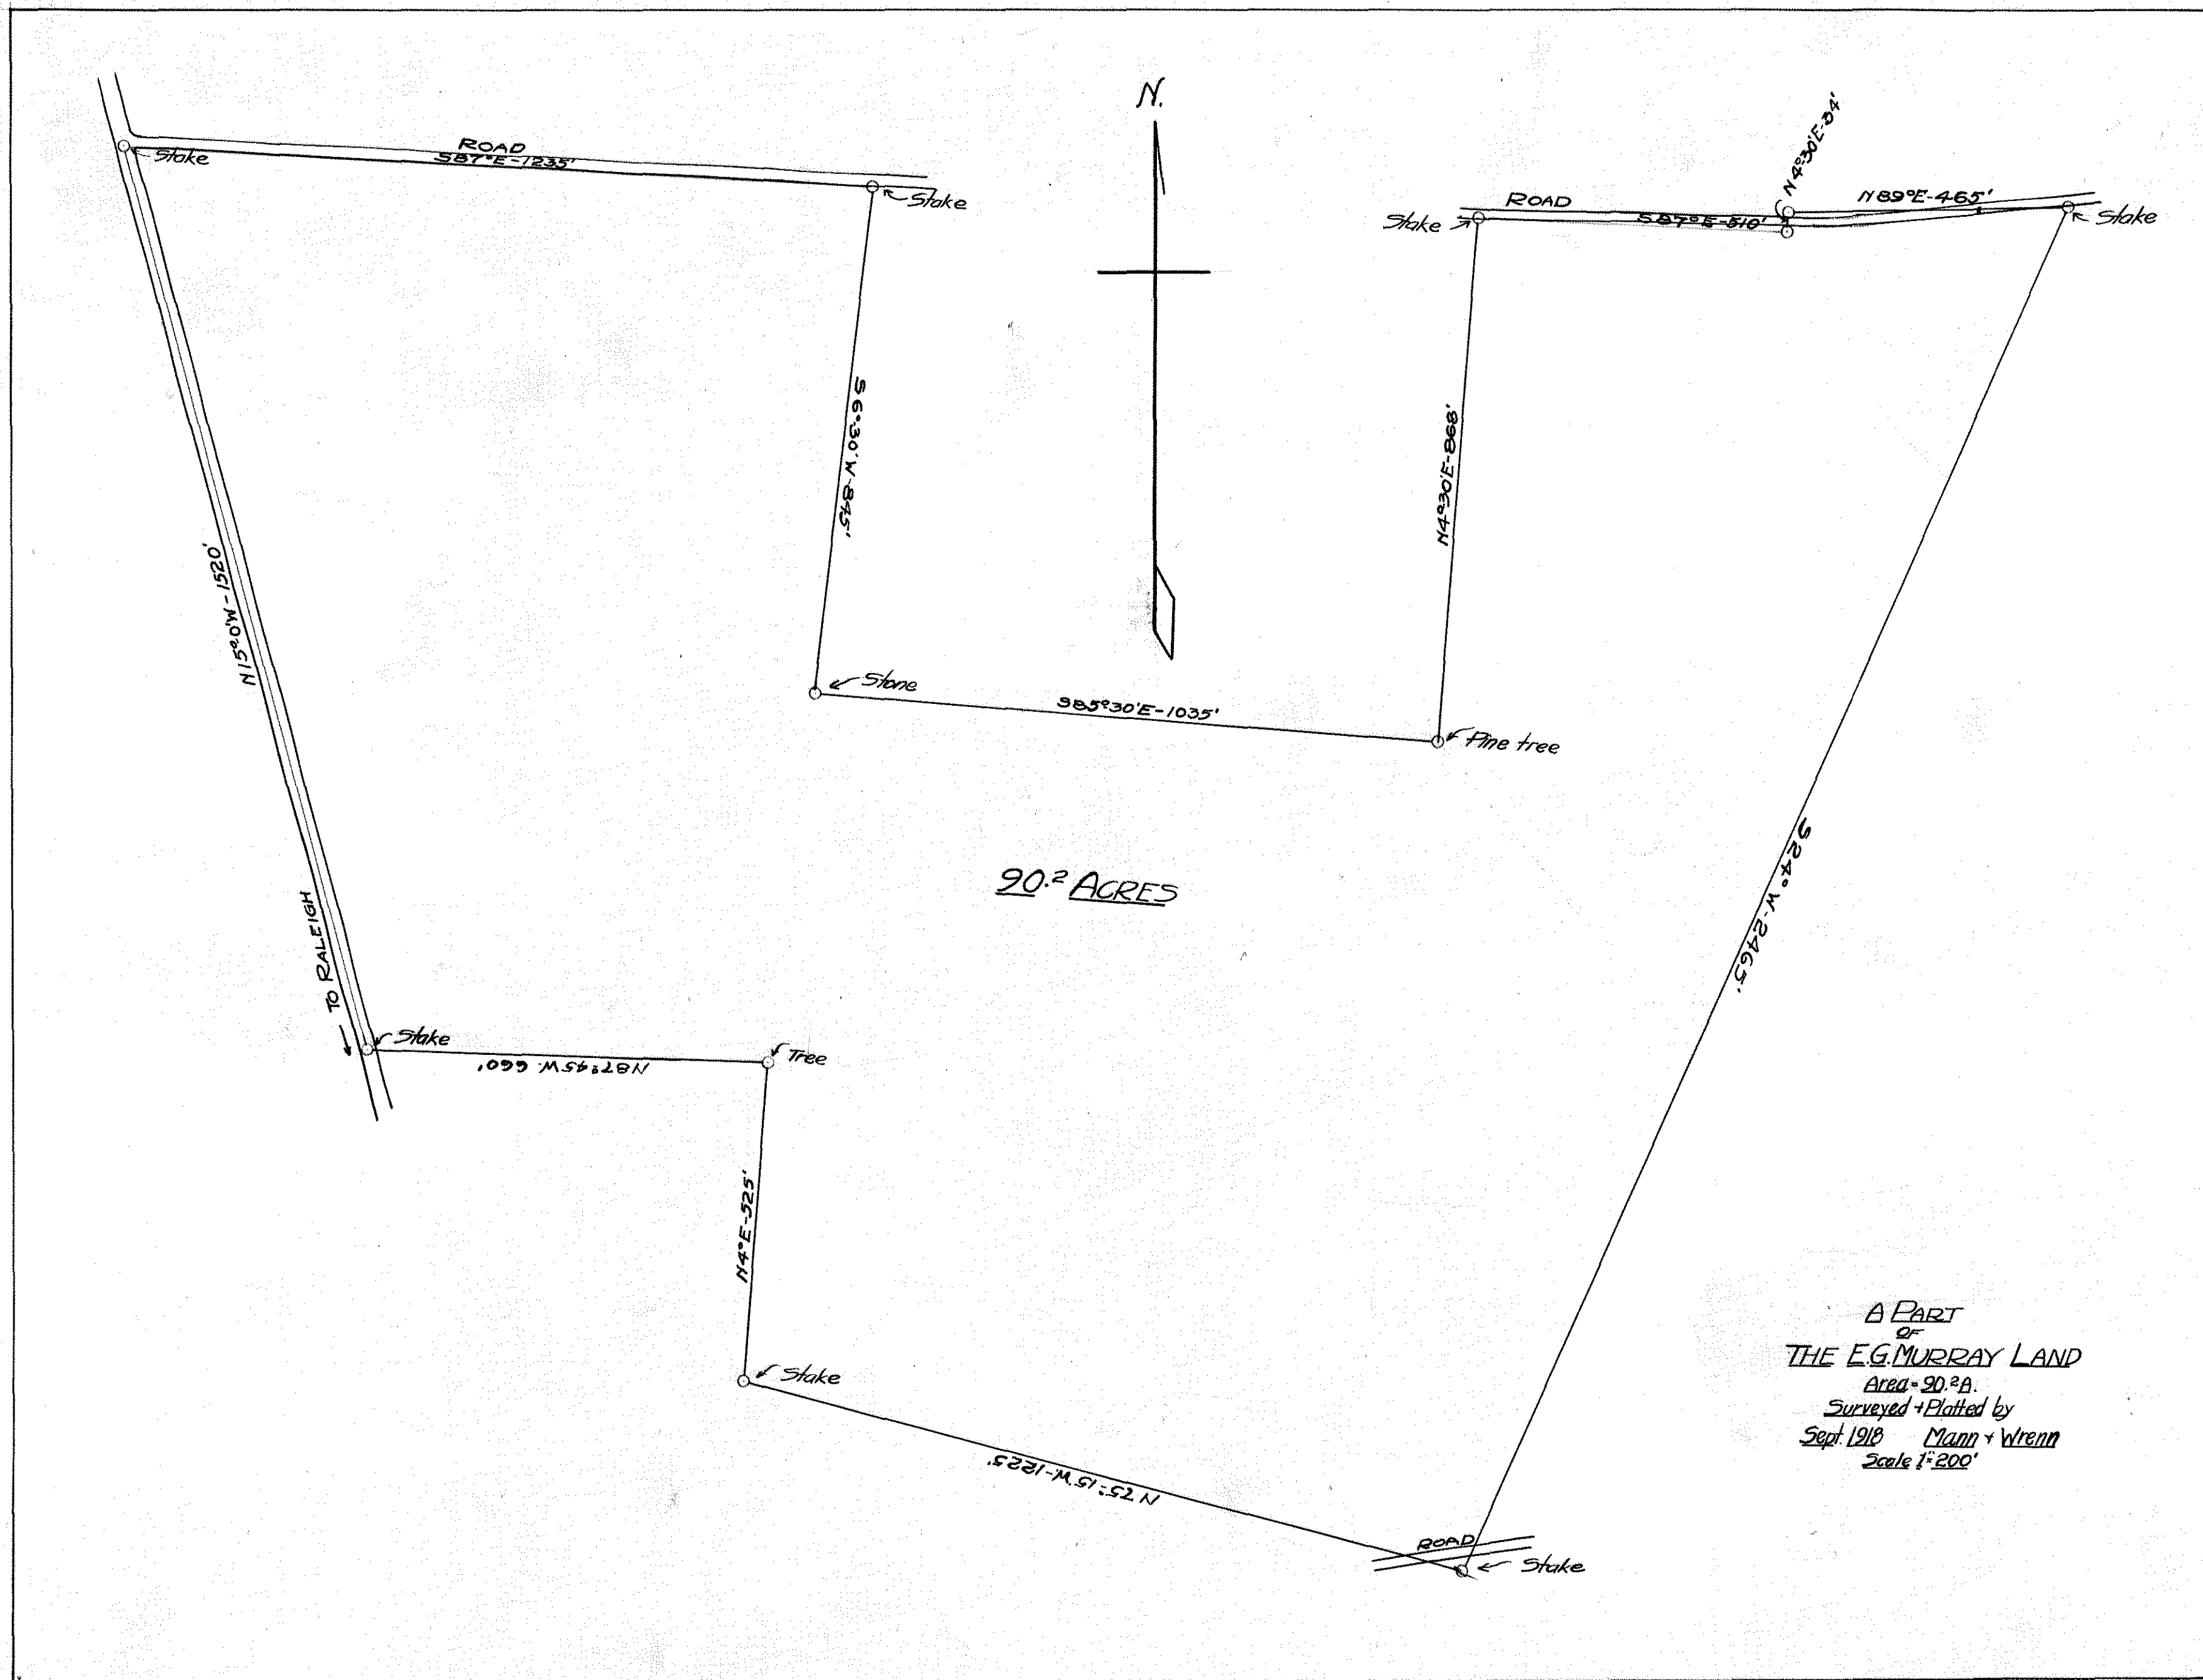

also C. 2. 108

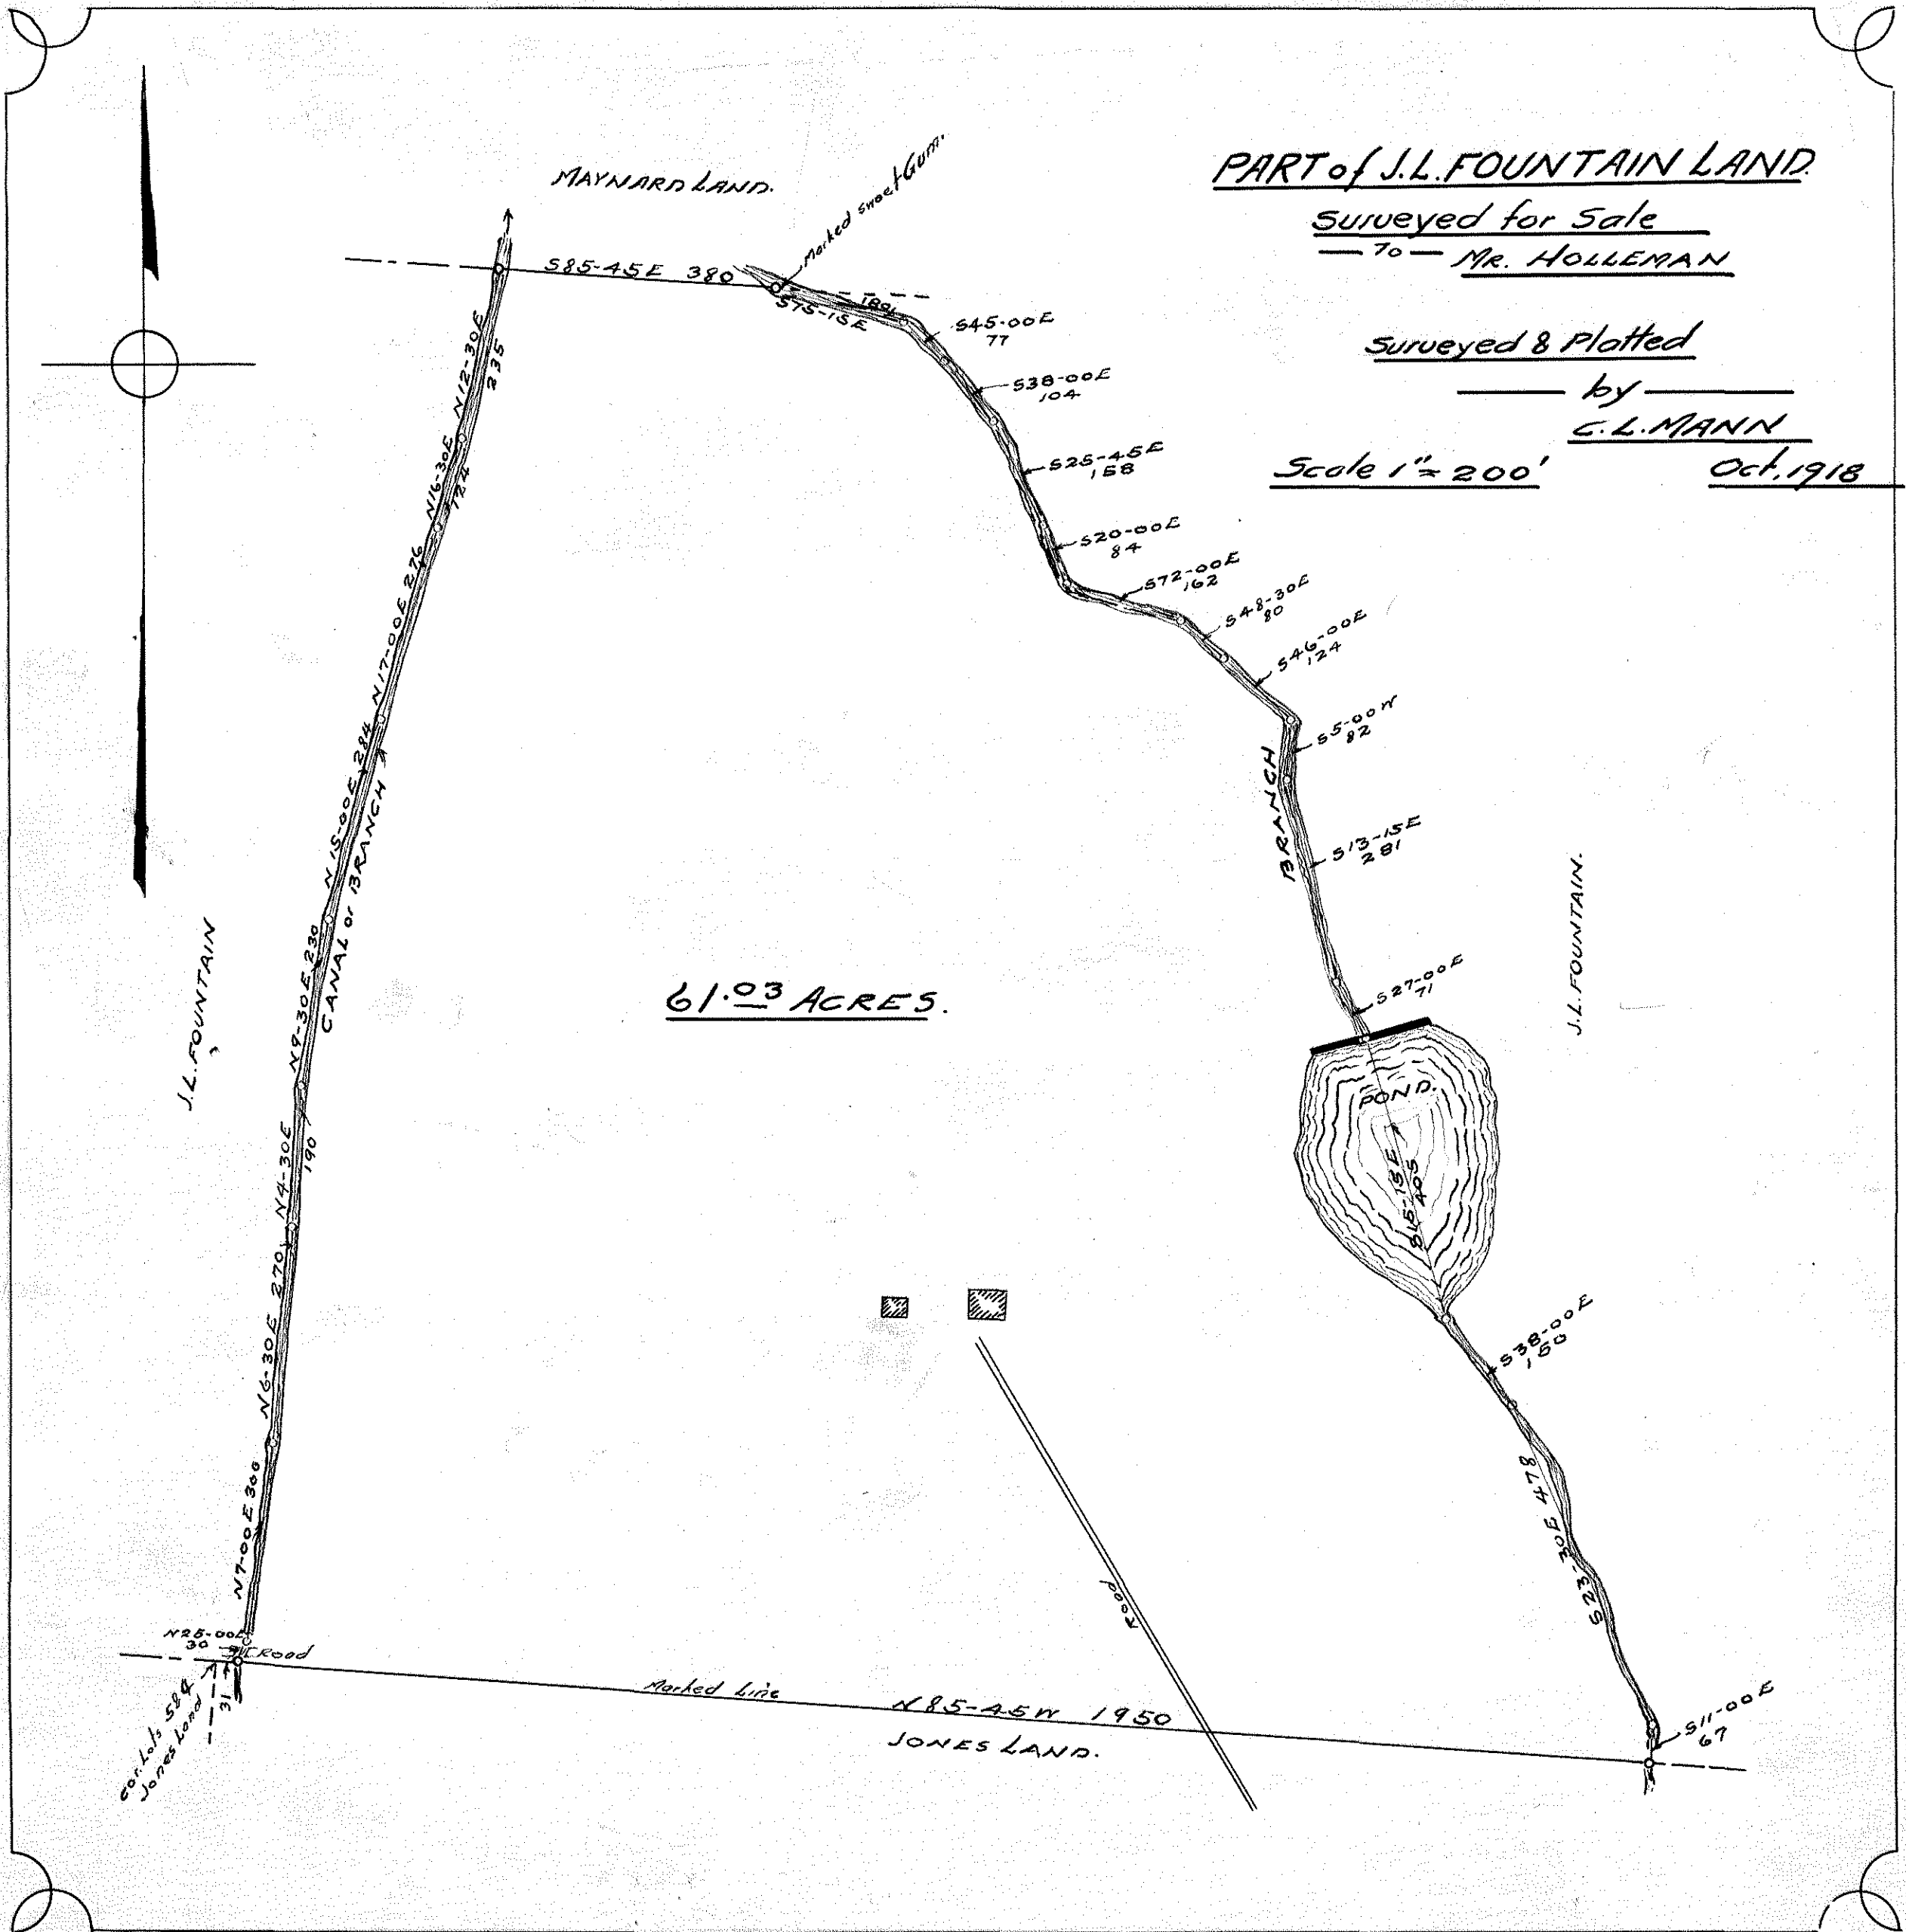

Rev C. 1. 2. 3
C. 2. 0. 0. 0
C. 2. 10. 8

C2.26


SUBDIVISION TEMPLETON PROP

Located at APEX
WAKE CO.,

Surveyed


by
R. ACOLVIN

Scale 1"=50' Oct 15-1918

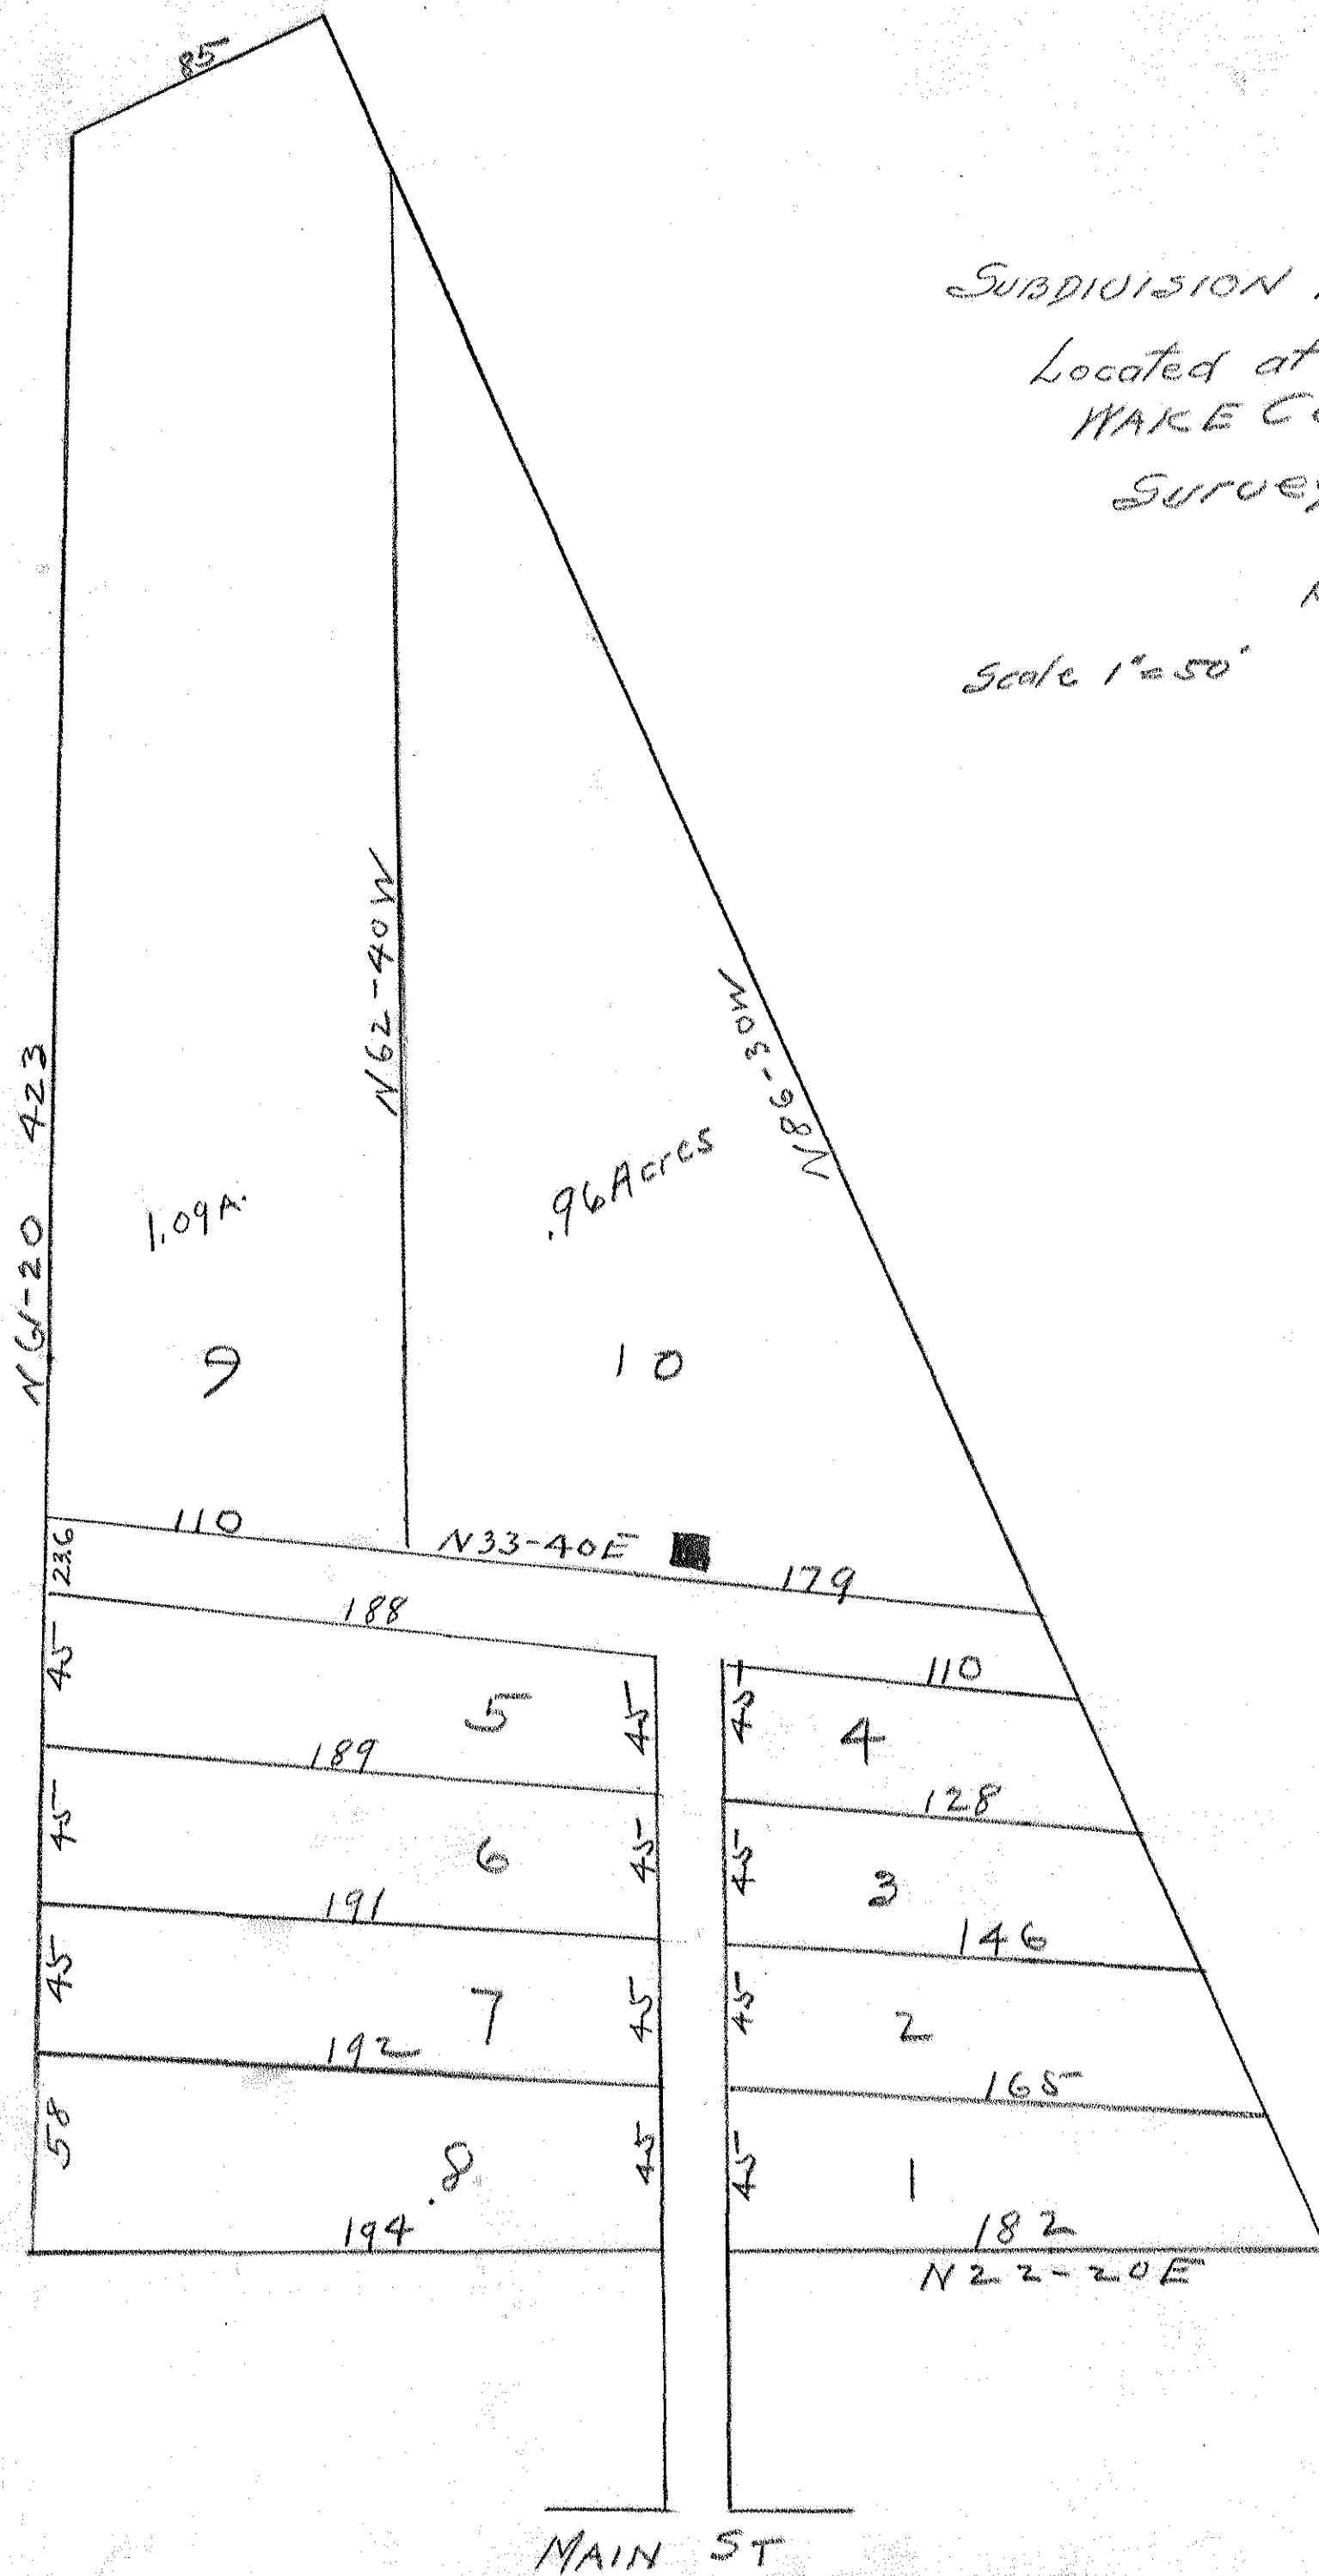




Warren Creek

page 2600
55-00 N 780

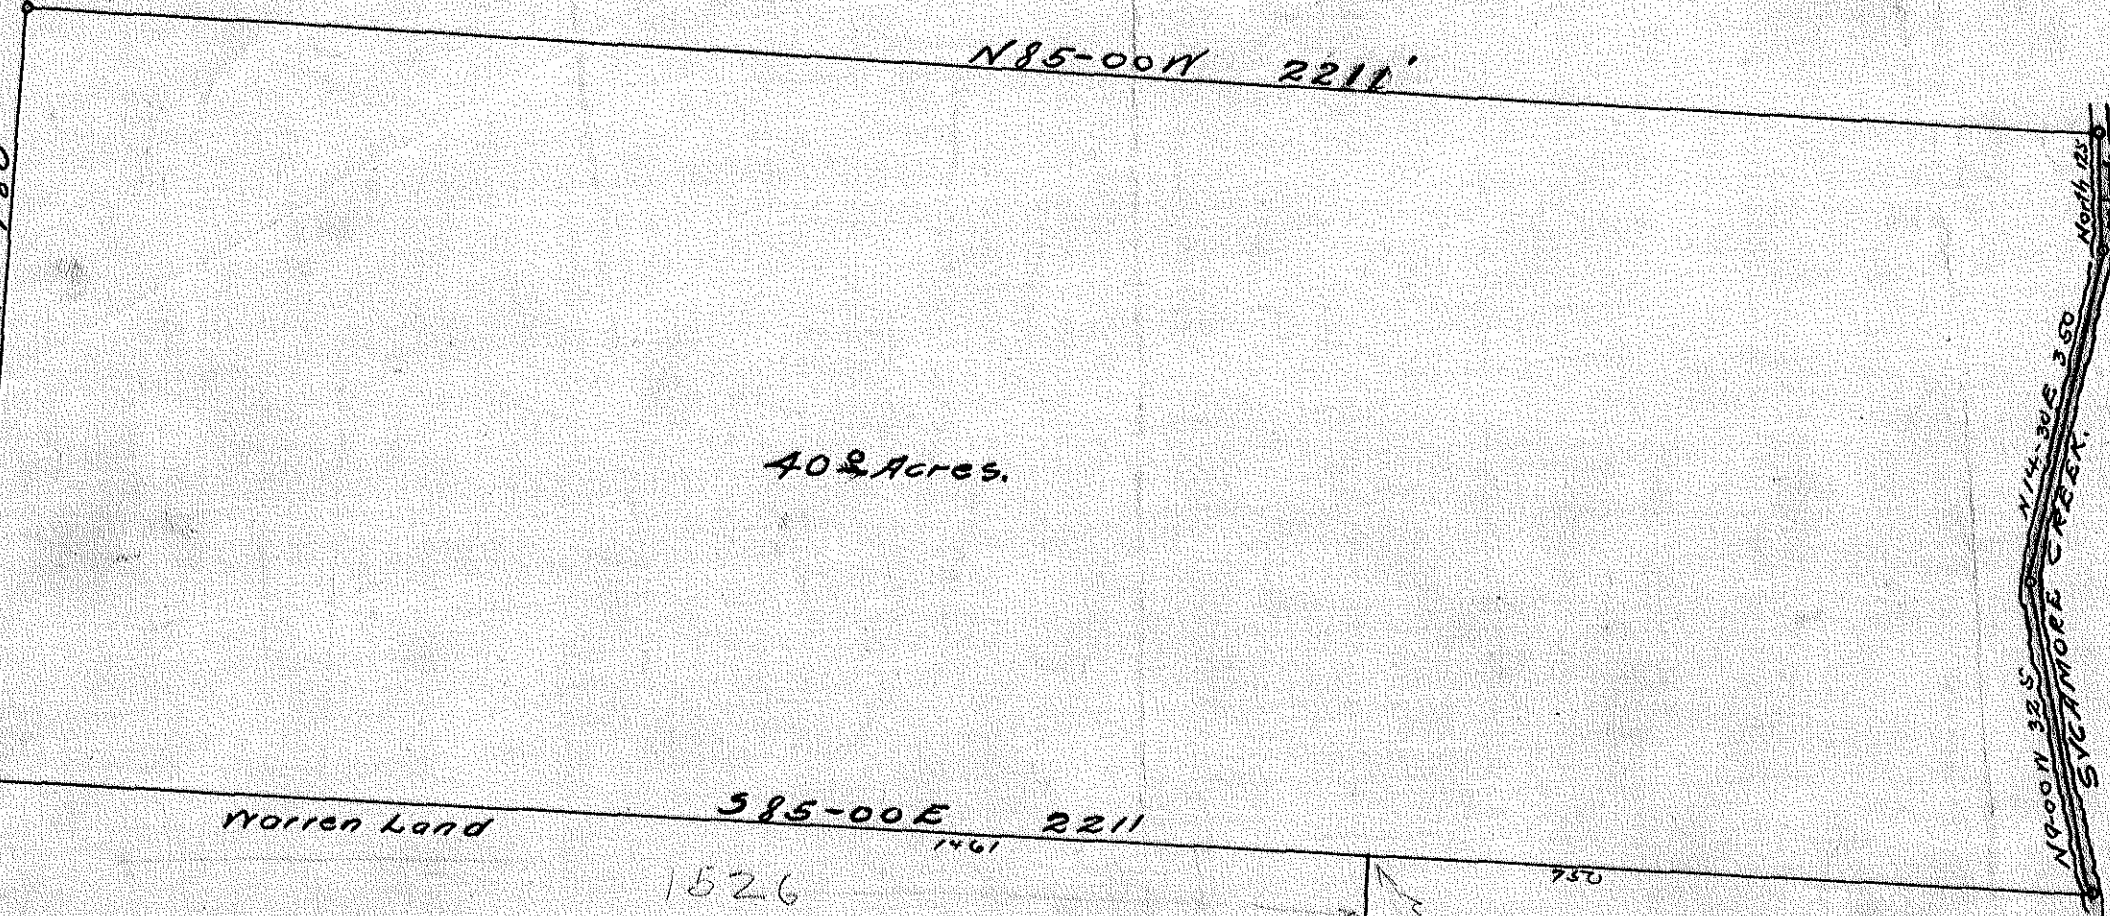

PART
of
E. T. DAMPIER LAND
Surveyed for sale
To
Prof. G. Hagedorn.
Area - 40.0 Acres.
Surveyed & Plotted by
G. L. Moore.
Scale 1" = 200 DEC 1918


See Gully deed to Dampier
to Delancy for North Line
See original Survey deed
to Dampier for South Line

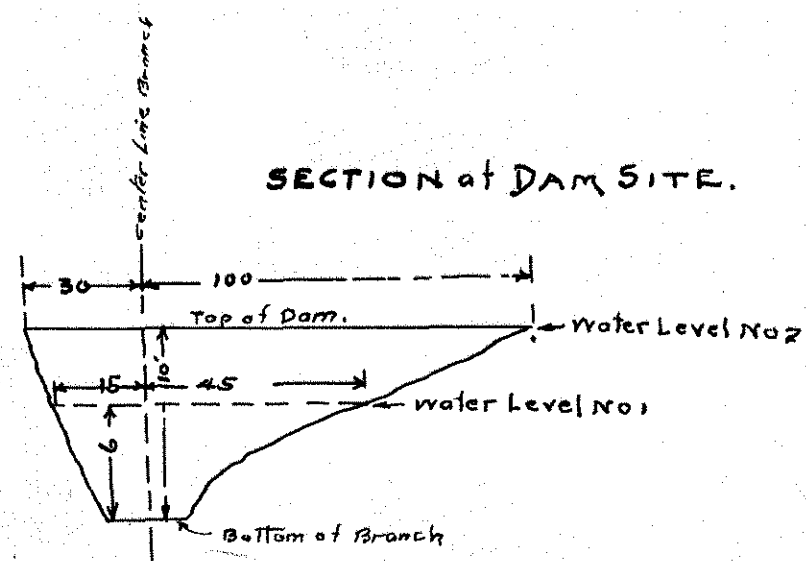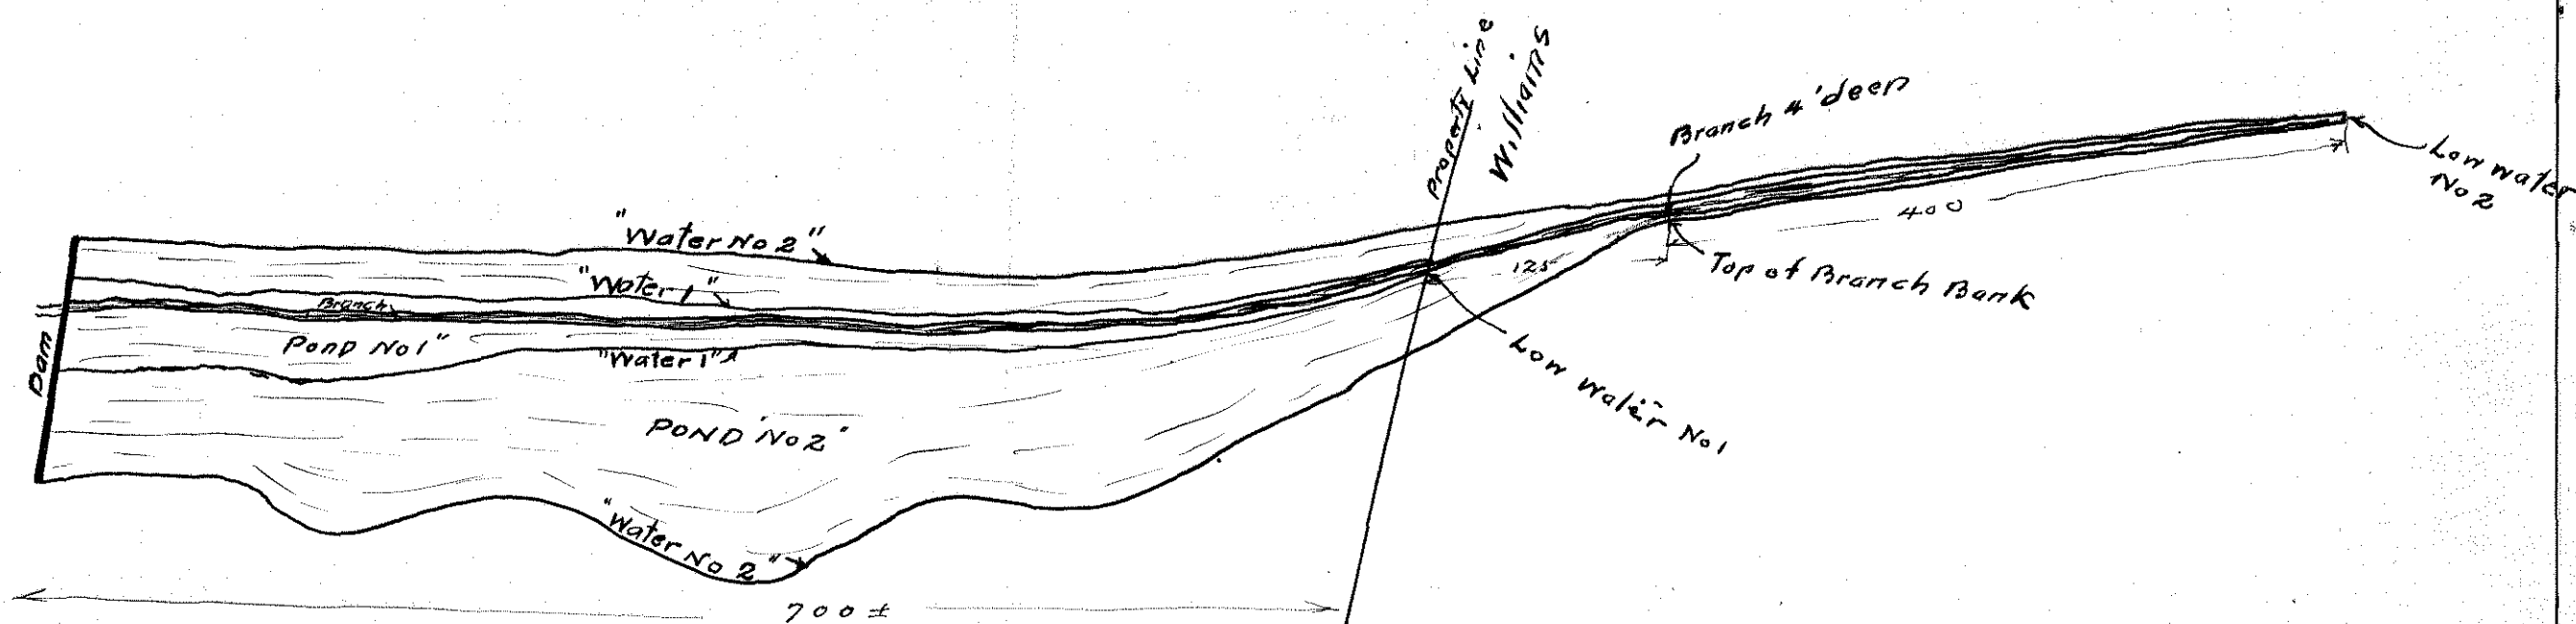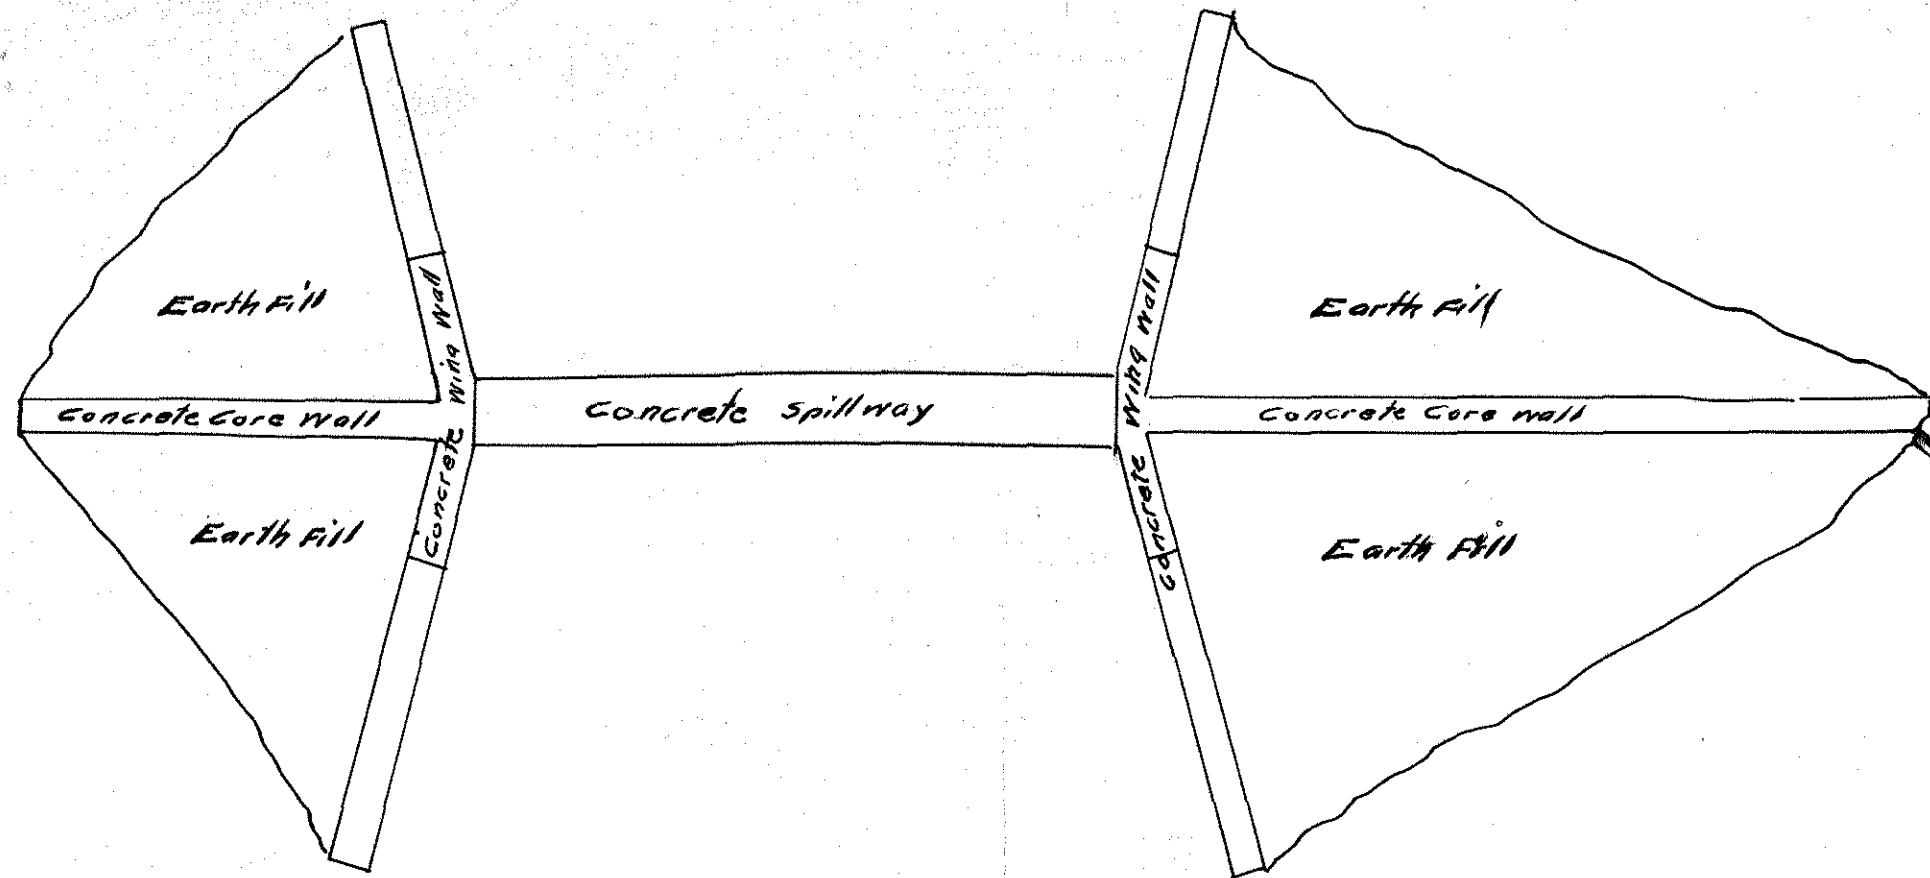


PROPOSED DAM & POND.
- of -
Fred Mohler.

Dec. 1918

C. L. Mann.

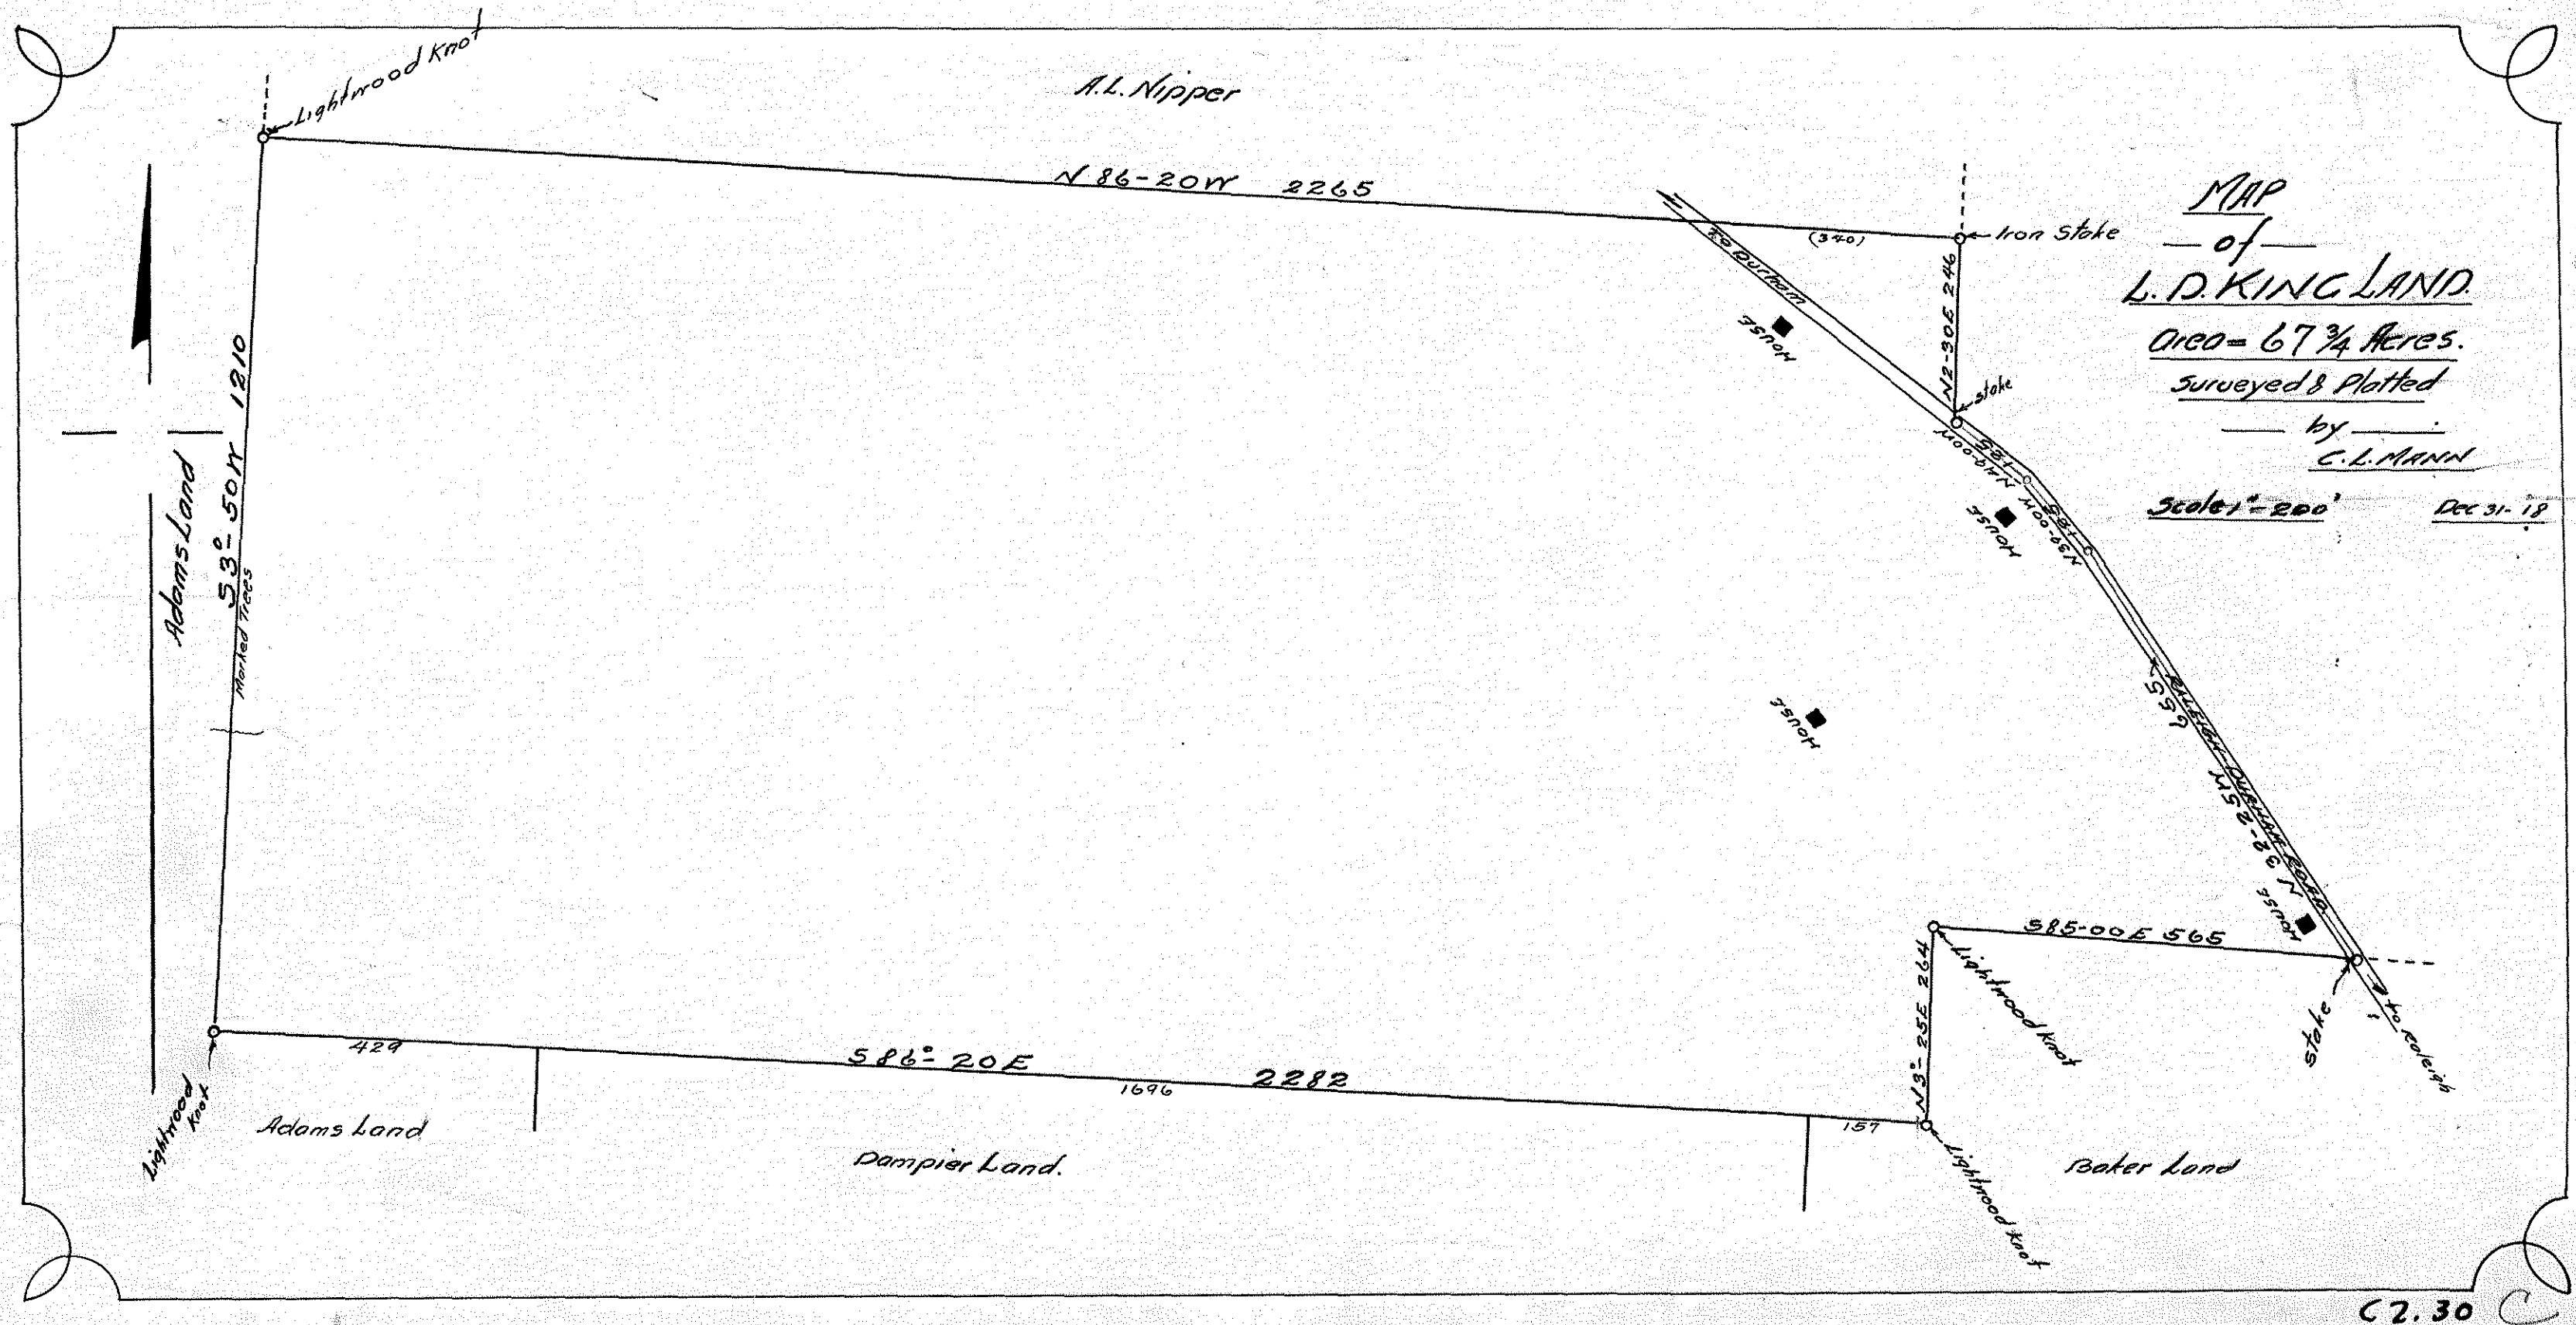

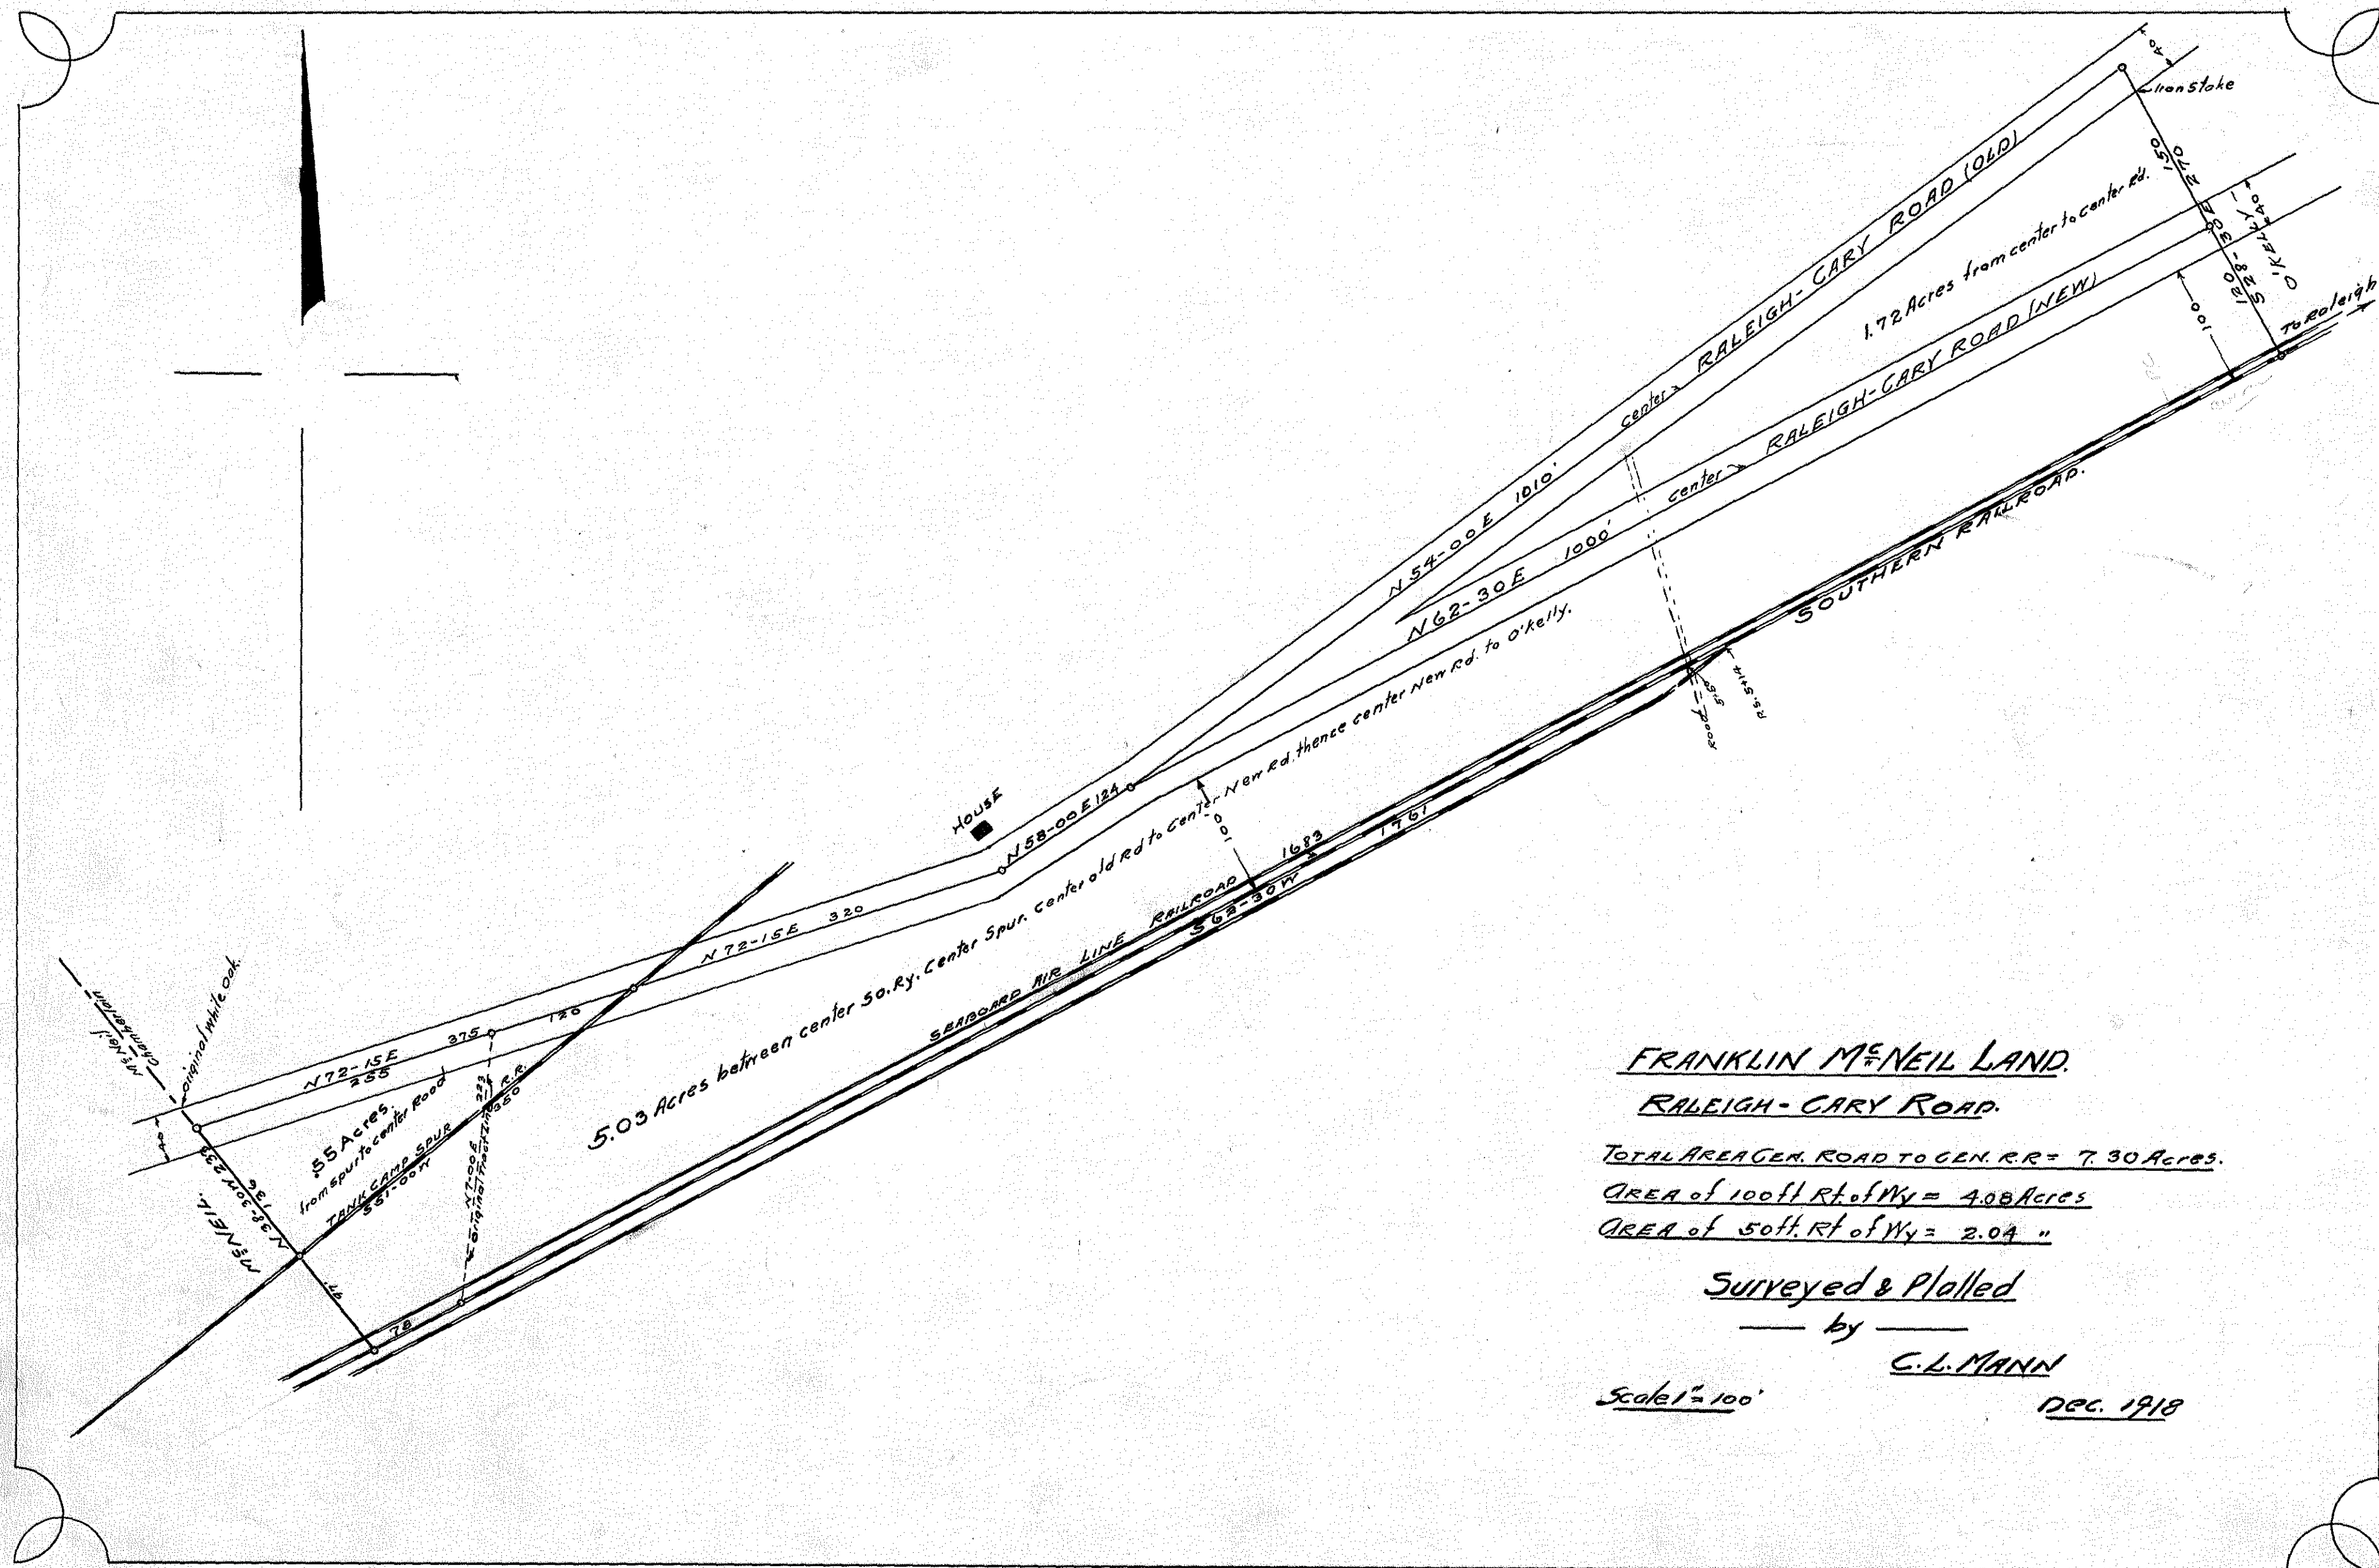

FRANKLIN McNEIL LAND.

RALEIGH-CARY ROAD.

TOTAL AREA GEN. ROAD TO GEN. R.R. = 7.30 Acres.

AREA of 100 ft. Rt. of Wy = 4.08 Acres

AREA of 50 ft. Rt. of Wy = 2.04 "

Surveyed & Plotted

by

C. L. MANN

Scale 1" = 100'

Dec. 1918

J.R. CHAMBERLAIN PROPERTY


FORMERLY
UPCHURCH OR BRITT FARM
ASBURY N.C.

AREA less R.R. Rt of Wy. - 306.5 ACRES
AREA R.R. Rt of Wy. - 3.5 "
TOTAL AREA - 310.0 ACRES

Surveyed & Platted
by C.L. MANN.

Scale 1" = 400'

Jan. 1912.

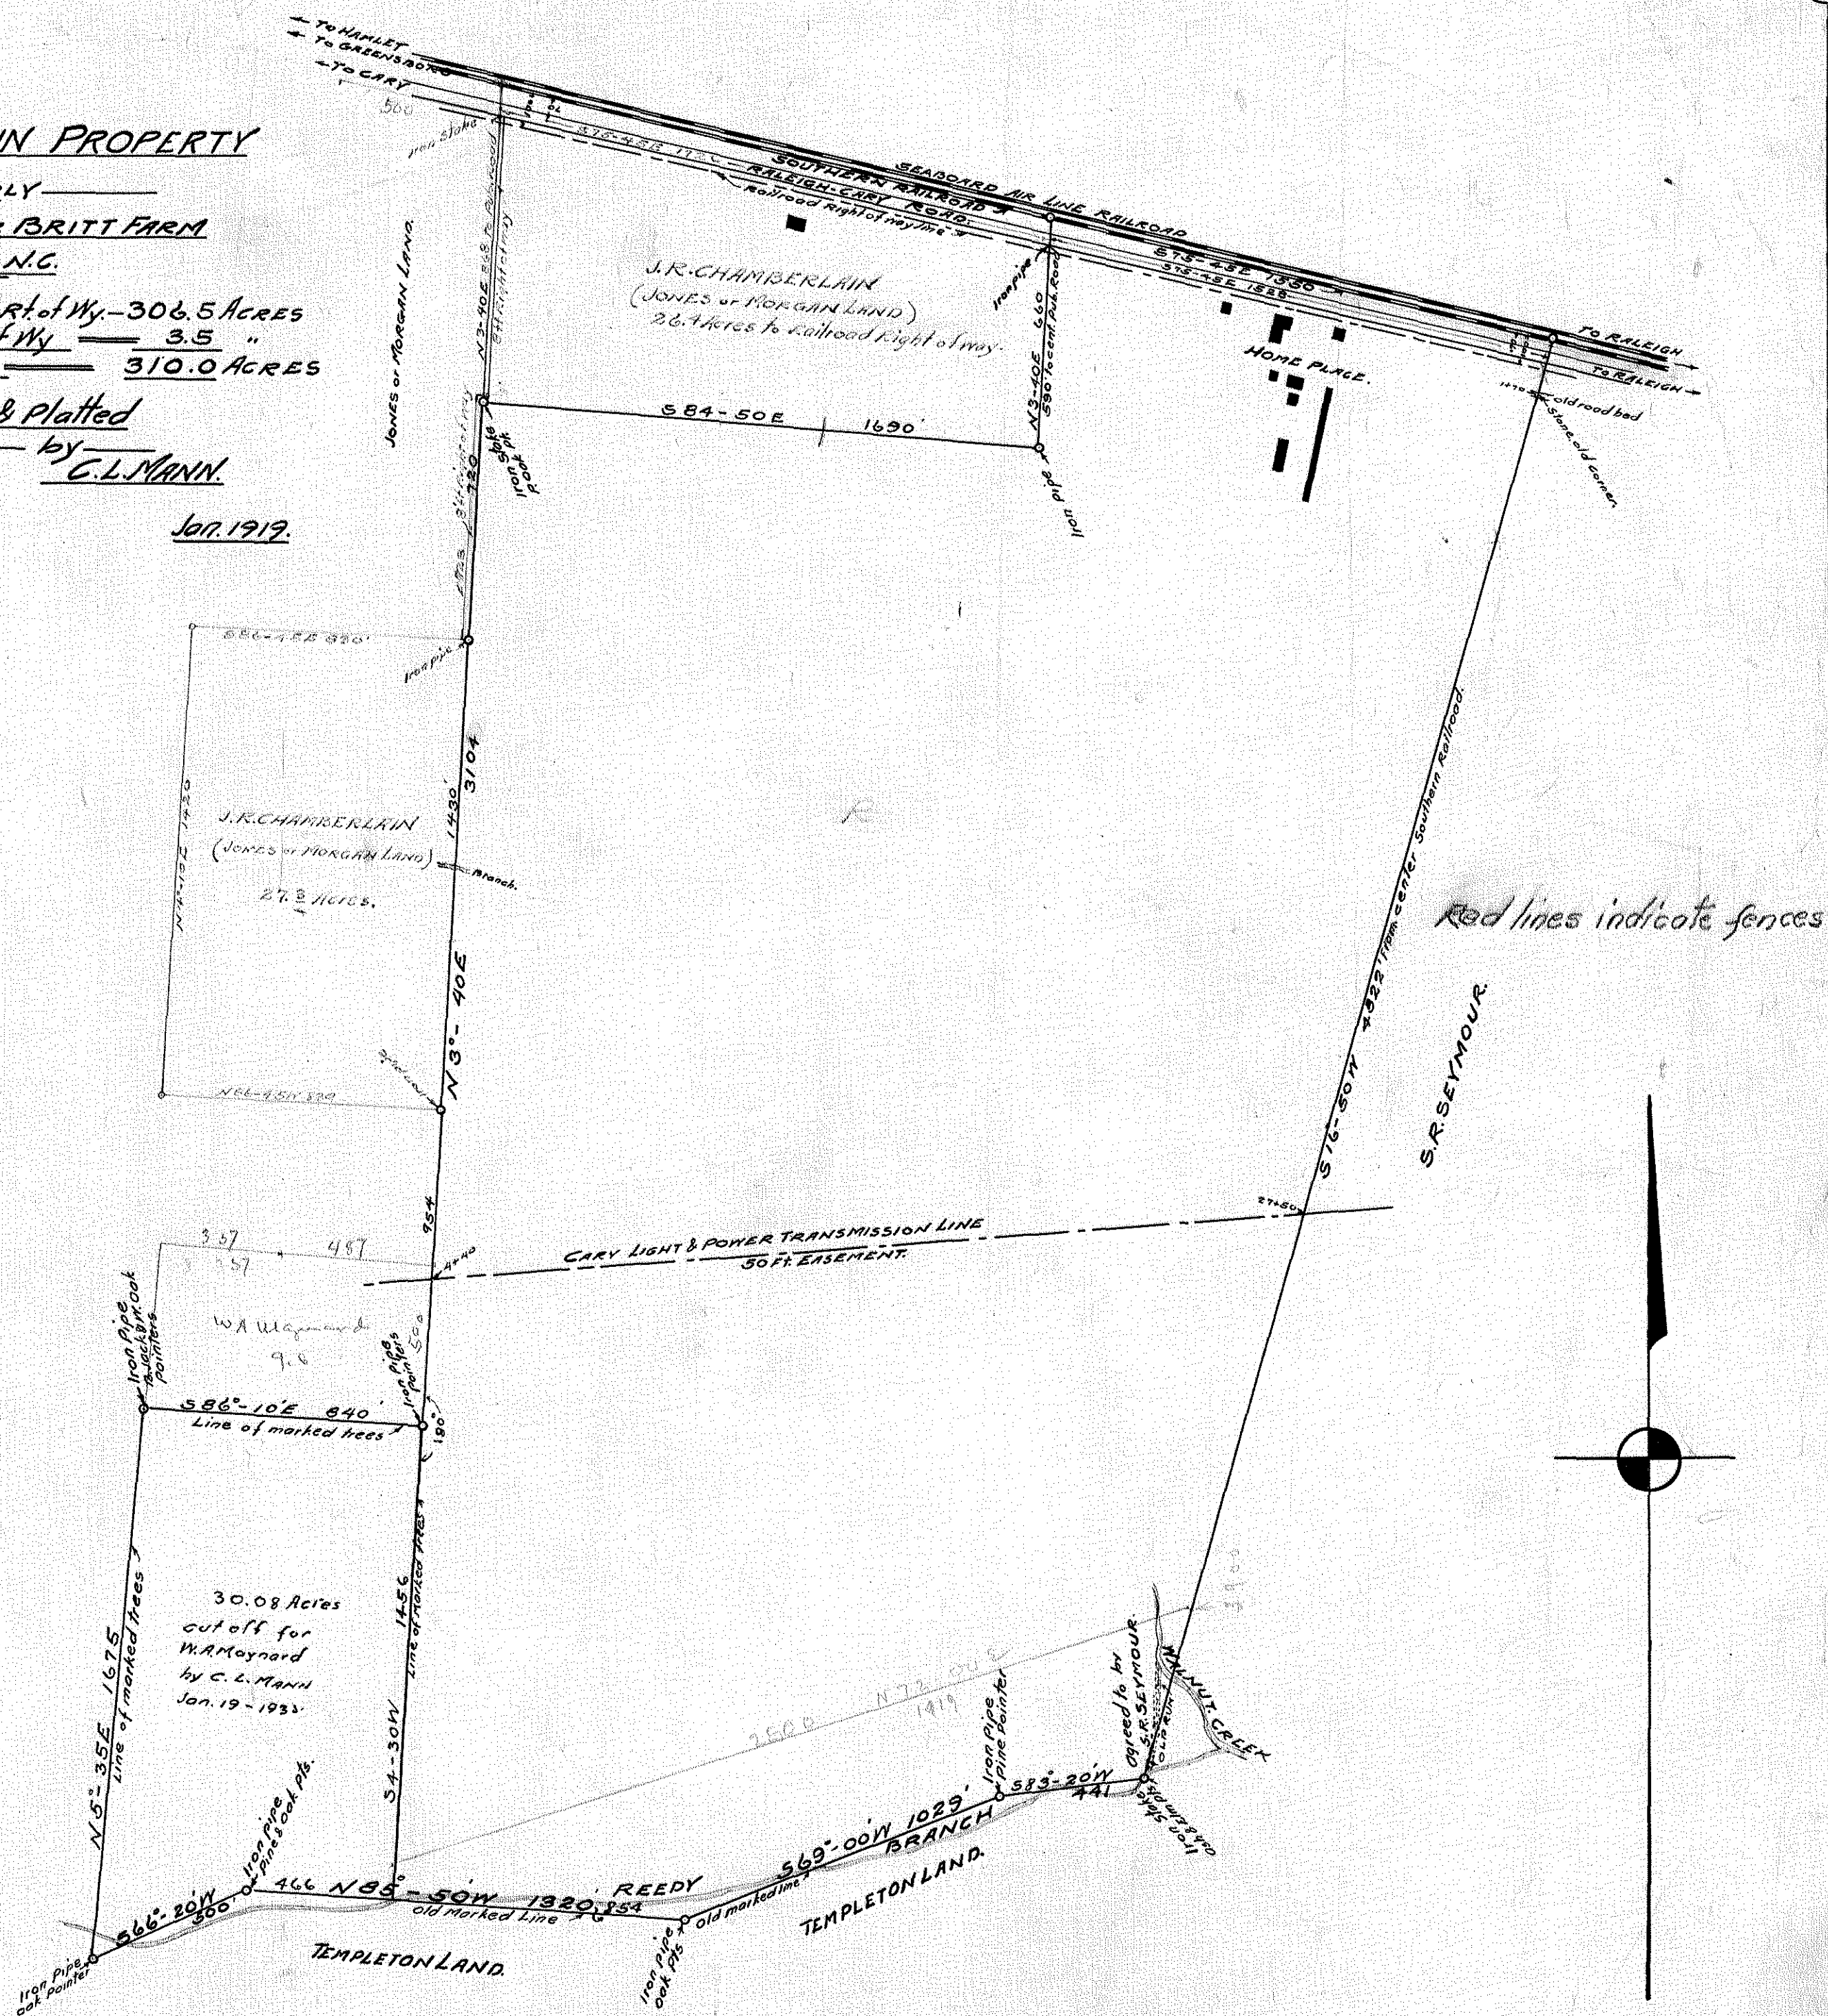

Red lines indicate fences

W. P. WARREN ESTATE.

RALEIGH-DURHAM ROAD.



Surveyed & Plotted


— by — C. L. MANN

Scale 1" = 200'

Jan. 1919

see Oct 1920 Subdivision

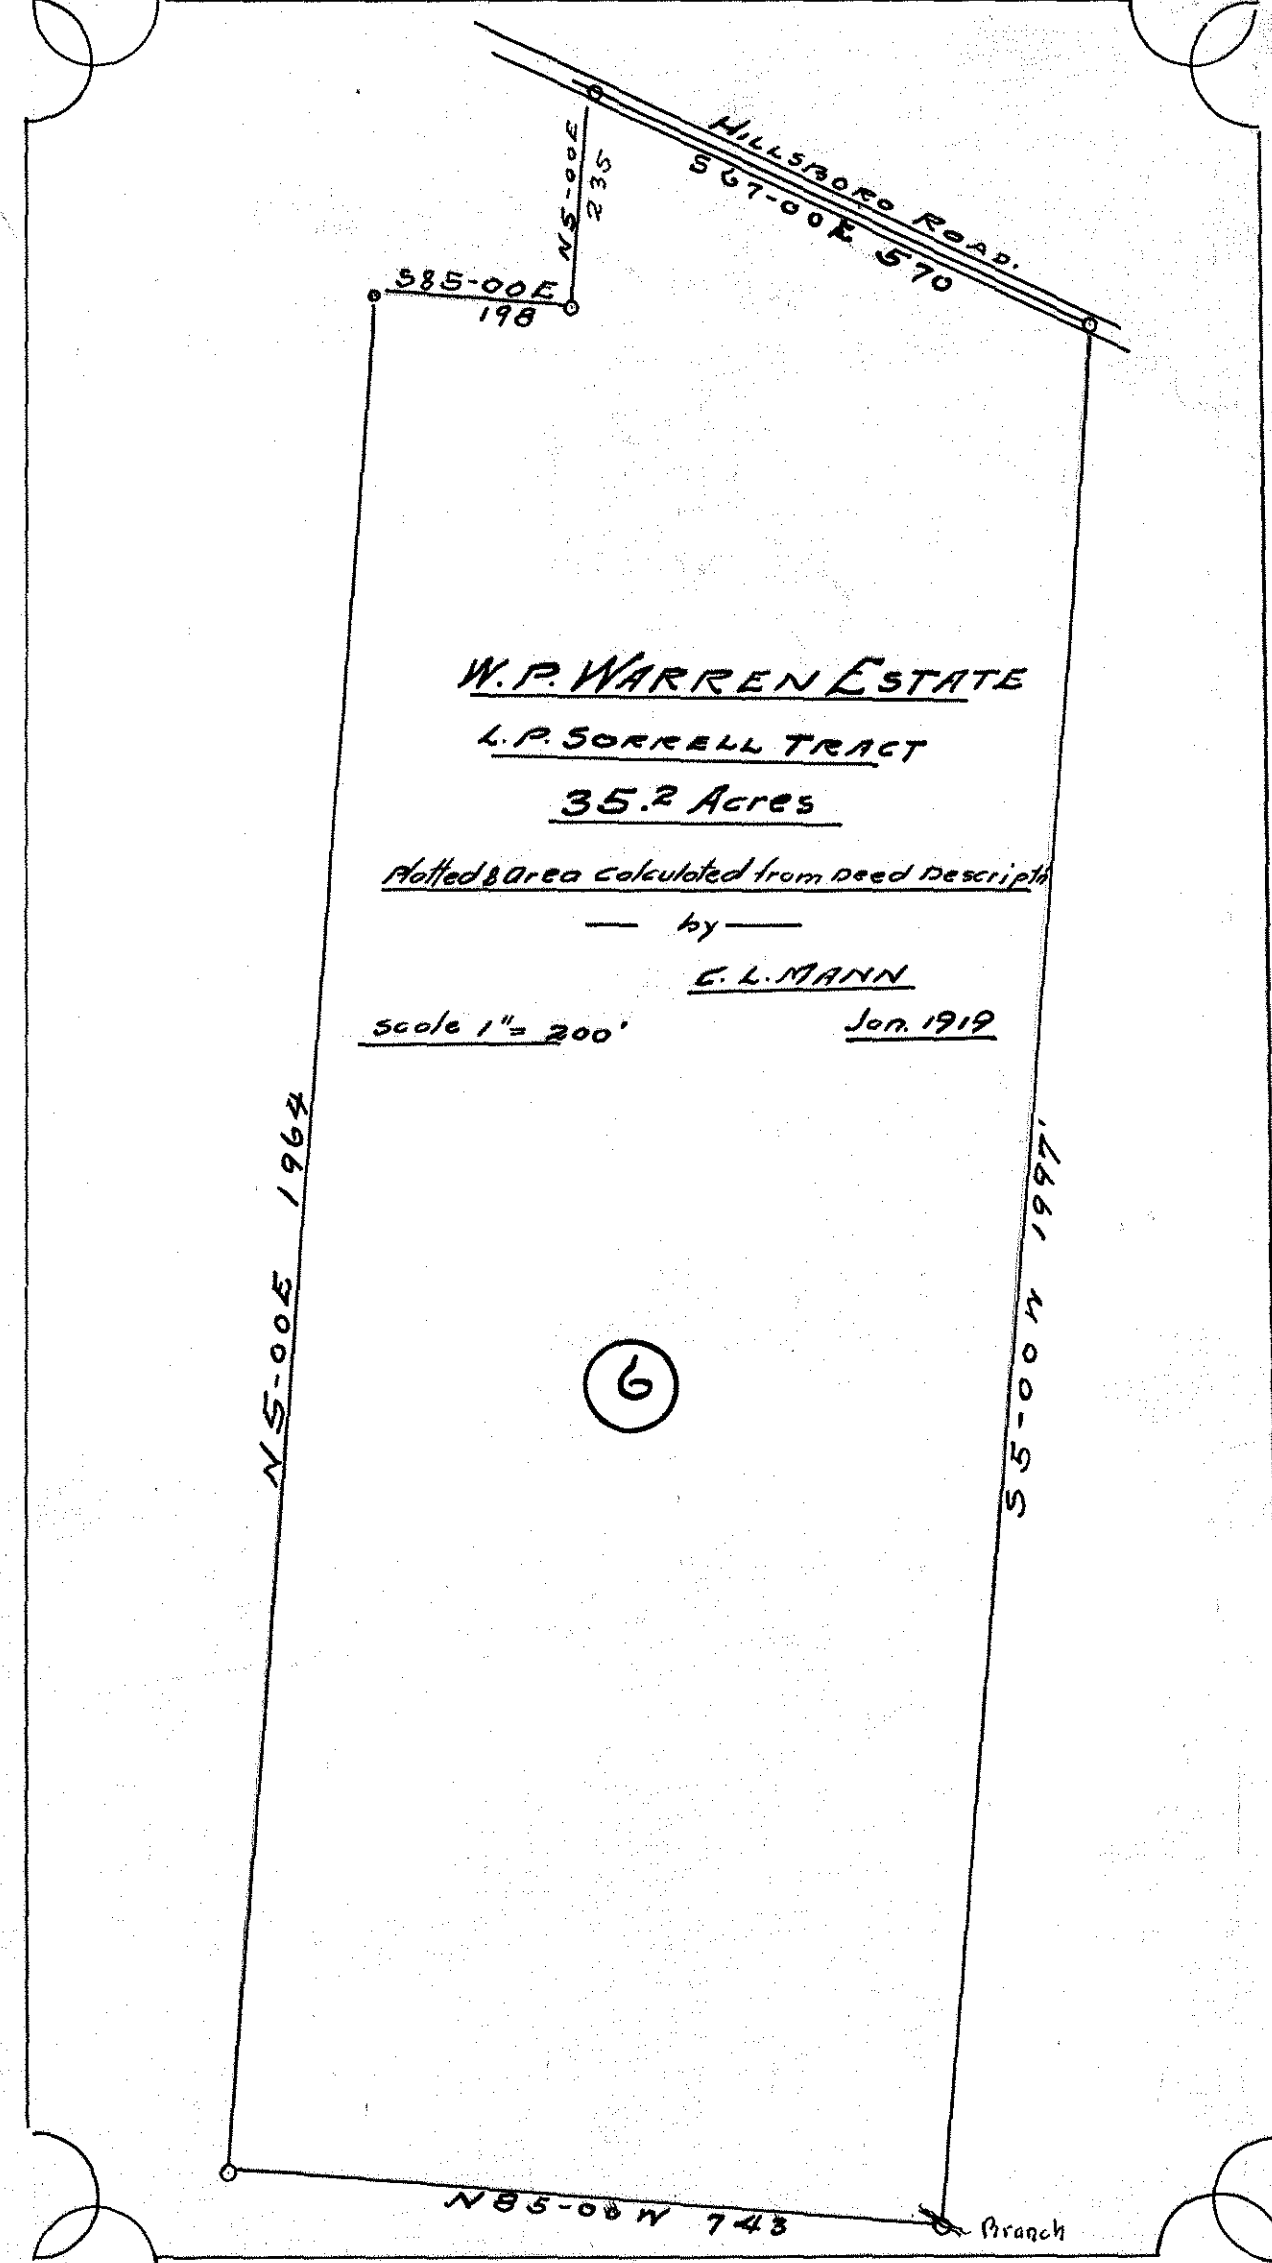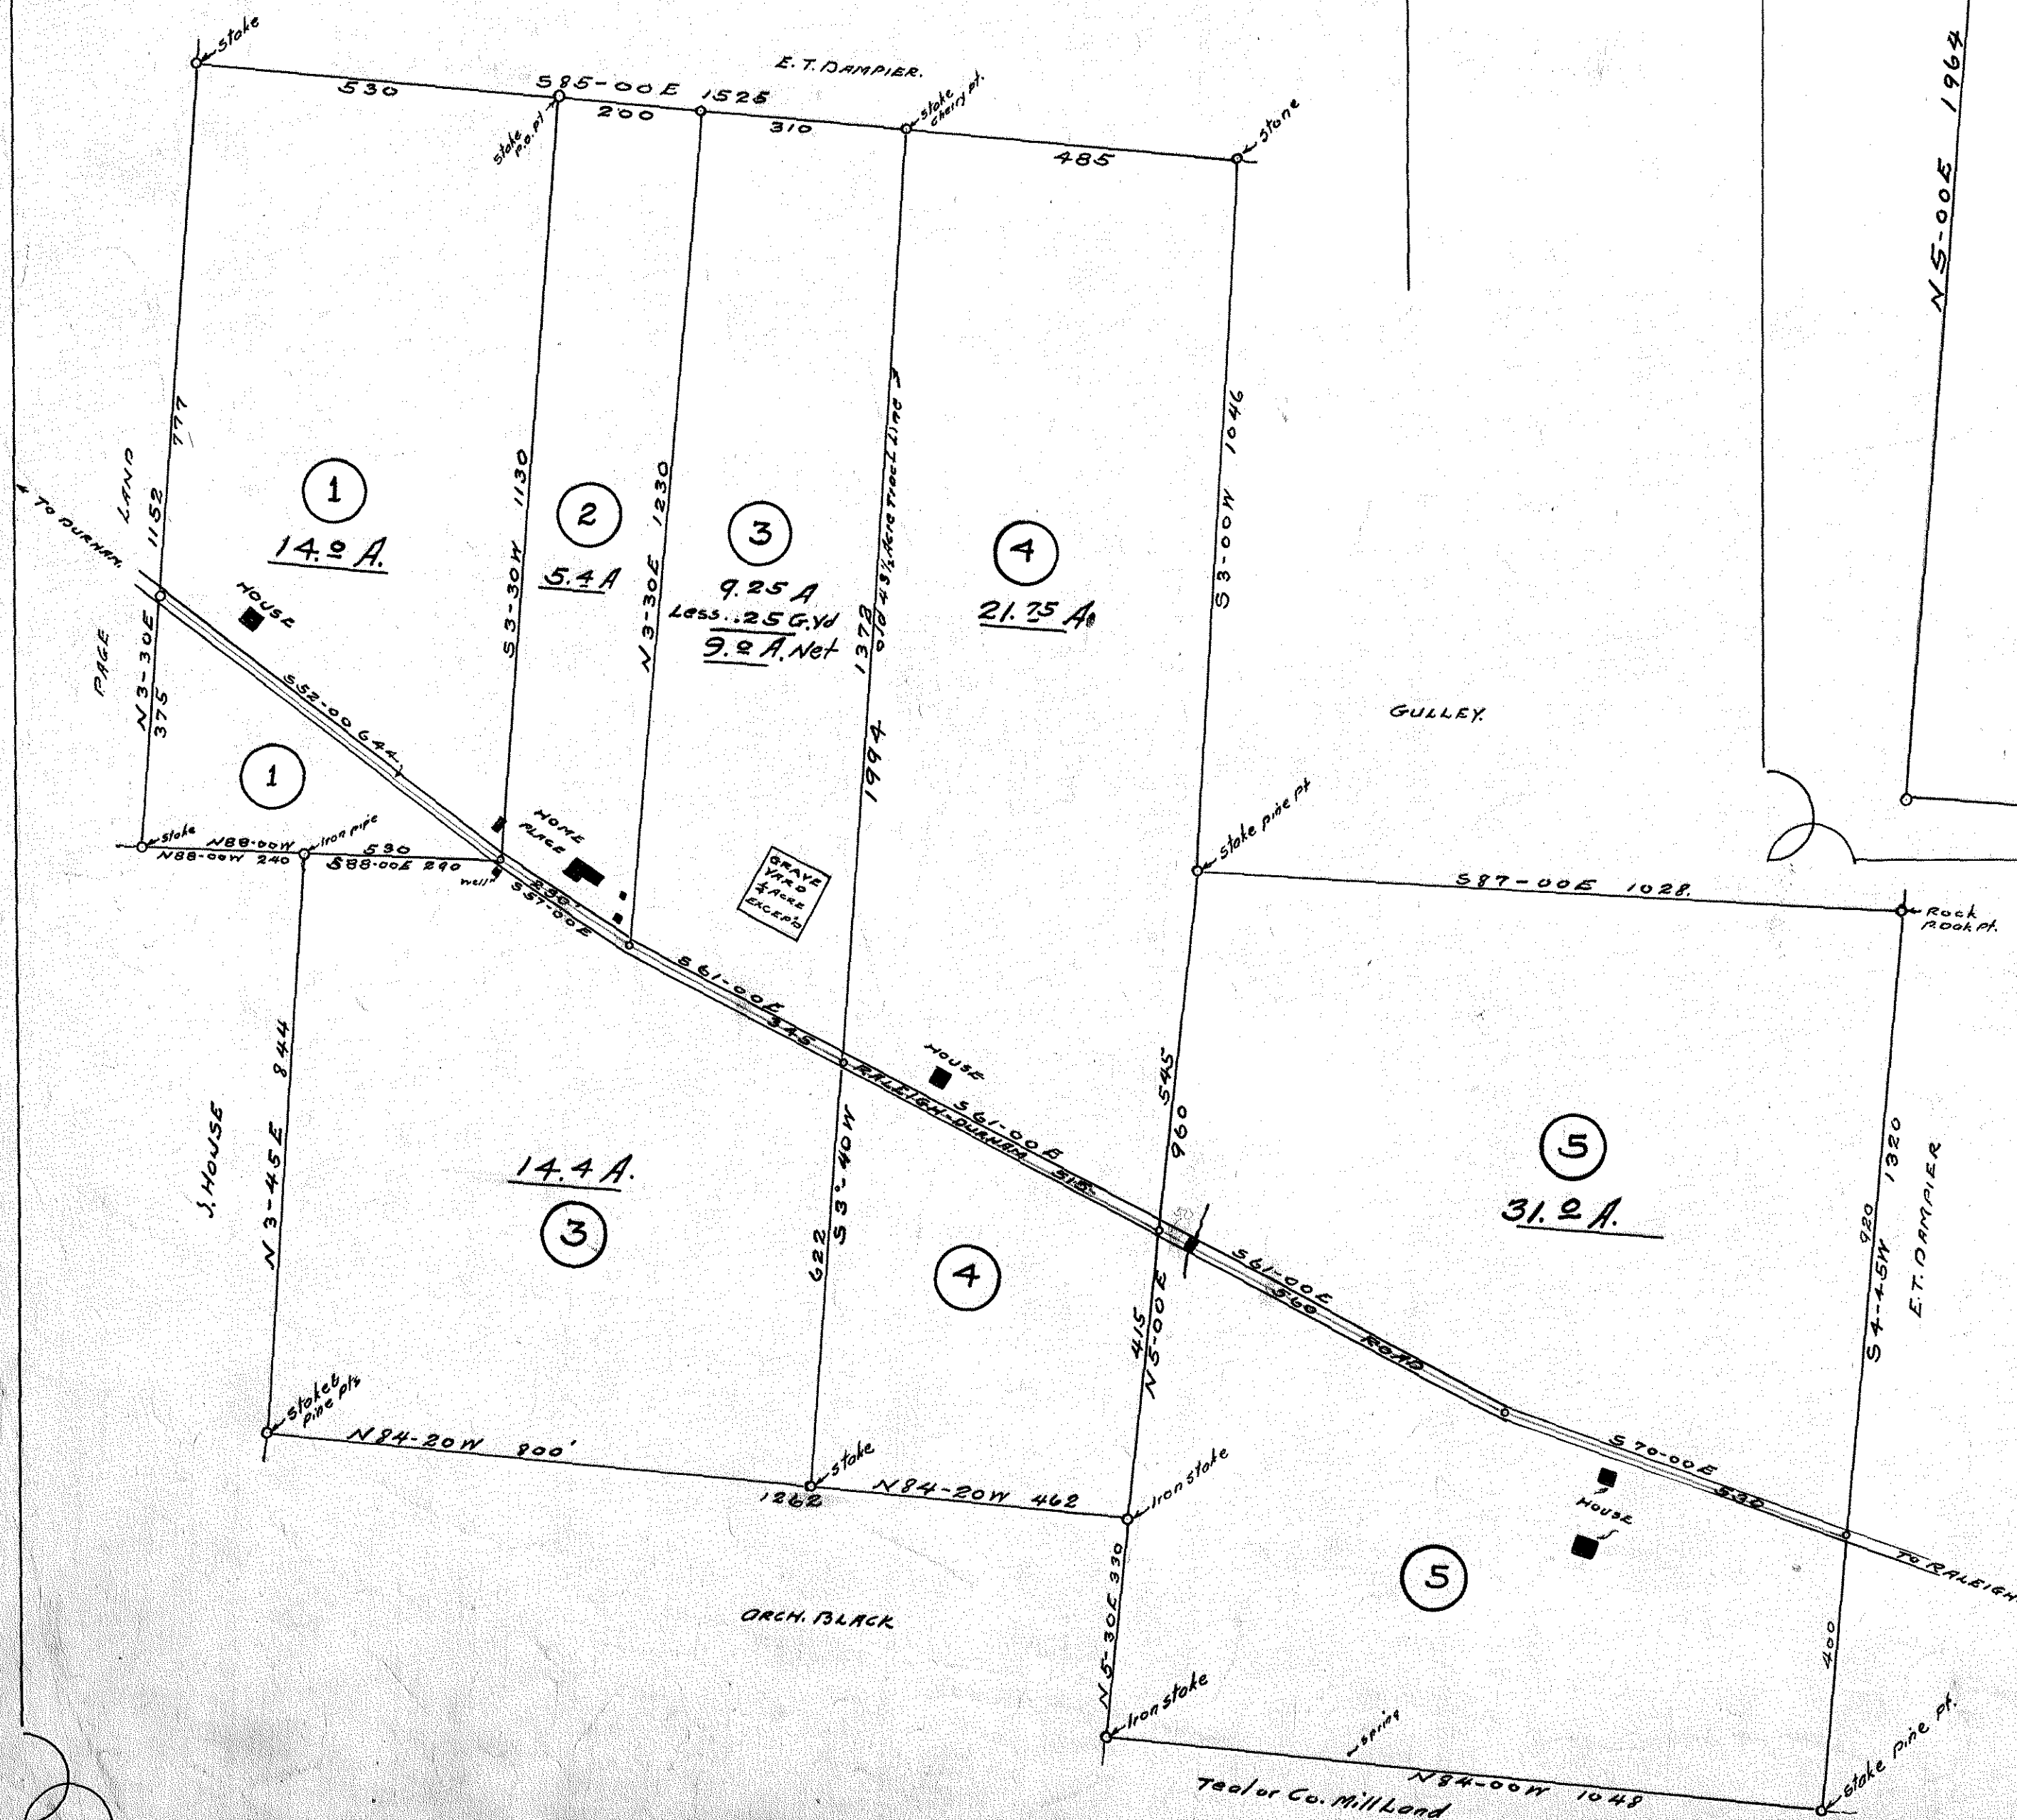

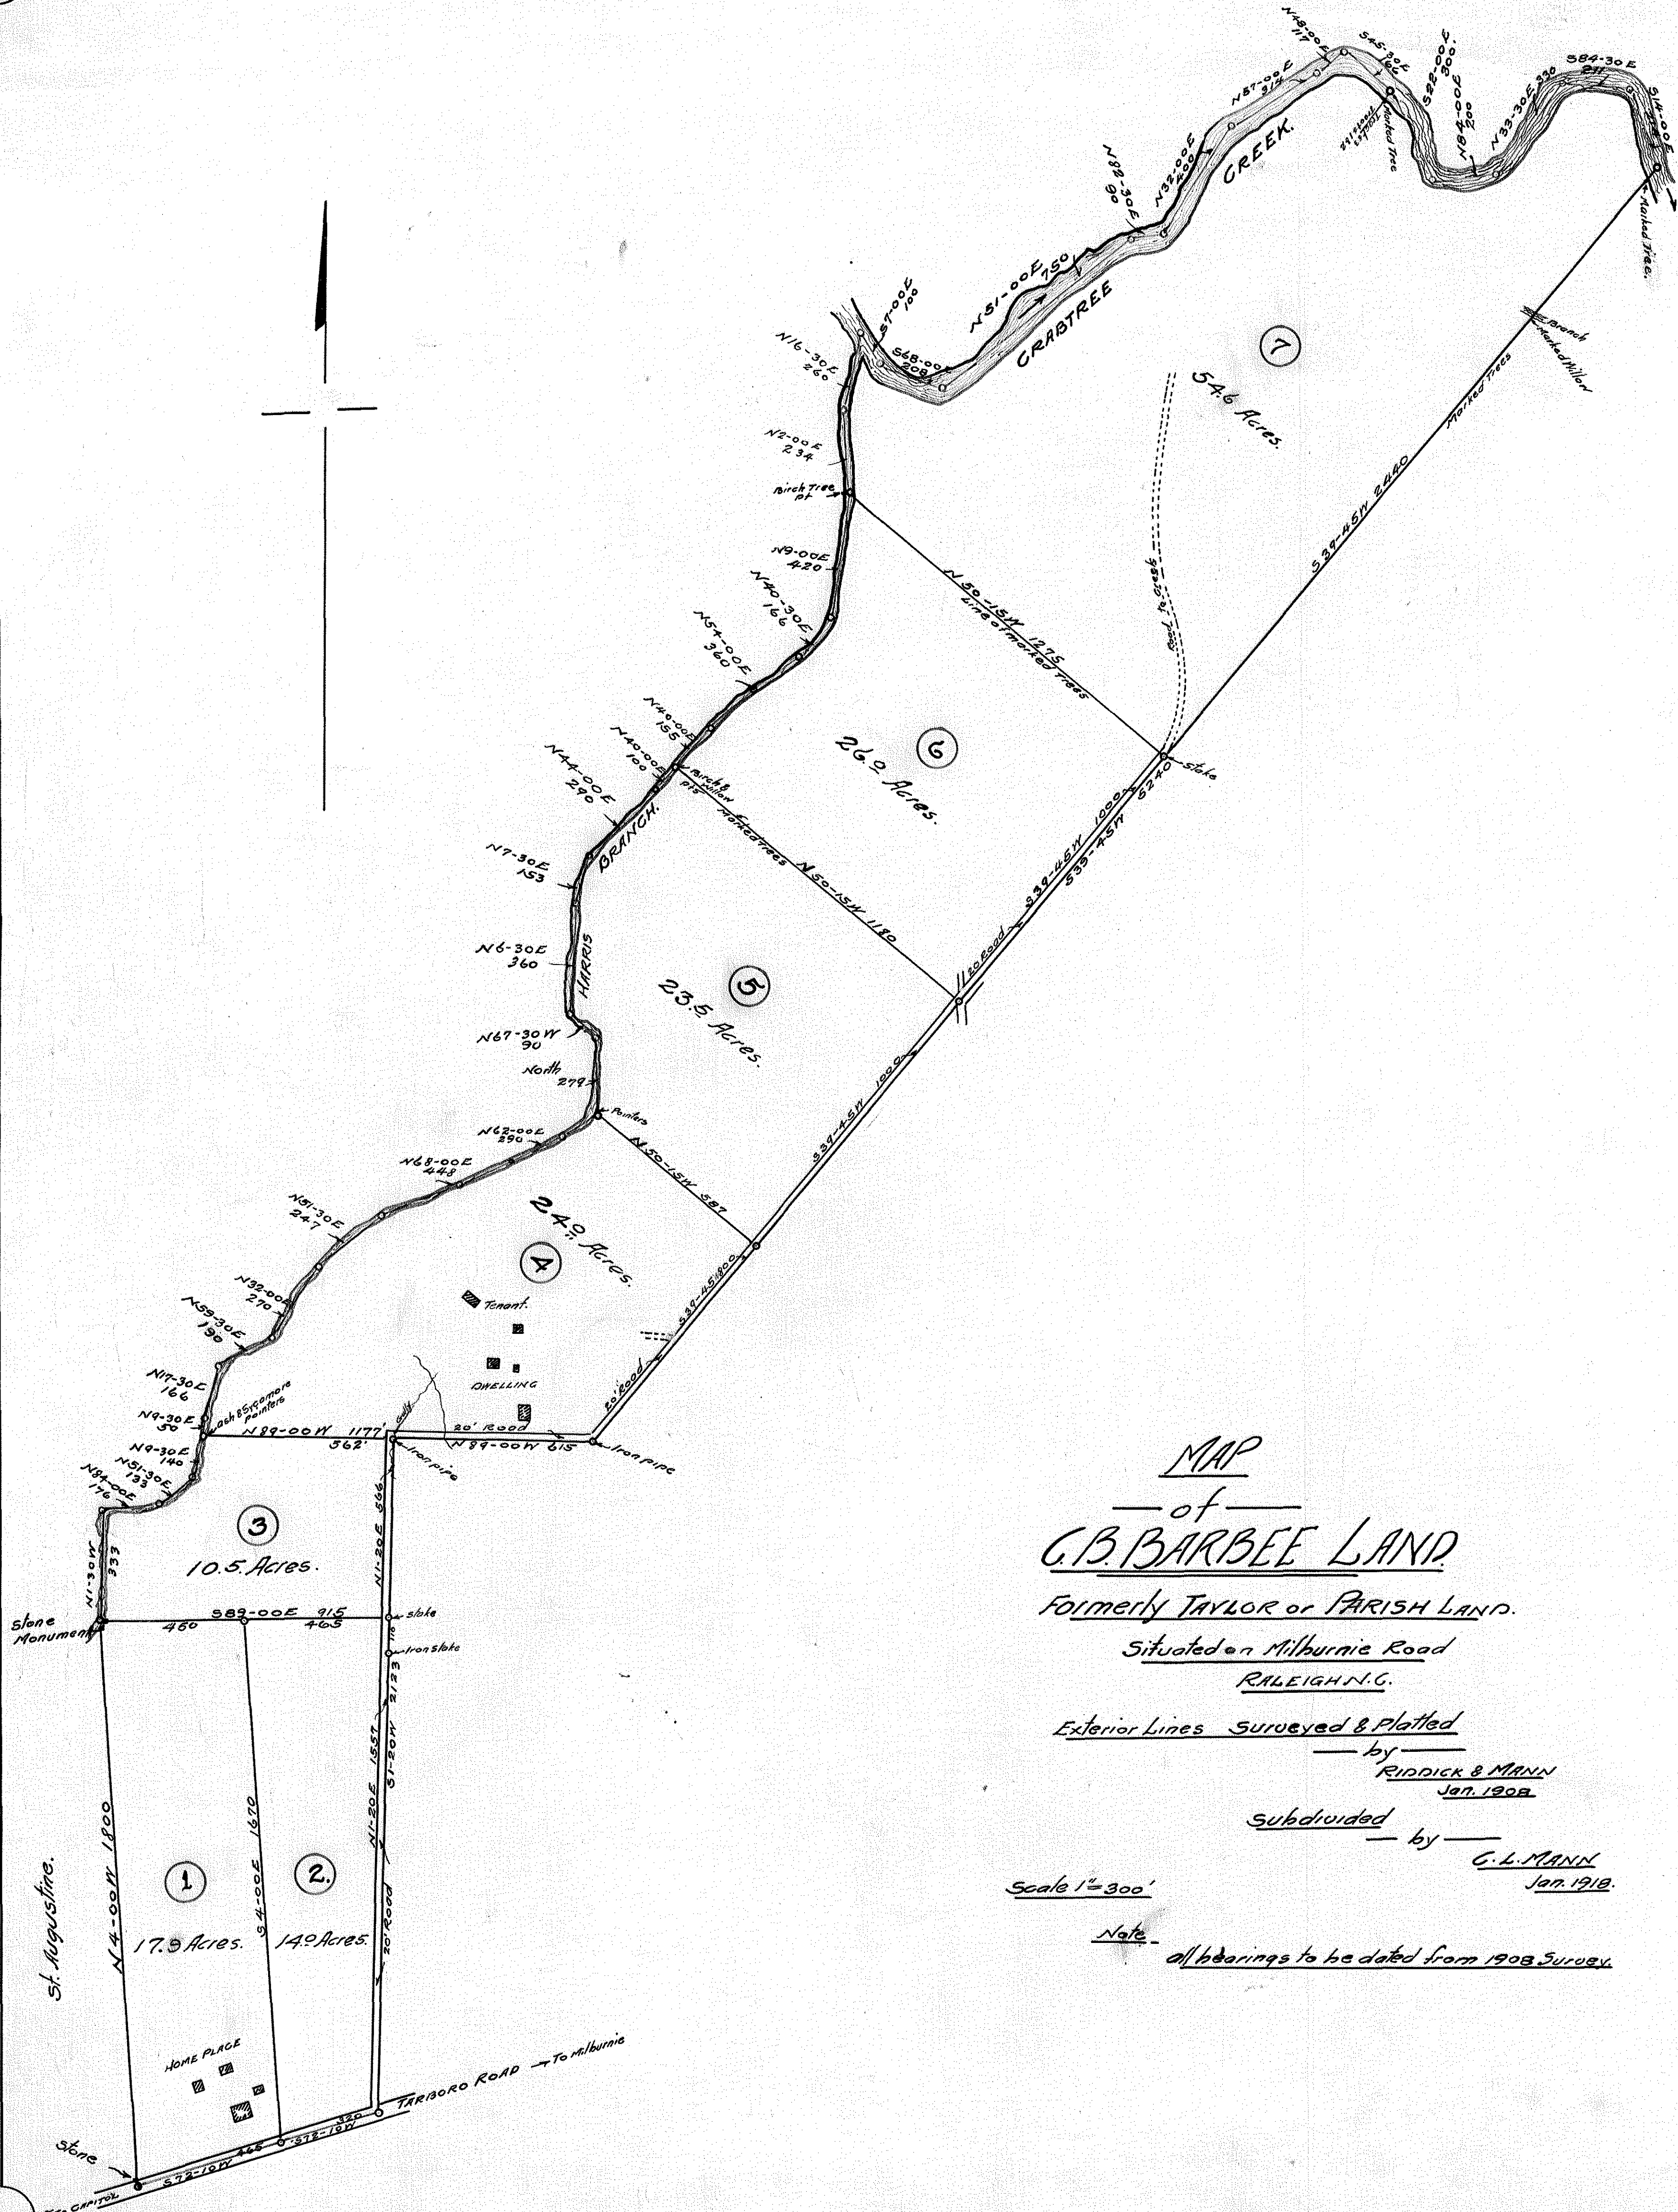

MAP
— of —
G.B. BARBREE LAND.

Formerly TAYLOR or PARISH LAND.

Situated on Milburnie Road
RALEIGH N.C.

Exterior Lines Surveyed & Platted

— by —
RIDDICK & MANN
Jan. 1908

Subdivided

— by —
G.L. MANN
Jan. 1910.


Scale 1"=300'

Note — all bearings to be dated from 1908 Survey.

6.27

made a survey to the 1812 while out of the...

2.32a 6.27

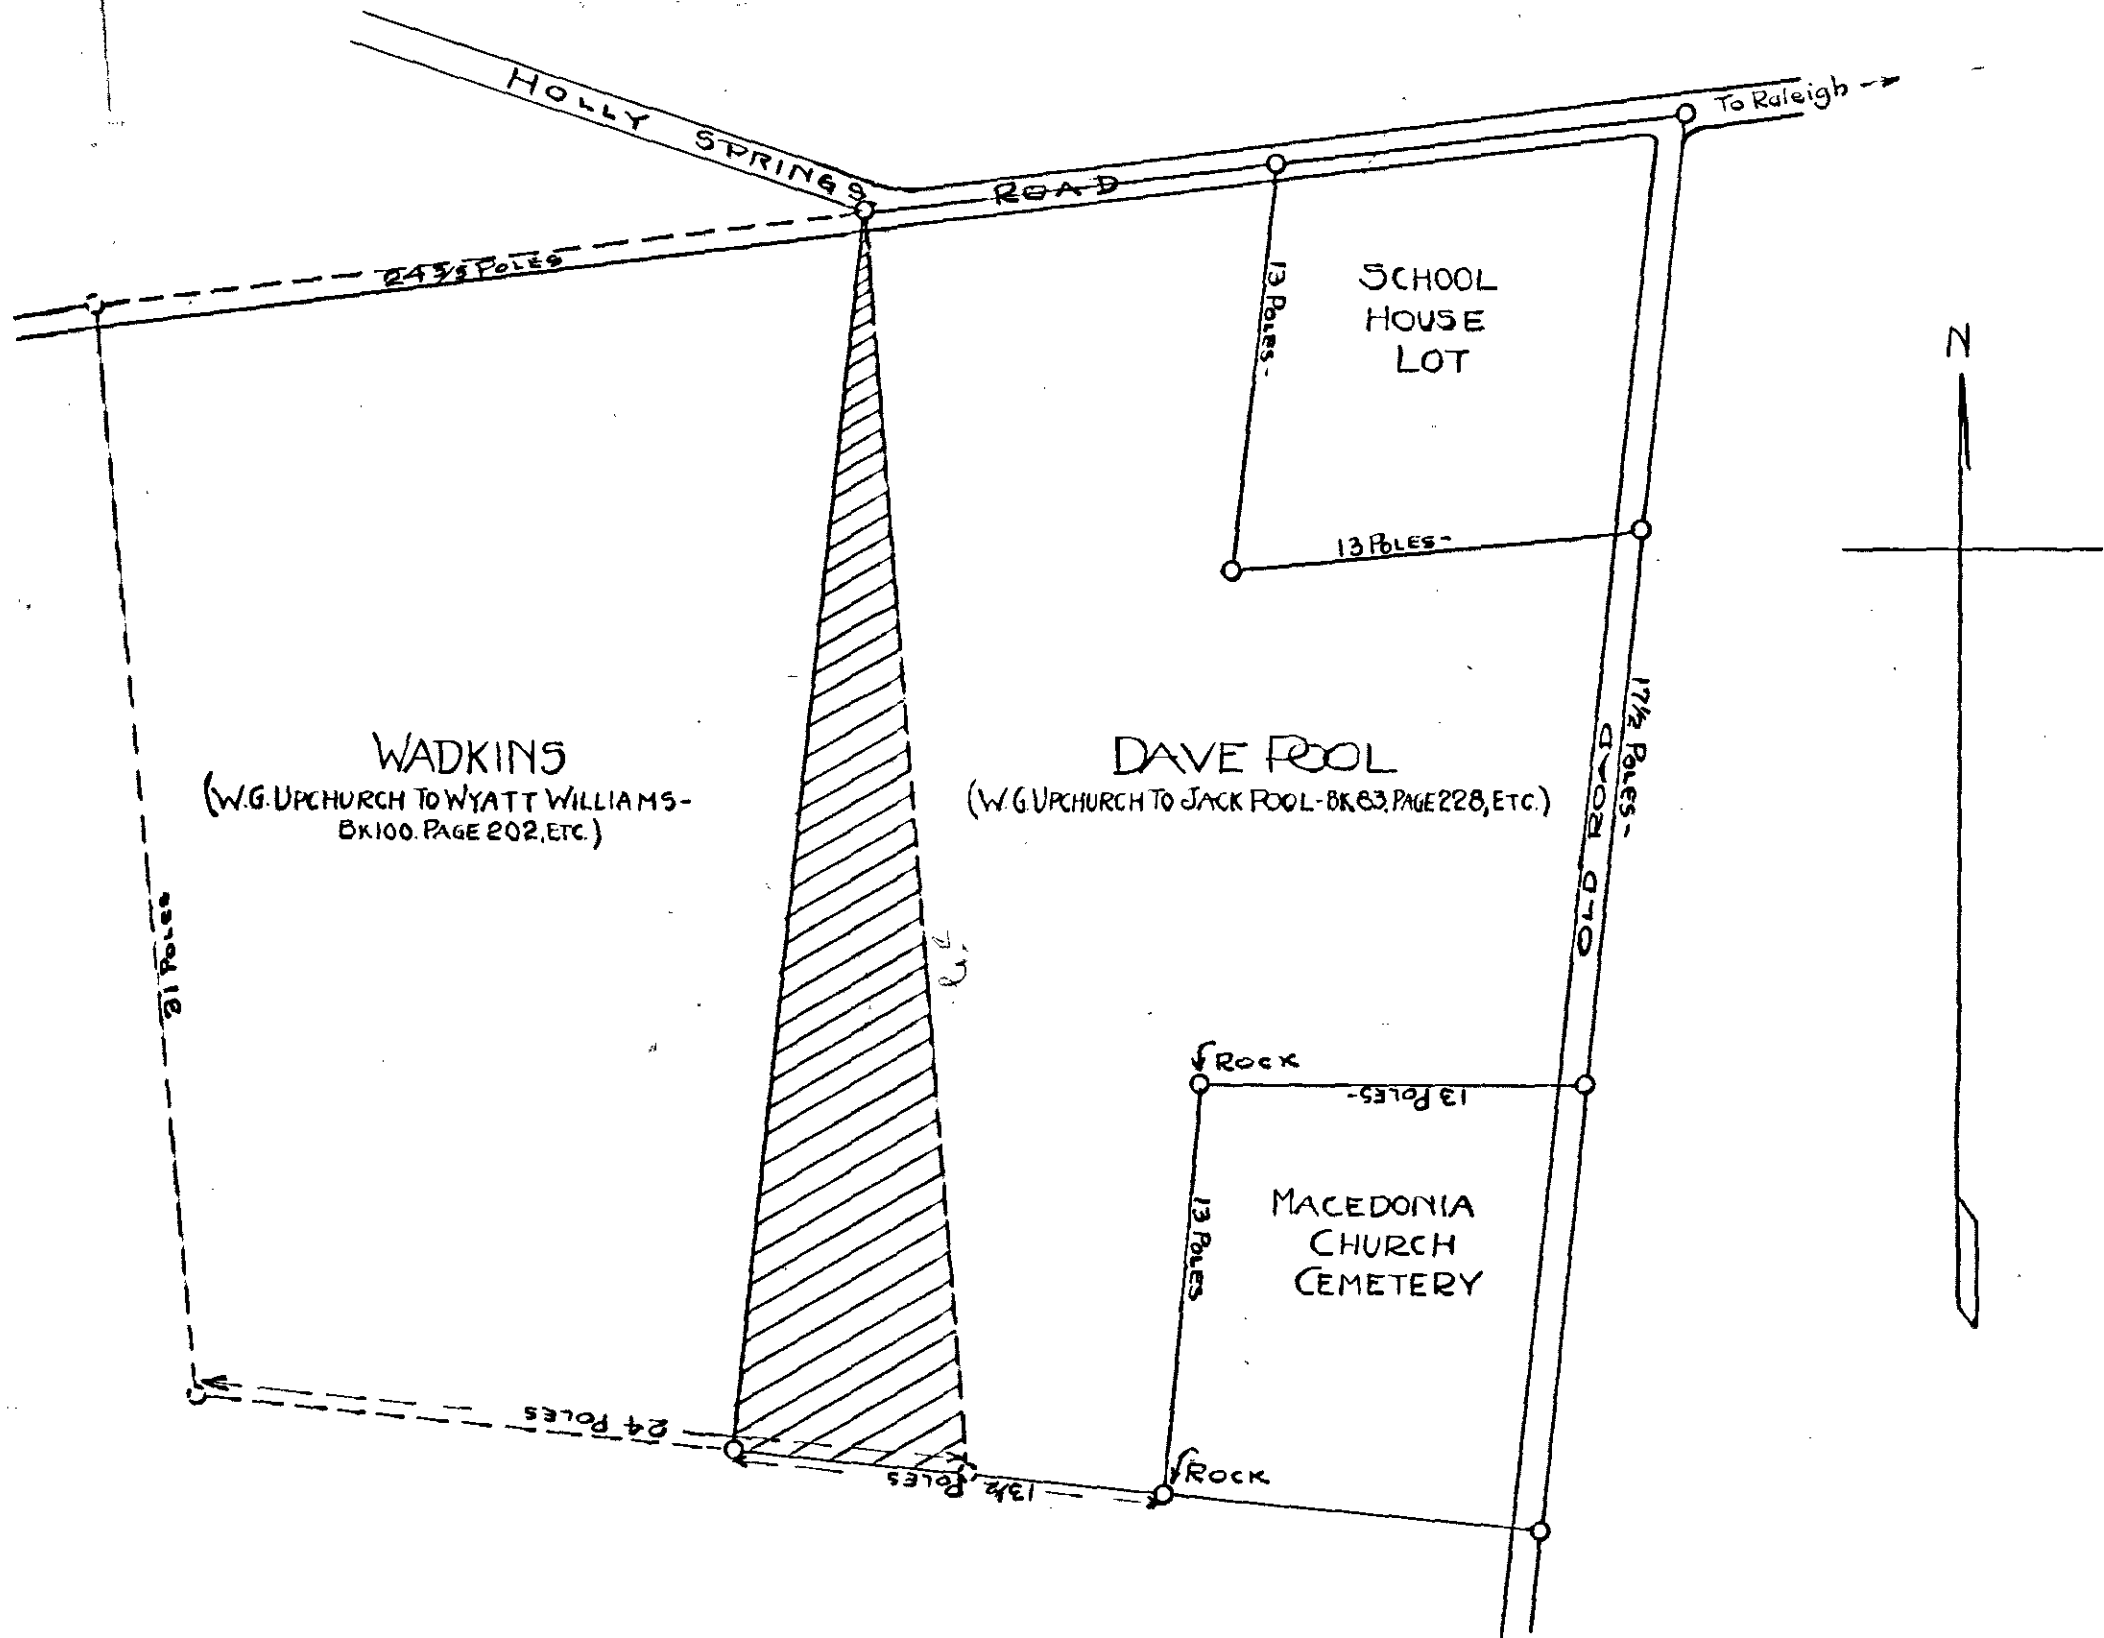

MAP
OF
DAVE POOL'S LAND
WAKE COUNTY
Plotted from Deed by -
Jan. 1919 - Mann & Wrenn

TENEY AUSTIN, W.L. DAVIS, A.B. ANDREWS,
and HASIE HOOKER LANDS,
RICHLAND ROAD.


C. L. MANN

Jan. 1919

Scale 1" = 200'

Books of Reference

13K	225	P9	532
13K	268	P9	570
13K	307	P9	81
13K	260	P9	273
13K	248	P9	132

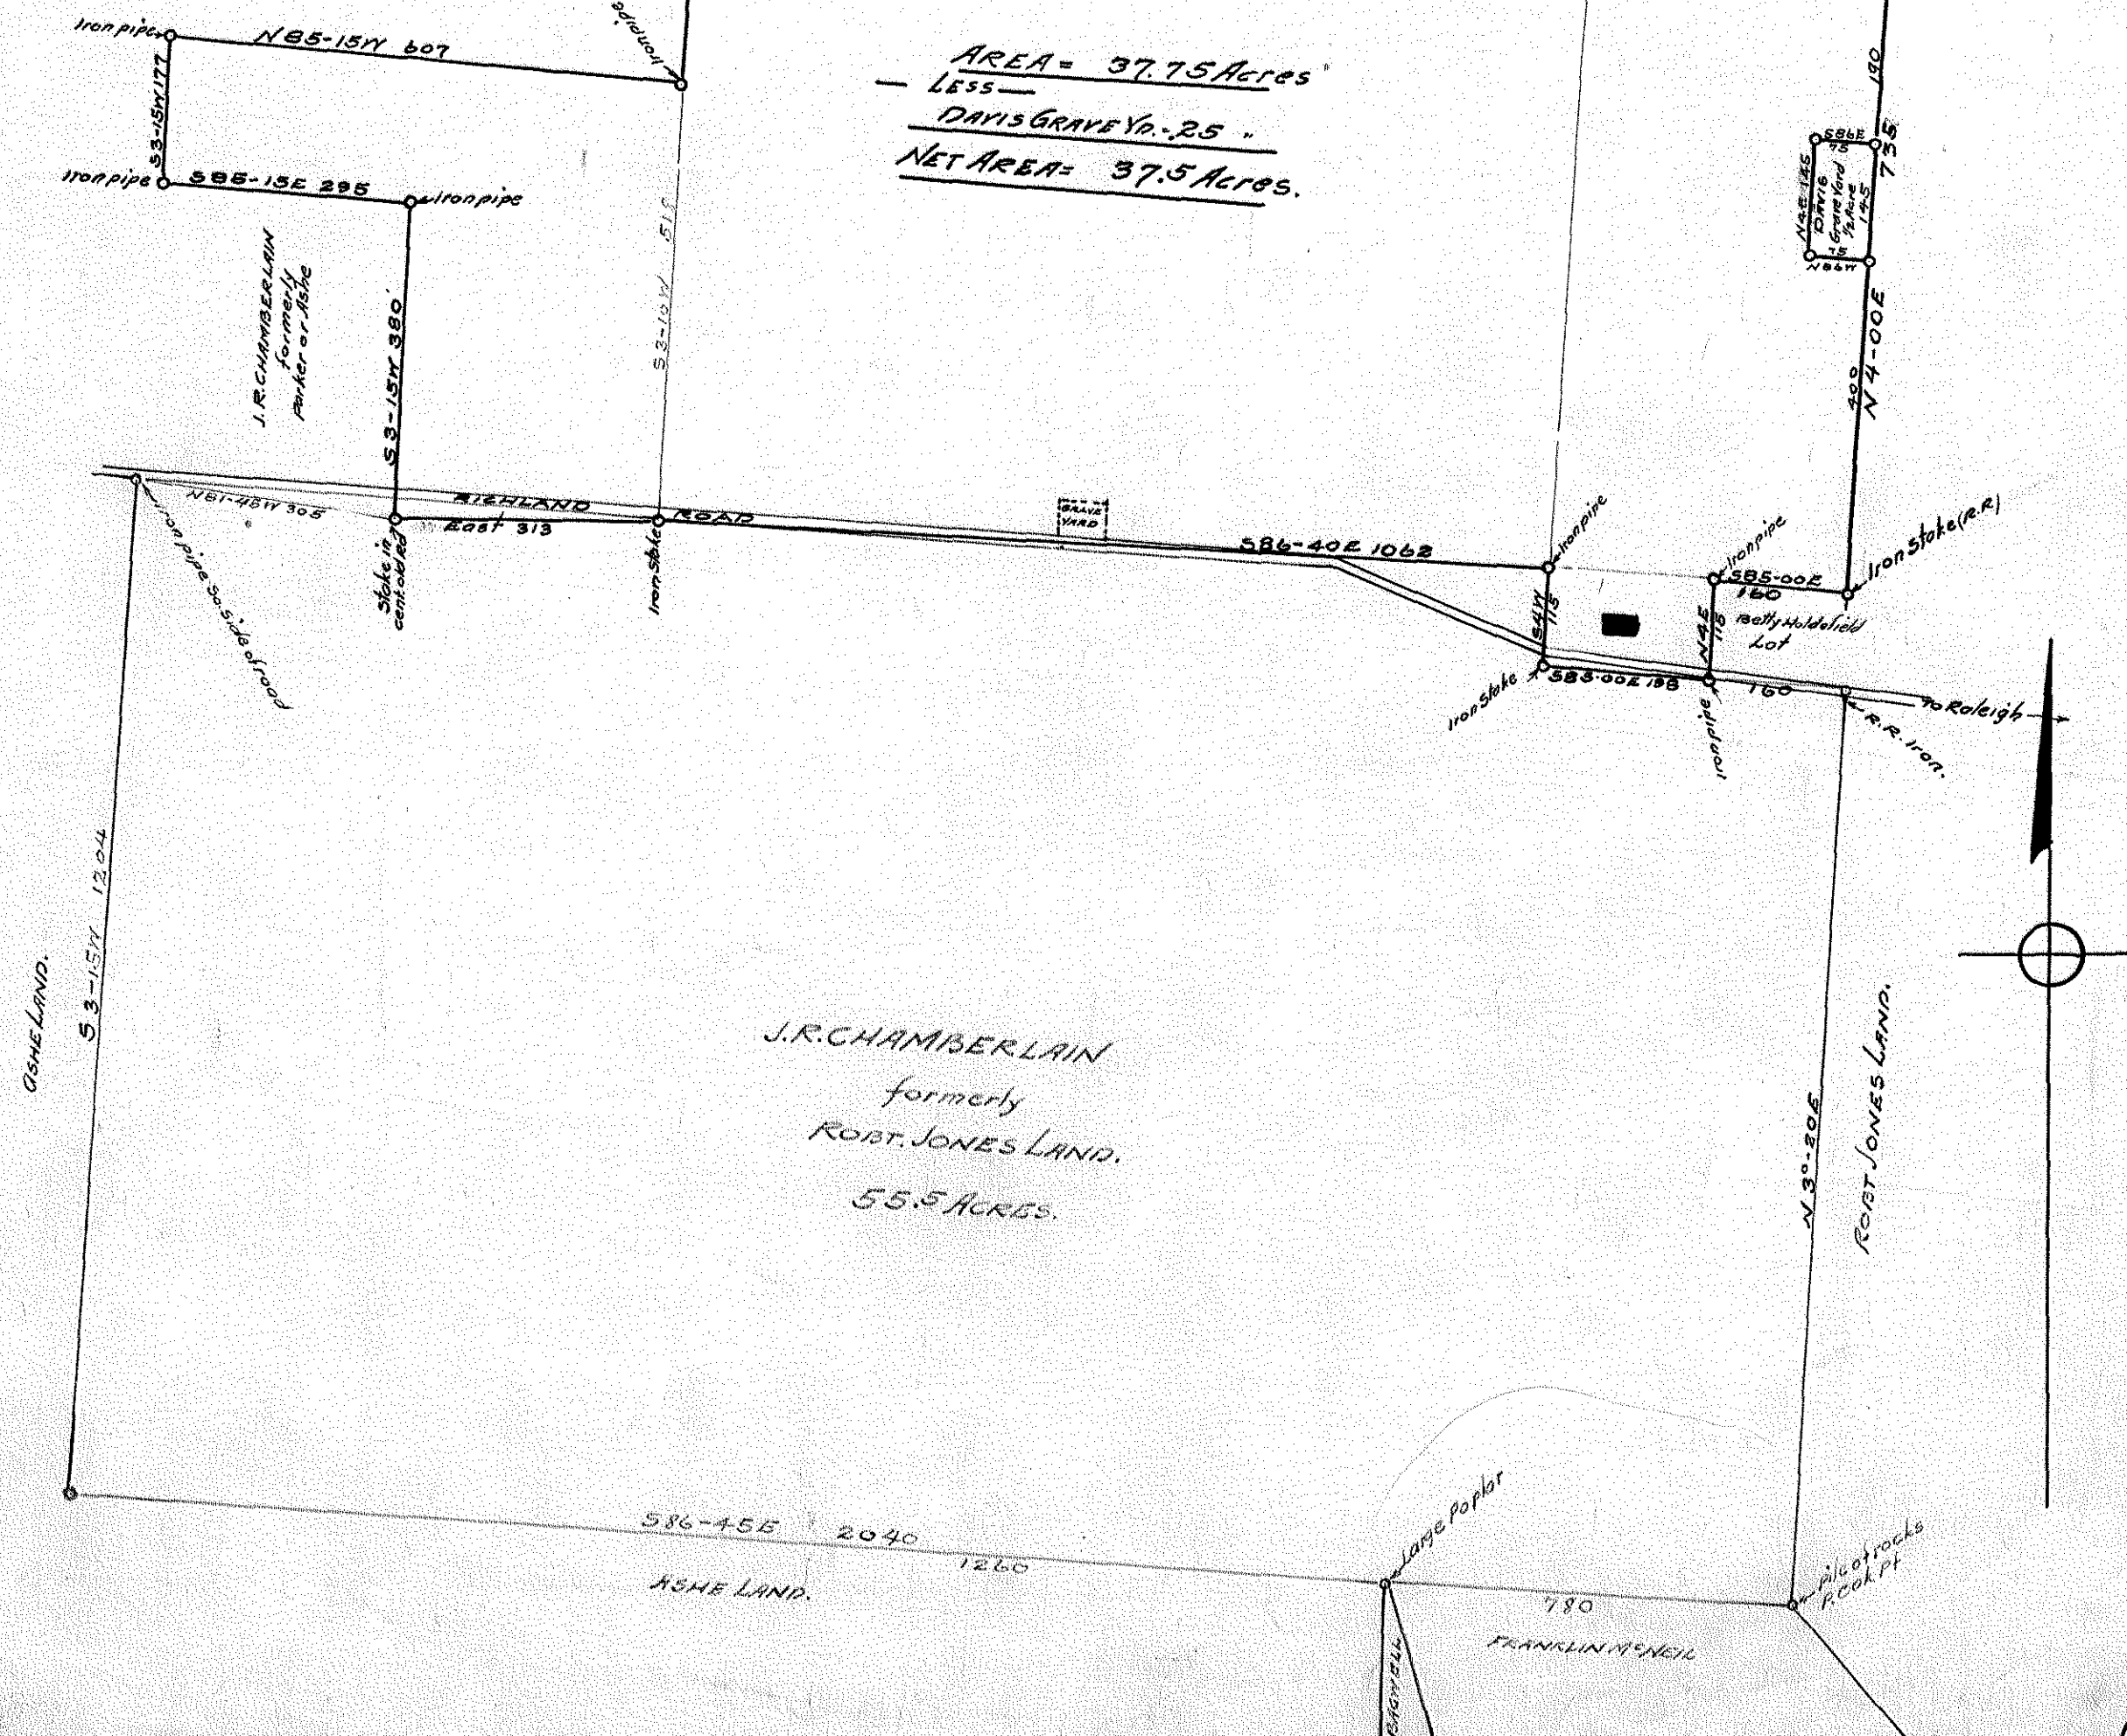

N. A. PLEASANT ESTATE.

WISBURY N.C.

Surveyed & Plotted

by

E. L. MANN

Scale 1" = 100' Feb. '19

FRANKLIN McNEIL LAND.

N 86-05 W 1351'

Iron stake
Hooker Cor.

2 white oak
20' N. & 10'
E. 200 ft
in ground

1. HOOKER.

S 3°-05' W 870'

~ 27⁰⁰ Acres ~

N 3°-50' E 883'

Marked line

CHAMBERLAIN or WILLIAMS LAND

E. S. BRYANT
Cor.

R.R. line

Telegraph Pole Line

OLD HILLSBORO ROAD.

S 85-45 E 1336'


Telegraph Pole Line

OLD HILLSBORO ROAD.

stake


R.R. Co. Land
Cor.

SEABOARD AIR LINE RY CO., LAND

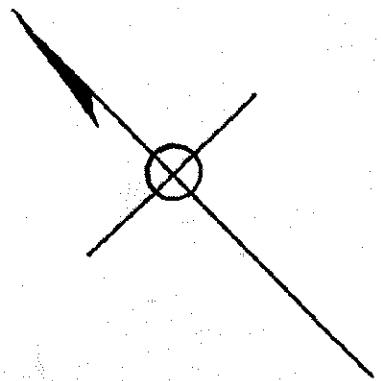

CARY FARM LIFE SCHOOL.
~ CARY N.C. ~
Surveyed & Platted
by
Scale 1" = 200' C.L. MANN

Feb. 16

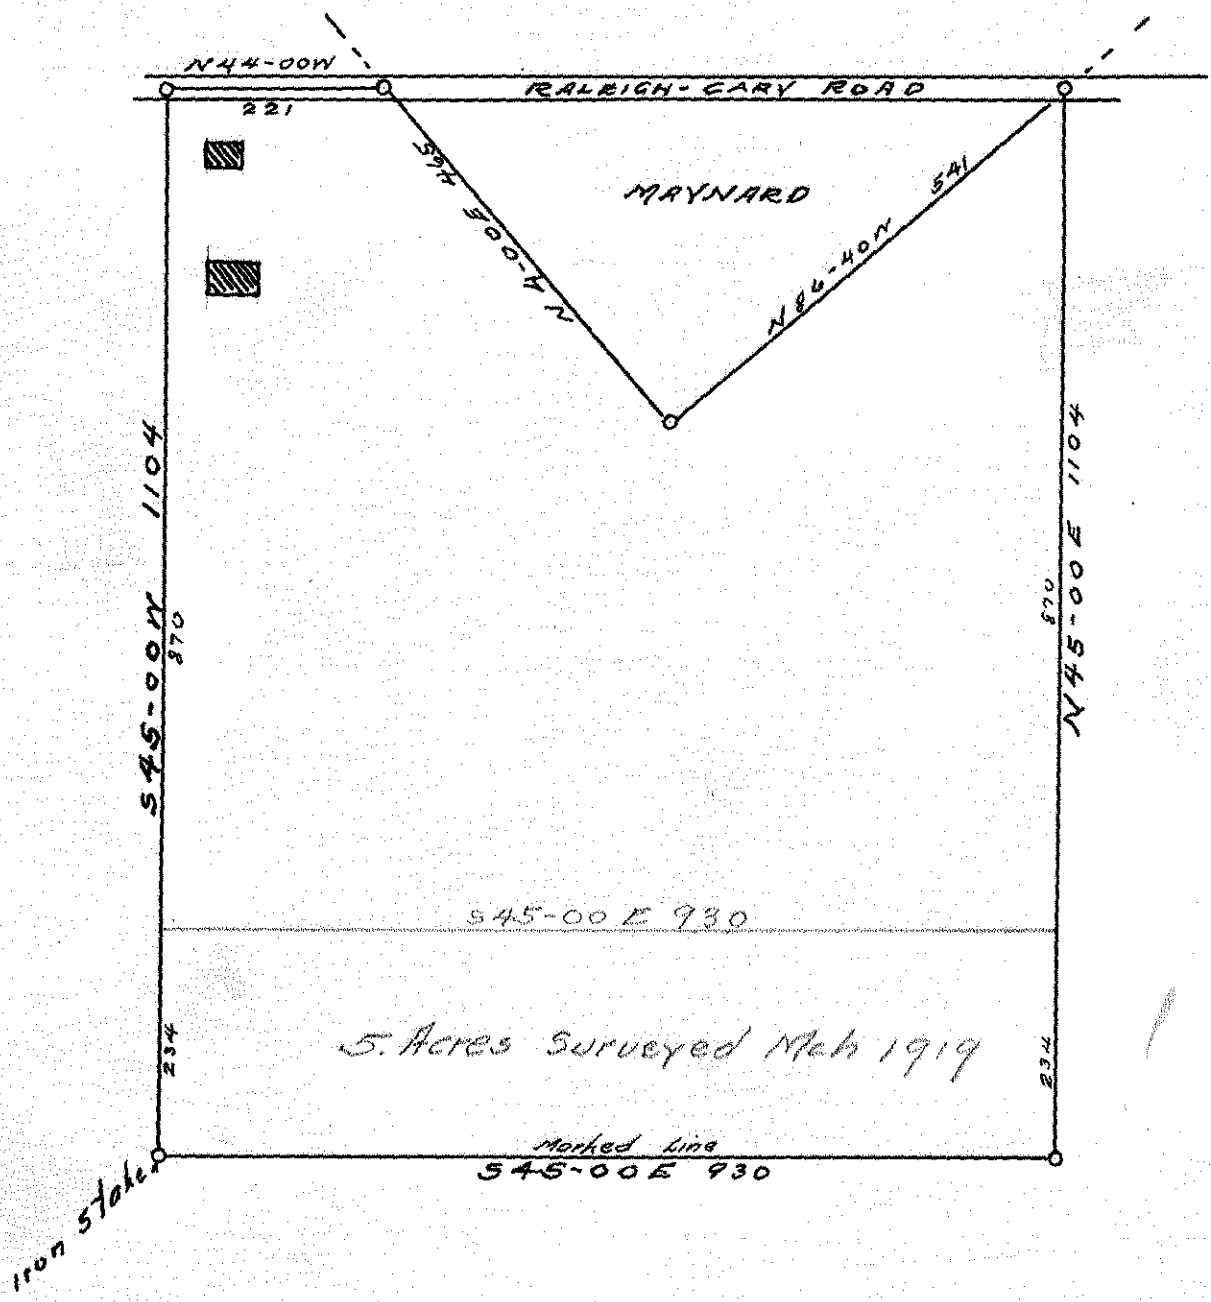

C 236 A

BEVERLY FARM

FORMERLY
R.B. RANEY LAND

Surveyed & Plotted

May 1909

RIDGICK & MANN

Subdivided

by

C.L. MANN


Scale 1" = 200'


MCH. 1919

TOTAL AREA 124.4 ACRES

NOTE

Magnetic corrections to be made from May 1909.

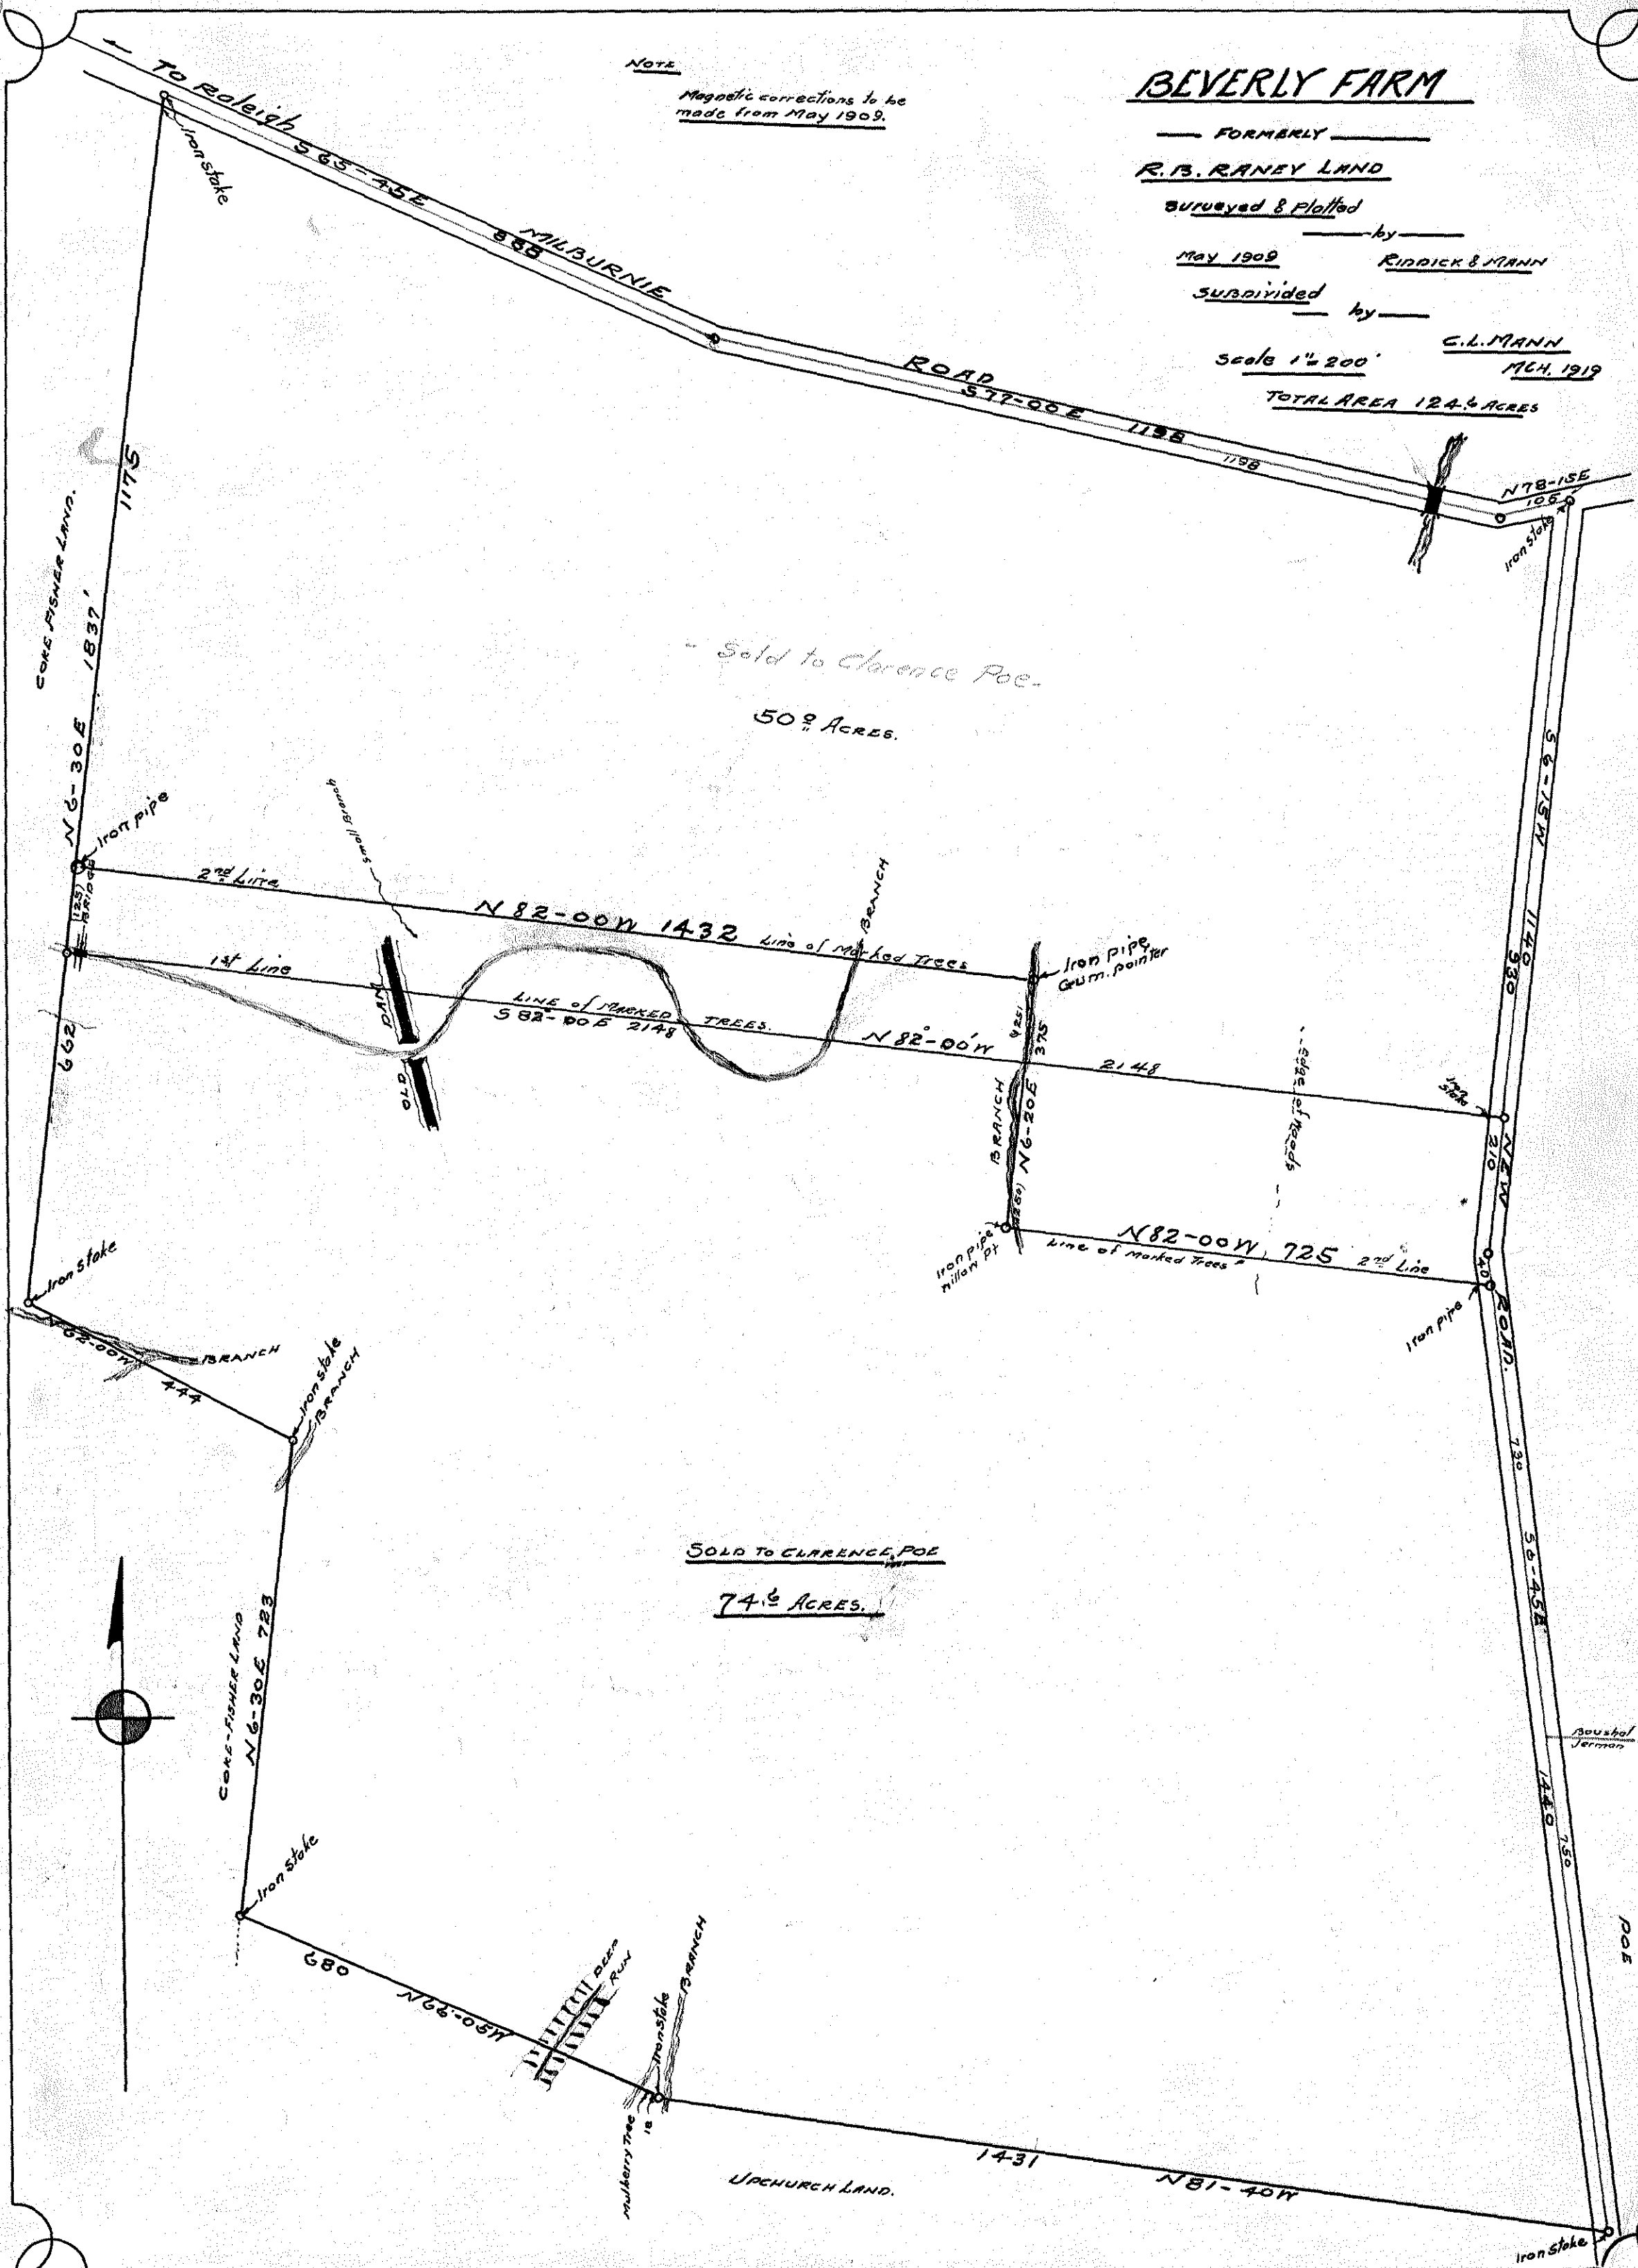

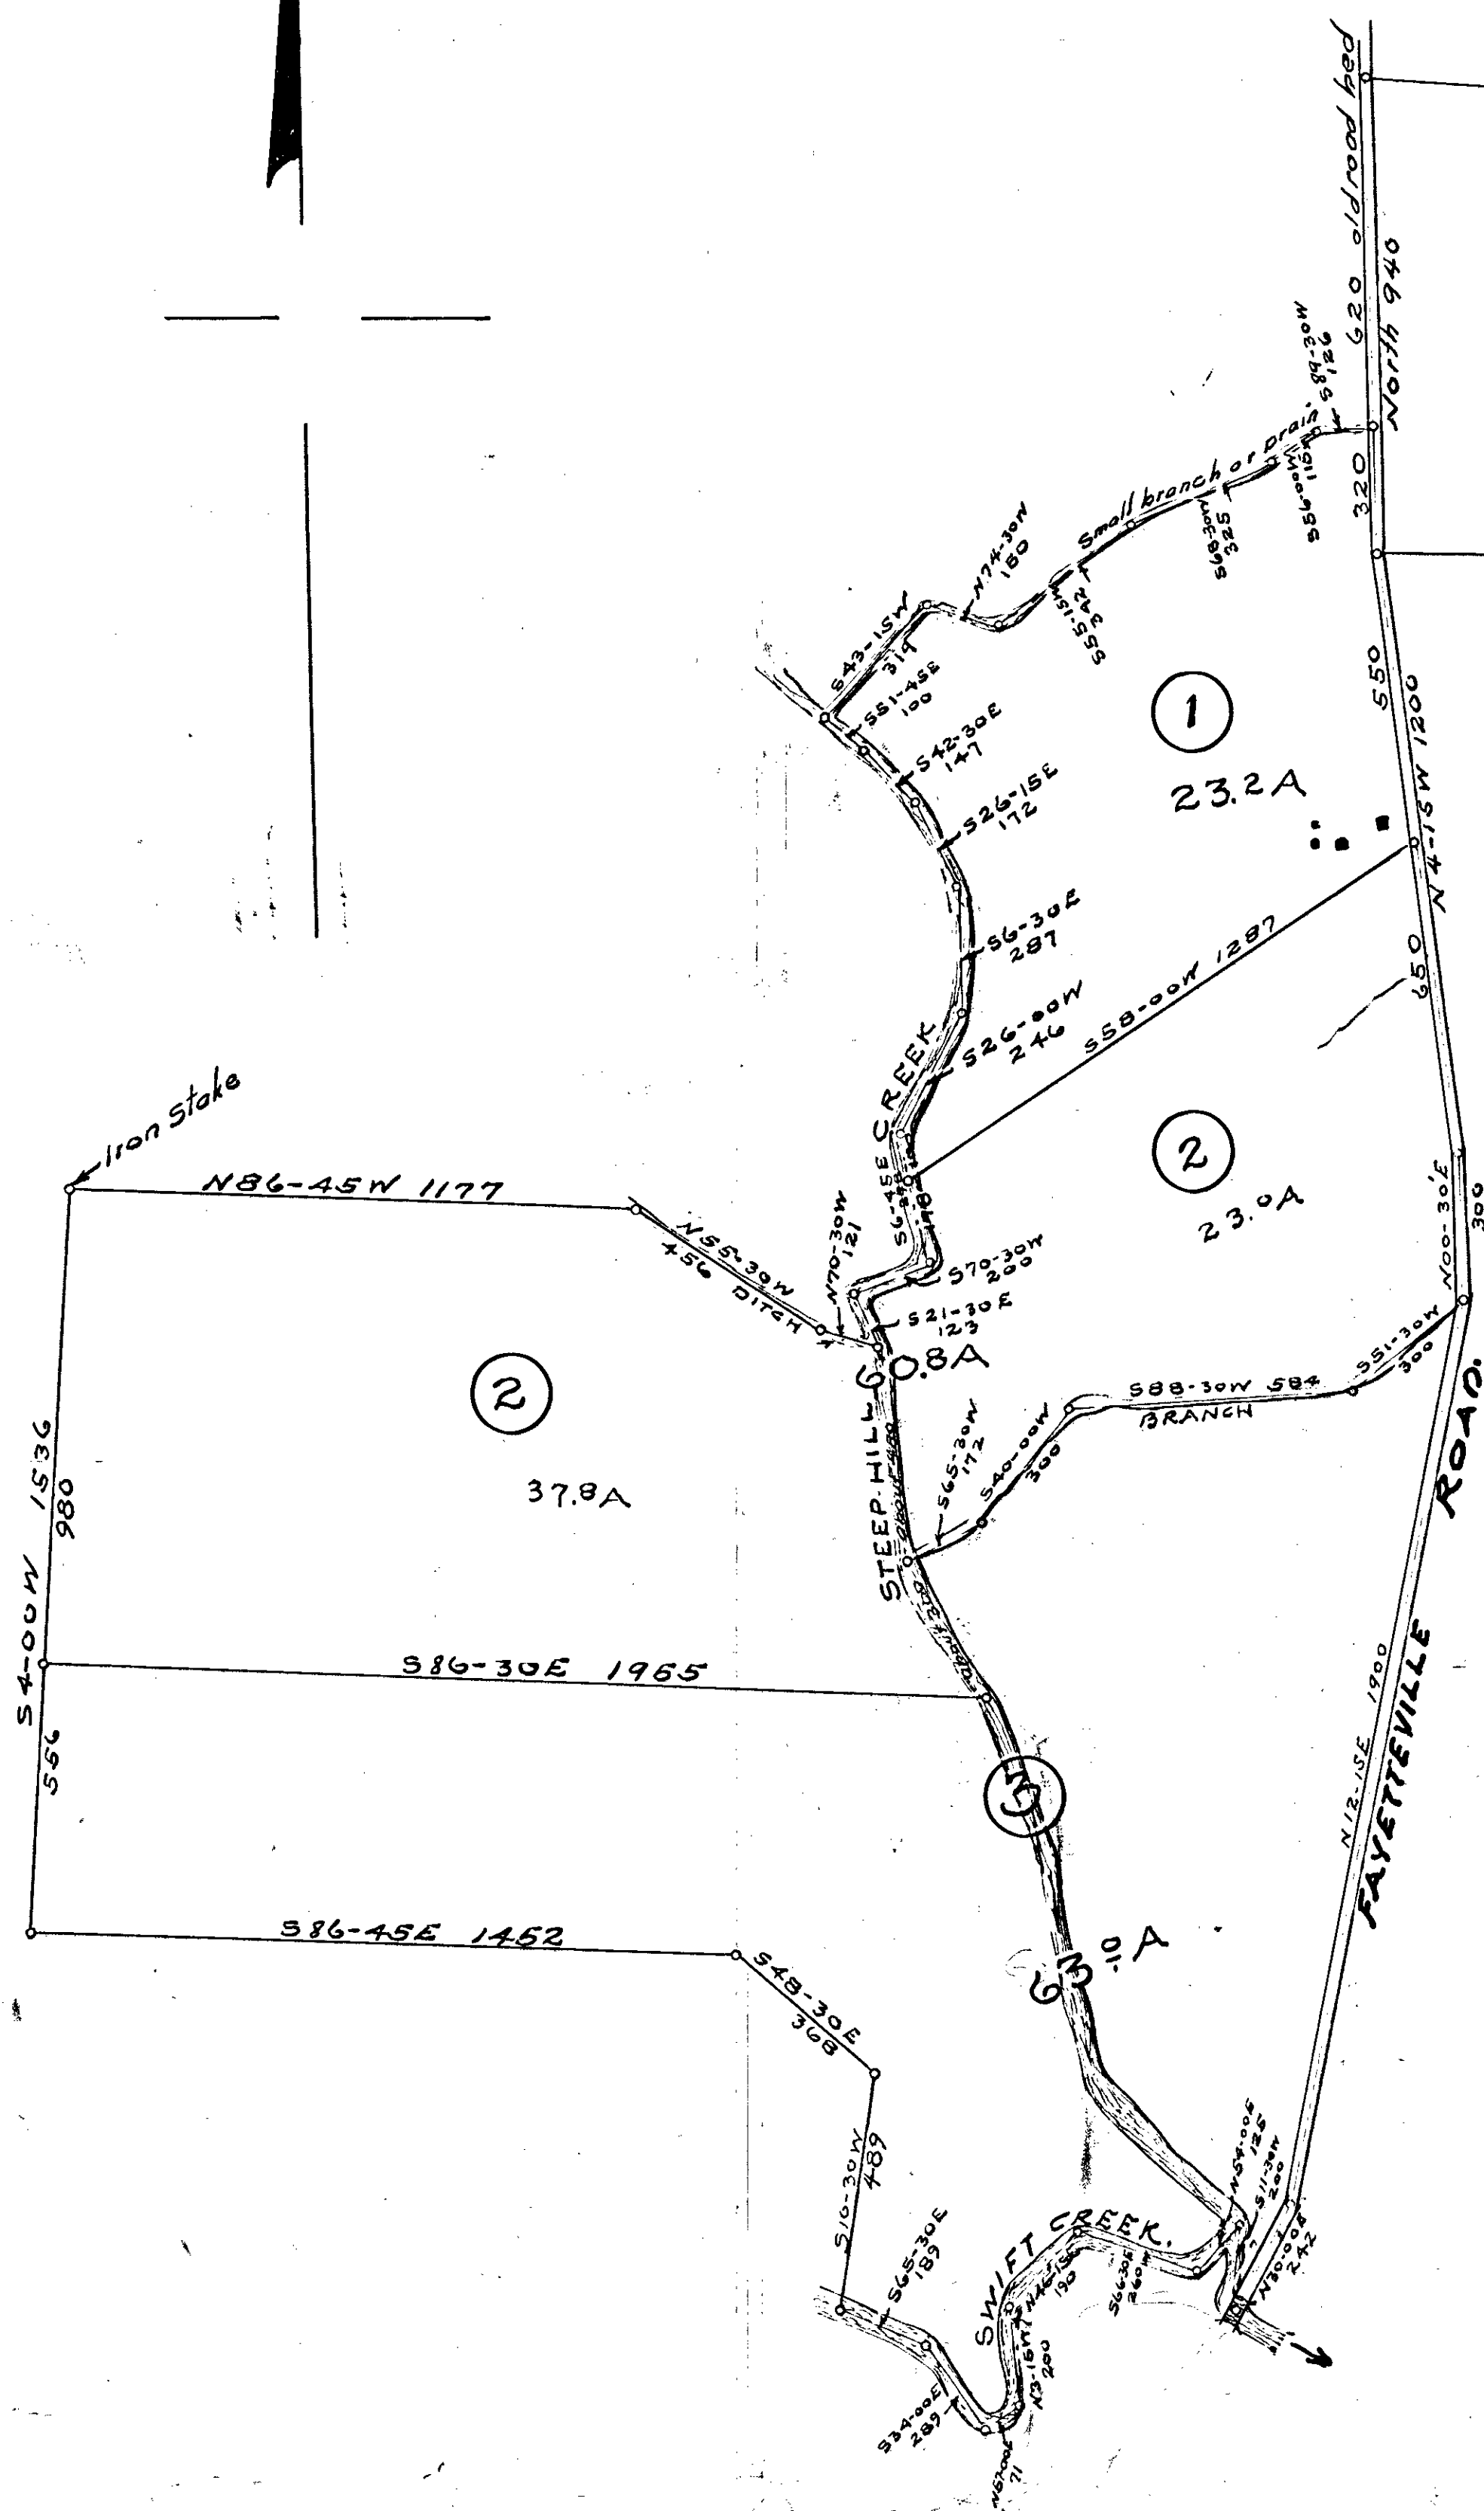


W.H. & N.S. WHITAKER'S PART
 — of —
FAB. WHITAKER'S HOME PLACE

Surveyed — by — W. G. Allen

Scale 1" = 300' Aug 1919

main line S.A.L. Ry To. Raleigh →

HARRISON STREET
R.R. Iron
Cord of Property

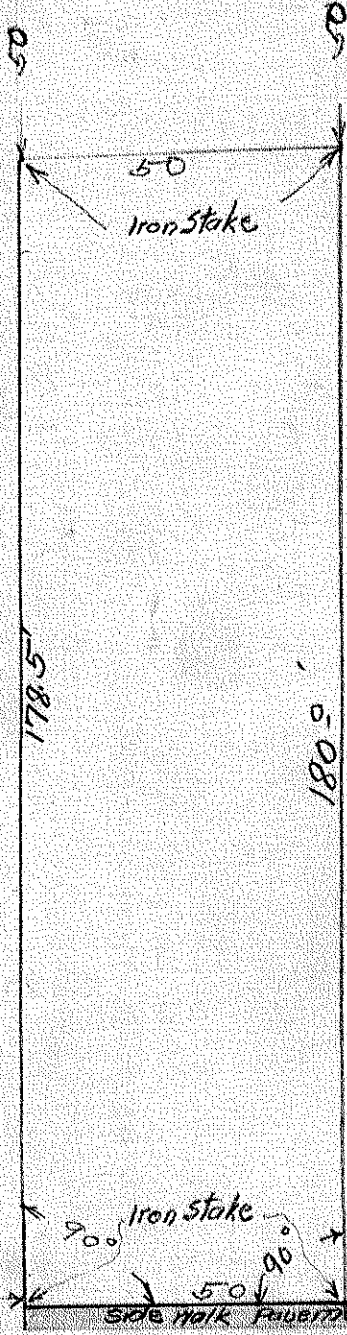

J.M. TEMPLETON LOT
CARY N.C.
surveyed for sale to
O.D. & S.R. LEE
surveyed & Platted
by
C.L. Mann
Scale 1" = 30' June '19

CHATHAM STREET

NATHANIEL M RAND ESTATE
WAKE COUNTY
N.C.

HOME TRACT.
LOT No. 9.

TOTAL AREA = 417.1 ACRES.


Surveyed & Platted

— by —

MANN & TUCKER

Scale 1" = 200'

AUG-1919

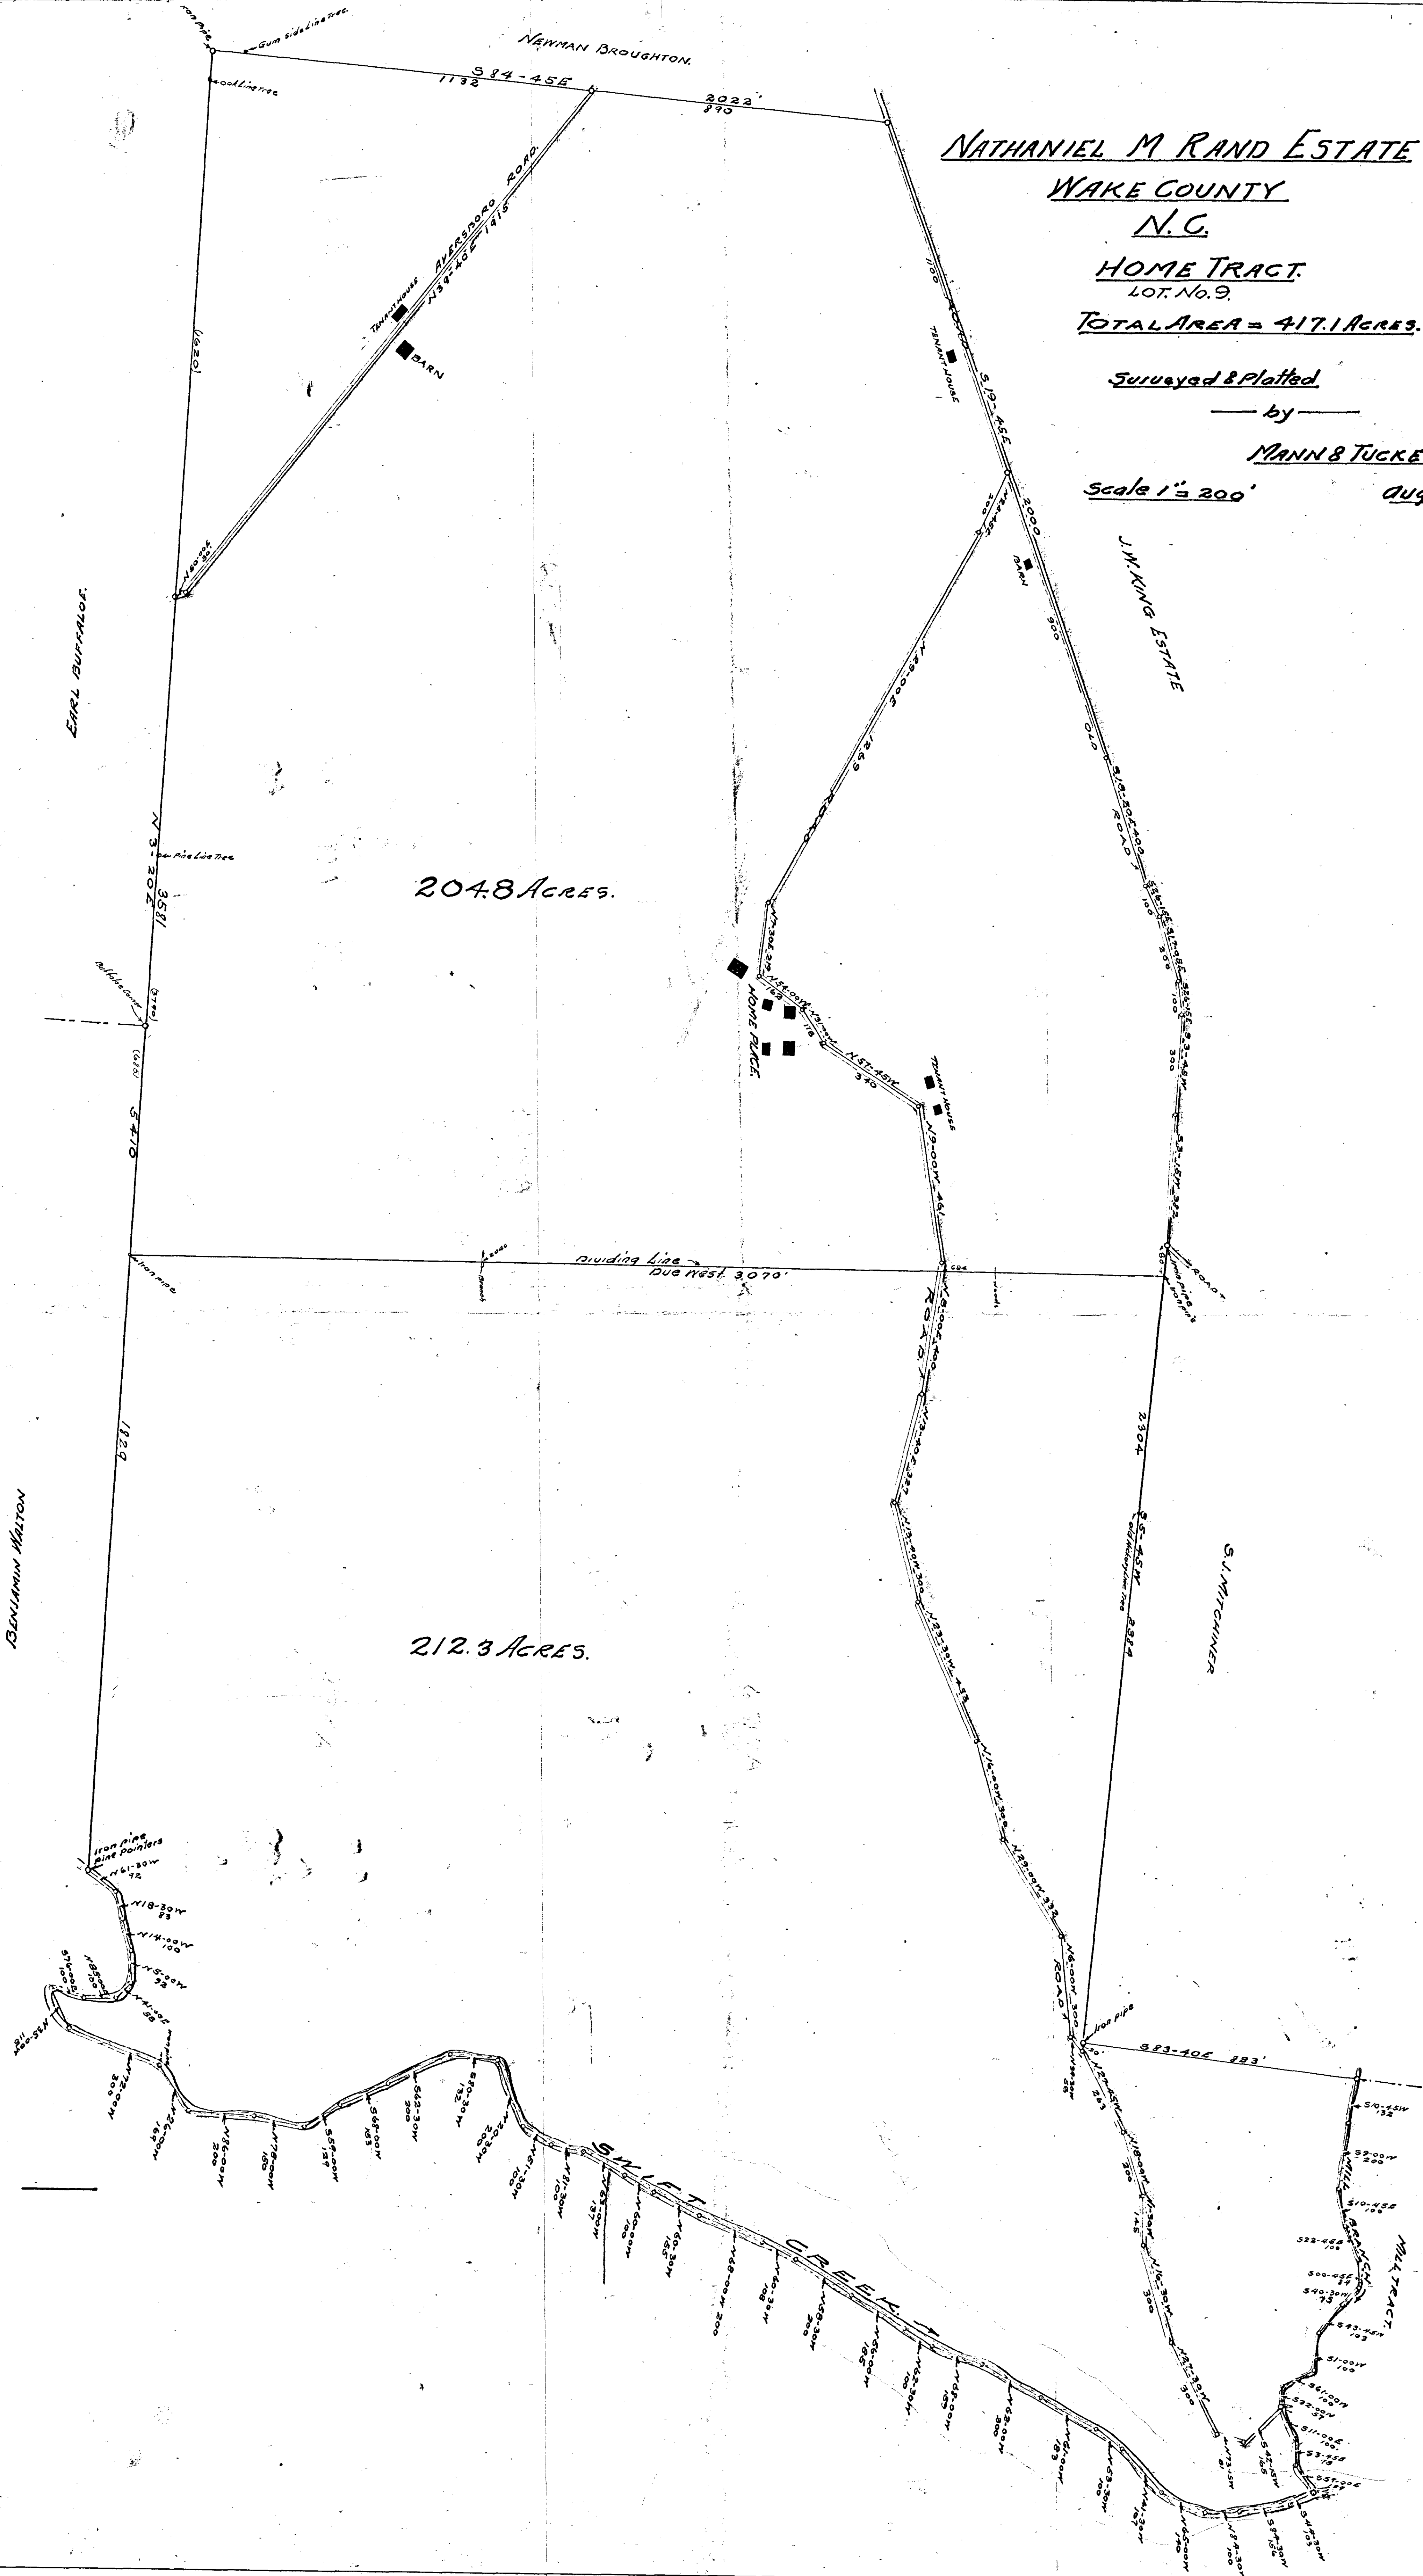

NATHANIEL M. RAND ESTATE

WAKE COUNTY.

N. 6.

LOT. No. 5

TRACT No 50. QUARRY HILL SUBDIVISION

AREA = 3.7 ACRES.

Surveyed & Platted

— by —

MANN & TUCKER

Scale, 1" = 60.

Sept. 1919

JEFF STANLEY.

N 43-00 E 802

S 40-50 W 609.

JOE TAYLOR

WARDMAN STREET

N 2-50 E 137.2

S 87-20 E 107

N 87-20 W 295

SIDNEY LUEK

ROCK QUARRY ROAD

Iron pipe

To Raleigh

Iron pipe

Spring

Iron pipe

7m Saw culture - 12

NATHANIEL M. RAND ESTATE

WAKE COUNTY

N.C.

LOT No. 1

AREA = 114.3 ACRES.

Surveyed & Platted

by

MANN & TUCKER.

Scale 1" = 200'

Sept 1912

LONNIE JOHNSON

EPPIE JOHNSON


TENANT HOUSE

BARN

TENANT HOUSE

EDWARD SMITH

EDWARD SMITH.

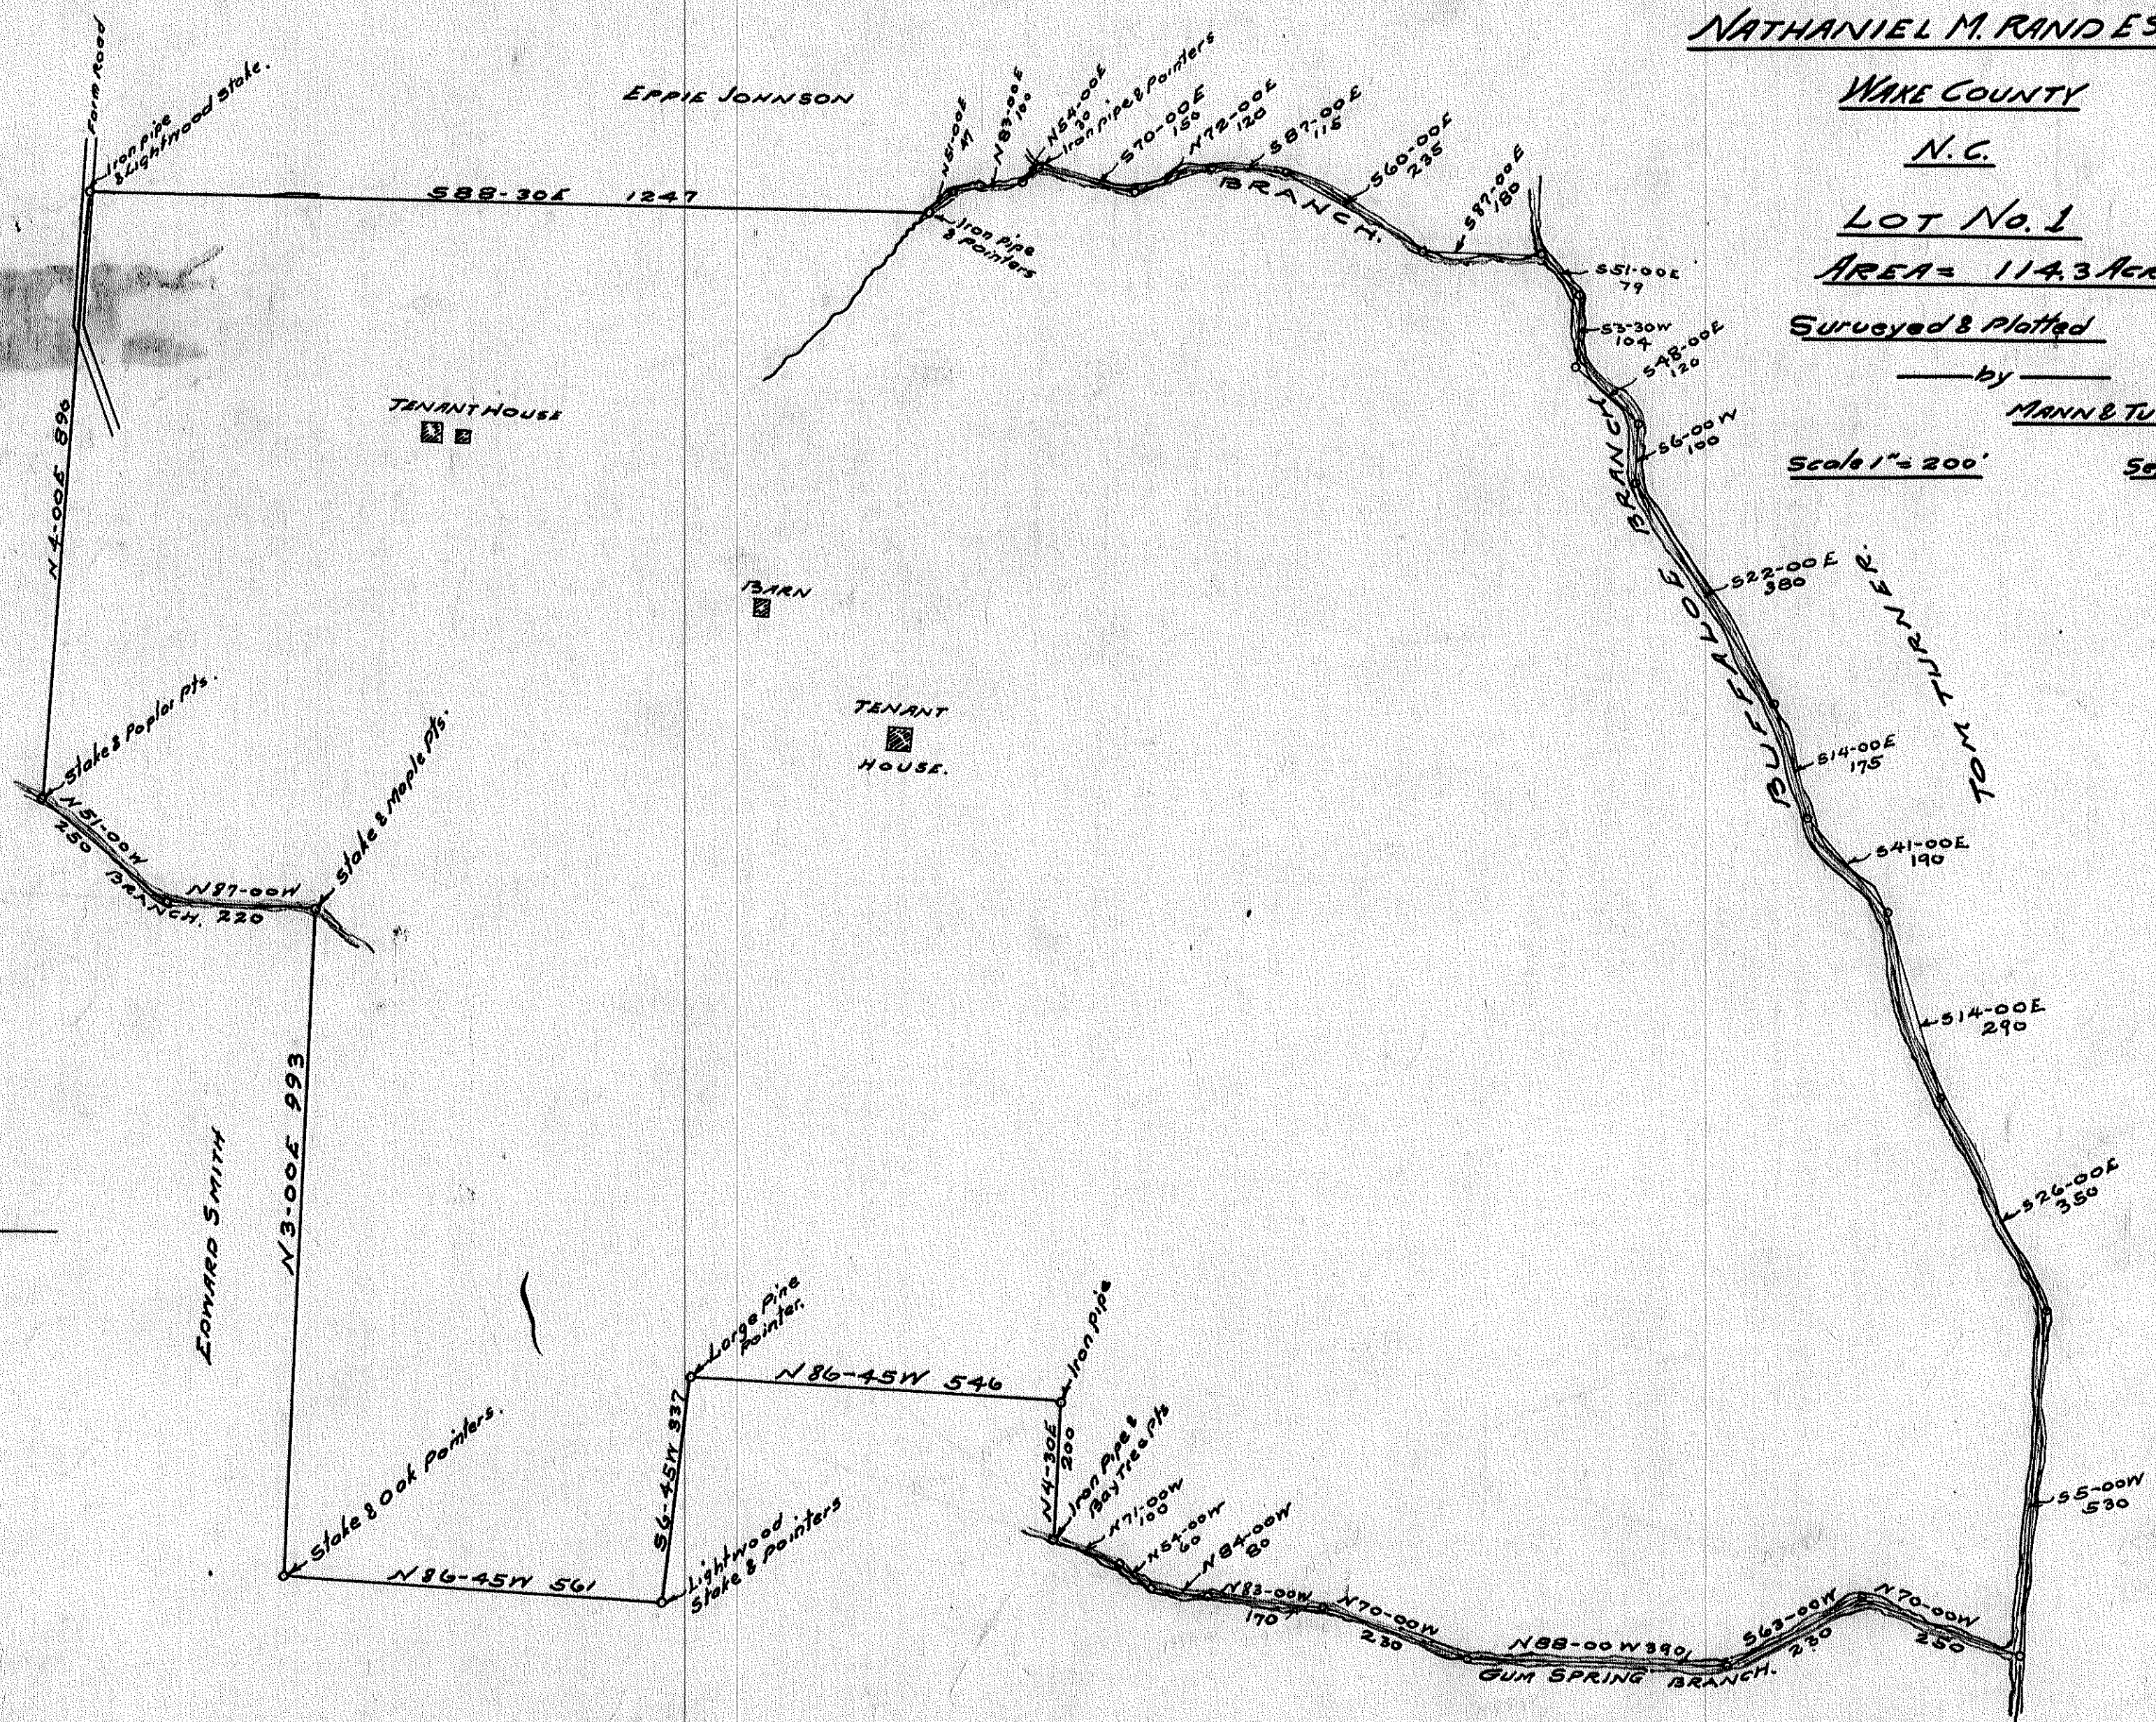

NATHANIEL M. RAND ESTATE

WAKE COUNTY

N.C.

LOT No. 6

AREA = 56.5 ACRES.

SURVEYED & PLATTED

by

MANN & TUCKER

Scale 1" = 200

SEPT 1919

CORNELIA BANKS

N 77-20 E 2580

BRANCH

MAC. WHITAKER

Iron Stake

700

ROAD

S 6-73 W

HOUSE

ALERSBORD

667

Iron pipe

N 87-00 W

2400

J. M. BROUGHTON.

CORNELIA BANKS

N 3-30 E 660

old cedar


Iron stake

Iron stake

In Dime album 12-

G 2.43


NORTH ACADEMY ST.

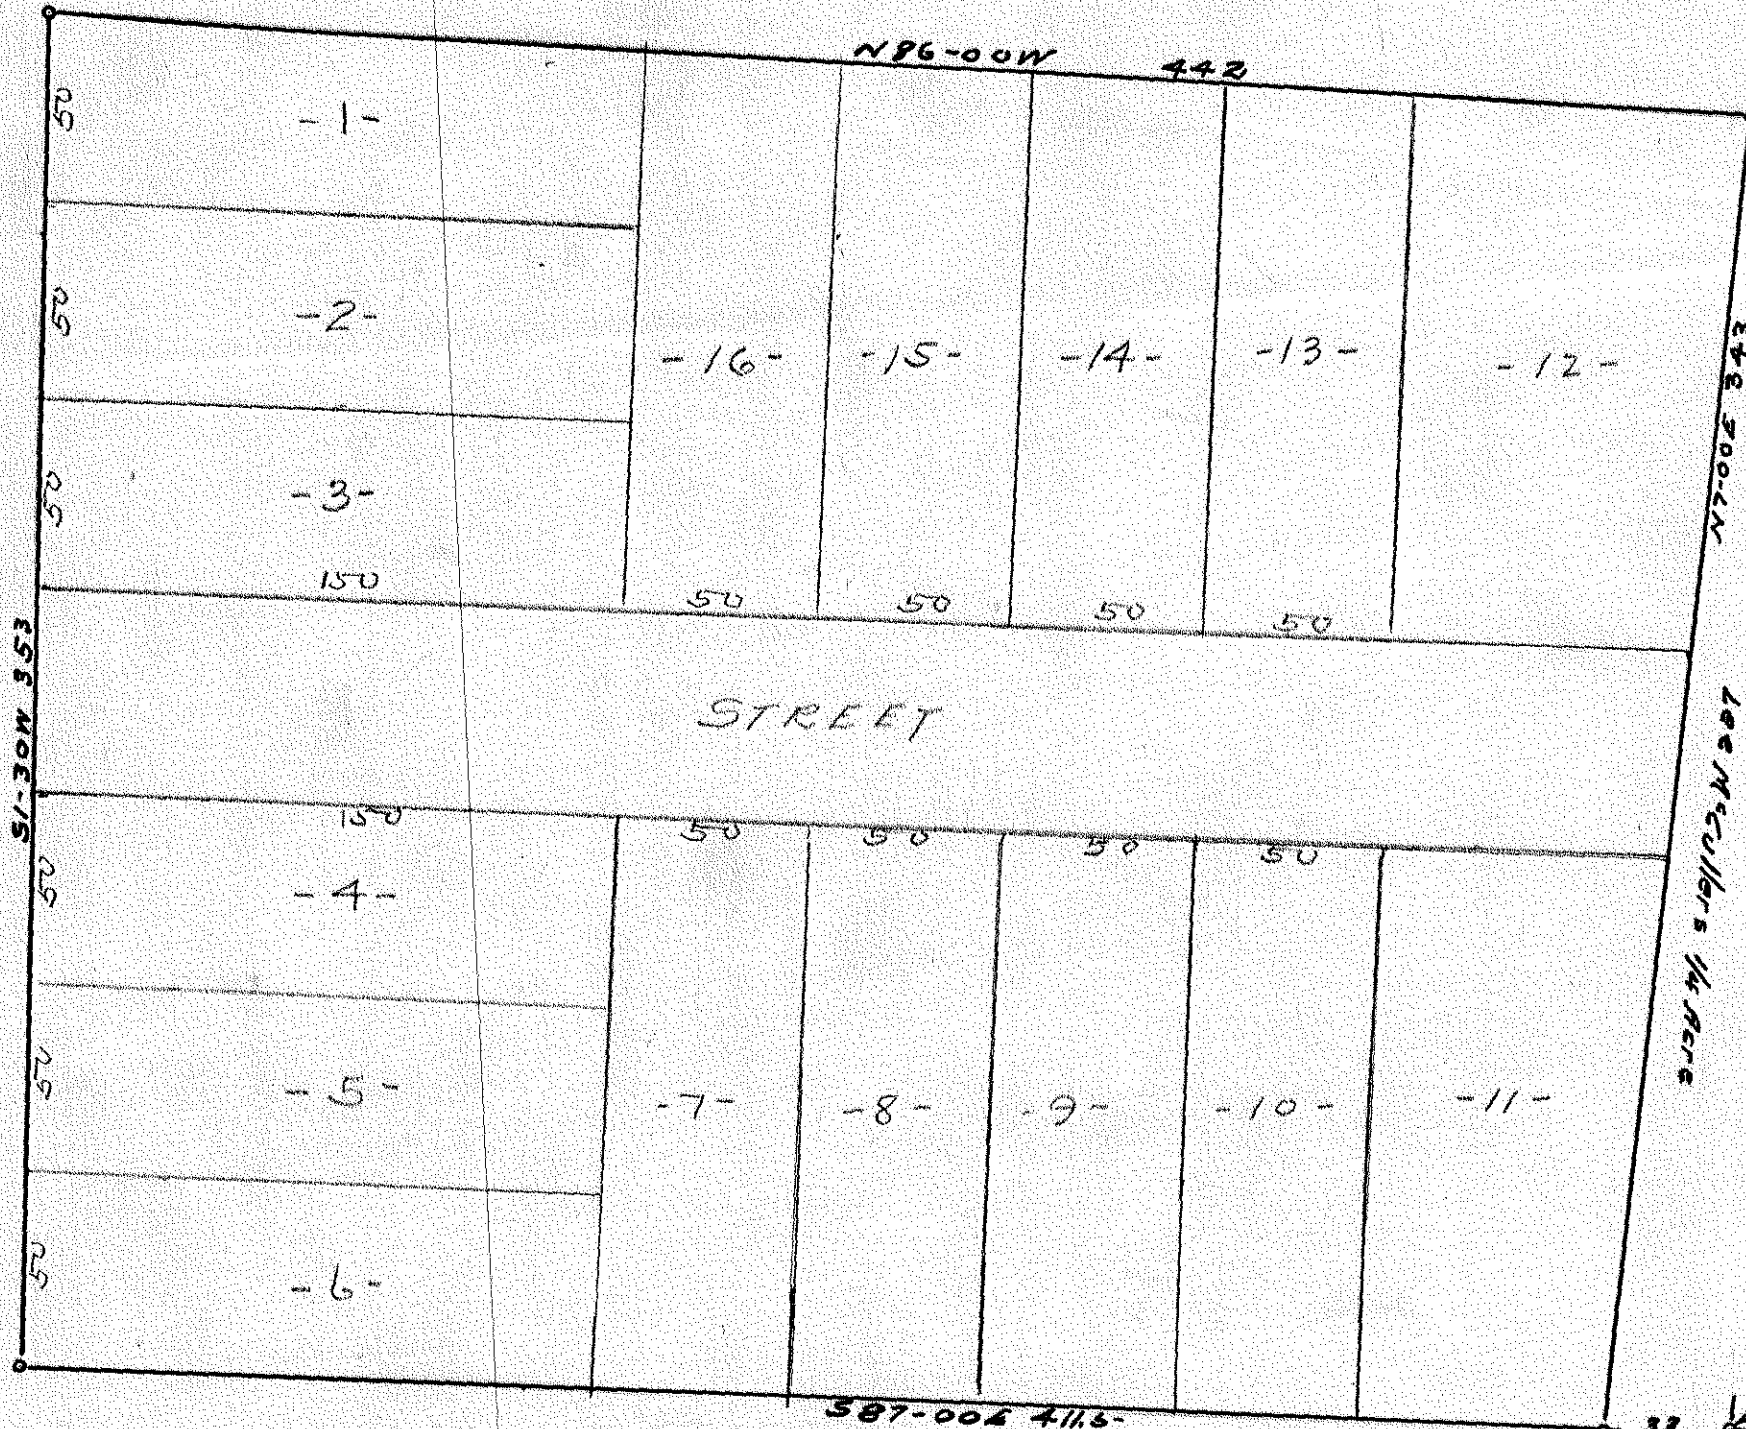

PART OF
ADAMS LAND.
GARY N.C.
3.35 Acres
Surveyed & Platted
by
C. L. MANN
Scale 1" = 50' Oct 19

Arch. Arrington

© 2.4.40

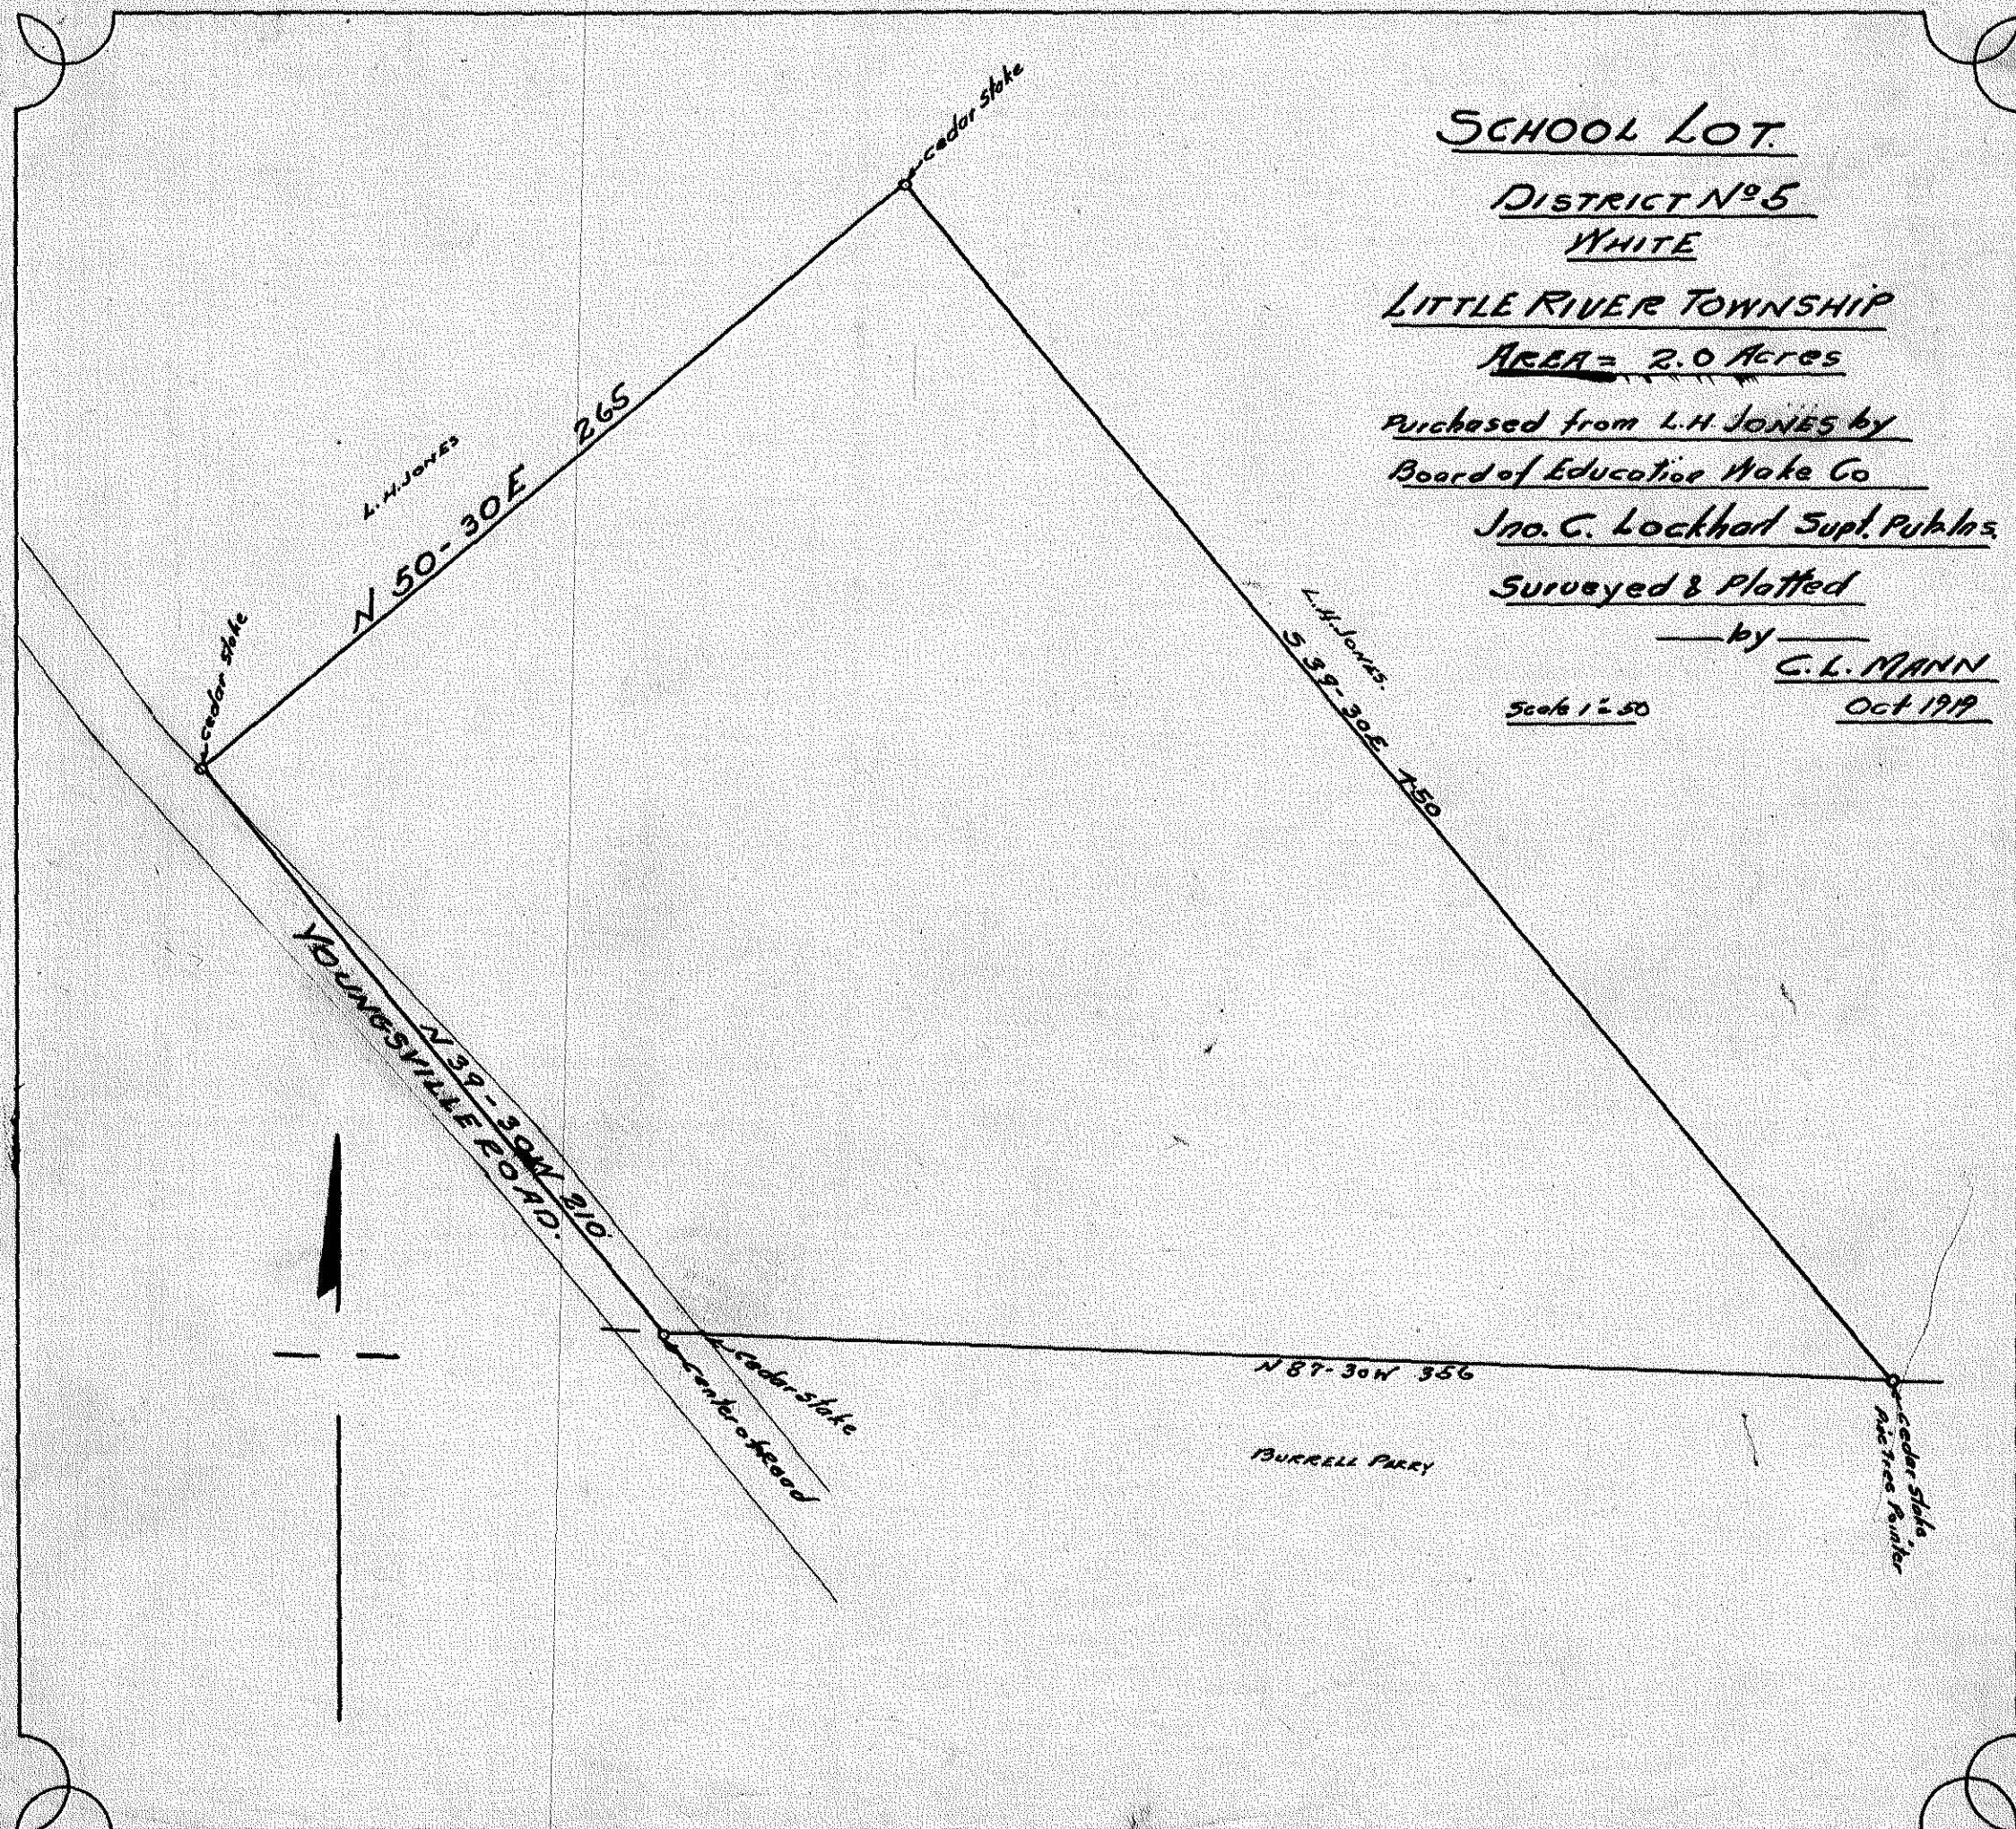

SCHOOL LOT.

DISTRICT N^o 5

WHITE

LITTLE RIVER TOWNSHIP

AREA = 2.0 Acres

Purchased from L.H. JONES by

Board of Education Wake Co

Jno. C. Lockhart Supt. Publns.

Surveyed & Platted


— by —

C. L. MANN

Scale 1" = 50'

Oct 1919


Powell & Powell

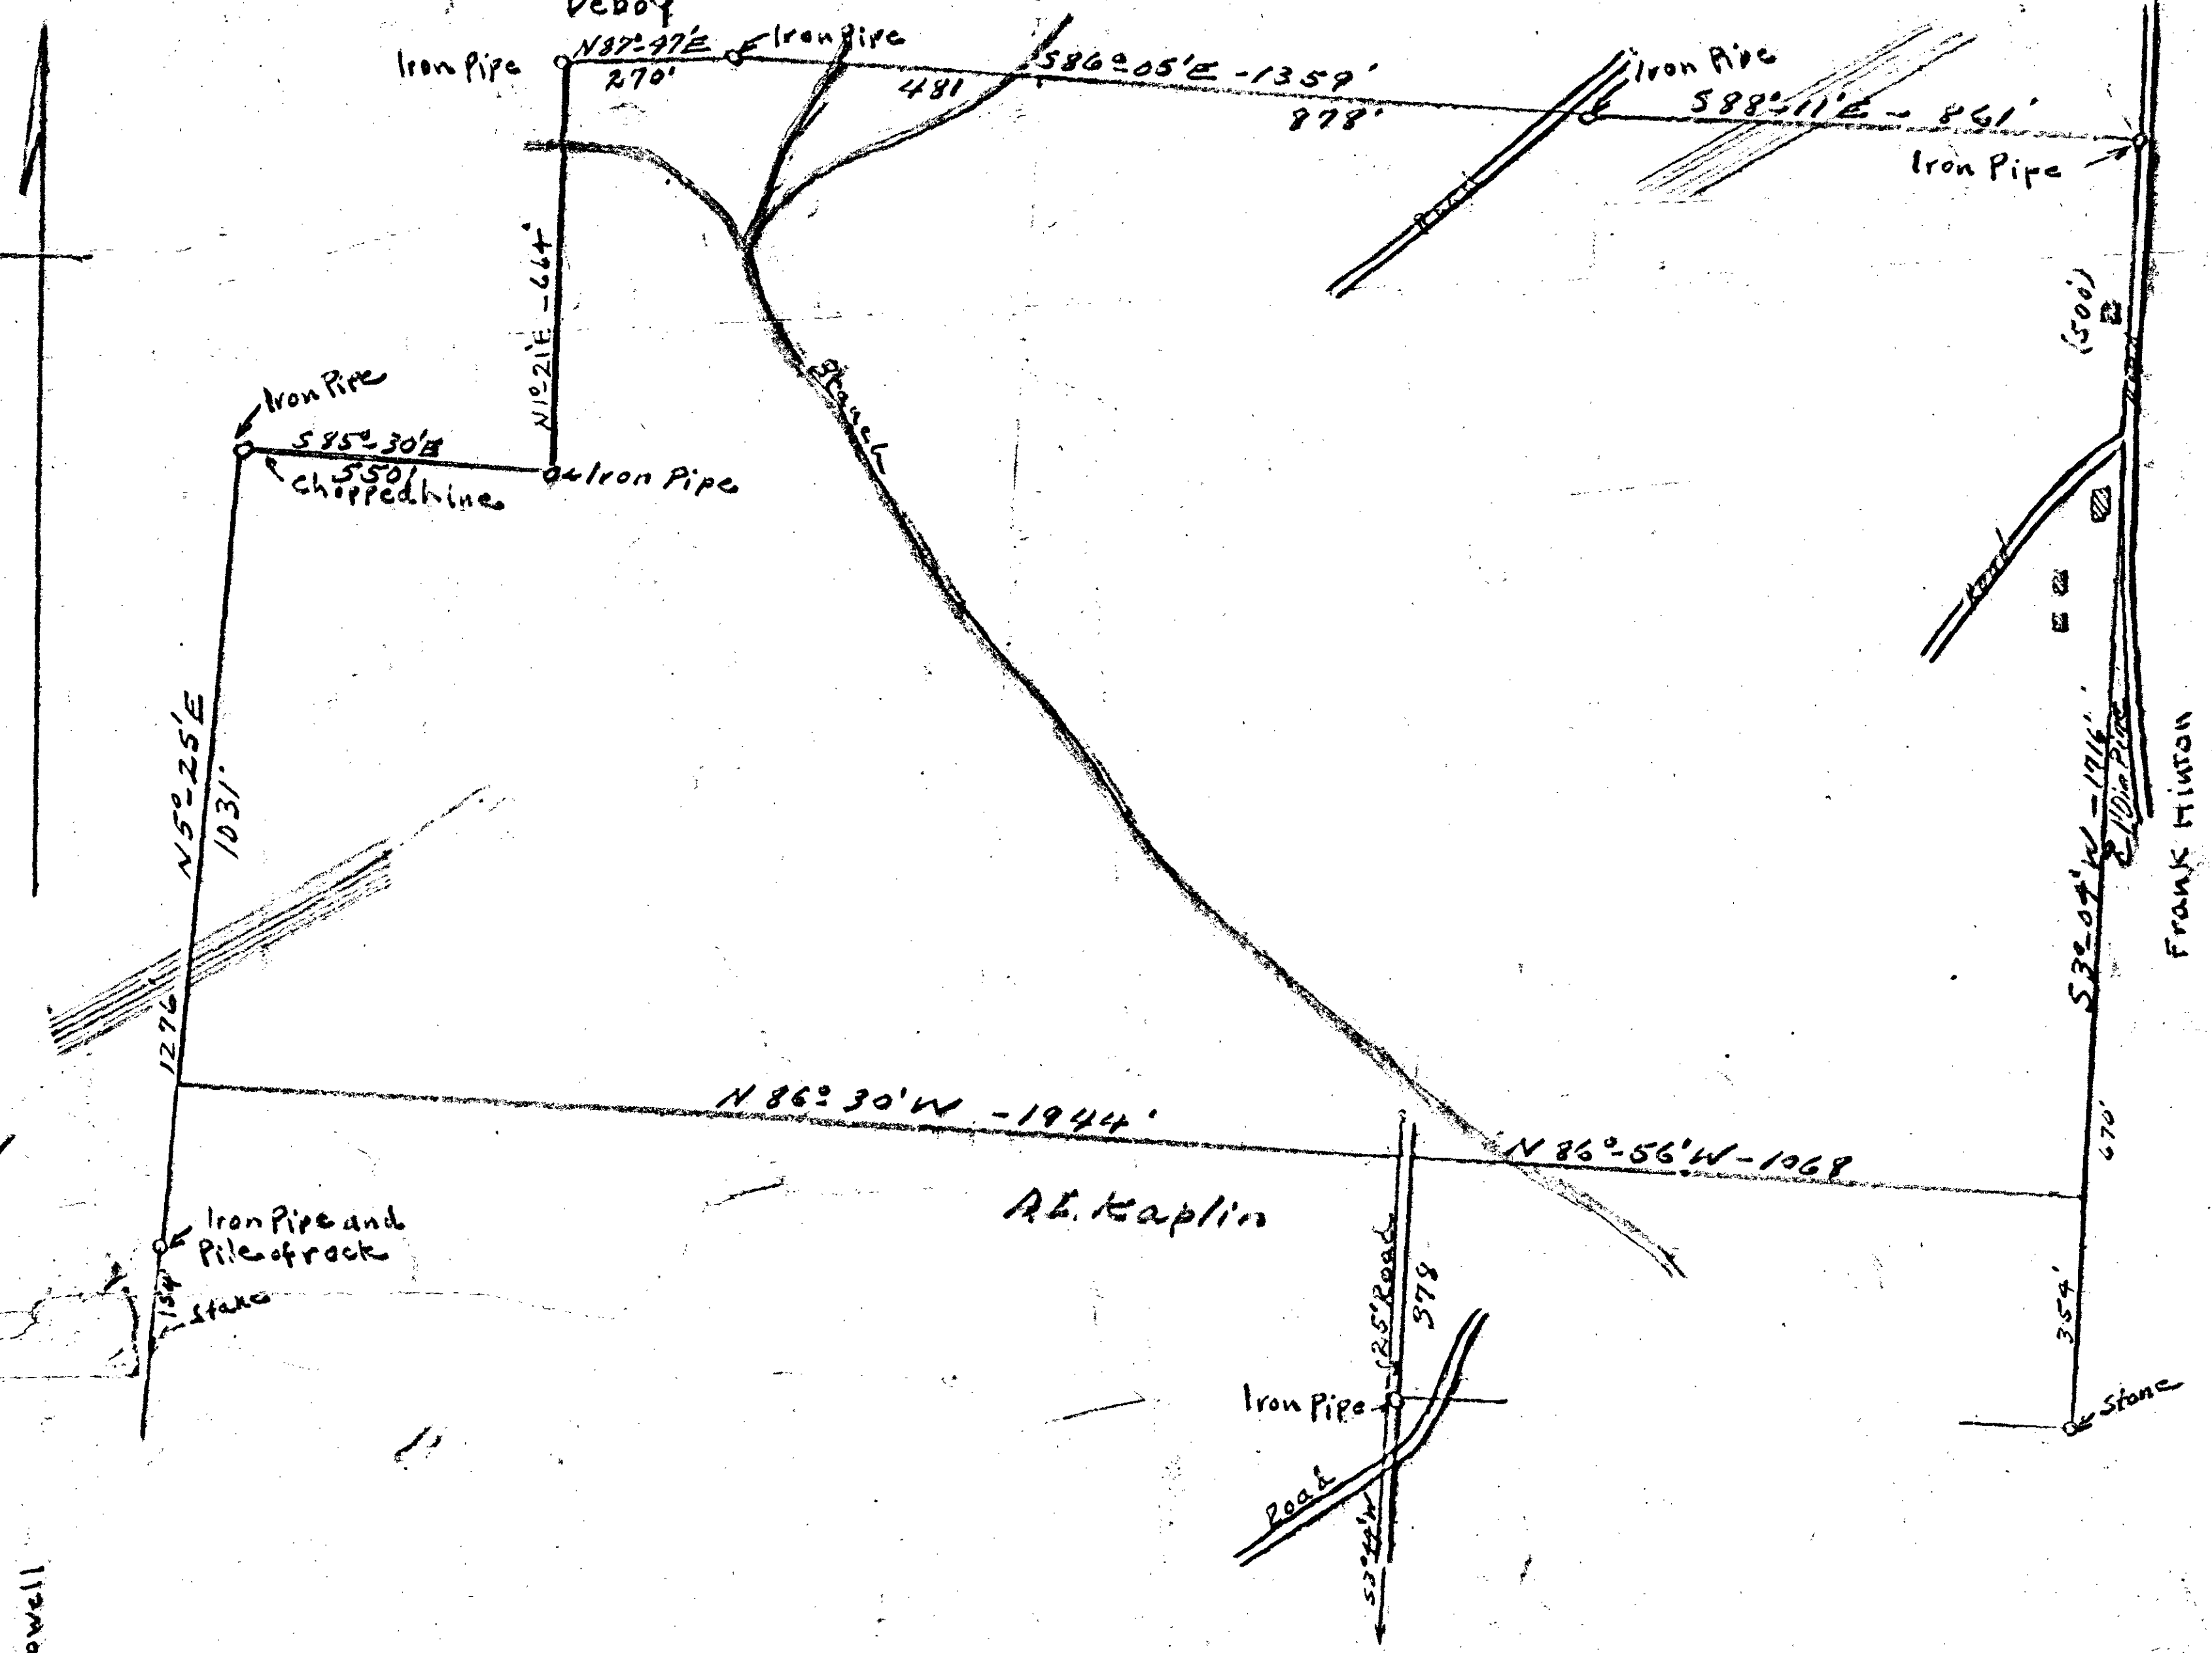

MAP OF
The James S. West Farm
Near Method, N.C.
Owned By
SOUTHERN INS. & REALTY CO
Area = — Acres
Scale 1"=200' Oct. 1919
Surveyed & Plotted By
West Raleigh, N.C. Harry Tucker, C.E.

C.2.45A

C.2.45A

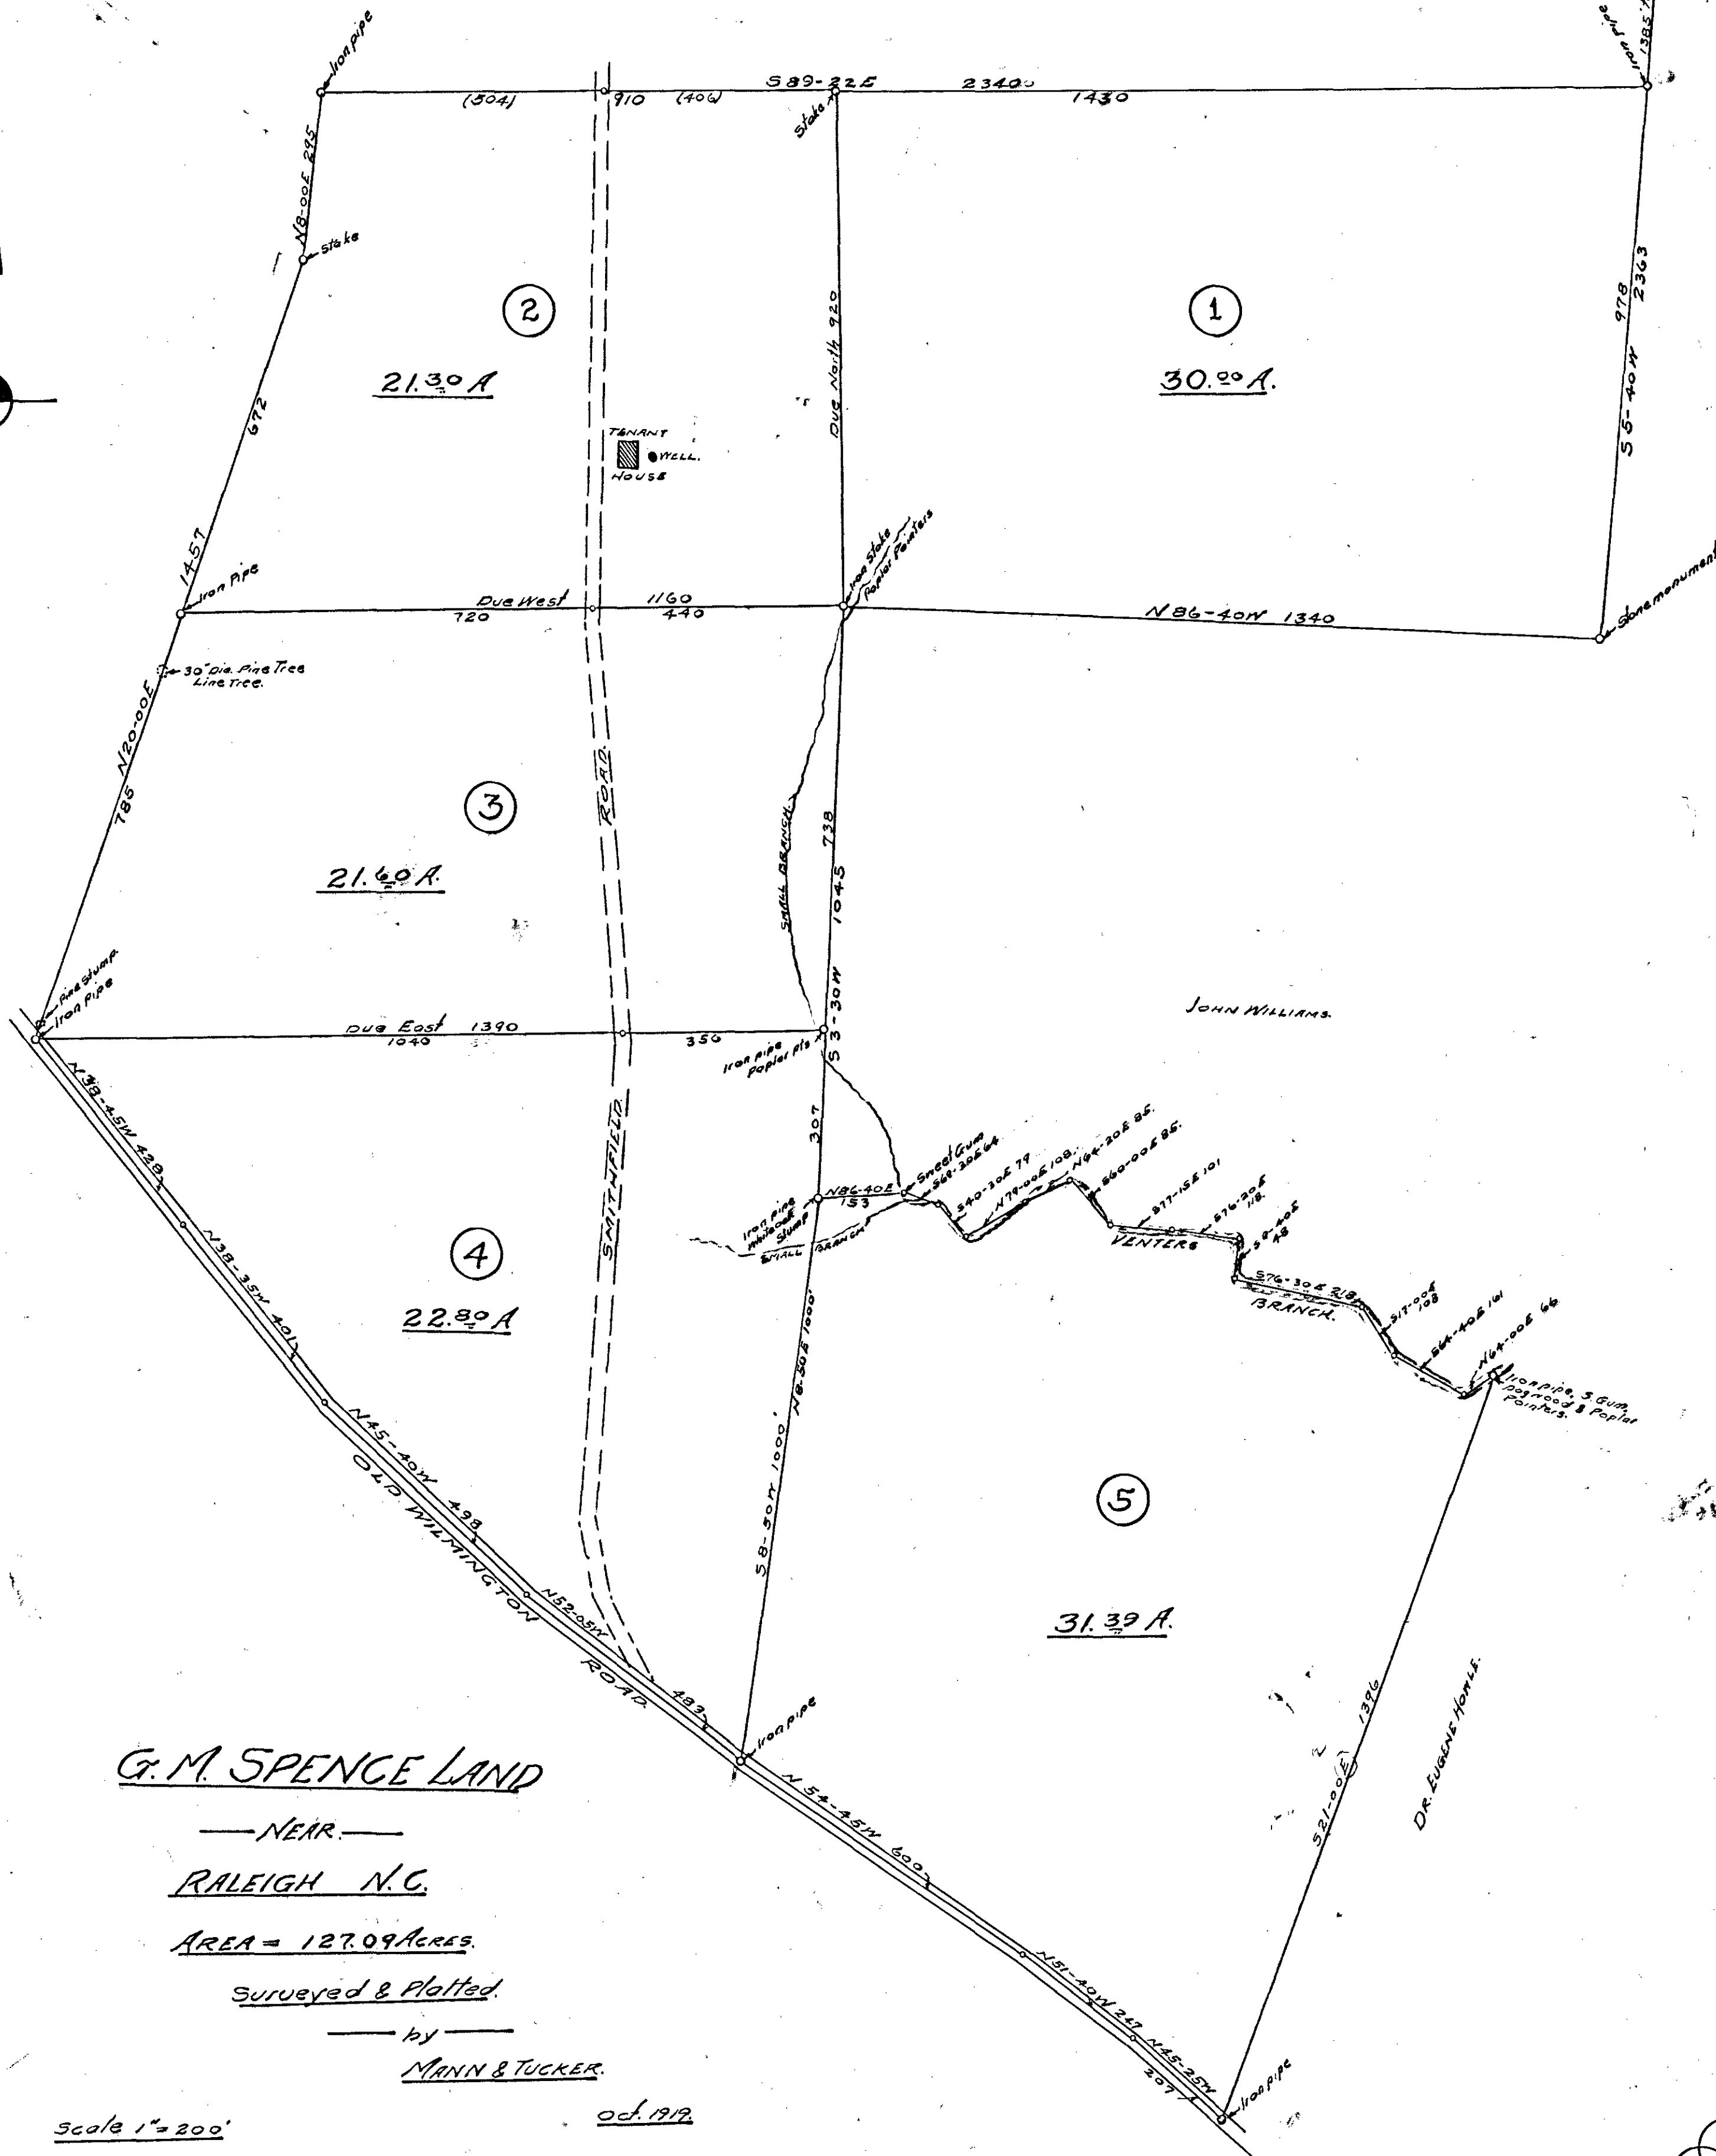

G. M. SPENCE LAND

— NEAR —

RALEIGH N.C.

AREA = 127.09 ACRES.

Surveyed & Plotted.

— BY —

MANN & TUCKER.

Scale 1" = 200'


Oct. 1919.


22.46

Scale. 1" = 200'

Nov. 1913

divided by MANN & TUCKER Oct 6 1919.

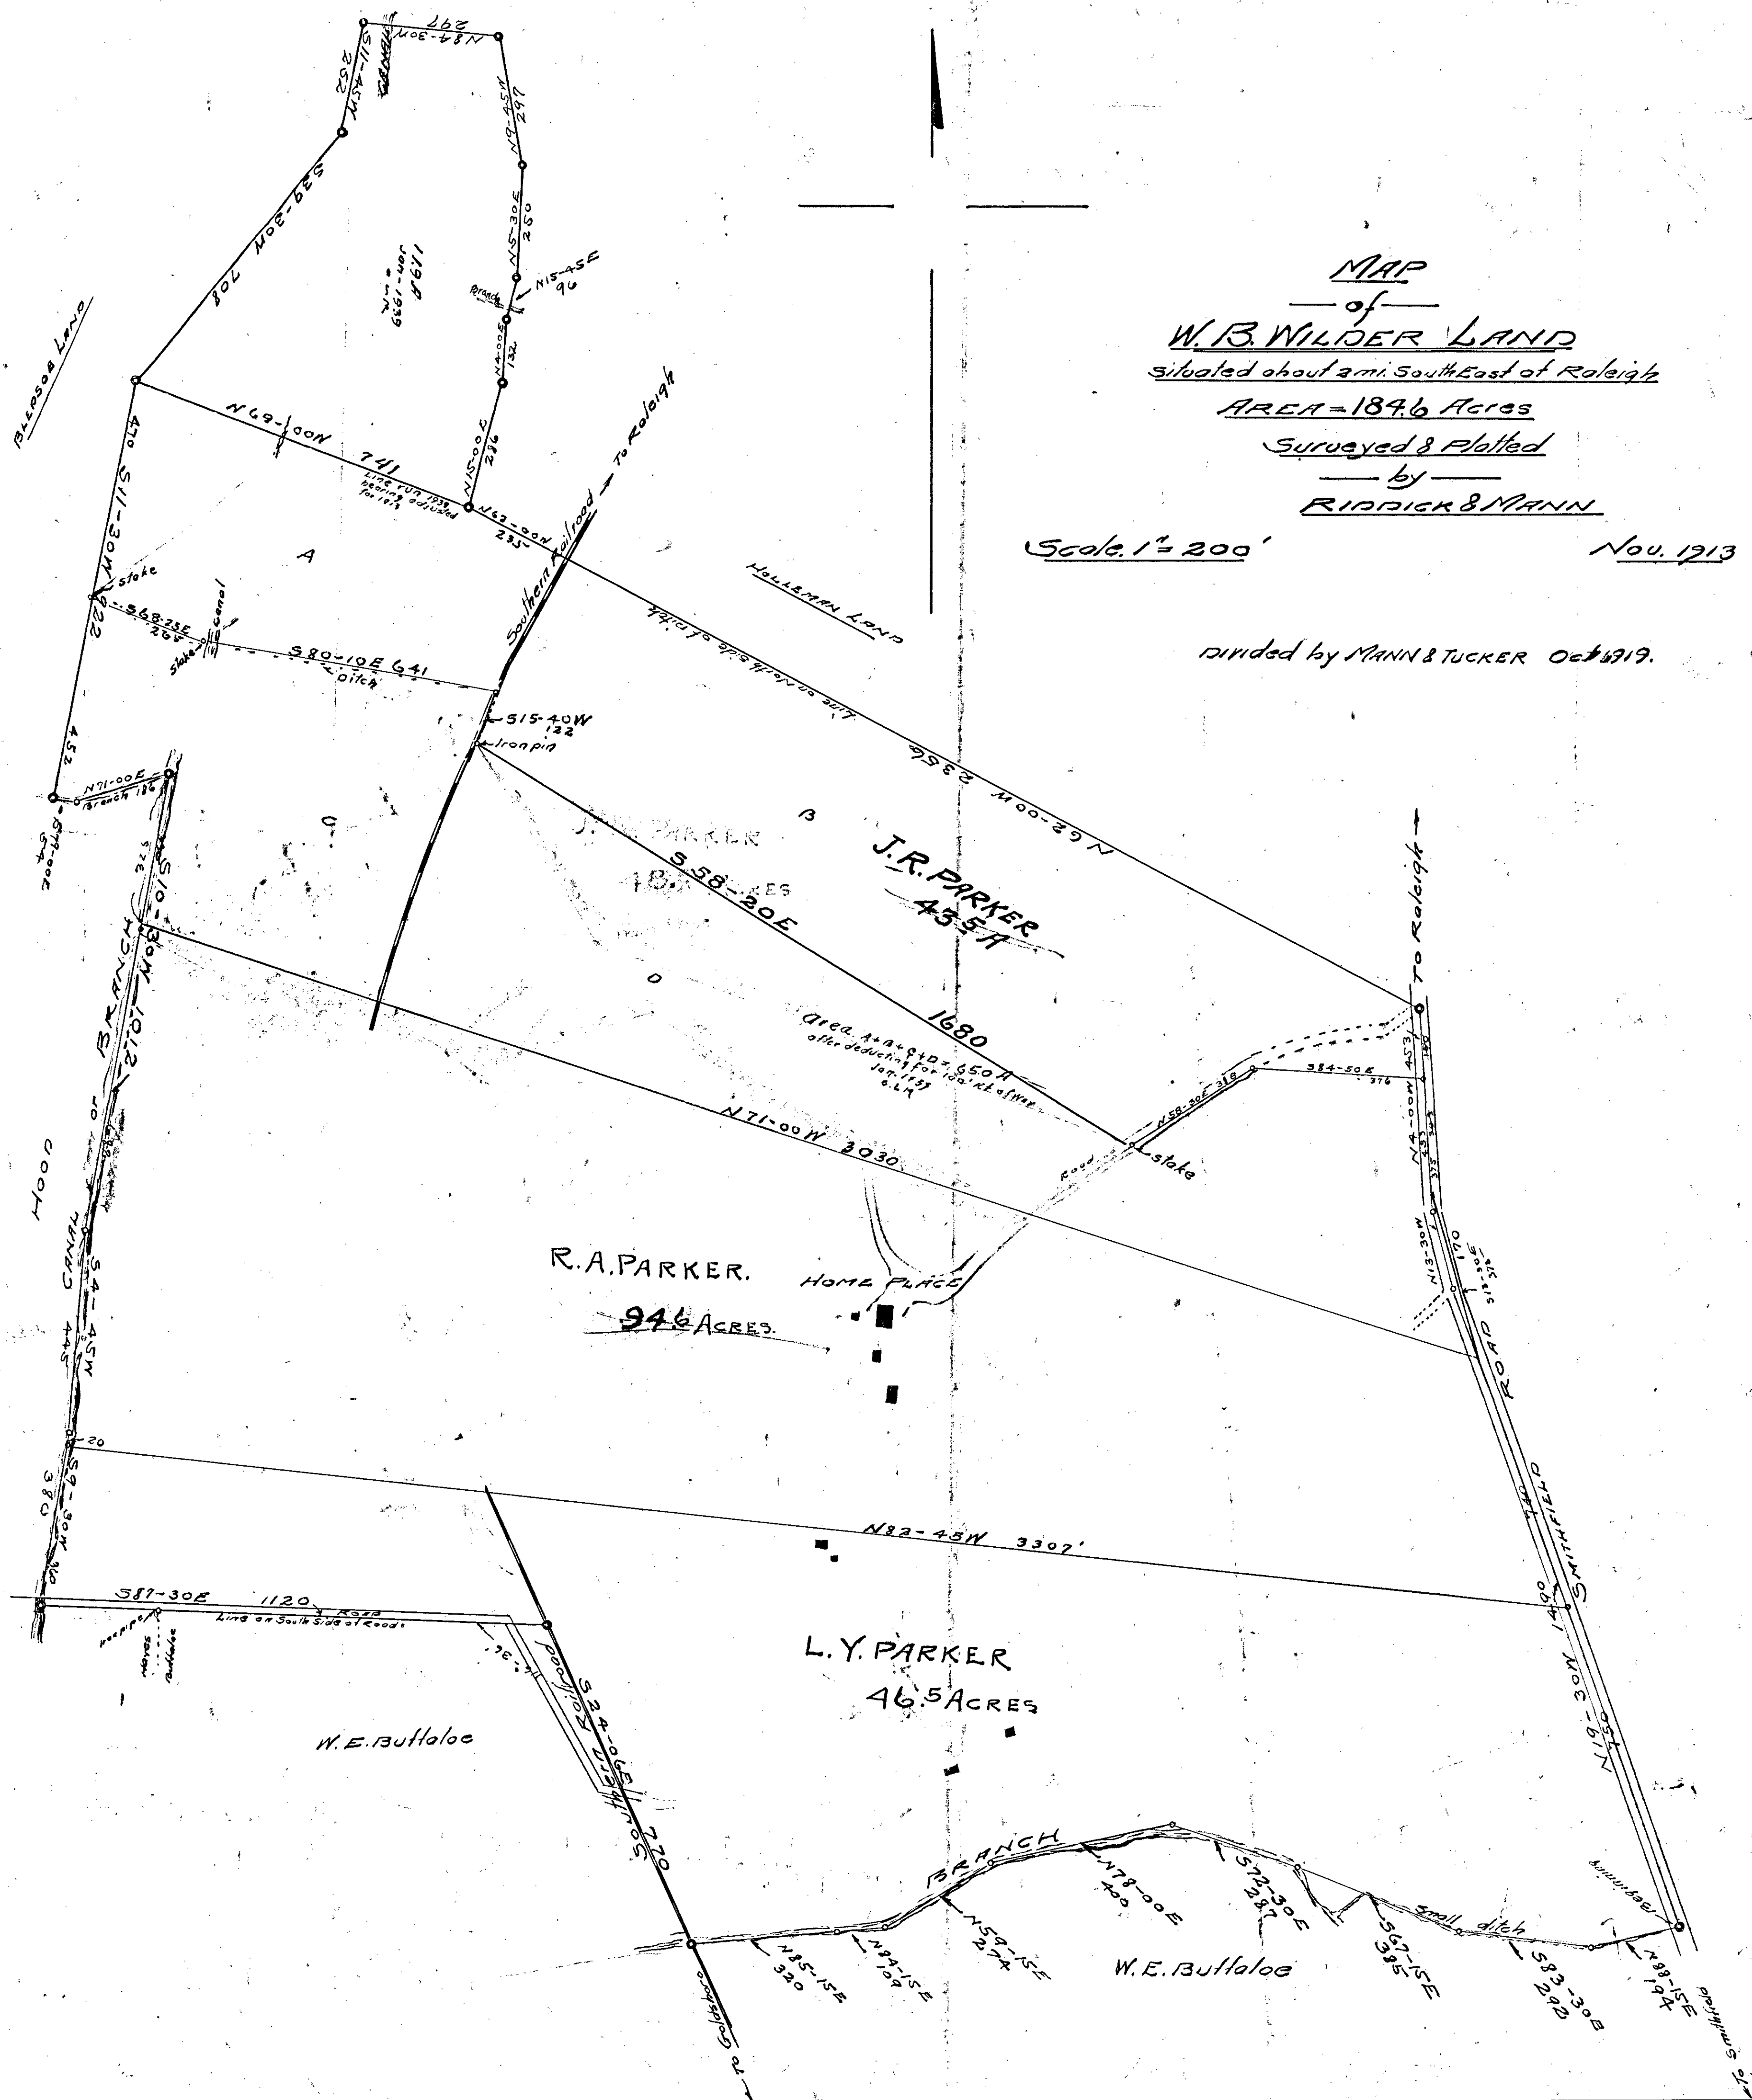

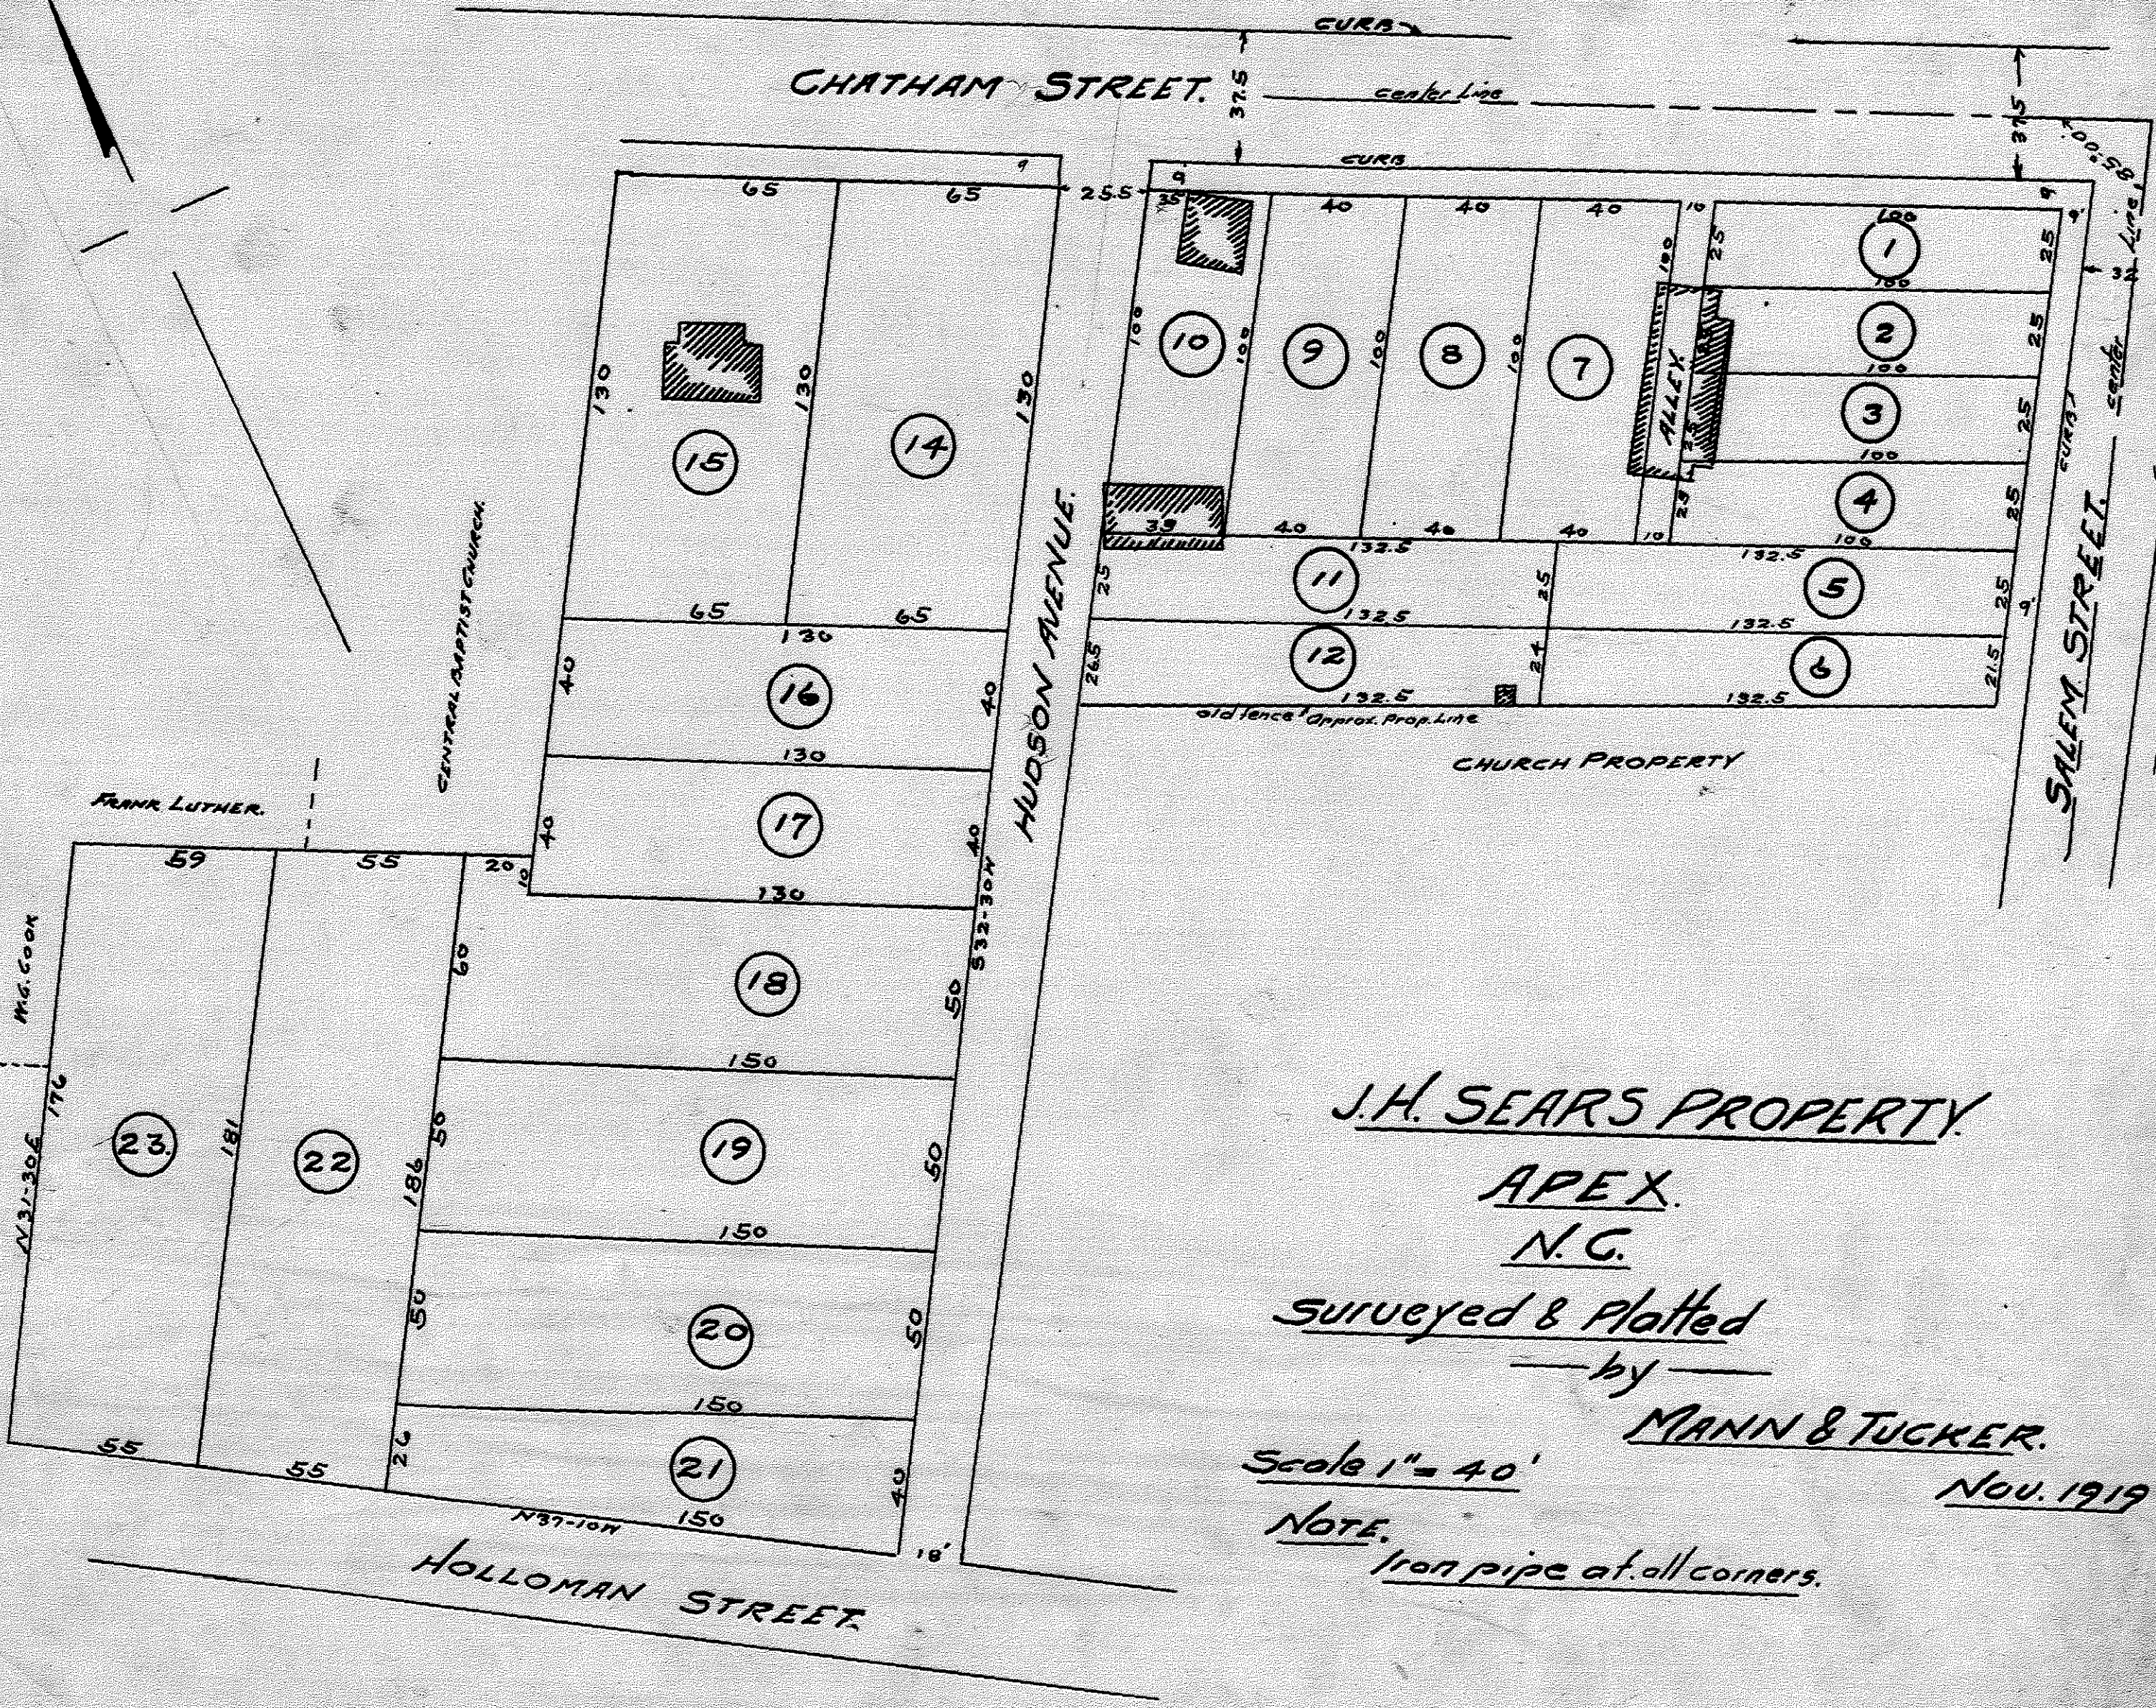

J.H. SEARS PROPERTY

APEX.

N.C.

Surveyed & Platted

— by —

MANN & TUCKER.

Scale 1" = 40'

NOV. 1919

NOTE.

Iron pipe at all corners.

ROWLAND or MAHLER LAND

ROCK-QUARRY ROAD.

Plotted

by

C. L. MANN

Scale 1" = 200'

Dec. 1919

NOTE

For description see
Book 290 page 456
all bearings corrected to date
Cut-off line surveyed
by C. L. MANN Oct. 1915

Holman & Robbins land
Line of marked trees
1715

73.5 ACRES.

Sold by FRED MAHLER.
45.85 ACRES.

N 84-30 W 1572

J. C. Williams

Iron pipe
Pine pointers


Stake with
Pine pointers


Stake with
Pine pointers
near Head of Branch.

N 85-30 W 550'
Line of marked trees

N 54-10 W 1105'
along the general course of a small branch.

TENANT HOUSE
BARN
HOME PLACE
RESIDENCE

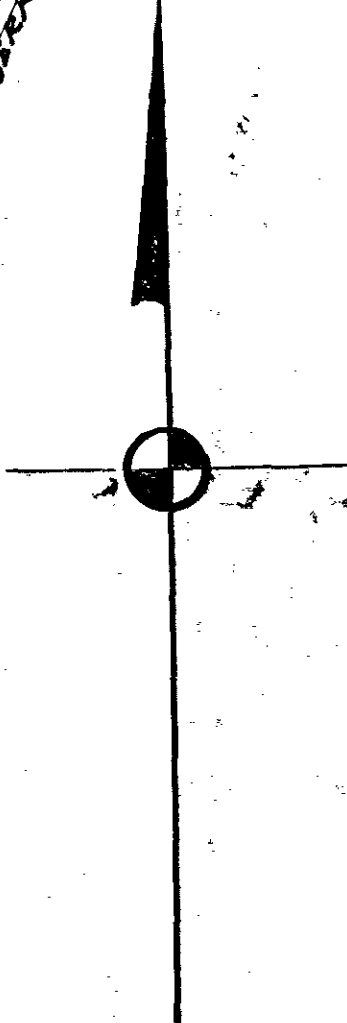

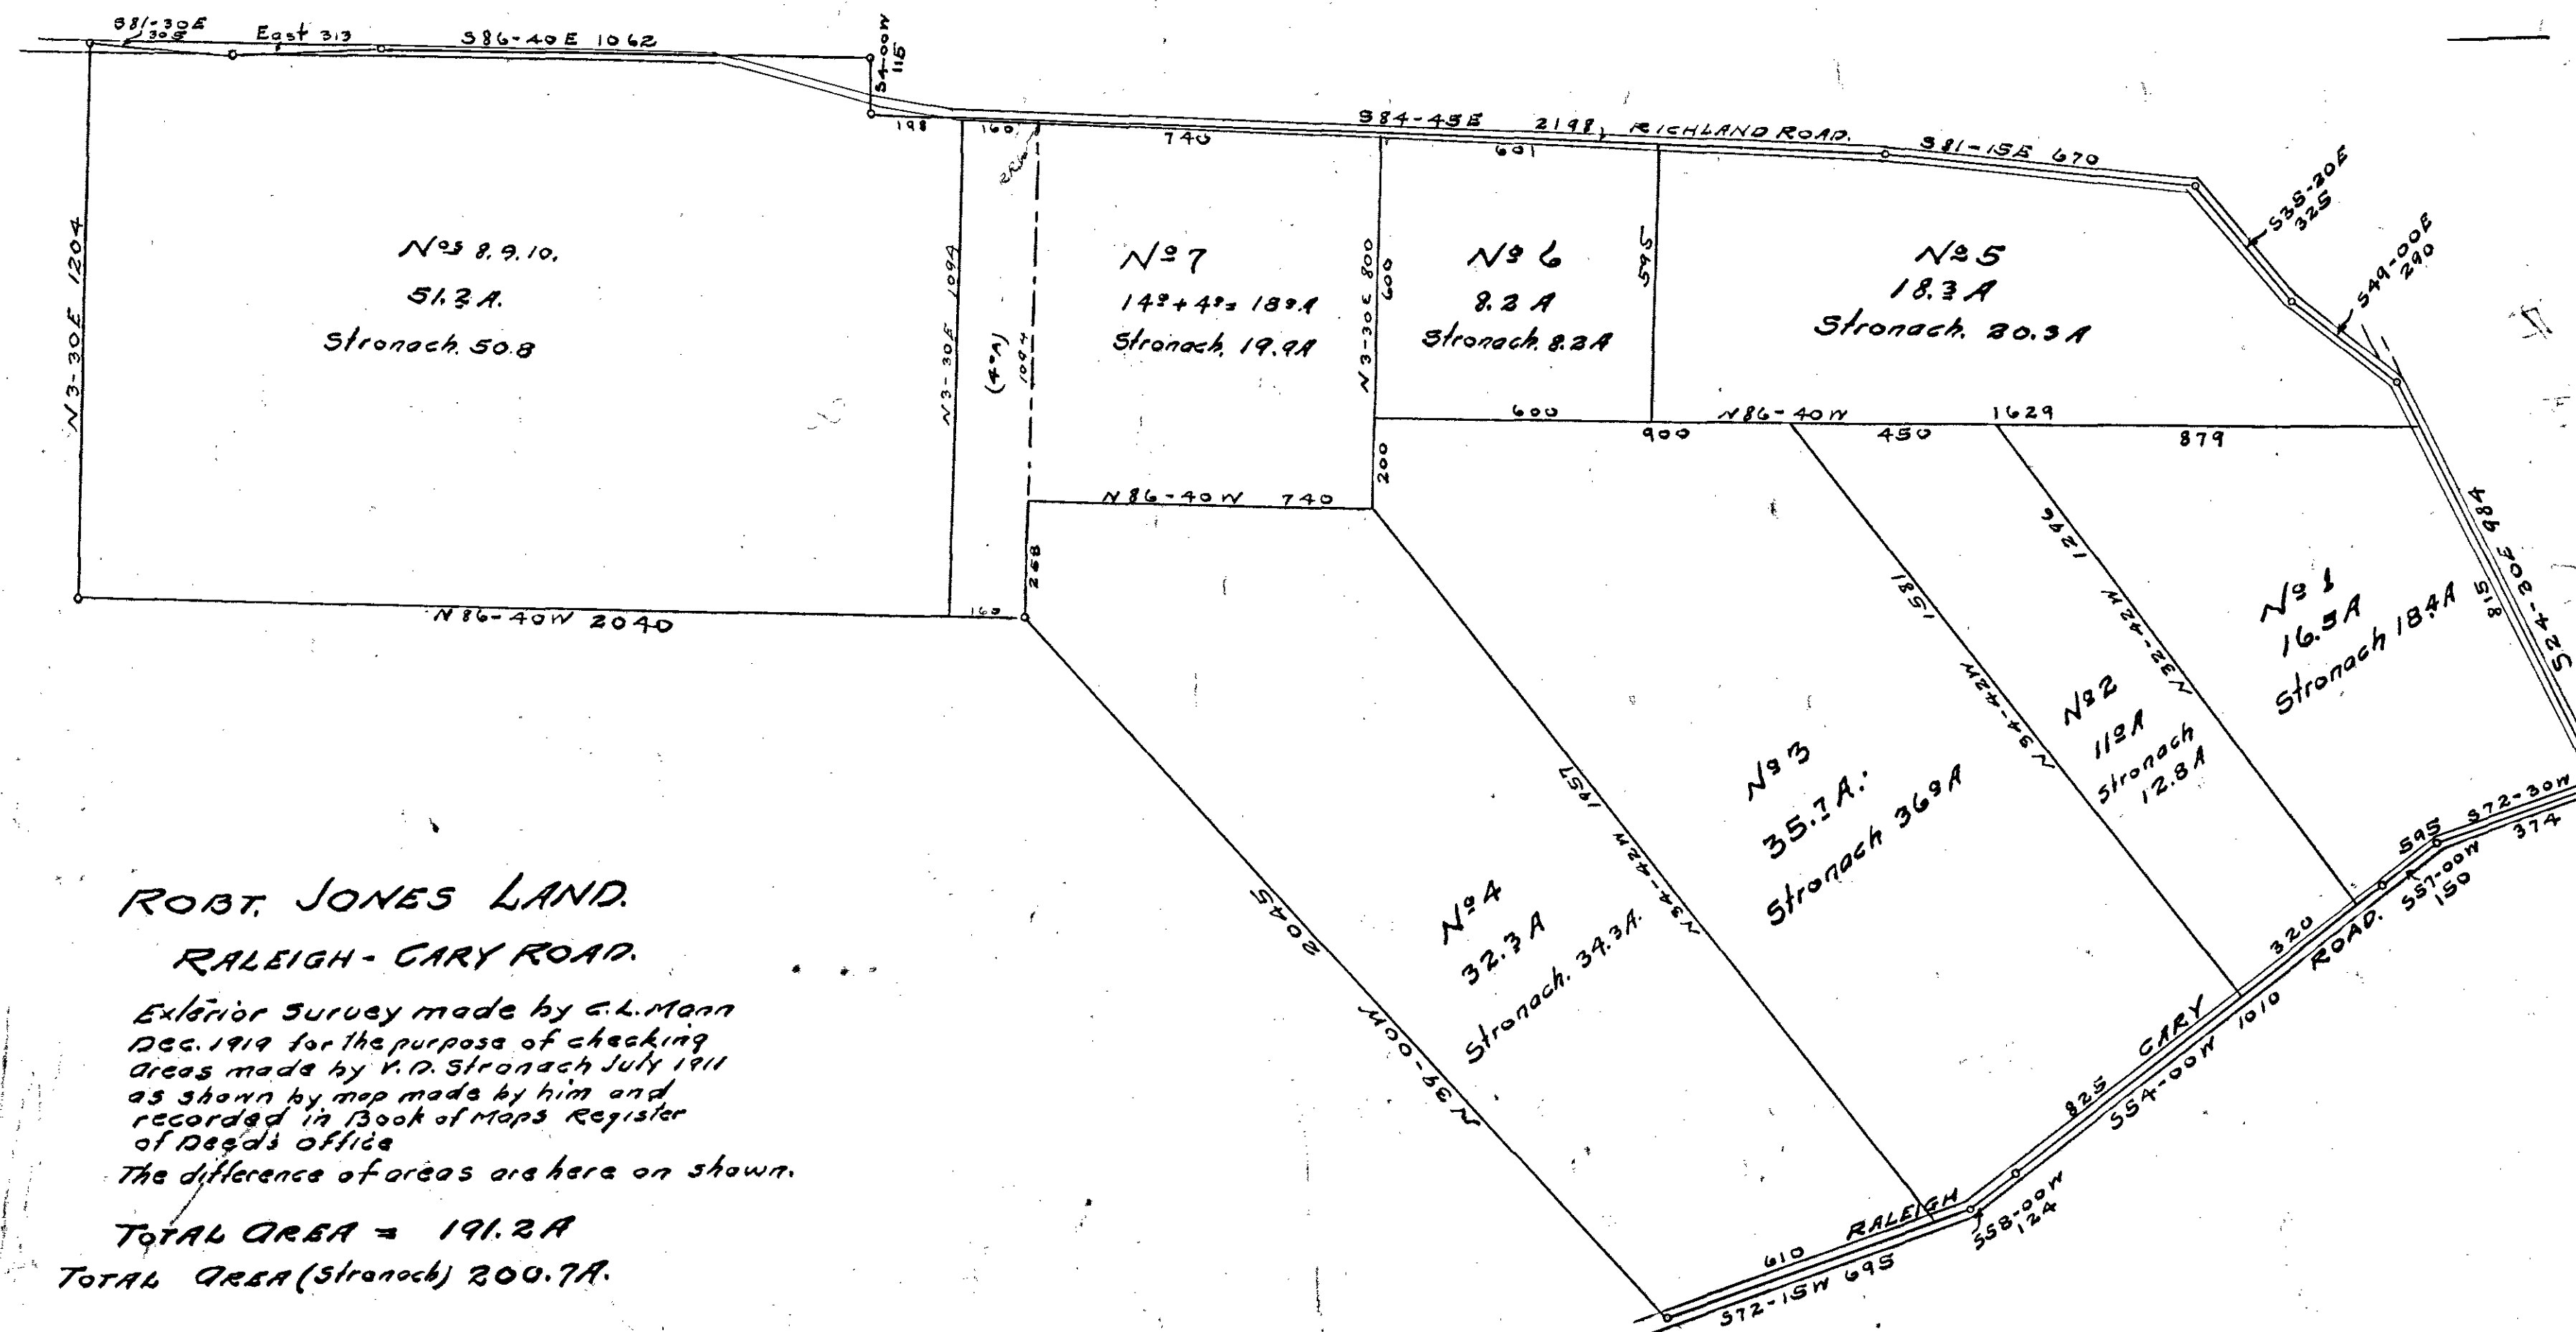

ROBT. JONES LAND.



RALEIGH - CARY ROAD.

Exterior Survey made by G. L. Mann
Dec. 1919 for the purpose of checking
areas made by V. D. Stronach July 1911
as shown by map made by him and
recorded in Book of Maps Register
of Deeds Office
The difference of areas are here on shown.

TOTAL AREA = 191.3 A

TOTAL AREA (Stronach) 200.7 A.

Scale 1" = 300'

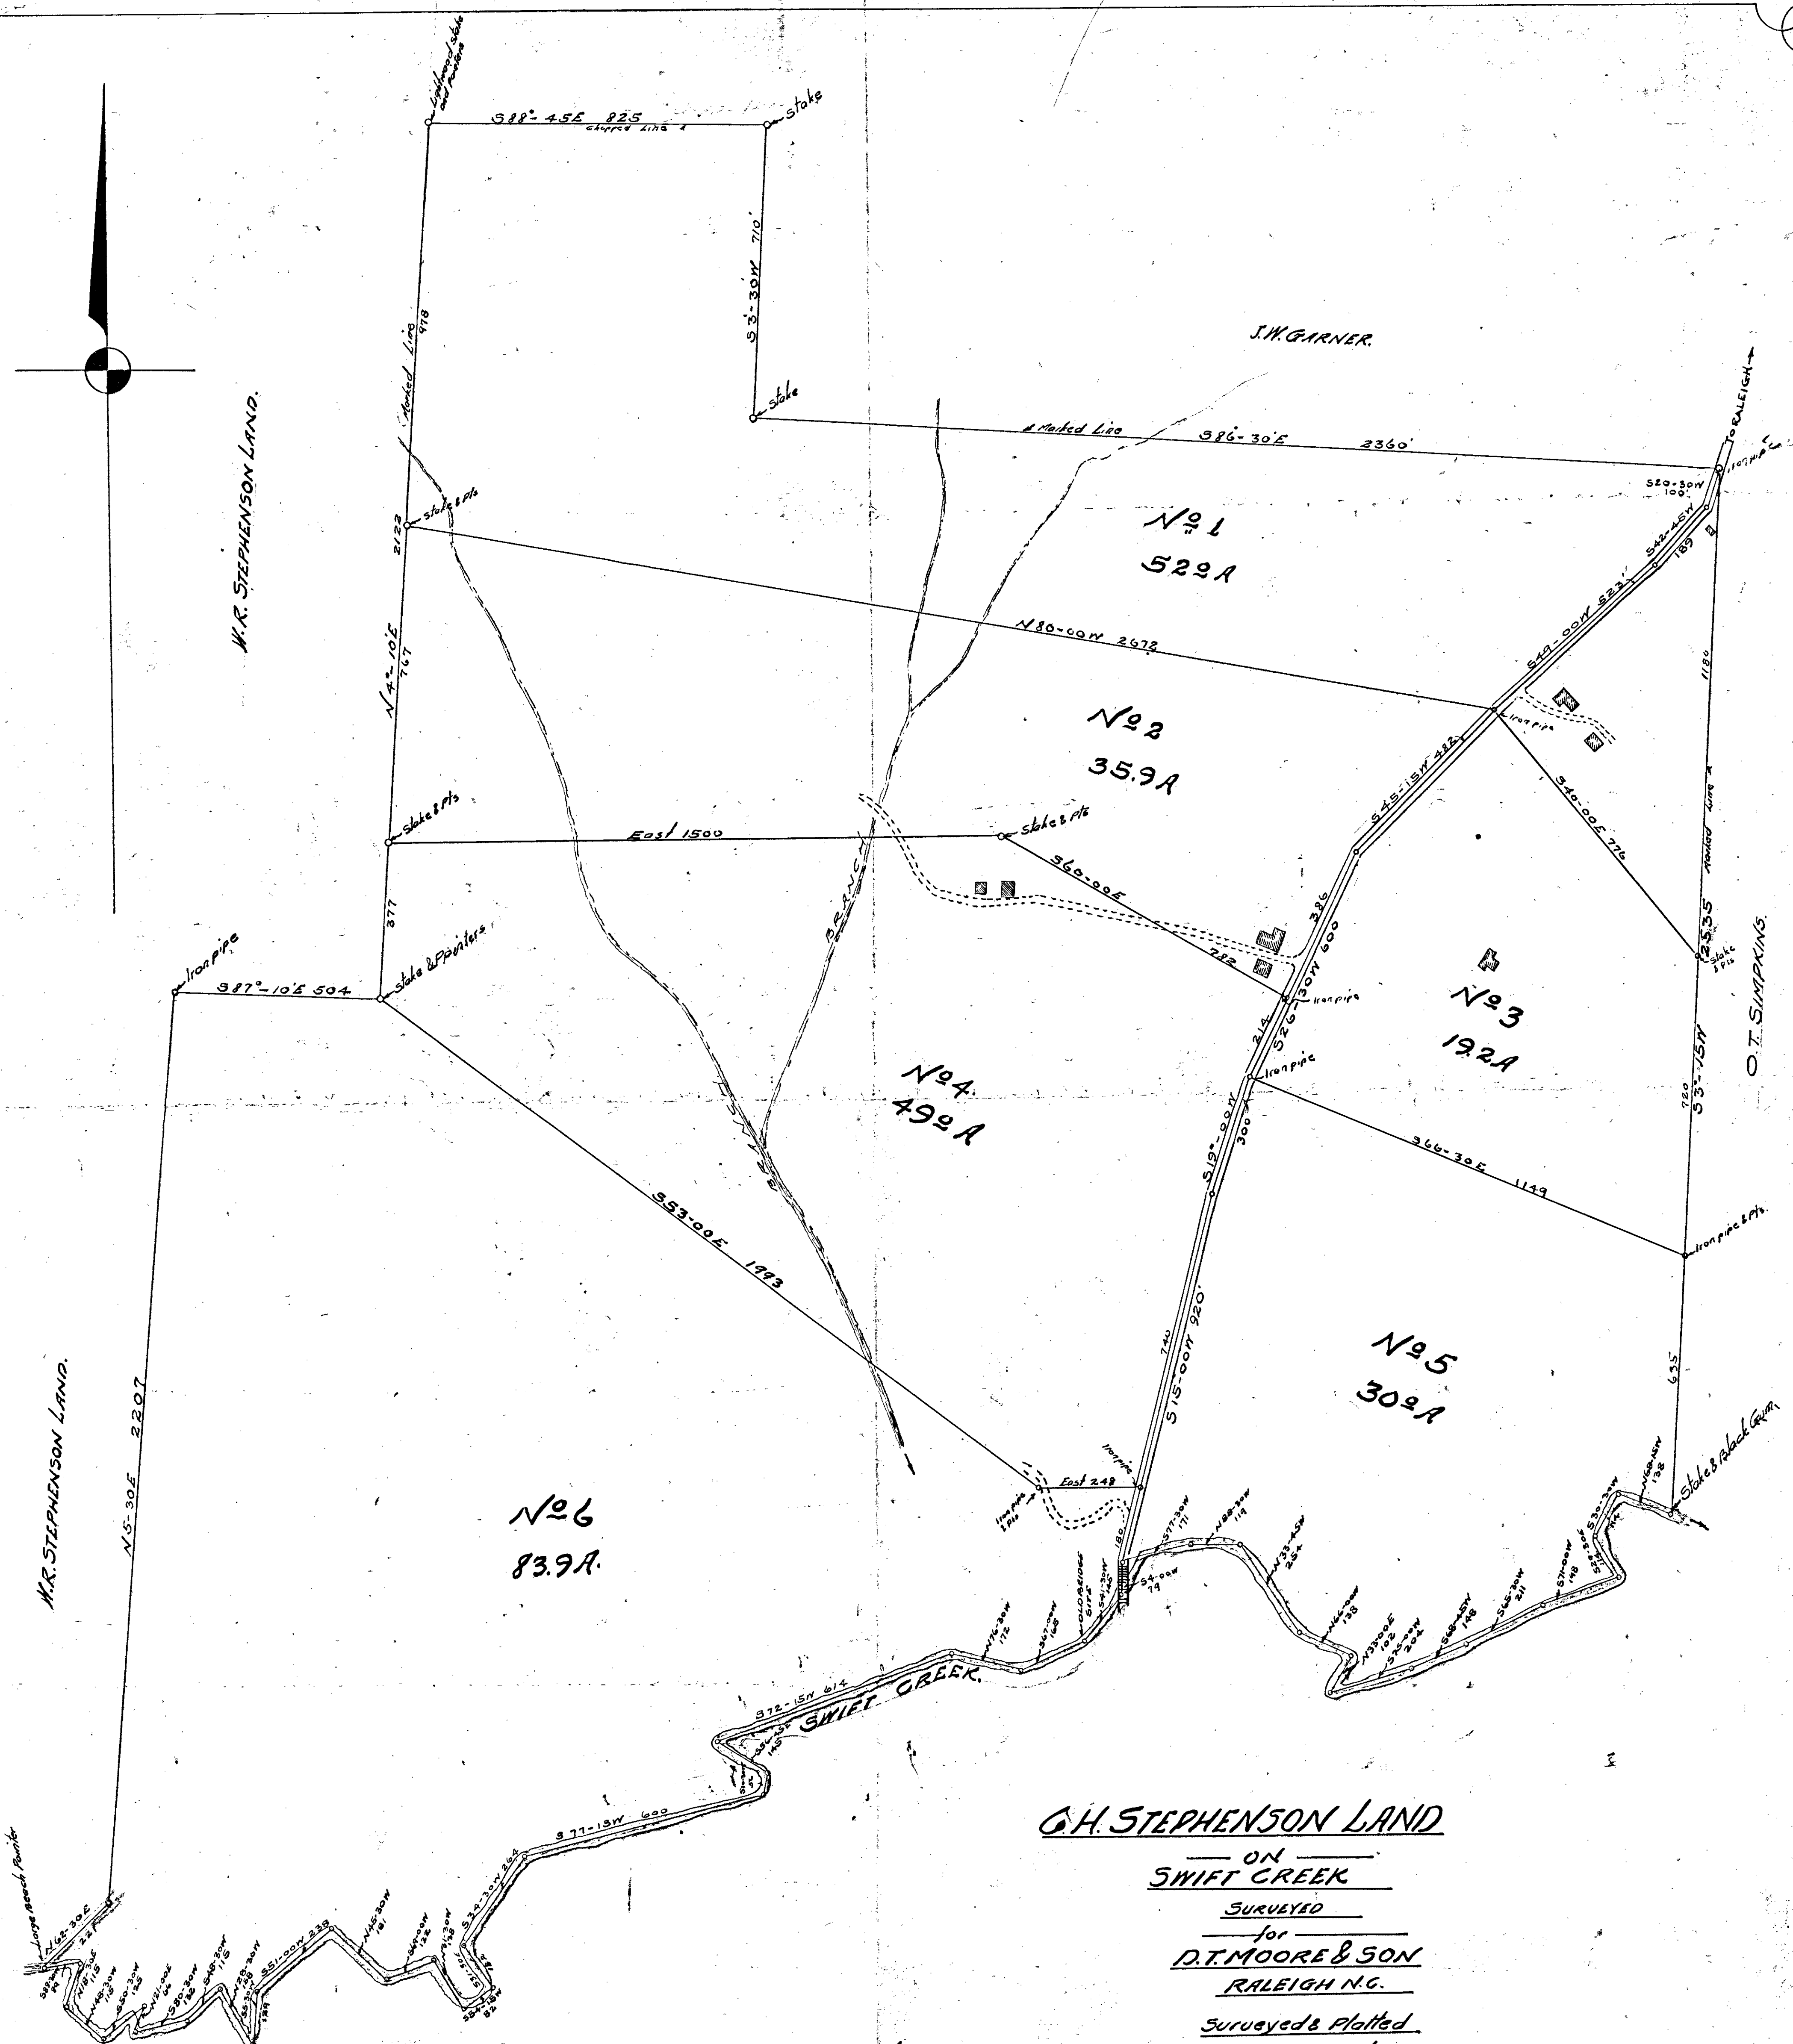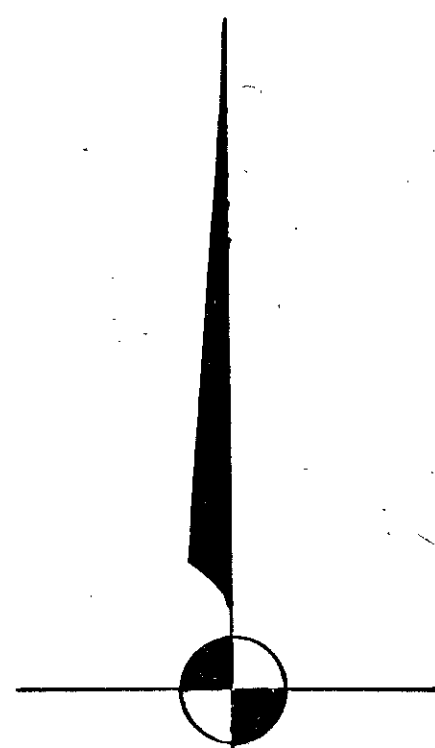

G.H. STEPHENSON LAND

— ON —
SWIFT CREEK

SURVEYED

for
D.T. MOORE & SON

RALEIGH N.C.

Surveyed & Plotted

by

MANN & TUCKER


NOTE.


TOTAL AREA = 270.22 Acres.


Scale 1" = 200'

JAN. 1920

C2.51 &
C2.51

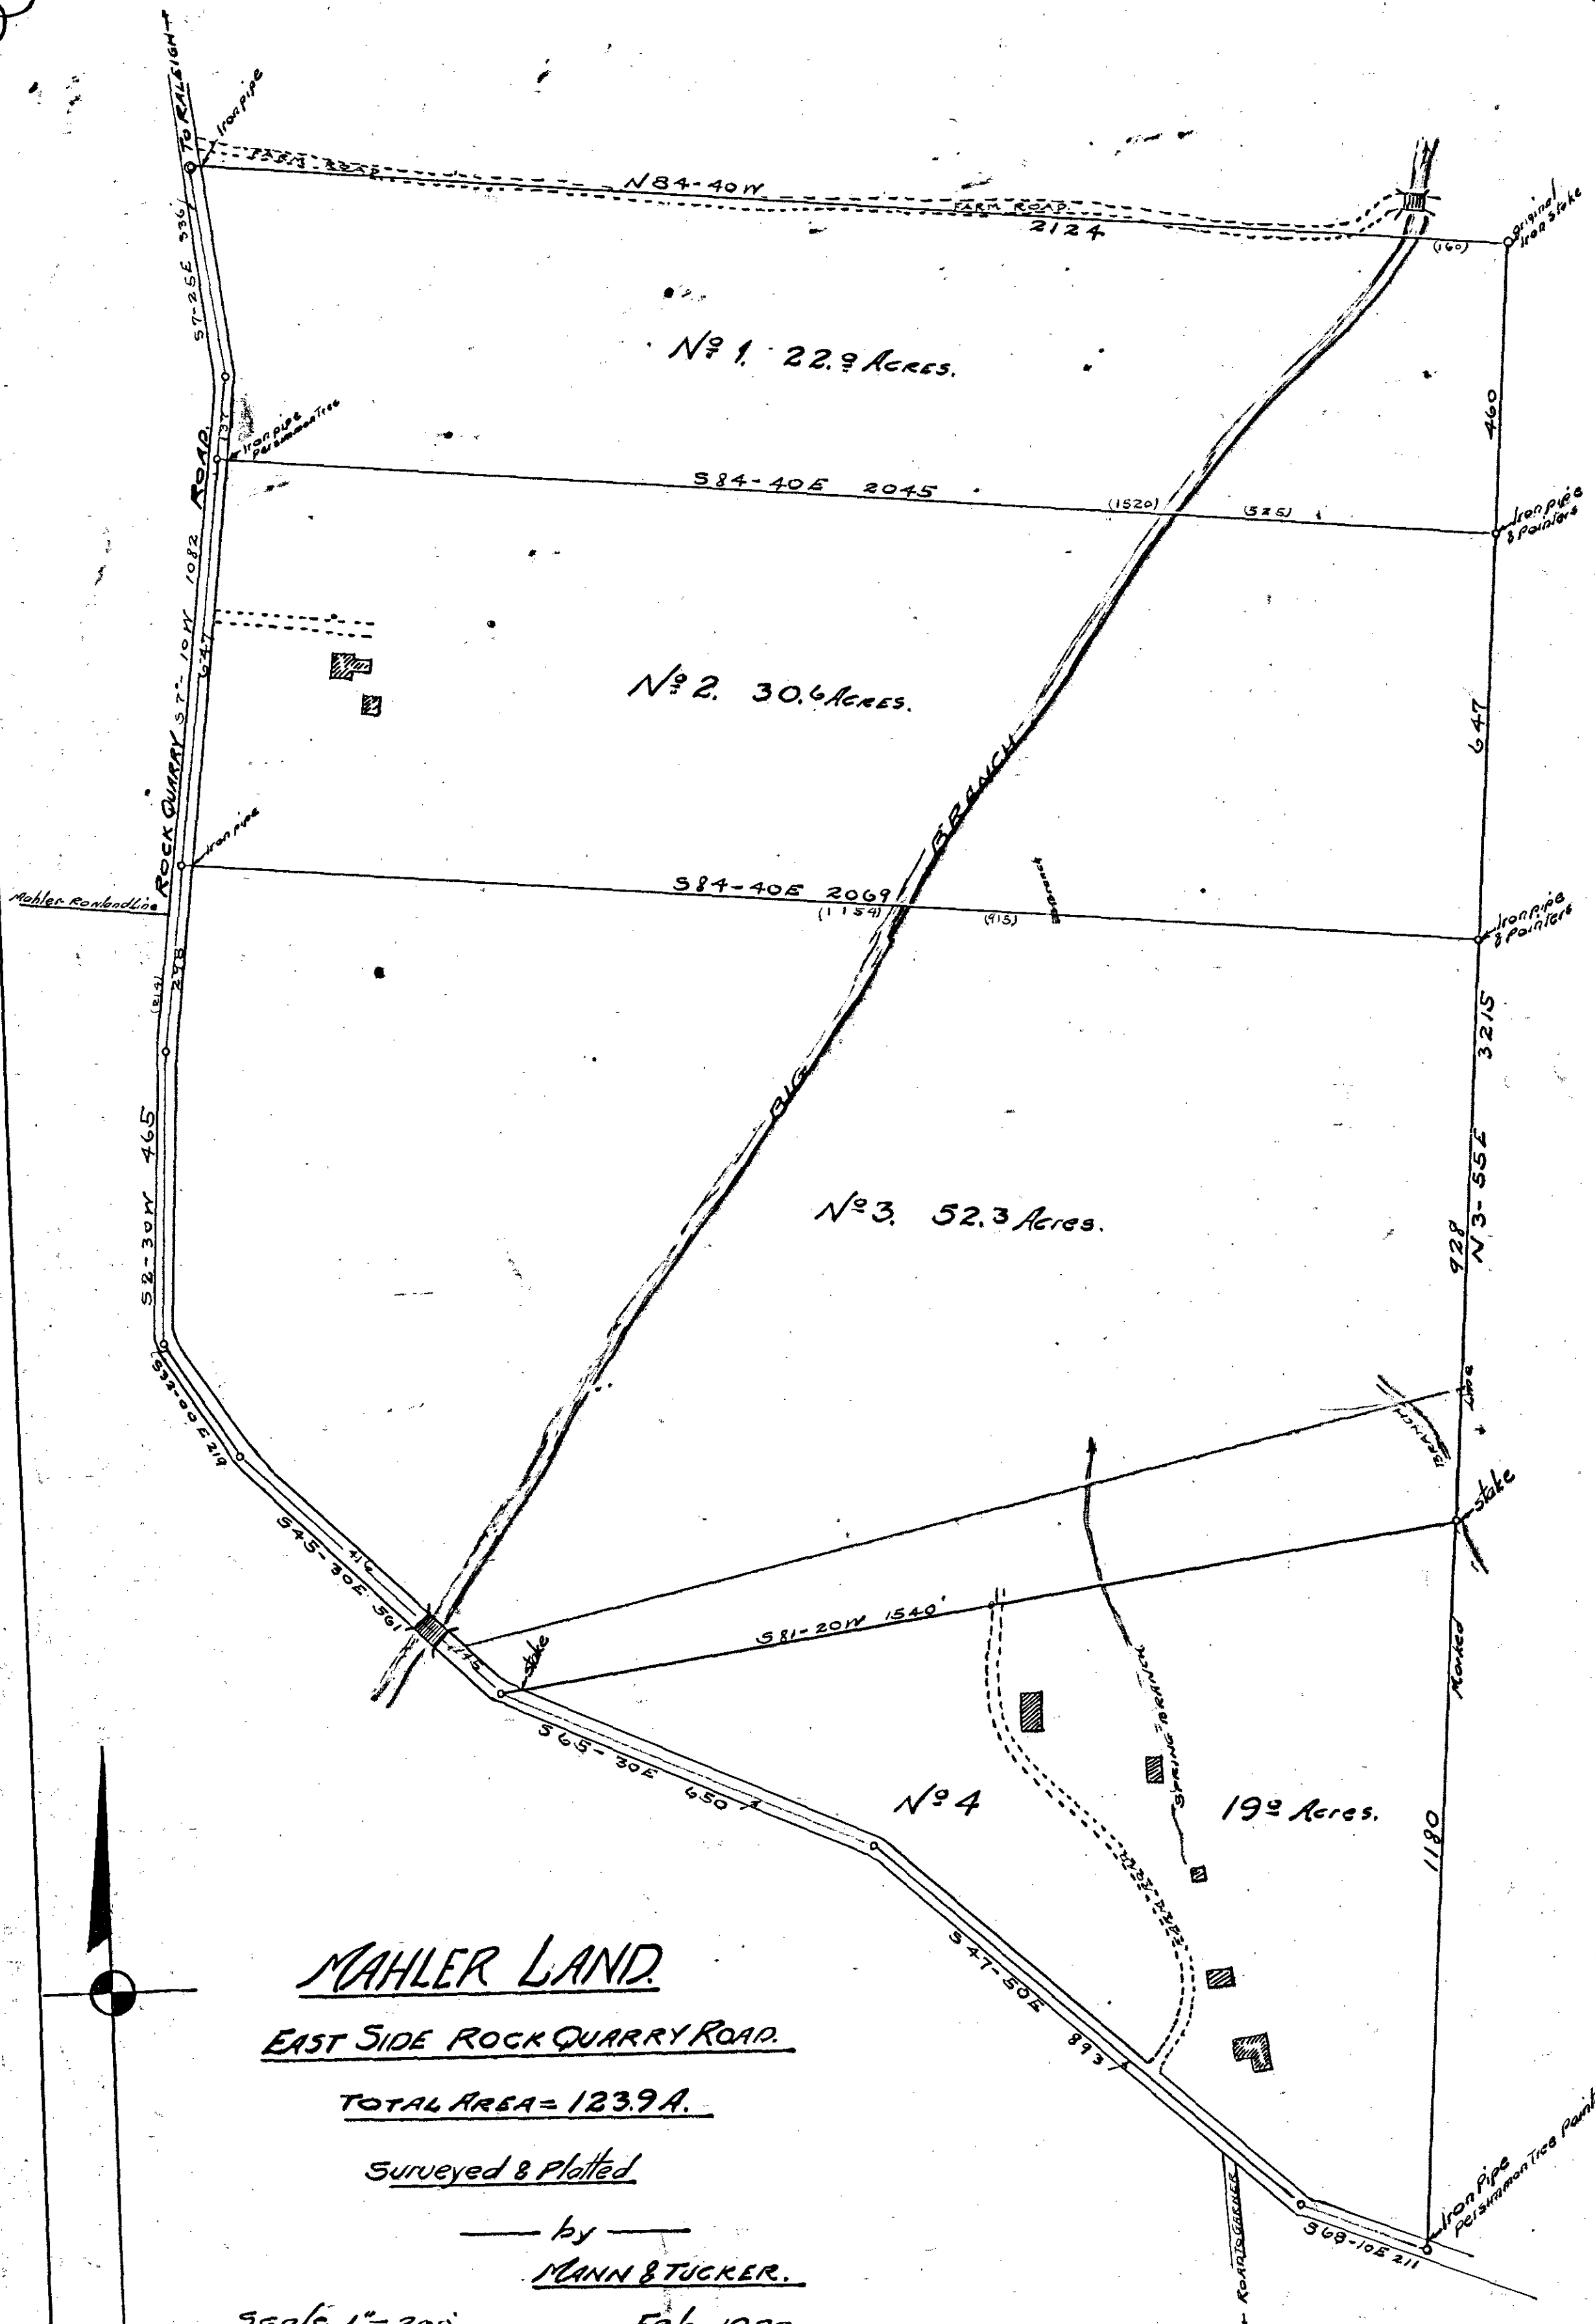

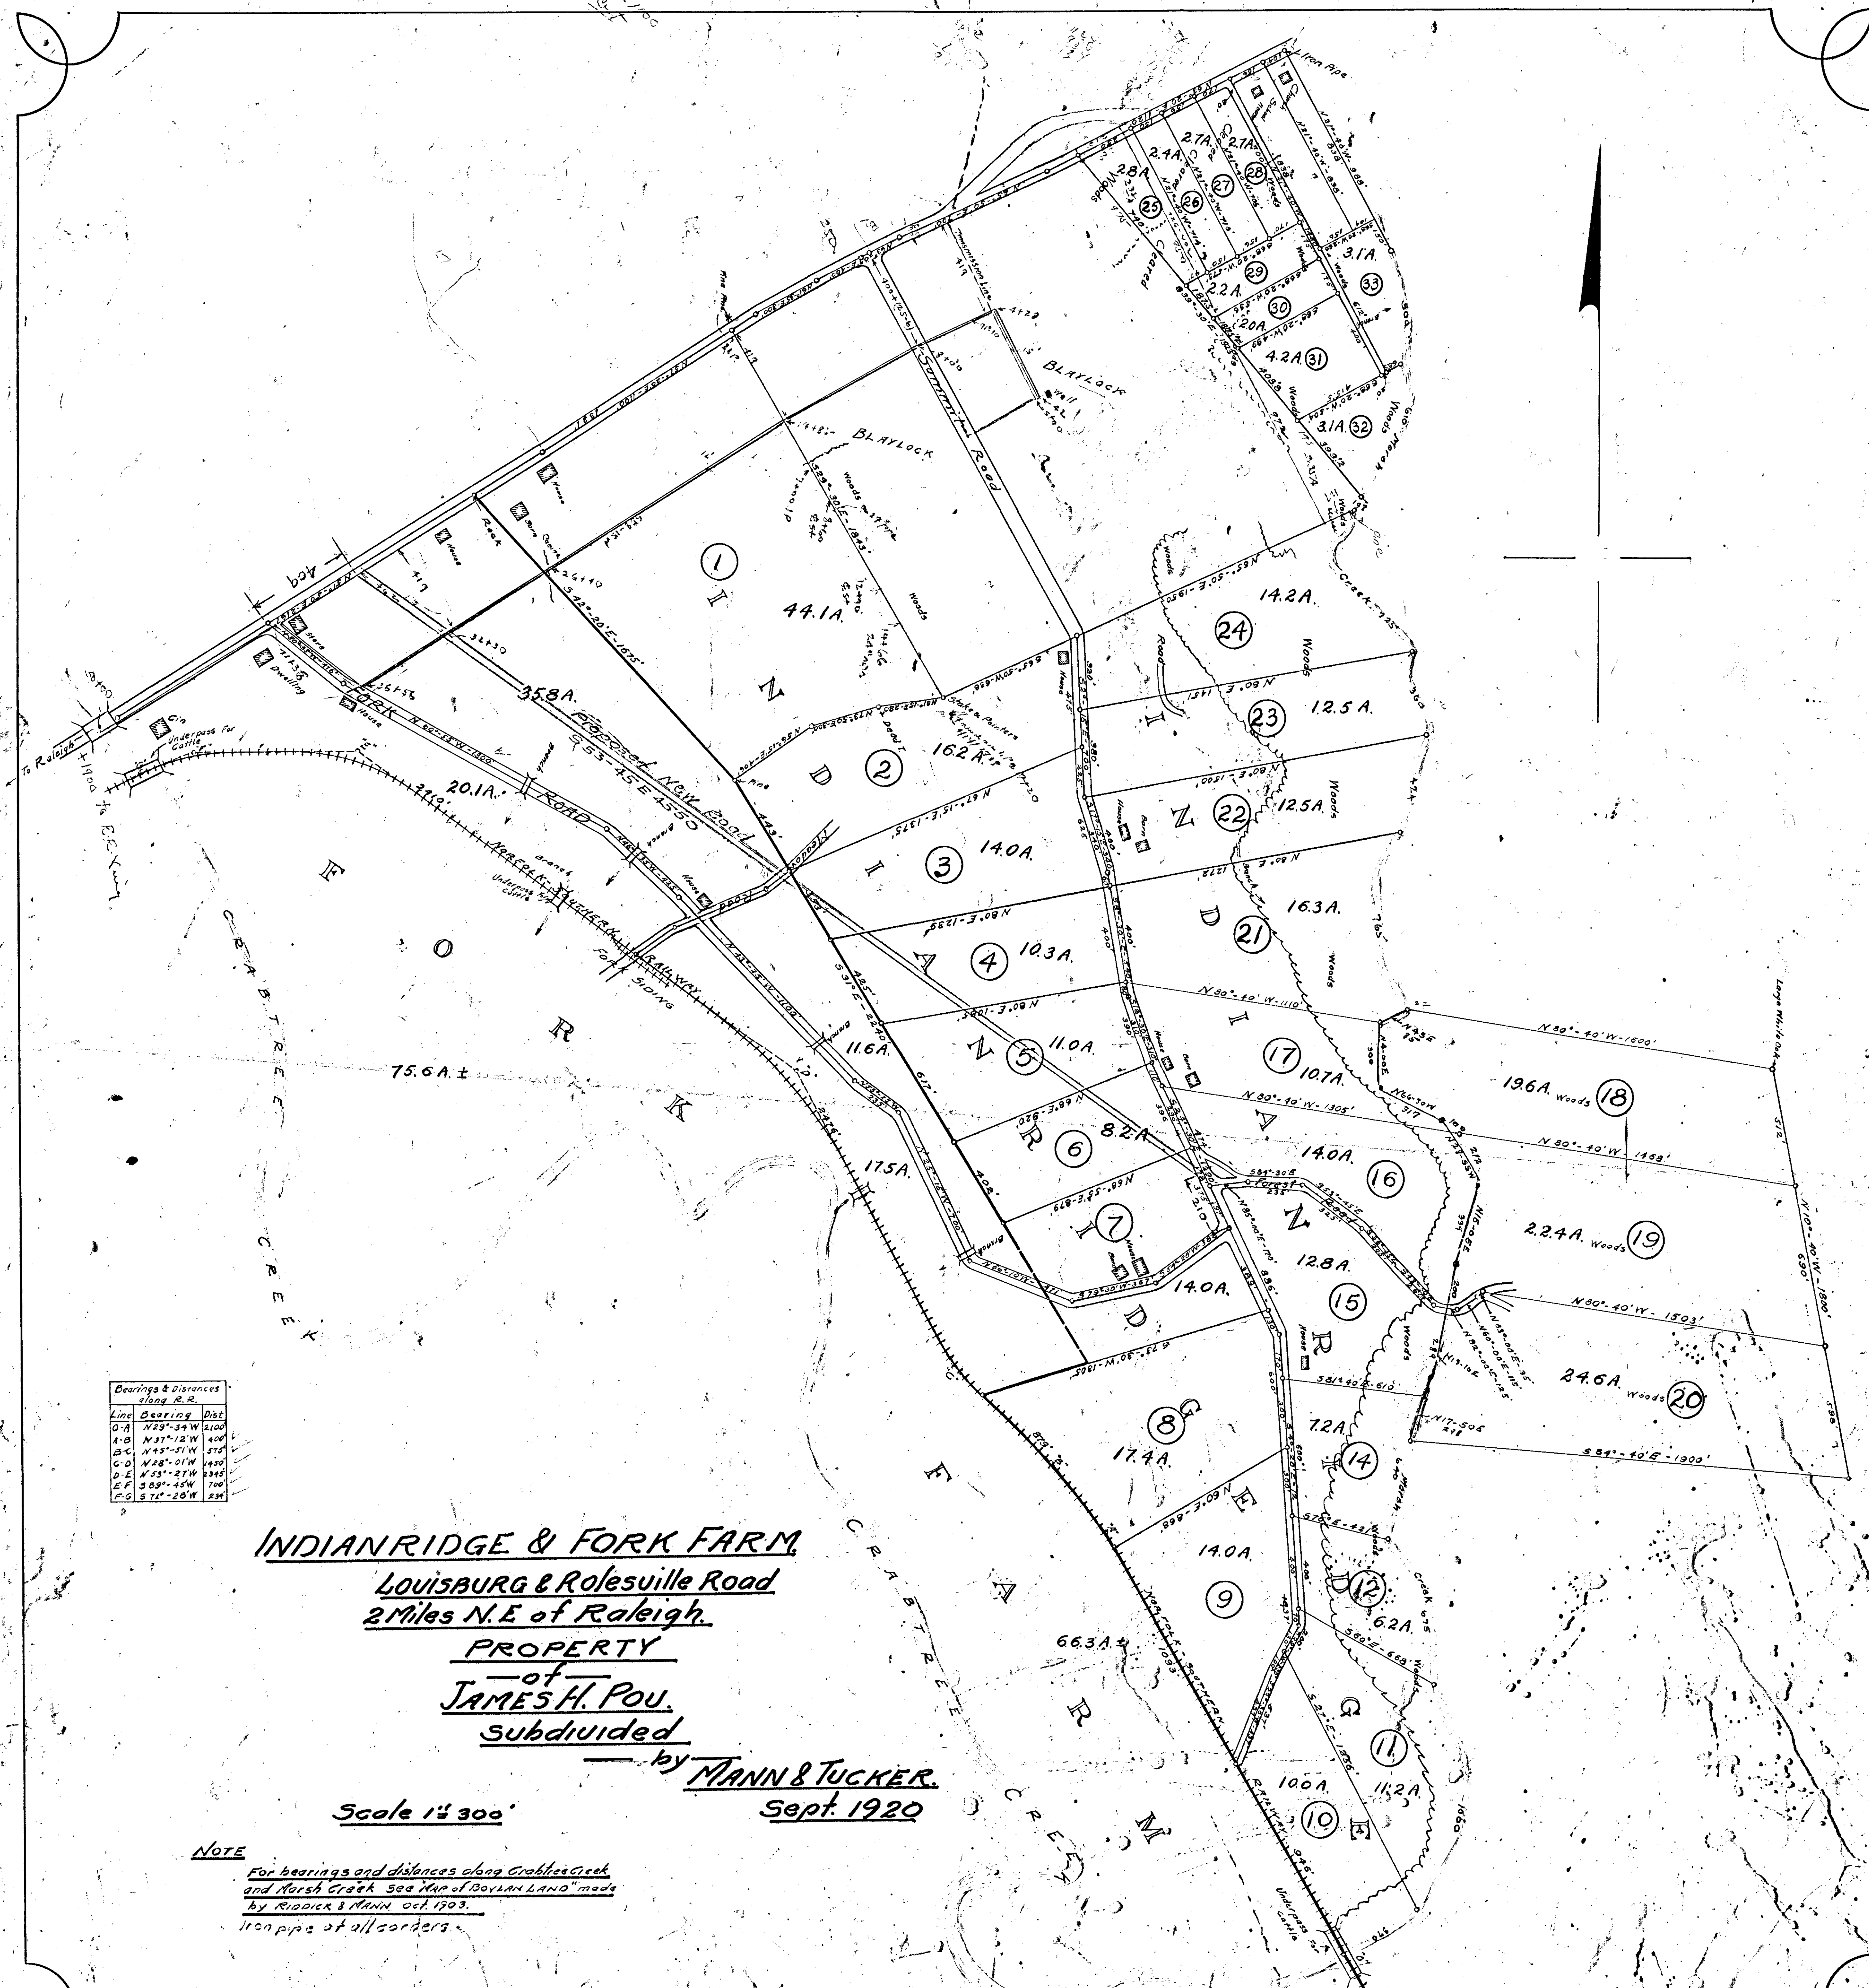

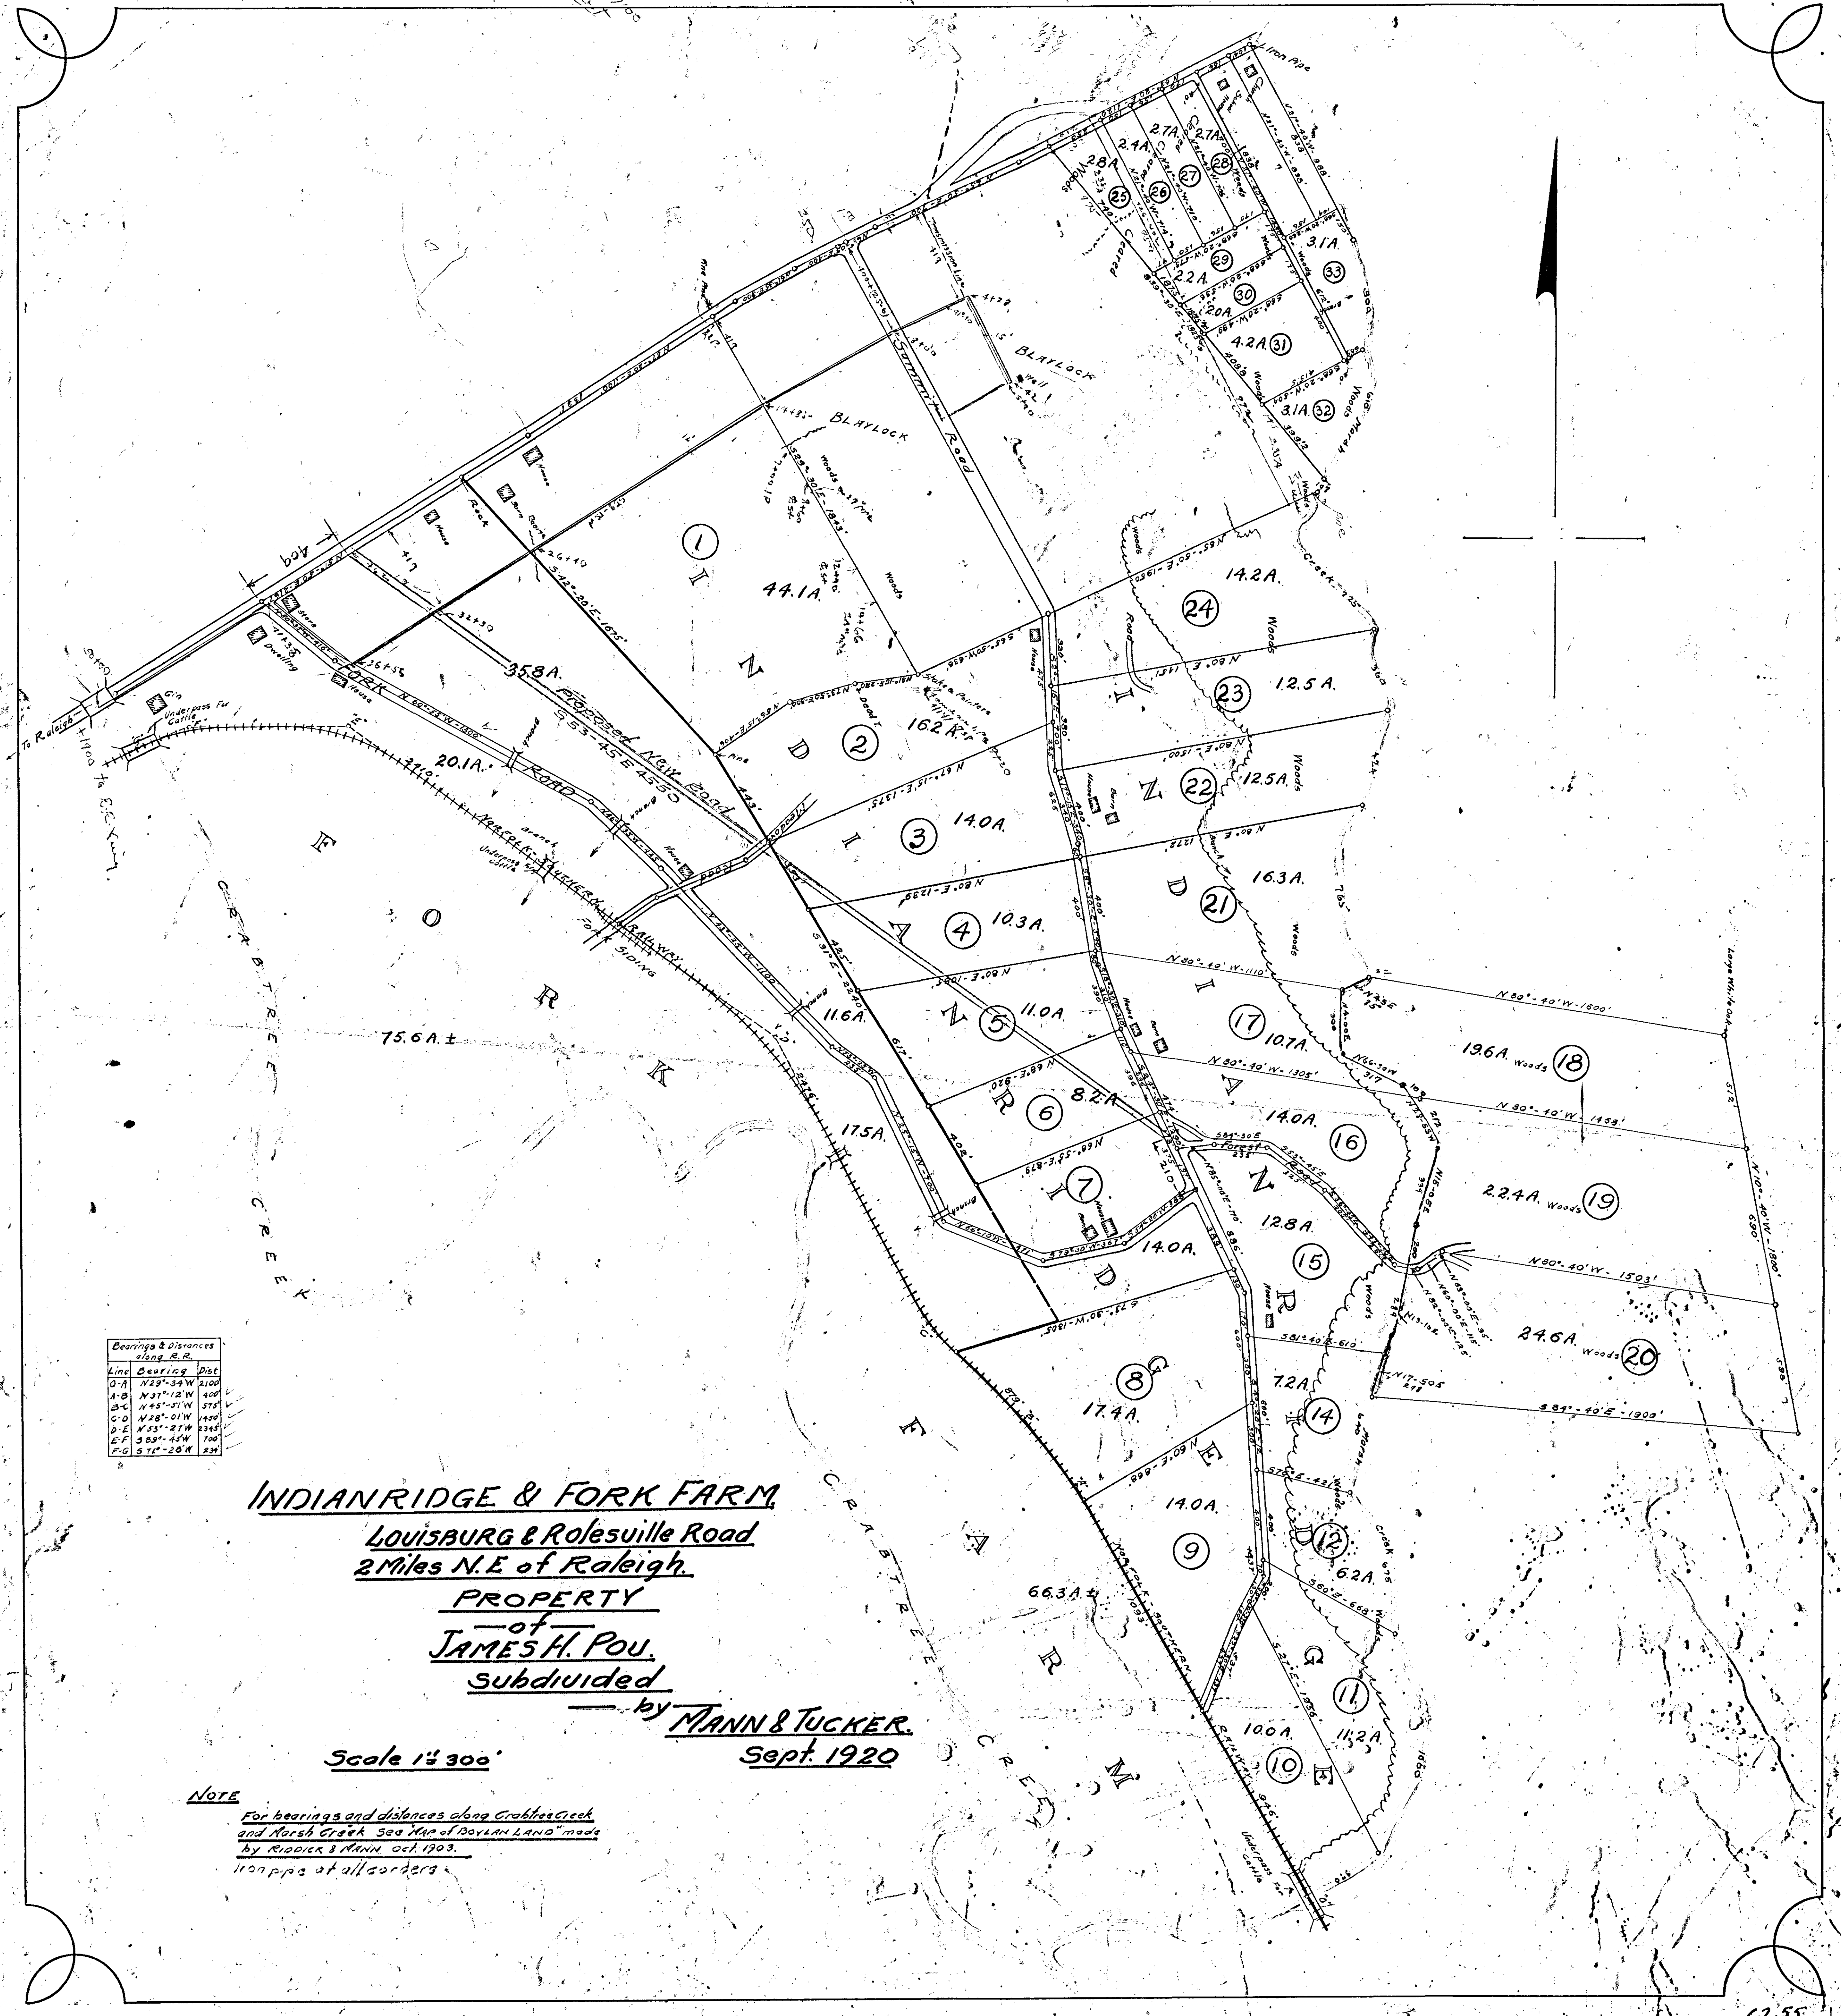

Bearings & Distances along R.R.		
Line	Bearing	Dist
O-A	N 29° 34' W	2100'
A-B	N 31° 12' W	920'
B-C	N 45° 51' W	570'
C-D	N 28° 01' W	1450'
D-E	N 53° 21' W	2345'
E-F	S 89° 45' W	700'
F-G	S 71° 20' W	230'

INDIANRIDGE & FORK FARM
LOUISBURG & Rolesville Road
2 Miles N.E. of Raleigh.

PROPERTY
of
JAMES H. POU.
subdivided

by MANN & TUCKER.
Sept. 1920

Scale 1" = 300'

NOTE

For bearings and distances along Crazy Creek
and Marsh Creek See Map of BOYLAN LAND made
by RADDICK & MANN Oct. 1903.
Iron pipe at all corners

PROPERTY
 -OF-
W. F. MARSHALL
146 Acres
 -ON-
Raleigh-Wake Forest Road
Surveyed & Platted
 -by-
MANN & TUCKER
May 1920
Scale 1"=200


NOTE Deed recorded in Book 352 Page 61.

Area Railroad Right of Way = 4.63 Acres

Area Highway Right of Way = 1.17 "

Net Area = 140.20

Total = 146.00

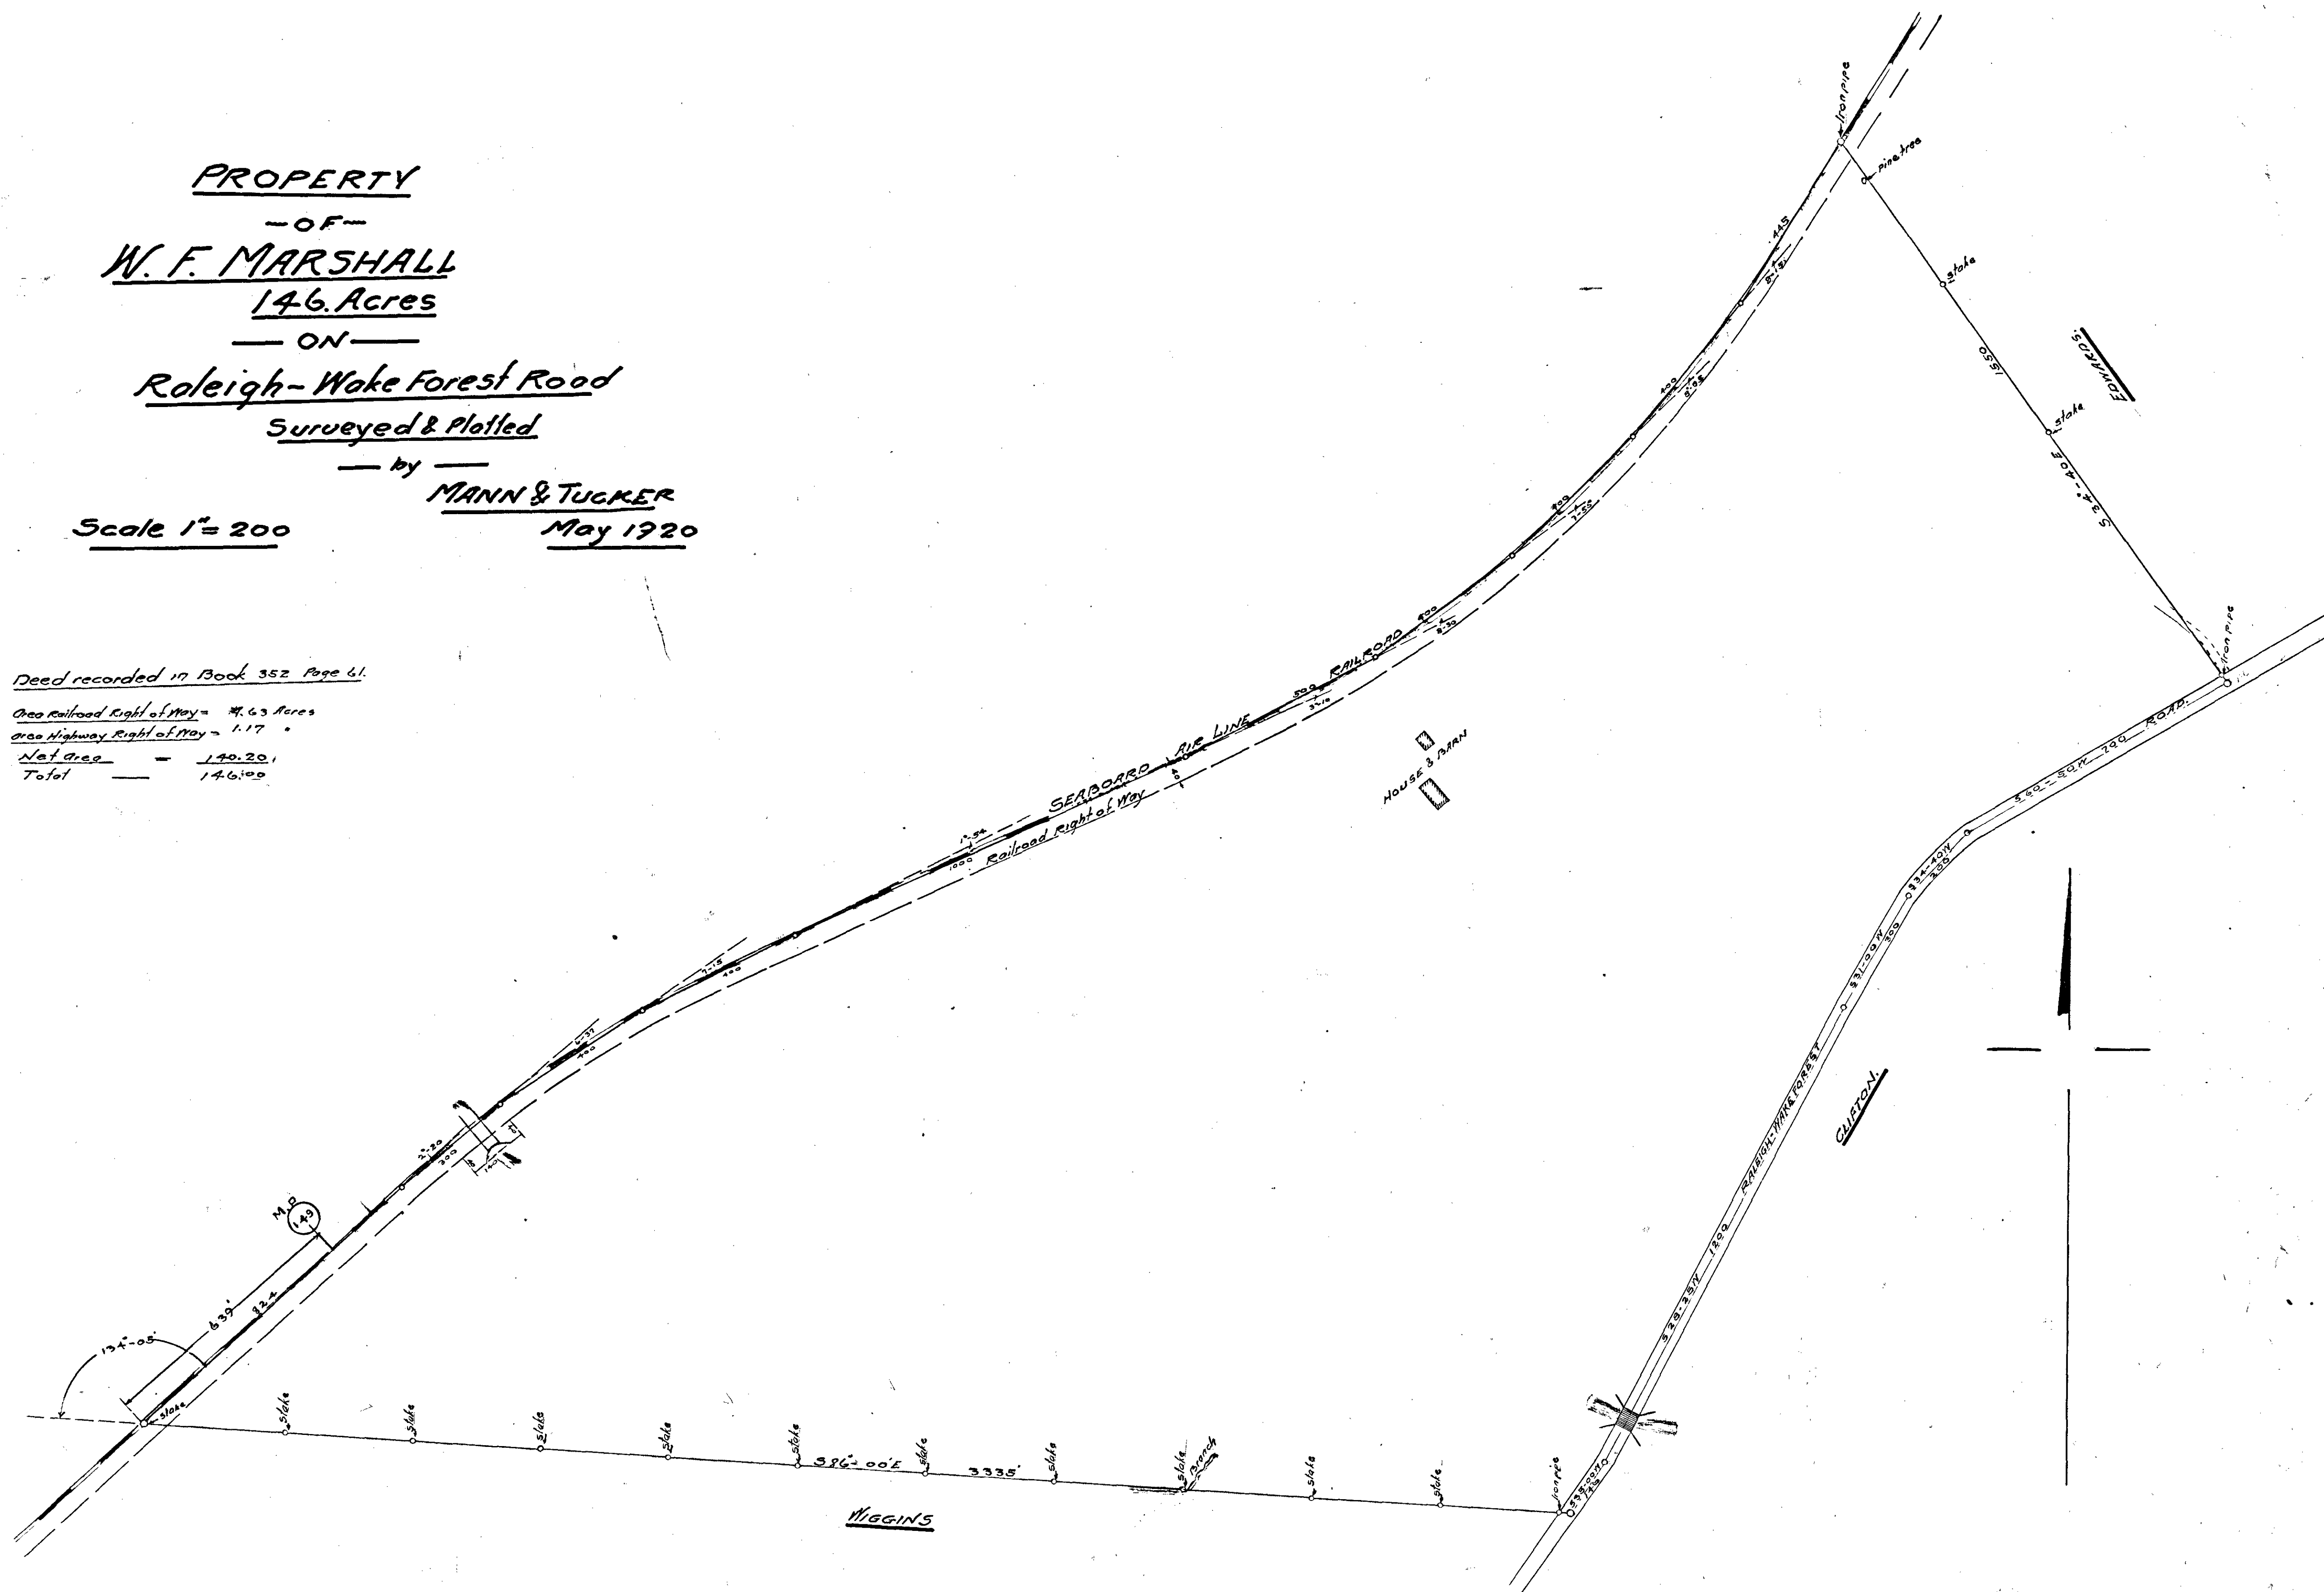




COOLVELT.
about 3 Miles So. of Apex
PROPERTY
— of —
JAMES H. POU
Surveyed & Plotted

— by MANN & TUCKER

Scale 1"=100

Sept 1920




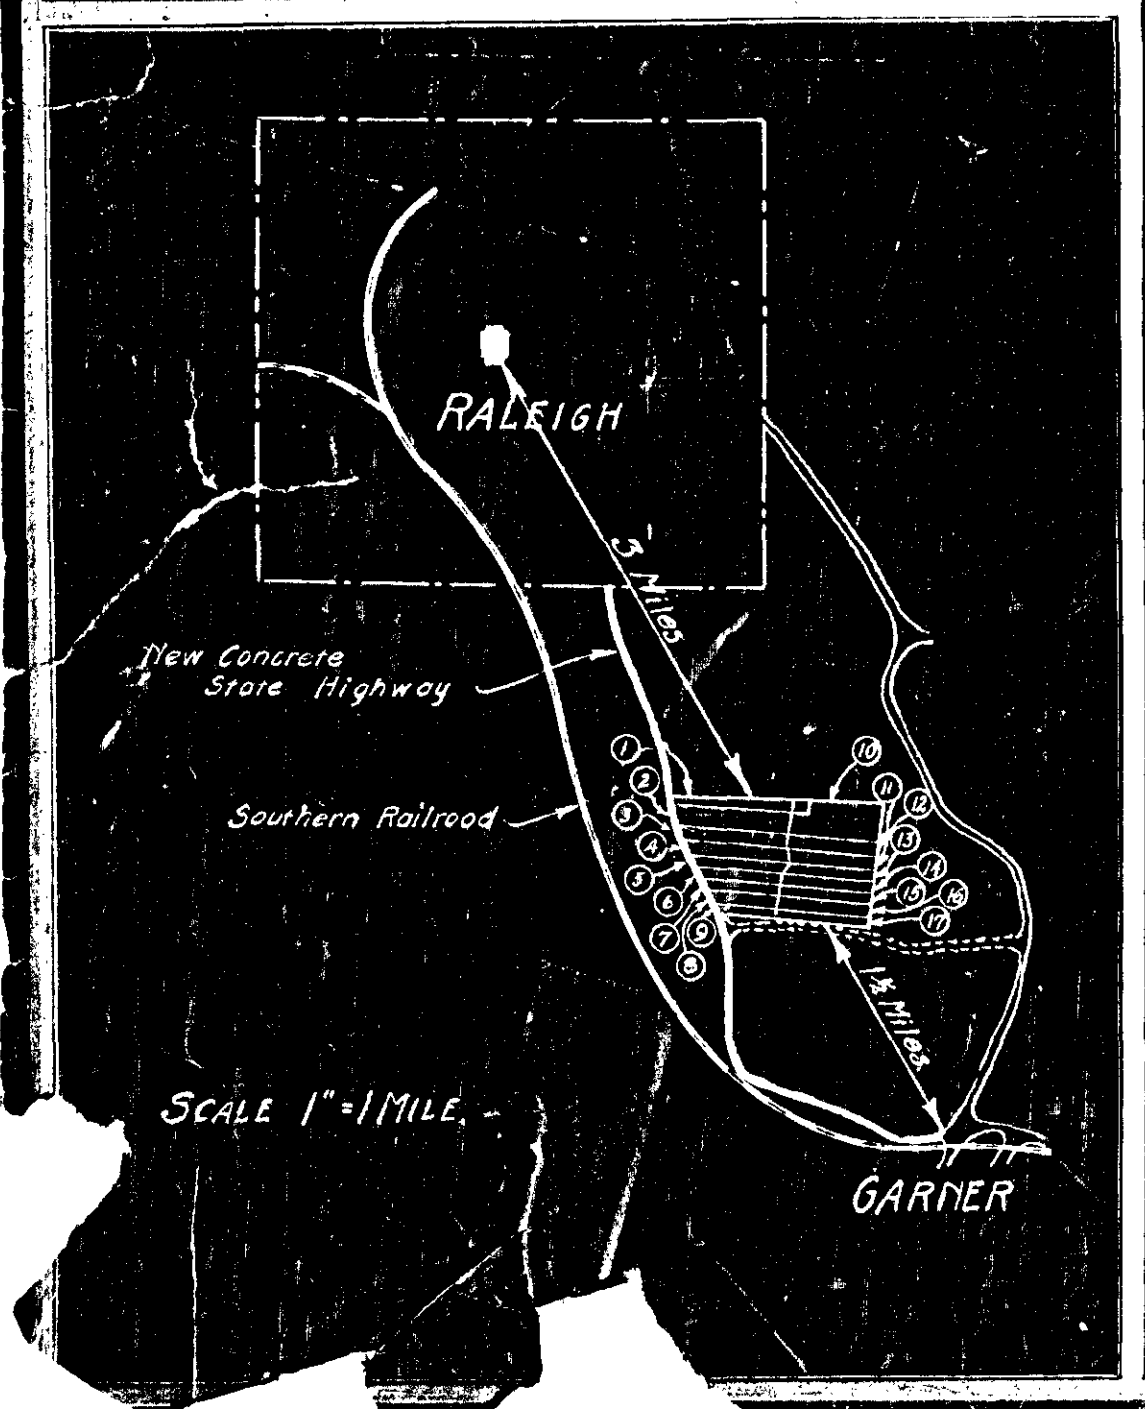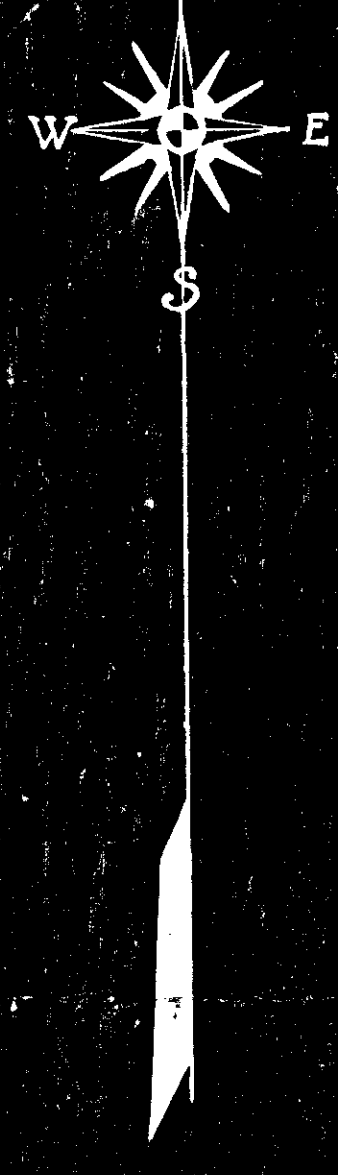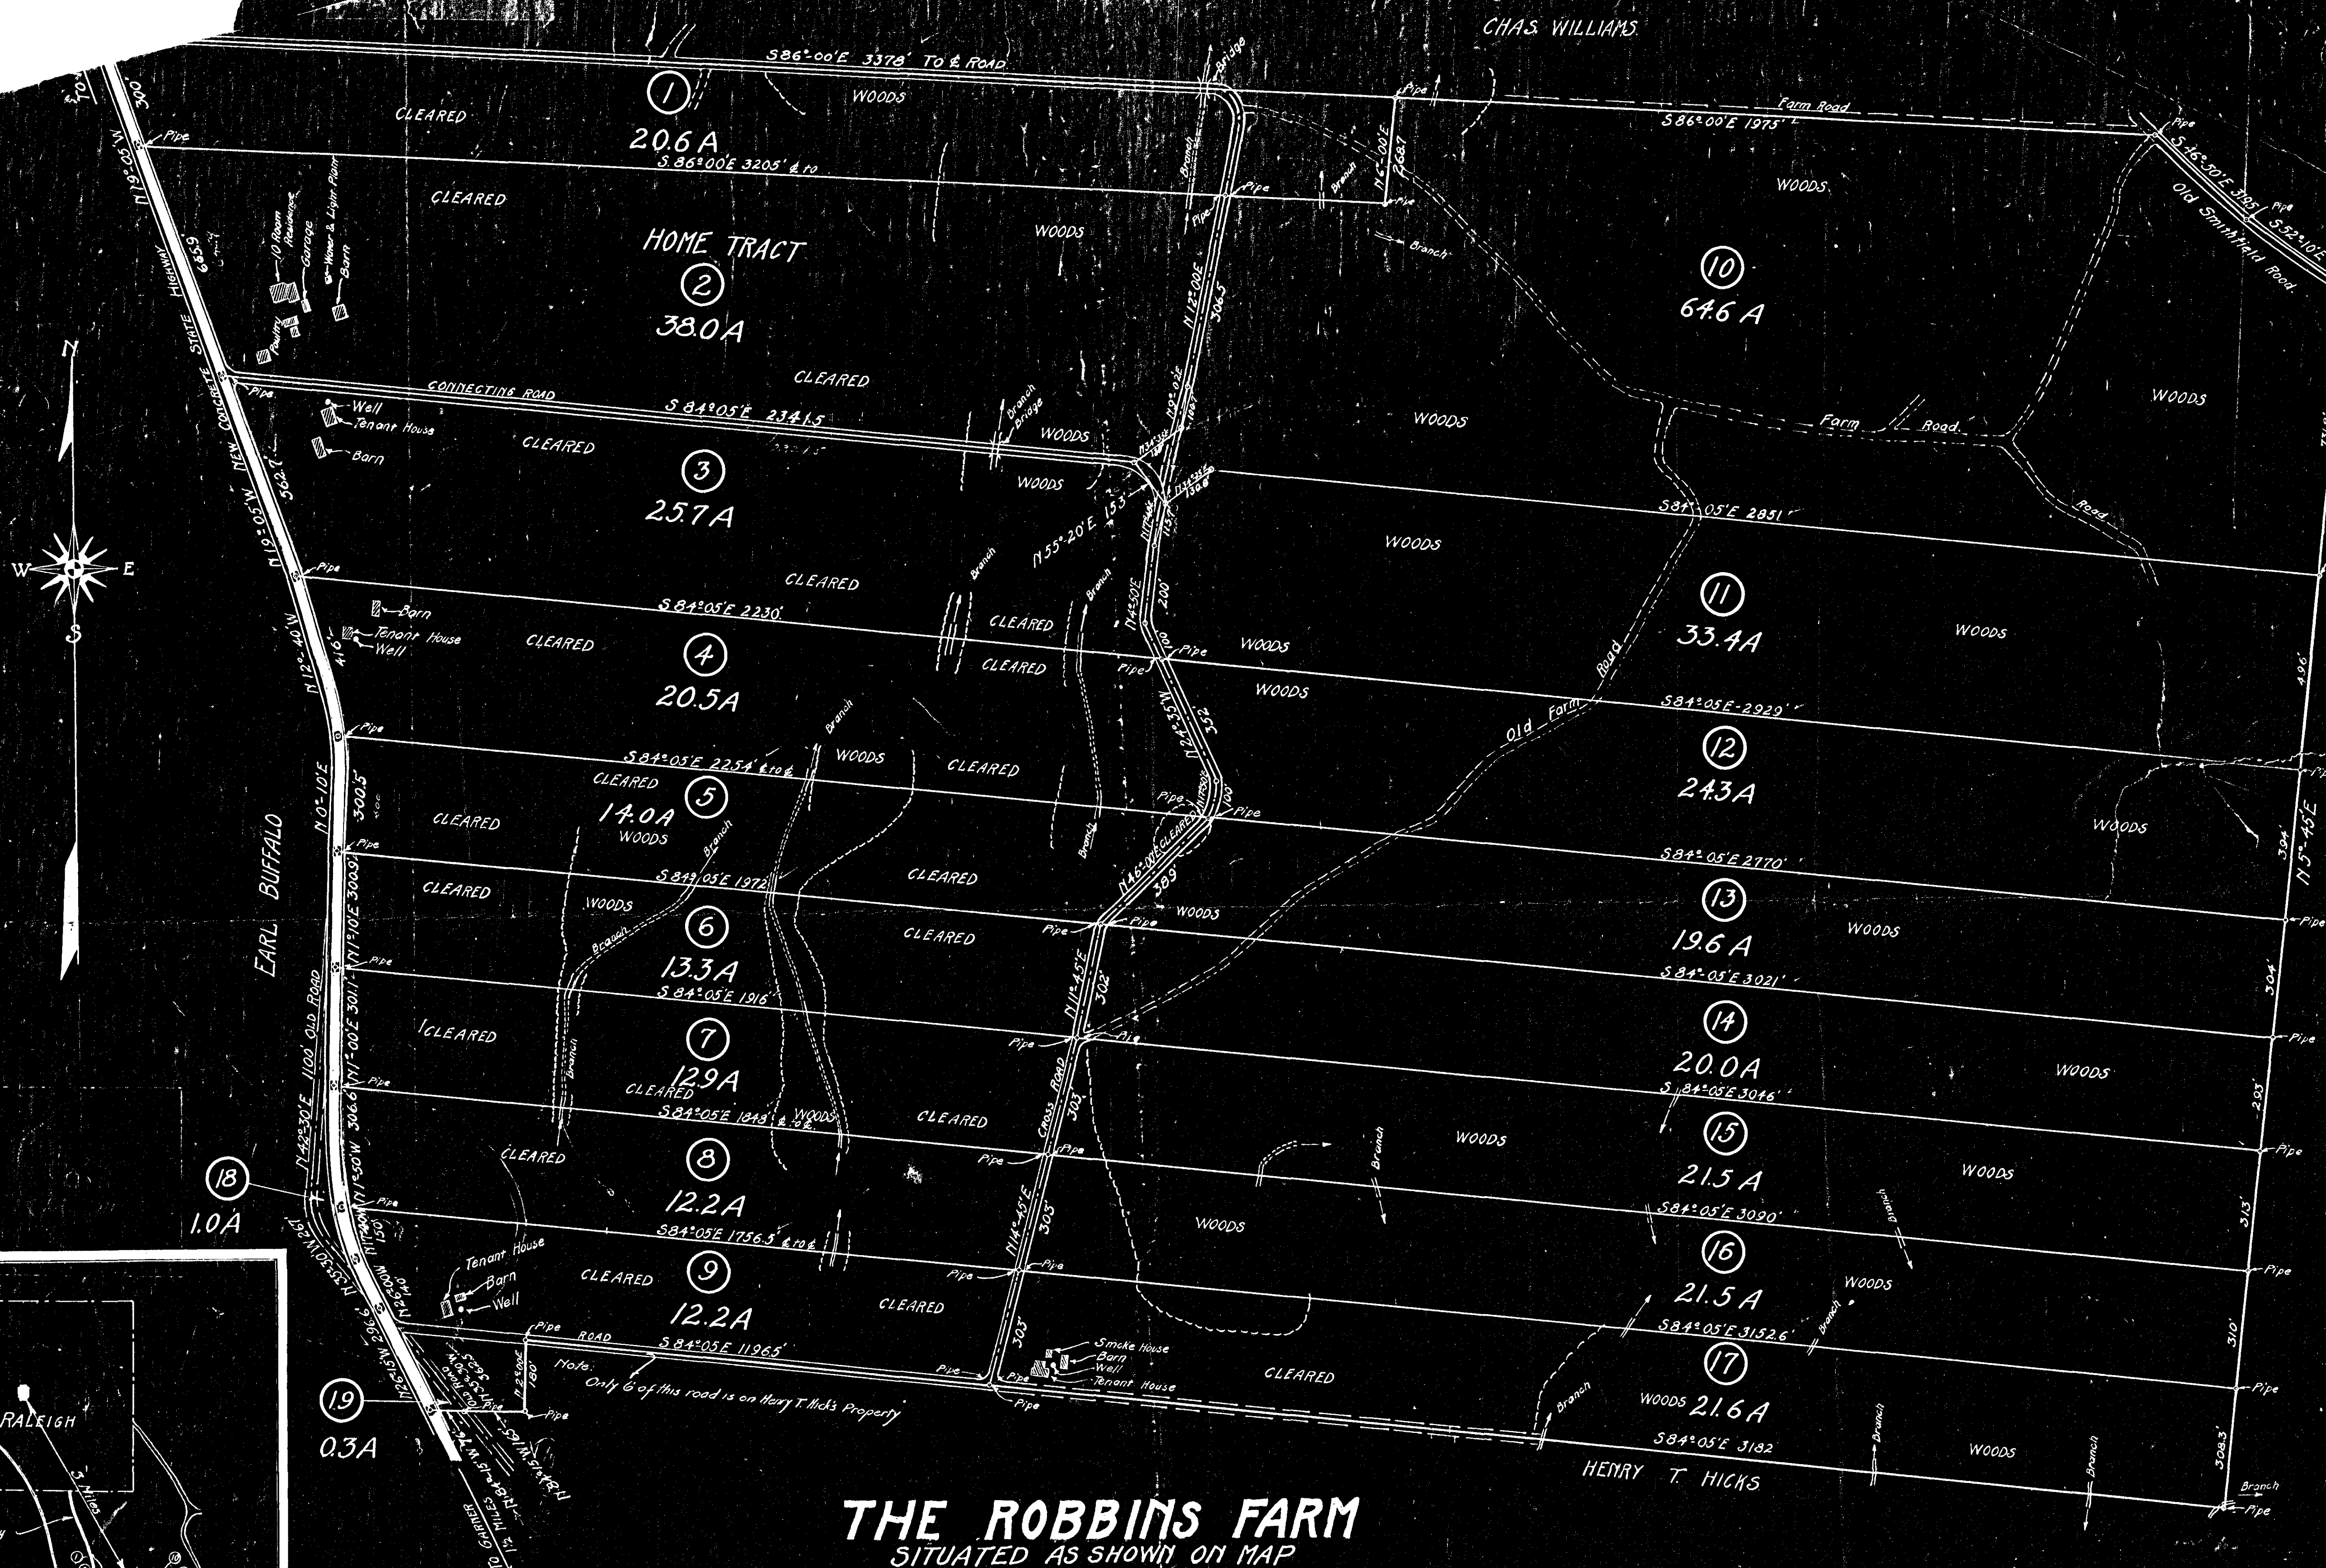

THE ROBBINS FARM
 SITUATED AS SHOWN ON MAP
 ST. MARY'S TOWNSHIP - WAKE COUNTY
 TOTAL ACREAGE 397.3
 SURVEYED AND PLATTED
 BY
 R. I. POOLE, C. E. RALEIGH, N. C.
 SEPTEMBER 1920. SCALE 1"=200'

DEED REFERENCES		
BOOK	PAGE	COUNTY
345	428	WAKE
MAP REFERENCES		
BOOK	PAGE	COUNTY
1915	12	WAKE

C2.57
 Commission 144
 C2.57

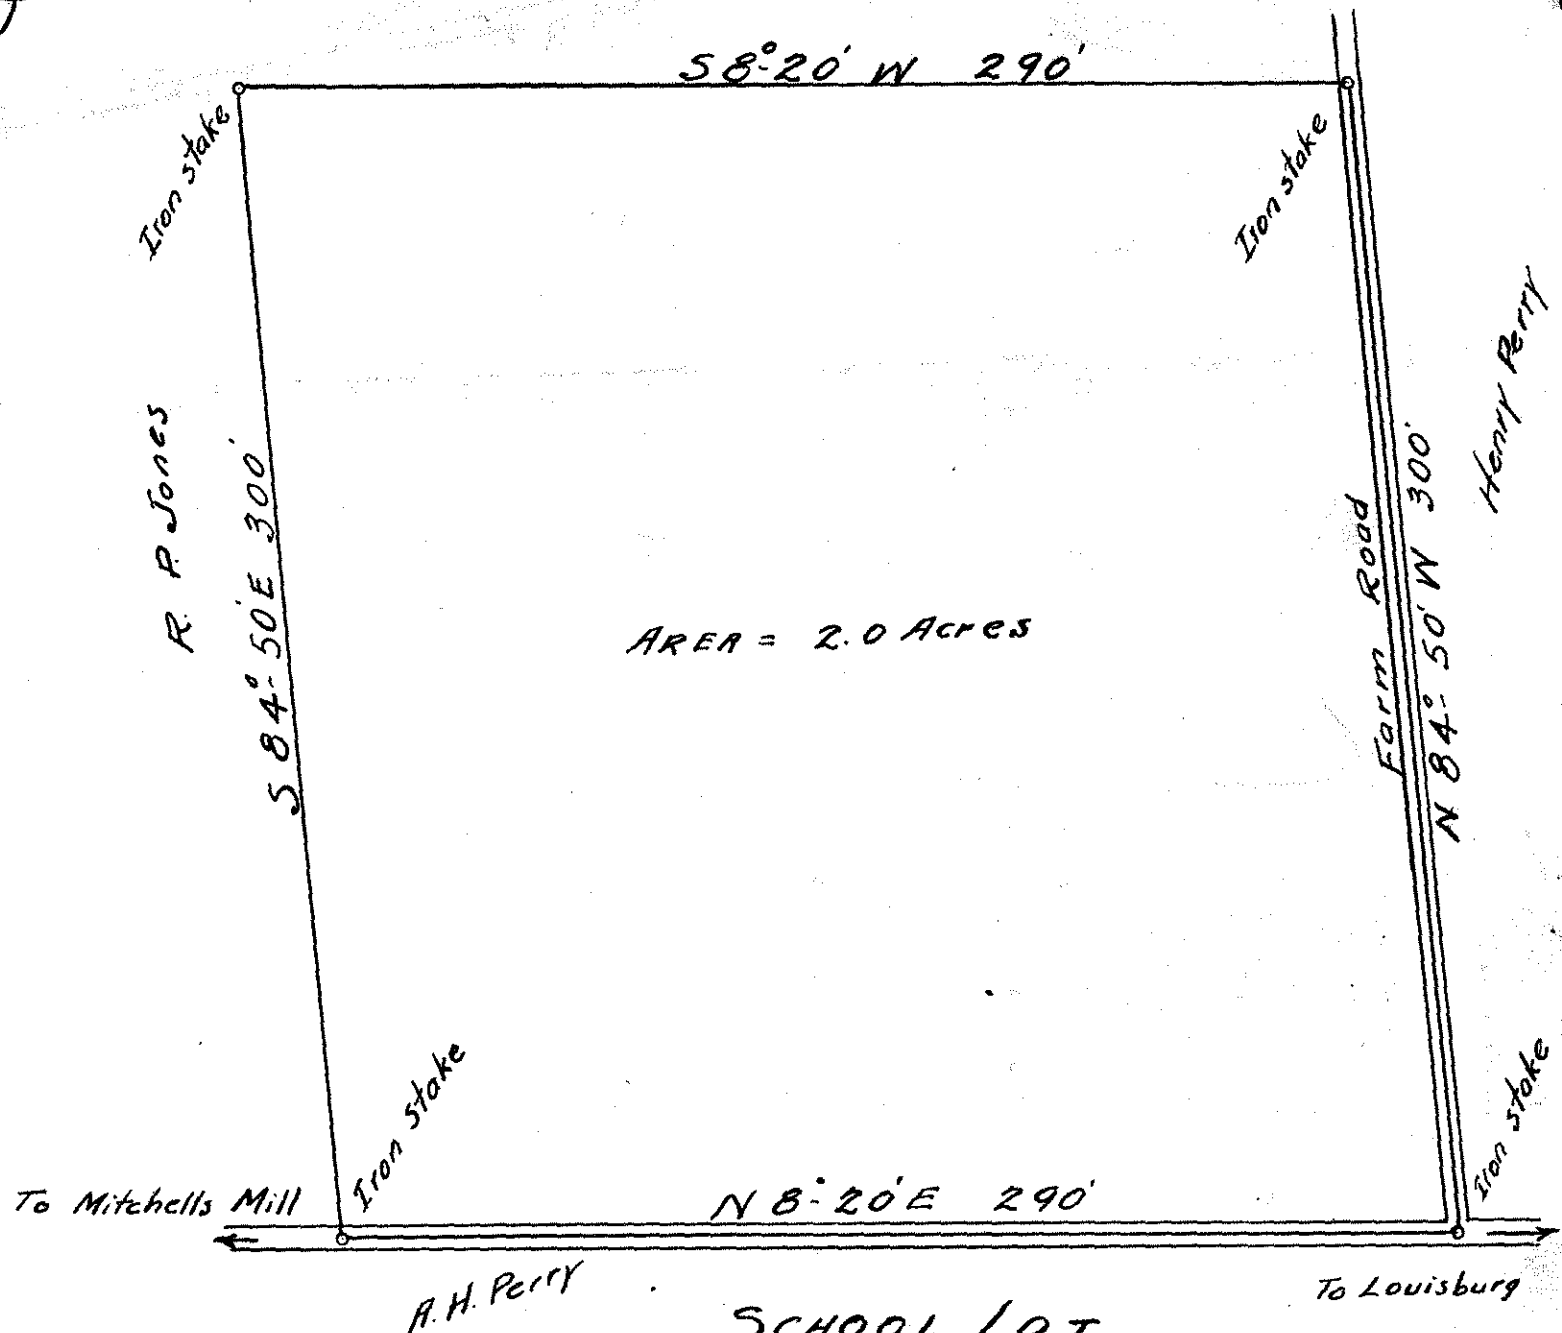

SCHOOL LOT

DISTRICT No 1

COLORED

LITTLE RIVER TOWNSHIP
Purchased from R. P. JONES by
Board of Education Wake Co.

Surveyed & platted by

Mann & Wooten

Scale 1" = 50 Oct 1920


C2.58

TOPOGRAPHICAL MAP
of
PROPOSED ATHLETIC FIELD SITE
WAKE-Forest COLLEGE

G. L. MANN

Scale 1" = 30'

Oct 1920

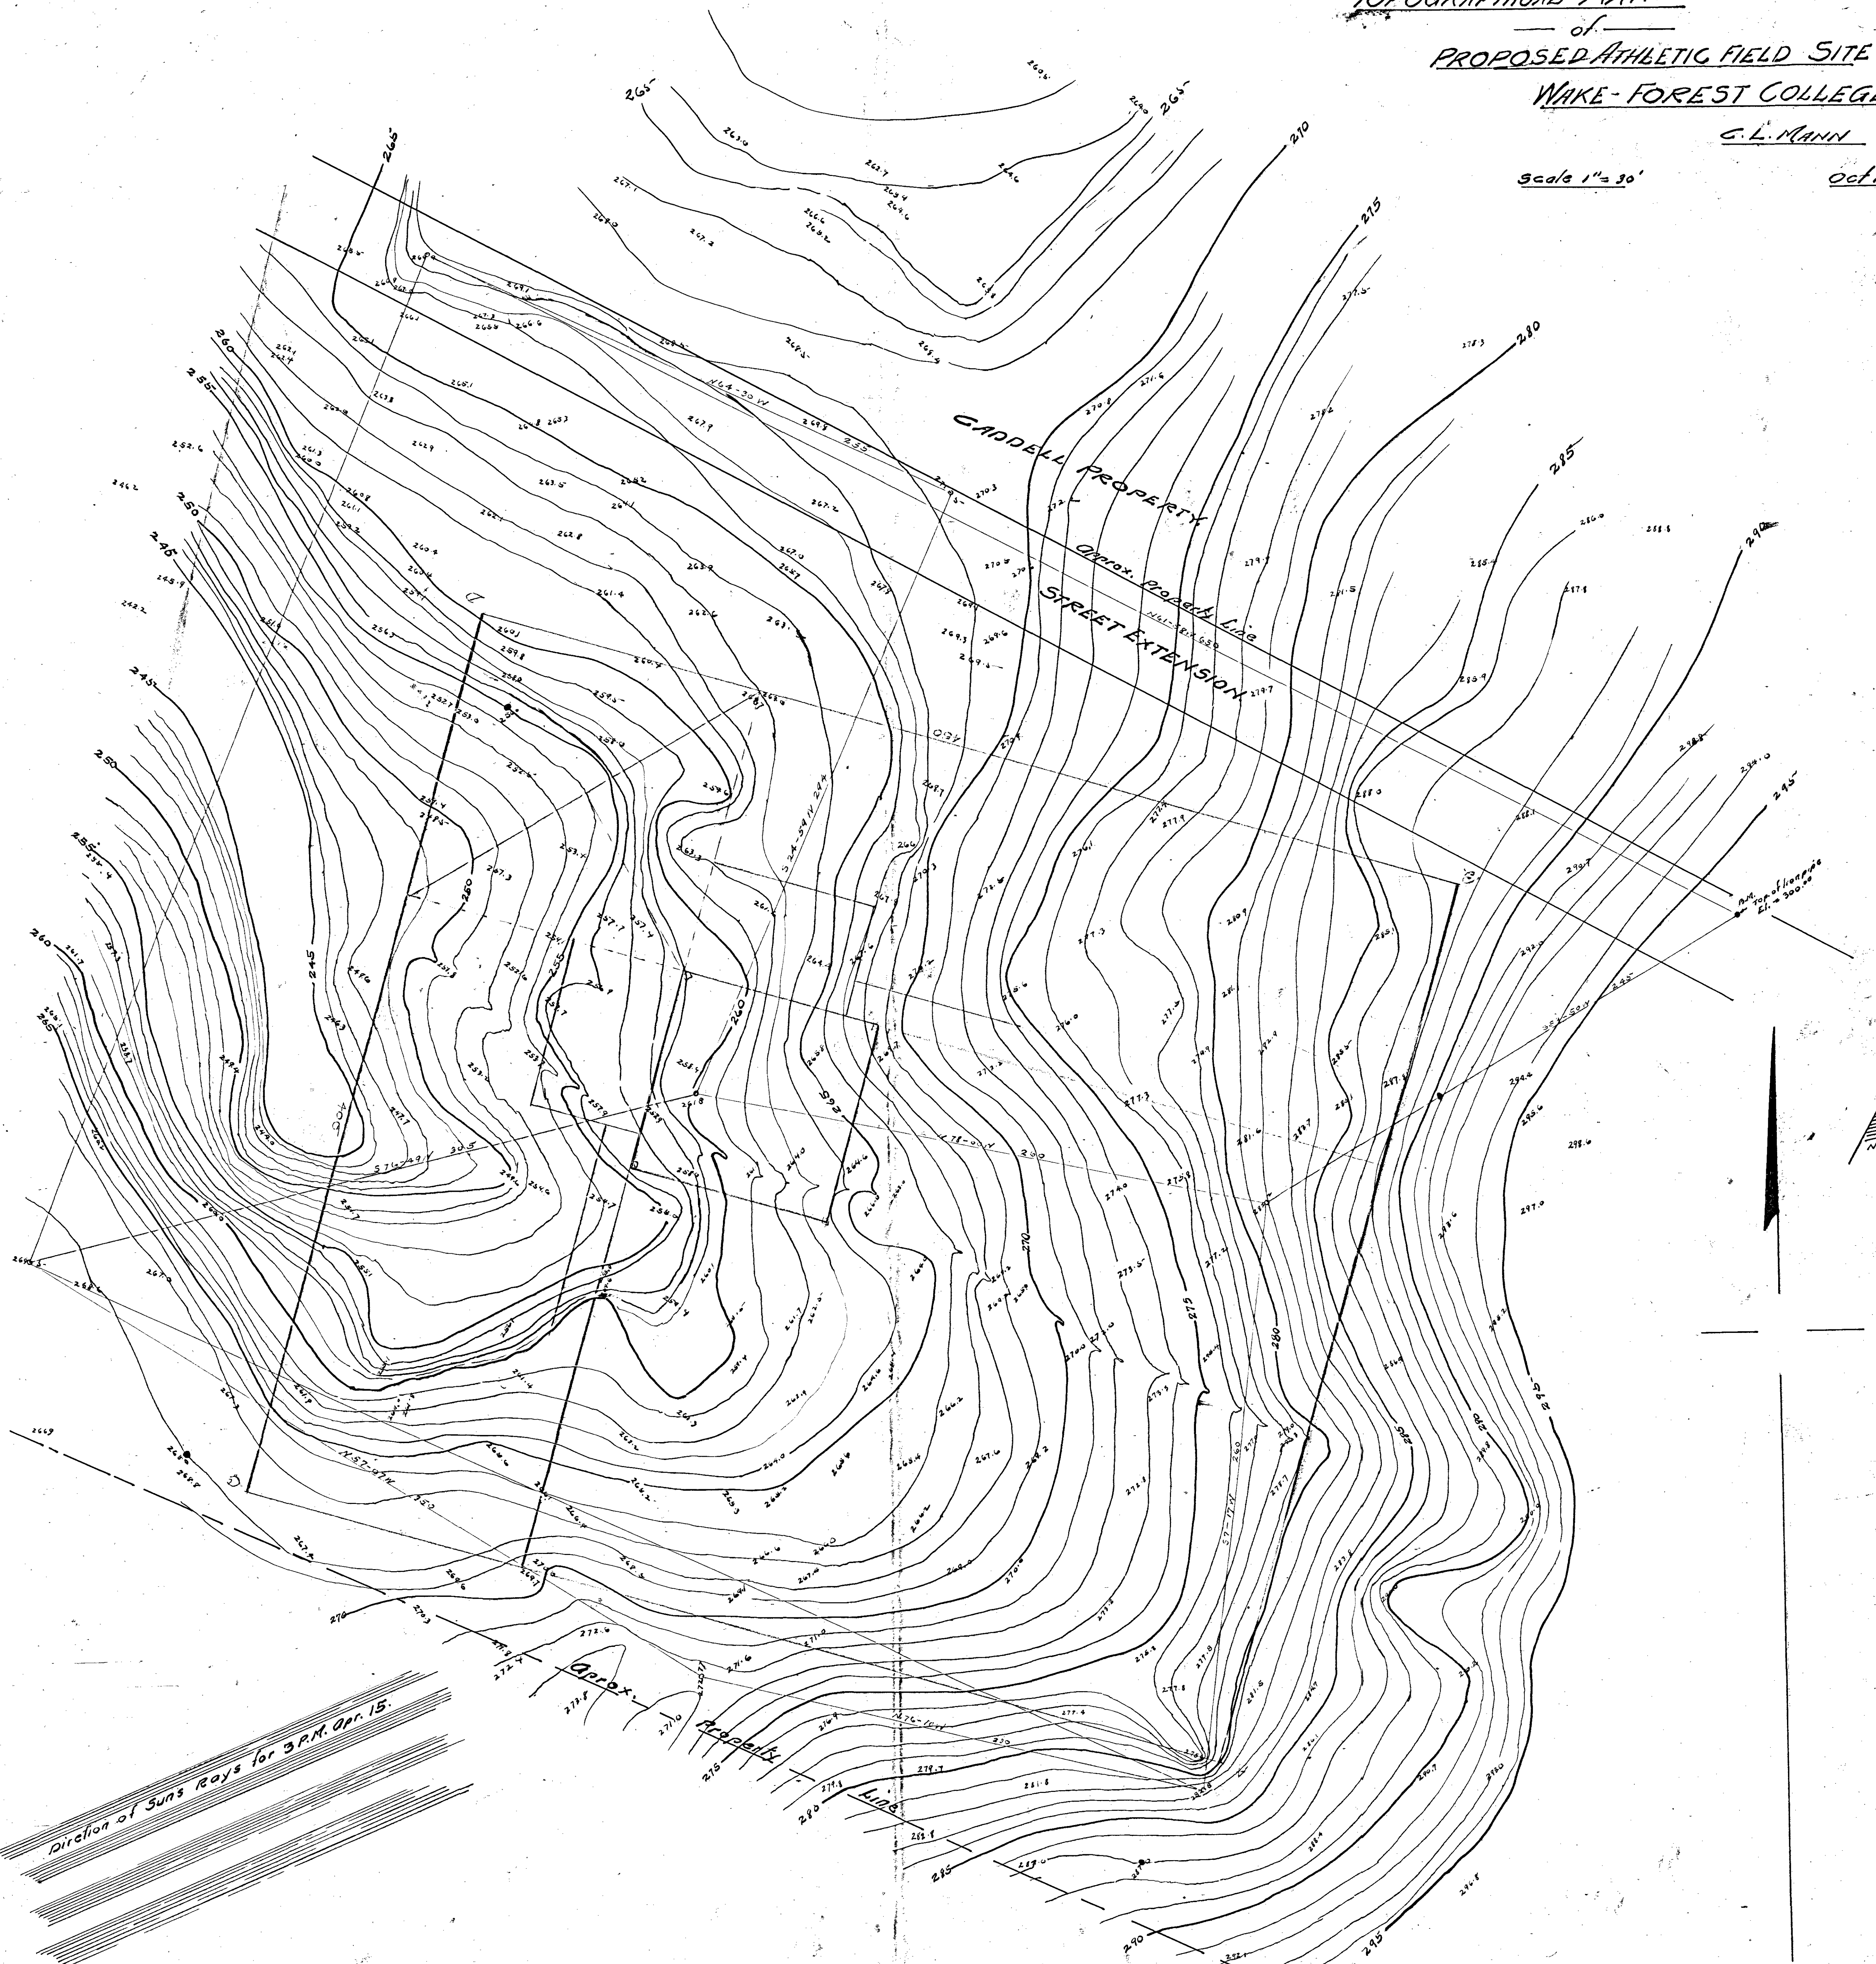

C2.59

W.P. WARREN ESTATE.


RALEIGH-DURHAM ROAD.


Surveyed & Platted

by
MANN & WOOTEN

Scale 1" = 200'

Oct. 1920

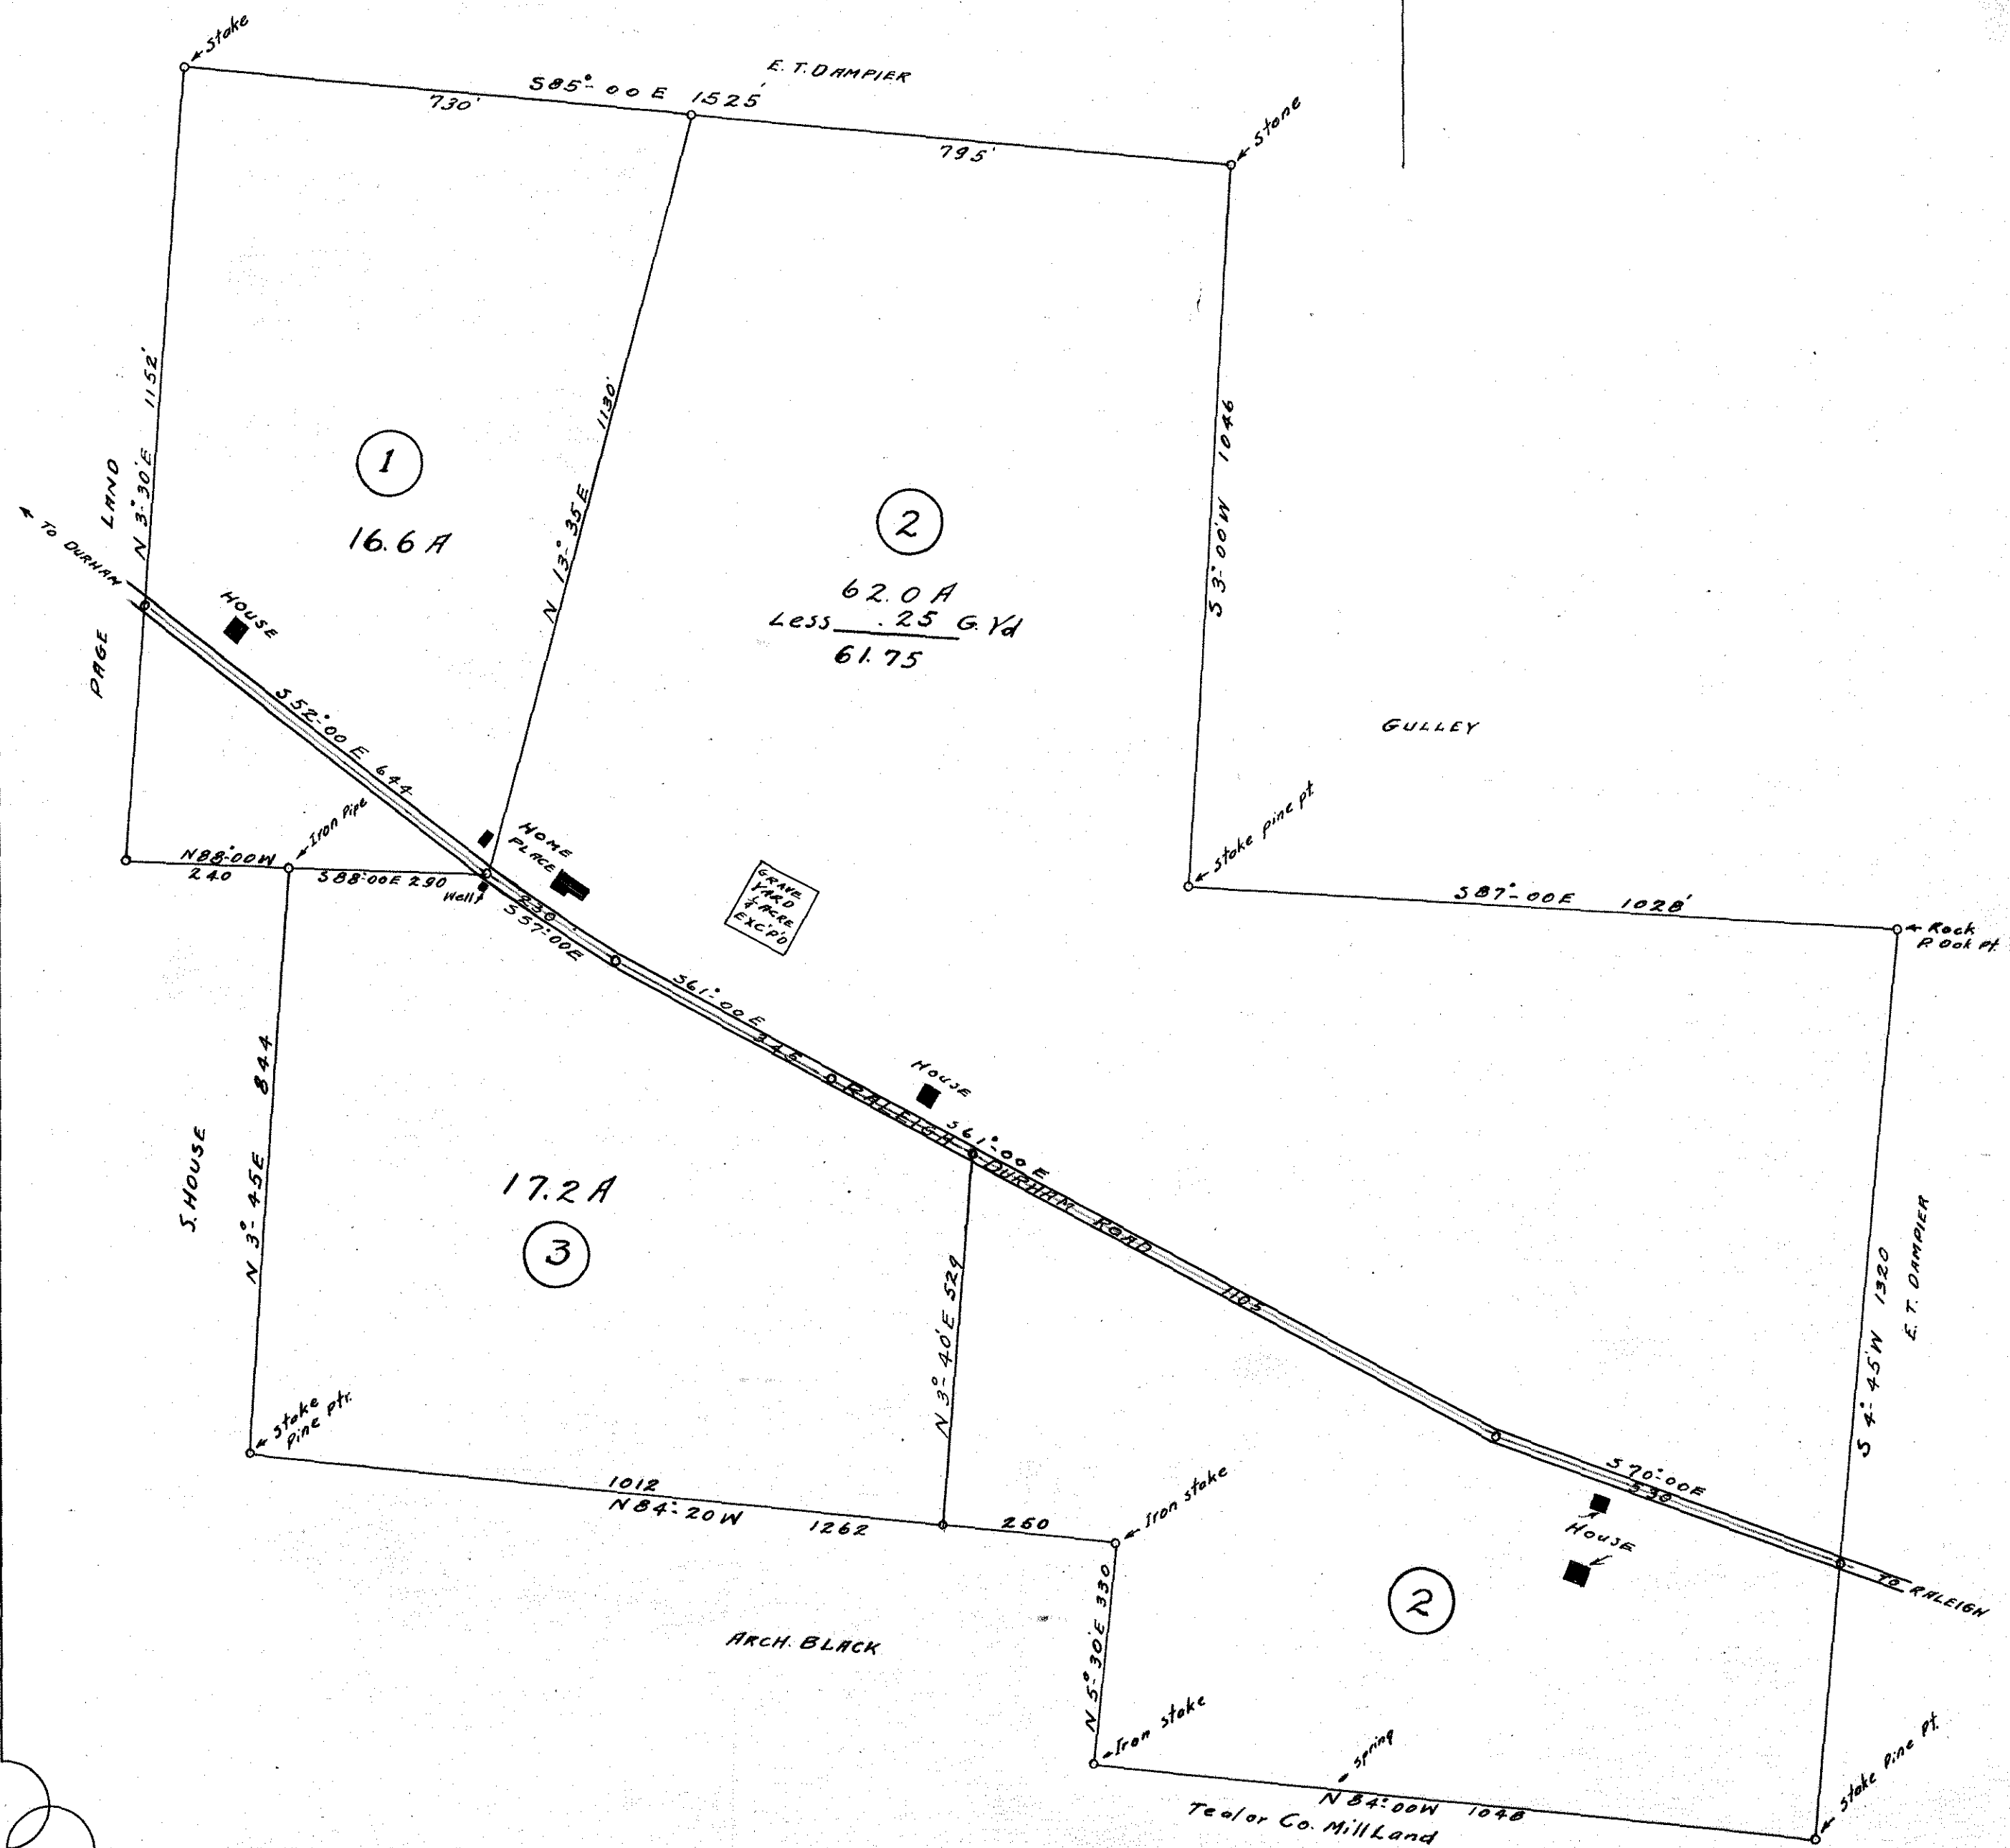

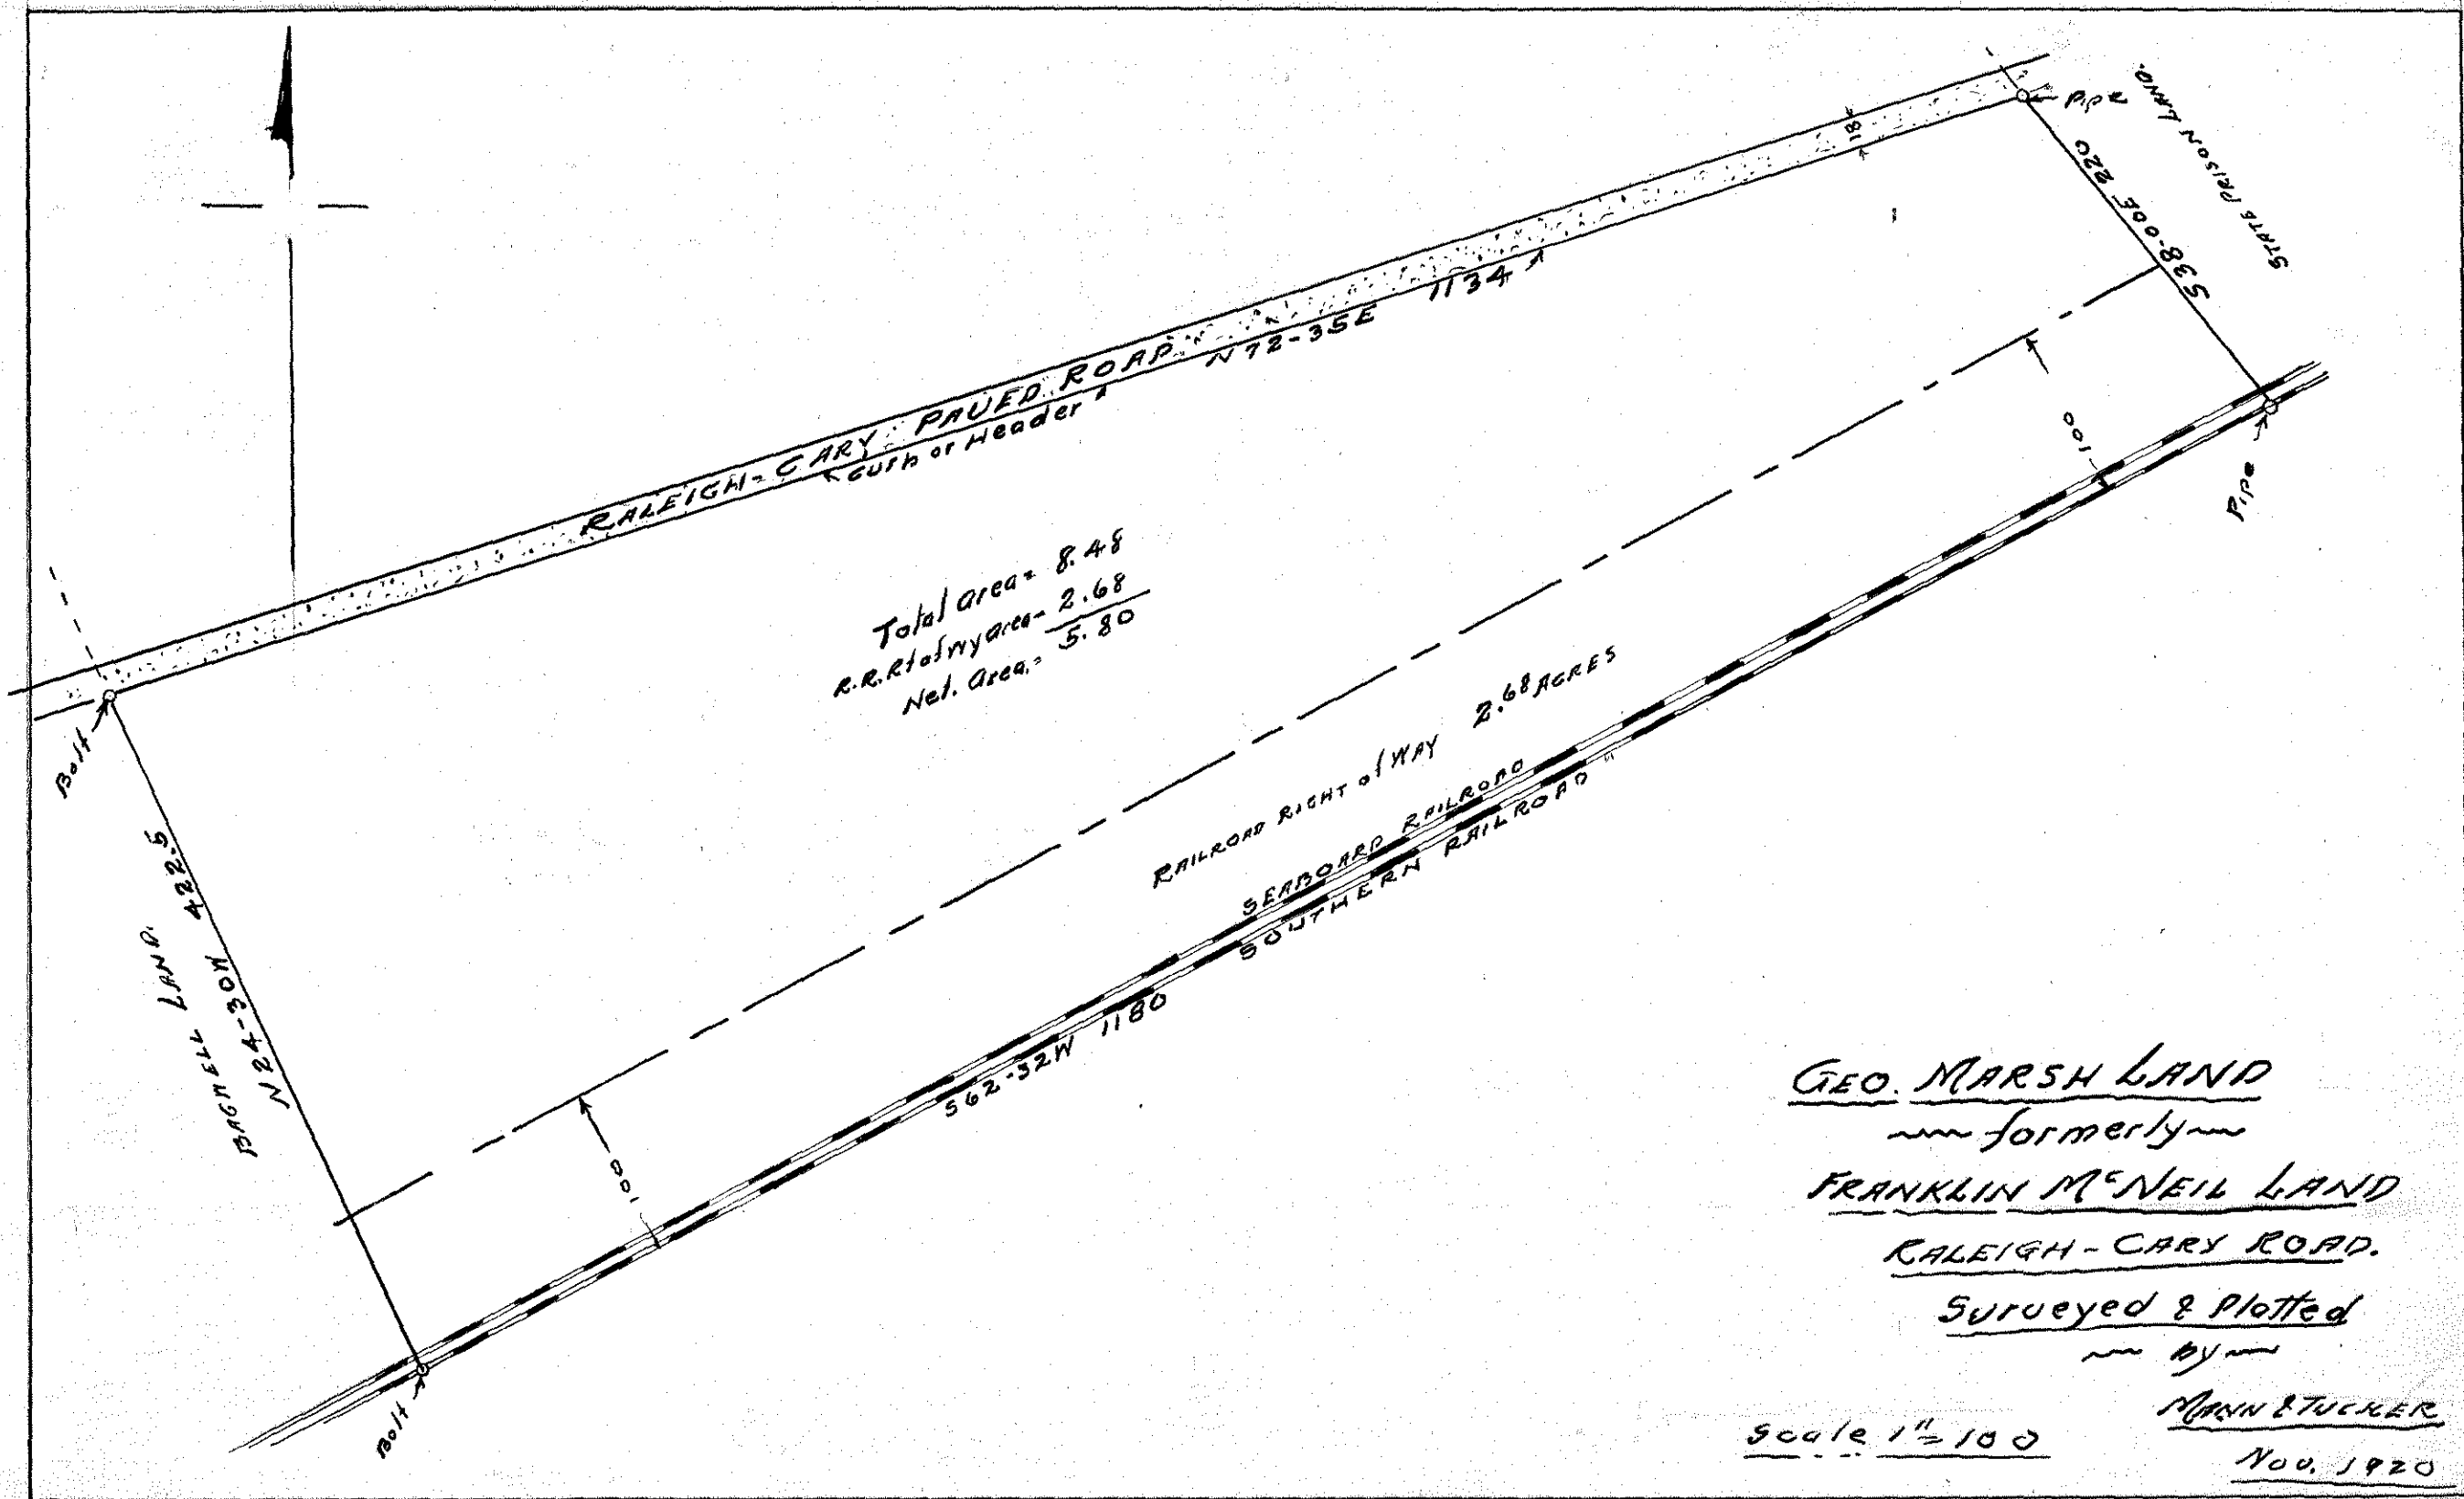

R. B. BAILEY & SONS

N 4°-05'E
Marked in presence of Bailey and Moore

3480

old corner

pine knot and iron pipe

5280
4500
690

R. B. Bailey & Sons

S 86-15E

Marked in presence of Moore
30" Pine Line Tree

EVANS

2645

GREEN THOMAS

ED. MATTHEWS

Iron Stake
and pointers

WOODS
JEFF UPCHURCH
S 2-45 W 1495
Passage of line from road S 2-45 W
Marked line

Iron Stake
and pointers

PROPERTY
— of —
MRS. VAN. B. MOORE

WAKE COUNTY N.C.

AREA = 296.64 Acres

NOTE
Area calculated to a straight line
between Cor. 'A' and Point 'B'

Surveyed & Plotted

— by —

MANN & TUCKER.

Scale 1" = 200'

Dec. 1920

296.64 A

JEFF UPCHURCH

S 86-00E

1837

Marked Line

5200 W 1901

R. E. L. YATES

N 87-00 W 4590

OLD ROAD OR PATH

Harden

265
150
40

PROPERTY
— OF —
DR E. B. HOWLE

ROCK-QUARRY ROAD

RALEIGH N.C.


TOTAL AREA = 525.± Acres.

Platted from Need etc.


Scale 1" = 300'

by C. L. MANN
Engr.

Dec. 1920.

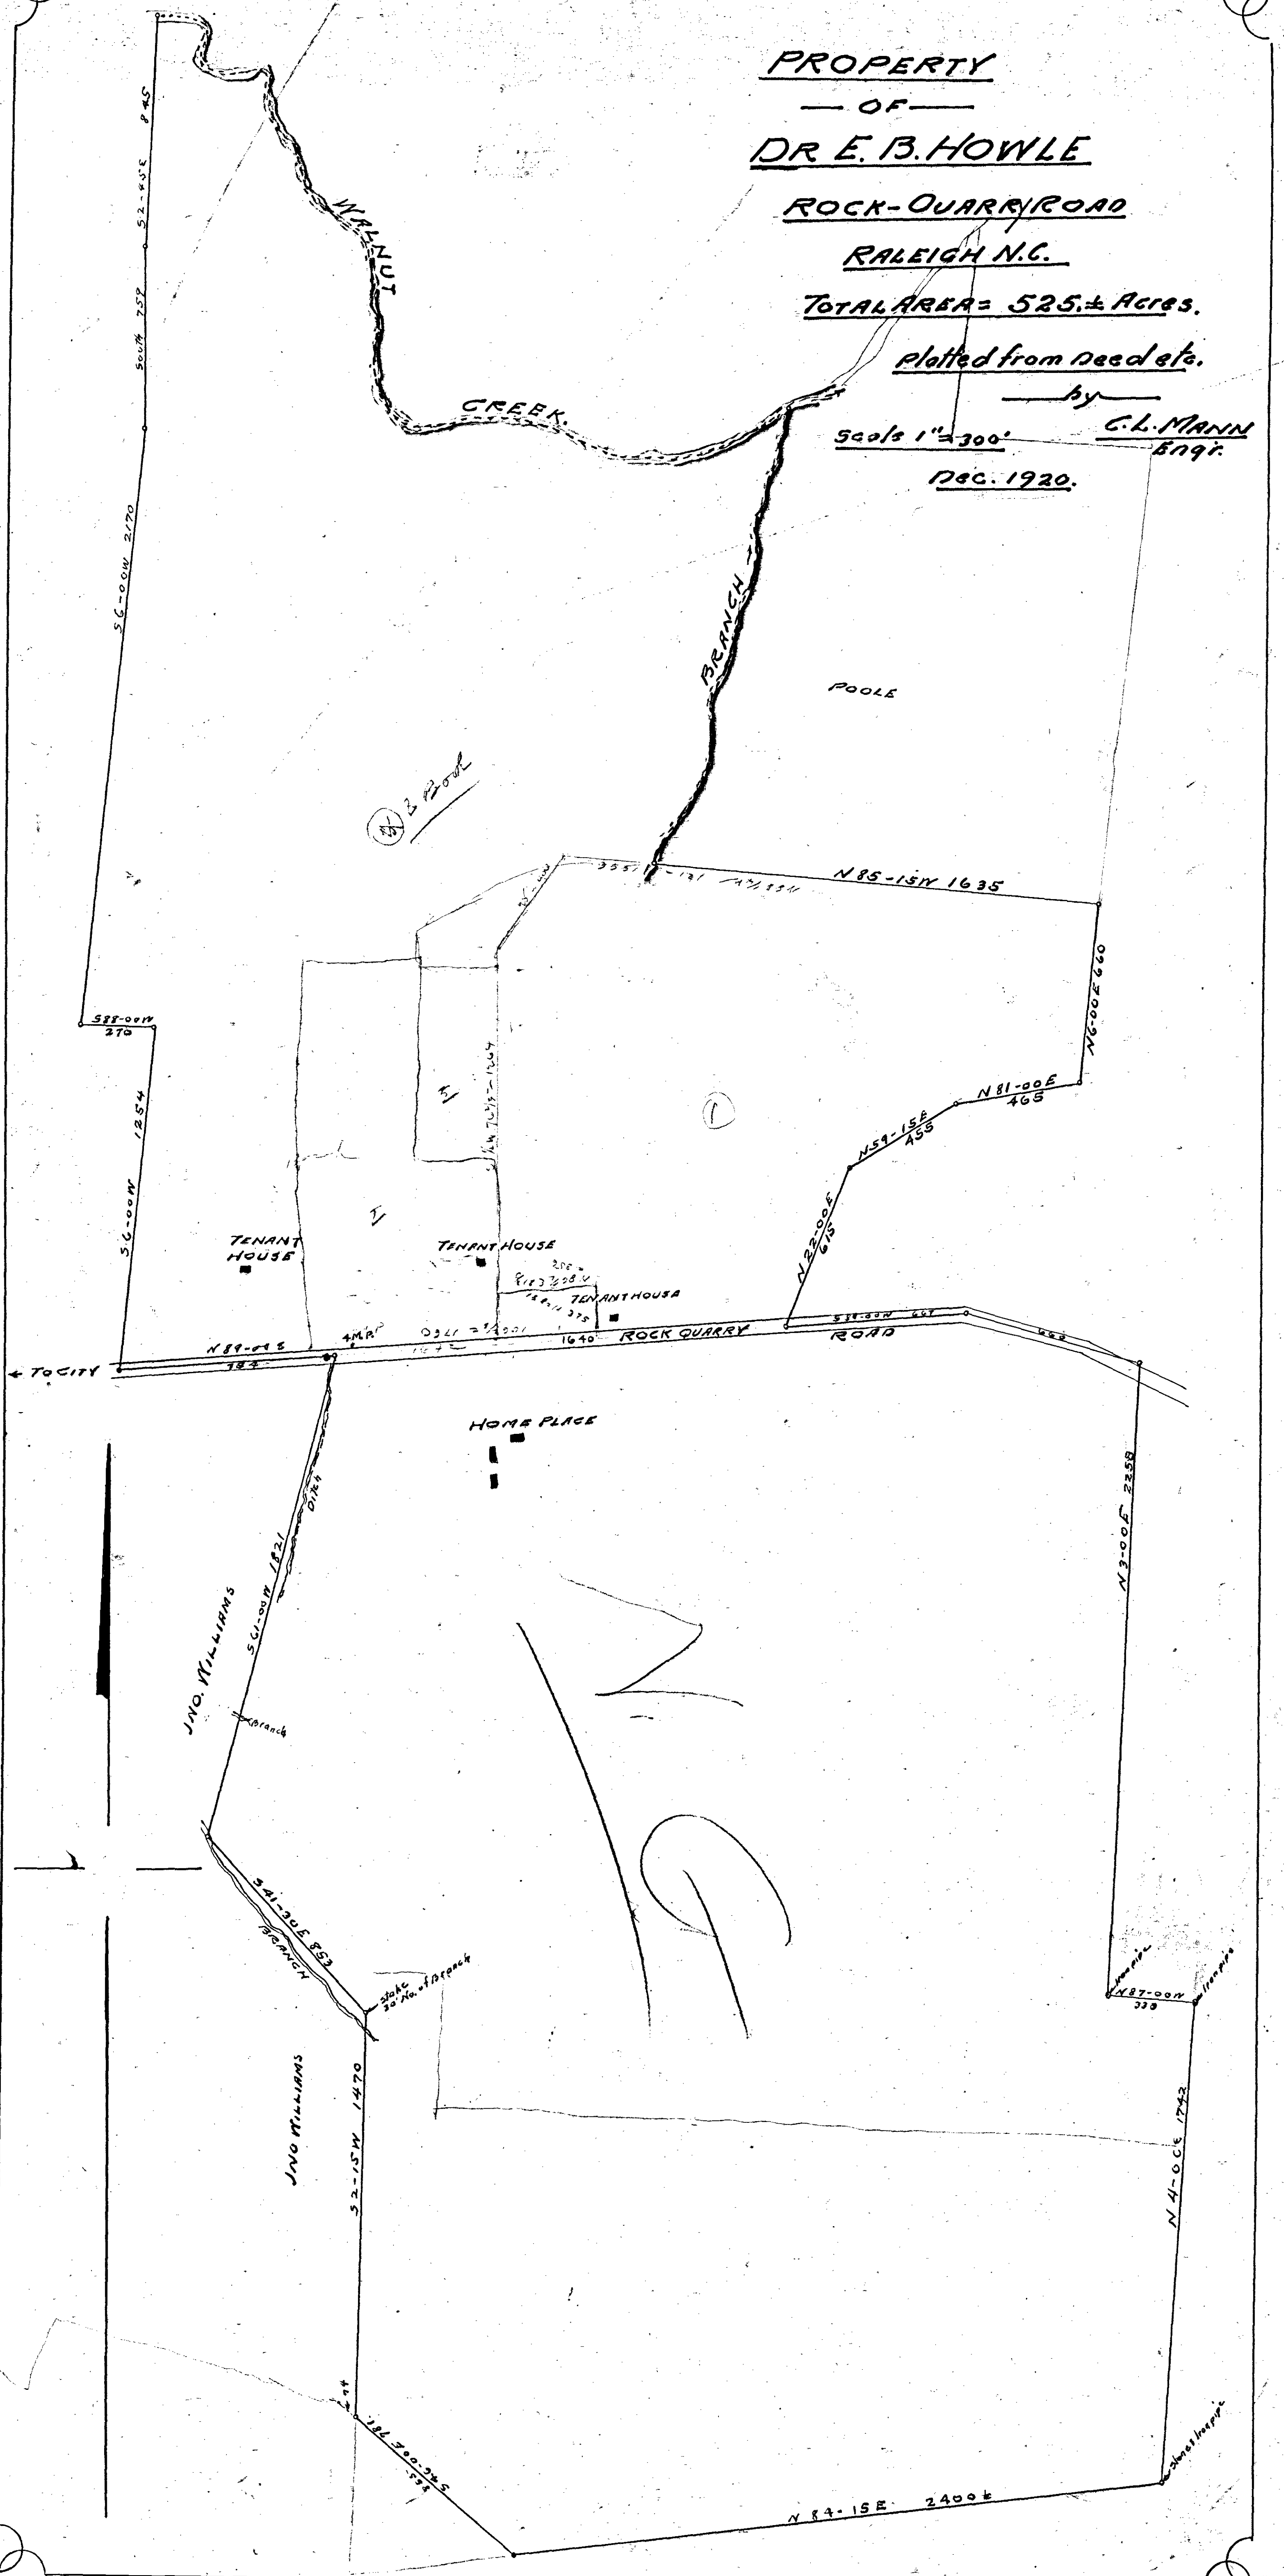

29.30

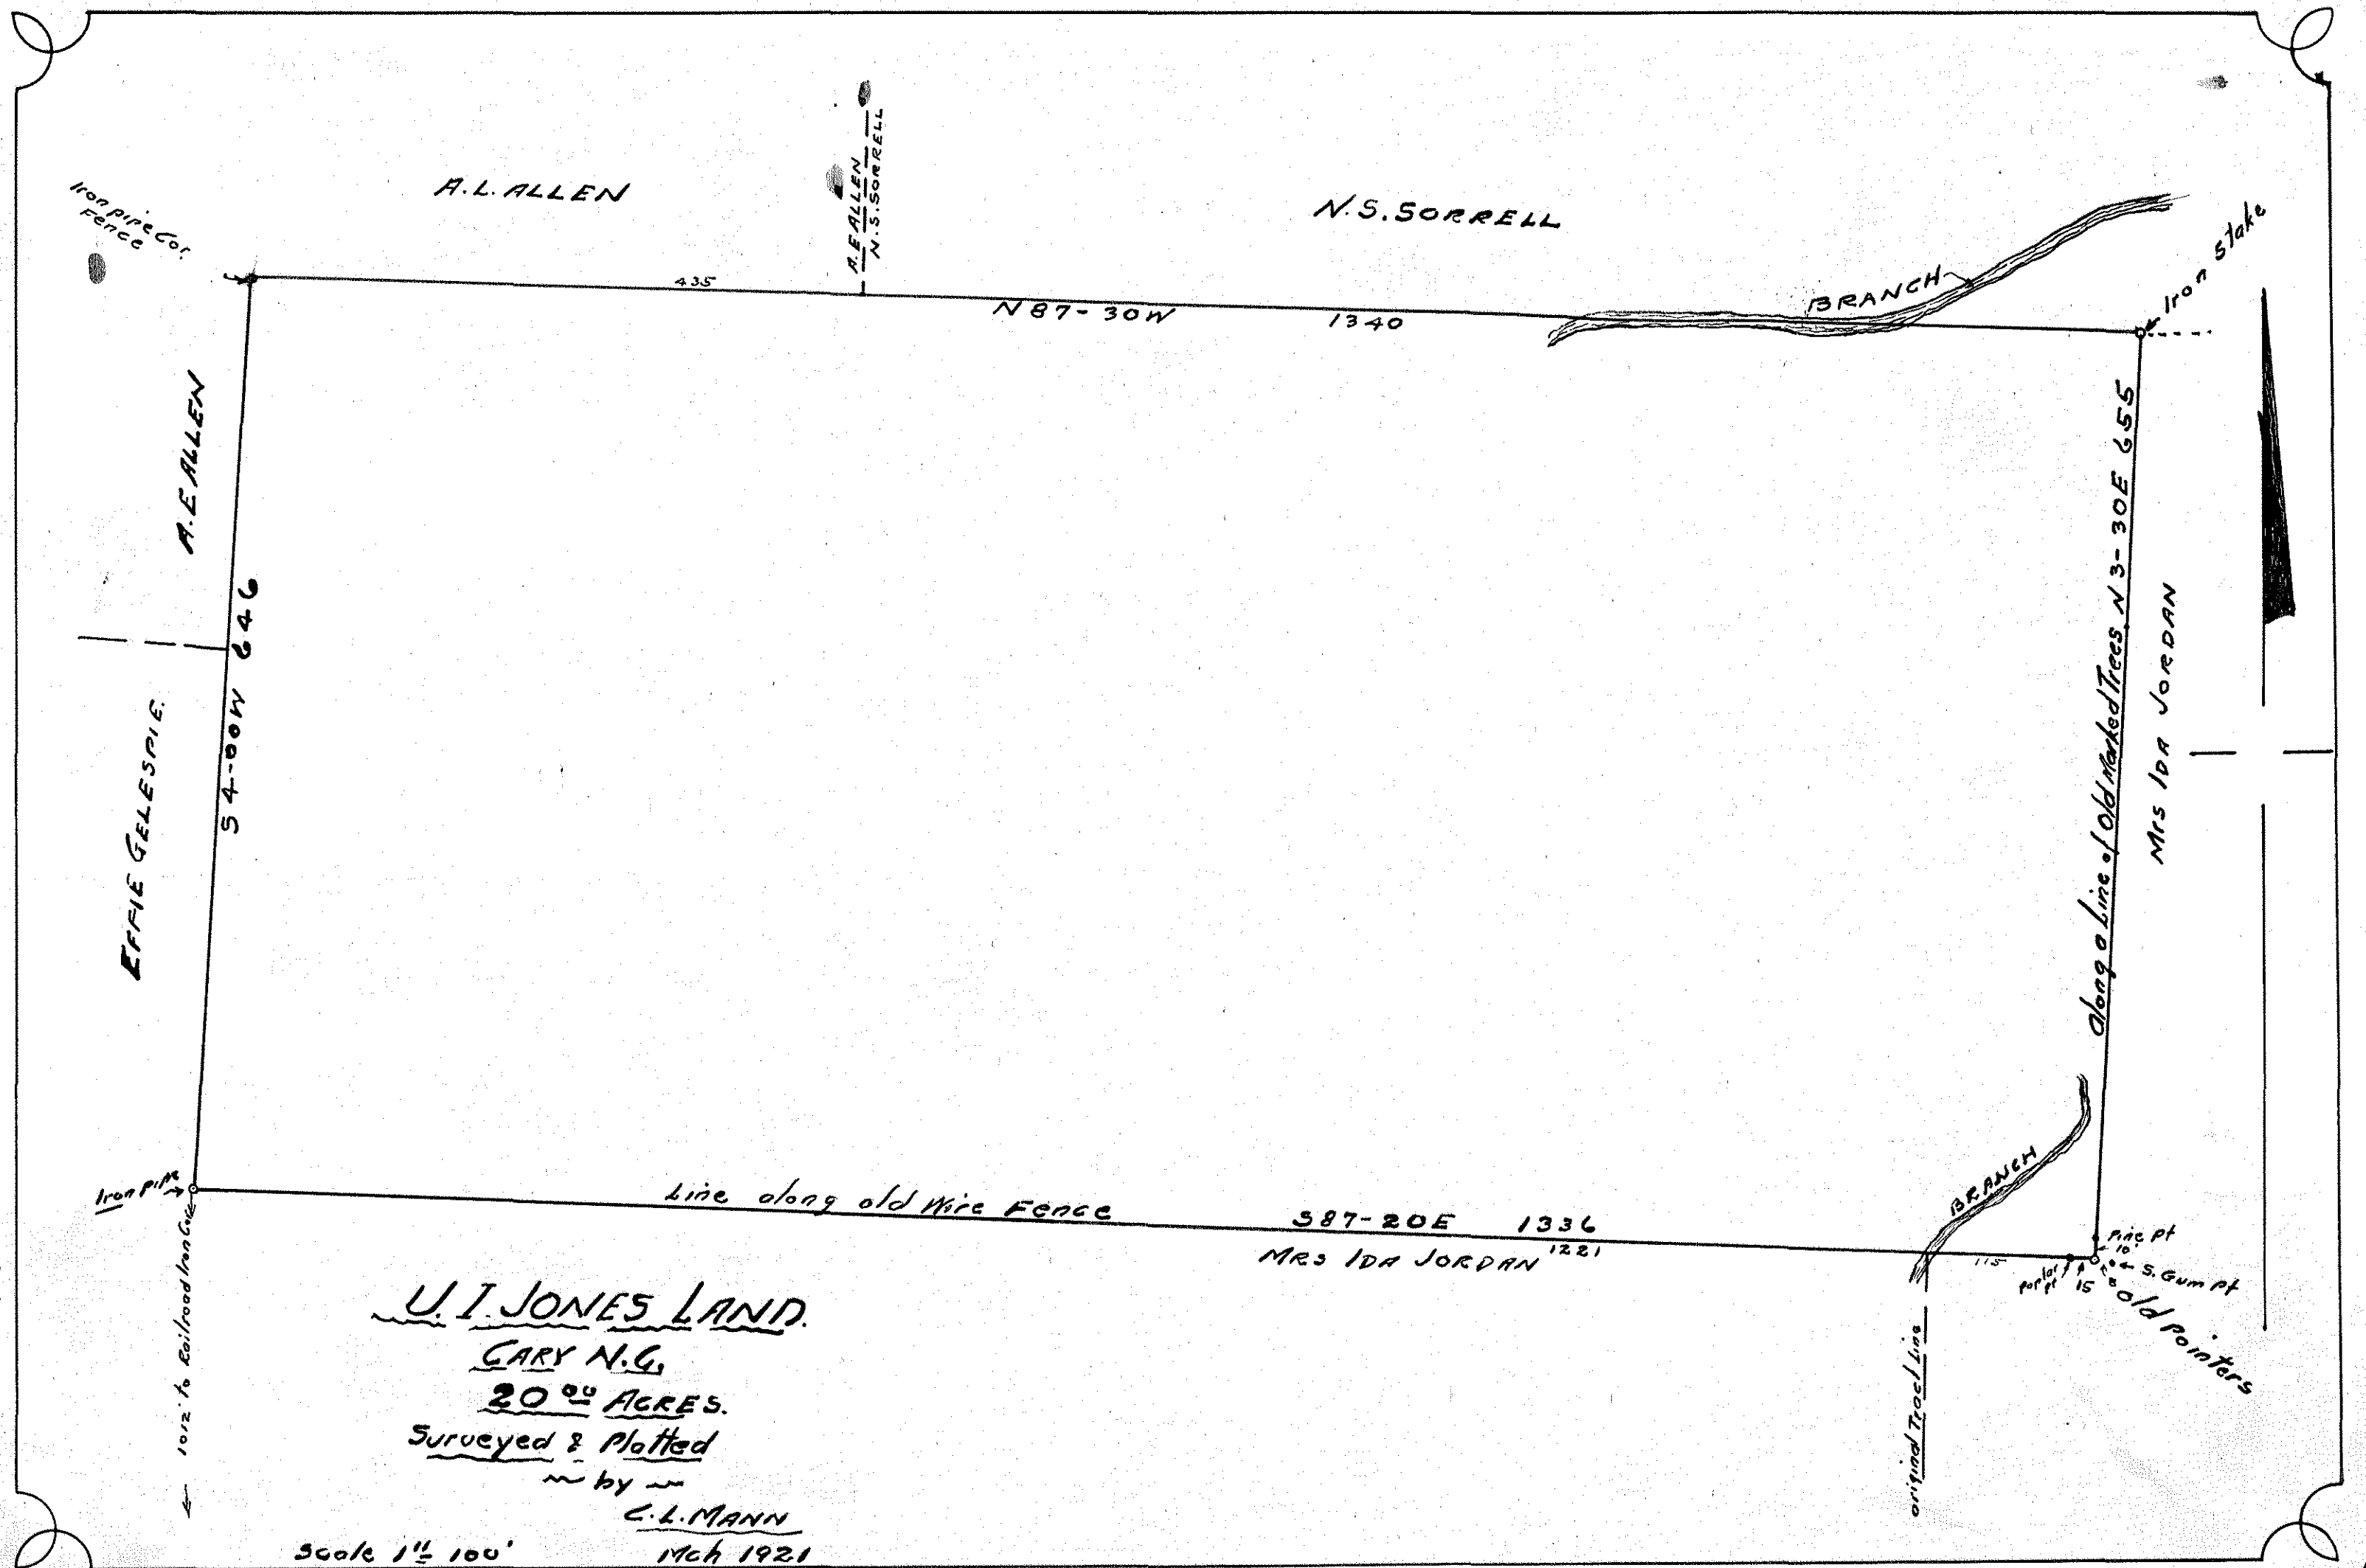

W.R. Poole to Malinda Blake. bk 22. pg 678, 1859
1. 2. 3. 4. 5. 6. 7. 8. 9. 10. 11. 12. 13. 14. 15. 1. 315 1/4 Acres

W. S. Bagnell to W. T. Howle Bk 32 pg 240 1871
5, 16, 18, 87, 65 91. Acres.

W. R. Blake, Malinda Howle & Thos Howle to W. T. Howle, 1877 643
2, 3, 4, 5, 6, 7, 8, 19, 20, 2 208 Acres.

W.T. Howle to Jno Williams 1907
1, 20, 21, 22, 23, 24, 25, 11, 26, 14, 15, 1 101 Acres.

W.R. Poole to Malinda Blake Bk 2 pg. 679, 1859
18, 9, 10, 27, 28, 18 176 acres

No. of ROAD.

W. L. Mason to Thos G. Jenkins Bk 31 pg 221 1867
29, 30, 31, 32, 33, 34, 35, 36, 37, 38, 39, 40, 41, 42, 43,
44, 45, 1, 29 20 9 1/4 Acres.

Thos G. Jenkins to Geo. B. Moore Bk 58 pg 357

Geo. B. Moore devised to James. Moore

James Moore to W. A Upchurch Bk 135 pg 254

W. A. Upchurch to W. T. Howle Bk 173, pg 130 1902
29, 30, 31, 32, 46, 36, 47, 41, 42, 43, 44, 45, 1, 29 150 Acres.

N. S. Mason to Matilda Howie Bk 27 pg 32c. 1869
48, 34, 38, 32, 31, 30, 29, 48, 16 3/4 acres.

J. W. Hutchins to Melinda Howle Bk 35 p 448 1873
32, 33, 34, 49, 52 5 1/4 acres.

1. W. Hutchins to W. T. Howls Bk 80 pg 742. 1984
48, 49, 32, 46, 36, 50, 51, 52, 53, 54, 48, 47. Acres.

TRACTS COVERED IN APPLICATION
1, 45, 44, 43, 42, 41, 47, 36, 50, 51, 52, 53
54, 2, 3, 4, 16, 17, 23, 22, 21, 20, 1
as shown by solid lines. 525 Acres.

PROPERTY

— of —

DR. E. B. HOWLE

RALEIGH N.C.

AREA = 525 Acres.

Plotted from Needs & Surveys


~ by ~

C. L. MANN


Raleigh N.C

Scale 1" = 400'

Mch. 1921

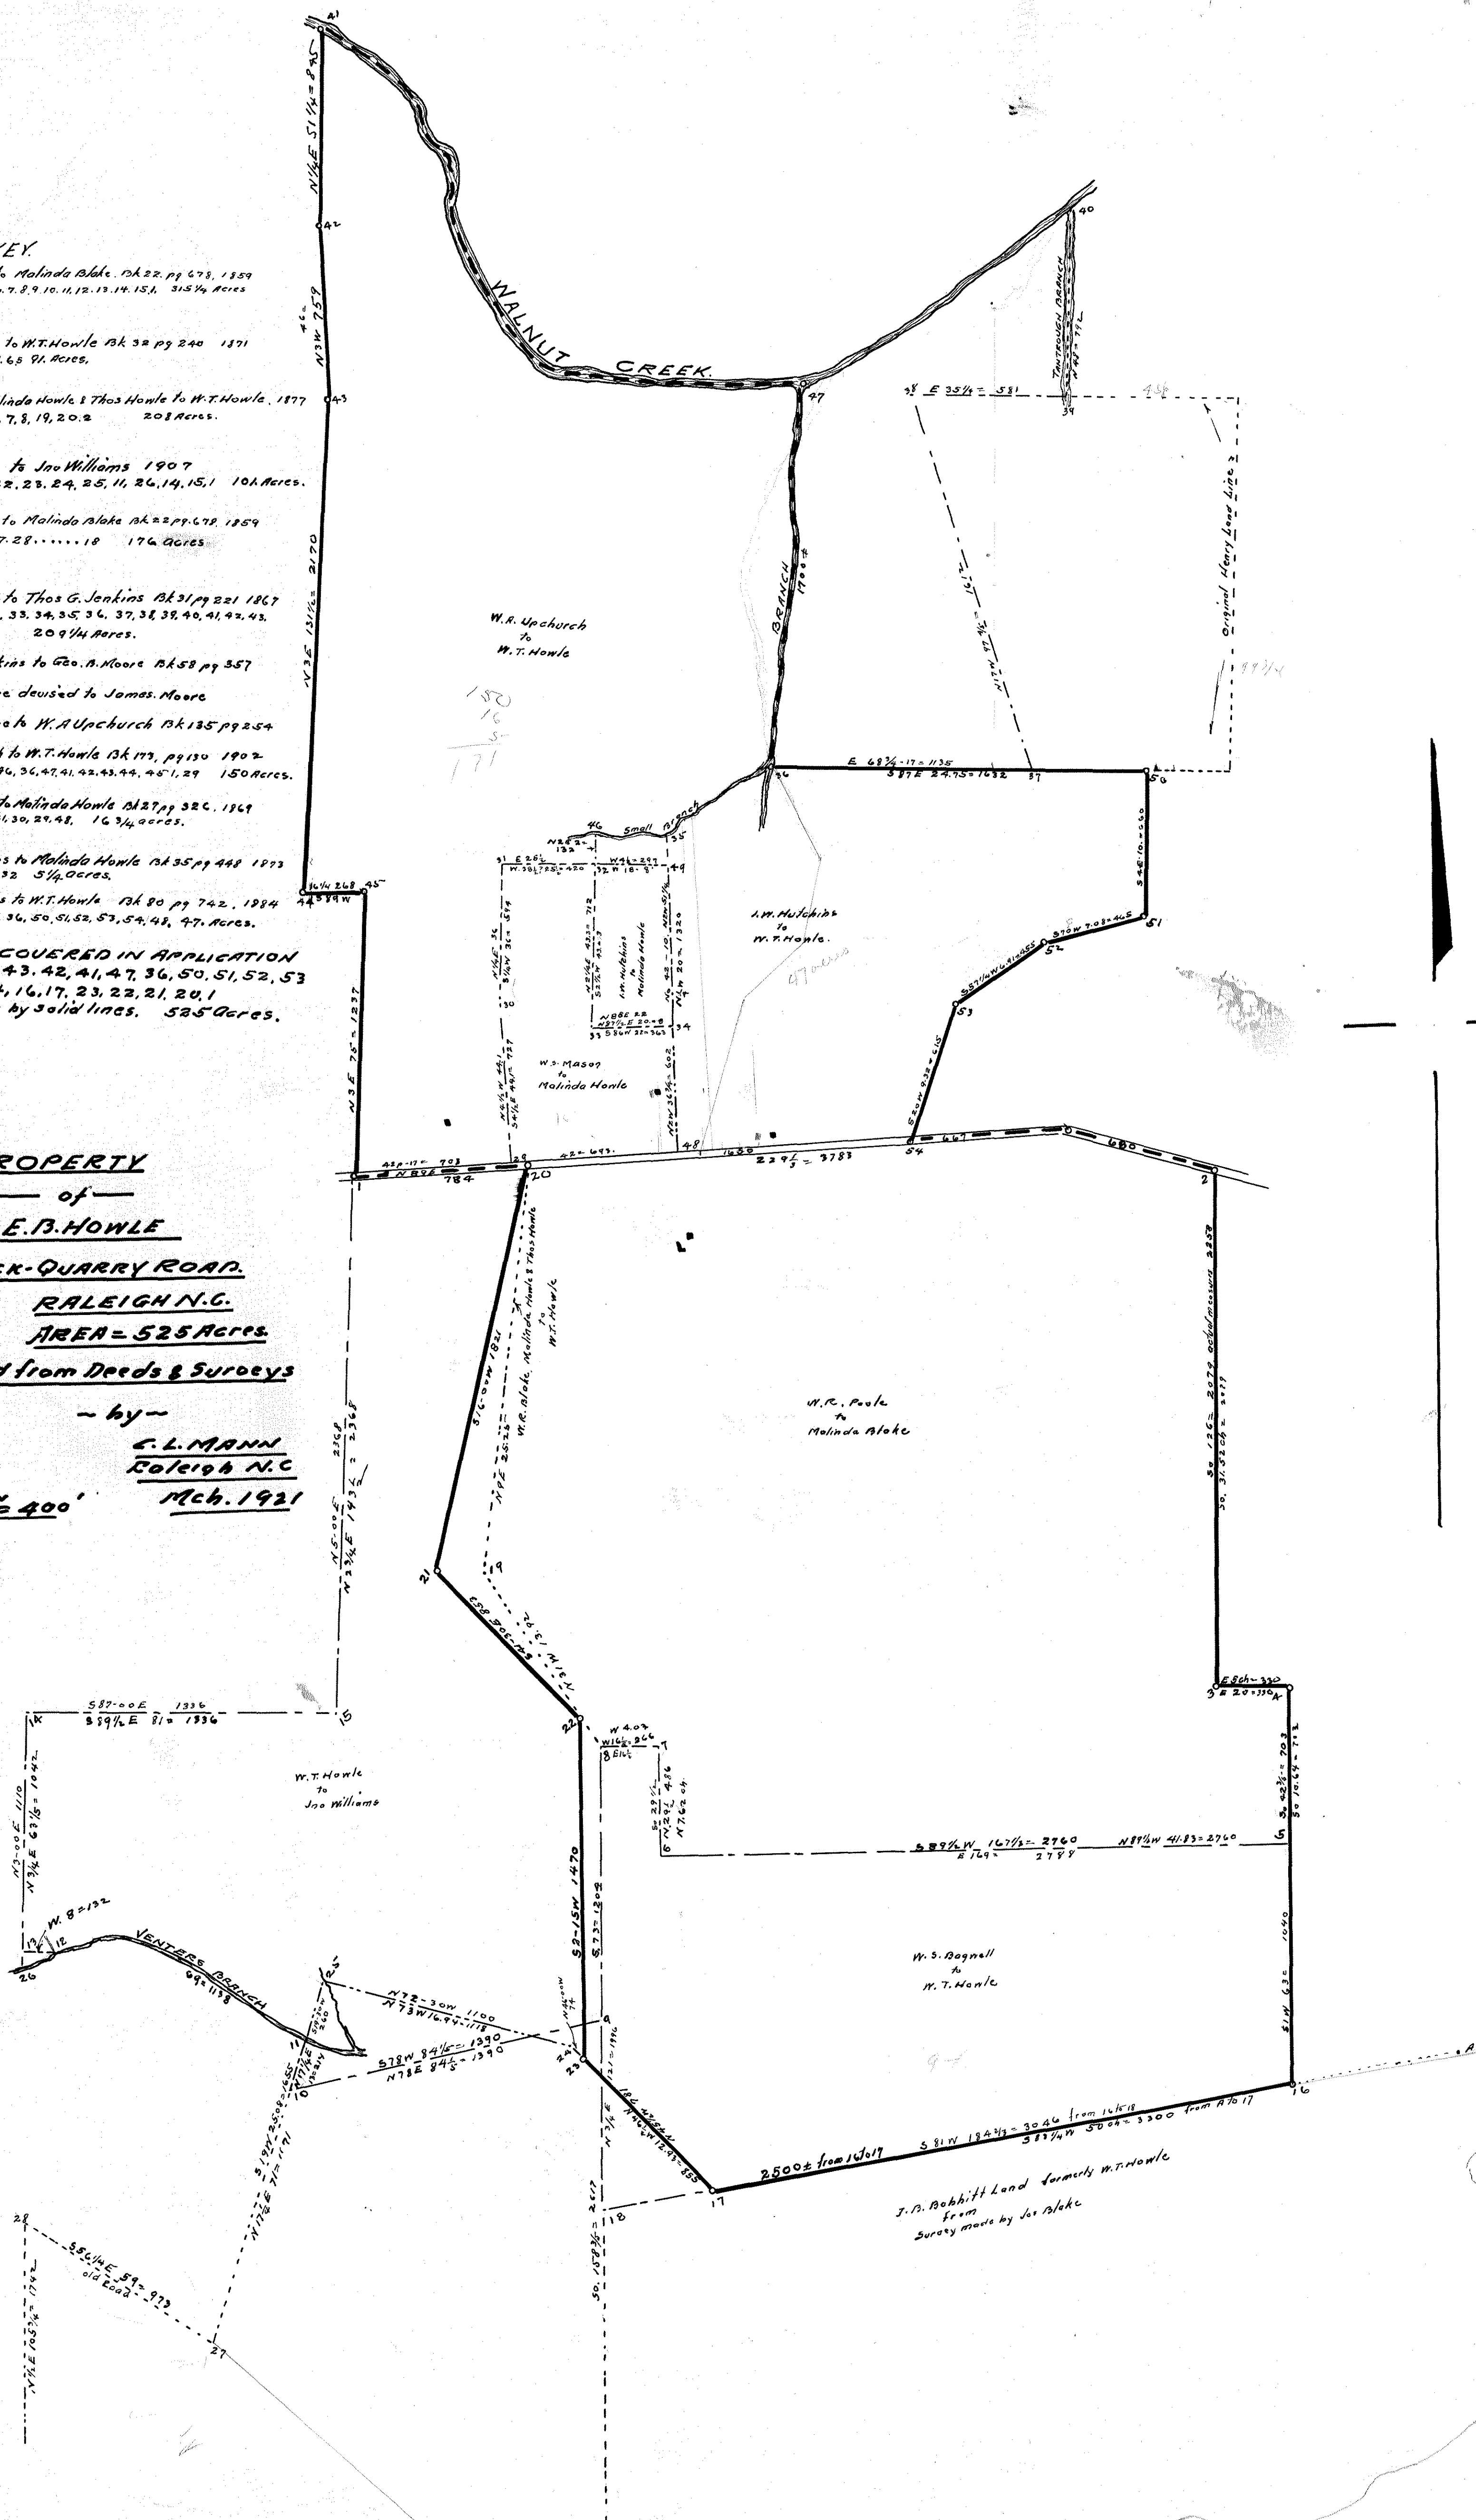

G. L. Monn
Feb-1950

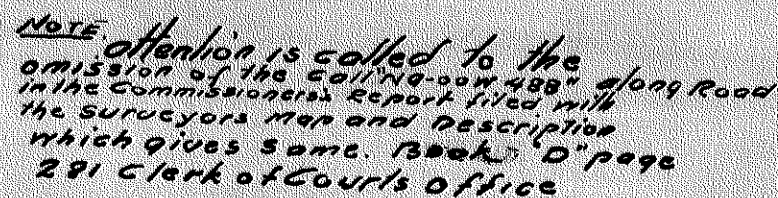


Scale 1" = 100'

G. L. MANN
Apr 1921

42.66

200
1304.67
W. H. Allen

508
old field

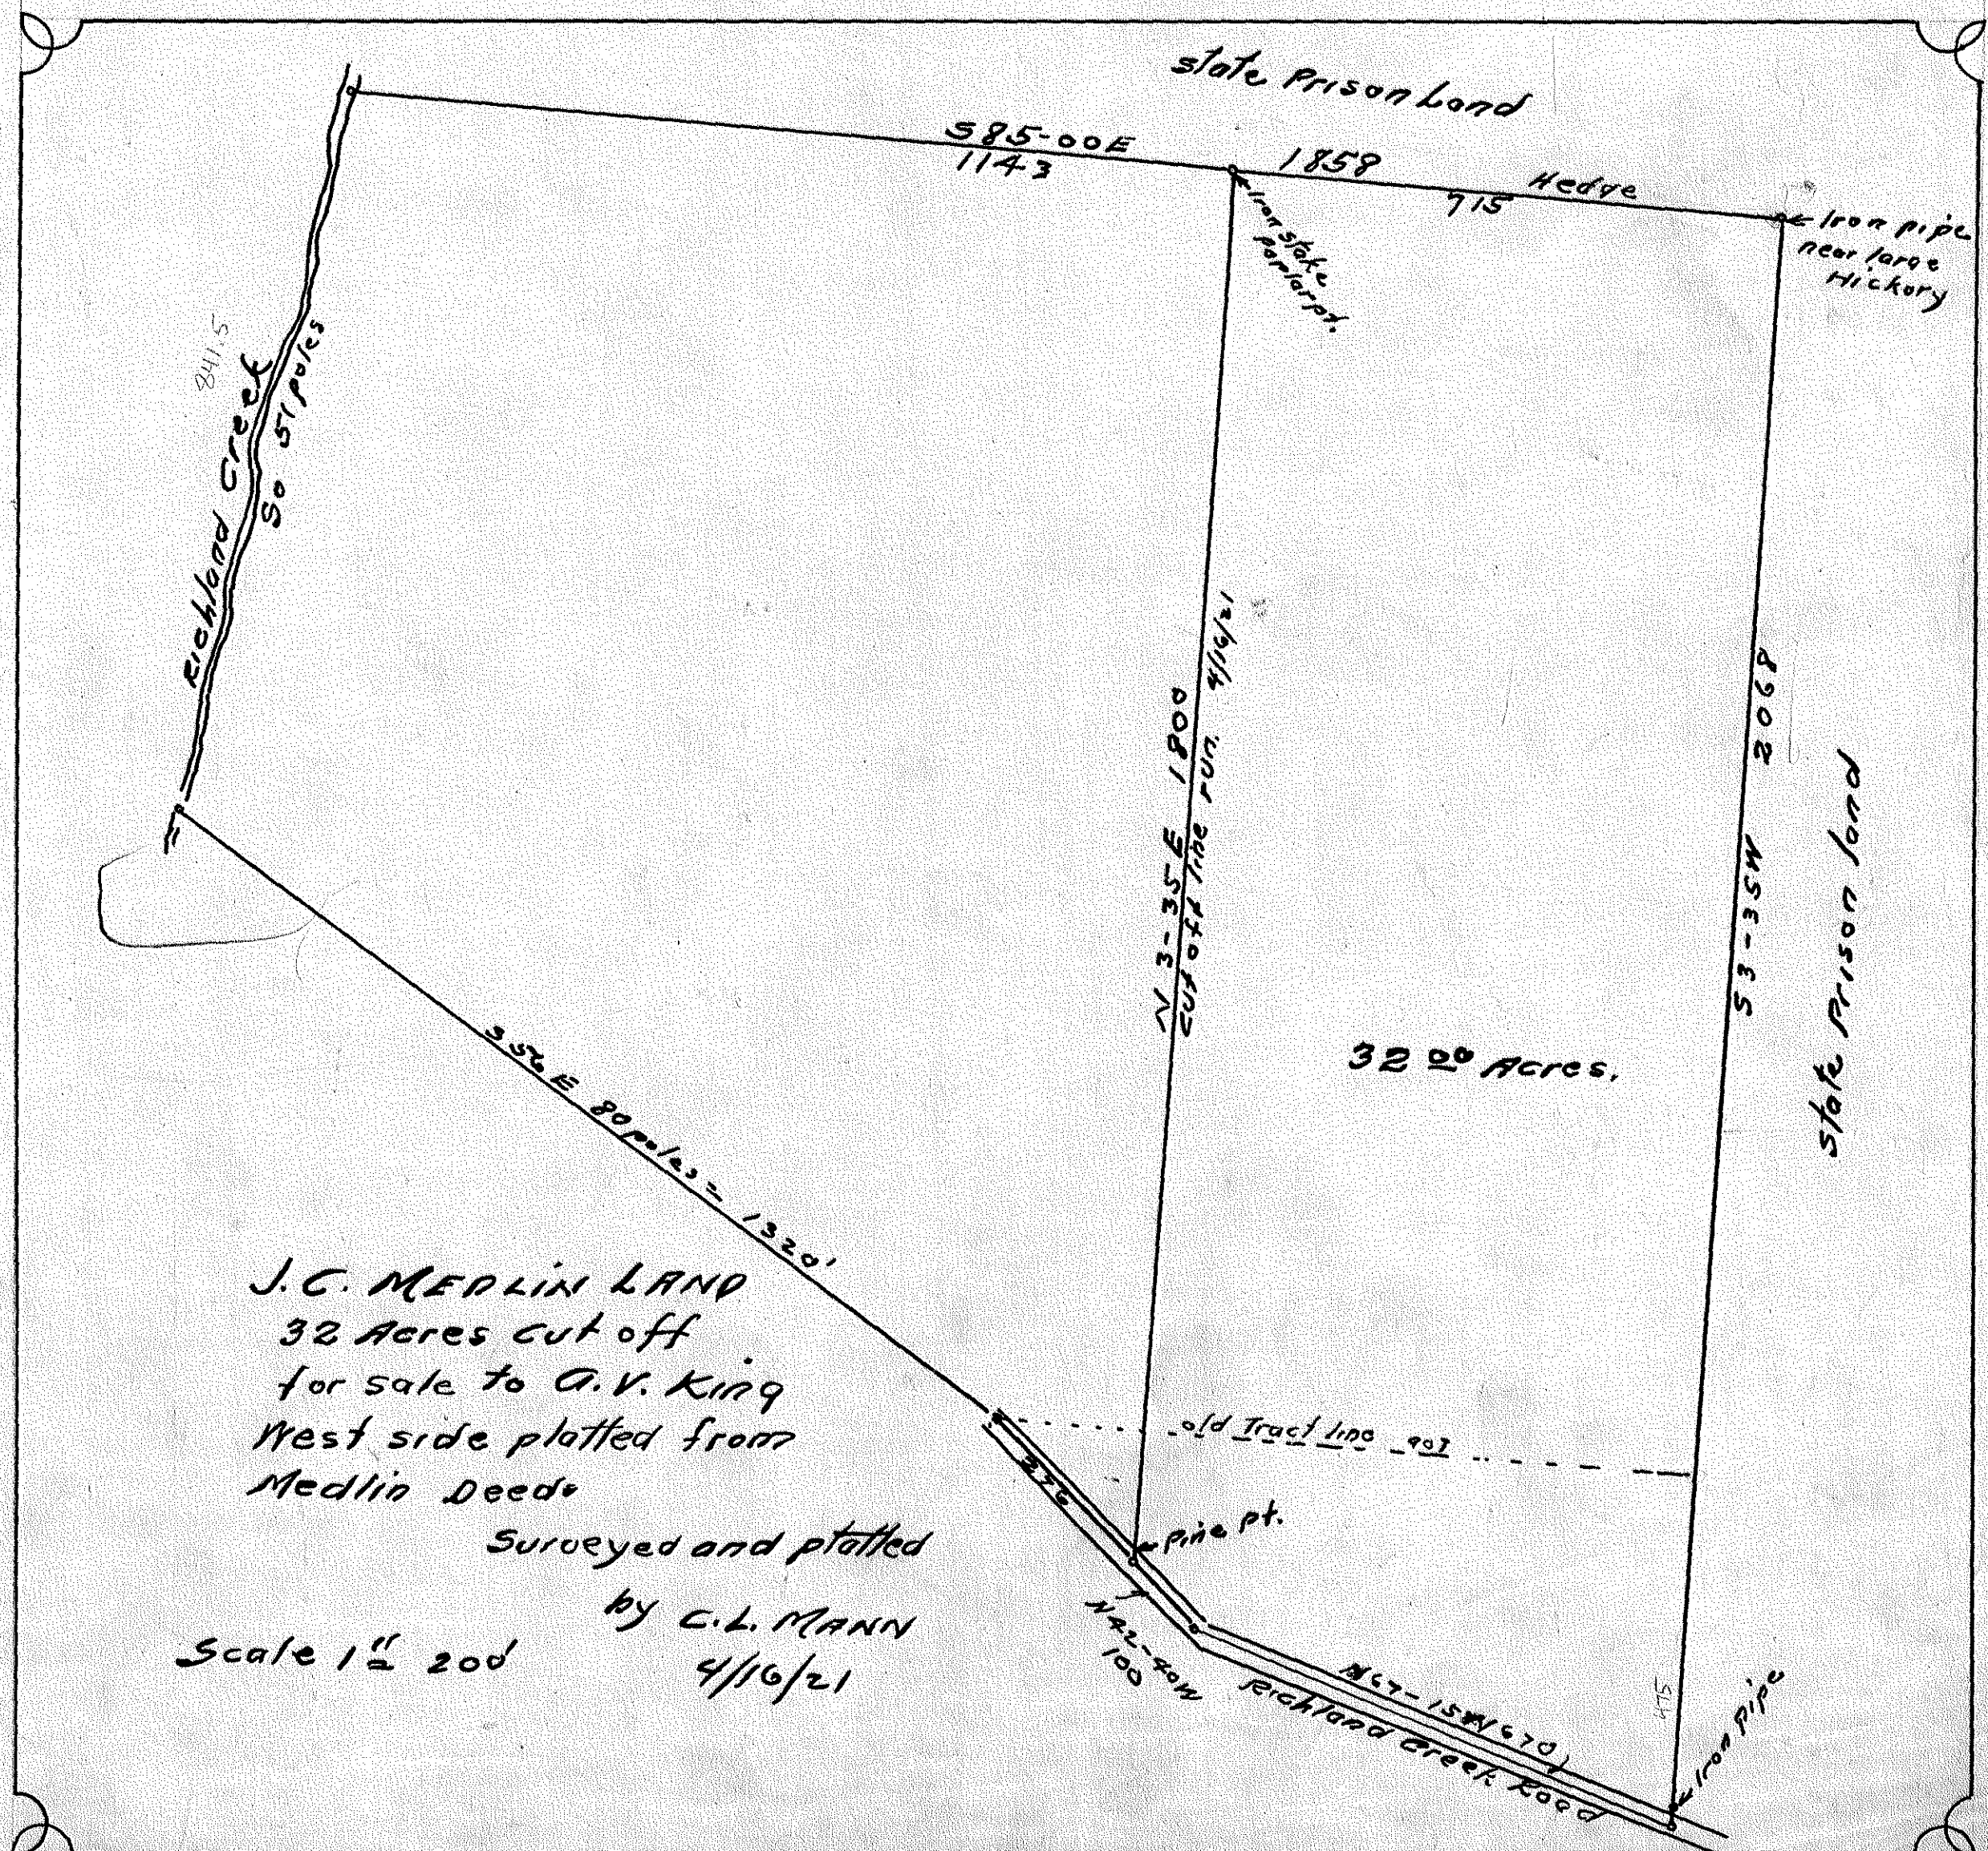


J.C. MEDLIN LAND
32 Acres cut off
for sale to G.V. King
West side platted from
Medlin Deeds
Surveyed and platted
by C.L. MANN
4/16/21
Scale 1" = 200'

EUGENE DILLIGEN CO.

CROSS SECTION PAPER, 10 x 10 - 1 INCH

EUGENE DILLIGEN CO.

CROSS SECTION PAPER, 10 x 10 - 1 INCH

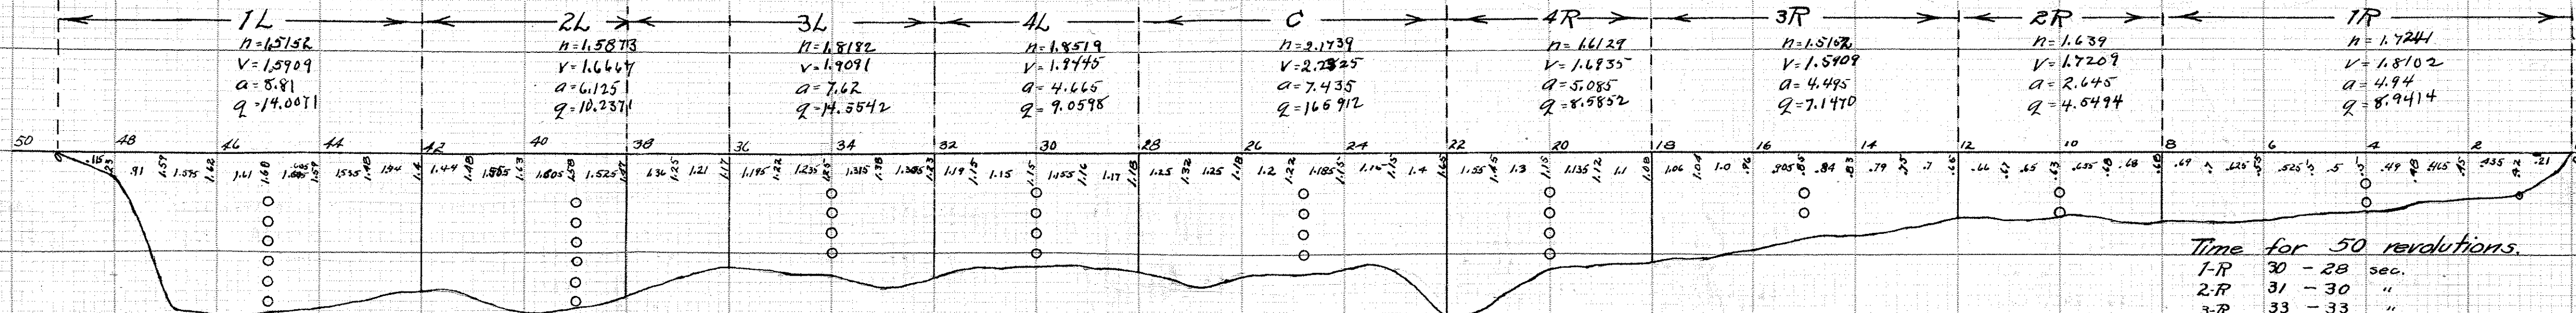

WATER POWER

on
Crabtree Creek at Lassiter's Mill.
Flow at Crest of Dam.

Conditions about normal. Friday May 6, 1921.
Current-Meter measurements.

Scale = $\frac{1}{2}$ " = 1' Vertically
 $\frac{1}{2}$ " = 2' Horizontally

by


C.E. Seniors.

W.R. Wear.

Time for 50 revolutions.

| | | |
|-----|---------|------|
| 1-R | 30 - 28 | sec. |
| 2-R | 31 - 30 | " |
| 3-R | 33 - 33 | " |
| 4-R | 30 - 32 | " |
| C | 23 - 23 | " |
| 4-L | 26 - 28 | " |
| 3-L | 28 - 27 | " |
| 2-L | 31 - 32 | " |
| 1-L | 32 - 34 | " |

HEAD = 10'-9"
Q = 93.66 sq. ft.
H.P. = 114.23

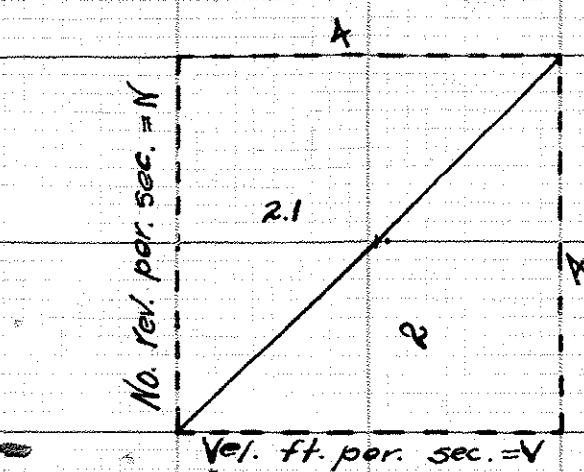

Rating Curve of K&E. Current Meter #362.

May 11, 1921.
C.E. Seniors.